




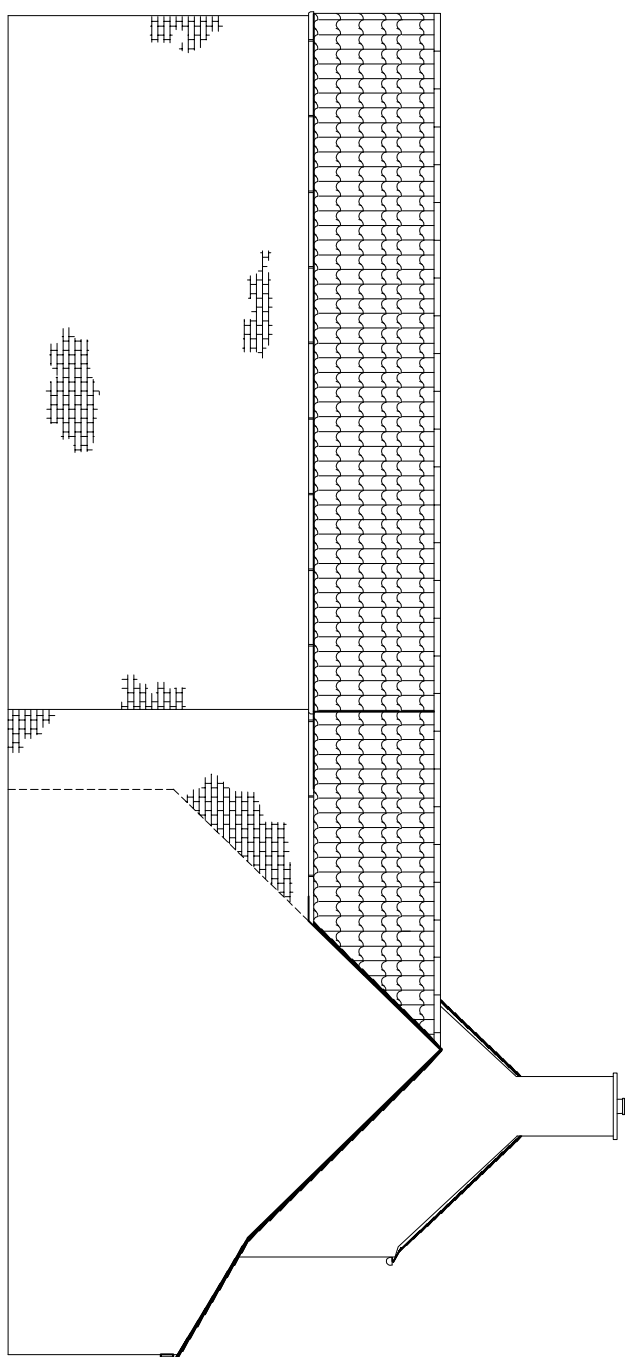

PROPOSED SIDE ELEVATION

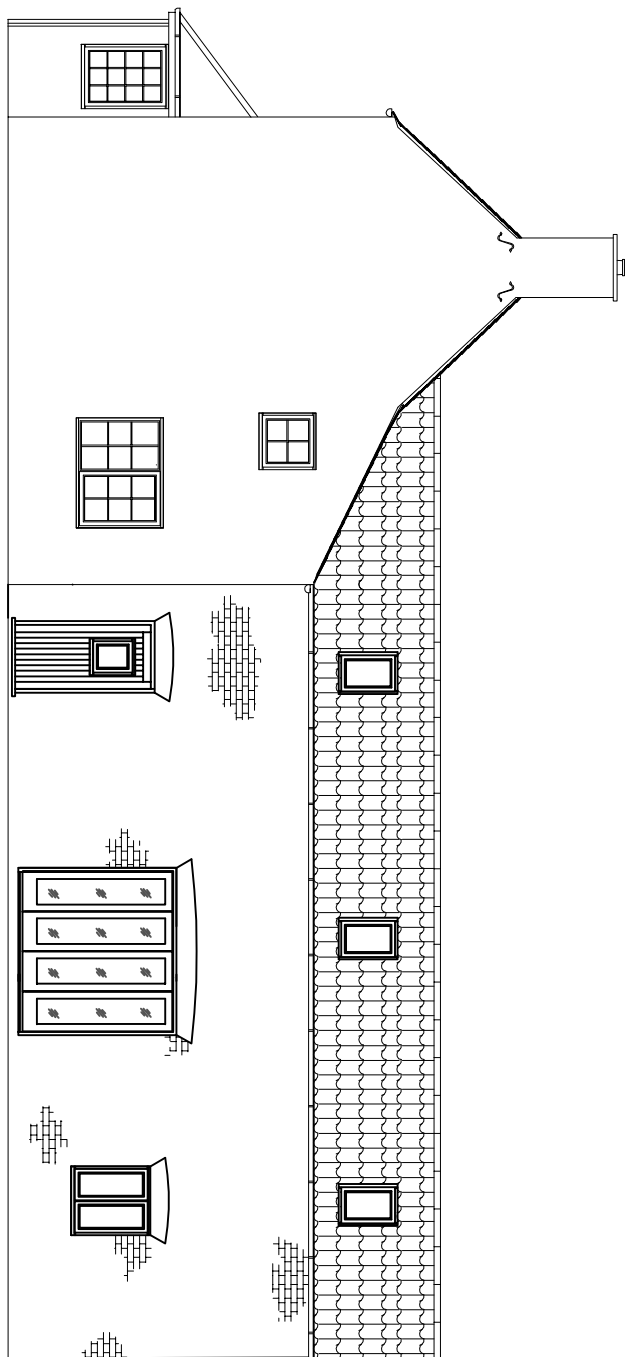

PROPOSED SIDE ELEVATION

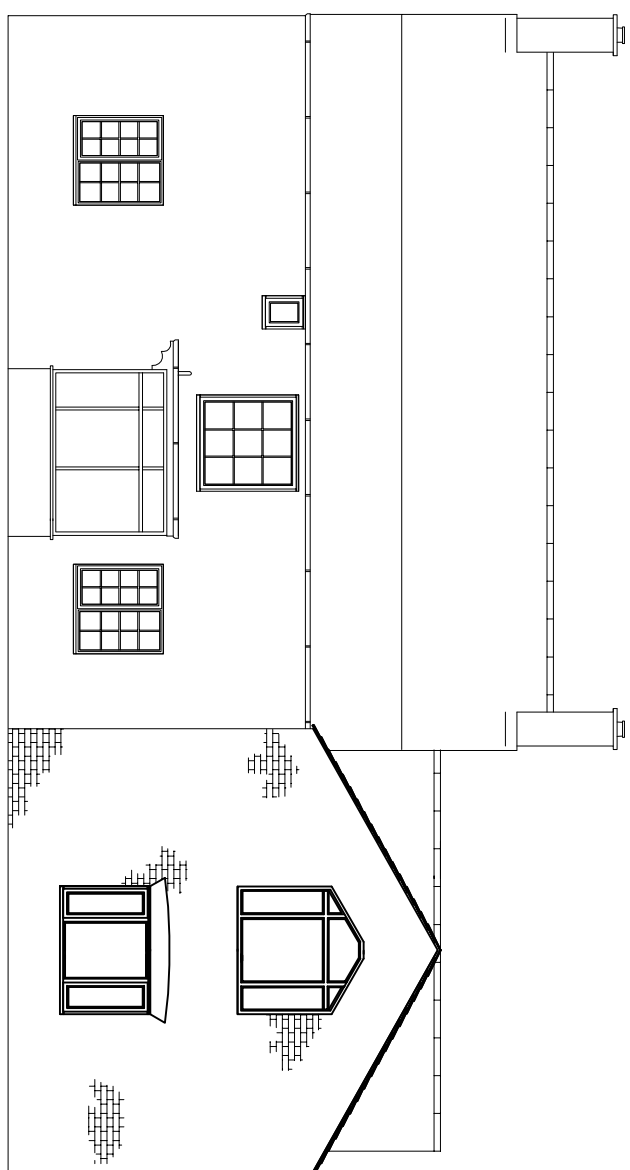

PROPOSED REAR ELEVATION


5852

5852


1026

1283

10138

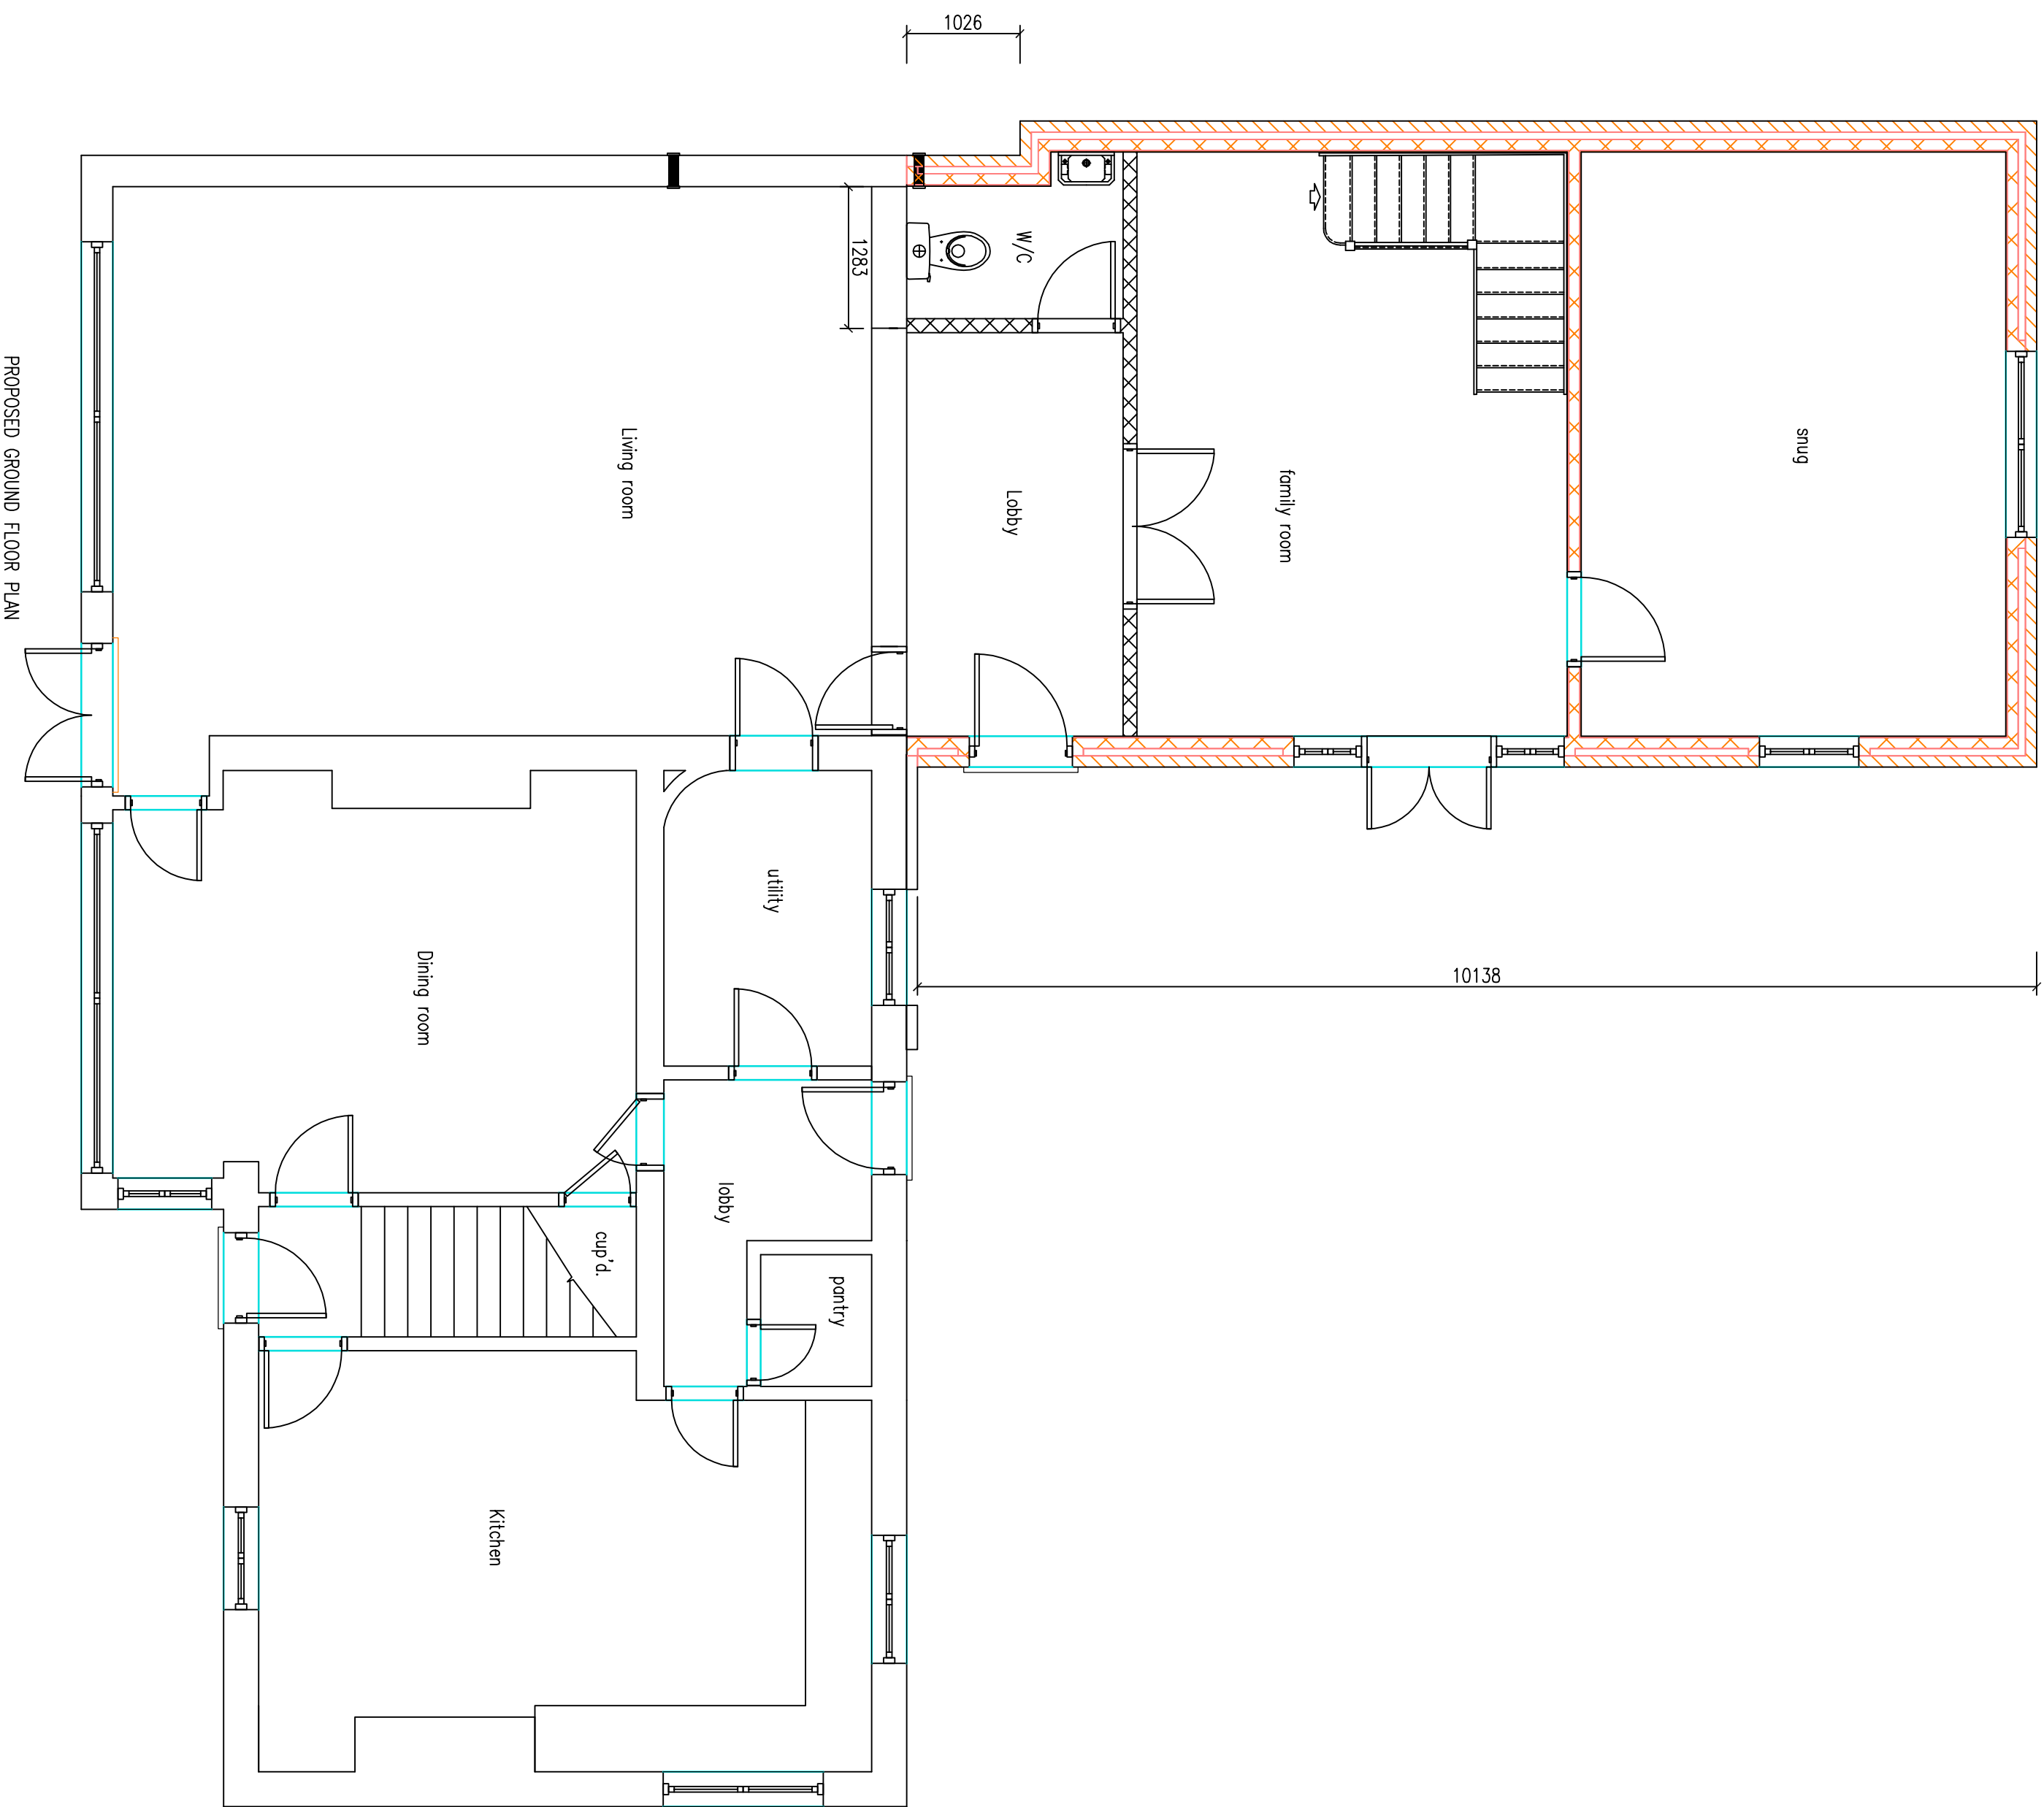

PROPOSED GROUND FLOOR PLAN

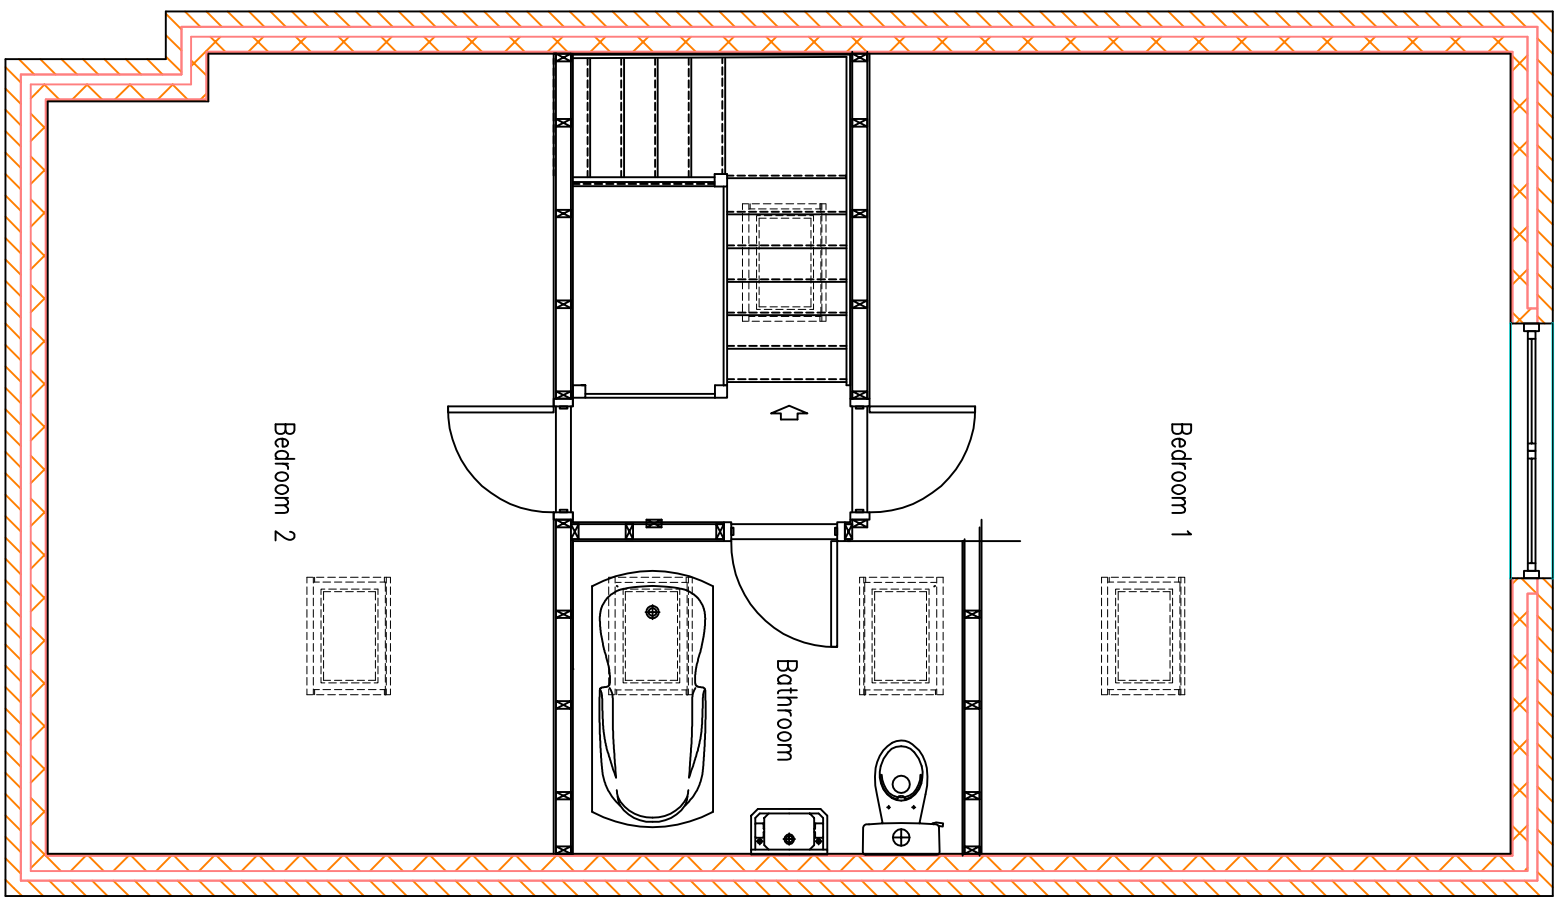

PROPOSED FIRST FLOOR PLAN



SITE PLAN 1:1250

W2 ARCHITECTURAL LIMITED	
Ruelen, Mill Green Road, Pinchbeck, Spalding, Lincolnshire, PE11 3PU 01775 712115 w2architectural@gmail.com	
Project:	PROPOSED REPLACEMENT OF OUTBUILDING
Client:	MR AND MRS JOYCE 16 ROMAN ROAD MOULTON CHAPEL Lincs.
Brooming:	PROPOSED ELEVATIONS PROPOSED GROUND FLOOR PLAN SITE PLAN
Drawing Nr:	DATE: SEPTEMBER 2016
W2/023/16/01	
Drawn By:	SCALE: 1:100 1:50 1:500 1:1250
RW	

THIS DRAWING IS THE PROPERTY OF W2 ARCHITECTURAL LIMITED. IT IS TO BE USED ONLY FOR THE PROJECT AND SITE SPECIFICALLY IDENTIFIED. IT IS NOT TO BE REPRODUCED, COPIED, OR OTHERWISE USED IN ANY MANNER WITHOUT THE WRITTEN PERMISSION OF W2 ARCHITECTURAL LIMITED. ANY UNAUTHORIZED USE OF THIS DRAWING IS A BREACH OF THE COPYRIGHT AND PATENT RIGHTS OF W2 ARCHITECTURAL LIMITED. W2 ARCHITECTURAL LIMITED ACCEPTS NO LIABILITY FOR ANY LOSS OR DAMAGE, INCLUDING CONSEQUENTIAL DAMAGES, ARISING FROM THE USE OF THIS DRAWING. THE CLIENT AGREES TO HOLD W2 ARCHITECTURAL LIMITED HARMLESS FROM AND AGAINST ALL SUCH CLAIMS, DAMAGES, AND LOSSES. THE CLIENT AGREES TO OBTAIN ALL NECESSARY PERMITS AND APPROVALS FROM THE APPROPRIATE AUTHORITIES. THE CLIENT AGREES TO MAINTAIN ACCURATE RECORDS OF ALL CHANGES AND REVISIONS TO THIS DRAWING. THE CLIENT AGREES TO PROVIDE W2 ARCHITECTURAL LIMITED WITH ALL NECESSARY INFORMATION AND DOCUMENTATION. THE CLIENT AGREES TO PAY THE FEES AND CHARGES OF W2 ARCHITECTURAL LIMITED IN ACCORDANCE WITH THE AGREED FEE SCHEDULE. THE CLIENT AGREES TO SIGN AND SEAL THIS DRAWING IN WITNESS WHEREOF. W2 ARCHITECTURAL LIMITED AGREES TO PROVIDE THE SERVICES AND DOCUMENTATION DESCRIBED HEREIN IN ACCORDANCE WITH THE AGREED FEE SCHEDULE AND THE TERMS AND CONDITIONS OF THE AGREEMENT. W2 ARCHITECTURAL LIMITED ACCEPTS NO LIABILITY FOR ANY LOSS OR DAMAGE, INCLUDING CONSEQUENTIAL DAMAGES, ARISING FROM THE USE OF THIS DRAWING. THE CLIENT AGREES TO HOLD W2 ARCHITECTURAL LIMITED HARMLESS FROM AND AGAINST ALL SUCH CLAIMS, DAMAGES, AND LOSSES. THE CLIENT AGREES TO OBTAIN ALL NECESSARY PERMITS AND APPROVALS FROM THE APPROPRIATE AUTHORITIES. THE CLIENT AGREES TO MAINTAIN ACCURATE RECORDS OF ALL CHANGES AND REVISIONS TO THIS DRAWING. THE CLIENT AGREES TO PROVIDE W2 ARCHITECTURAL LIMITED WITH ALL NECESSARY INFORMATION AND DOCUMENTATION. THE CLIENT AGREES TO PAY THE FEES AND CHARGES OF W2 ARCHITECTURAL LIMITED IN ACCORDANCE WITH THE AGREED FEE SCHEDULE. THE CLIENT AGREES TO SIGN AND SEAL THIS DRAWING IN WITNESS WHEREOF.