
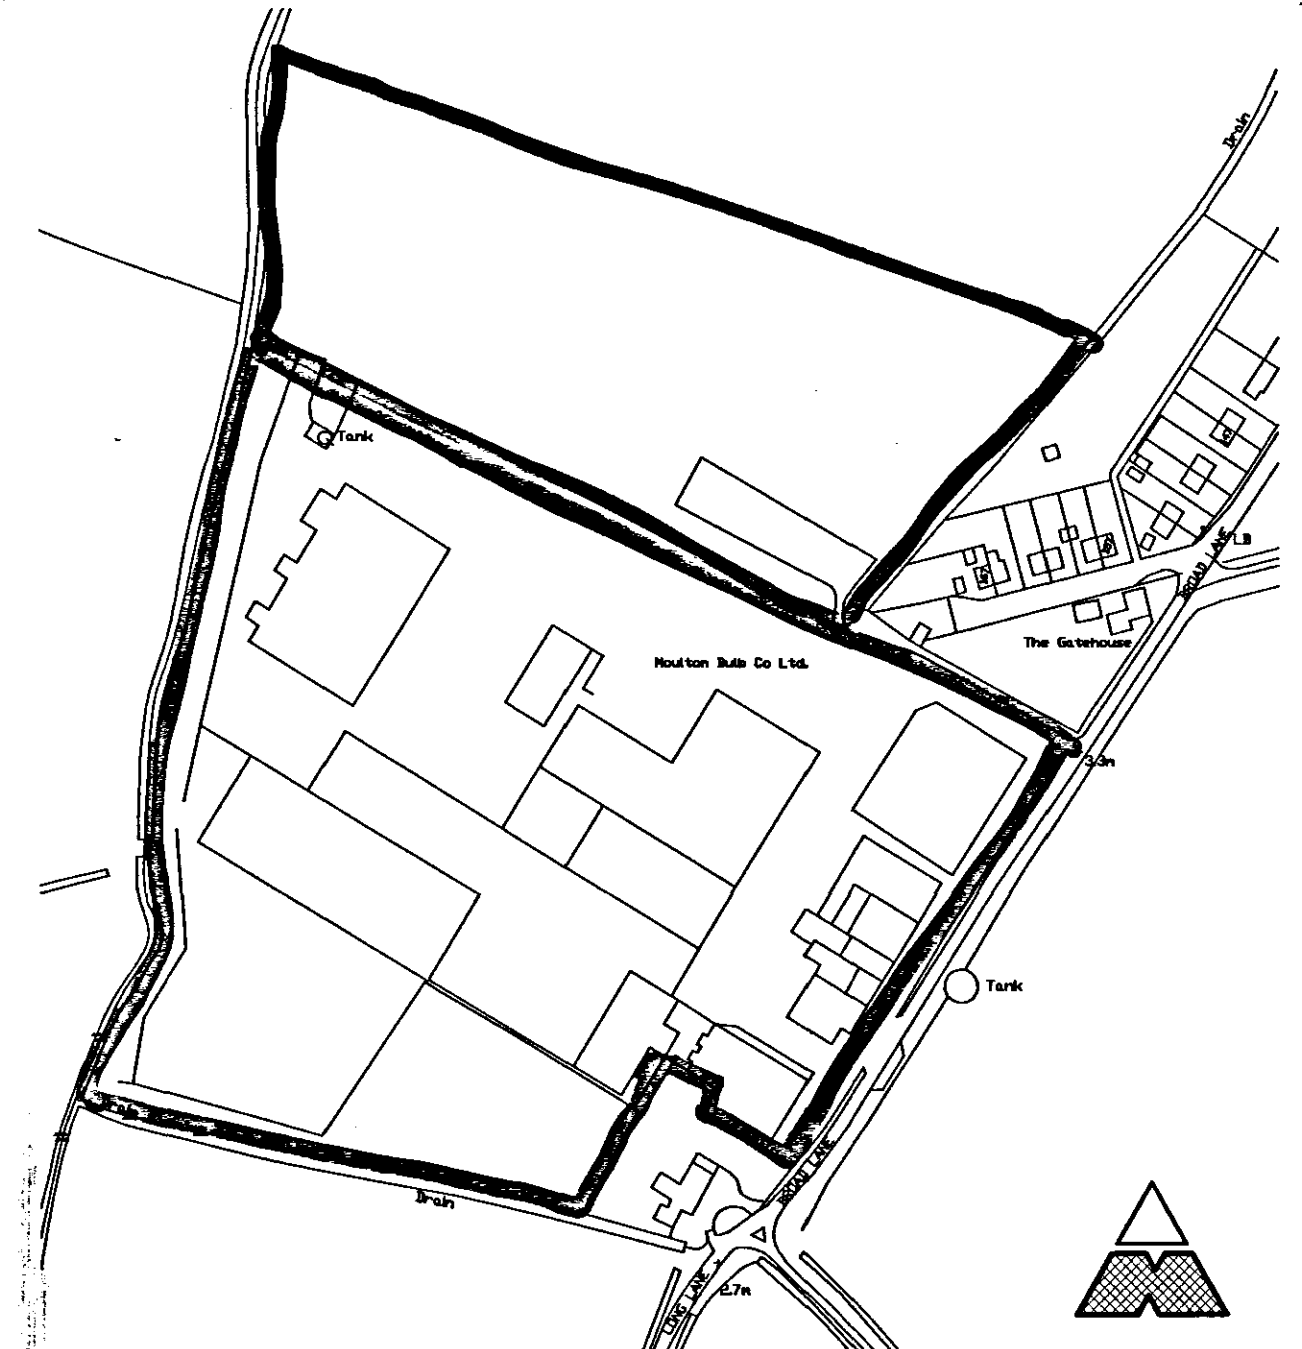


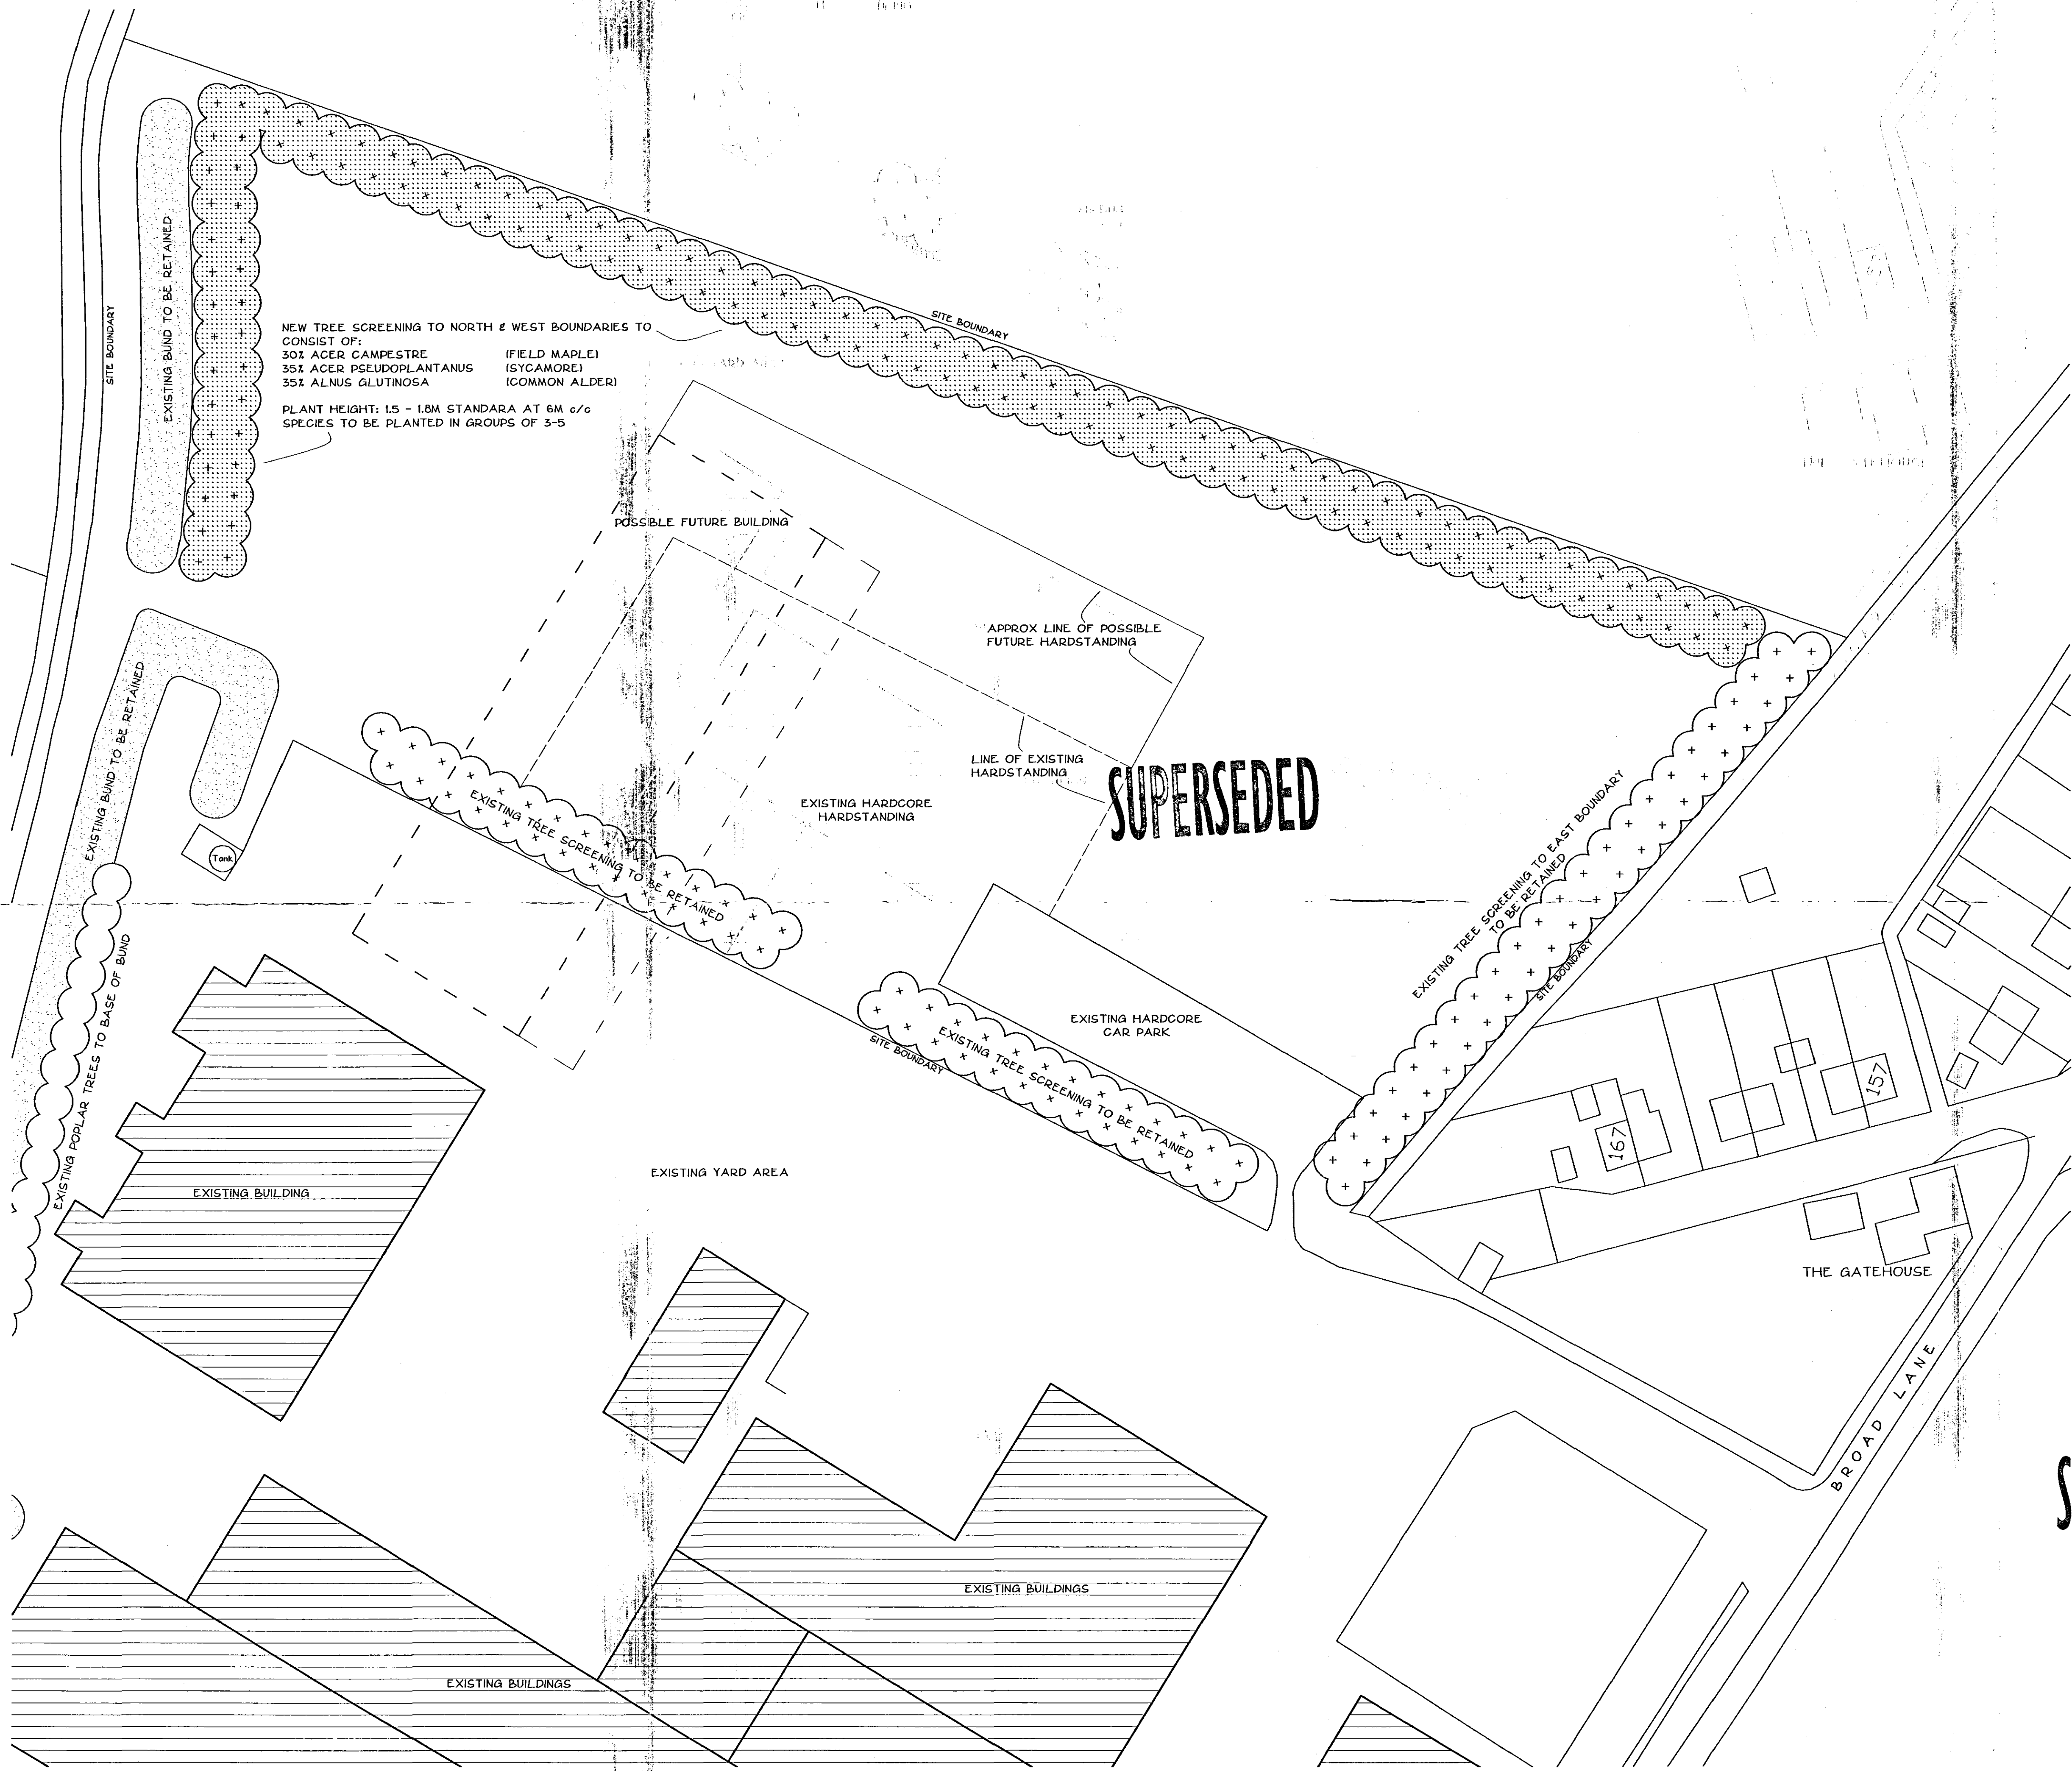

GENERAL NOTES

COPYRIGHT
 This drawing is copyright and may not be altered, traced, photocopied or used for any other purpose other than that for which it is issued.

LIMITATIONS
 This drawing is limited in the amount of information contained and does not purport to contain a full specification of the works. It is solely for the purpose of obtaining Building Regulation approval. The drawing must not be used as a contract document alone.

DIMENSIONS
 Do not scale from this drawing. Always use figured dimensions.
 All dimensions are to be checked on site by the builder who shall take responsibility for measurements for construction and ordering purposes from commencement of site works.
 Whilst every effort is made to ensure accuracy in dimensioning, measurements should be carefully checked to ensure compatibility with existing structures and features.

A Existing and possible future hardstandings 12/10/2008 added.

Revisions

Richard J Diggle Ltd
 Building Design : Project Management

194 Broad Gate
 Weston Hills
 Spackling
 Lincs
 PE12 6DQ

Tel/fax: 01406 380952
 Mob: 07771 621902
 E-mail: richard@diggle.biz

Client
MOULTON BULB CO LTD

Project
EXISTING LAND : CHANGE OF USE
 Planning Permission

LONG LANE
 MOULTON

7 OCT 2008
 Ref: 101868

Drawing
**SITE PLAN
 LOCATION PLAN**

Scale
 1:500 & 1:2500

Date
 September 2008

Drawing Number
1067-02 A

SITE/BLOCK PLAN 1:500