



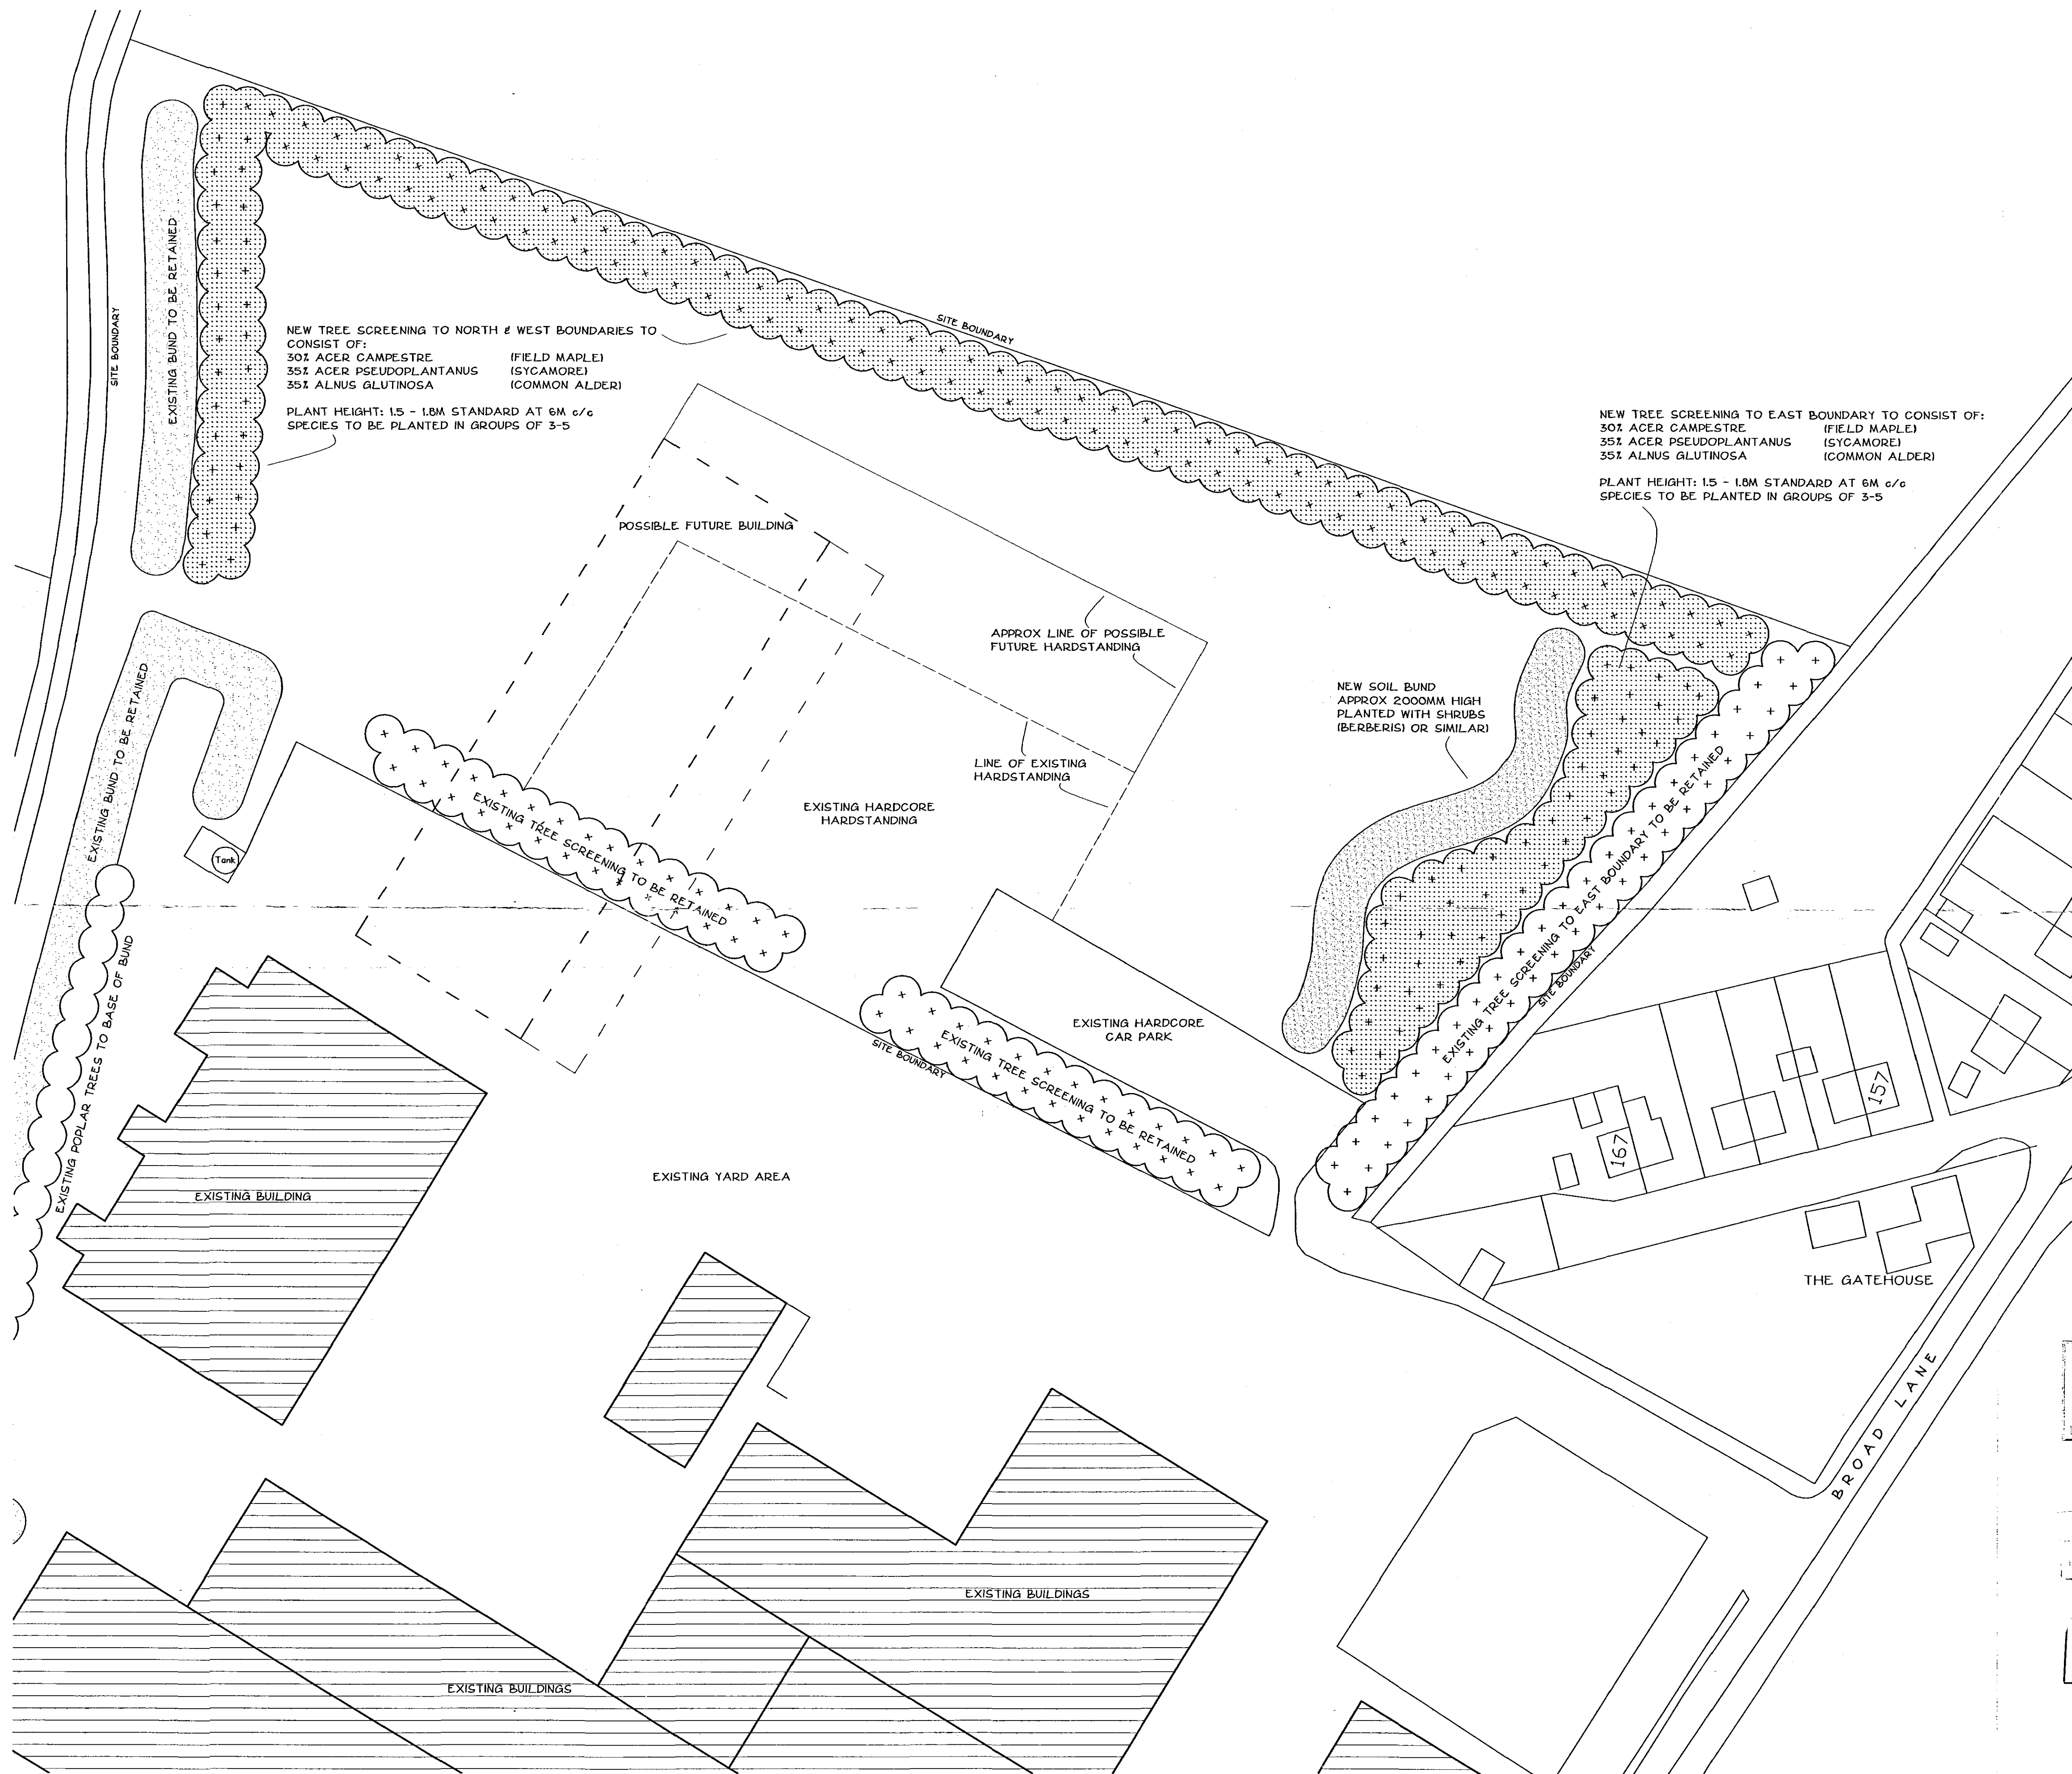

SITE/BLOCK PLAN 1:500

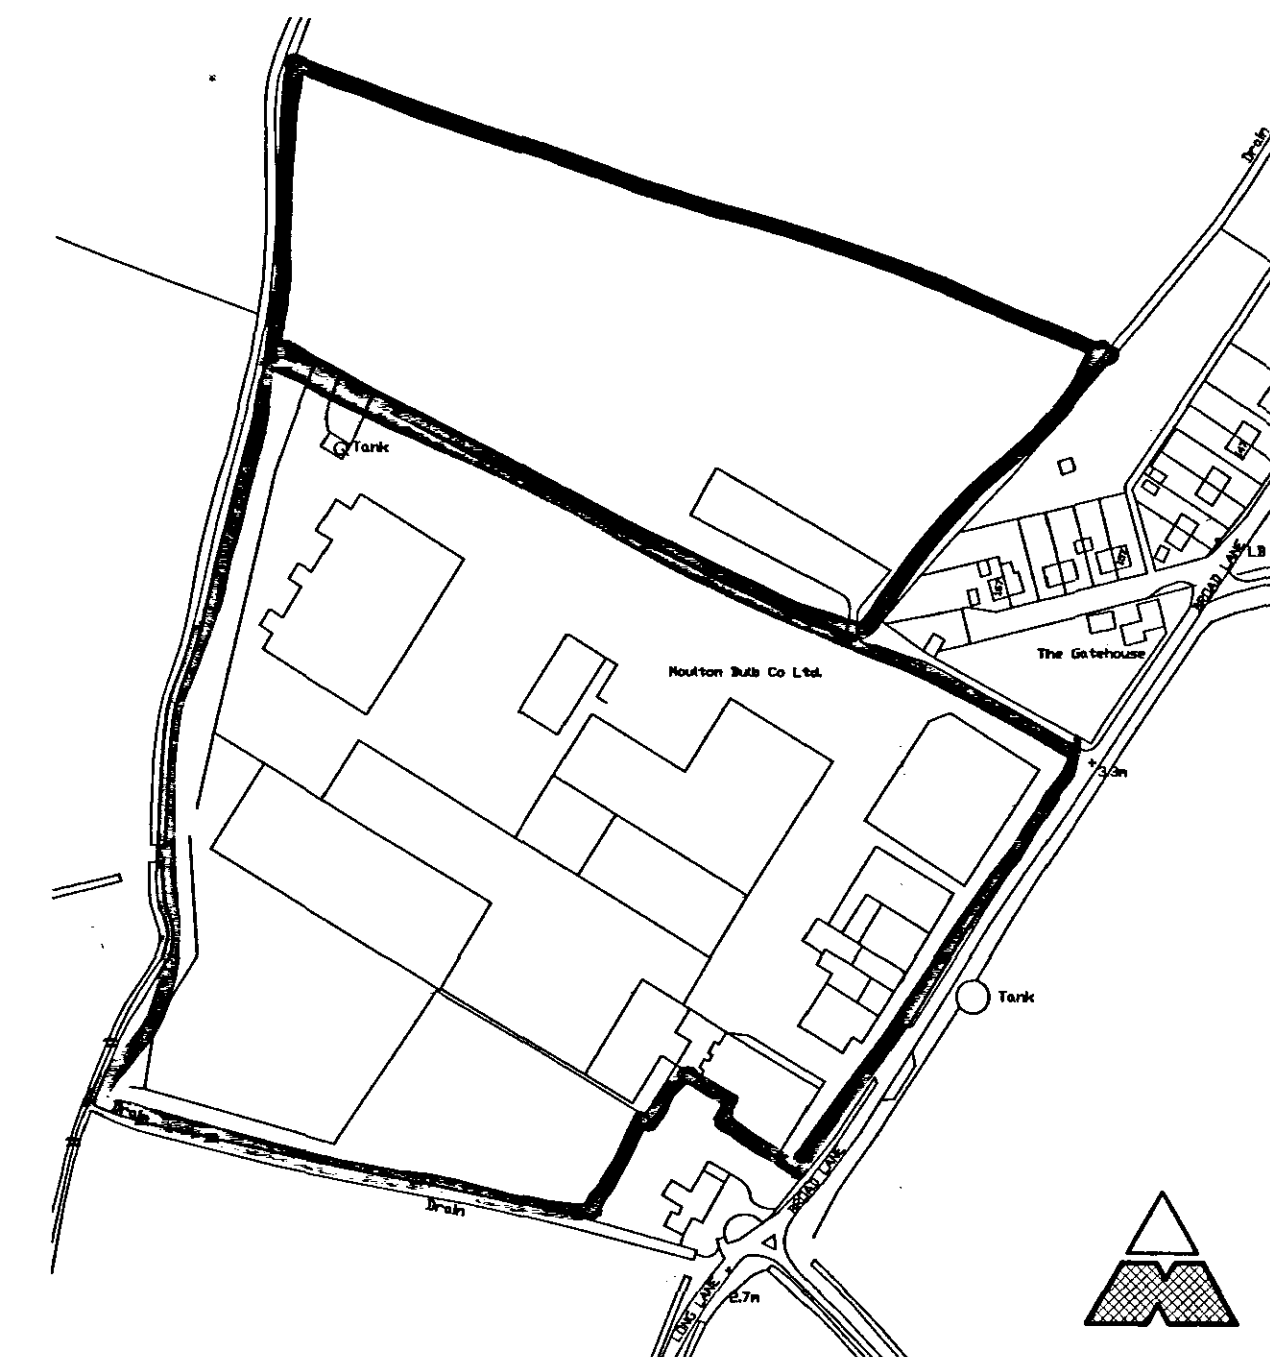

LOCATION PLAN 1:2500

GENERAL NOTES
 COPYRIGHT
 This drawing is copyright and may not be altered, traced, photocopied or used for any other purpose other than that for which it is issued.
 LIMITATIONS
 This drawing is limited in the amount of information contained and does not purport to contain a full specification of the works. It is solely for the purpose of obtaining Building Regulation approval. The drawing must not be used as a contract document.
 DIMENSIONS
 Do not scale from this drawing. Always use figured dimensions.
 All dimensions are to be checked on site by the builder who shall take responsibility for measurements for construction and ordering purposes from commencement of site works.
 Whilst every effort is made to ensure accuracy in dimensioning, measurements should be carefully checked to ensure compatibility with existing structures and features.

B Soil bund and tree screening added to Eastern boundary. 15/12/2008
 A Existing and possible future hardstandings added. 12/10/2008

Revisions

Richard J Diggle Ltd
 Building Design : Project Management

194 Broad Gale
 Weston Hills
 Spalding
 Lincs
 PE12 6DQ
 Tel/fax: 01406 380852
 Mob: 01773 621922
 E-mail: richard@diggle.biz

Client
MOULTON BULB CO LTD

Project
EXISTING LAND : CHANGE OF USE

LONG LANE MOULTON

Drawing
**SITE PLAN
 LOCATION PLAN**

Scale
1:500 & 1:2500

Date
September 2008

Drawing Number
1067-02 B

Planolia G.L. Amendment
 24 DEC 2008
 Ref: 1018/08

AMENDED PLAN
 11. A1

DETERMINED PLAN