

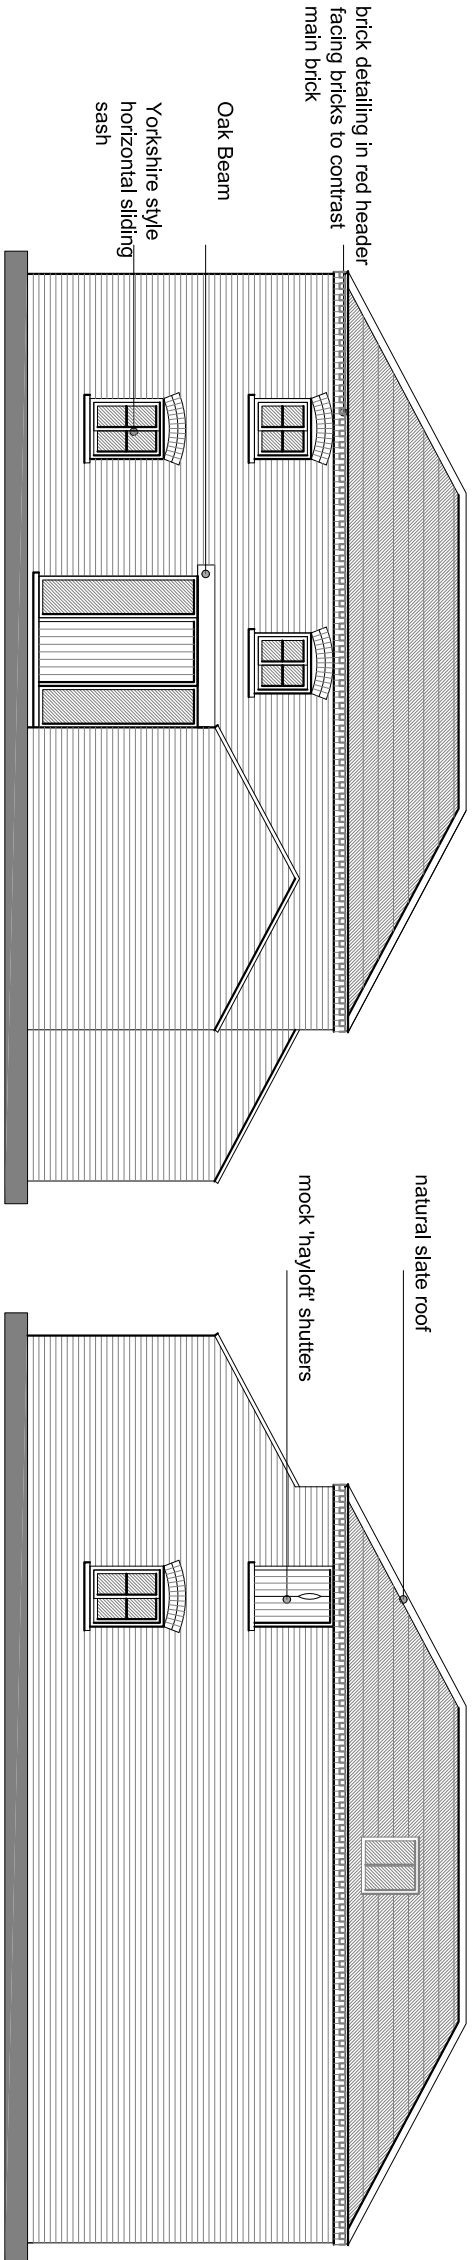
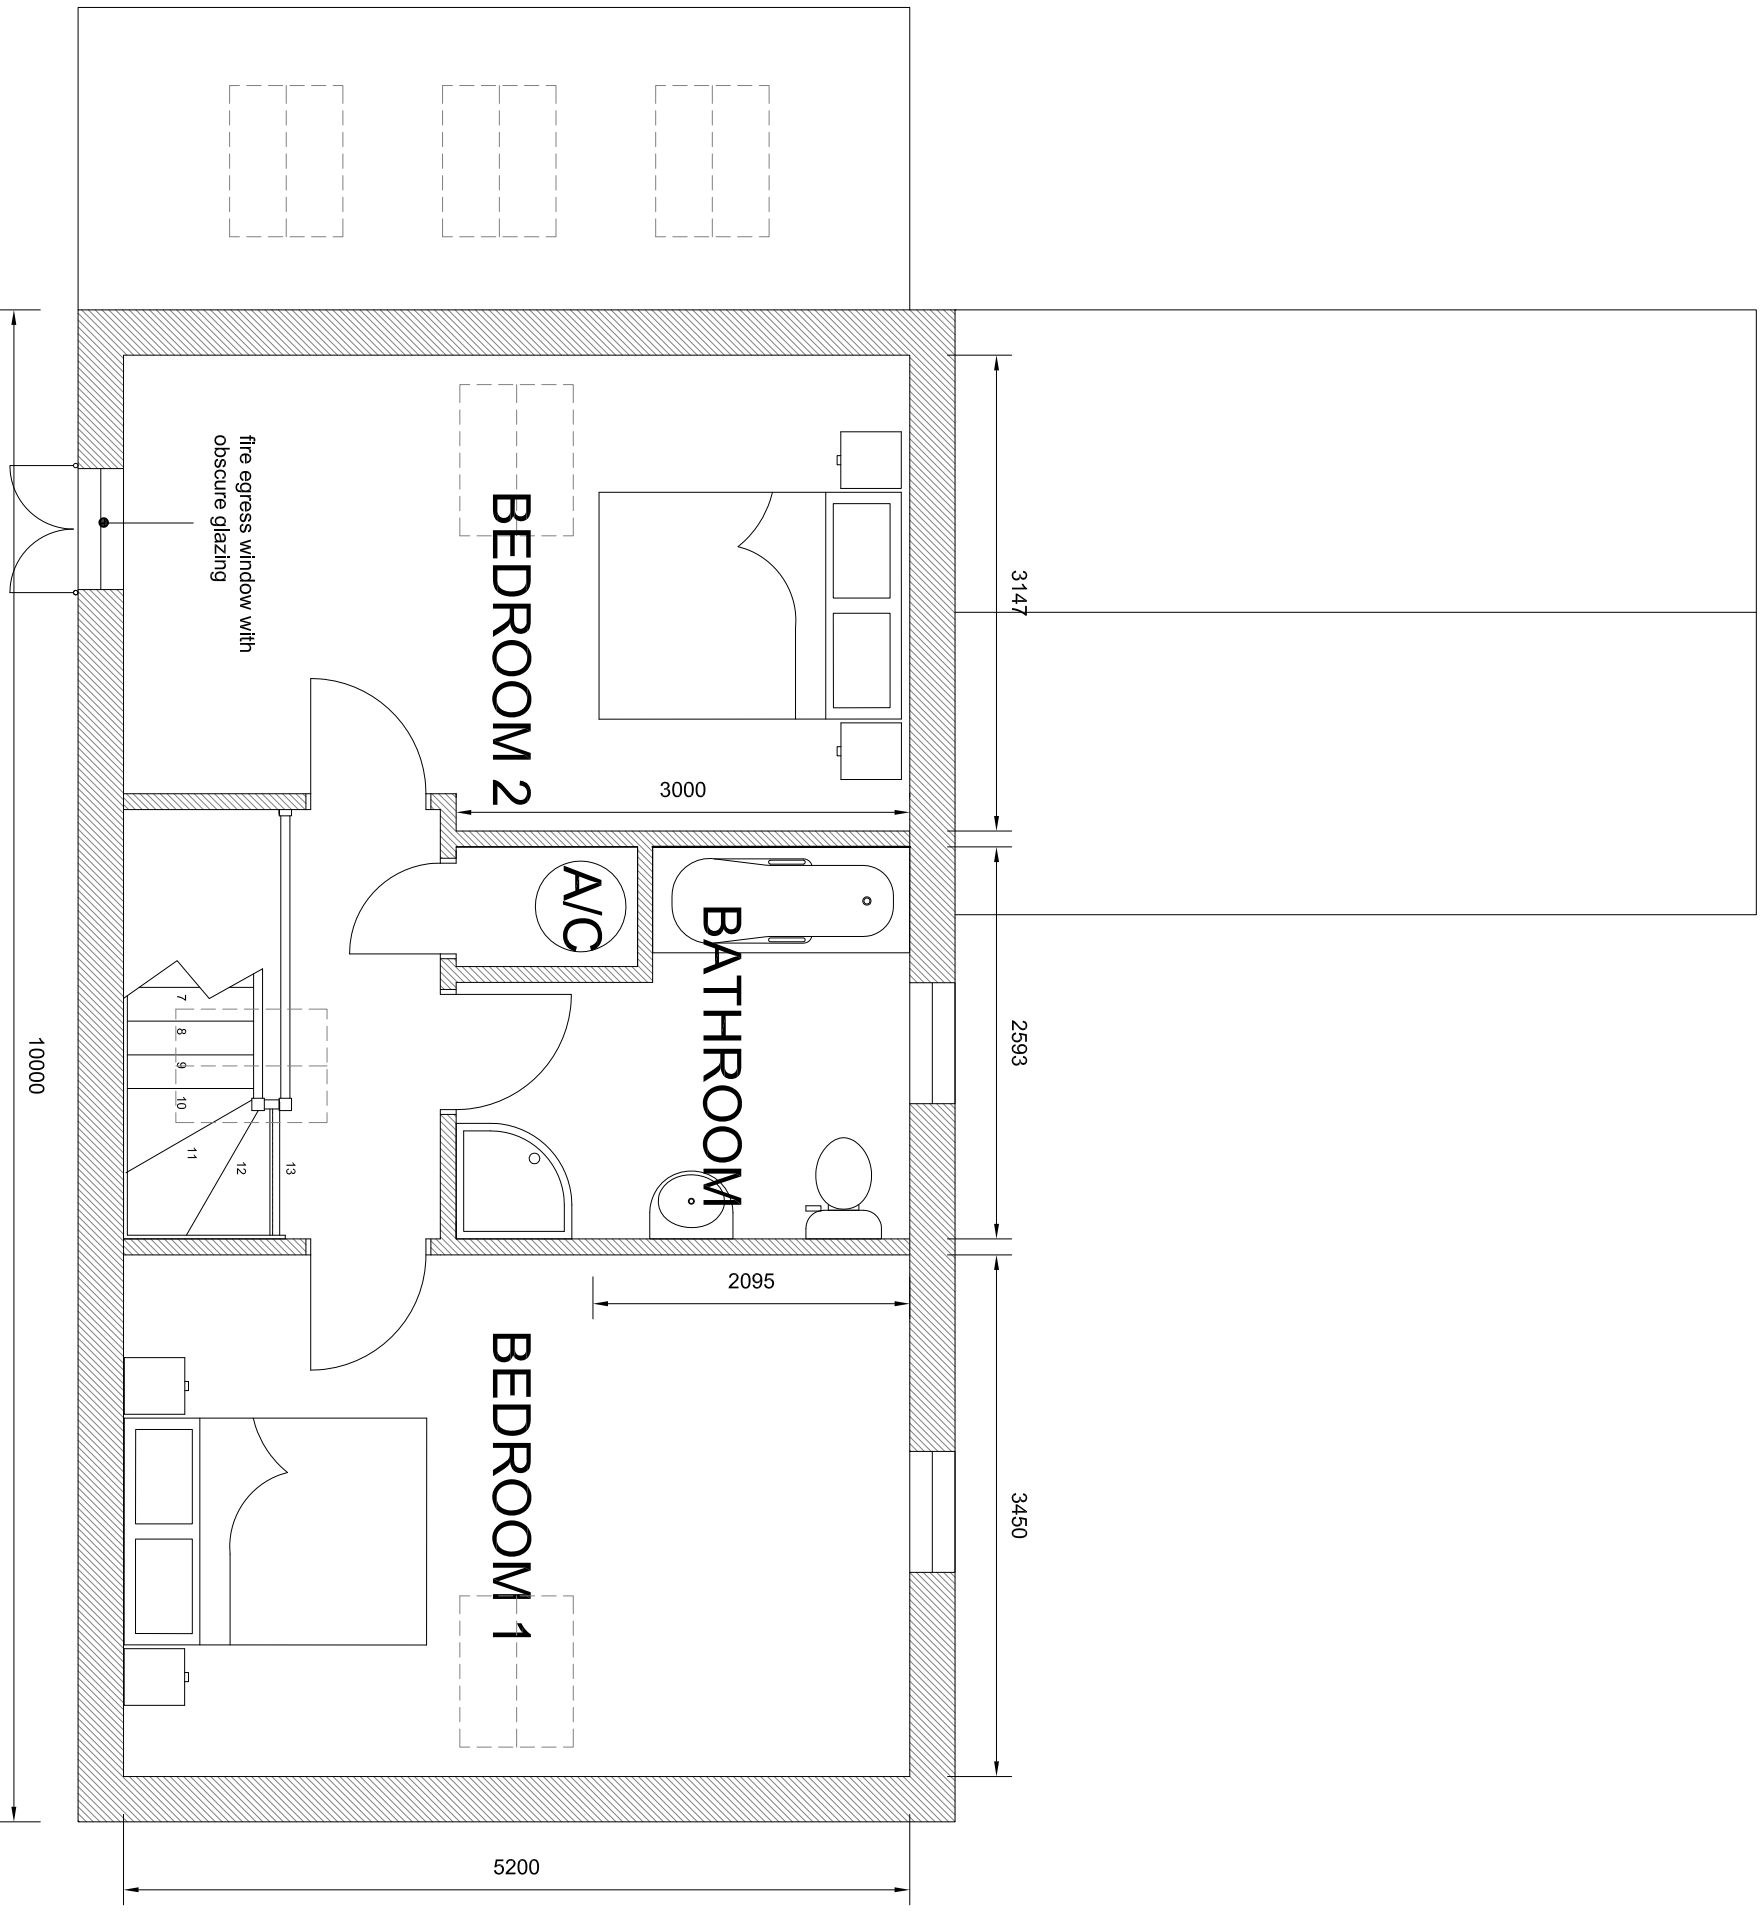


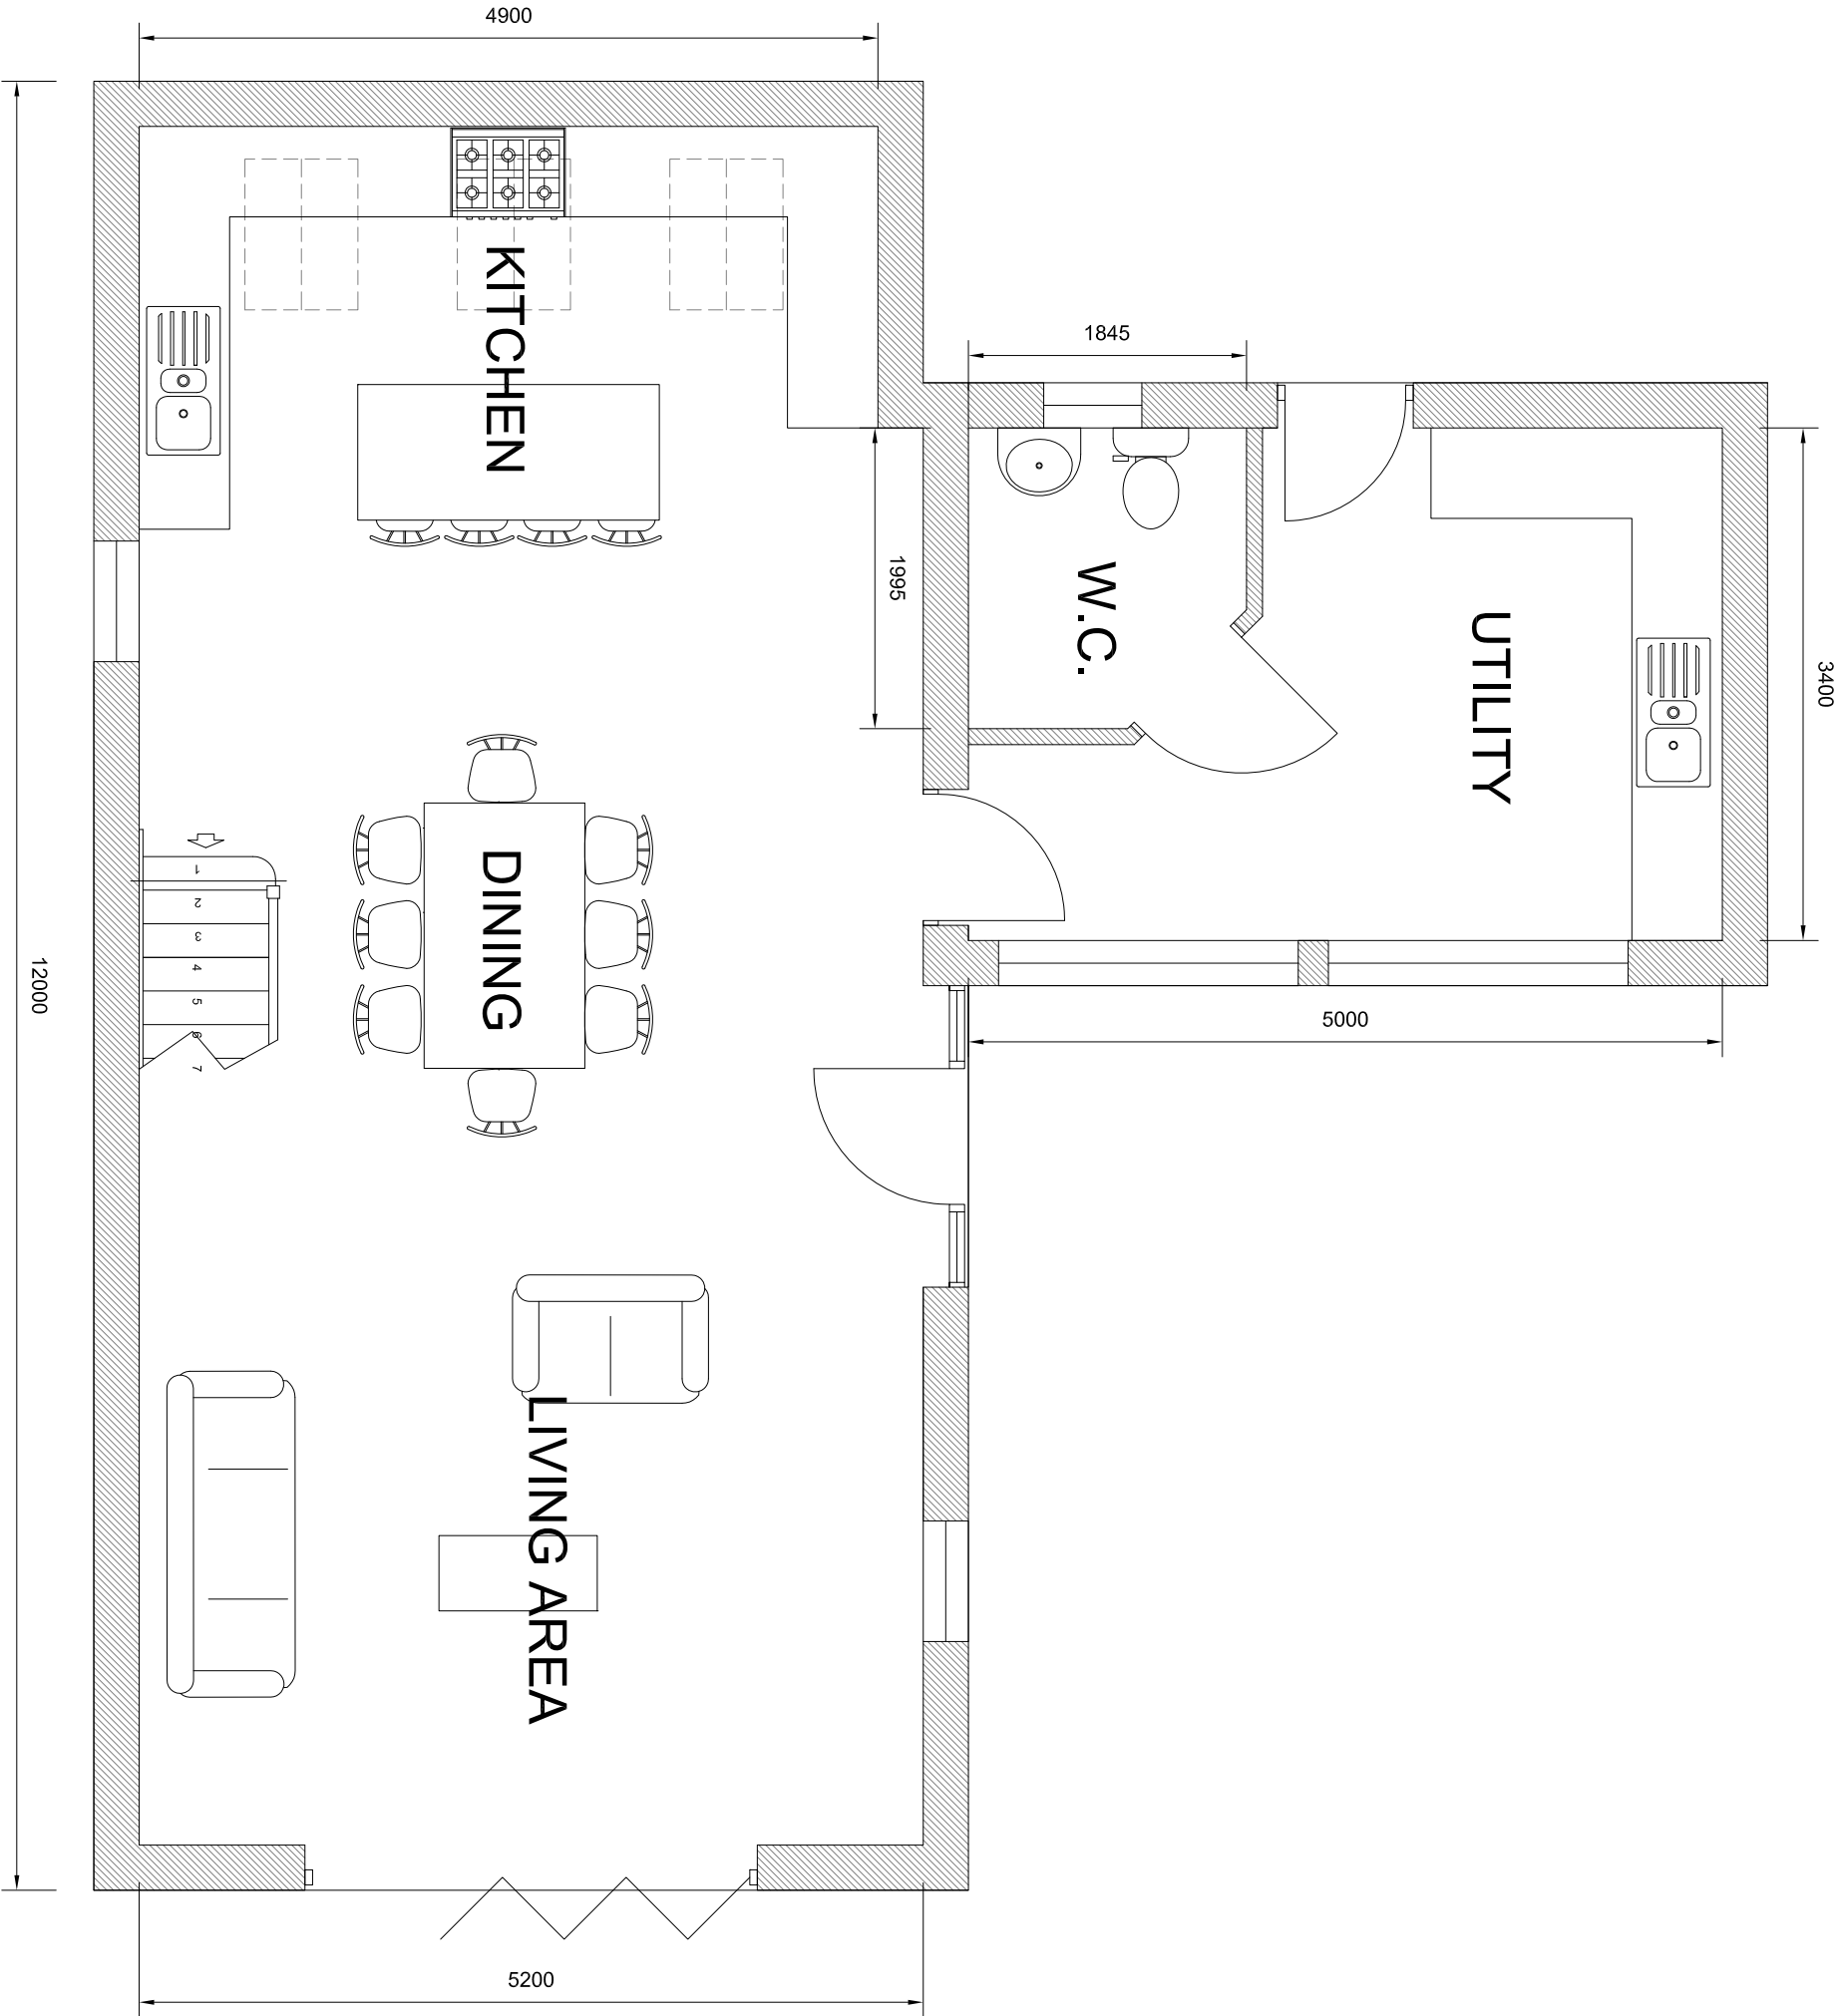

PROPOSED ELEVATIONS

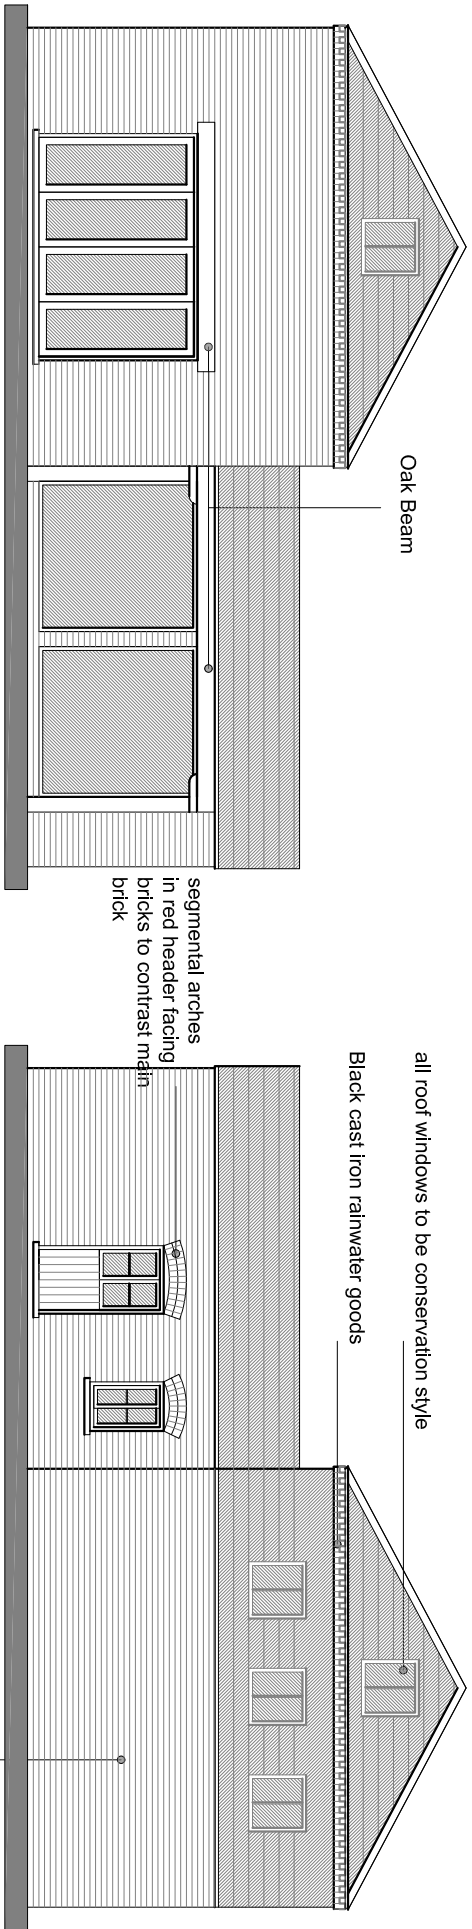

PROPOSED FLOOR PLANS

Revision	Date	Drawn	Description
Client	Mr. J Barnett		
Project	Proposed new dwelling at rear of 10 Hight St, Moulton		
Drawing	Planning (Elevations and Floor Plans)		
Scale	1:100, 1:200, 1:1250 @ A2	Drawn ANM	Checked TAC
Date	13/10/2017		
Drawing No.	16/472/PA/005		
Trevor A Clay RIBA Ltd, 14 Old Fenlake Road, Weston Hills, Spalding, Lincs. PE126PD 01406 380027 trevor@tacarchitects.co.uk			

