



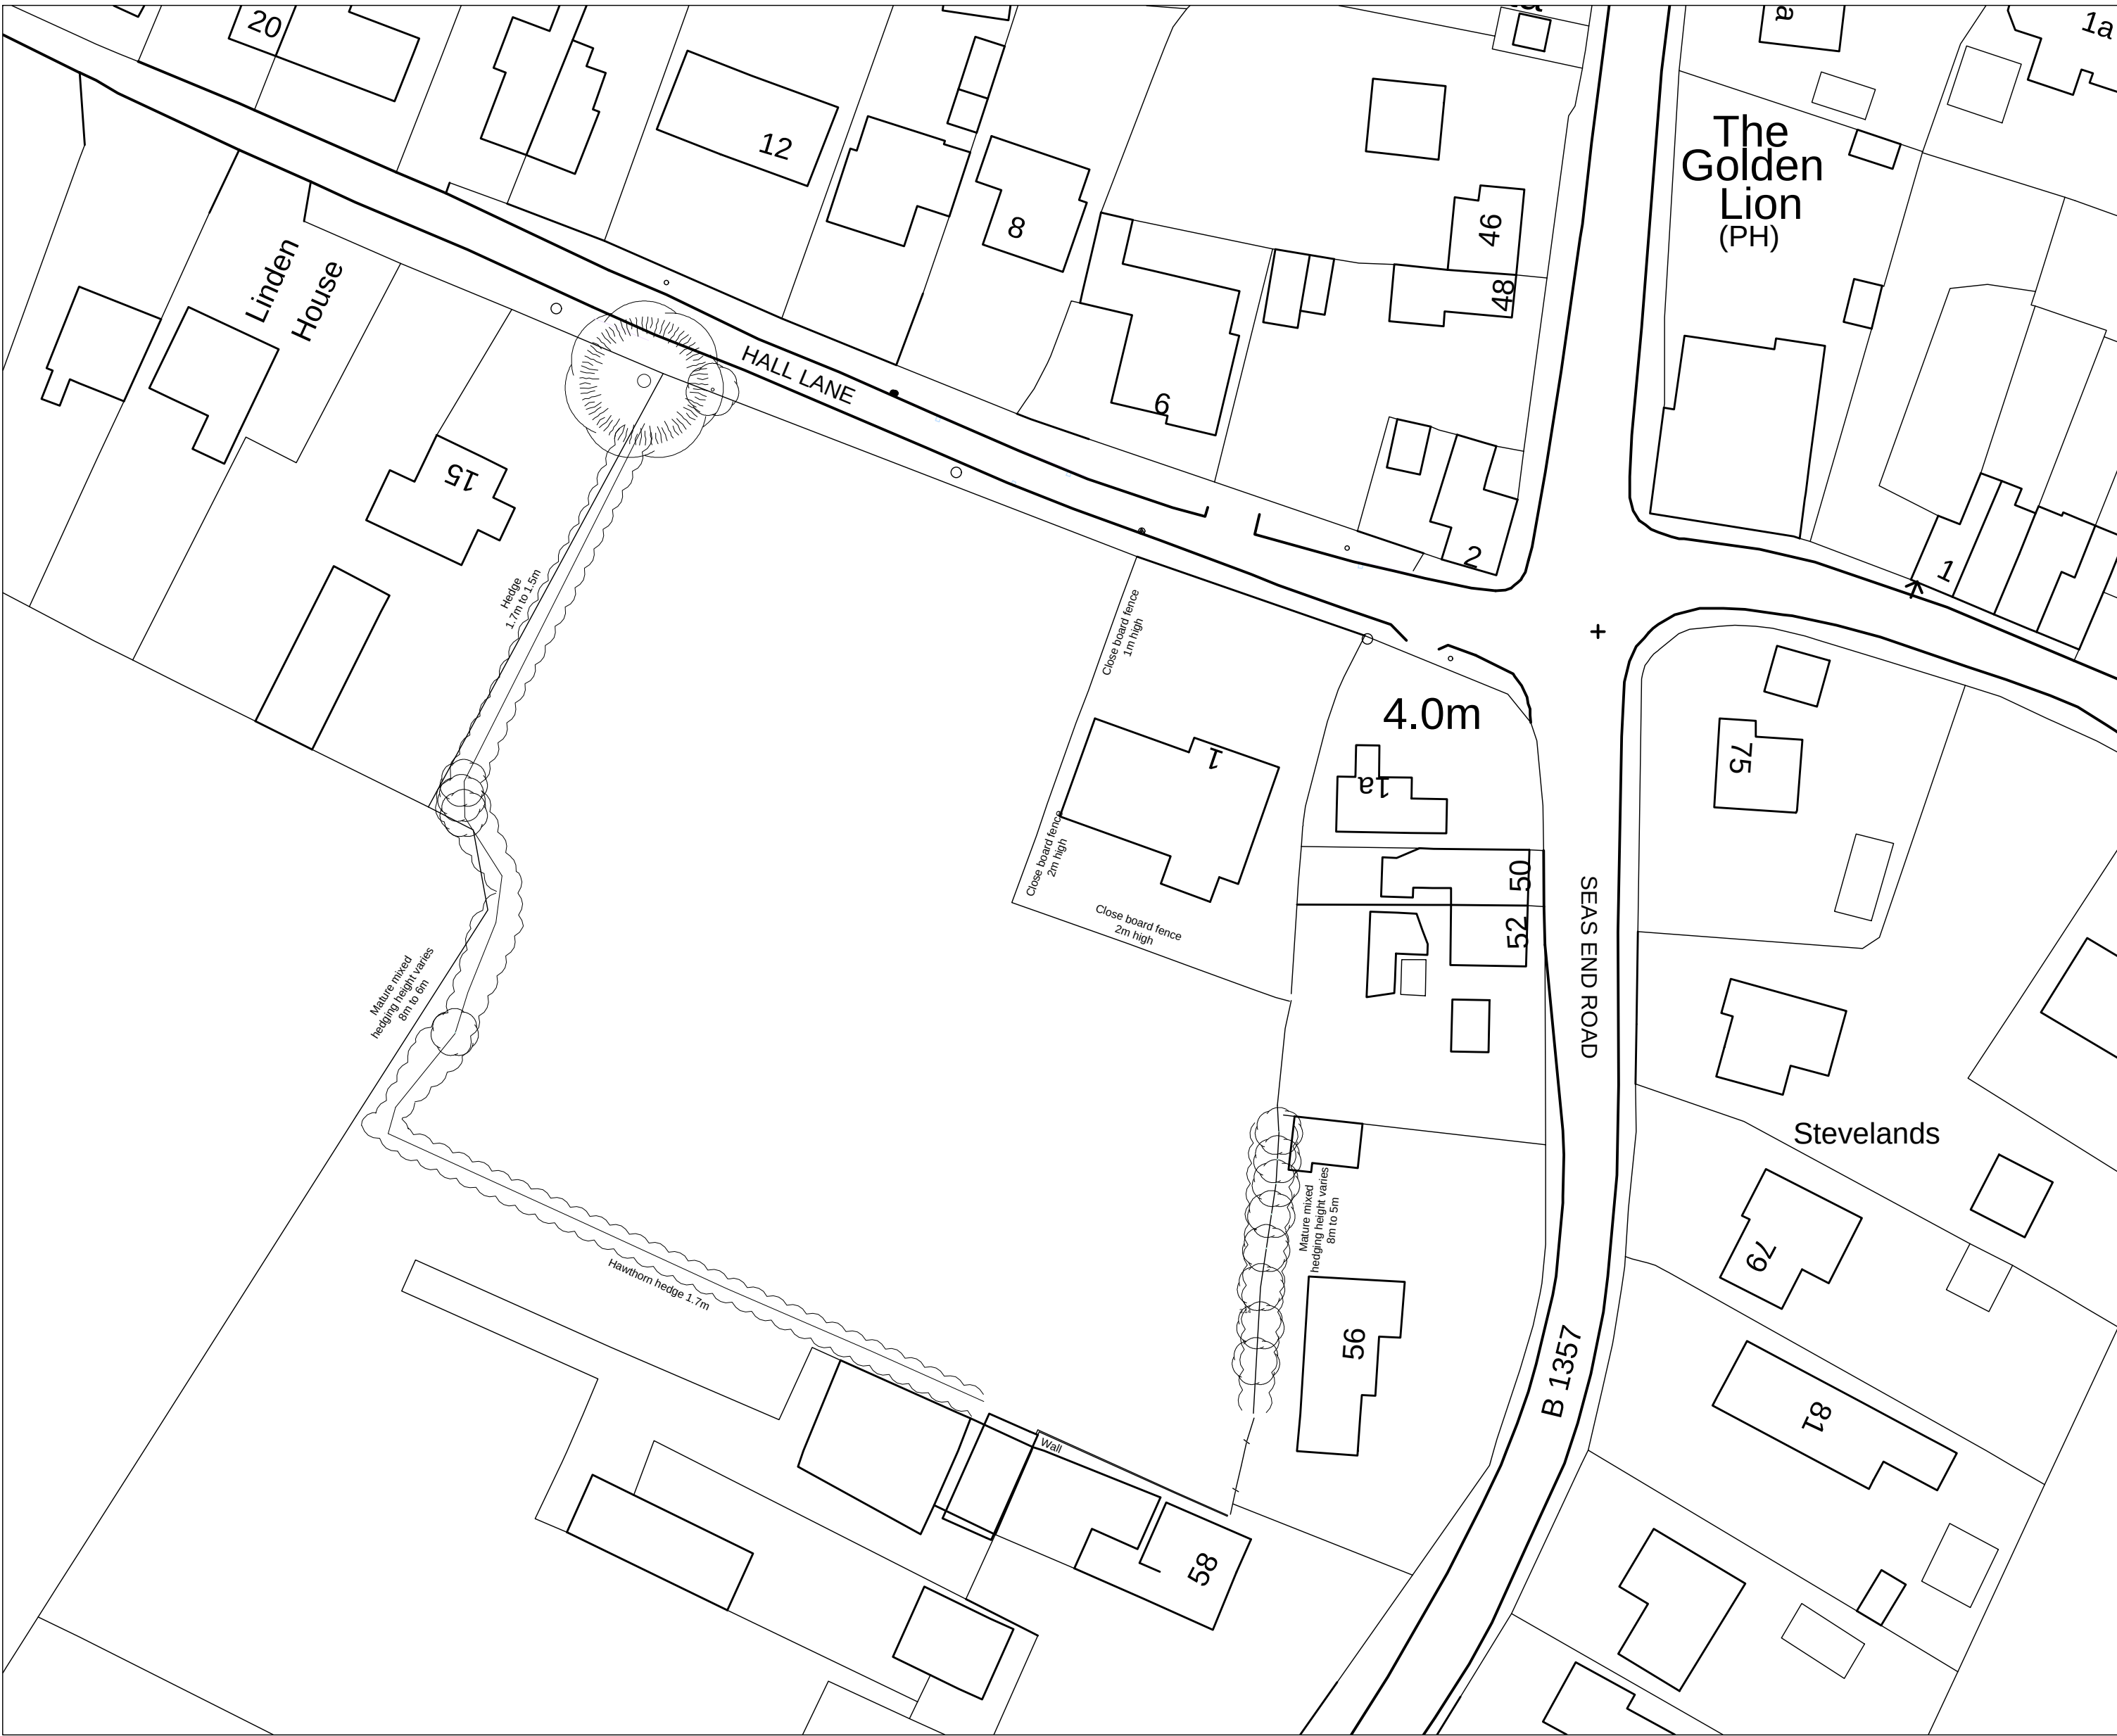

Existing Site Plan 1:500

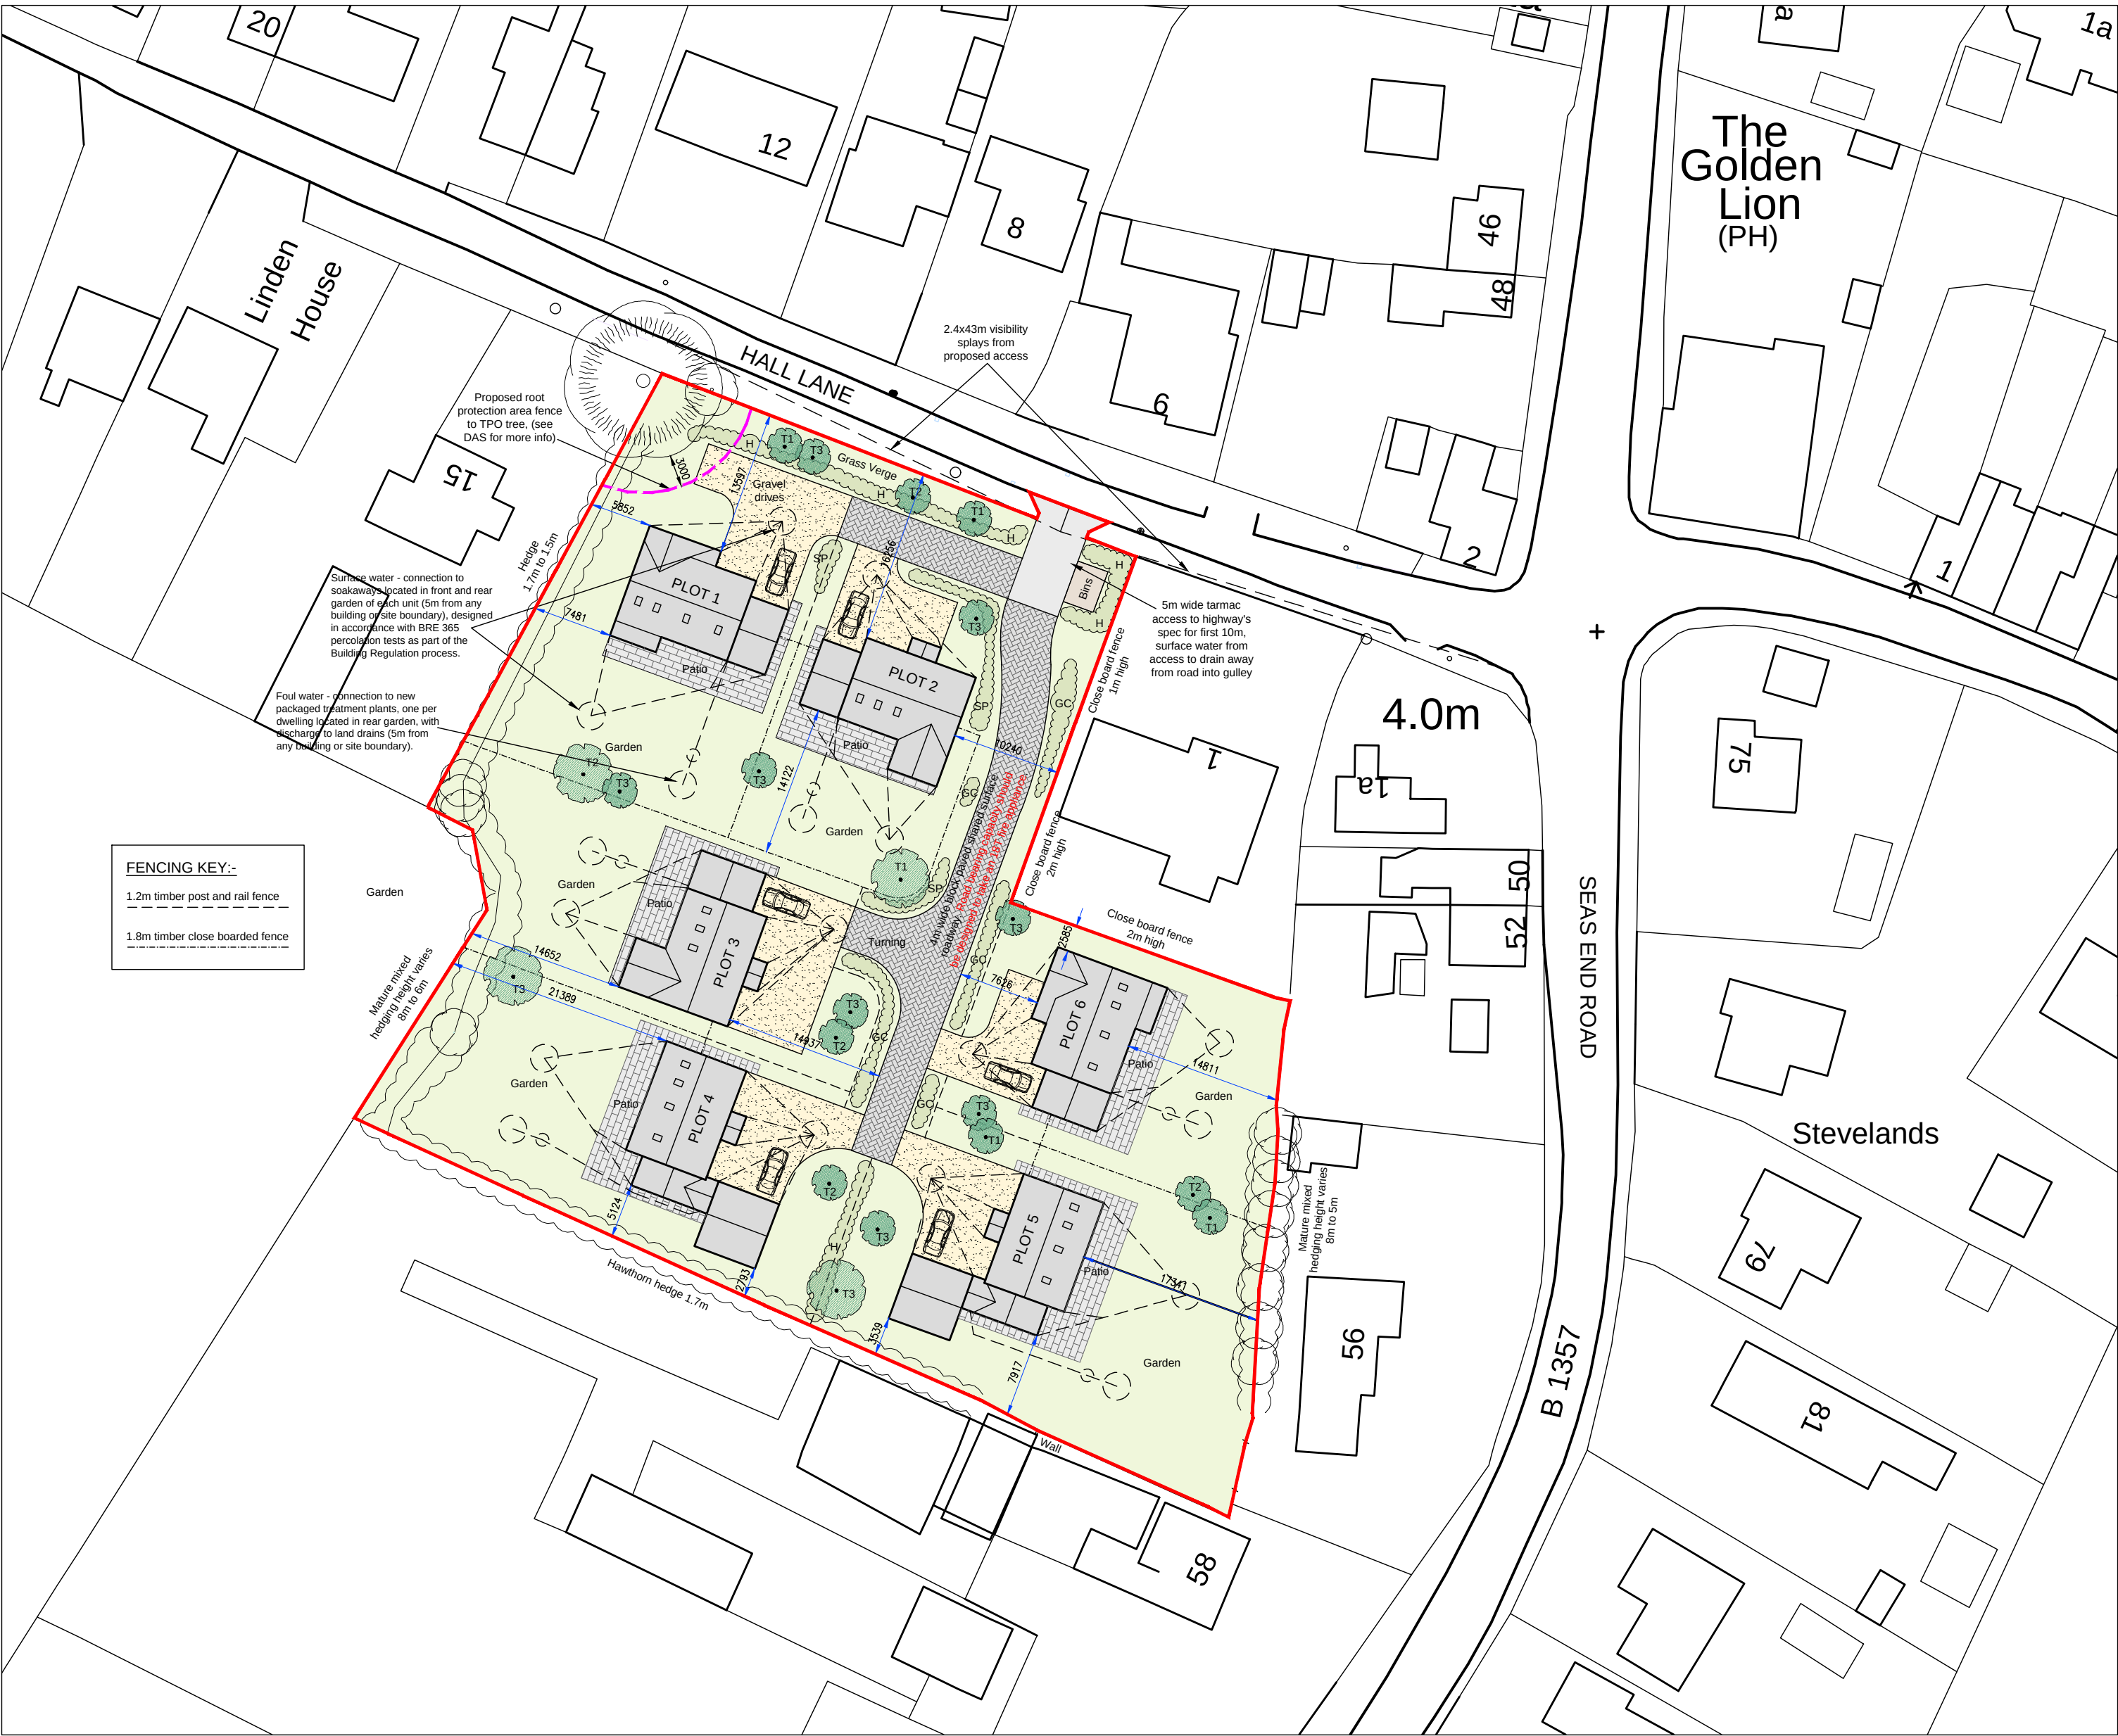

Proposed Site Plan 1:500



Location Plan 1:1250

LANDSCAPING NOTES:

SP = SHRUB PLANTING TO INCLUDE
BARBERRY (BERBERRIS) GUELDER ROSE (VIBURNUM)
BUDDLEIA DAVIDI FORSYTHIA X INTERMEDIA LYWOOD
NICKY ORANGE (PHALADAPHUS) SNOWY MESPLUS (AMELANCHIER)
C3 POT SIZE
PLANTING SIZE 40-60cm
PLANTED AT 750mm c/s

GC = GROUND COVER PLANTS
COTONEASTER HORIZONTALIS
HEDERA HELIX LAVANDULA SPICA
6 PLANTS PER METRE SQ.


T? = TREE PLANTING
T1 CHERRY LAUREL PRUNUS LAURICERASUS
T2 ROWAN SORBUS ACUPARIA
T3 CRAB APPLE MALUS SYLVESTRENS
TREES PLANTED TO BE 1.800m HIGH

H = HEDGE
HAWTHORN HEDGE - PLANTS TO BE 60-80CM HIGH BARE-ROOTED. PLANTED IN TWO STAGGERED ROWS 300MM APART AND AT 450MM C/S IN EACH ROW

NOTE:
Undertake soft landscape works generally in open weather conditions, typically mild, dull and moist. Do not undertake planting seeding or turfing when the temperature is below 4°C and falling, when the ground is covered in snow, in frozen or waterlogged ground or in drought conditions.

Planting should be undertaken between November and March when the plants are dormant and planted at centres shown above. Plants should be set at the same root depth as they were at the nursery and should be well firmed in and guards fitted. Remove any damaged shoots during planting. A 75mm layer of bark mulch (Landscape Bark Madingley Mulch or equivalent) should be applied over the planting bed to reduce weed competition.

If within a period of 5 years from the date of the planting of any tree or shrub, that tree or shrub, or any tree or shrub planted in replacement for it is removed, uprooted or destroyed or dies or becomes, in the opinion of the Local Authority, seriously damaged or defective, another tree or shrub of the same species and size as that originally planted shall be planted in the same place unless the Local Authority gives written consent to any variation.

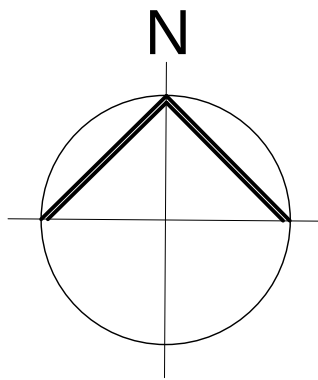

Peter Humphrey Associates Ltd.
ARCHITECTURAL DESIGN AND BUILDING

PROJECT
PROPOSED DEVELOPMENT
SITE
LAND ADJ. No.1
HALL LANE
MOULTON SEAS END
SPALDING
PE12 6LB

DRAWING
BREGS DRAWING 7
SITE / LOCATION PLAN

CLIENT
Mr S Thomson & W Wright
Wilf Hammond Homes Ltd.

DATE July 2019 SCALE As Shown JOB No. 6040/BR07C

COPYRIGHT: THIS DRAWING MUST NOT BE ISSUED, LOANED OR COPIED WITHOUT THE CONSENT OF PETER HUMPHREY ASSOCIATES

