




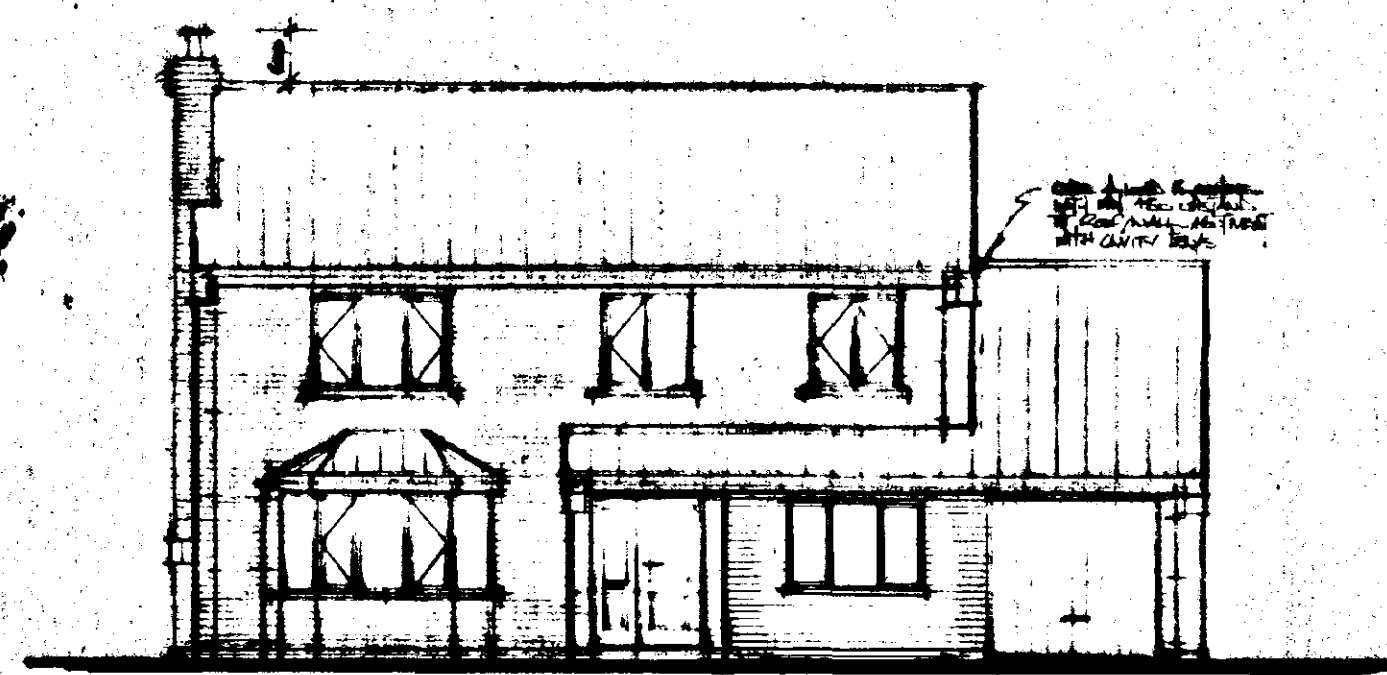


FRONT

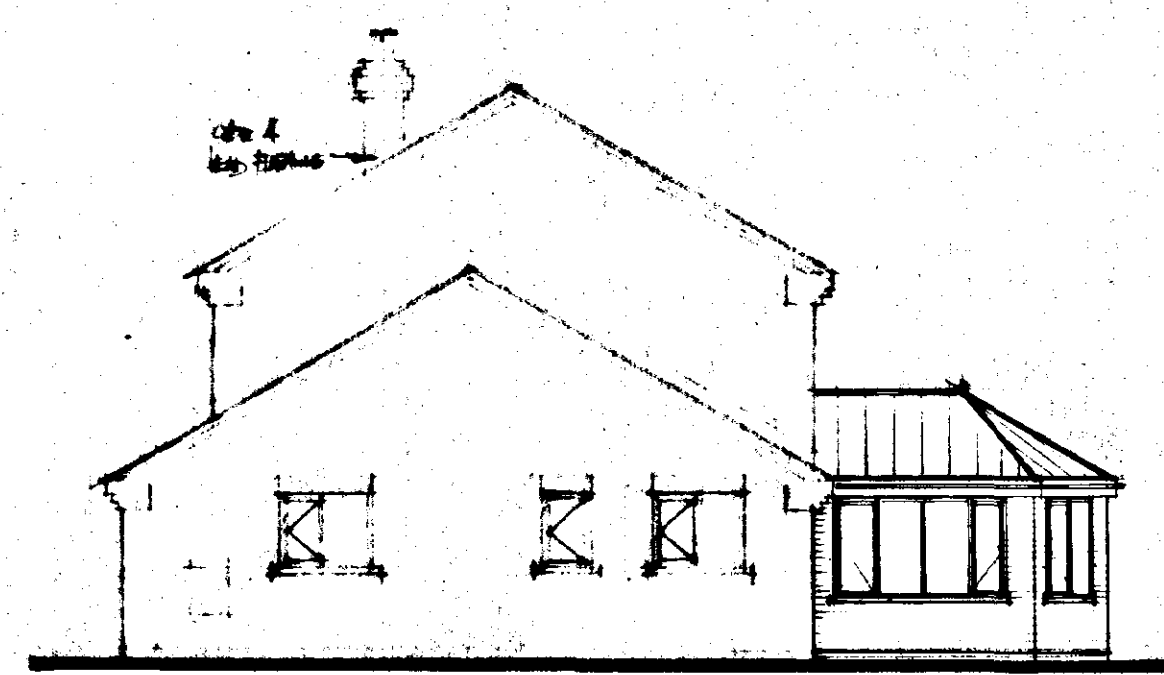

SIDE

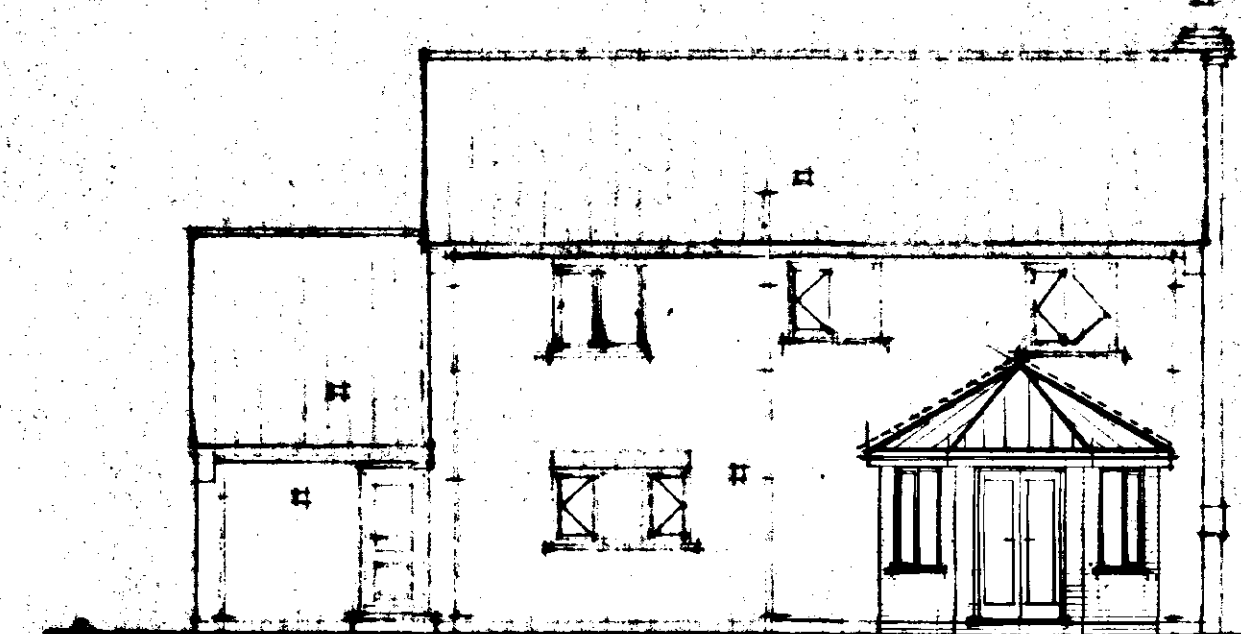


REAR

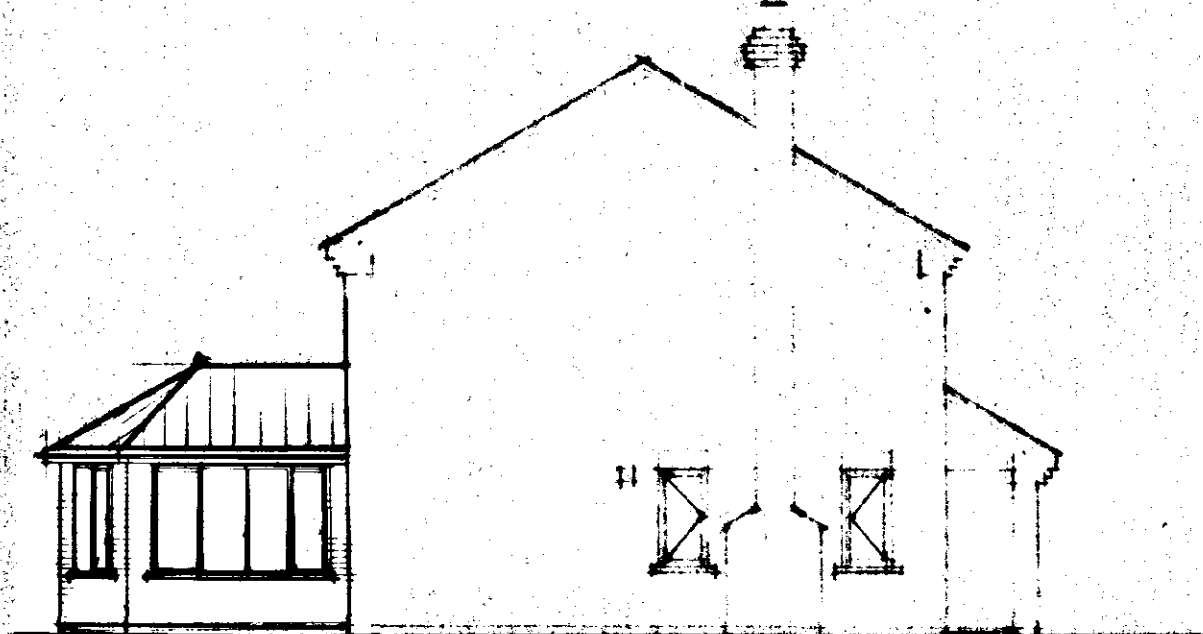

SIDE

ROOF DESIGNED & ERECTED TO BS:5268. PART 3, 1985.
ROOF TRUSS DESIGN & CERTIFICATE TO BE SUPPLIED
PRIOR TO ERECTION ON SITE.

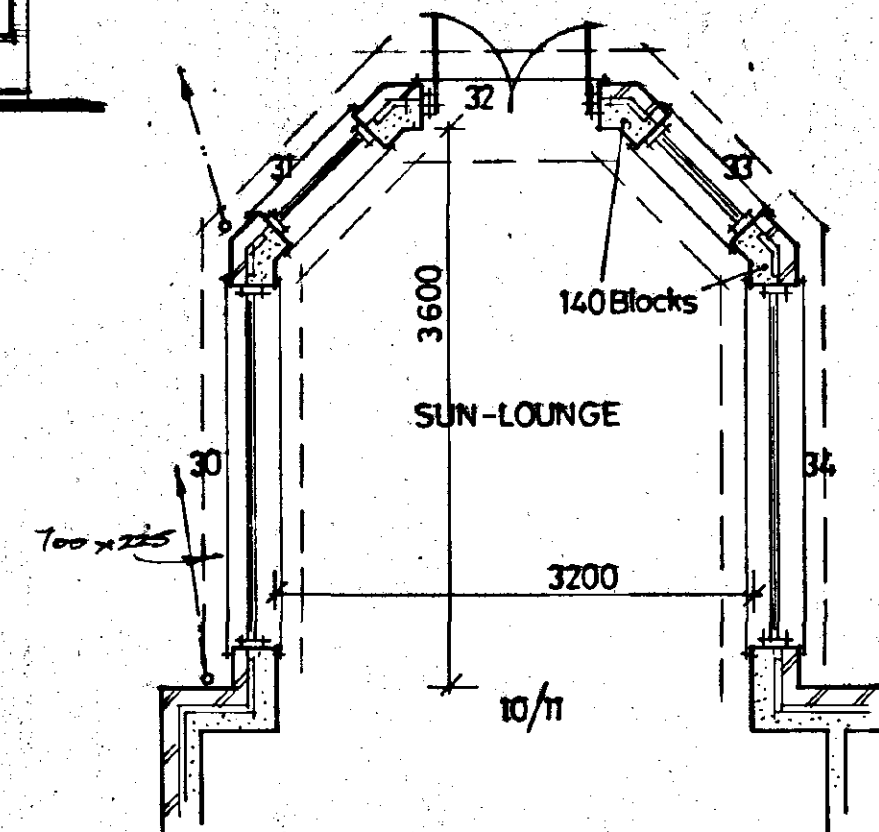

DINING ROOM.

SUN-LOUNGE


STAIRCASE PARTITION TO BE SECURELY
FIXED TO INHIBIT LEAK DRAINAGE,
USING 20mm GALVANISED WIRE MESH
SCREEN AT LEAST 100mm HEIGHT TO
PREVENT UNDESIRABLE INTRUSION TO
EXTERIOR WALLS. FLOOR COVERING
NEEDS TO BE PROVIDED AT ALL
STAIR PARTITIONS.

DOOR WINDOW & LINTEL SCHEDULE


POS	REF	LINTEL	LENGTH
1	UF7070NS	IG LI/HD	2700
2	312CC	IG LI/HD	2700
3	-	IG LI/HD	2100
4	-	IG LI/HD	1200
5	FE150	IG LI/S	1800
6	SP3-113C/113C/113C	IG LI/S	3000
7	113C	IG LI/S	1050
8	113C	IG LI/S	1050
9	213C	IG LI/S	1500
10	-	IG LI/S	3600
11	-	IG LI/HD	1200
12	FNS	IG LI/HD	1500
13	210C	IG LI/HD	1050
14	110C	IG LI/HD	1050
15	210C	IG LI/HD	1500
16	-	IG LI/S	1200
17	-	IG LI/S	2700
18	-	IG LI/S	2700
19	-	IG LI/S	1200
20	-	IG 100 BOX	1050
21	-	IG 100 BOX	1050
22	-	IG 100 BOX	1050
23	-	IG 100 BOX	1800
24	212CC	IG LI/HD	1500
25	210C	IG LI/HD	1500
26	312CC	IG LI/HD	2100
27	212CC	IG LI/HD	1500
28	210C	IG LI/HD	1500
29	212CC	IG LI/HD	1500

SUN-LOUNGE

30	413CMC	IG LI/HD	2700
31	2N13C	IG LI/HD	1350
32	FCP120	IG LI/HD	1500
33	2N13C	IG LI/HD	1350
34	413CMC	IG LI/HD	2700

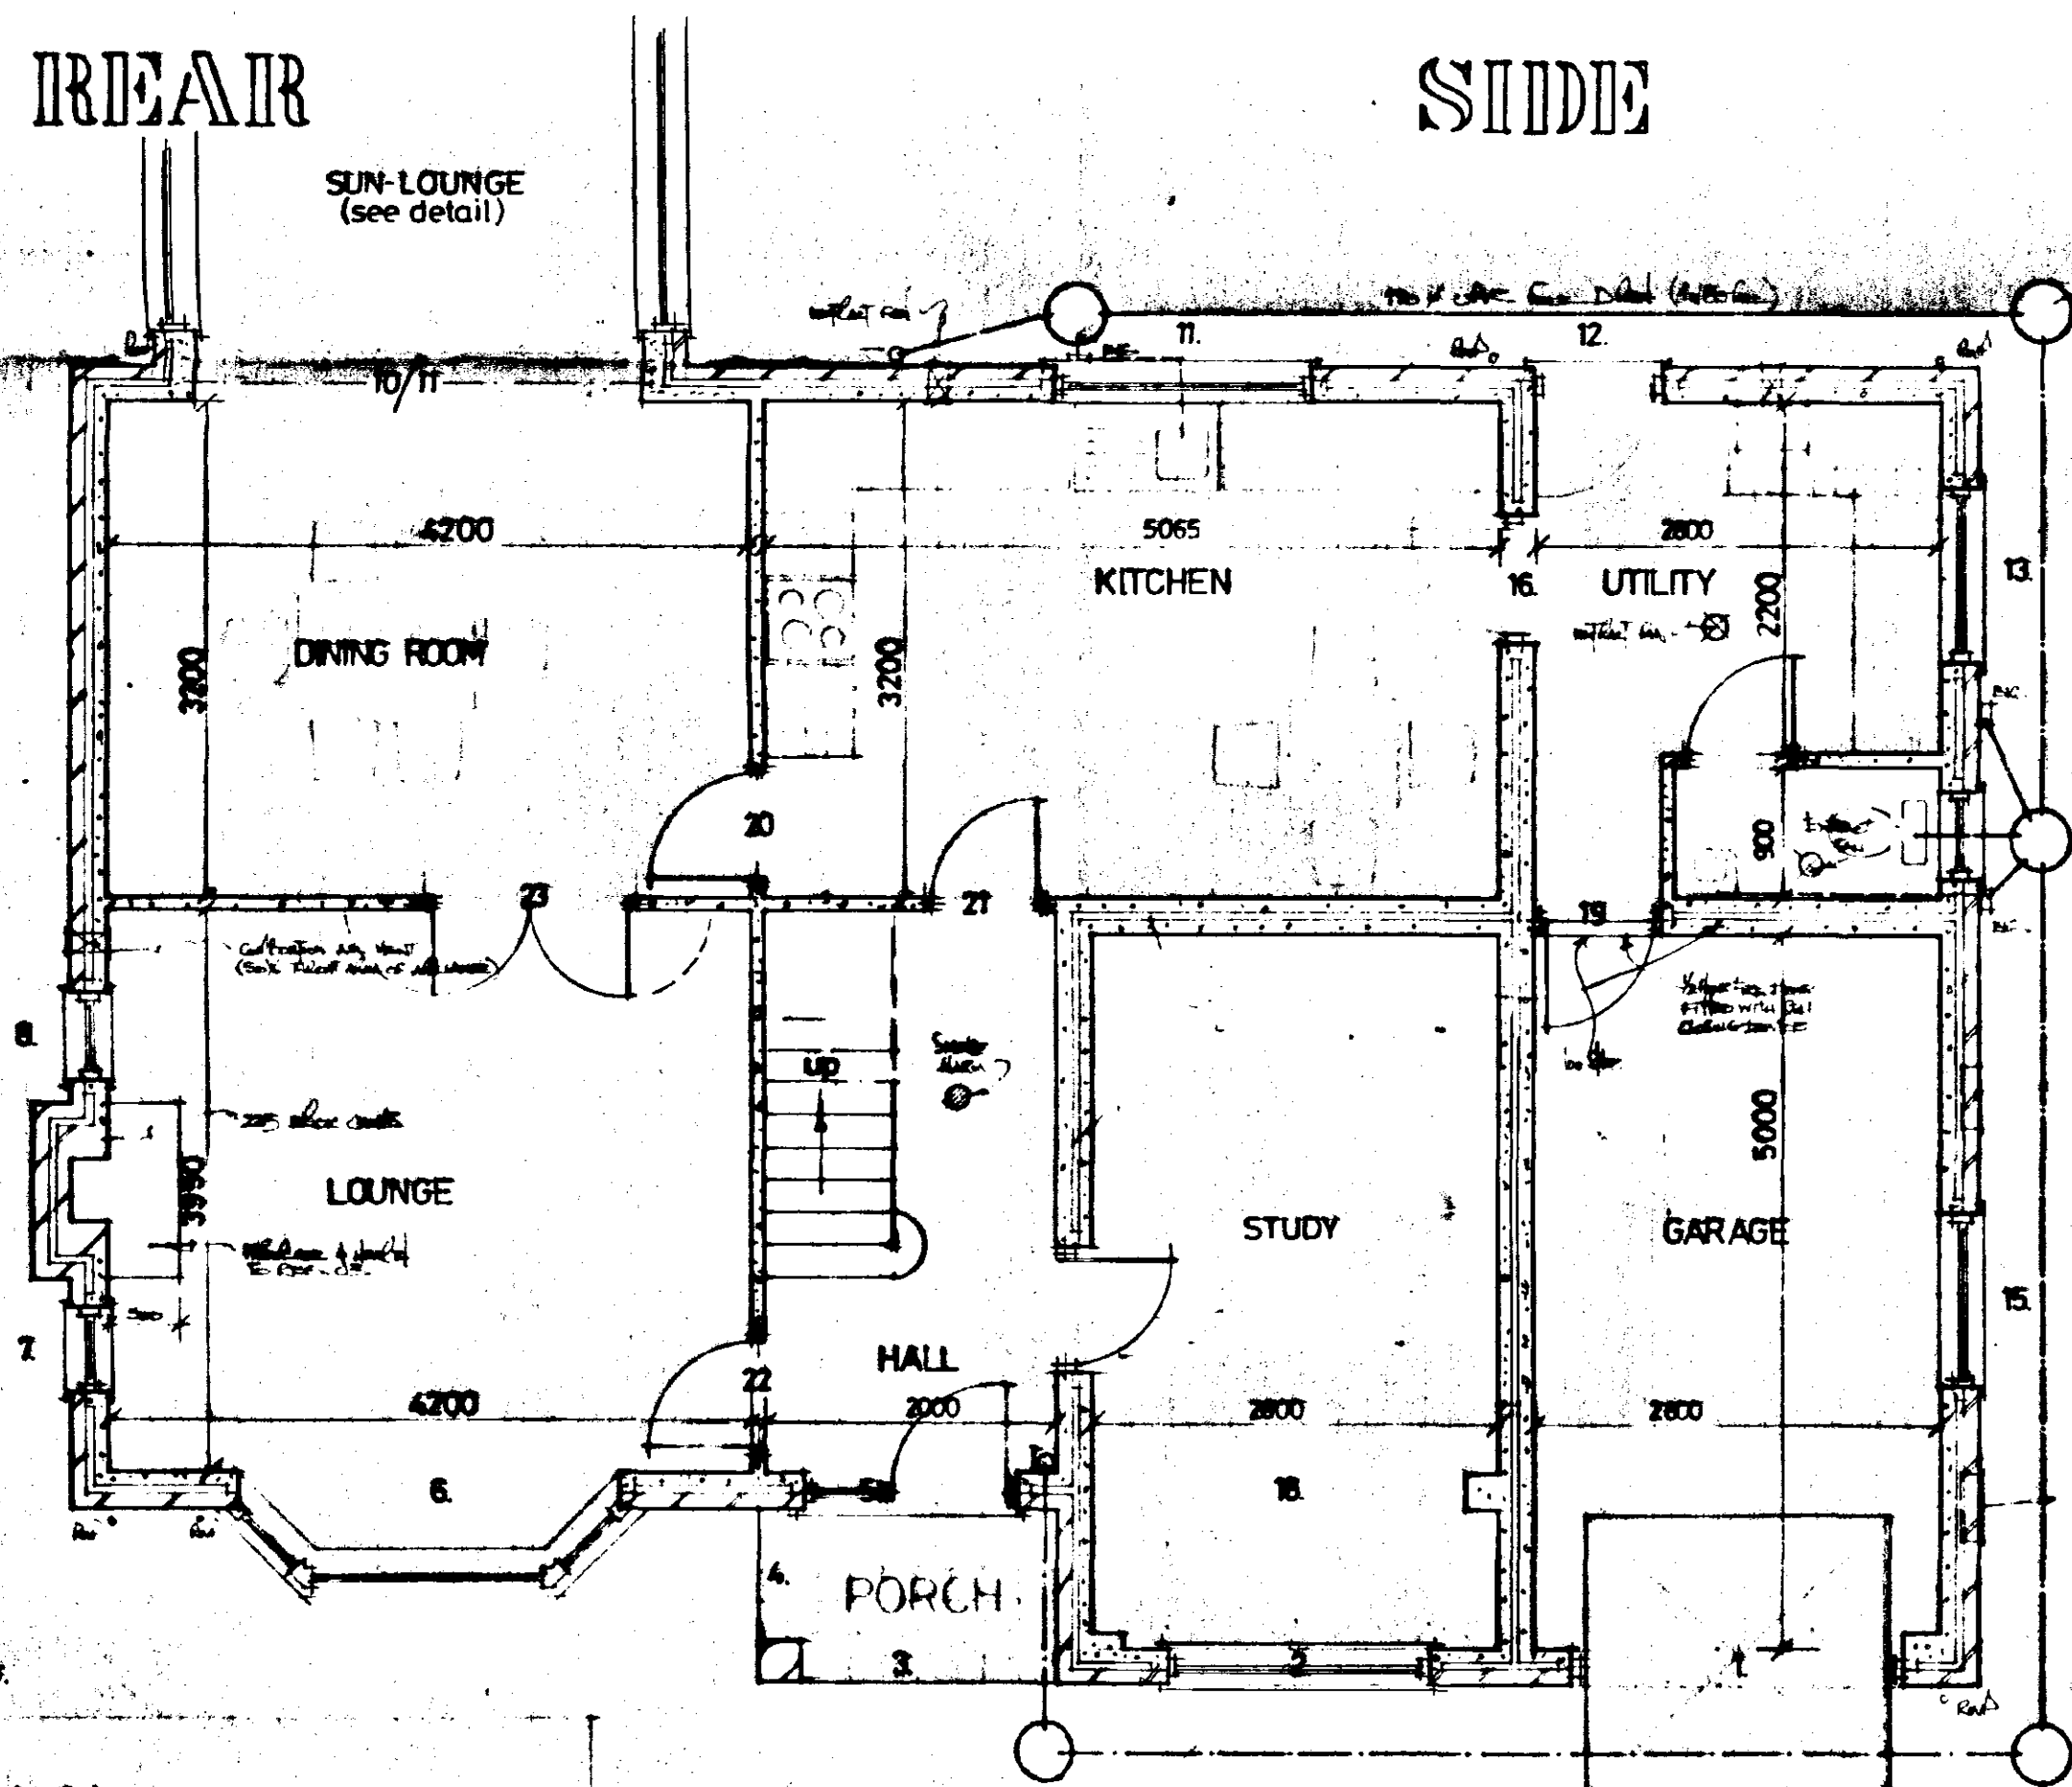

GROUND FLOOR

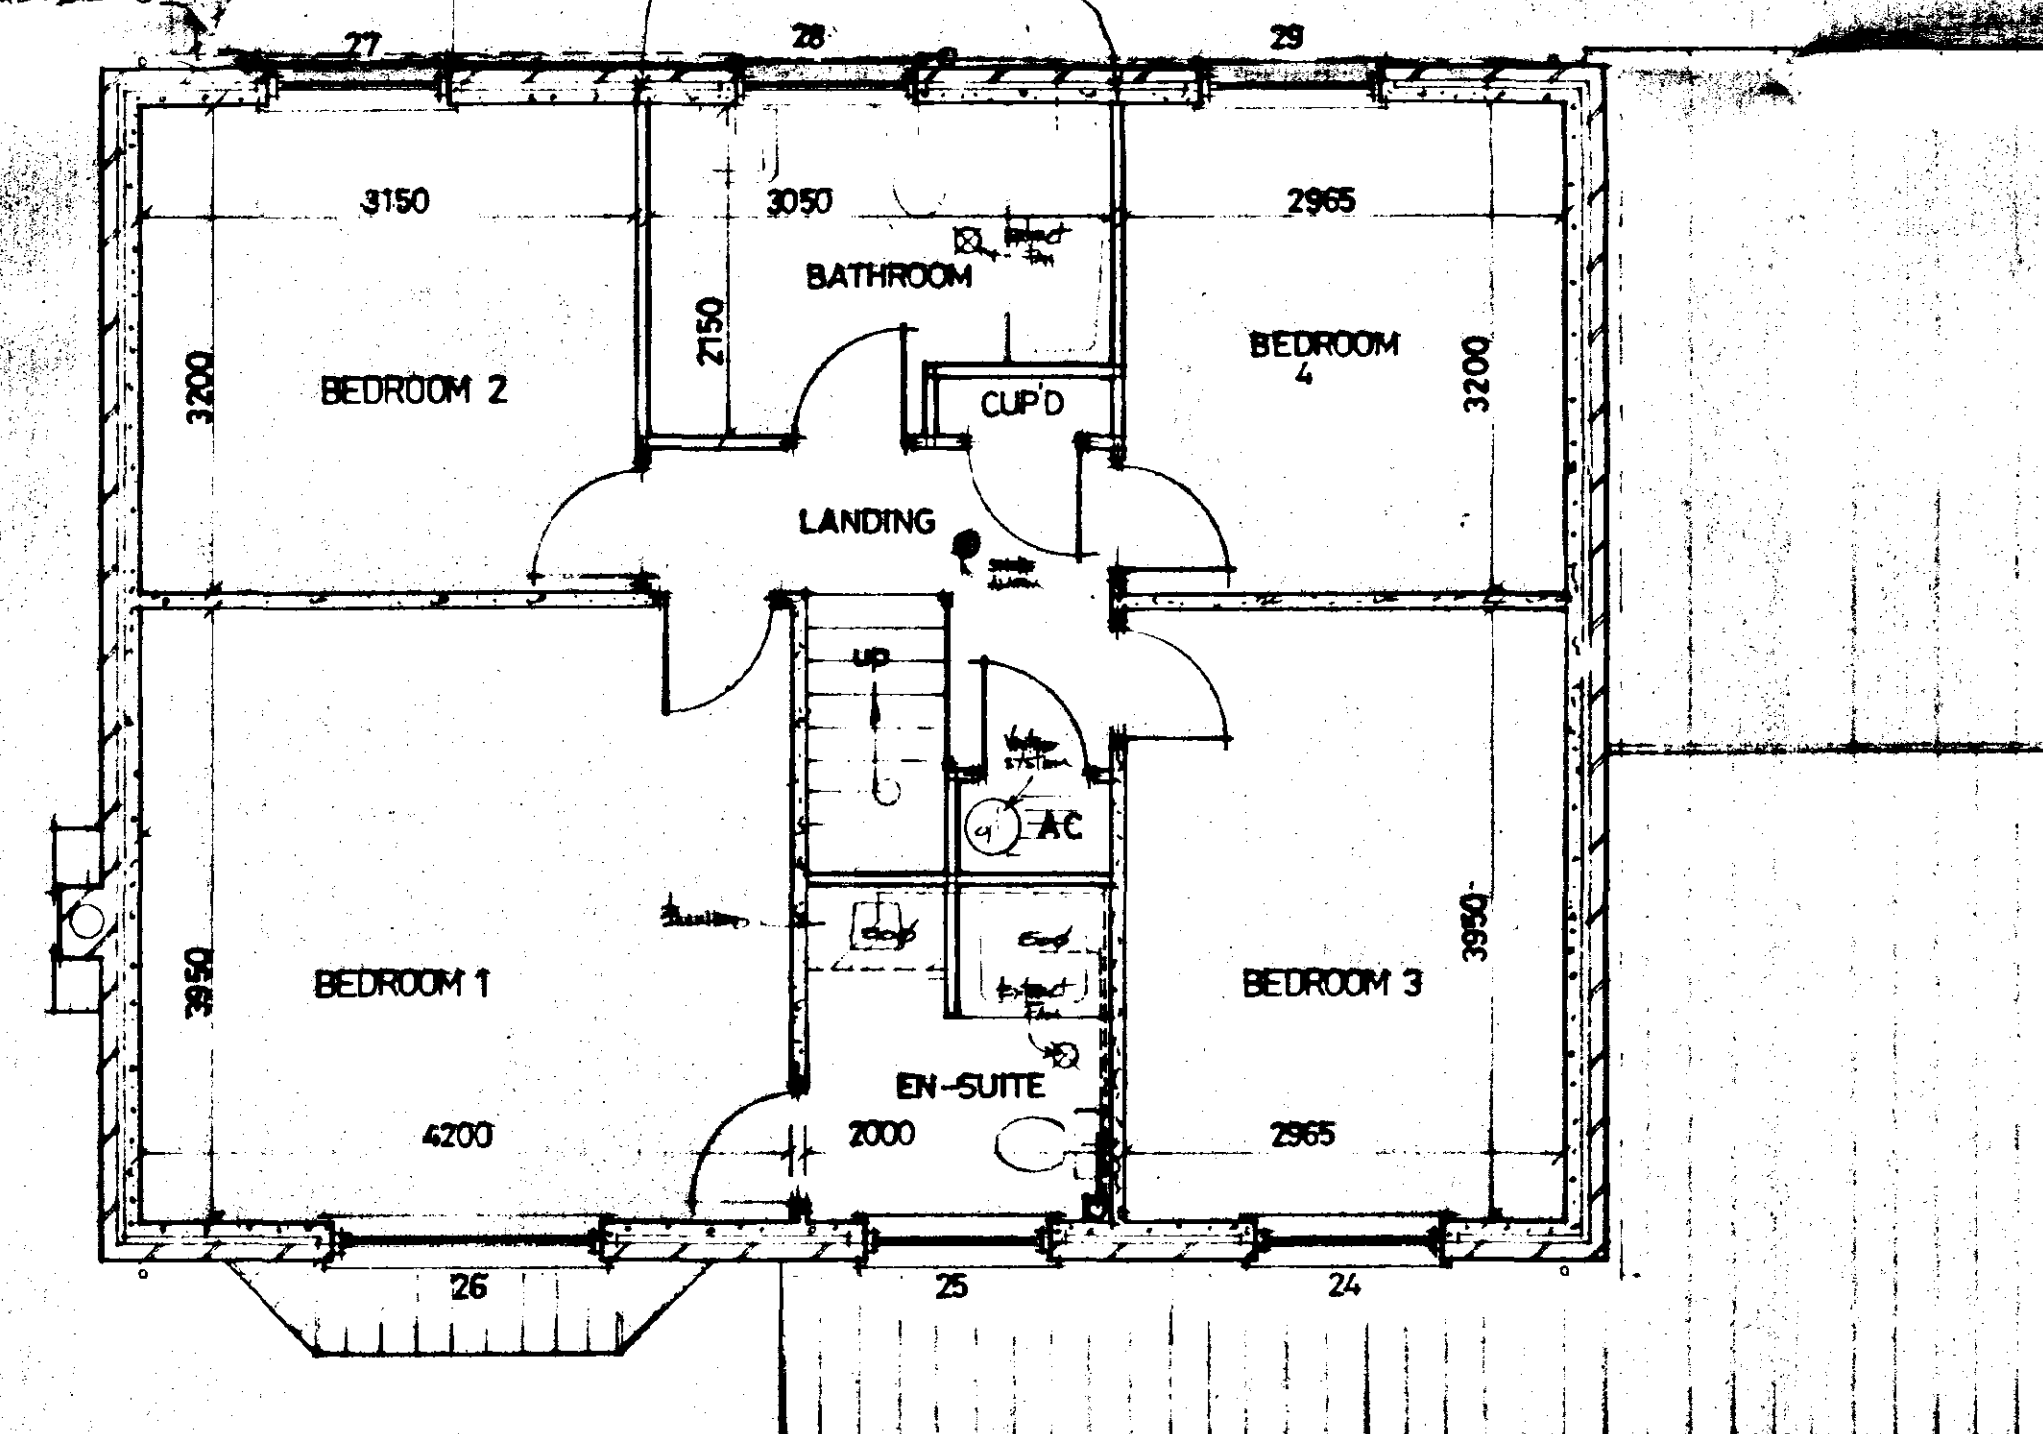

FIRST FLOOR

ELMHURST ENERGY SYSTEMS LTD

SAP ENERGY EFFICIENCY RATING

77

CERTIFICATE NO: 23636

PLOT 5

AMENDED PLAN

Ref. A2

SOUTH HOLLAND DC
HOUSING & PLANNING
21 MAY 1998
Ref: 1067/96

G. R. MERCHANT

1. ENG AMICE, FIWO,
ARCHITECTURAL, STRUCTURAL
& LAND DRAINAGE CONSULTANT
TEL: HOLBEACH (01406) 490800

PROJECT:

HOUSE & GARAGE

CLIENT:

DGM PROPERTIES LTD

SCALES:

1/50 1/100

DATE:

OCT 1996

G.R. MERCHANT


REVISIONS:

1/E

DRAWING No.:

DGM-ME.5.5

DO NOT SCALE FROM THIS DRAWING
This drawing is copyright and may not be altered, traced, photographed
or used for any purpose other than that for which it is issued.
The General Contractor is to check all dimensions on site and report
discrepancies to the Architect.
All details shown on this drawing including foundations are based upon
typical site conditions related to the area. No responsibility can be
accepted for abnormal conditions which may be discovered during
construction unless reported to the Architect as that design amendments
may be considered. See soil surveys are recommended in respect of
foundations to establish specific site conditions before foundation work
is undertaken.

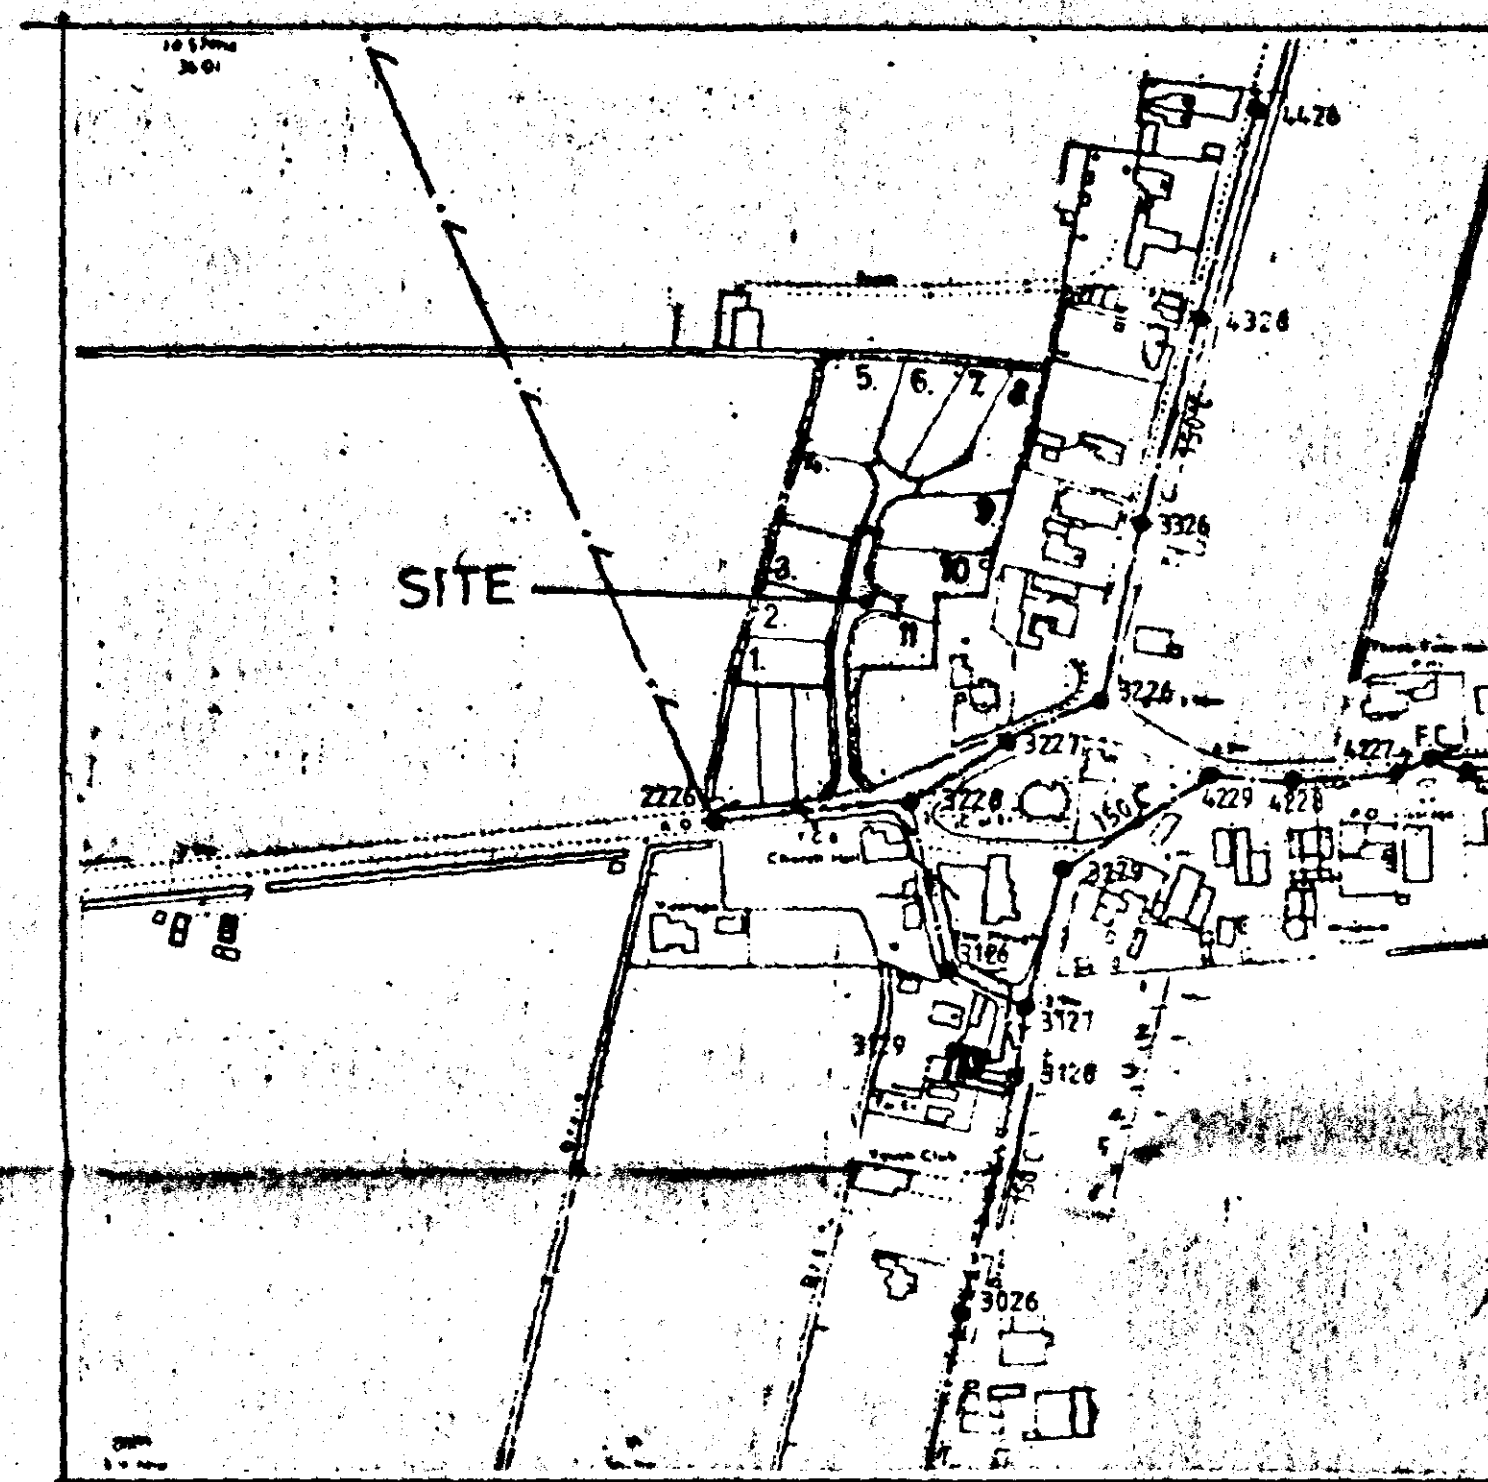

LOCATION PLAN 1:2500

LANDSCAPING & TREE PLANTING SCHEME


- A HAWTHORN (CRATAEGUS OXYACANTHOIDES) FEATHERED
- B WHITEBEAM (SORBUS ARIA LUTESCENS) FEATHERED
- C SILVER BIRCH (BETULA PENDULA) FEATHERED
- D BEECH (FAGUS SYLVATICA) FEATHERED

ALL BOUNDARIES TO BE DEFINED BY CONCRETE POST & WIRE FENCES

All planting to be in accordance with BS 4428:1989 and amendment No. 1 (1991)

All trees to be planted with minimum 0.6m plastic mesh nut and to be staked, tied and tubed.

1/3 to 1/2 bag of peat free tree and shrub planting compost to be incorporated into backfill for each tree hole.

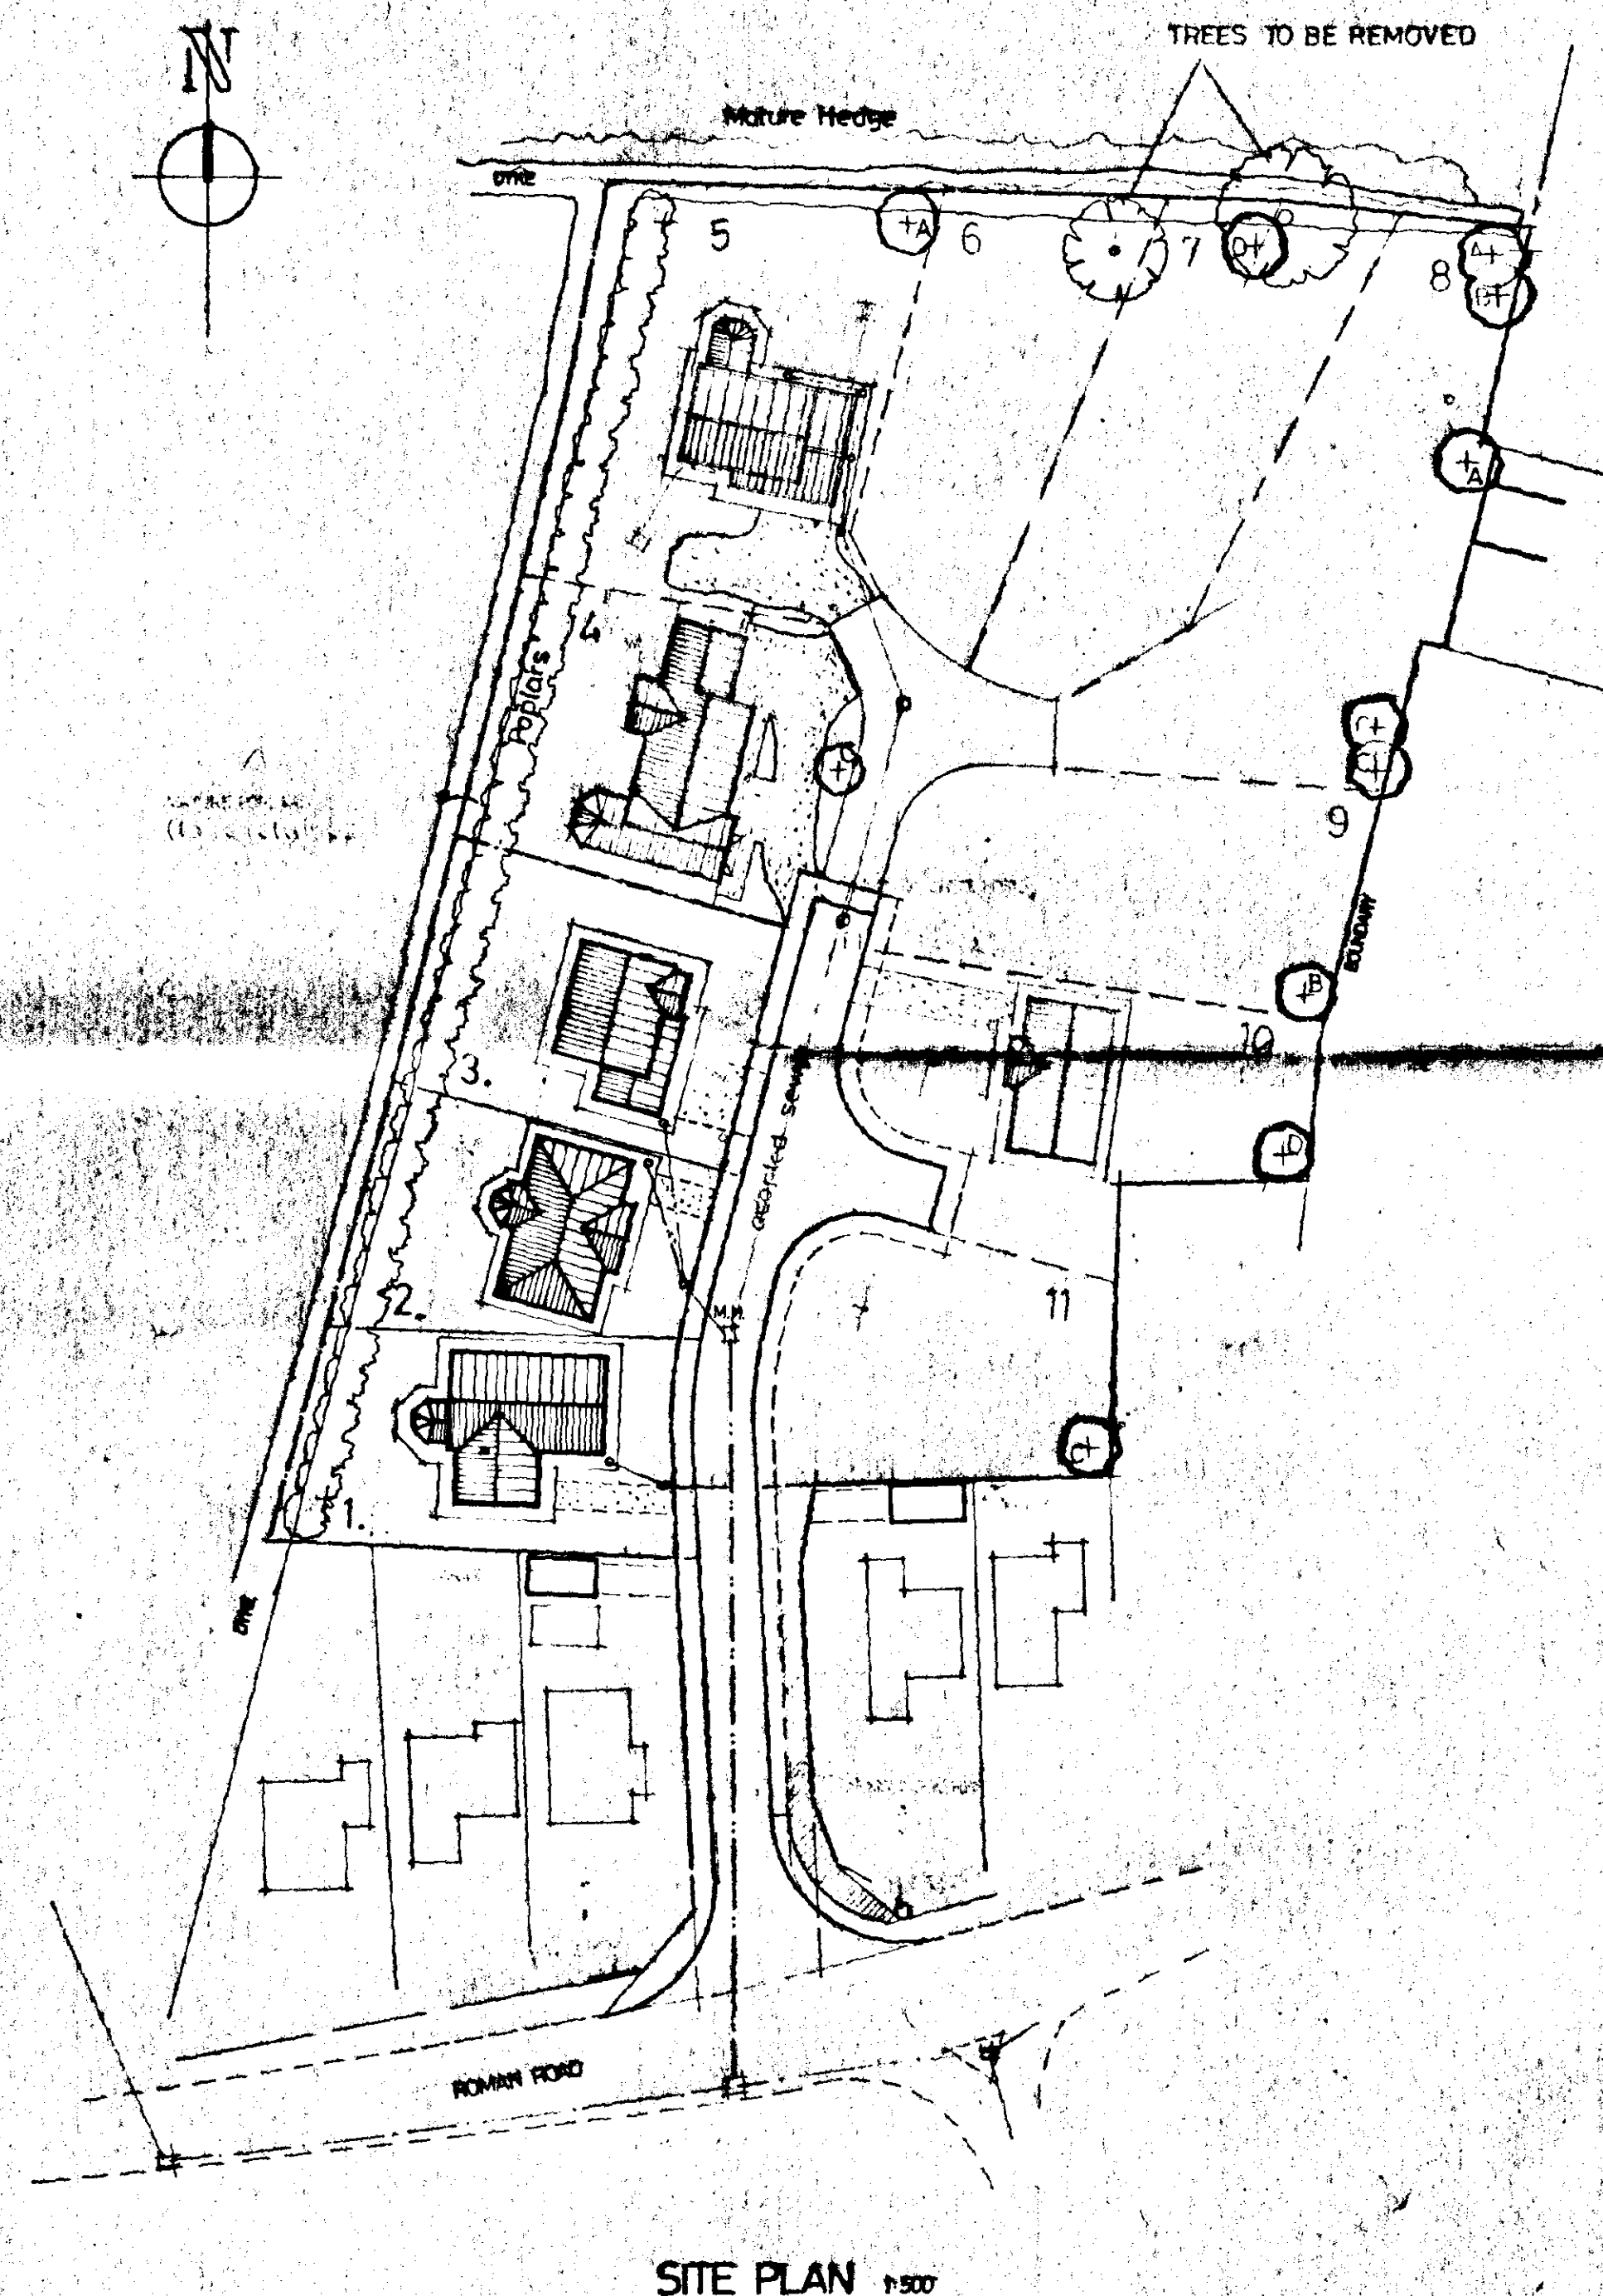

SITE PLAN 1:500

SITE LAYOUT

AMENDED PLAN

Ref. A2

SOUTH HOLLAND DC
HOUSING & PLANNING

21 MAY 1998

Ref: 1067/96

D.D. 1998 Planning Application - Plot 4
C. 201107 Landscaping & Trees Planting
B. 11007 AMEND PLANT LAYOUT
A. 20.0.01 SITE PLAN - PRIVATE CARPARKWAY

G. R. MERCHANT

LENG AMICE, FWO,
ARCHITECTURAL, STRUCTURAL
& LAND DRAINAGE CONSULTANT
TEL: HOLBEACH (0408) 690000. 490800

PROJECT:

RESIDENTIAL DEVELOPMENT
OFF ROMAN ROAD
MOULTON CHAPEL

CLIENT:

DGM PROPERTIES LTD

SCALES:


AS INDICATED

DATE:


NOV 1998

DRAWING No.: DGM-MC.03

REVISIONS:

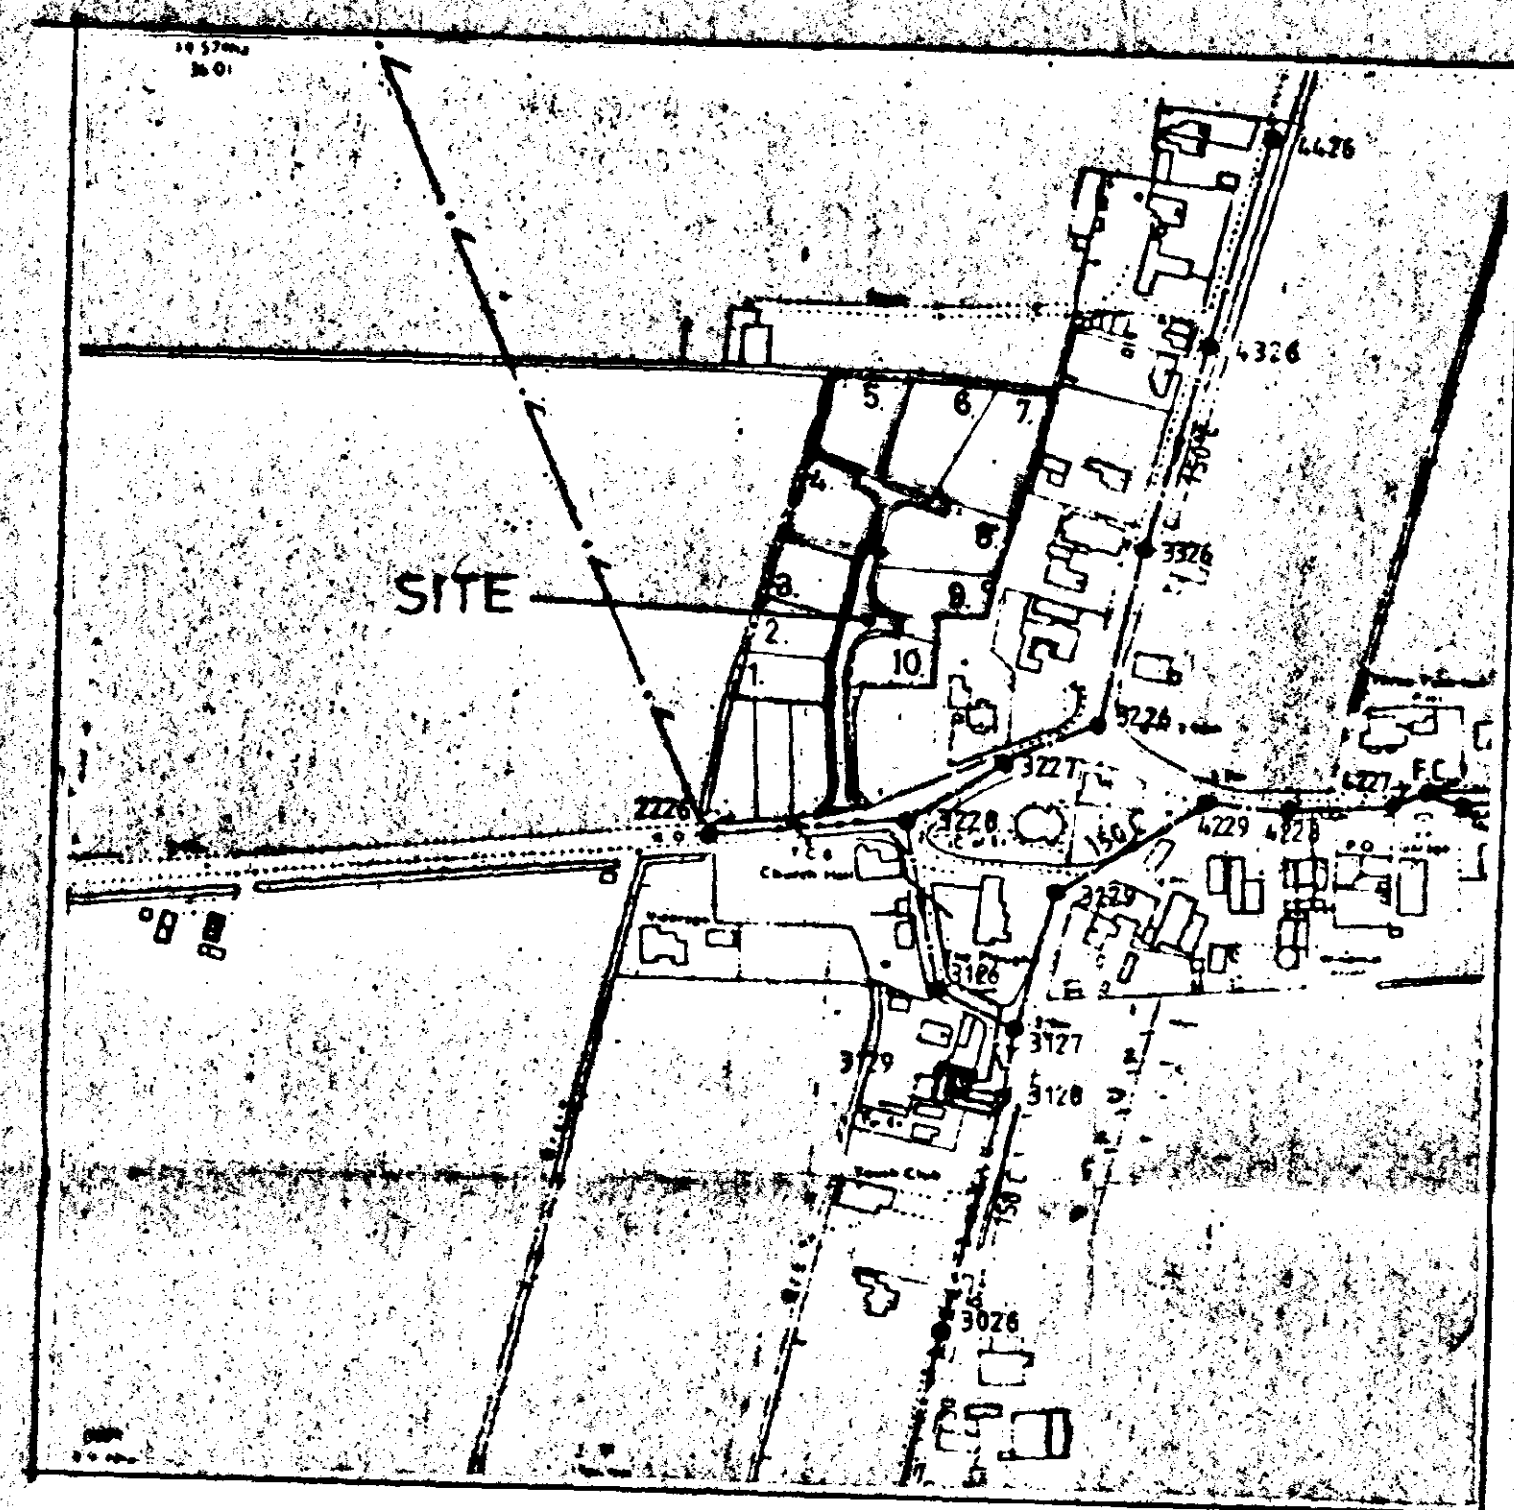

LOCATION PLAN 1:2500

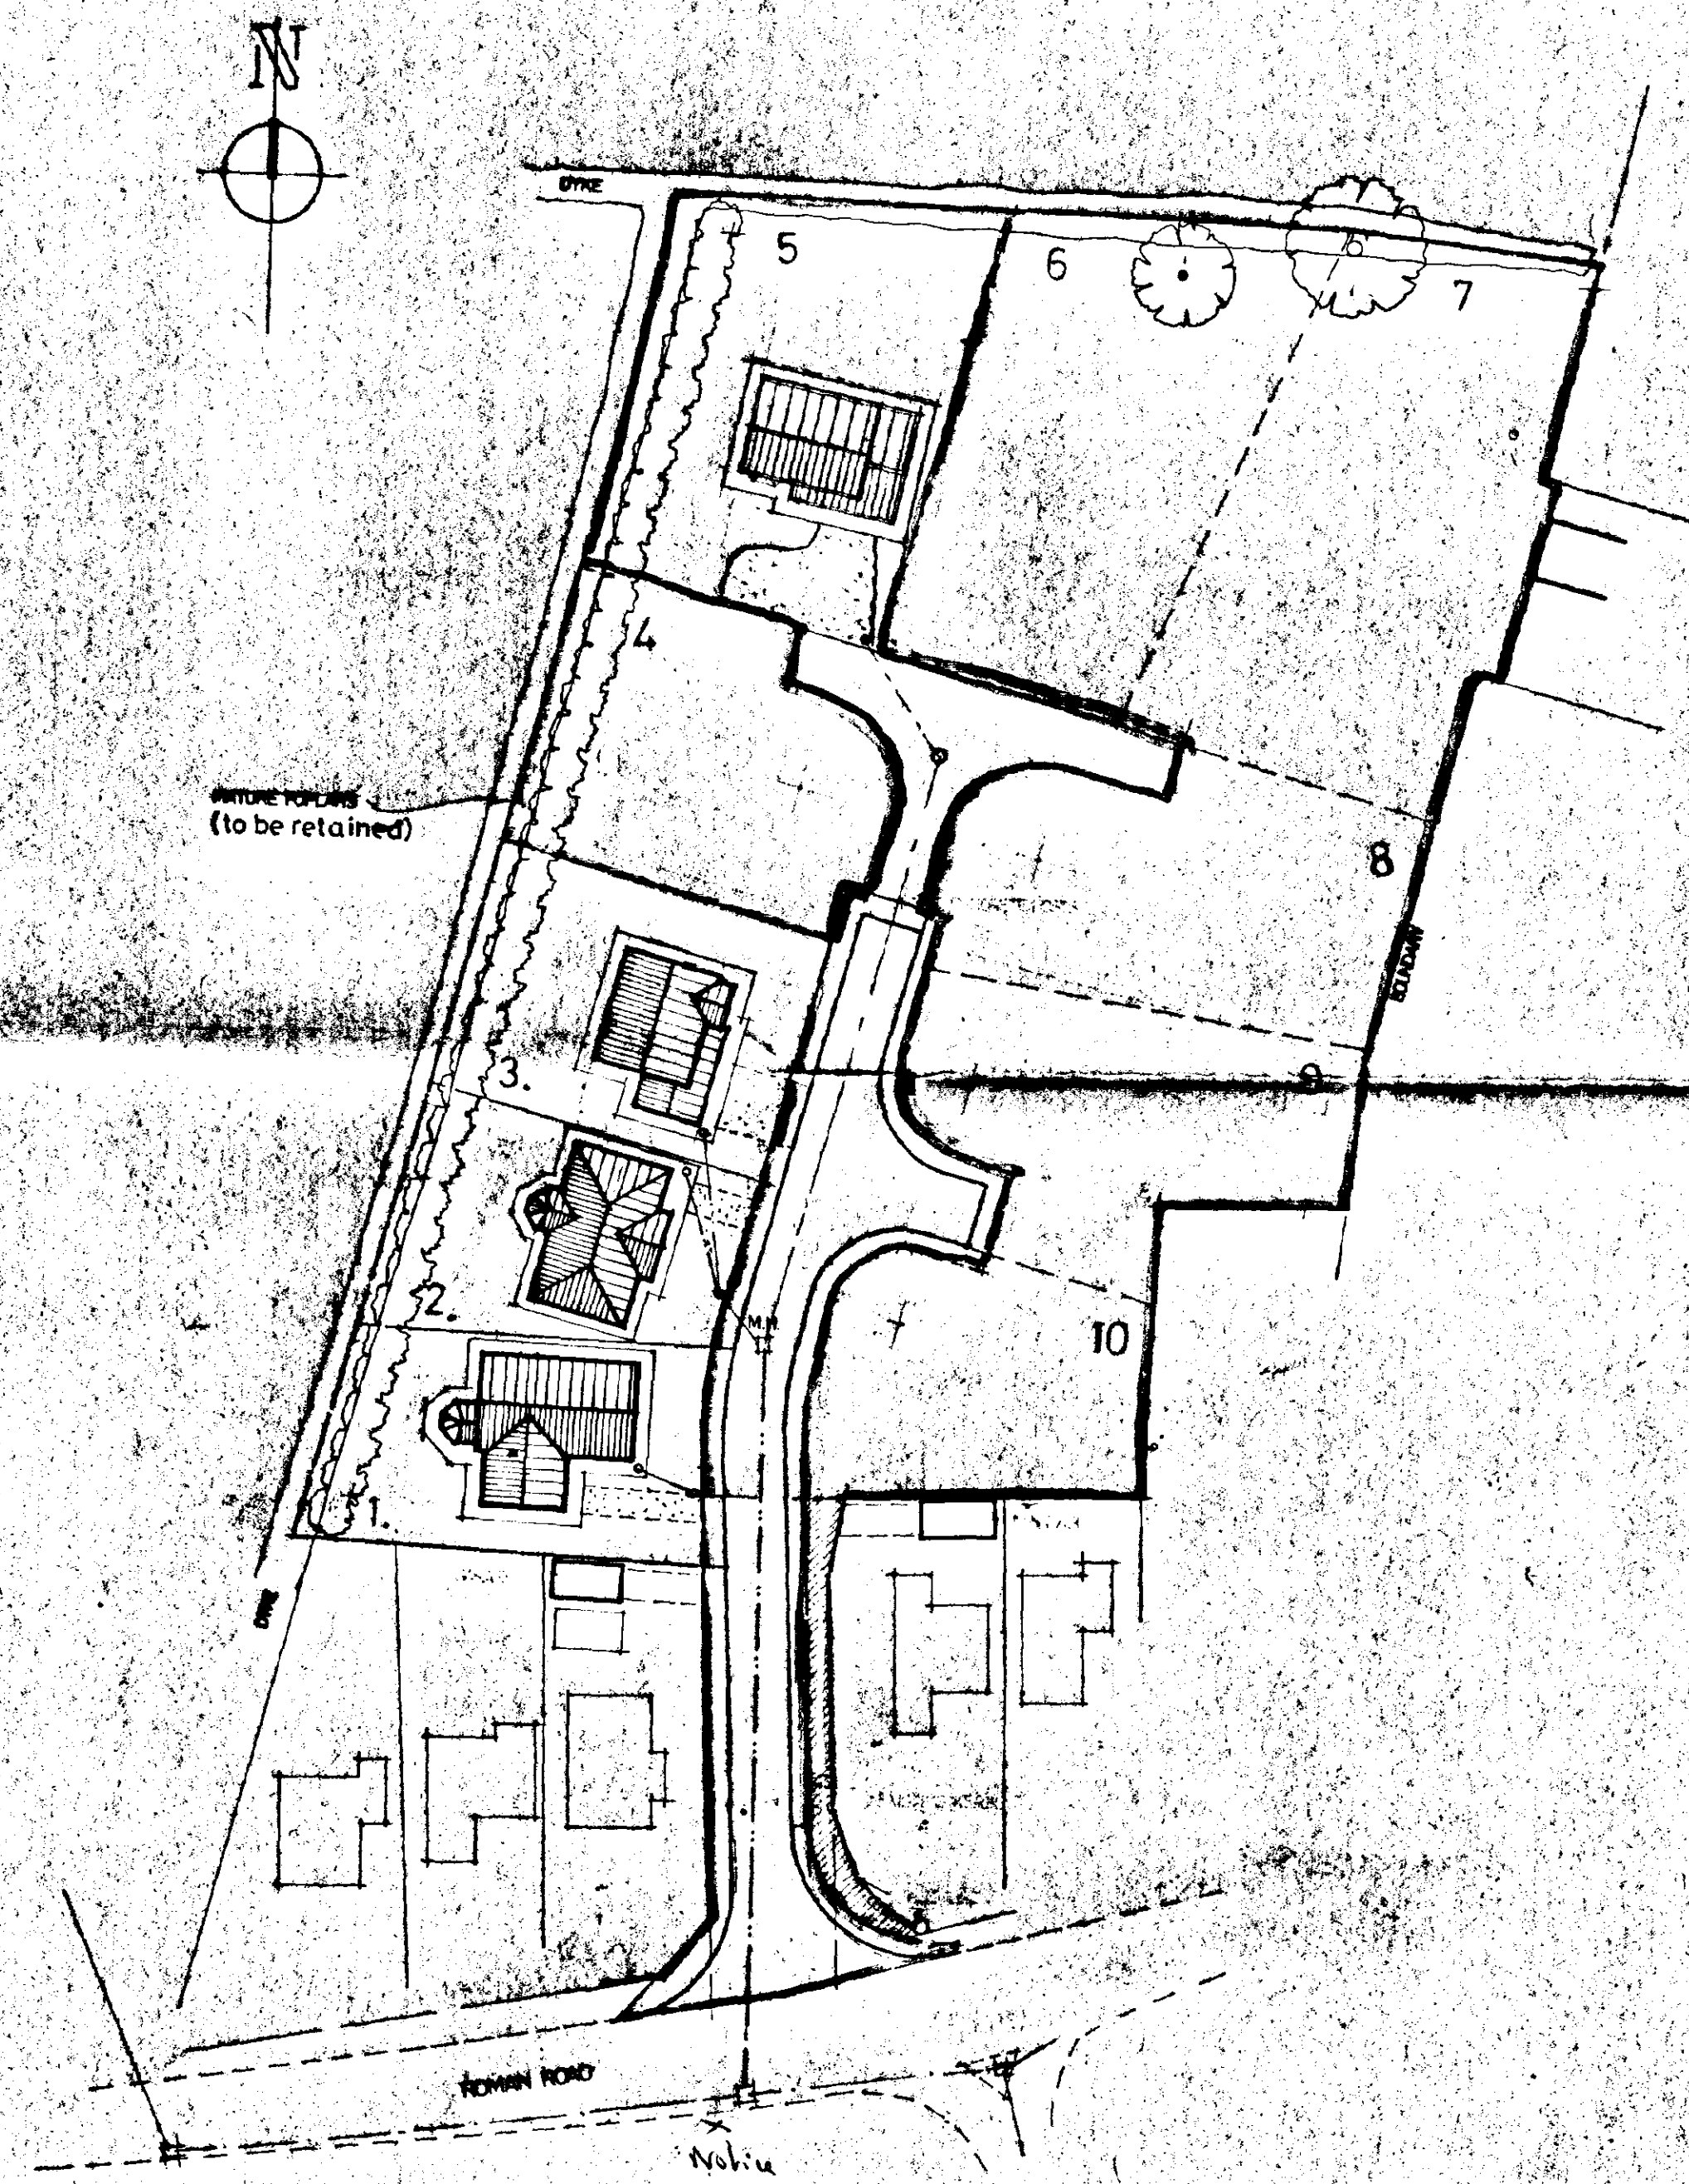

SITE PLAN 1:500

1	2	3	4	5	6	7	8	9	10
1	2	3	4	5	6	7	8	9	10
FREE PLANTING
VARIETY
110
110

DETERMINED
PLAN

SITE LAYOUT

SOUTH WEST
HOUSING & PLANNING
09 DEC 1996
Ref: 1067/96

G. R. MERCHANT
LENG AMICE, FIWO,
ARCHITECTURAL, STRUCTURAL
& LAND DRAINAGE CONSULTANT
TEL: HOLBEACH (0406) 490800


PROJECT:
**RESIDENTIAL DEVELOPMENT
OFF ROMAN ROAD
MOULTON CHAPEL**

CLIENT:
BGM PROPERTIES LTD


SCALE:
AS INDICATED

DATE:
NOV 1996


REVISIONS:
DGM/MC/23

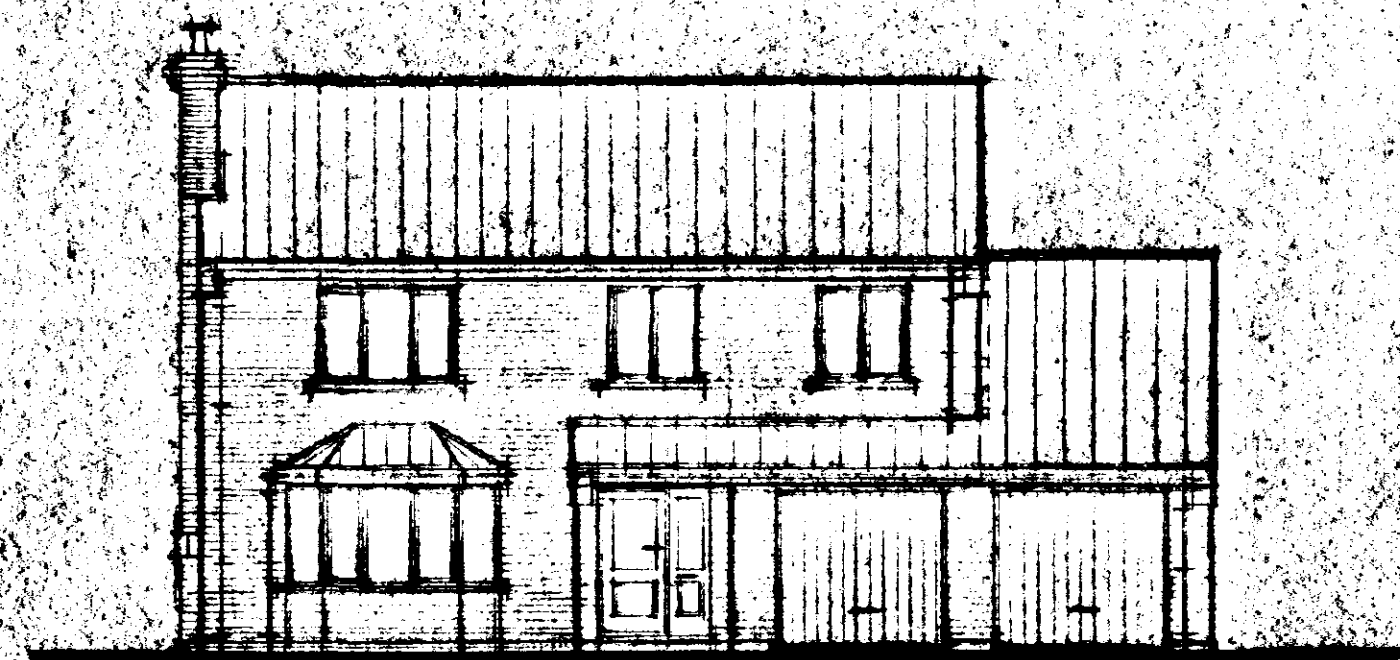


FRONT

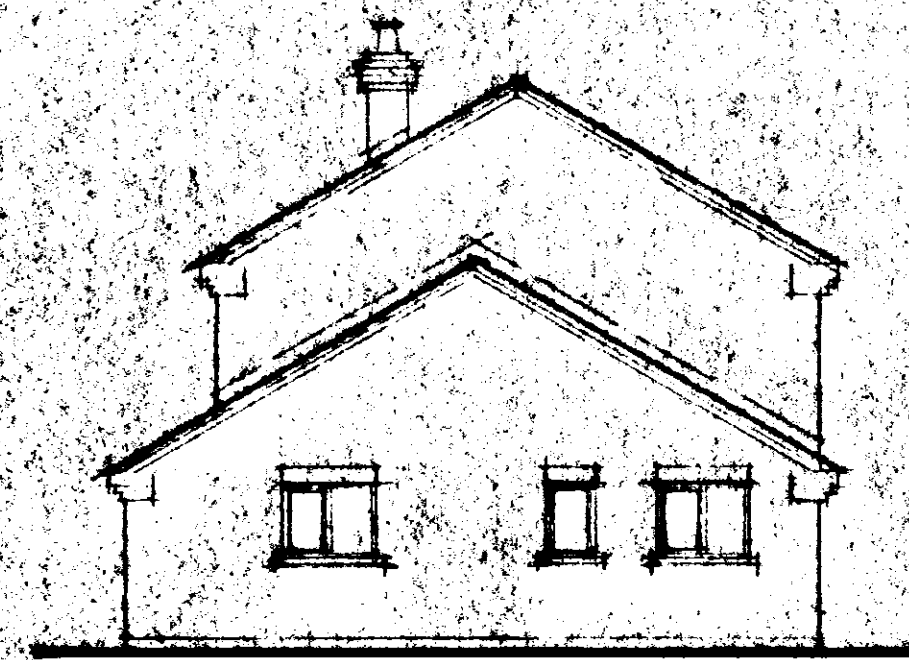


SIDE

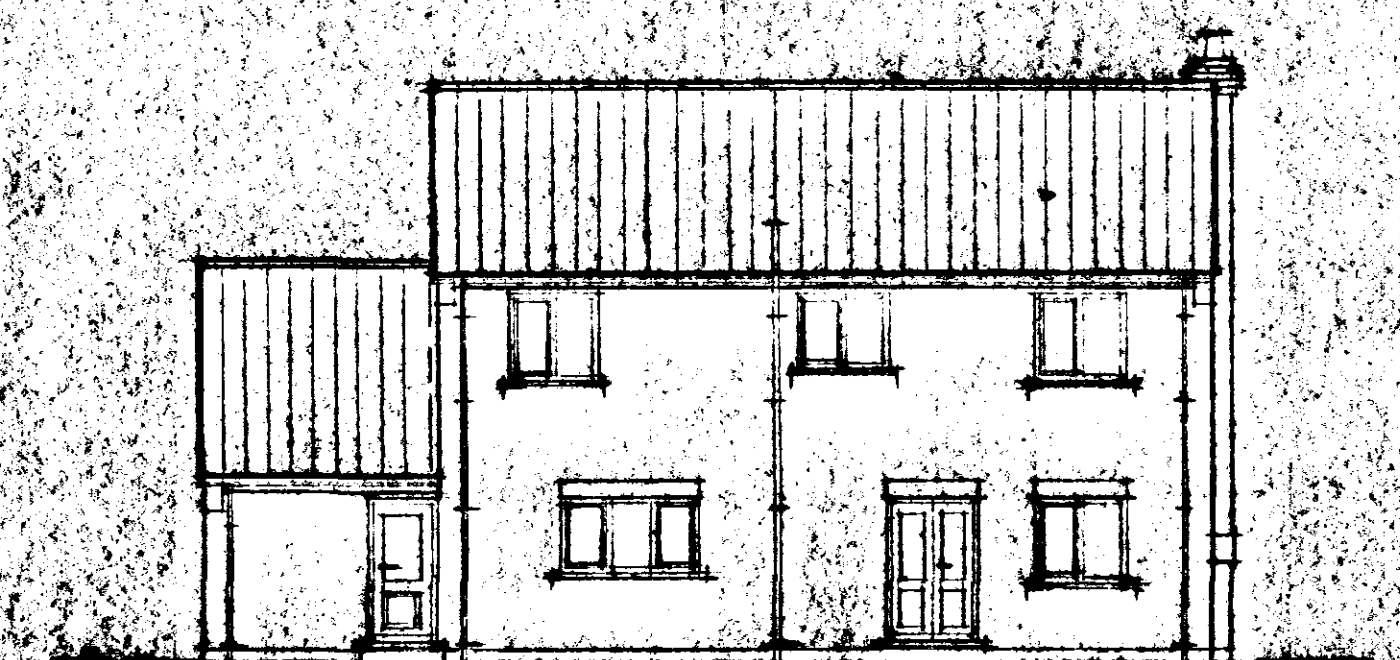


REAR

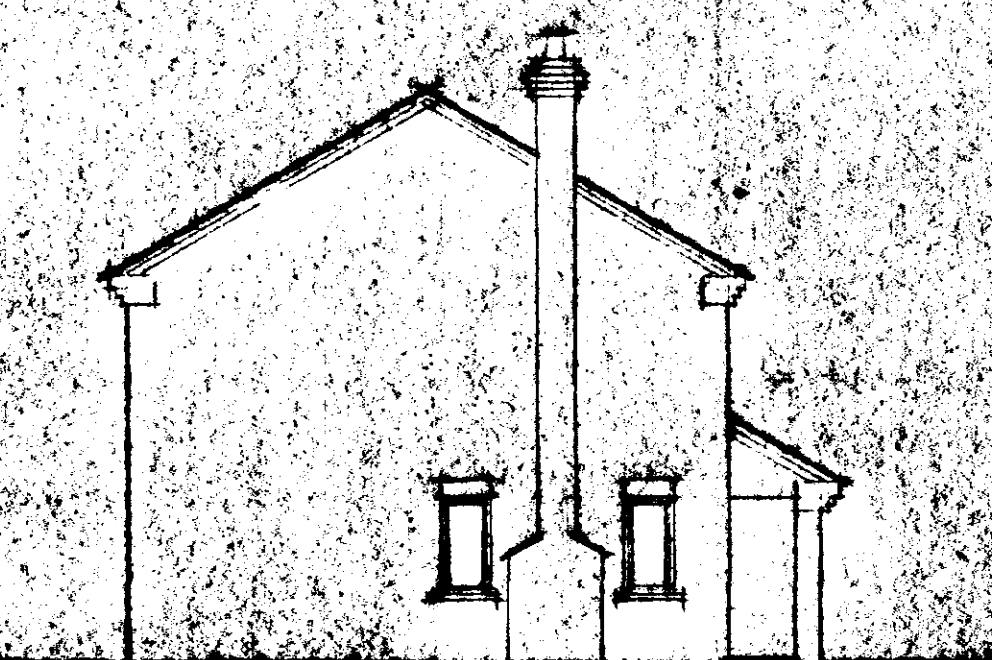

SIDE

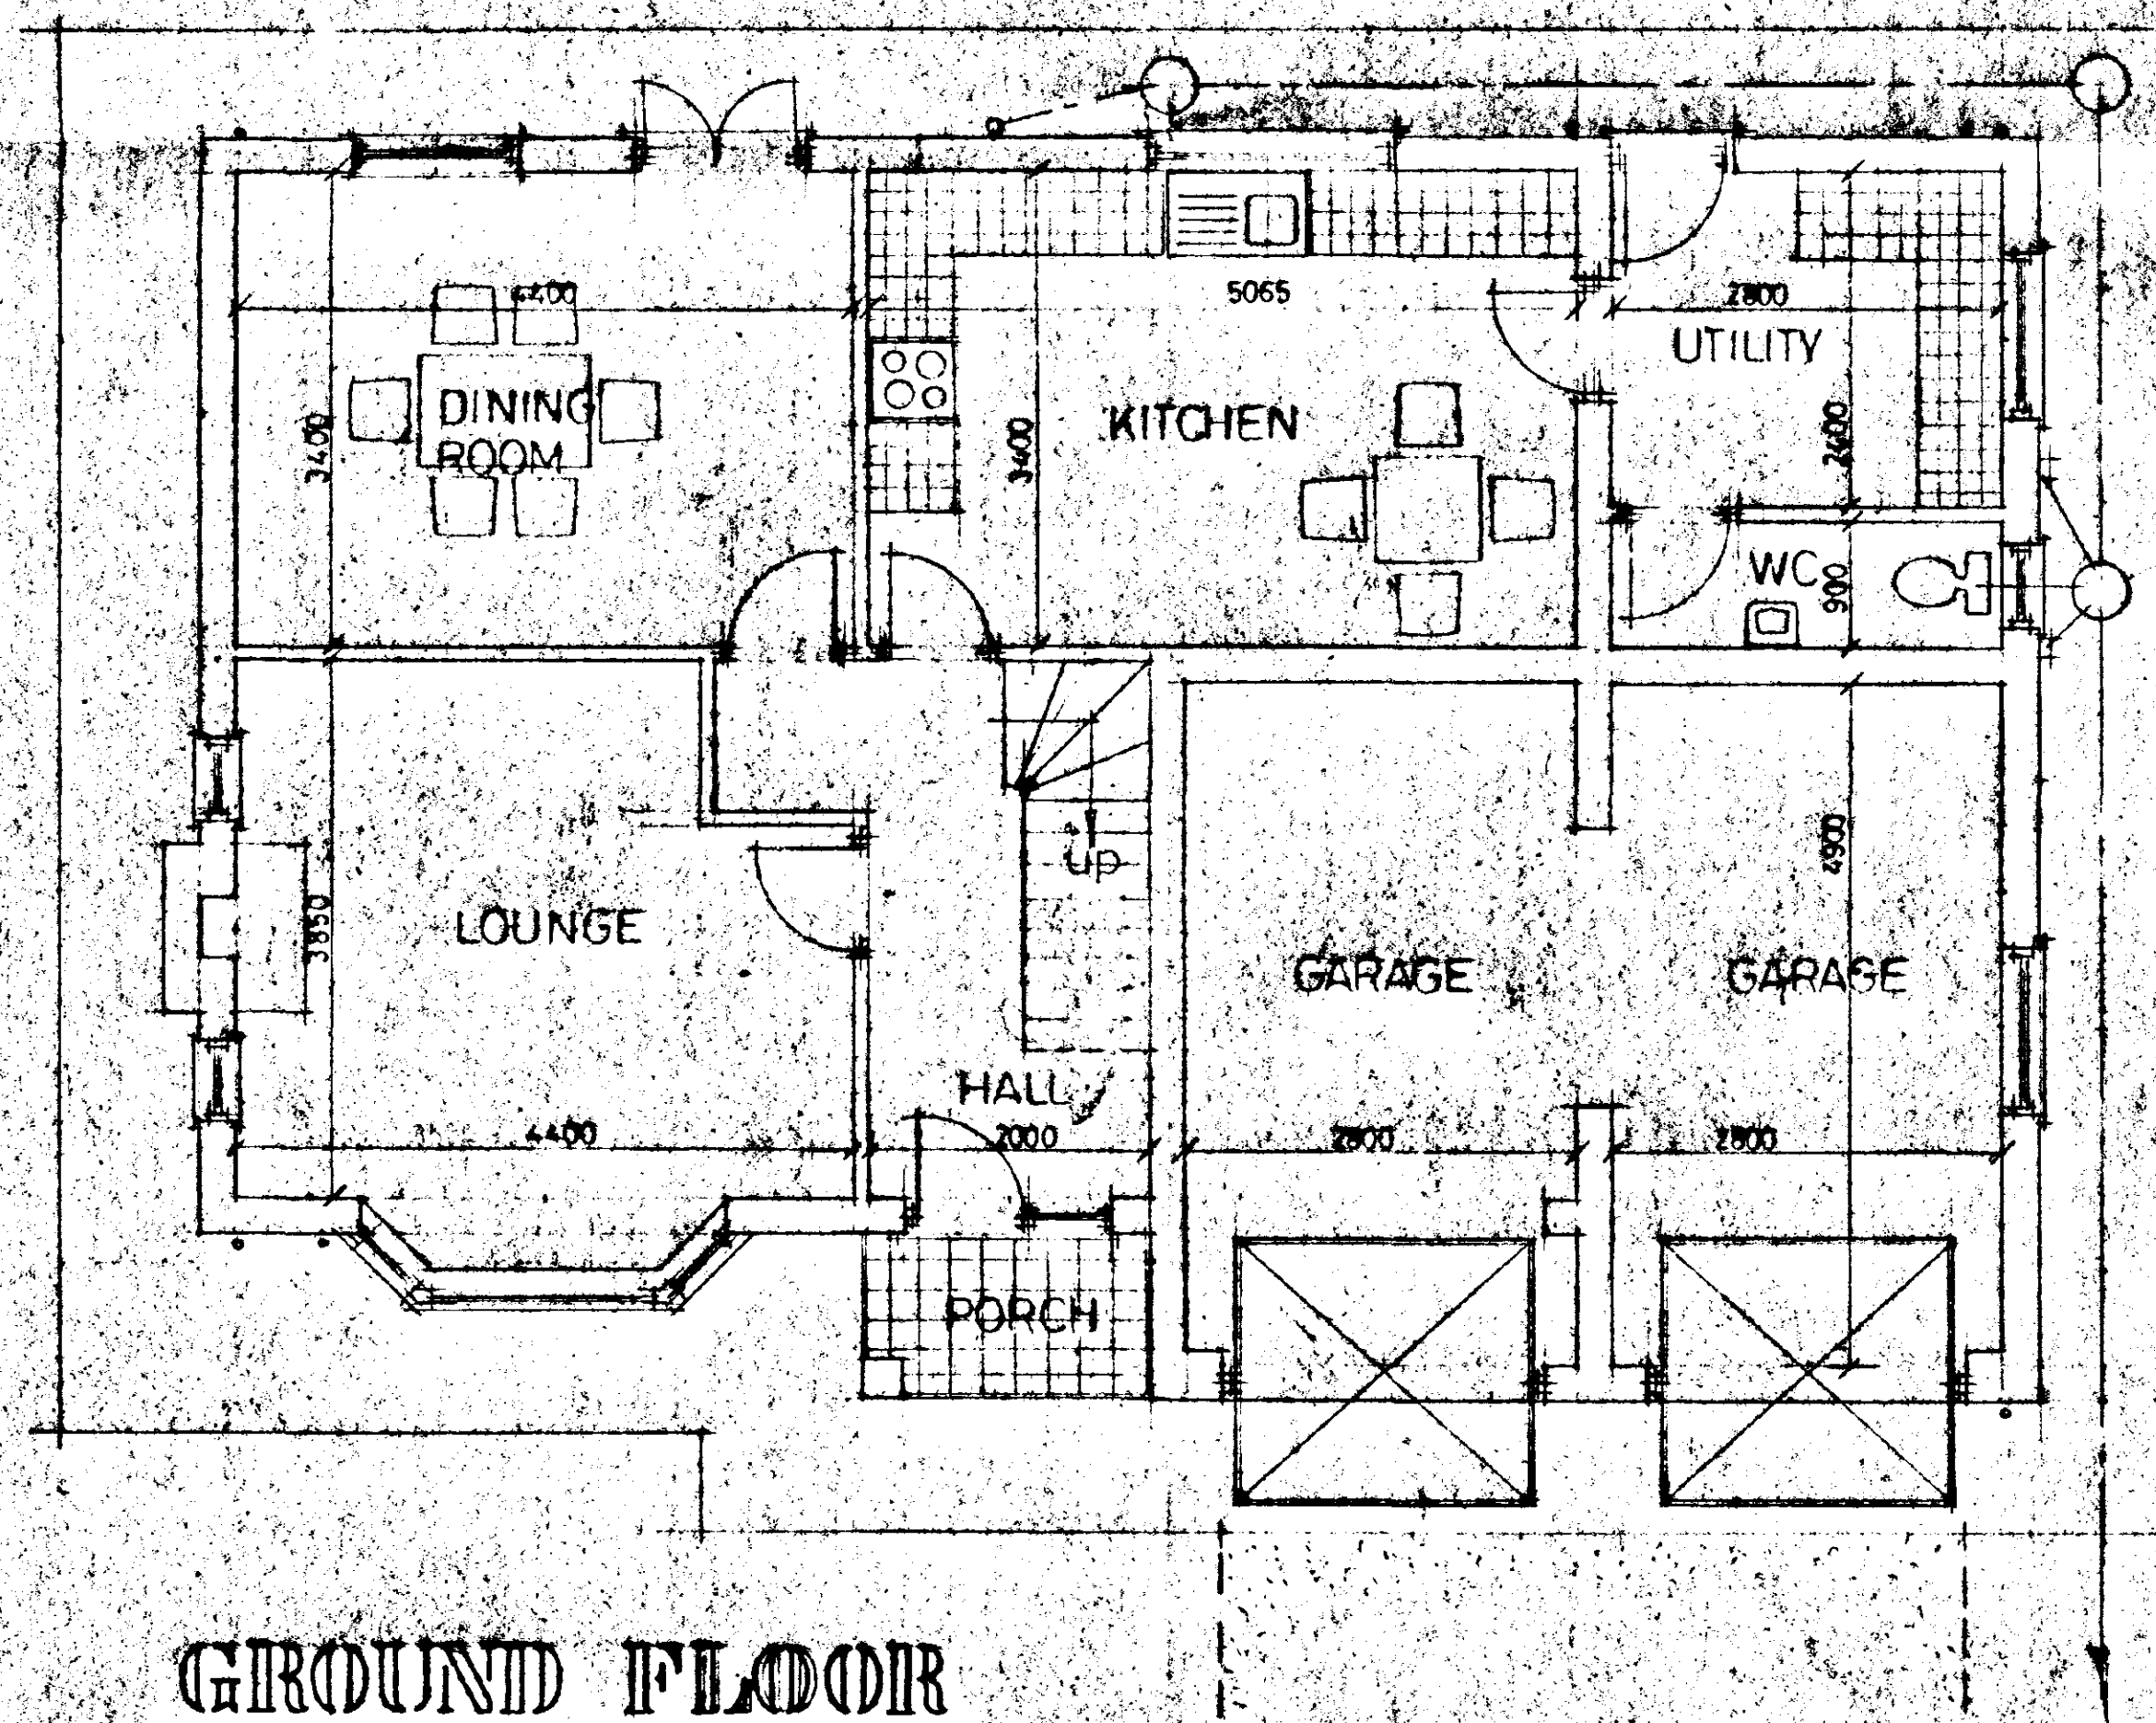

GROUND FLOOR

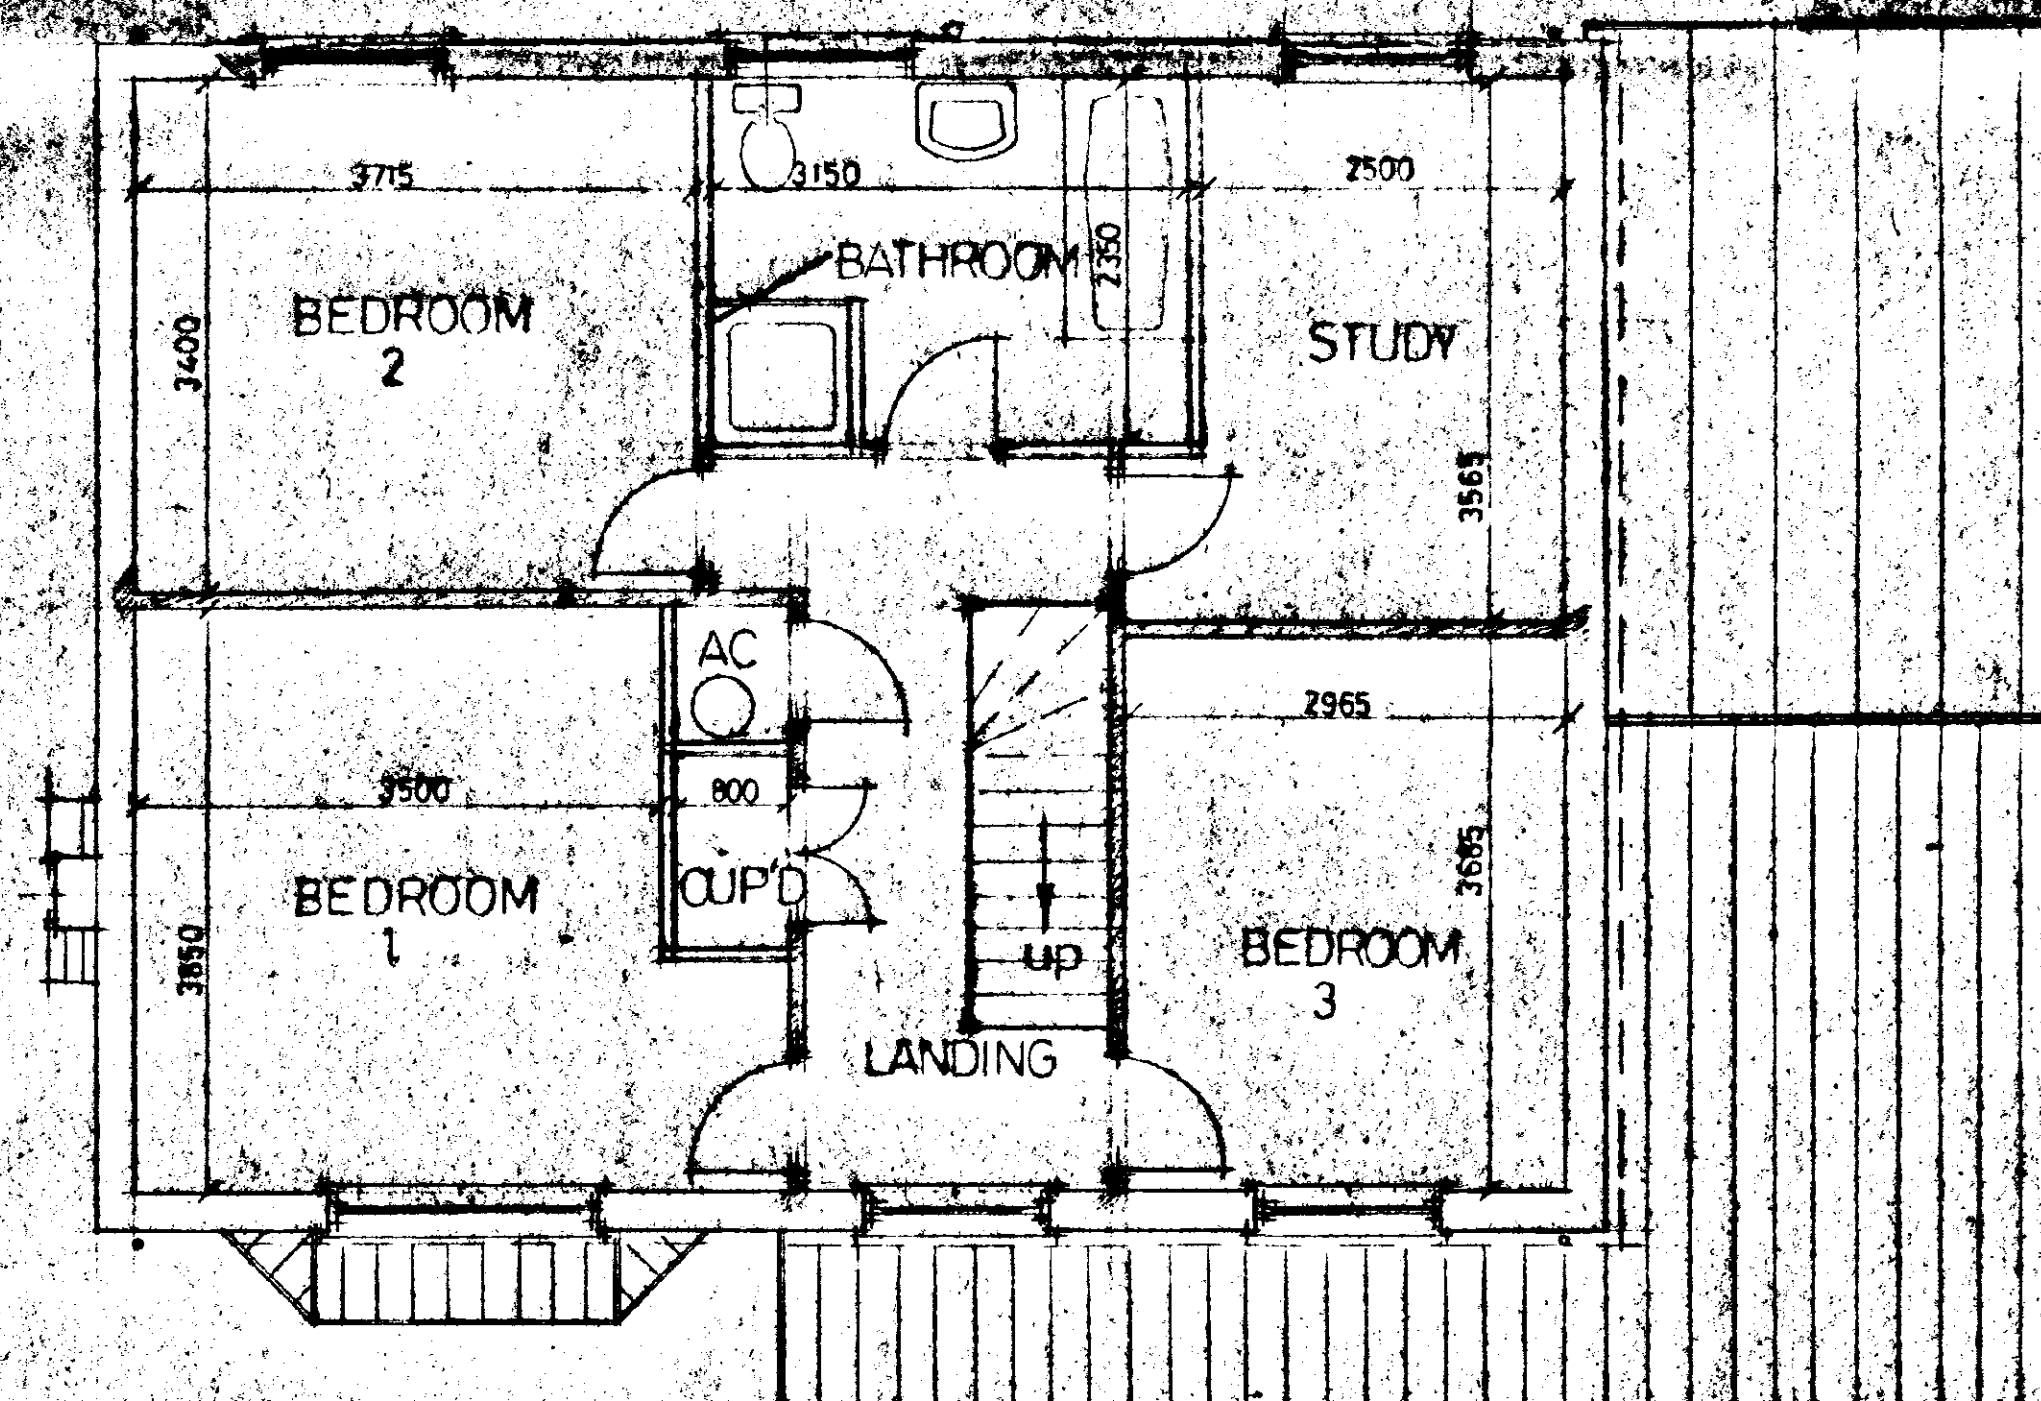

FIRST FLOOR

DETERMINED
PLAN

SOUTH HOLLAND DC
HOUSING & PLANNING
26 NOV 1996
Ref: 1057/96

G. R. MERCHANT
1 ENG AMICE, FIWO,
ARCHITECTURAL, STRUCTURAL
& LAND DRAINAGE CONSULTANT
TEL: HOLBEACH (01406) 490800

PROJECT:	
HOUSE & GARAGE	
CLIENT:	
BGM PROPERTIES LTD	
SCALES:	DATE:
1:50 1/100	OCT 1996
G.R. MERCHANT	DRAWING No: DGM-MC.5
REVISIONS:	

DO NOT SCALE FROM THIS DRAWING
This drawing is copyright and may not be altered, traced, photographed
or used for any purpose other than that for which it is issued.
The General Contractor is to check all dimensions on site and report
discrepancies to the Architect.
All details shown on this drawing including foundations are based upon
typical site conditions relevant to the area. No responsibility can be
accepted for abnormal conditions which may be discovered during
construction unless reported to the Architect so that design amendments
may be considered. Site soil surveys are recommended in respect of
foundations to establish specific site conditions before foundation work
is undertaken.