


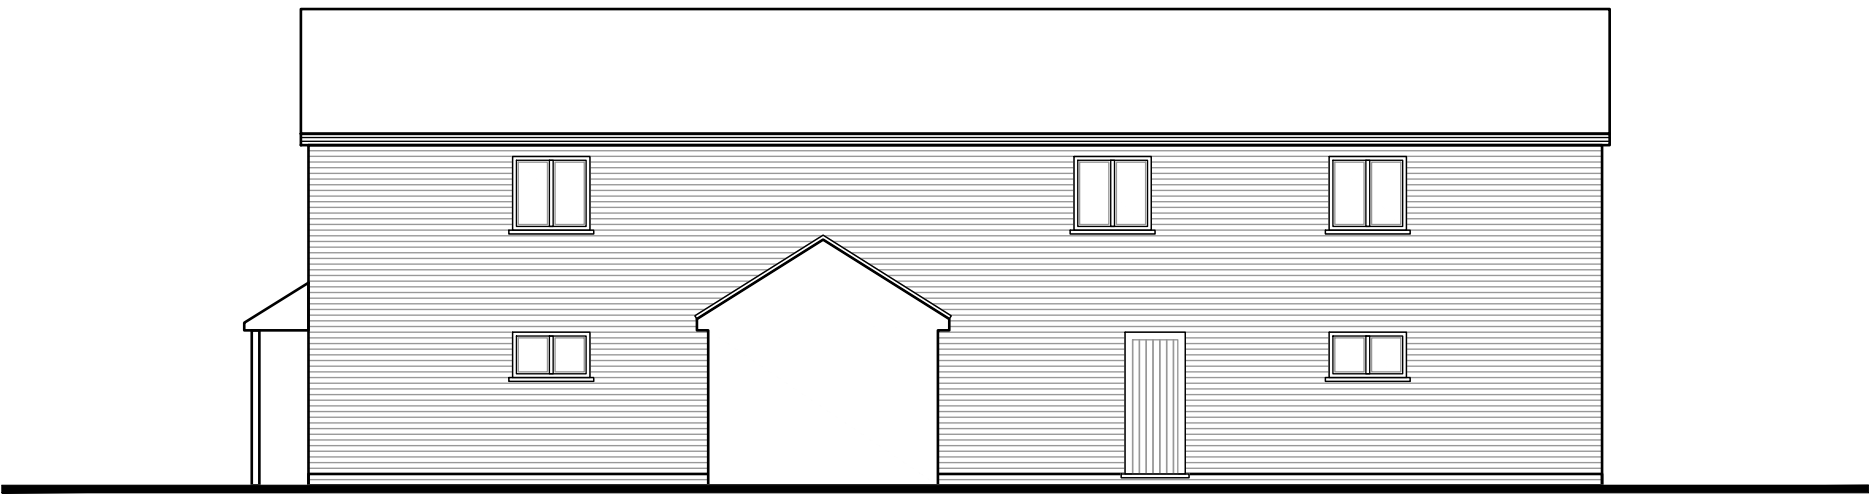


North Elevation

Scale: 1:100 @ A1



South Elevation

Scale: 1:100 @ A1

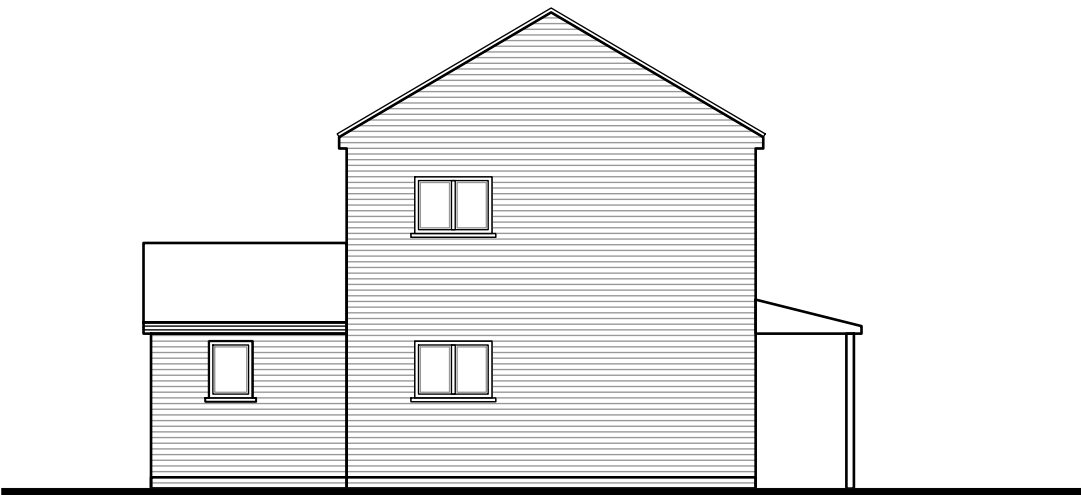


West Elevation

Scale: 1:100 @ A1




East Elevation

Scale: 1:100 @ A1

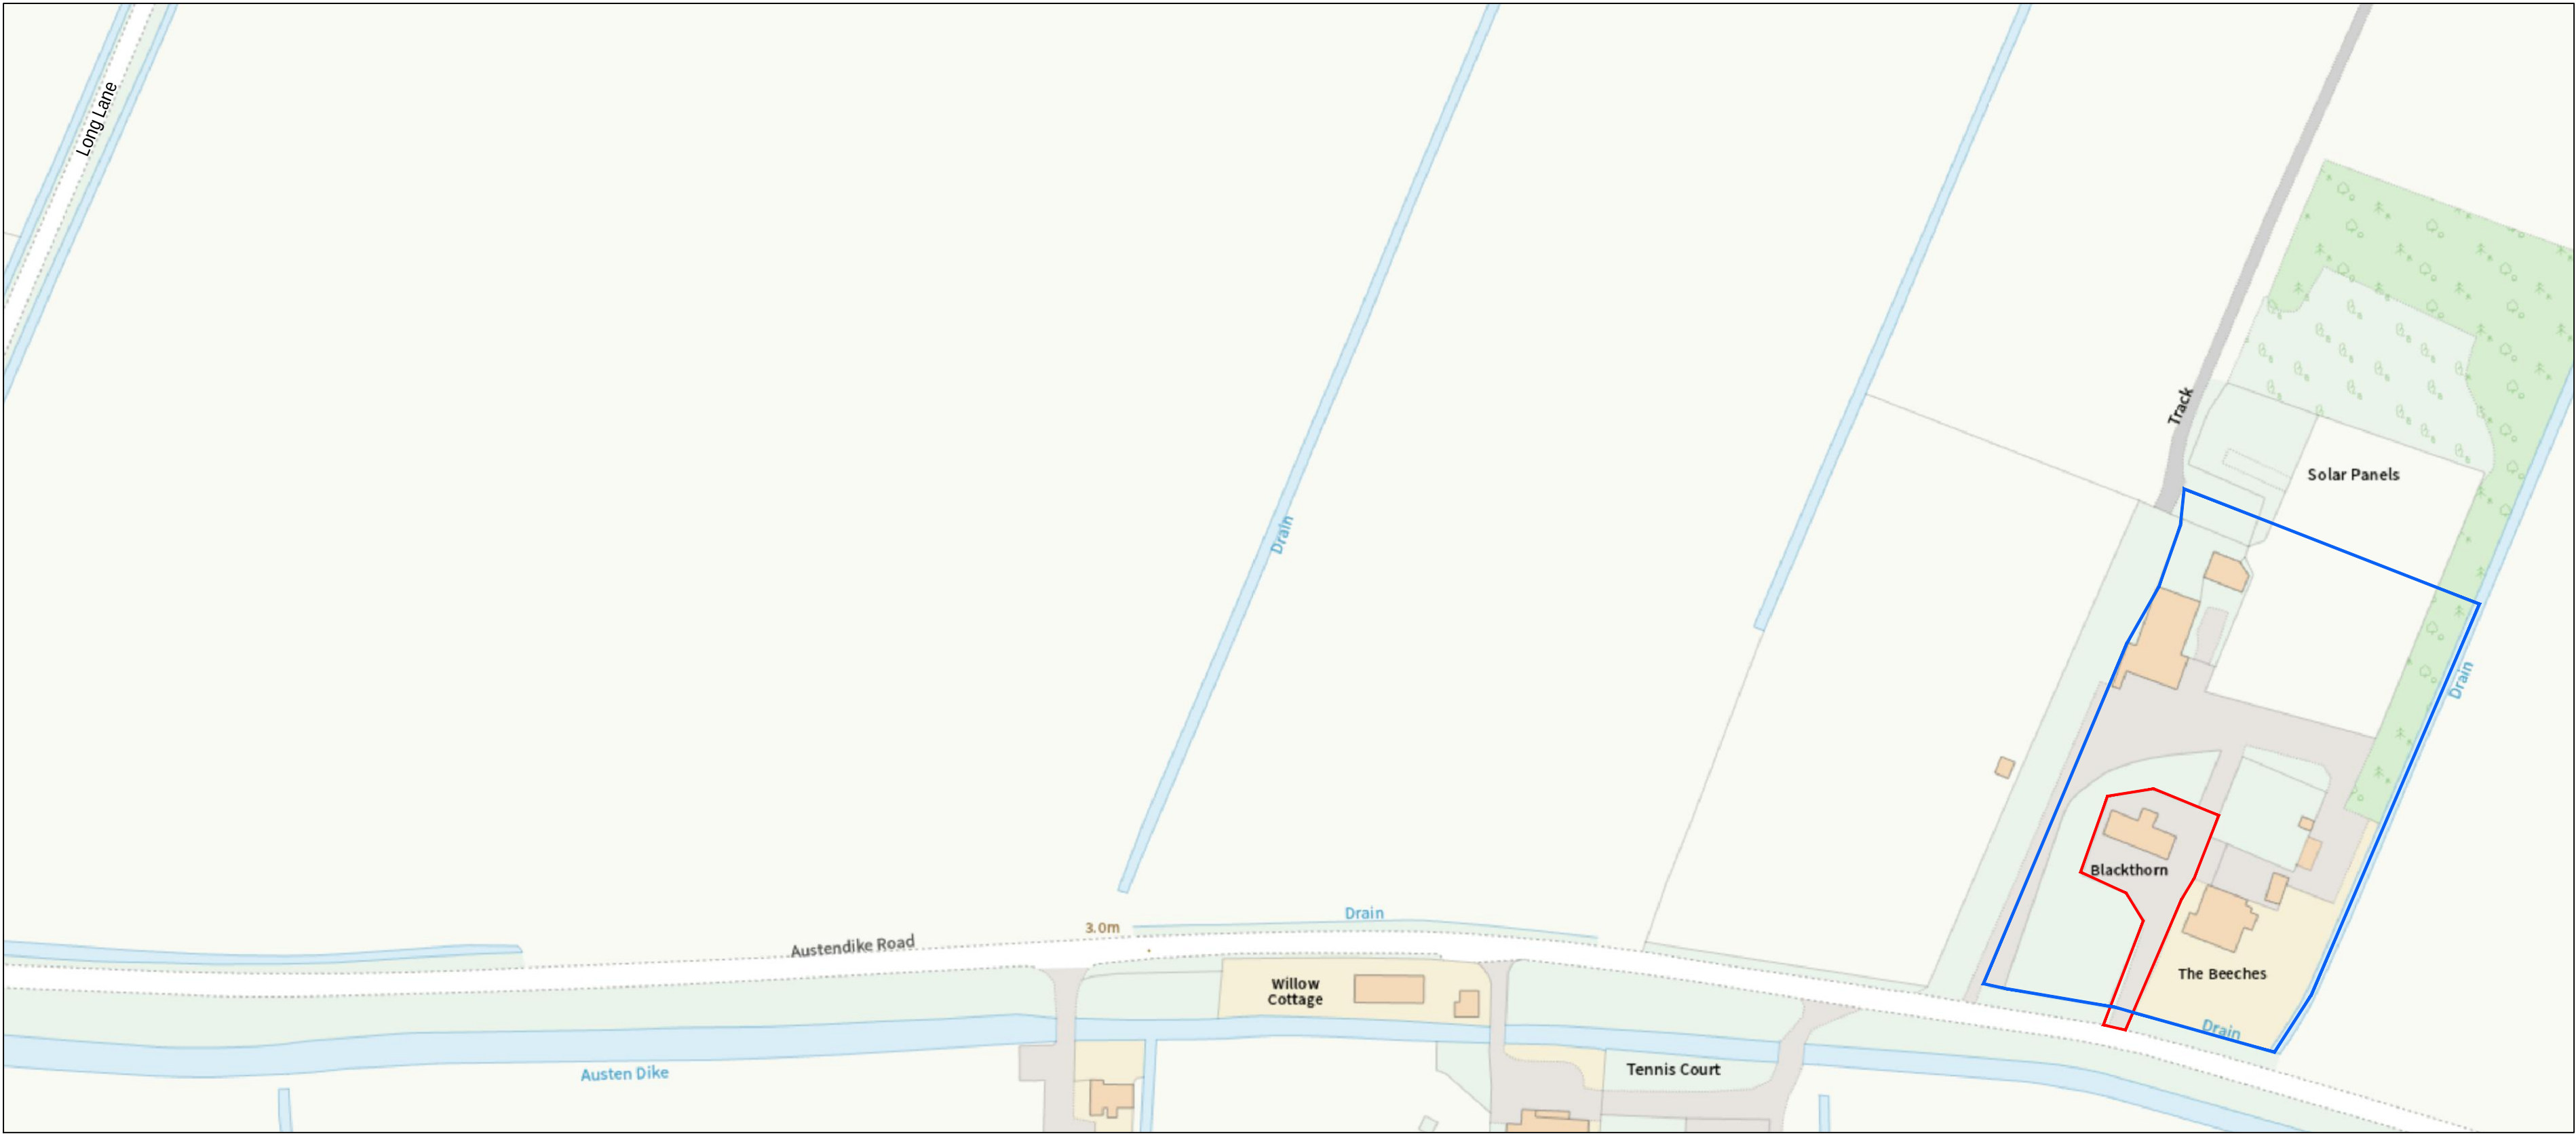


Location Plan & Existing and Proposed Site Plan

Scale: 1:1250 @ A1

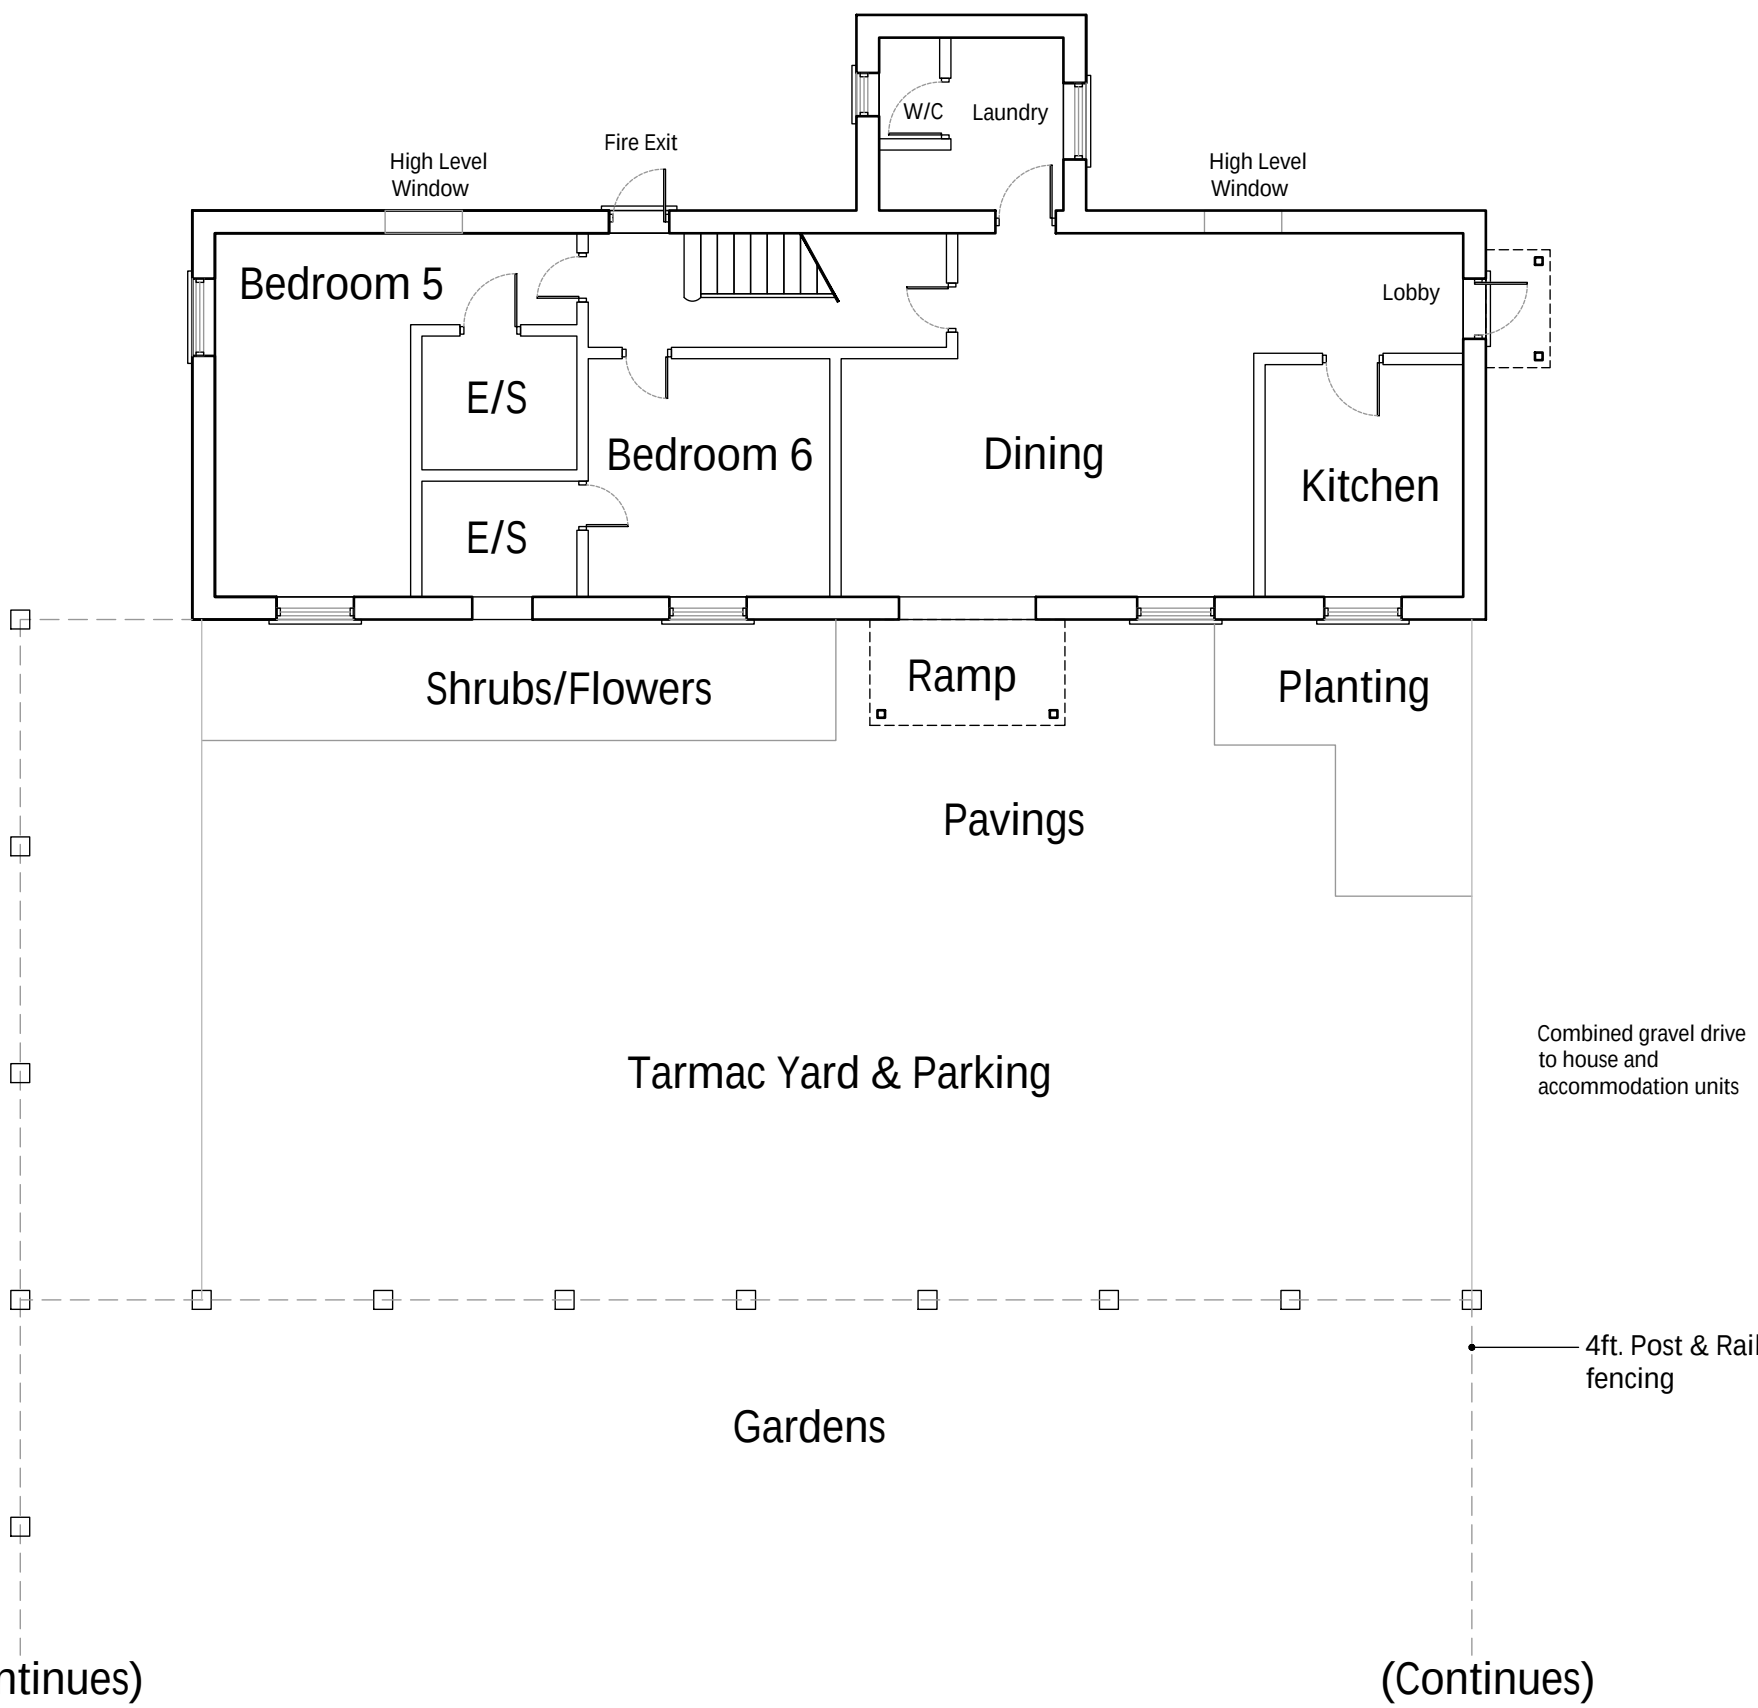

Ground Floor Plan

Scale: 1:100 @ A1

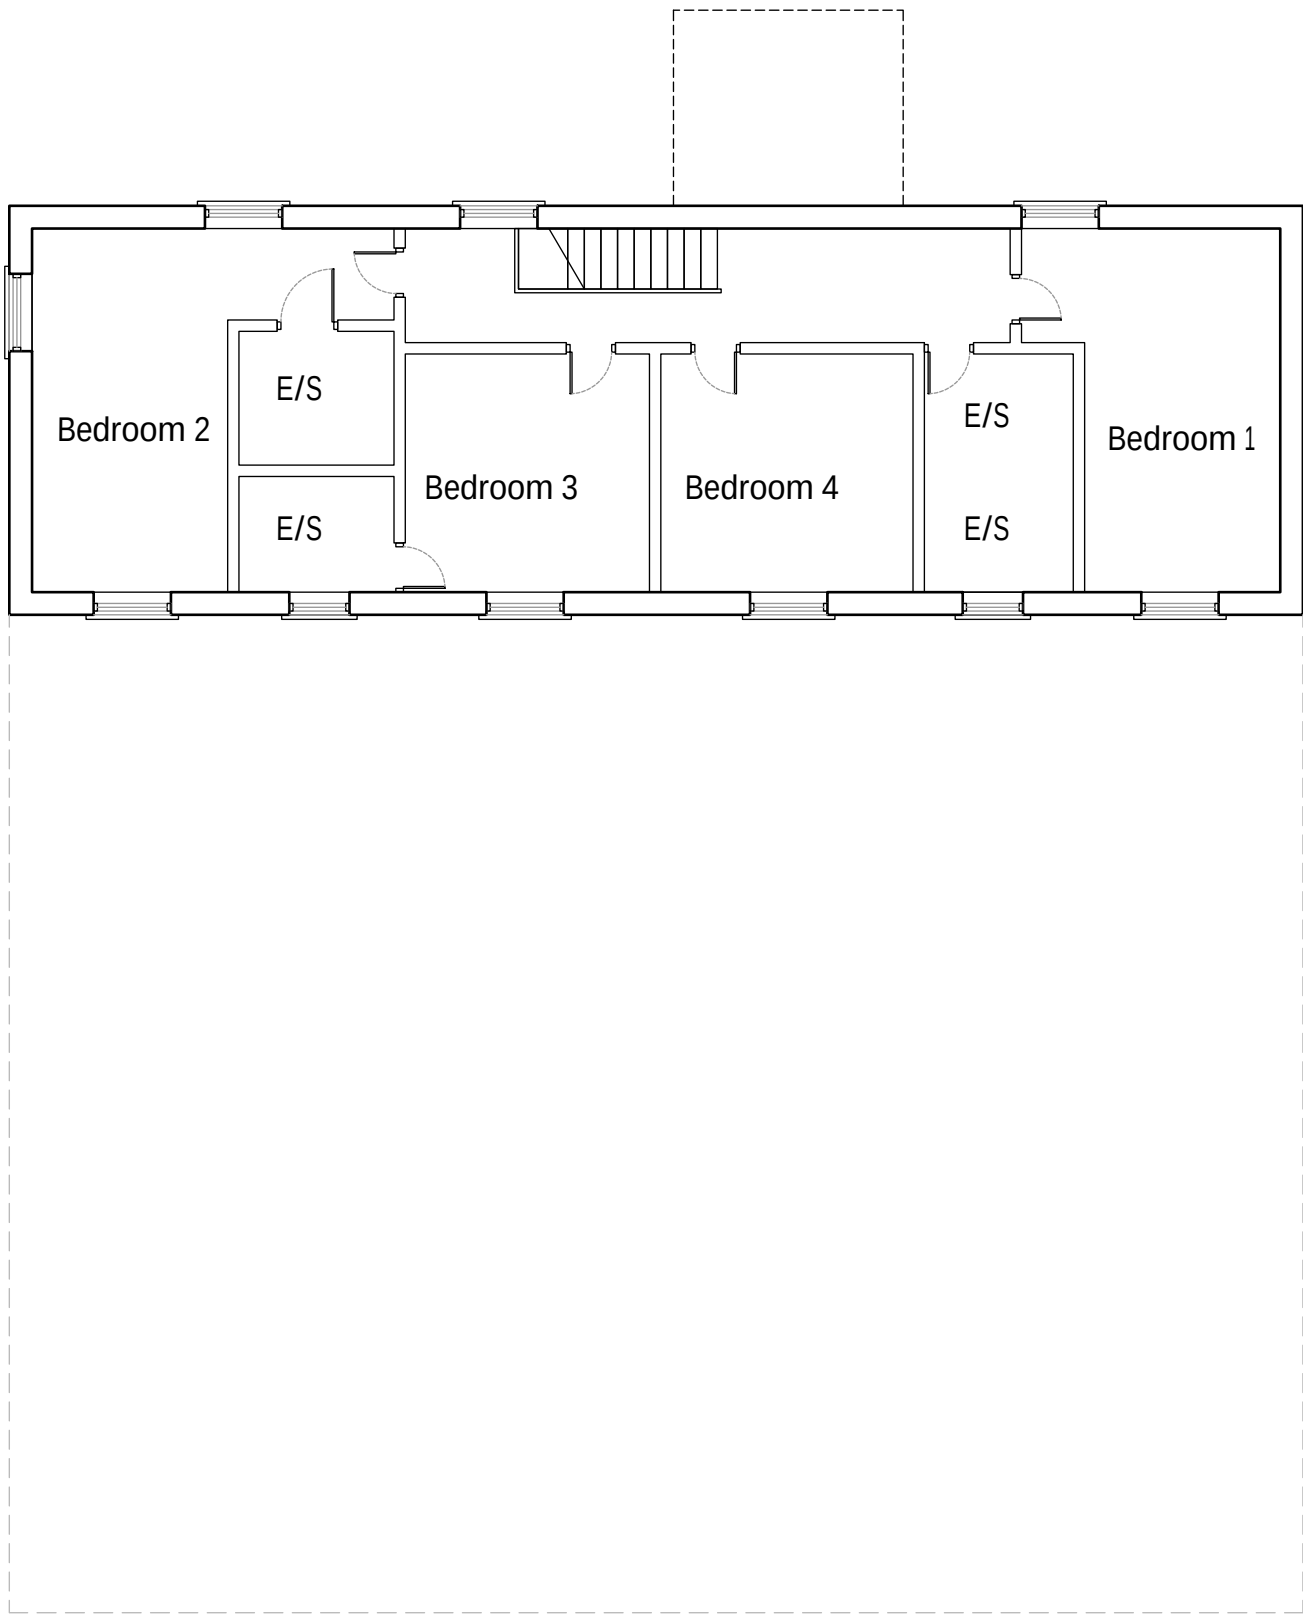

First Floor Plan

Scale: 1:100 @ A1

|          |          |                 |          |
|----------|----------|-----------------|----------|
| 13/10/21 | 01       | General updates | CL       |
| 24/09/21 | /        | First Issue     | CL       |
| Date     | Revision | Description     | Drawn By |



PLANNING | ARCHITECTURE | PROJECT MANAGEMENT

Willoughby House, 2 Broad Street, Stamford PE9 1PB  
017802339181  
[www.classq.co.uk](http://www.classq.co.uk)

Project  
211041 - The Beeches

Drawing Title  
Existing Plans and Elevations

|          |          |              |
|----------|----------|--------------|
| Date     | Revision | Scale        |
| 24/09/21 | 01       | As indicated |

This drawing is copyright of Class Q Ltd (Reg. 11587961). Do not scale off this drawing. Contractor is to verify all dimensions on site prior to commencing works. No liability will be accepted by Class Q Ltd for any works commenced prior to the granting of planning Approval or Building Regulation Approval.