


Existing Roof Plan


Windows in red are newly replaced
from Georgian windows with UPVC double
glazed window.

Main Entrance

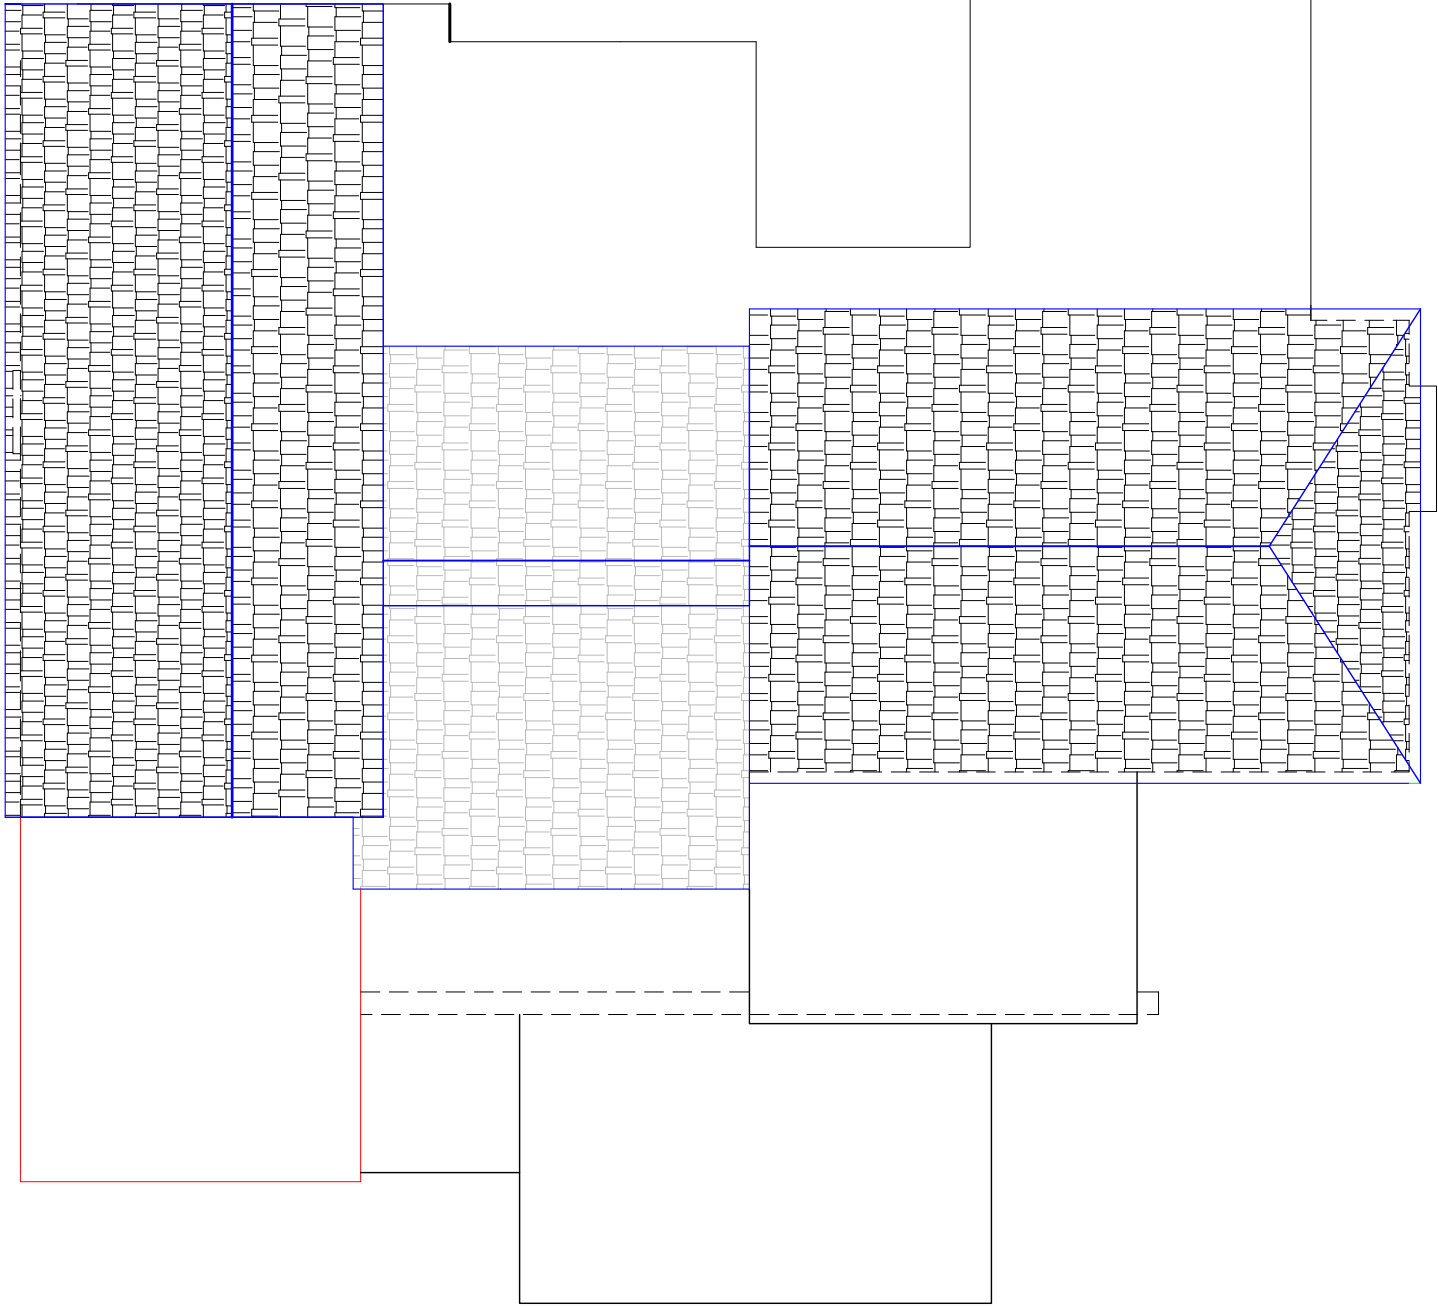

General Notes

Scale Bar

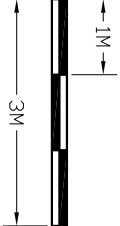

No.	Revision/Issue	Date

Project Name and Address

Eyelevel Design

07817 938986
info@eyeleveldesign.co.uk

Project Name and Address

The Vineyard
Chinese Restaurant
4 Fern Gate
Houston Chapel
Spalding
PE12 0XL

Drawing Title

Existing Roof Plan

Sheet

Date 10/12/2022

PE12/ERF/03

Scale

1-1000A3