


All dimensions to be verified on site by Main Contractor before the start of construction. The Contractor shall be responsible for any variations or omissions.


Report any discrepancies to the Contract Administrator at once. This drawing is to be read with all relevant Architects and Engineer's drawings and other relevant information.

Andrew M Wright Ltd. Registered in England & Wales No. 5559024. Registered office: 22 Crown Street, Halesowen, Spalding, Leics. LE12 7TL.


LEGEND: DO NOT SCALE

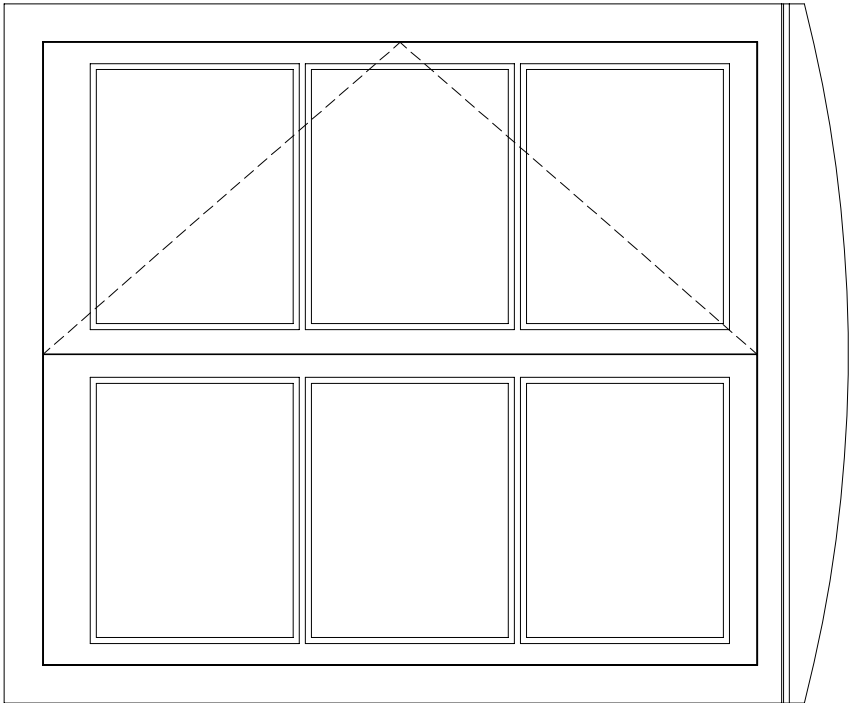


External Elevation

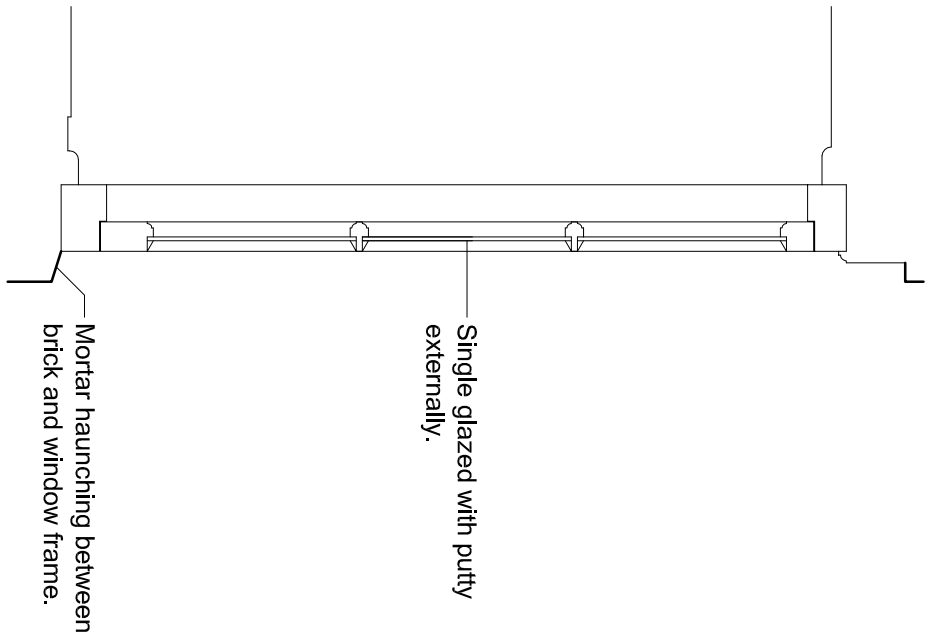


Vertical Section

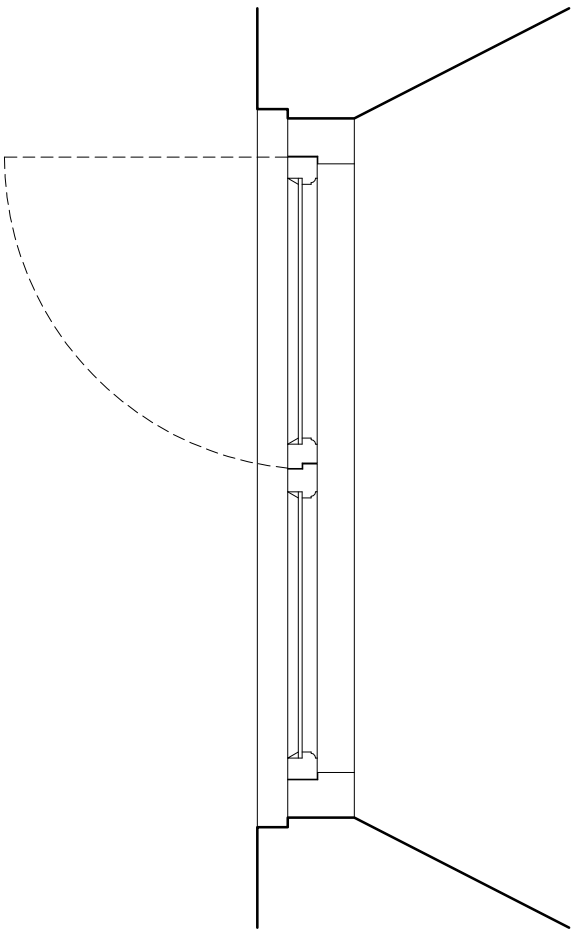


Horizontal Section

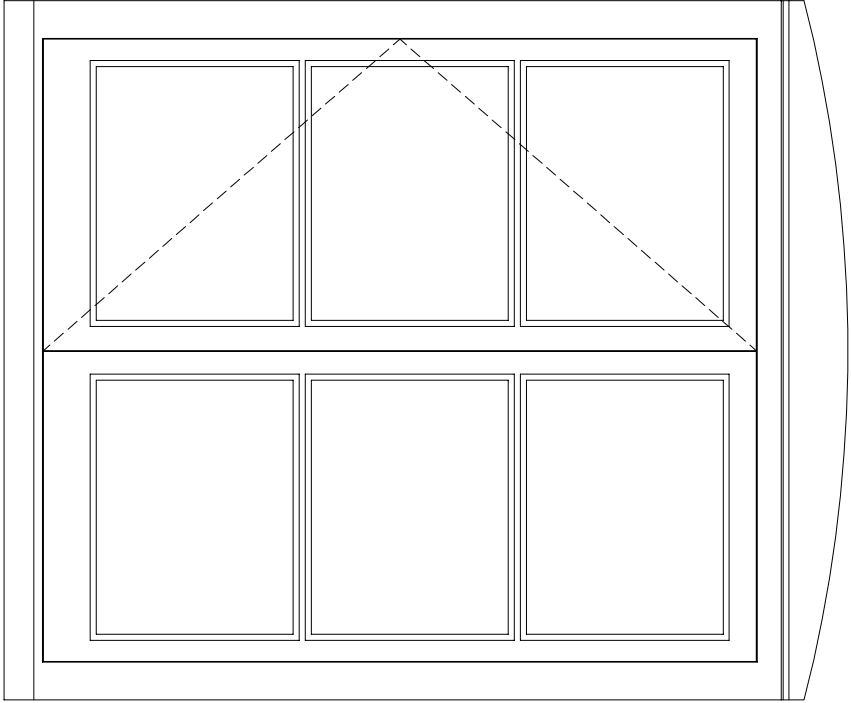

External Elevation

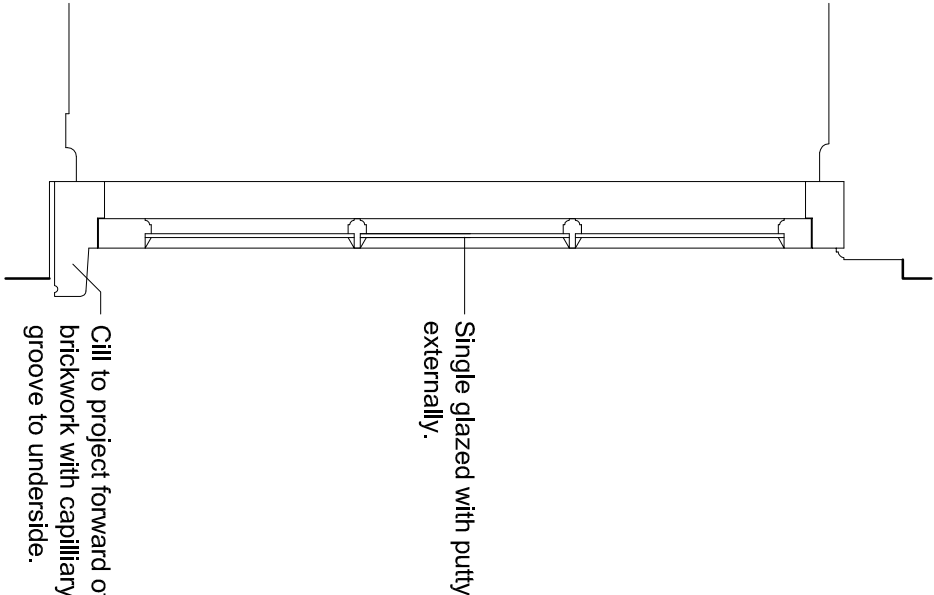

Vertical Section

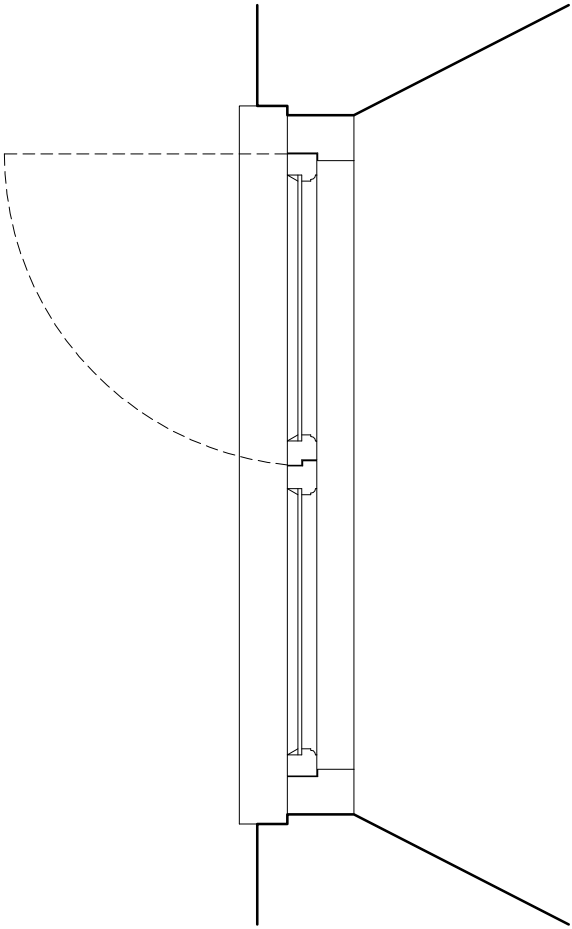

Horizontal Section

Project:				
Harrington House 2 Broad Lane Moulton				
Drawing Title:				
Windows to First Floor (North East Elevation)				
Client:				
Mr C Moore				
25, High Bank, Halesowen, St Albans, Staffordshire, LE12 8SD Telephone: 01458 546573 Mobile: 07940 914778				
				
ANDREW M WRIGHT LTD CHARTERED ARCHITECT				
PI	16.05.21	Planning Issue	AMW AMW	
DT	16.05.21	Draw Issue	AMW AMW	
Revised:	Date	Description	Dwg	Chk
Drawn: AMW				
Checked: AMW				
Date: 08.10.21				
Scale: 1:10				
Paper Size: A3				
Job No.: AMW				
Dwg No.: 08.10.21				
Stage: Planning				
Revision: P1				
Job No.: 092101				
Stage: Planning				
Revision: P1				