


FRONT ELEVATION

REAR ELEVATION


Note

Roof structure configuration and roof bracing are indicative only and are to comply with BS 5268 and roof designer's requirements.

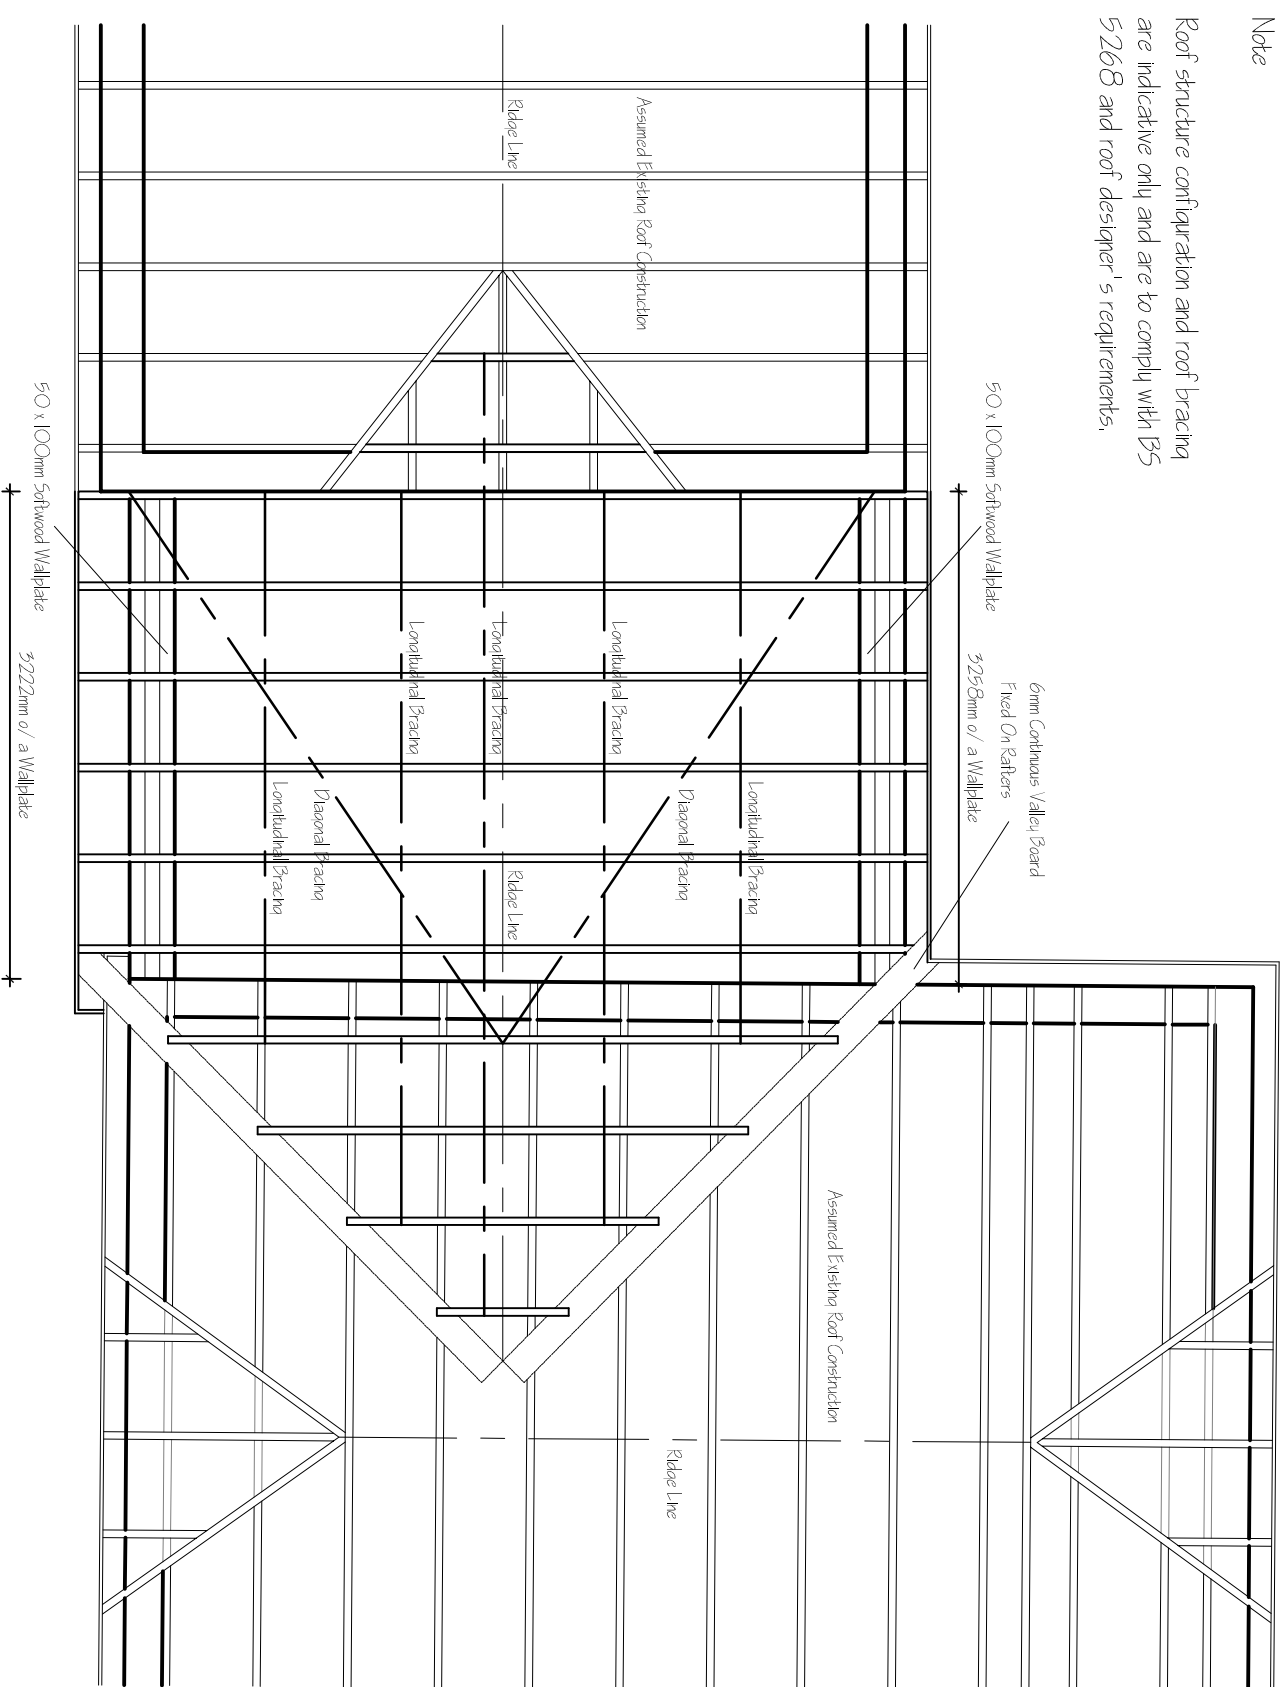

ROOF JOIST PLAN


New Olympia chandelier -			
Part	Dimensions	Weight	Material
Cast Chrome Plated	20" Dia	15 lbs	Cast Chrome Plated
1 PVC Wicket	19" Dia x 17 1/2" H	3 lbs	Cast Chrome Plated
2 PVC Wicket	9" Dia x 15 1/2" H	1 lb	Cast Chrome Plated
3 PVC Wicket	9" Dia x 12 1/2" H	1 lb	Cast Chrome Plated
4 PVC Wicket	9" Dia x 10 1/2" H	1 lb	Cast Chrome Plated
5 PVC Wicket	9" Dia x 8 1/2" H	1 lb	Cast Chrome Plated
Internal Rod & Saddle	15 1/2" Dia x 21" OCH	1 lb	Cast Chrome Plated
Internal Rod & Saddle	15 1/2" Dia x 21" OCH	1 lb	Cast Chrome Plated

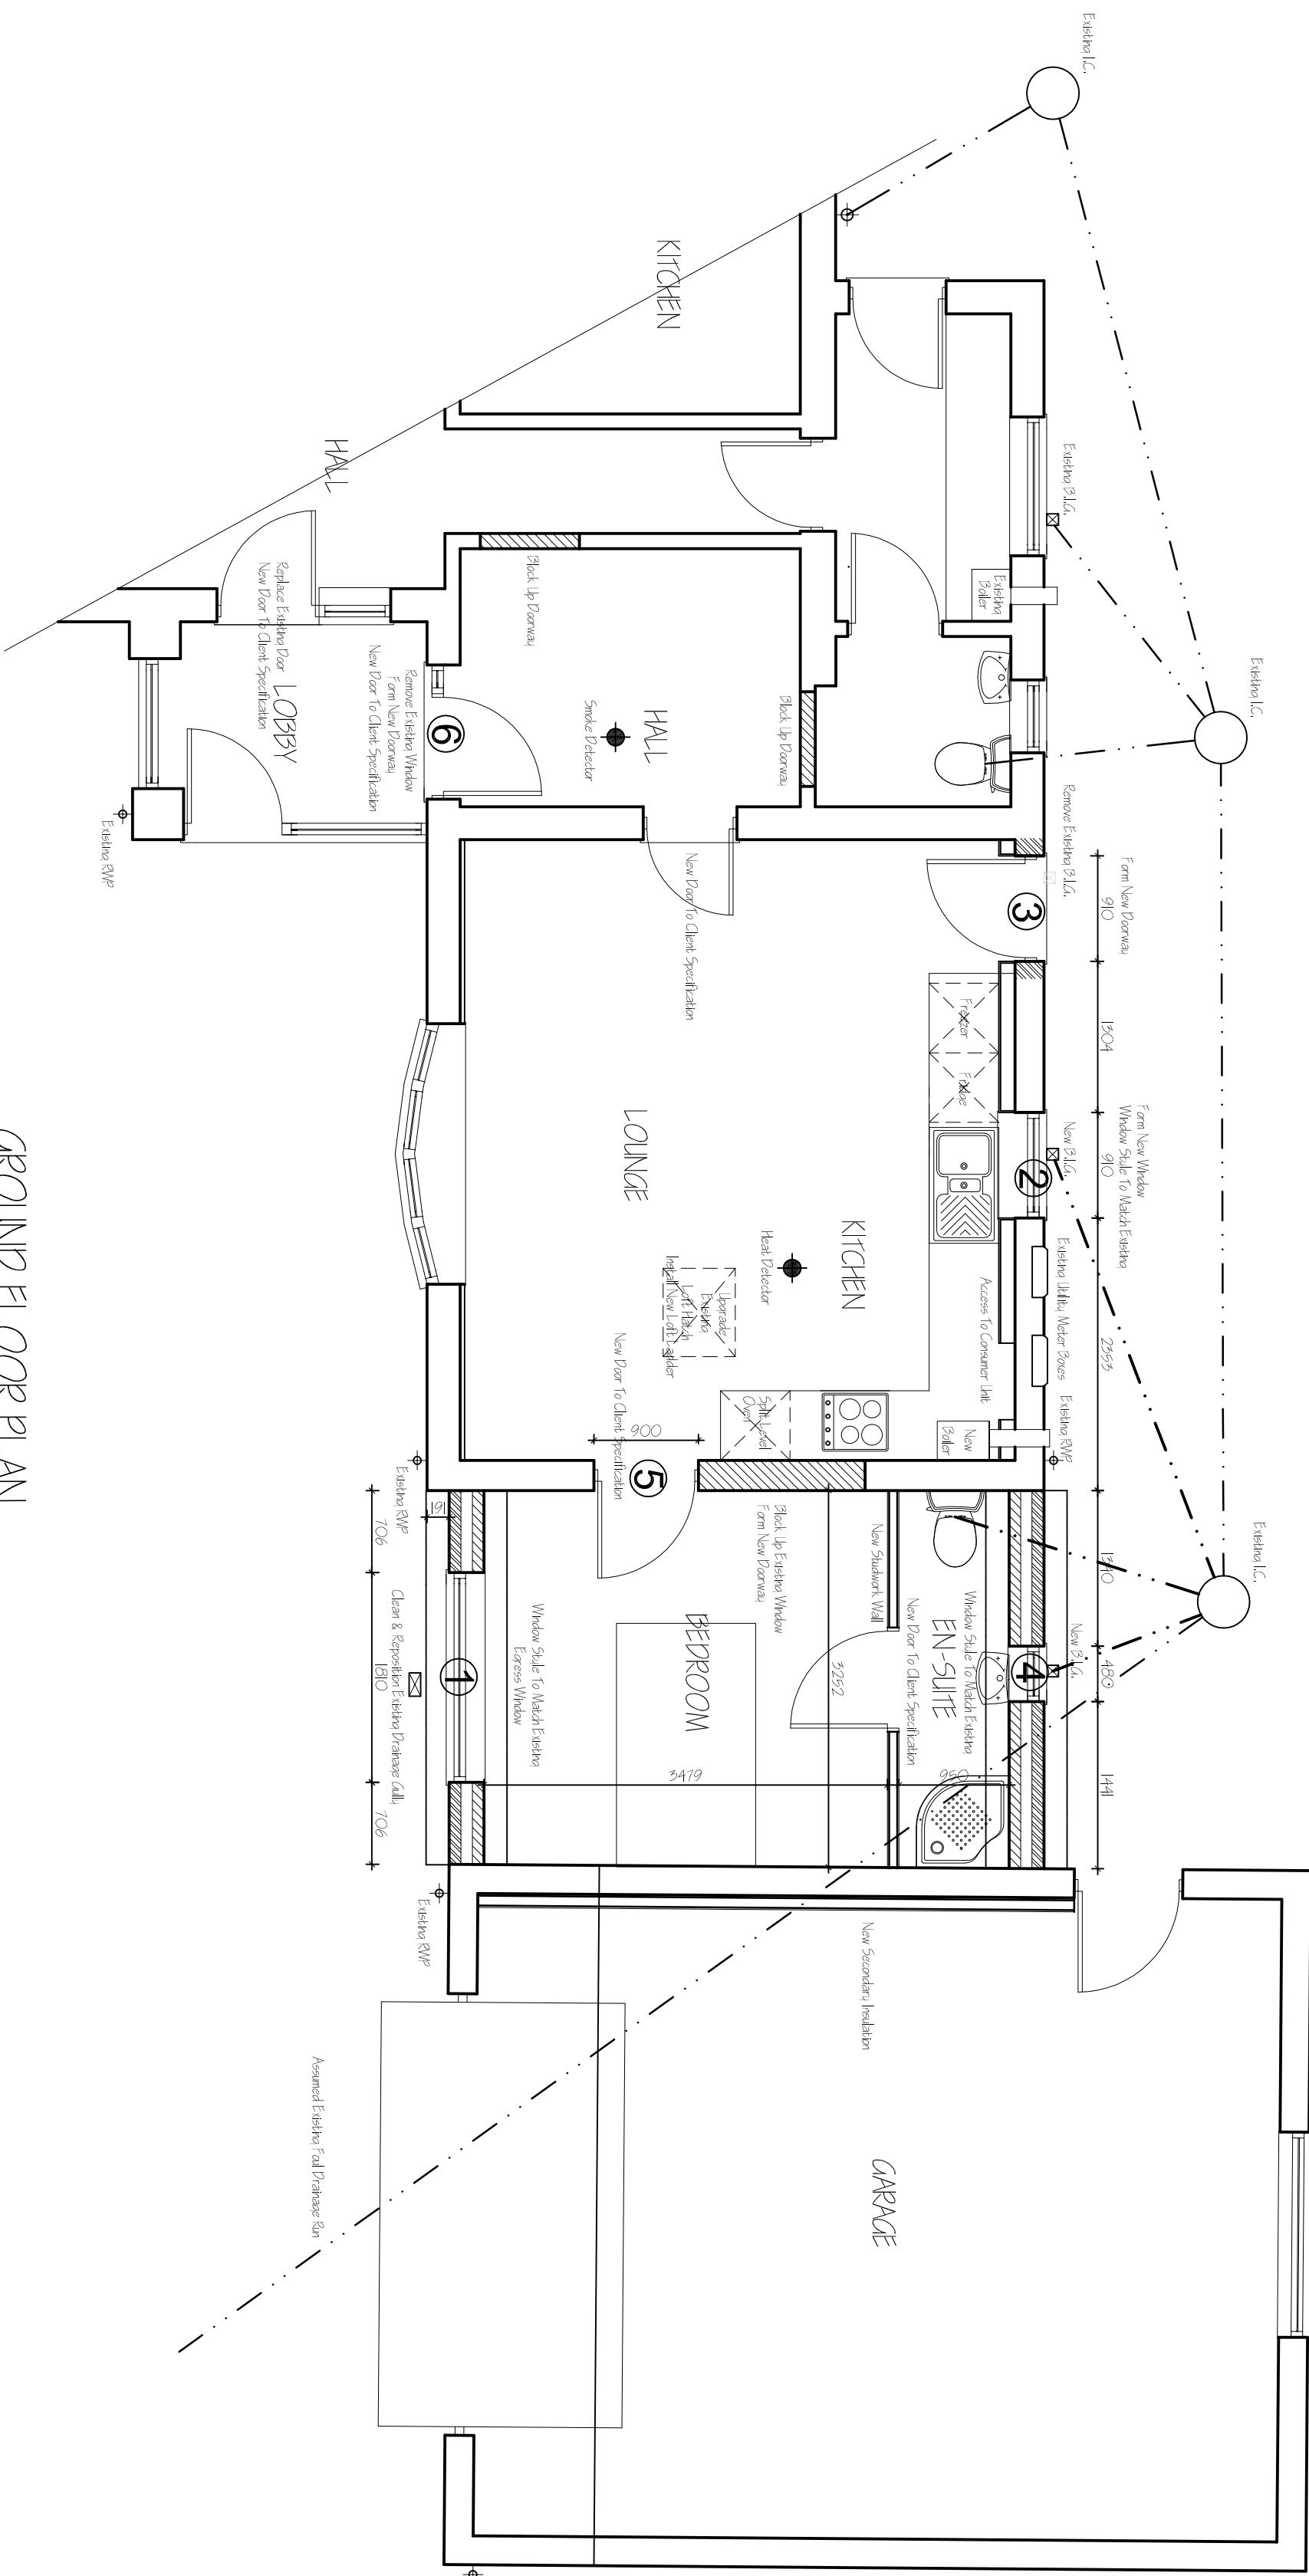


GROUND FLOOR PLAN



PART SITE PLAN 1:500C

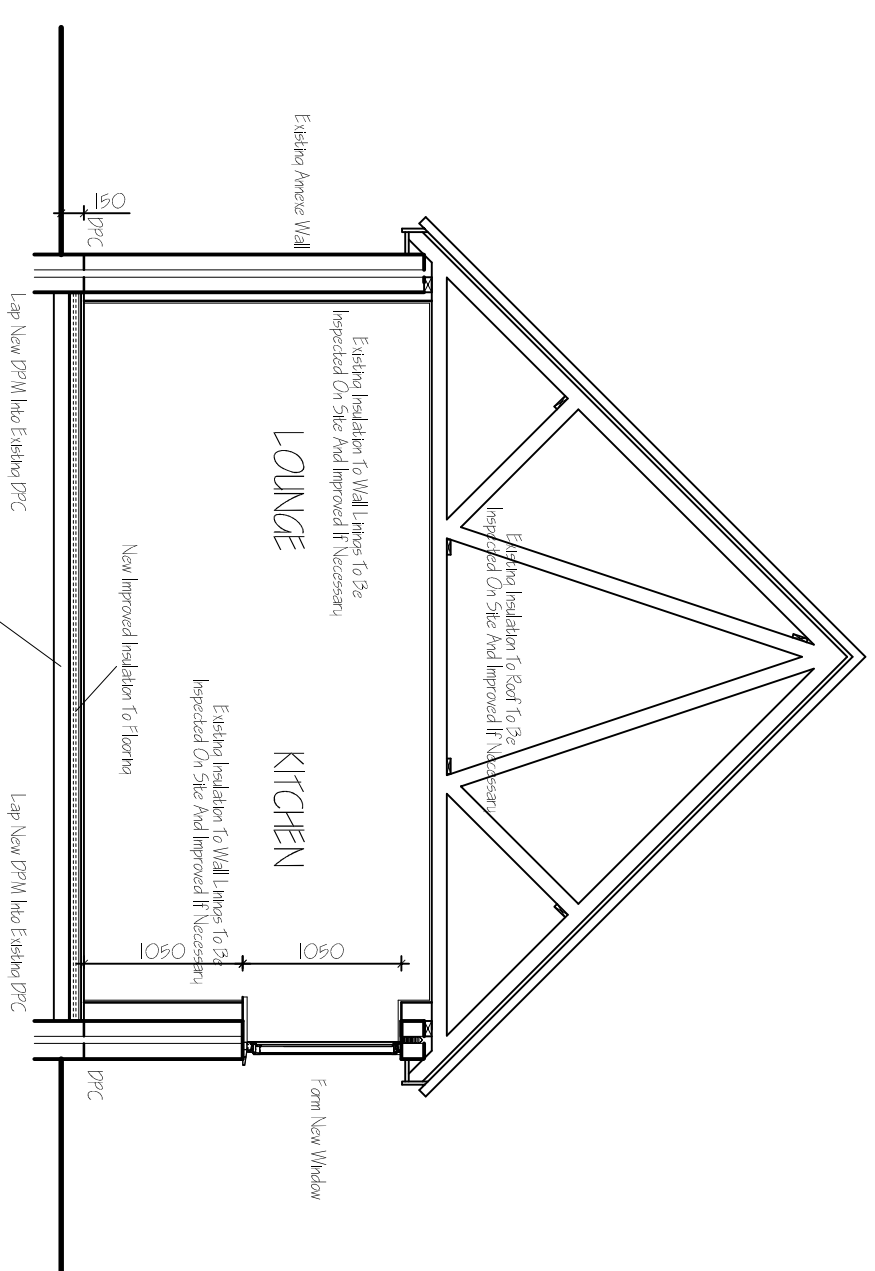

TYPICAL SECTION THROUGH EXISTING ANNEXE

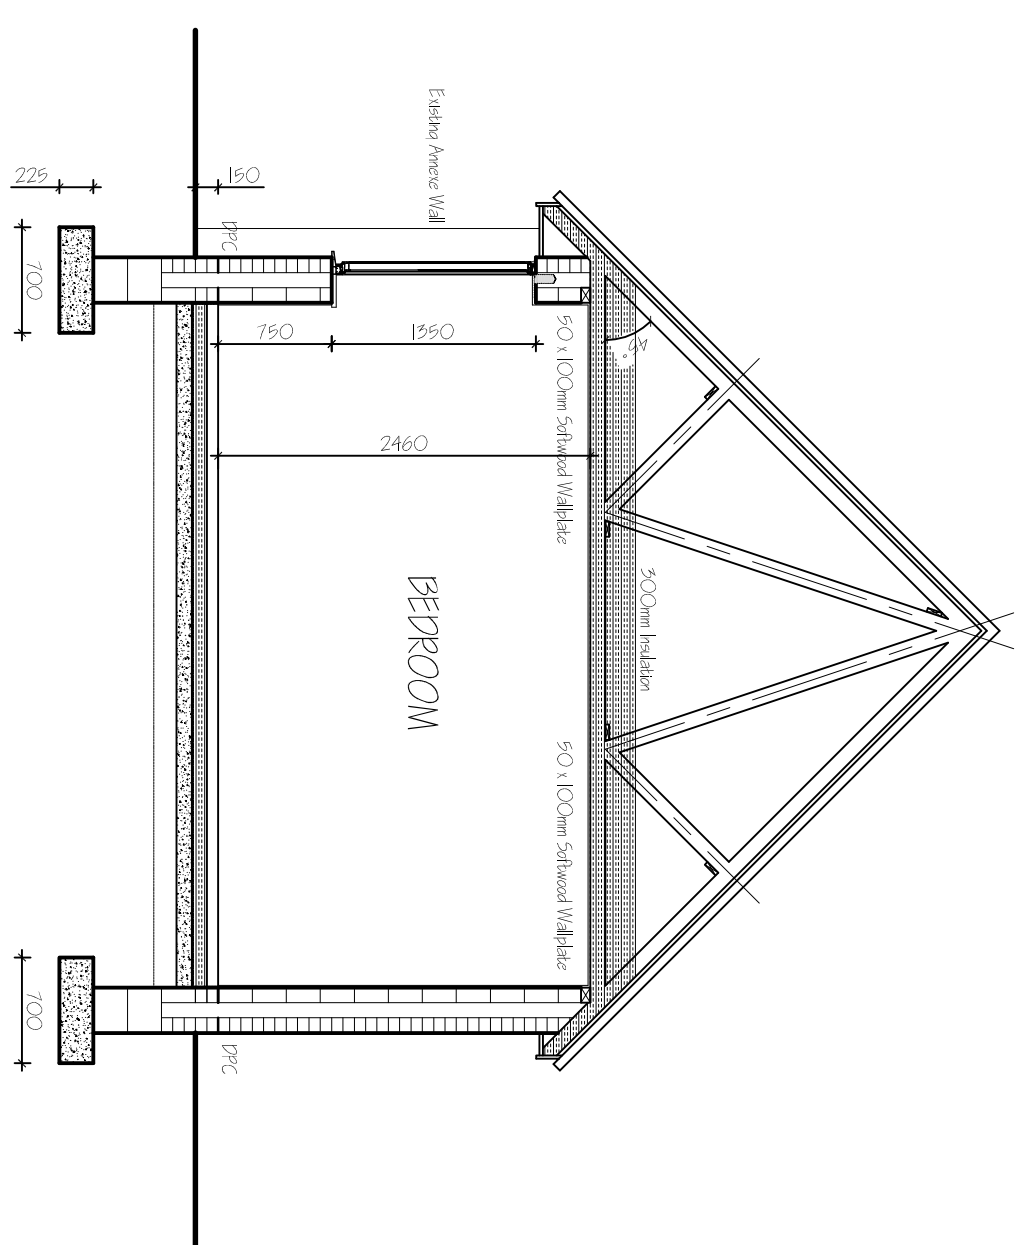

TYPICAL SECTION THROUGH NEW BEDROOM

F	UNIT 2008-B-MSRPD - CLINT	9/9/2016	
E	CLINT AGREEMENTS	9/9/2016	
D	CLINT AGREEMENTS	9/9/2016	
C	941.100.00-CLINTS PREPARED	11/1/2016	
B	CLINT AGREEMENTS	11/1/2016	
A	CLINT AGREEMENTS	11/1/2016	
ref	revision	date	

G. R. MERCHANT LTD.
1, LENG AMICE FIVE
ARCHITECTURAL, STRUCTURAL
AND LAND DRAINAGE
CONSULTANTS

Fax: 01406 423744
E-Mail: gr.merchant@btconnect.com

ALTERATIONS & EXTENSION
'BOUNDARY HOUSE', 10 SHIVEAN GATE
MOLLTON, SPALDING,
LINGS. PE12 6PL

MR & MRS C COLMEK

FLOOR PLANS - PROPOSED
ELEVATIONS - PROPOSED
PART SITE PLAN

Job Ref.	Drawing No.
----------	-------------

JUNE 2016

Scales

1:50, 1:100 (Unless Otherwise Stated)

DO NOT SCALE FROM THIS DRAWING

[illegible]