
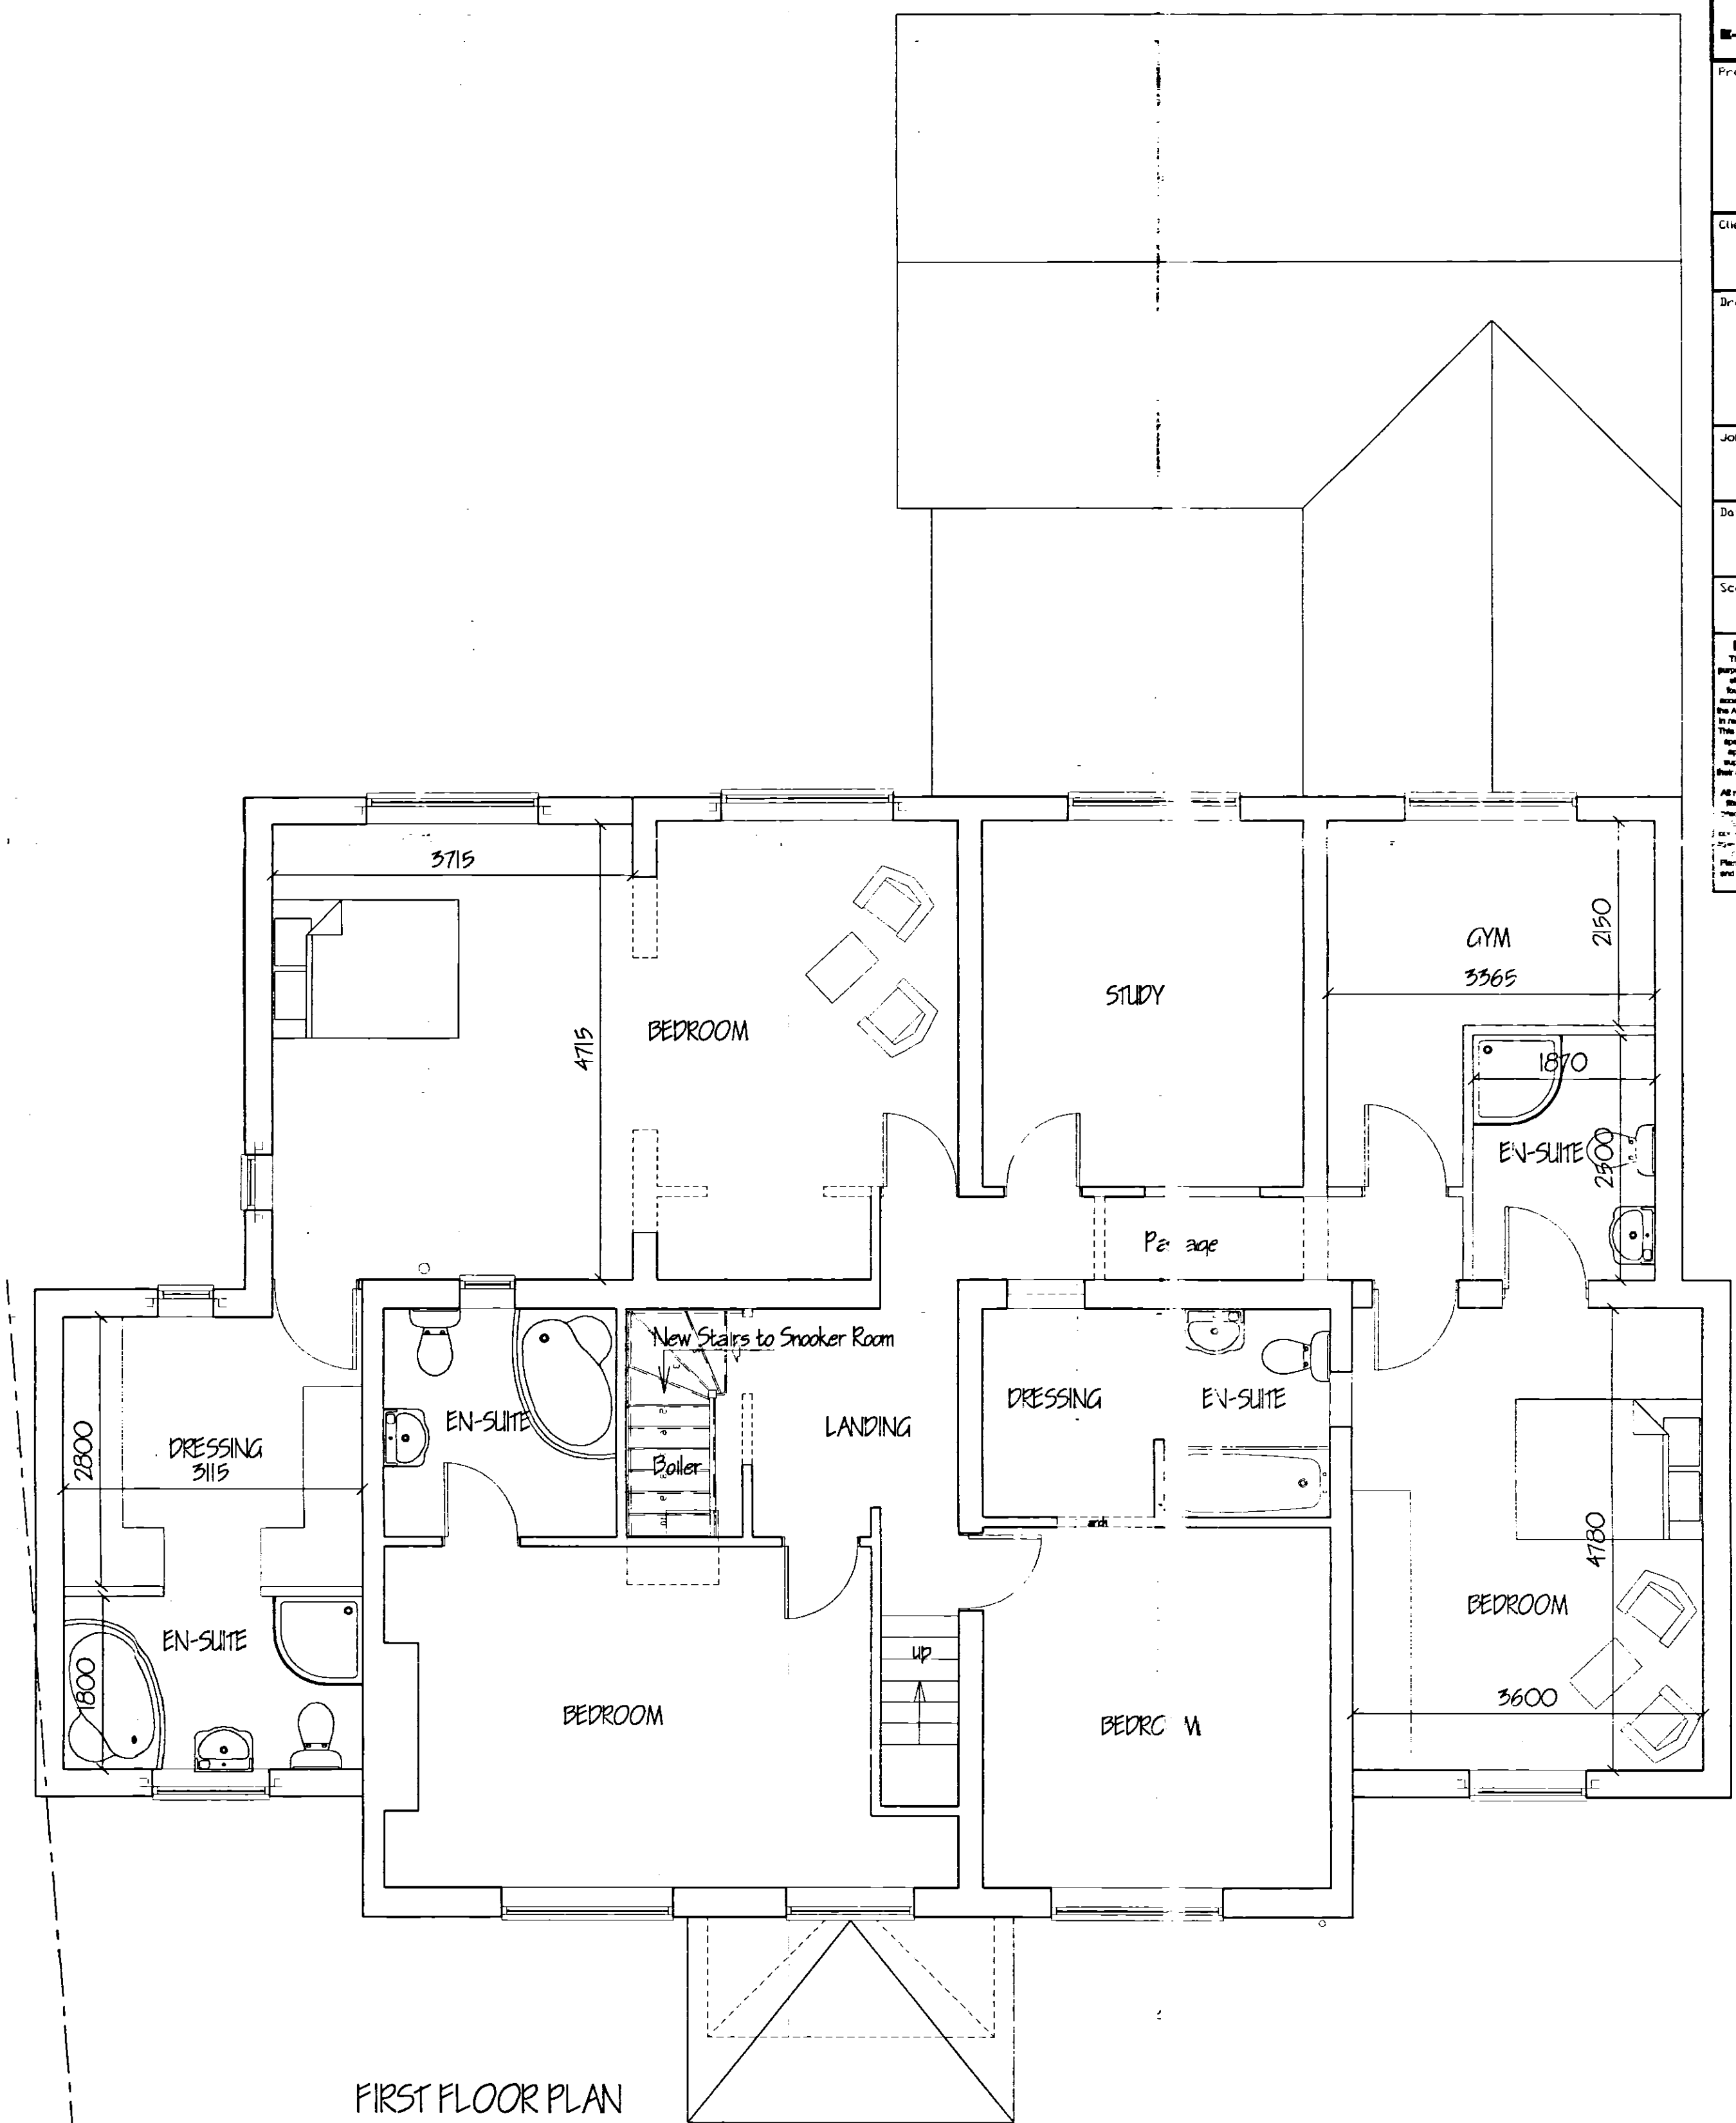


APR 2003

SHDC
Planning & Development
27 NOV 2003
11/7/03

A REMOVE SNOKER ROOM - PLANNING		NOV '03
ref:	revision	date
G. R. MERCHANT I. ENG AMICE TWO ARCHITECTURAL, STRUCTURAL AND LAND DRAINAGE CONSULTANTS Unit 4, Wrights Mews 12A Park Road, Holbeach, Spalding, Lincoln, PE12 7JZ Tel: 01406 480800 Fax: 01406 485744 E-Mail: G. R. Merchant @ Merchant, PE. Co. UK		
Project EXTENSION & ALTERATIONS, PERSERVERANCE COTTAGE, 26 BELL LANE, MOLLTON.		
Client MR. & MRS. C. OFFLER.		
Drawing FLOOR PLANS - PROPOSED		
Job Ref.	688-03.	Drawing No. 02A
Date	APRIL '03.	Drawn GRM.
Scales 1/50.		
DO NOT SCALE FROM THIS DRAWING This drawing is copyright and may not be altered, traced, photographed or used for any other purpose other than that for which it is issued. The General Contractor is to check all dimensions on site and report any discrepancies to the architect. It is noted that the drawing is not to be used for any other purpose other than that for which it is issued. The architect is not responsible for any errors or omissions in this drawing. 

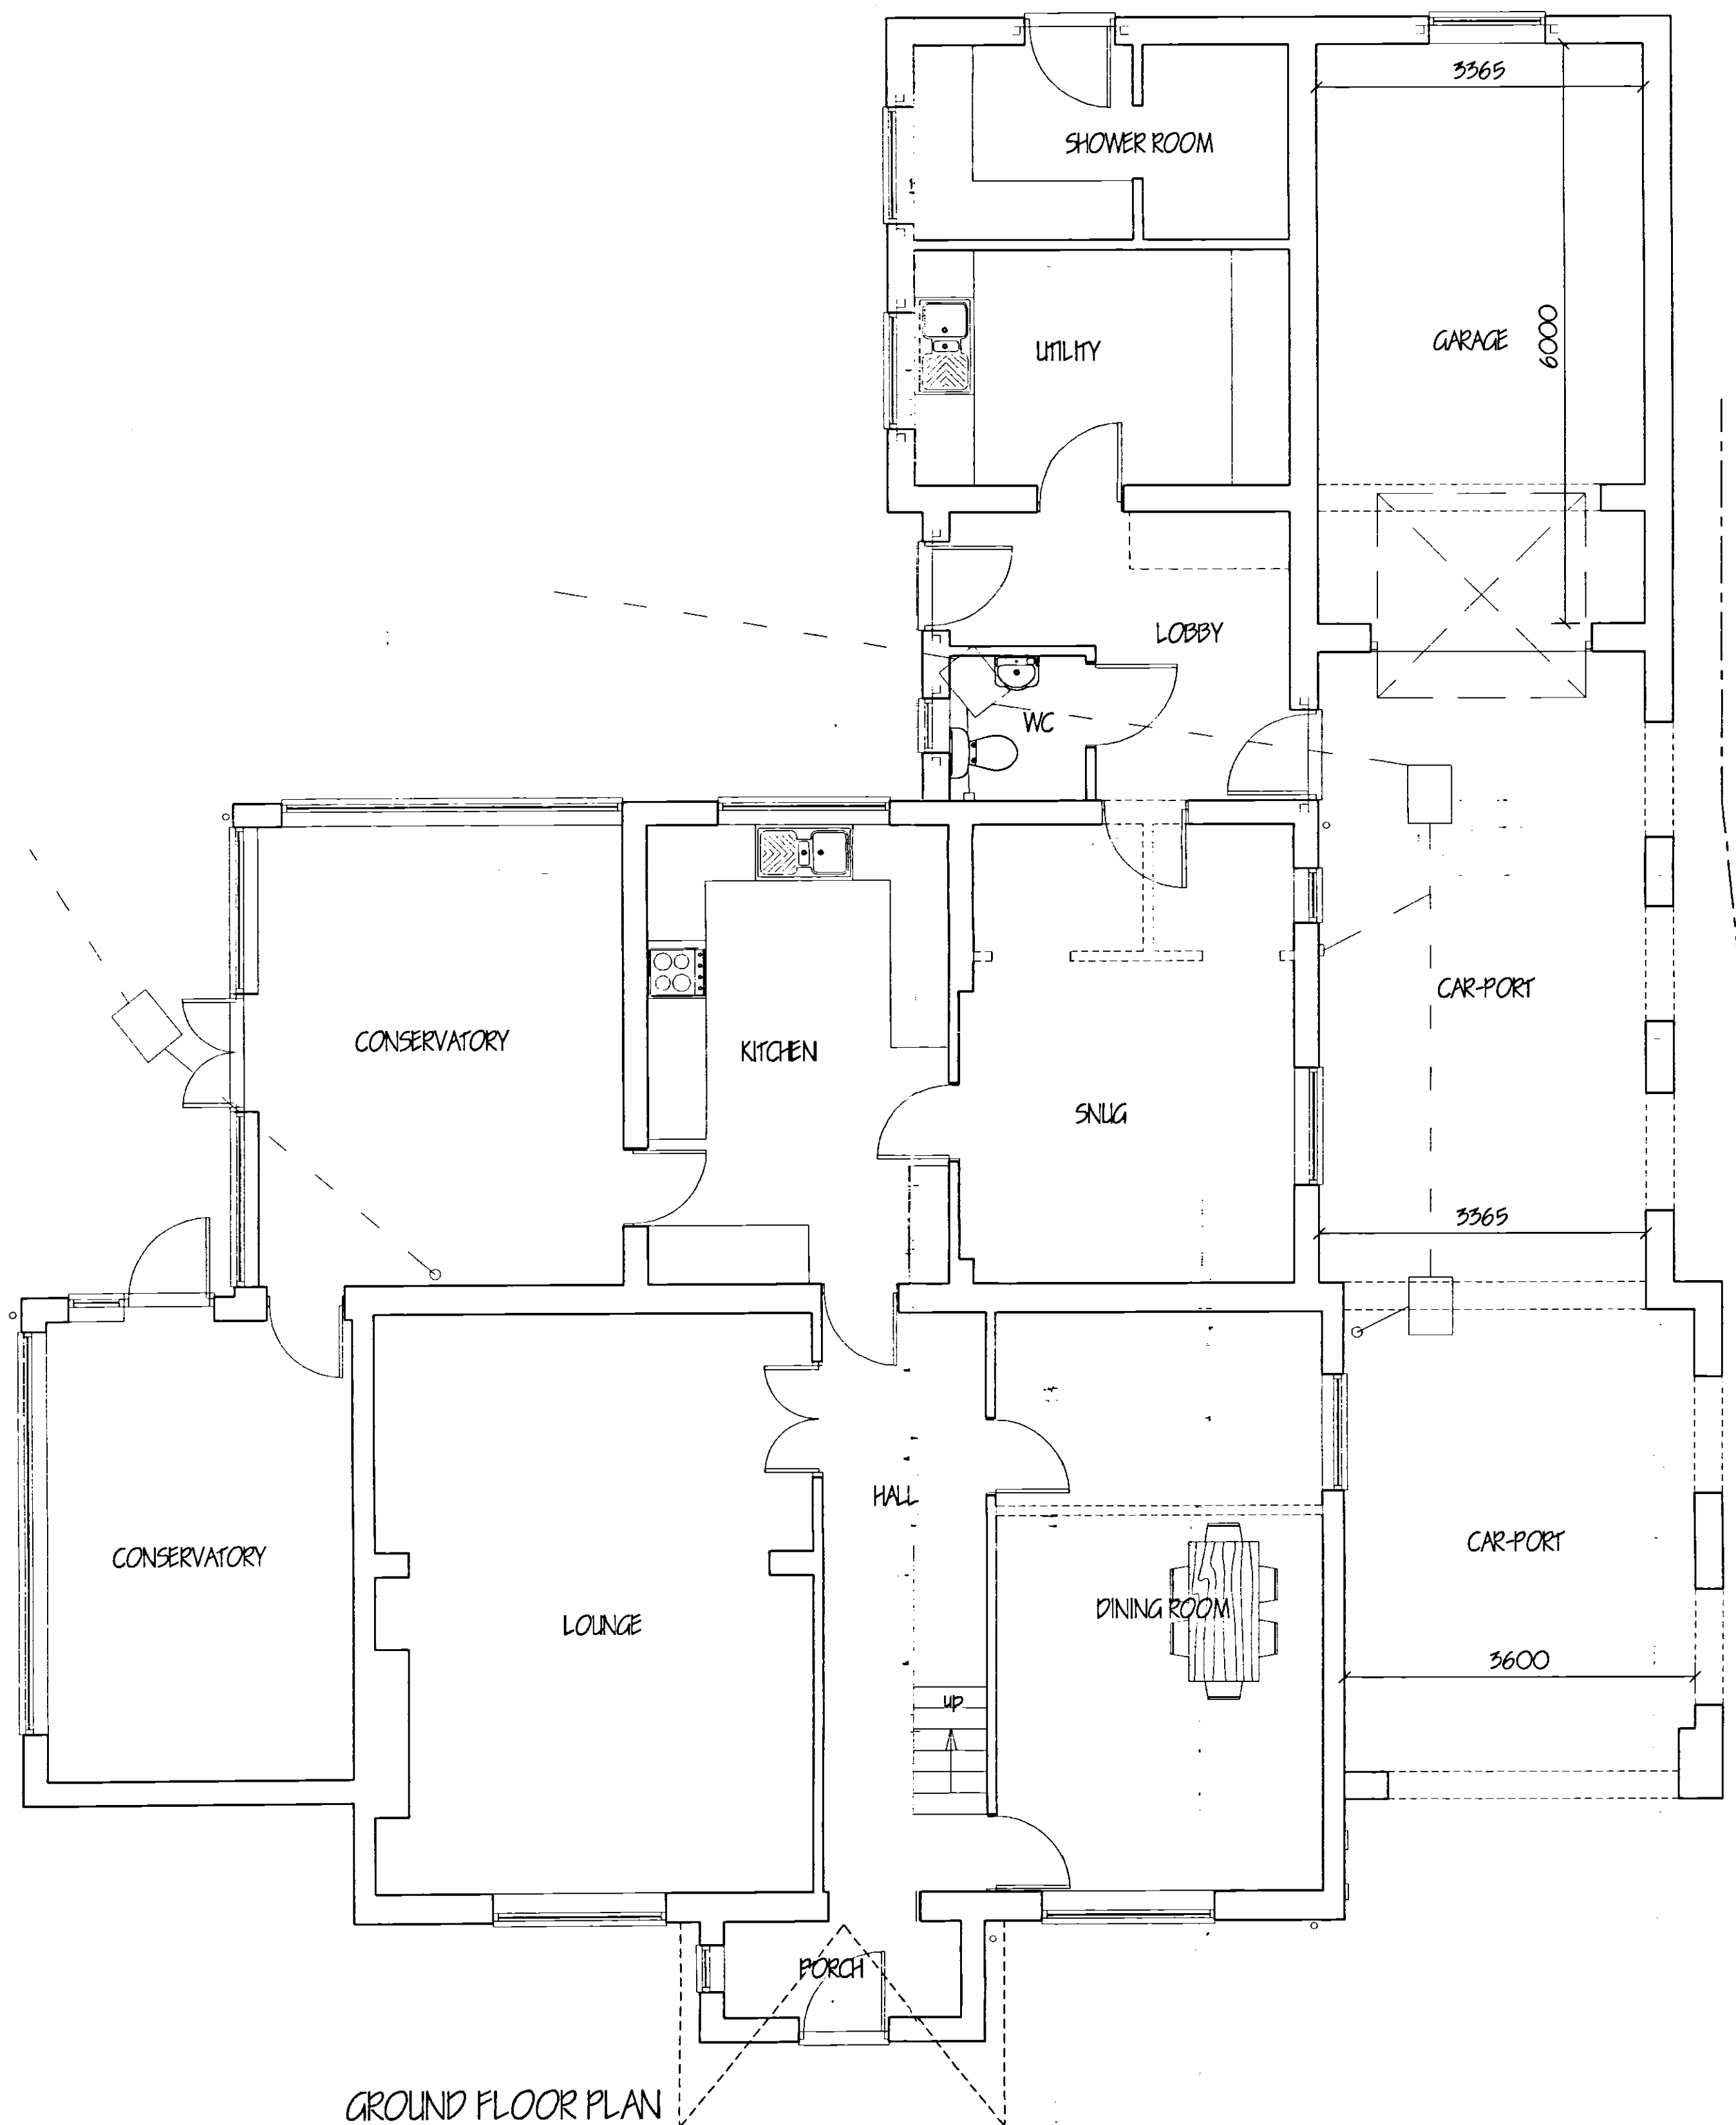

EXTENDED