



FRONT ELEVATION



SIDE ELEVATION




REAR ELEVATION



SIDE ELEVATION



GARAGE

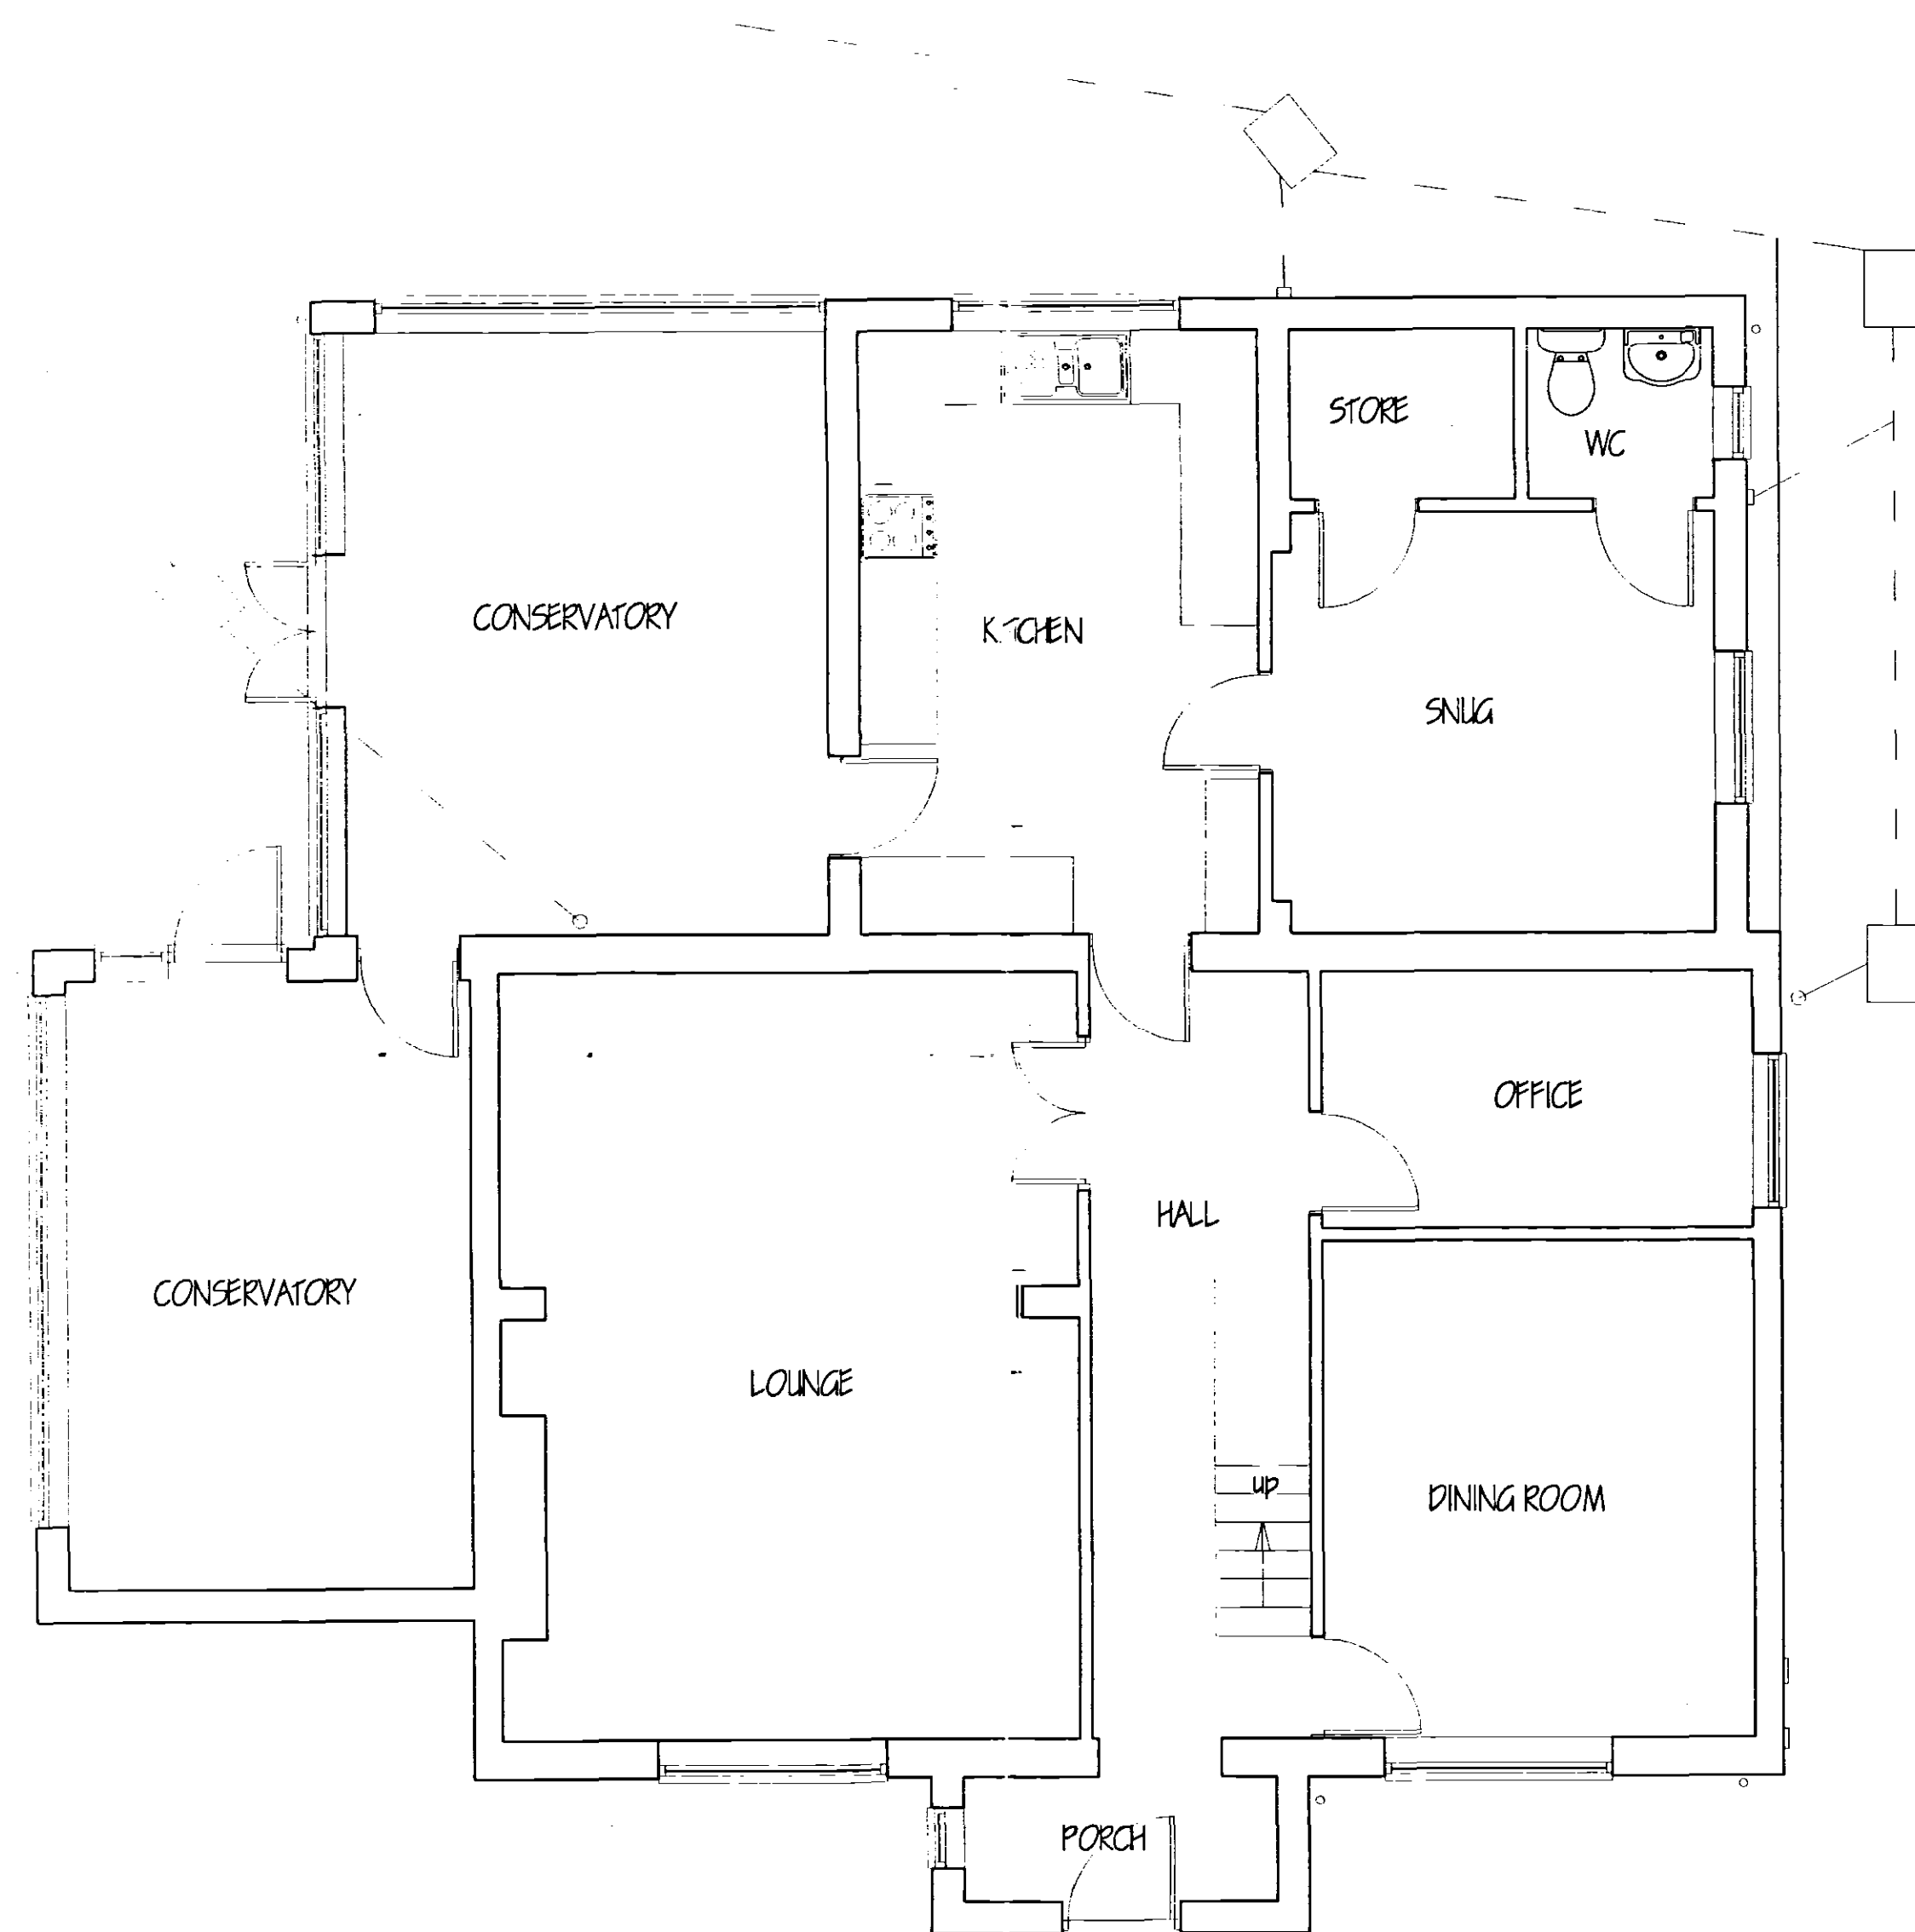

GROUND FLOOR PLAN



FIRST FLOOR PLAN

DETERMINED
PLAN

Ref. revision date

G. R. MERCHANT
I.ENG AMICE FIWO
**ARCHITECTURAL, STRUCTURAL
AND LAND DRAINAGE
CONSULTANTS**
Unit 4, Wrights Meads
12A Park Road, Holbeach,
Spalding, Lincs. PE12 7EE
Tel: 01406 480800
Fax: 01406 480746
E-Mail: G. R. Merchant @ Merchant. PB.
Co. UK

Project
EXTENSION & ALTERATIONS,
PERSERVERANCE COTTAGE,
26 BELL LANE,
MOLLTON.

Client
MR. & MRS. C. OFFLER.

Drawing
FLOOR PLANS & ELEVATIONS,
EXISTING

Job Ref.
688-03.

Drawing No.
01.

Date
APRIL '03.

Drawn
GRM.

Scales
1/50, 1/100. [unless otherwise stated]

DO NOT SCALE FROM THIS DRAWING
11 SEP 2003
Ref. 117/03