
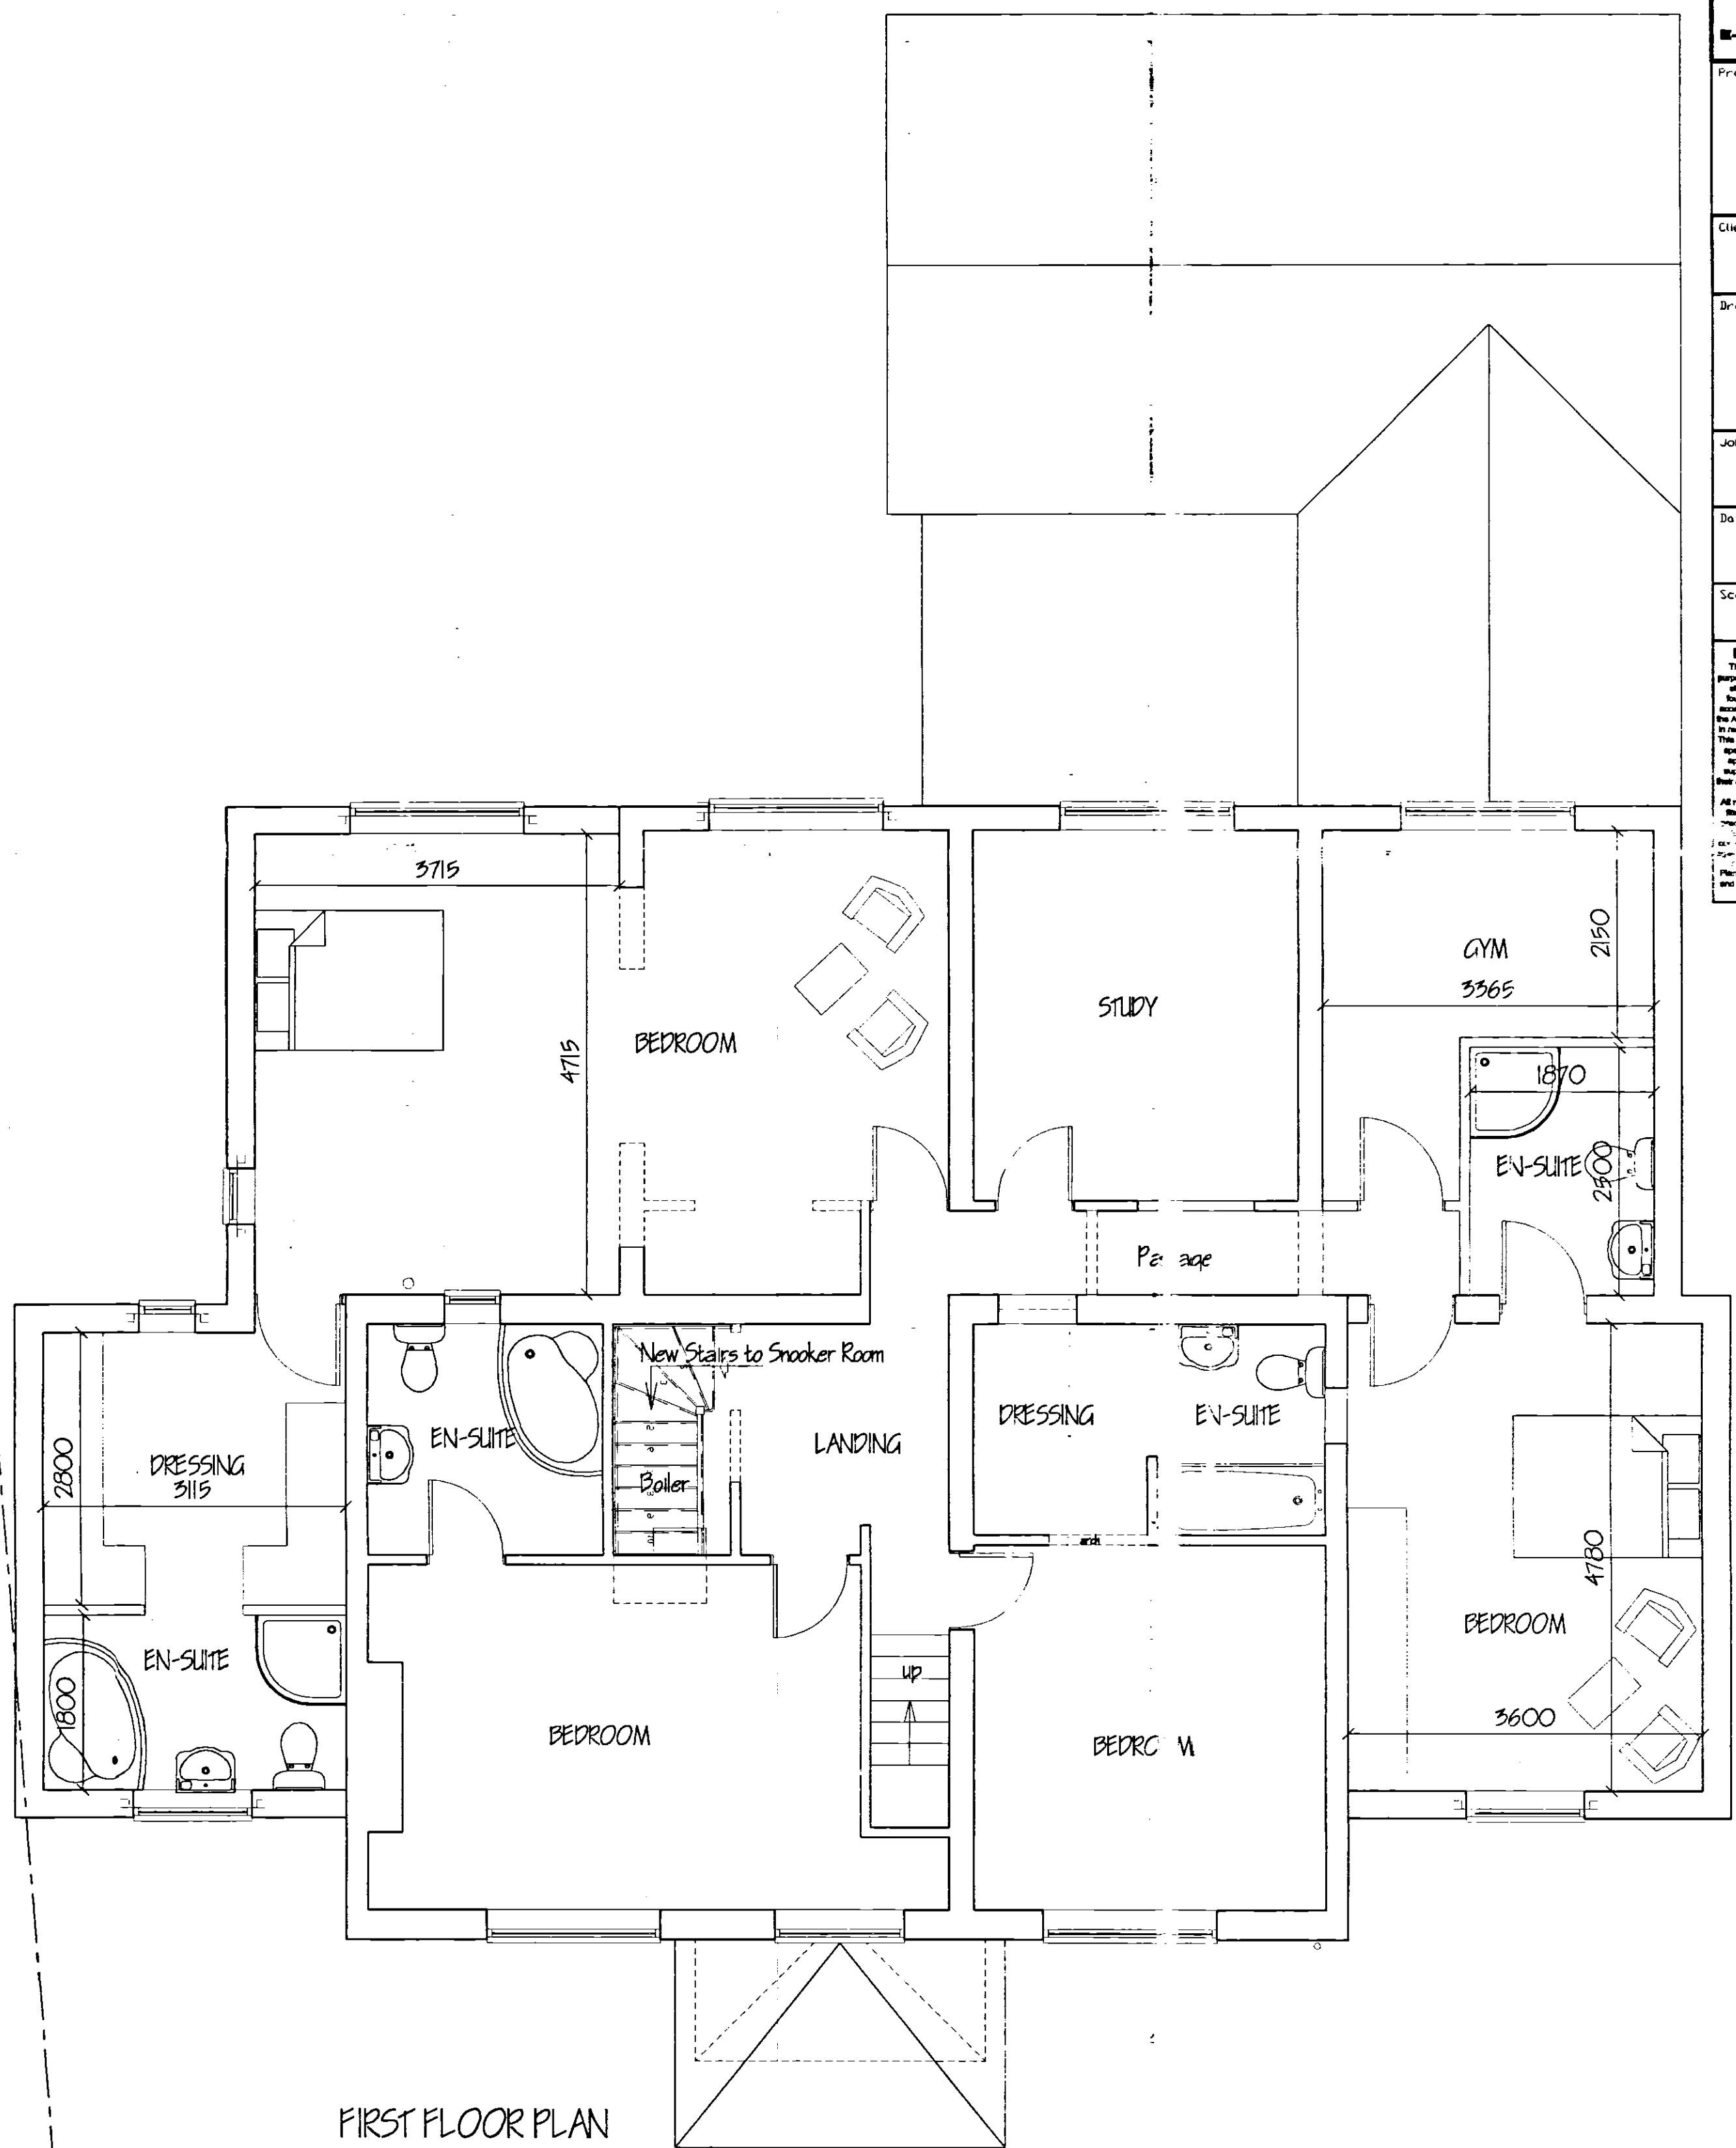


APR 2003

SHDC
Planning & Development
27 NOV 2003
11/7/03

A REMOVE SNOKER ROOM - PLANNING		NOV '03
ref:	revision	date
G. R. MERCHANT I. ENG AMICE TWO ARCHITECTURAL, STRUCTURAL AND LAND DRAINAGE CONSULTANTS Unit 4, Wrights Mews 12A Park Road, Holbeach, Spalding, Lincoln, PE12 7EZ Tel: 01406 480800 Fax: 01406 485744 E-Mail: G. R. Merchant @ Merchant, PE. Co. UK		
Project EXTENSION & ALTERATIONS, PERSERVERANCE COTTAGE, 26 BELL LANE, MOLLTON.		
Client MR. & MRS. C. OFFLER.		
Drawing FLOOR PLANS - PROPOSED		
Job Ref.	Drawing No.	
688-03.	02A	
Date	Drawn	
APRIL '03.	GRM.	
Scales 1/50.		
DO NOT SCALE FROM THIS DRAWING This drawing is copyright and may not be altered, copied, reprinted or used for any other purpose without the prior written consent of the Architect. It is the responsibility of the Architect to ensure that the drawing is used for the purpose for which it was prepared. The Architect is not responsible for any errors or omissions in the drawing. The drawing is provided for the purpose of obtaining planning permission. It is not to be used for any other purpose. The drawing is not to be used for any other purpose. The drawing is not to be used for any other purpose.		

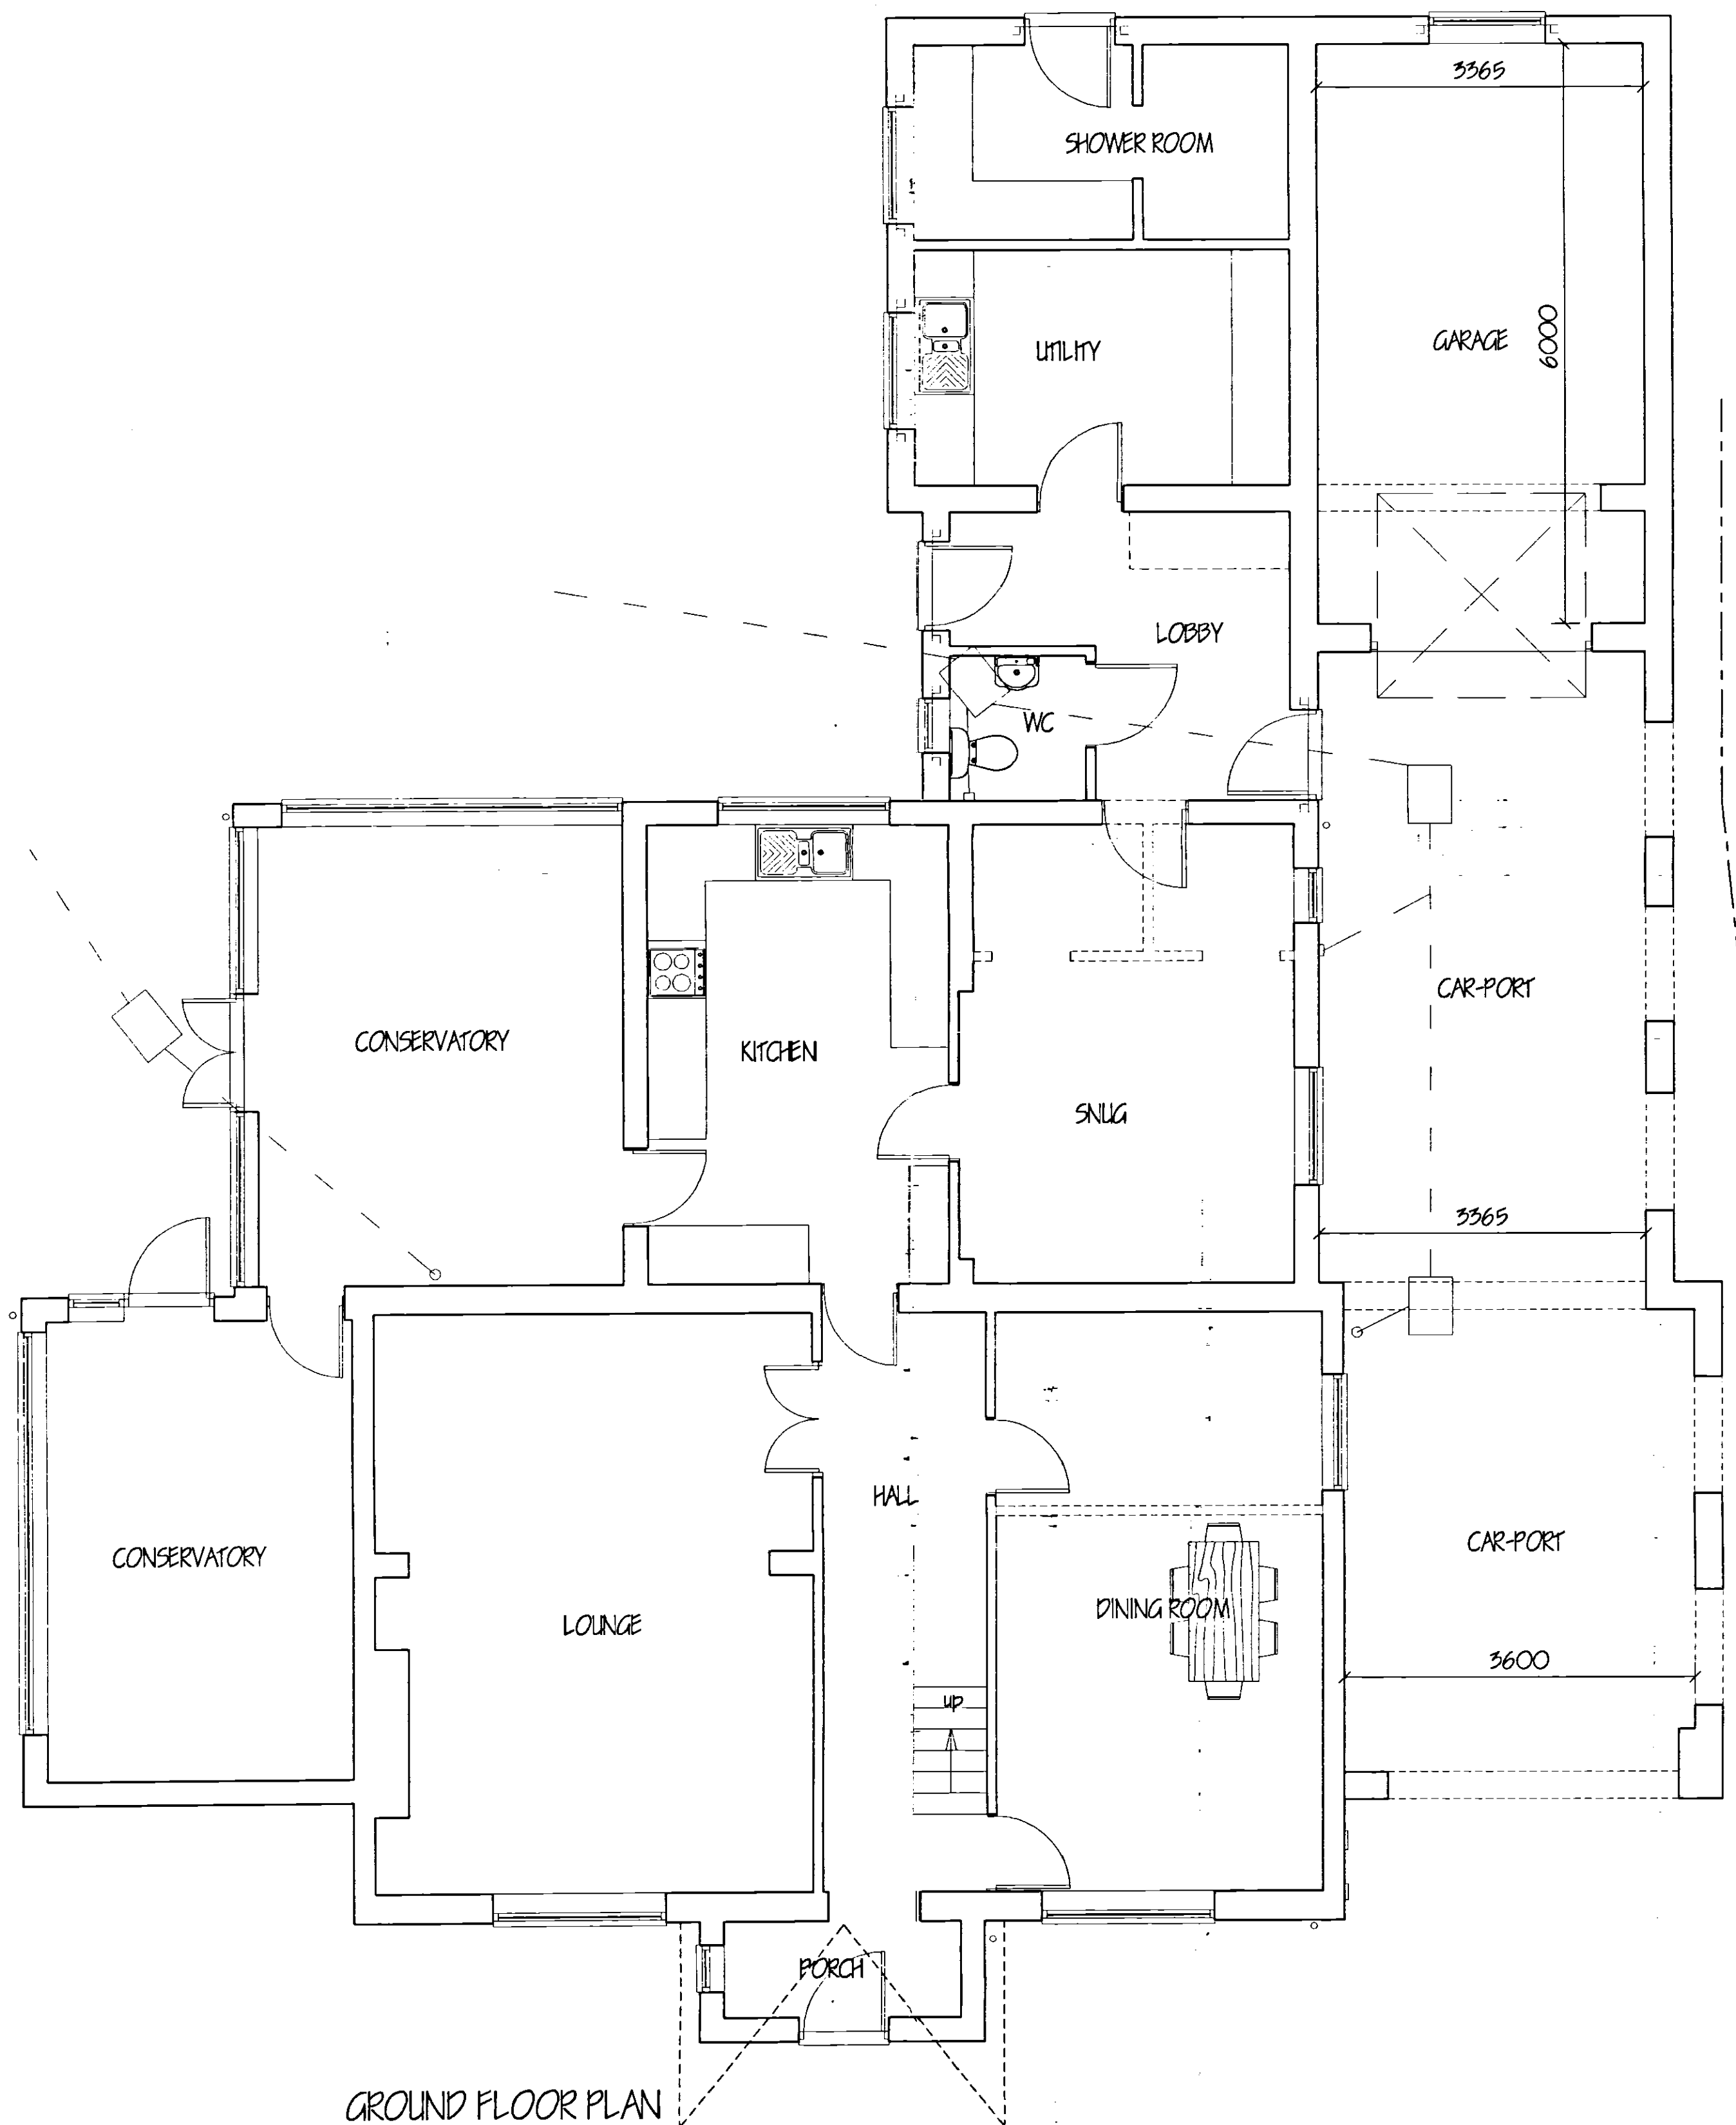

EXTENDED