



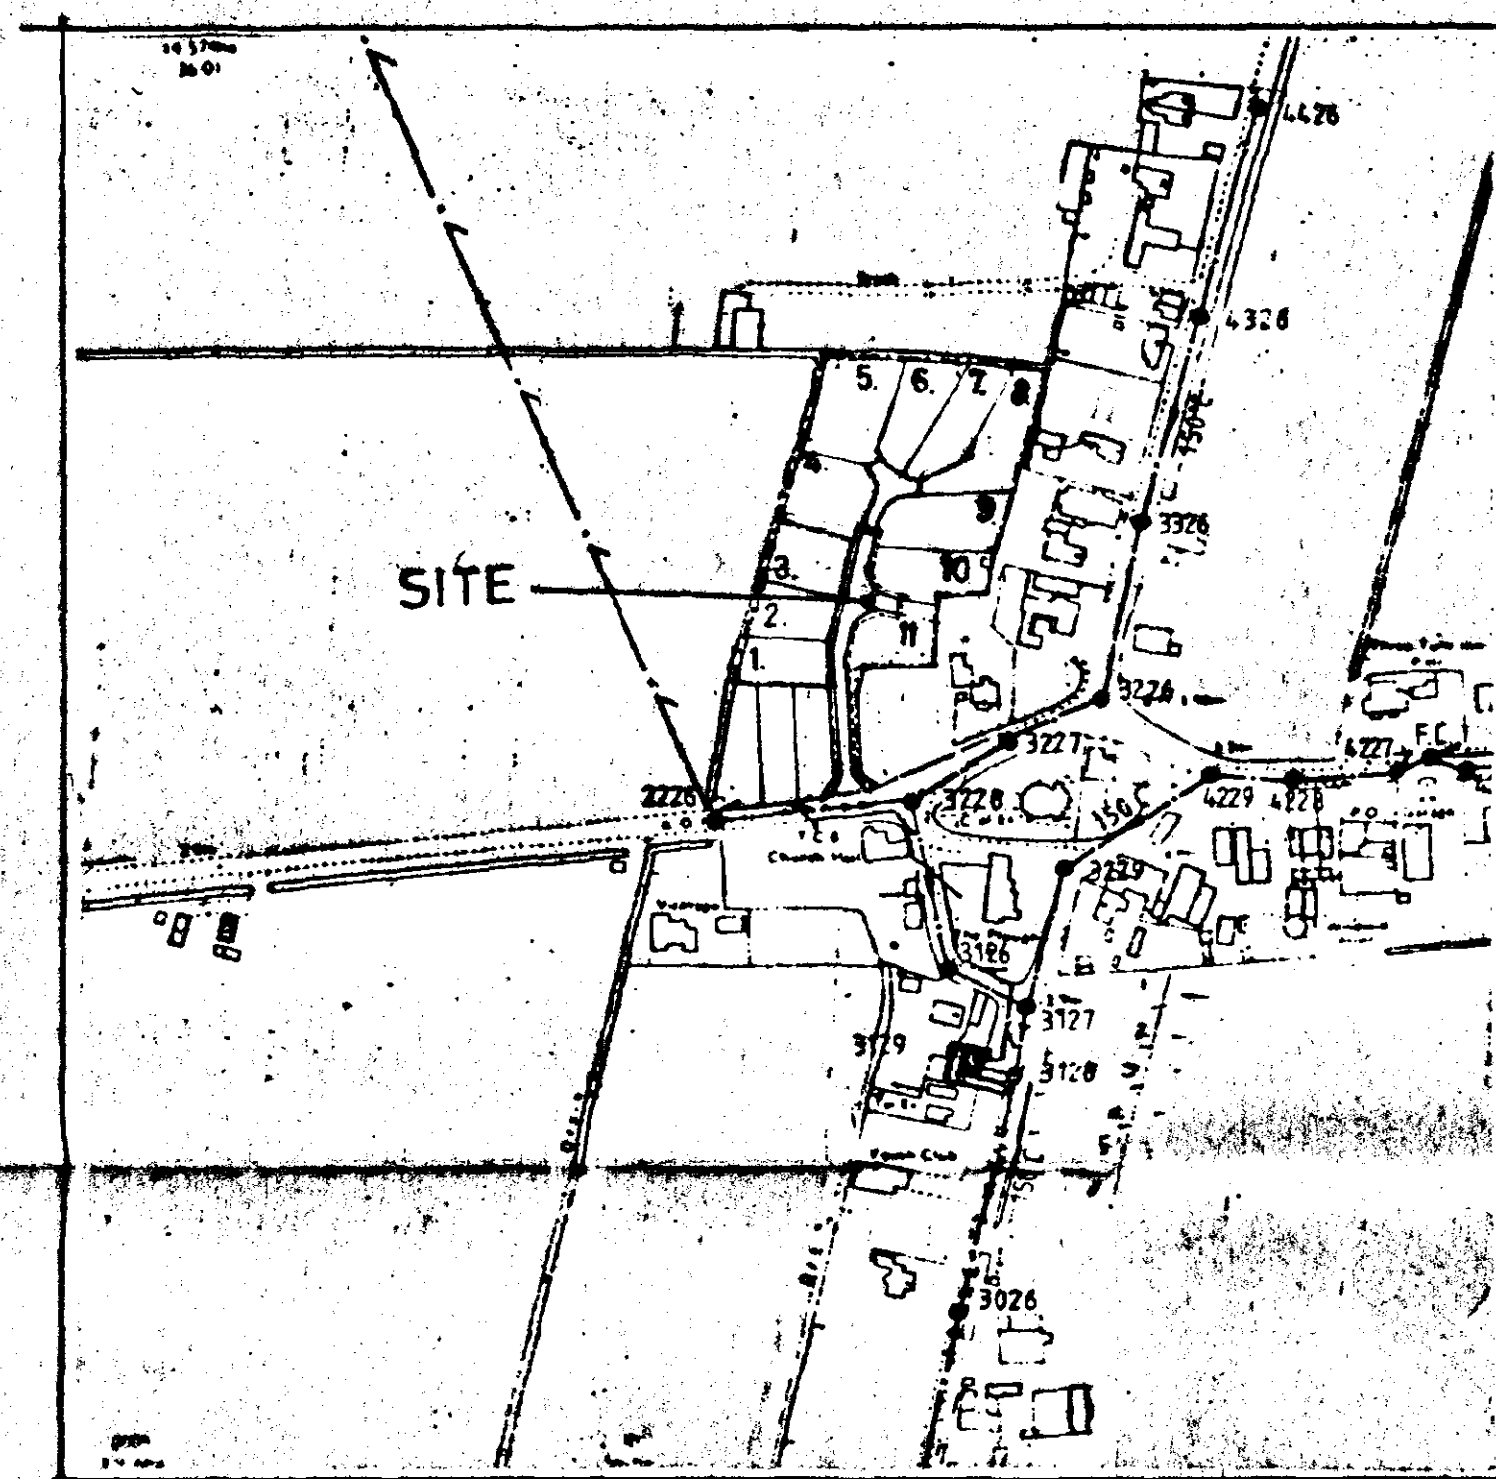

LOCATION PLAN 1:2500

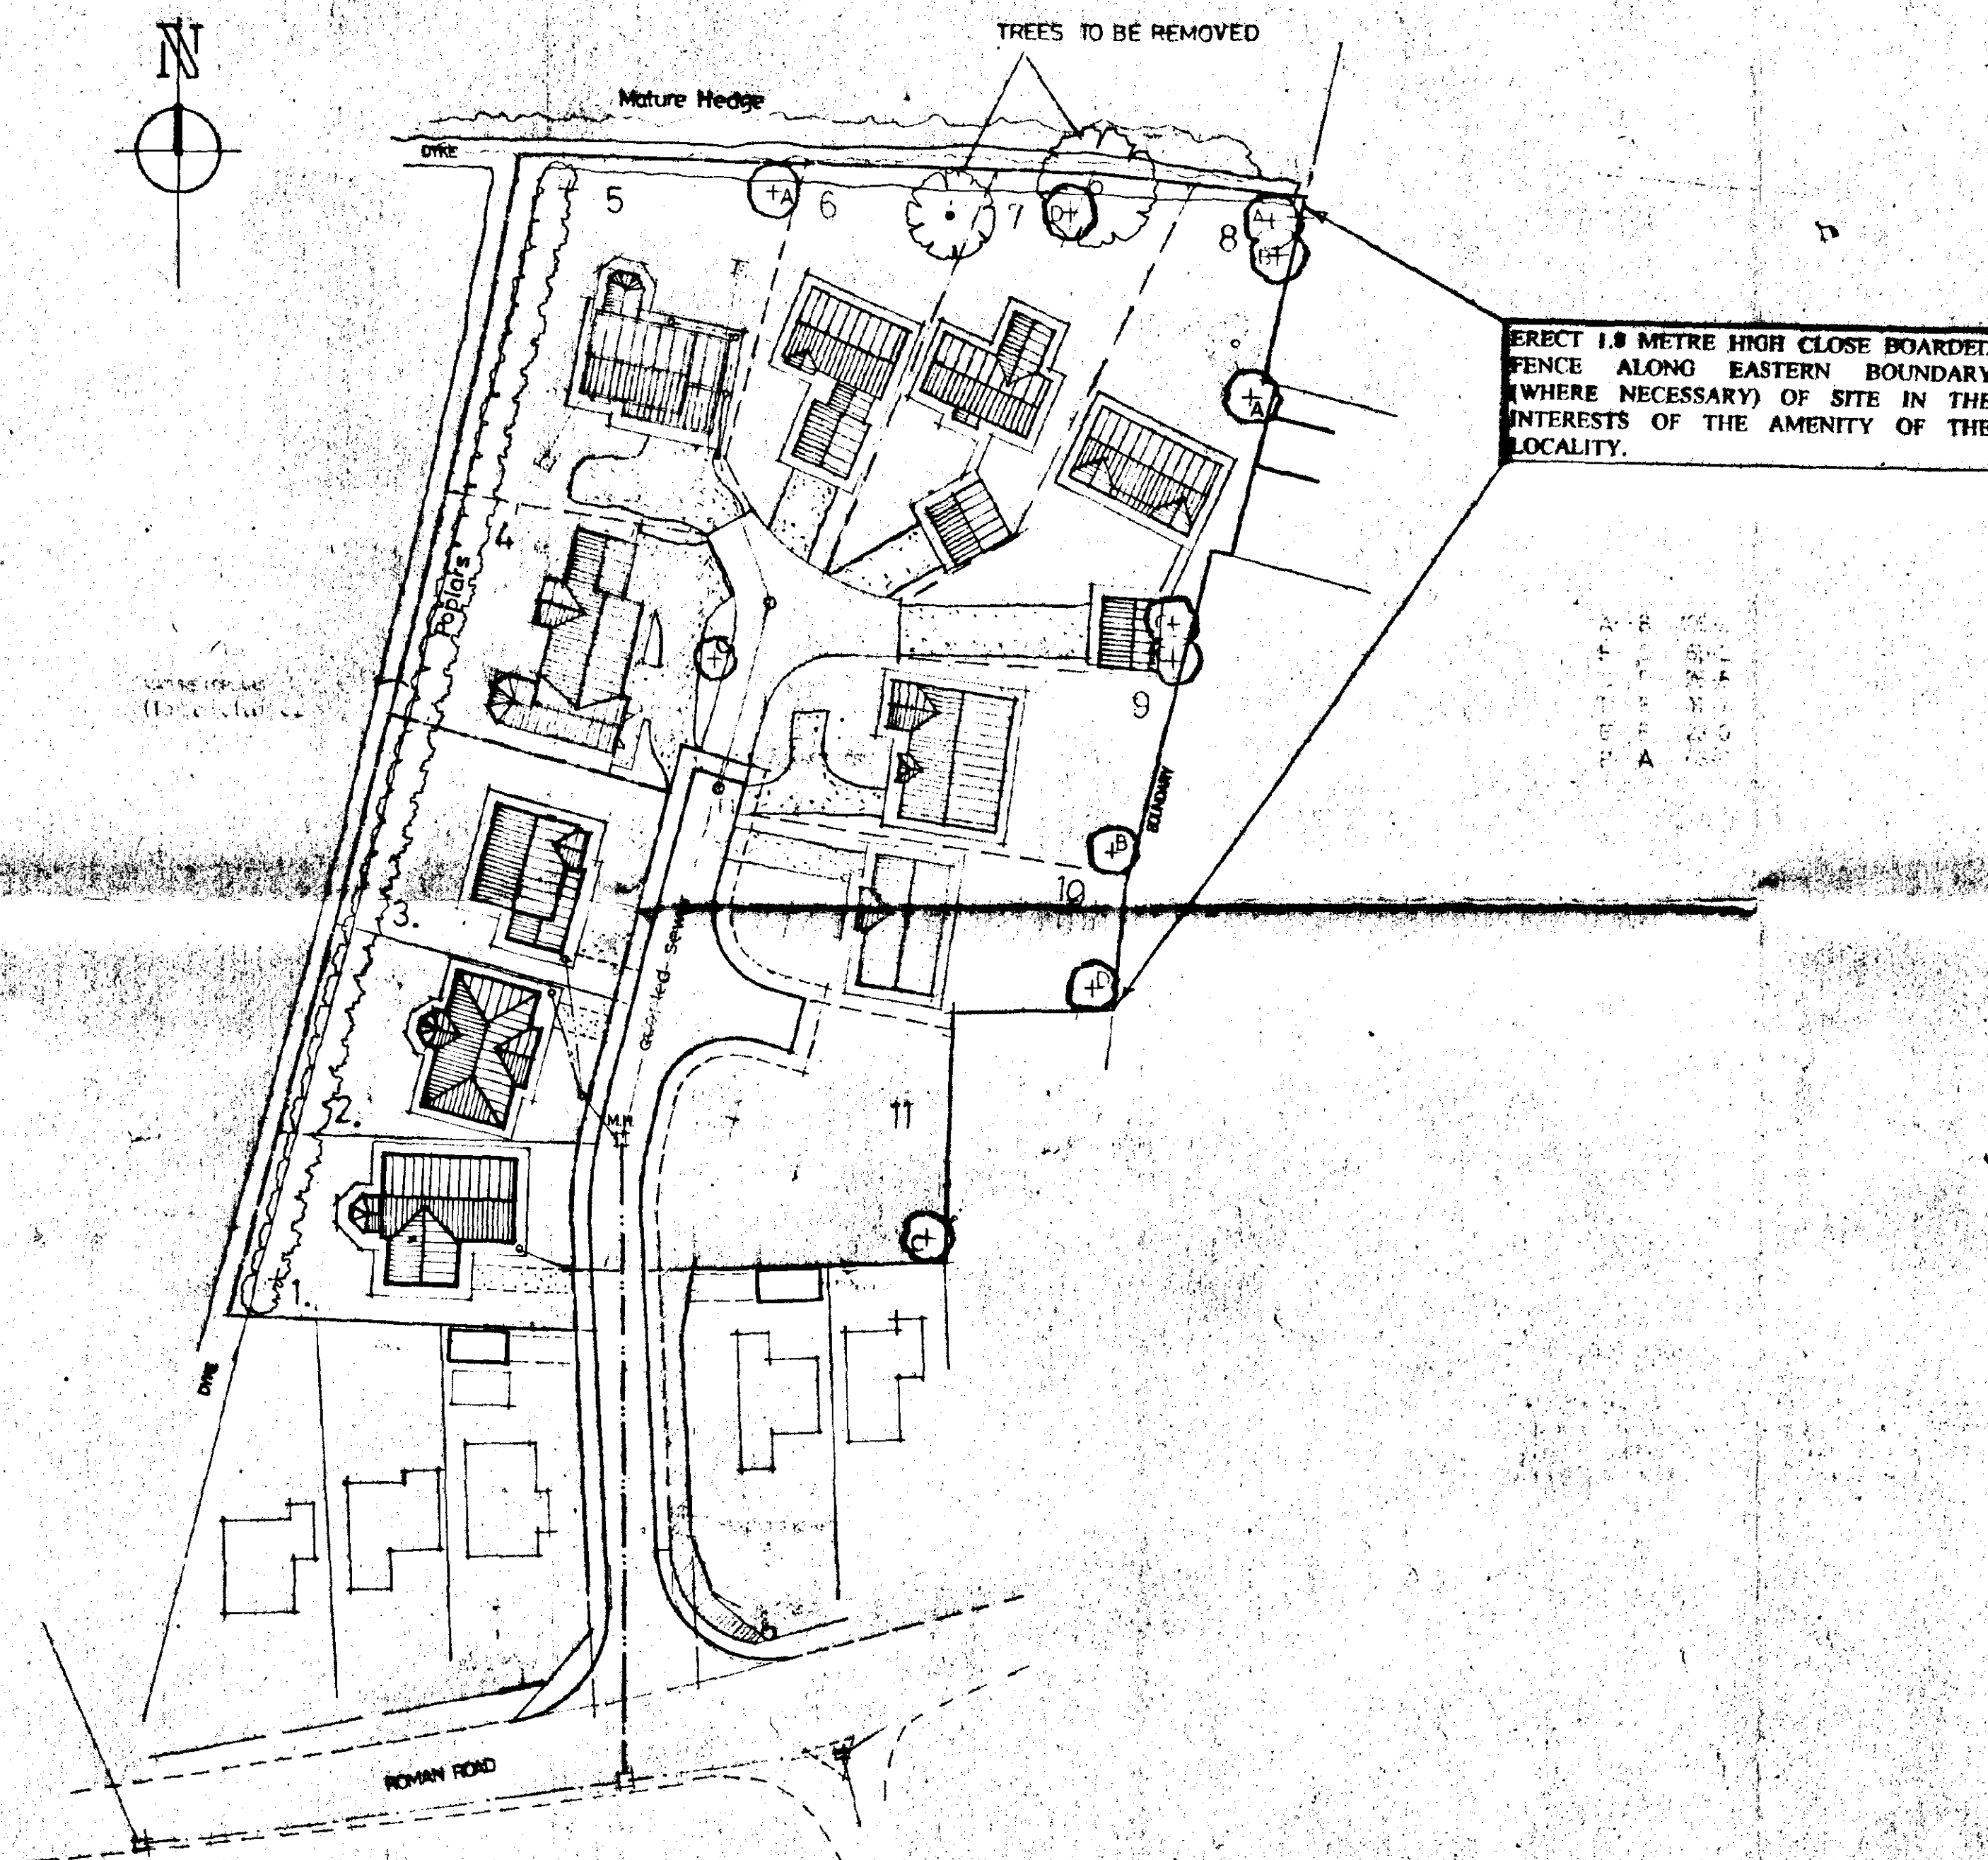

SITE PLAN 1:500

LANDSCAPING & TREE PLANTING SCHEME

- A HAWTHORN (CRATAEGUS OXYACANTHOIDES) FEATHERED
- B WHITEBEAM (SORBUS ARIA LUTESCENS) FEATHERED
- C SILVER BIRCH (BETULA PENDULA) FEATHERED
- D BEECH (FAGUS SYLVATICA) FEATHERED

ALL BOUNDARIES TO BE DEFINED BY CONCRETE POST & WIRE FENCES

All planting to be in accordance with BS 4428:1989 and amendment No. 1 (1991)

All trees to be planted with minimum 0.6m plastic mulch mat and to be staked, tied and tubed.

1/3 to 1/2 bag of peat free tree and shrub planting compost to be incorporated into backfill for each tree hole.

**DETERMINED
PLAN**

**SOUTH HOLLAND DC
HOUSING & PLANNING**
18 NOV 1998
Ref: 1134/98

G. 12/11/98 FENCING TO EXISTING BOUNDARY OF SITE.
I. 10.09.98 PLANNING APPLICATIONS - PLOTS 6, 7, 8, 9, 10.
E. 26.09.98 PLANNING APPLICATION - PLOT 10.
D. 14.09.98 PLANNING APPLICATION - PLOT 4.
C. 20.11.97 LANDSCAPING & TREE PLANTING.
B. 11.09.97 AMEND PLOTS LAYOUT.
A. 20.09.97 RE-POSITION PRIVATE DRIVEWAY.

G. R. MERCHANT
LENG AMICE, FWO,
ARCHITECTURAL, STRUCTURAL
& LAND DRAINAGE CONSULTANT
TEL: HOLBEACH (0406) 490800

PROJECT:
**RESIDENTIAL DEVELOPMENT
OFF ROMAN ROAD
MOULTON CHAPEL**

CLIENT:
DGM PROPERTIES LTD

SCALES: **AS INDICATED** DATE: **NOV 1998**

DRAWING No.: **DGM-MC-23-G**

REVISIONS:
K B C D E F G

SITE LAYOUT