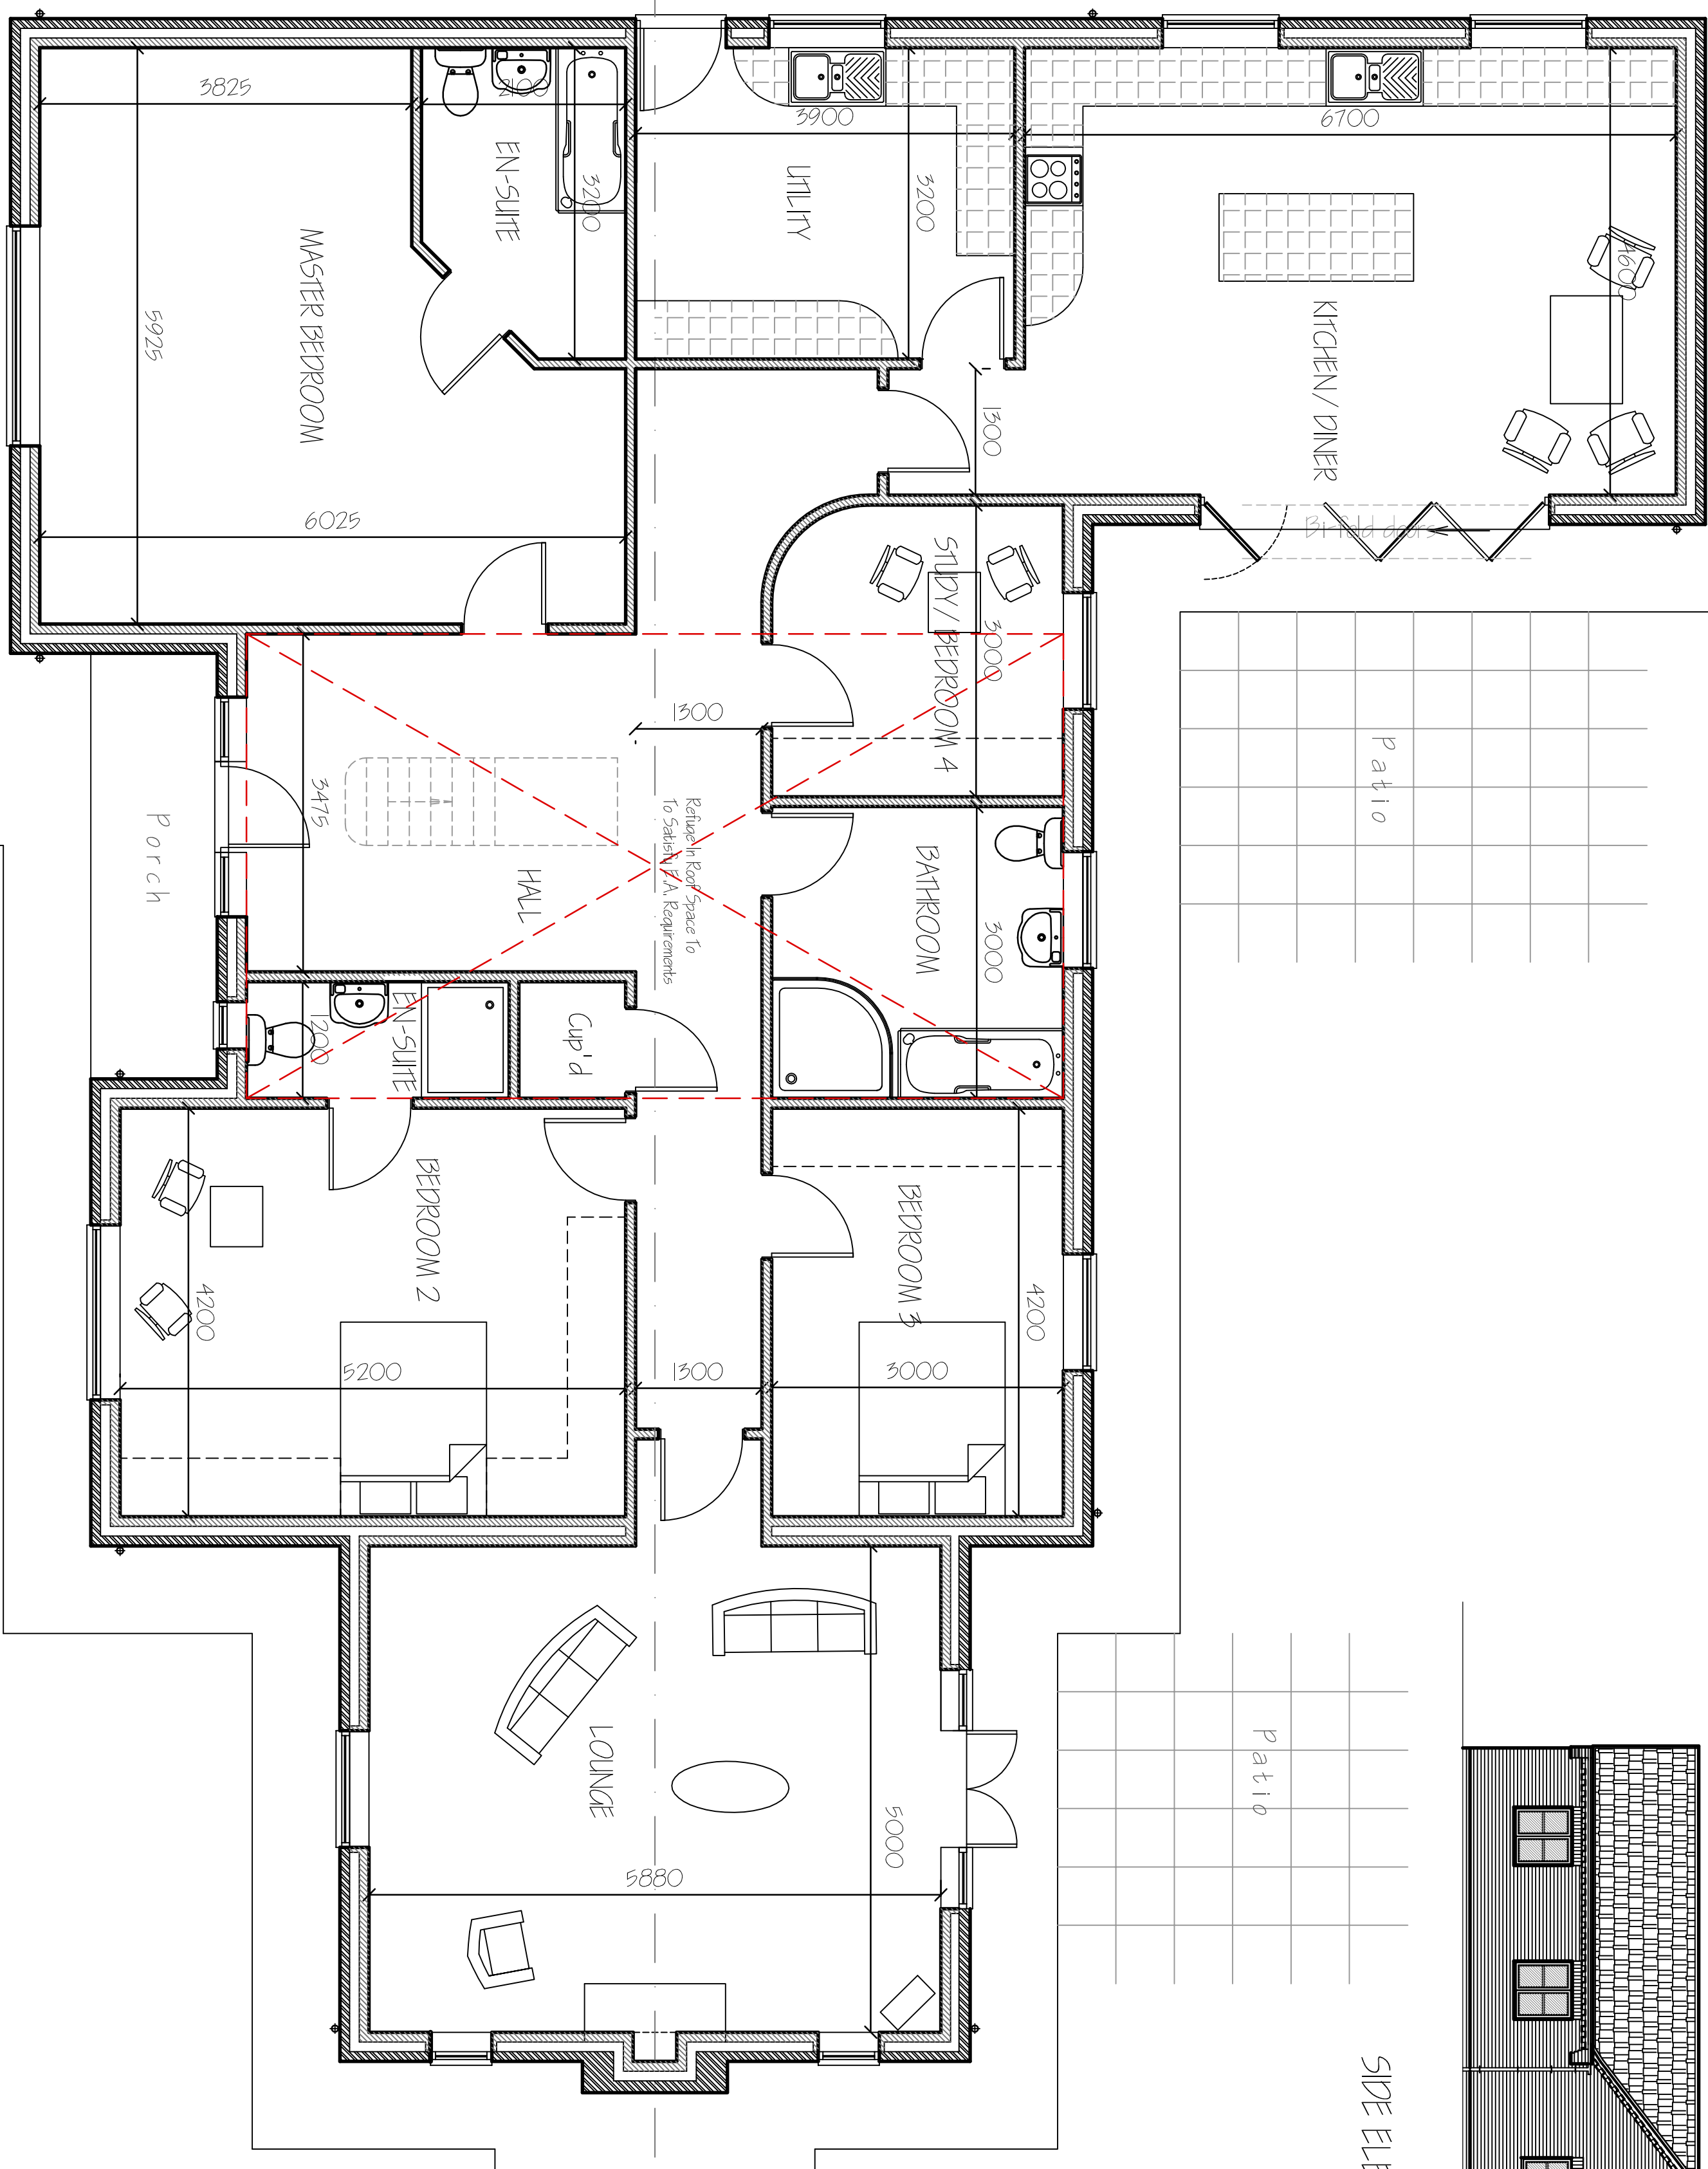
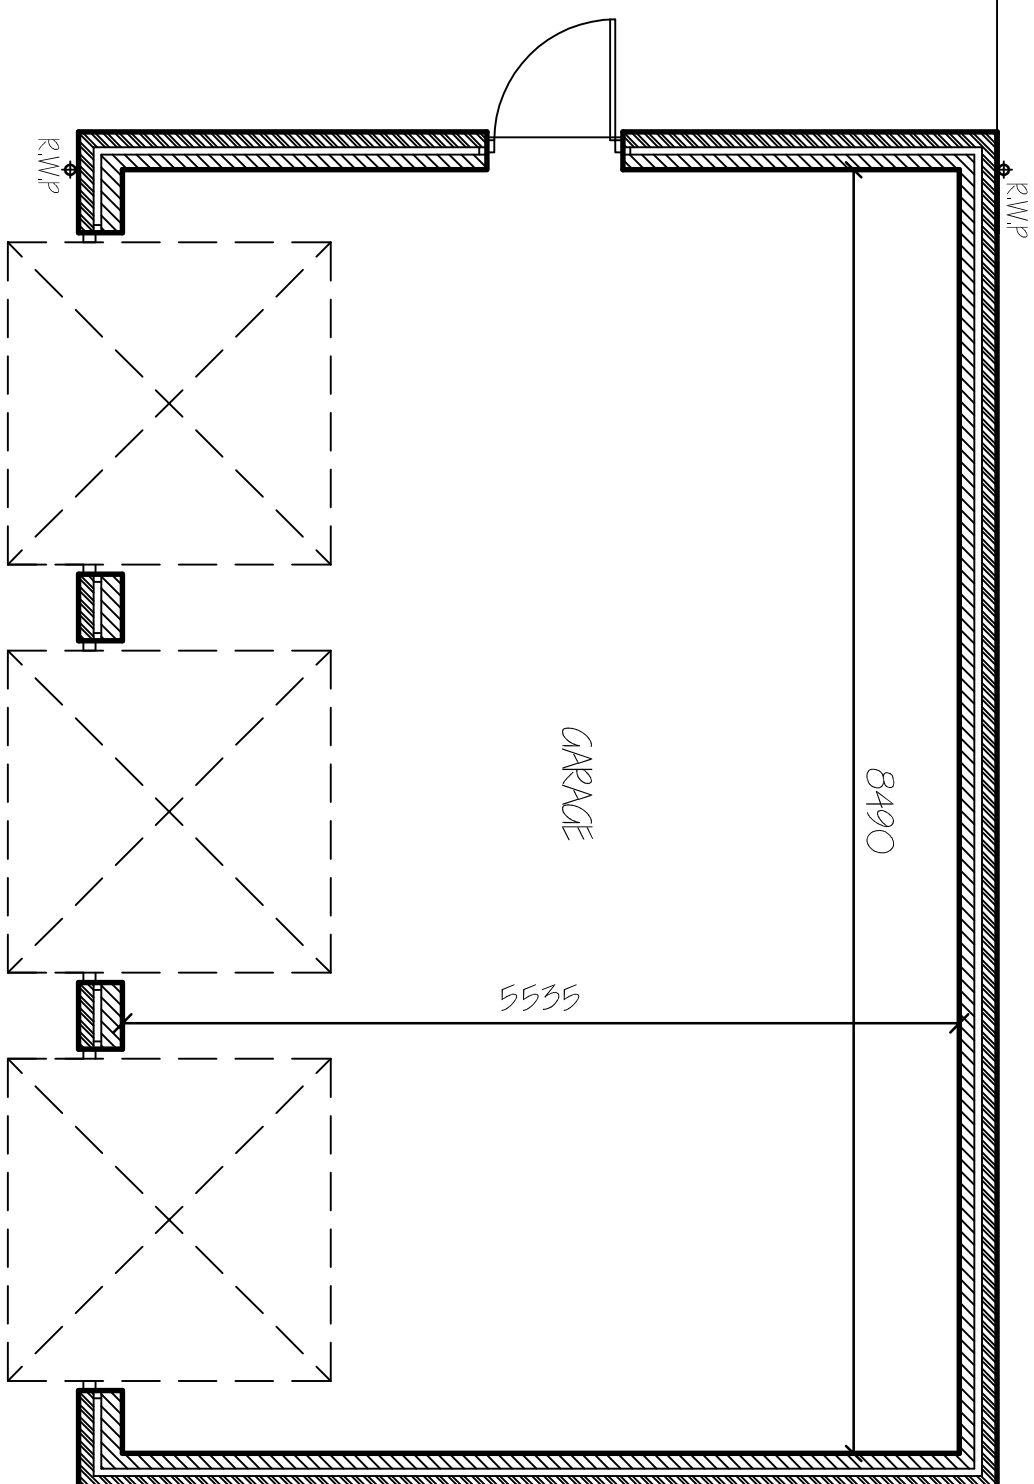
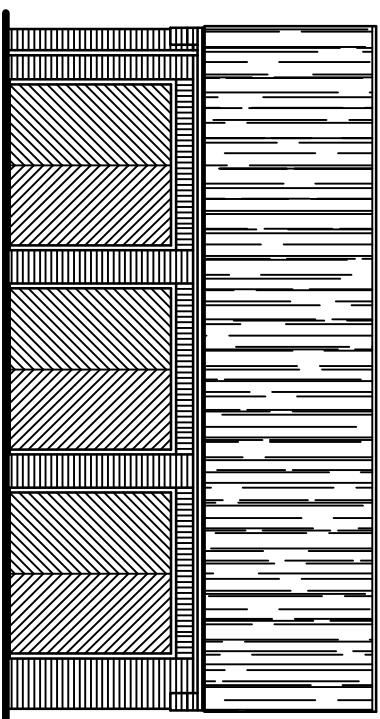
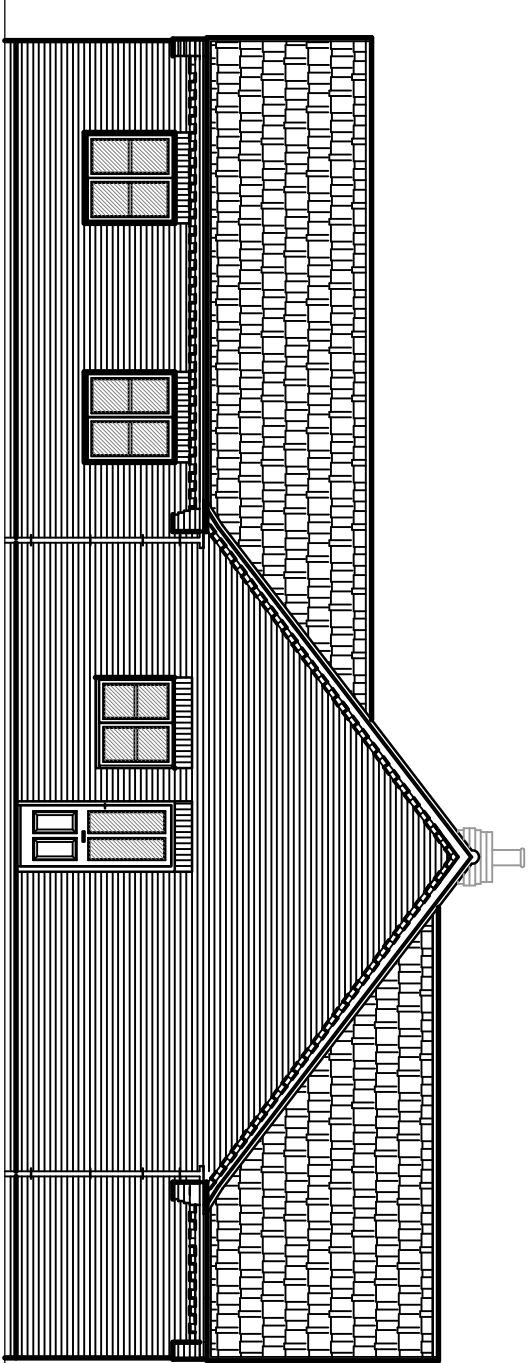
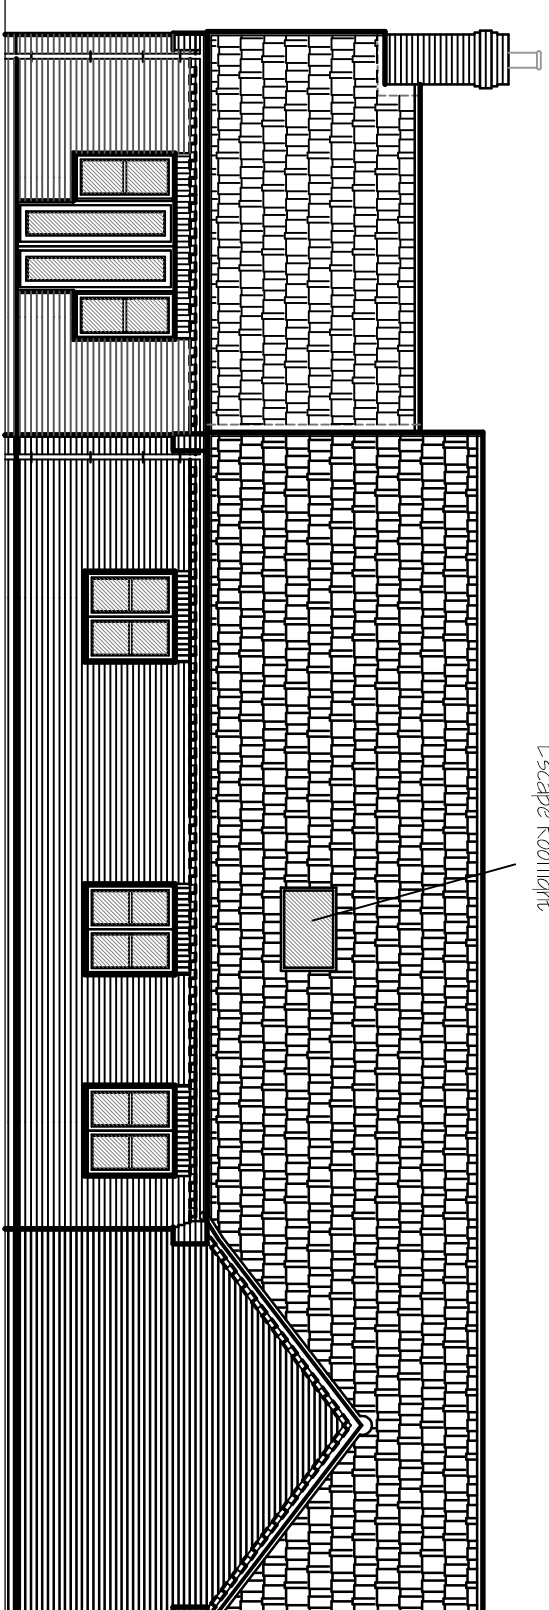
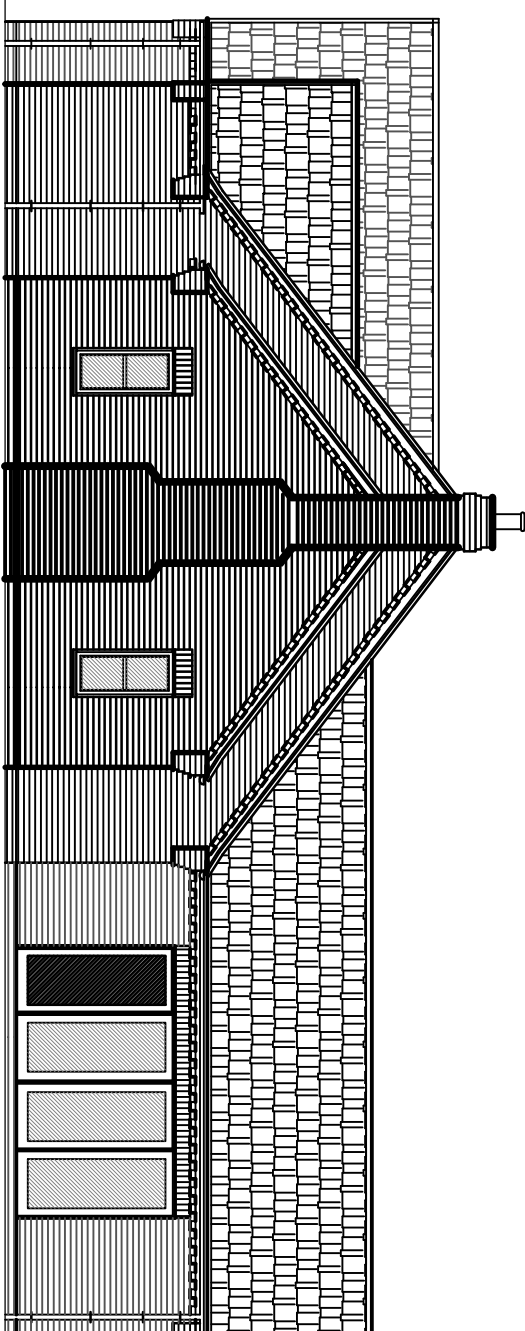
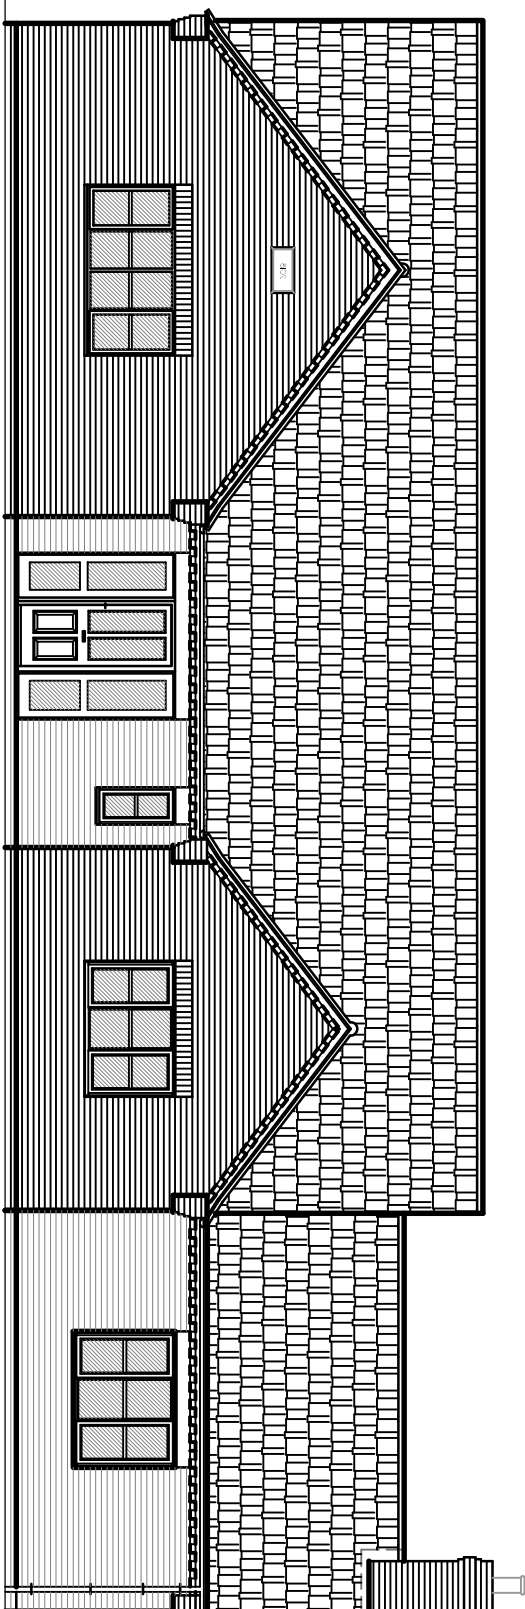


[illegible]

G. R. MERCHANT LTD.
I.ENG AMICE FWO
**ARCHITECTURAL, STRUCTURAL
AND LAND DRAINAGE
CONSULTANTS**
4 Wrights Mews
12A Park Road, Hobbeach,
Spalding, Lincs. PE12 7EE
Tel: 01405 490500
Fax: 01405 425274
E-Mail: gr.merchant@btconnect.com

Project
RESIDENTIAL DEVELOPMENT
off PIPWELL GATE,
MOULTON SEAS END,
LINGS. PE12 6LL.

MR & MRS P BREACH

GROUND FLOOR PLAN - PROPOSED
ELEVATIONS - PROPOSED

Job Ref.	Drawing No.
3247-17.	02.
Date	Drawn
NOV'17.	H.D.

1:50 & 1:100 (Unless Otherwise Indicated)

DO NOT SCALE FROM THIS DRAWING

[illegible]