

MOULTON WINDMILL PROJECT LTD

Registered Charity no. 1078747

MILL RESTORATION
Section of Tower ~ Proposed


BOUCHER & SONS
Consultant Millwrights
Westwood, Nottinghamshire NG16 5HU
Tel/Fax 01773 802394
In association with Anderson and Glenn, Architects

Scale ~ 1:50
Drawn ~ Jedd
Date ~ May 2000
Dwg no. 49.04

SOUTH HOLLAND DC
HOODING & JACKING
19 SEP 2000
Ref: 114100


- New cap, sails, (20m dia) windshaft, brakewheel and fantail to replicate original design
- Reinstate original sack hoist
- General repairs to walls, floors, stairways, doors and windows as specified
- New governors and tentering gear
- New gallery to original design, with original doorways reinstated
- Reinstate millstones on first floor, and original drive from basement.
- Provide electric motor to auxiliary drive, and double doors to drive house lean-to.
- All new work subject to detailed design

DETERMINED
PLAN

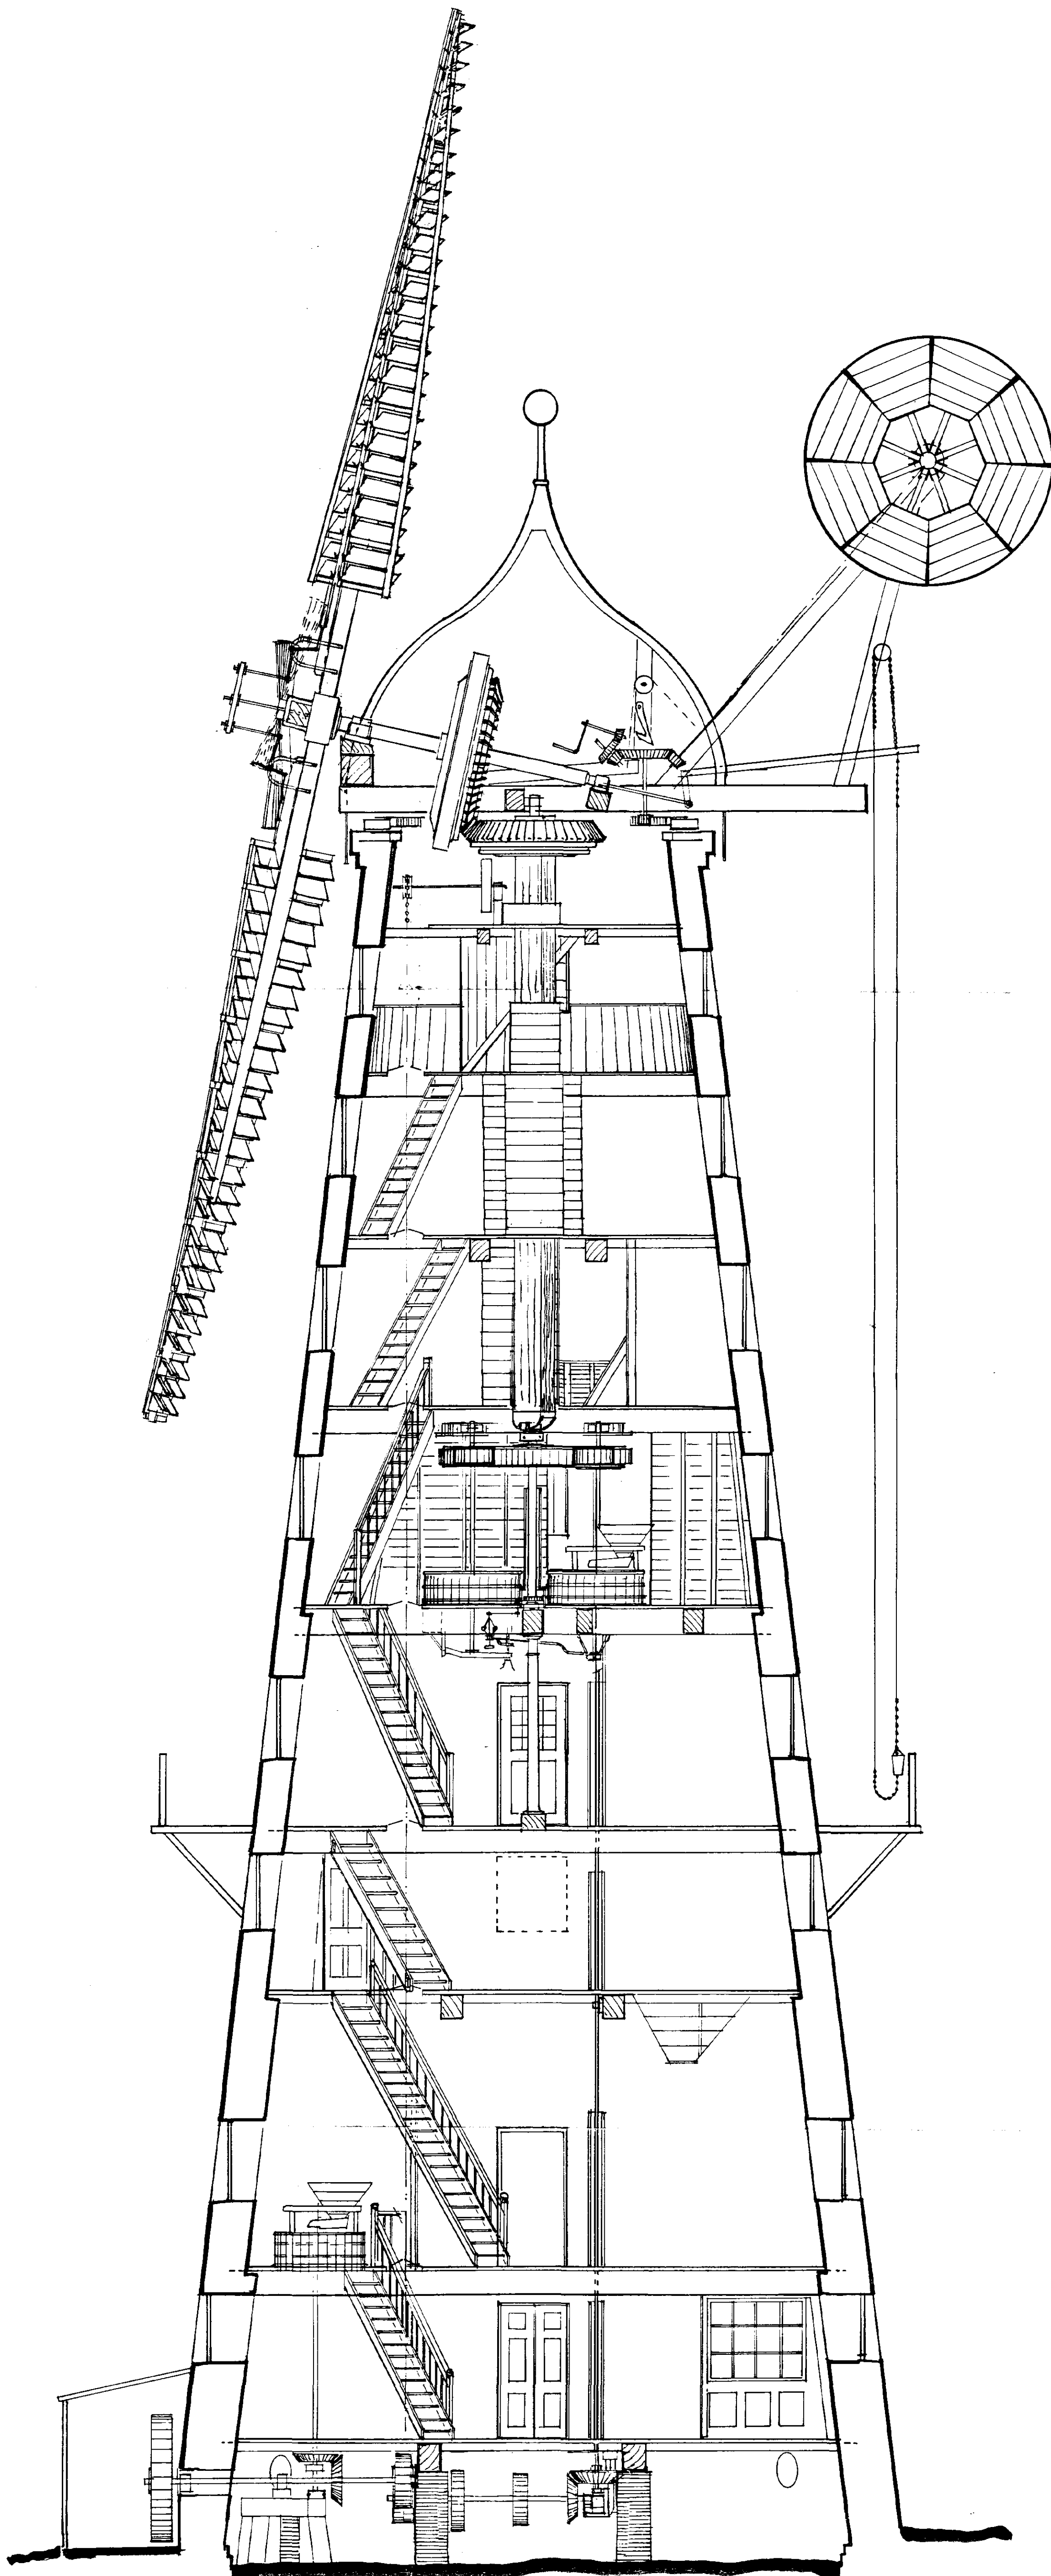

Height above ground level (metres)	
FINIAL	30.2
CURB	24.0
DUST FLOOR	22.4
SEVENTH FLOOR	20.3
UPPER BIN FLOOR	18.1
LOWER BIN FLOOR	15.7
STONE FLOOR	12.9
MEAL FLOOR (Gallery)	9.8
SECOND FLOOR	7.5
FIRST FLOOR	3.7
GROUND FLOOR	1.4
EXTERNAL G.L.	0.0
BASEMENT	

Section of Tower with Elevation of Internal Machinery
(Viewed from West)

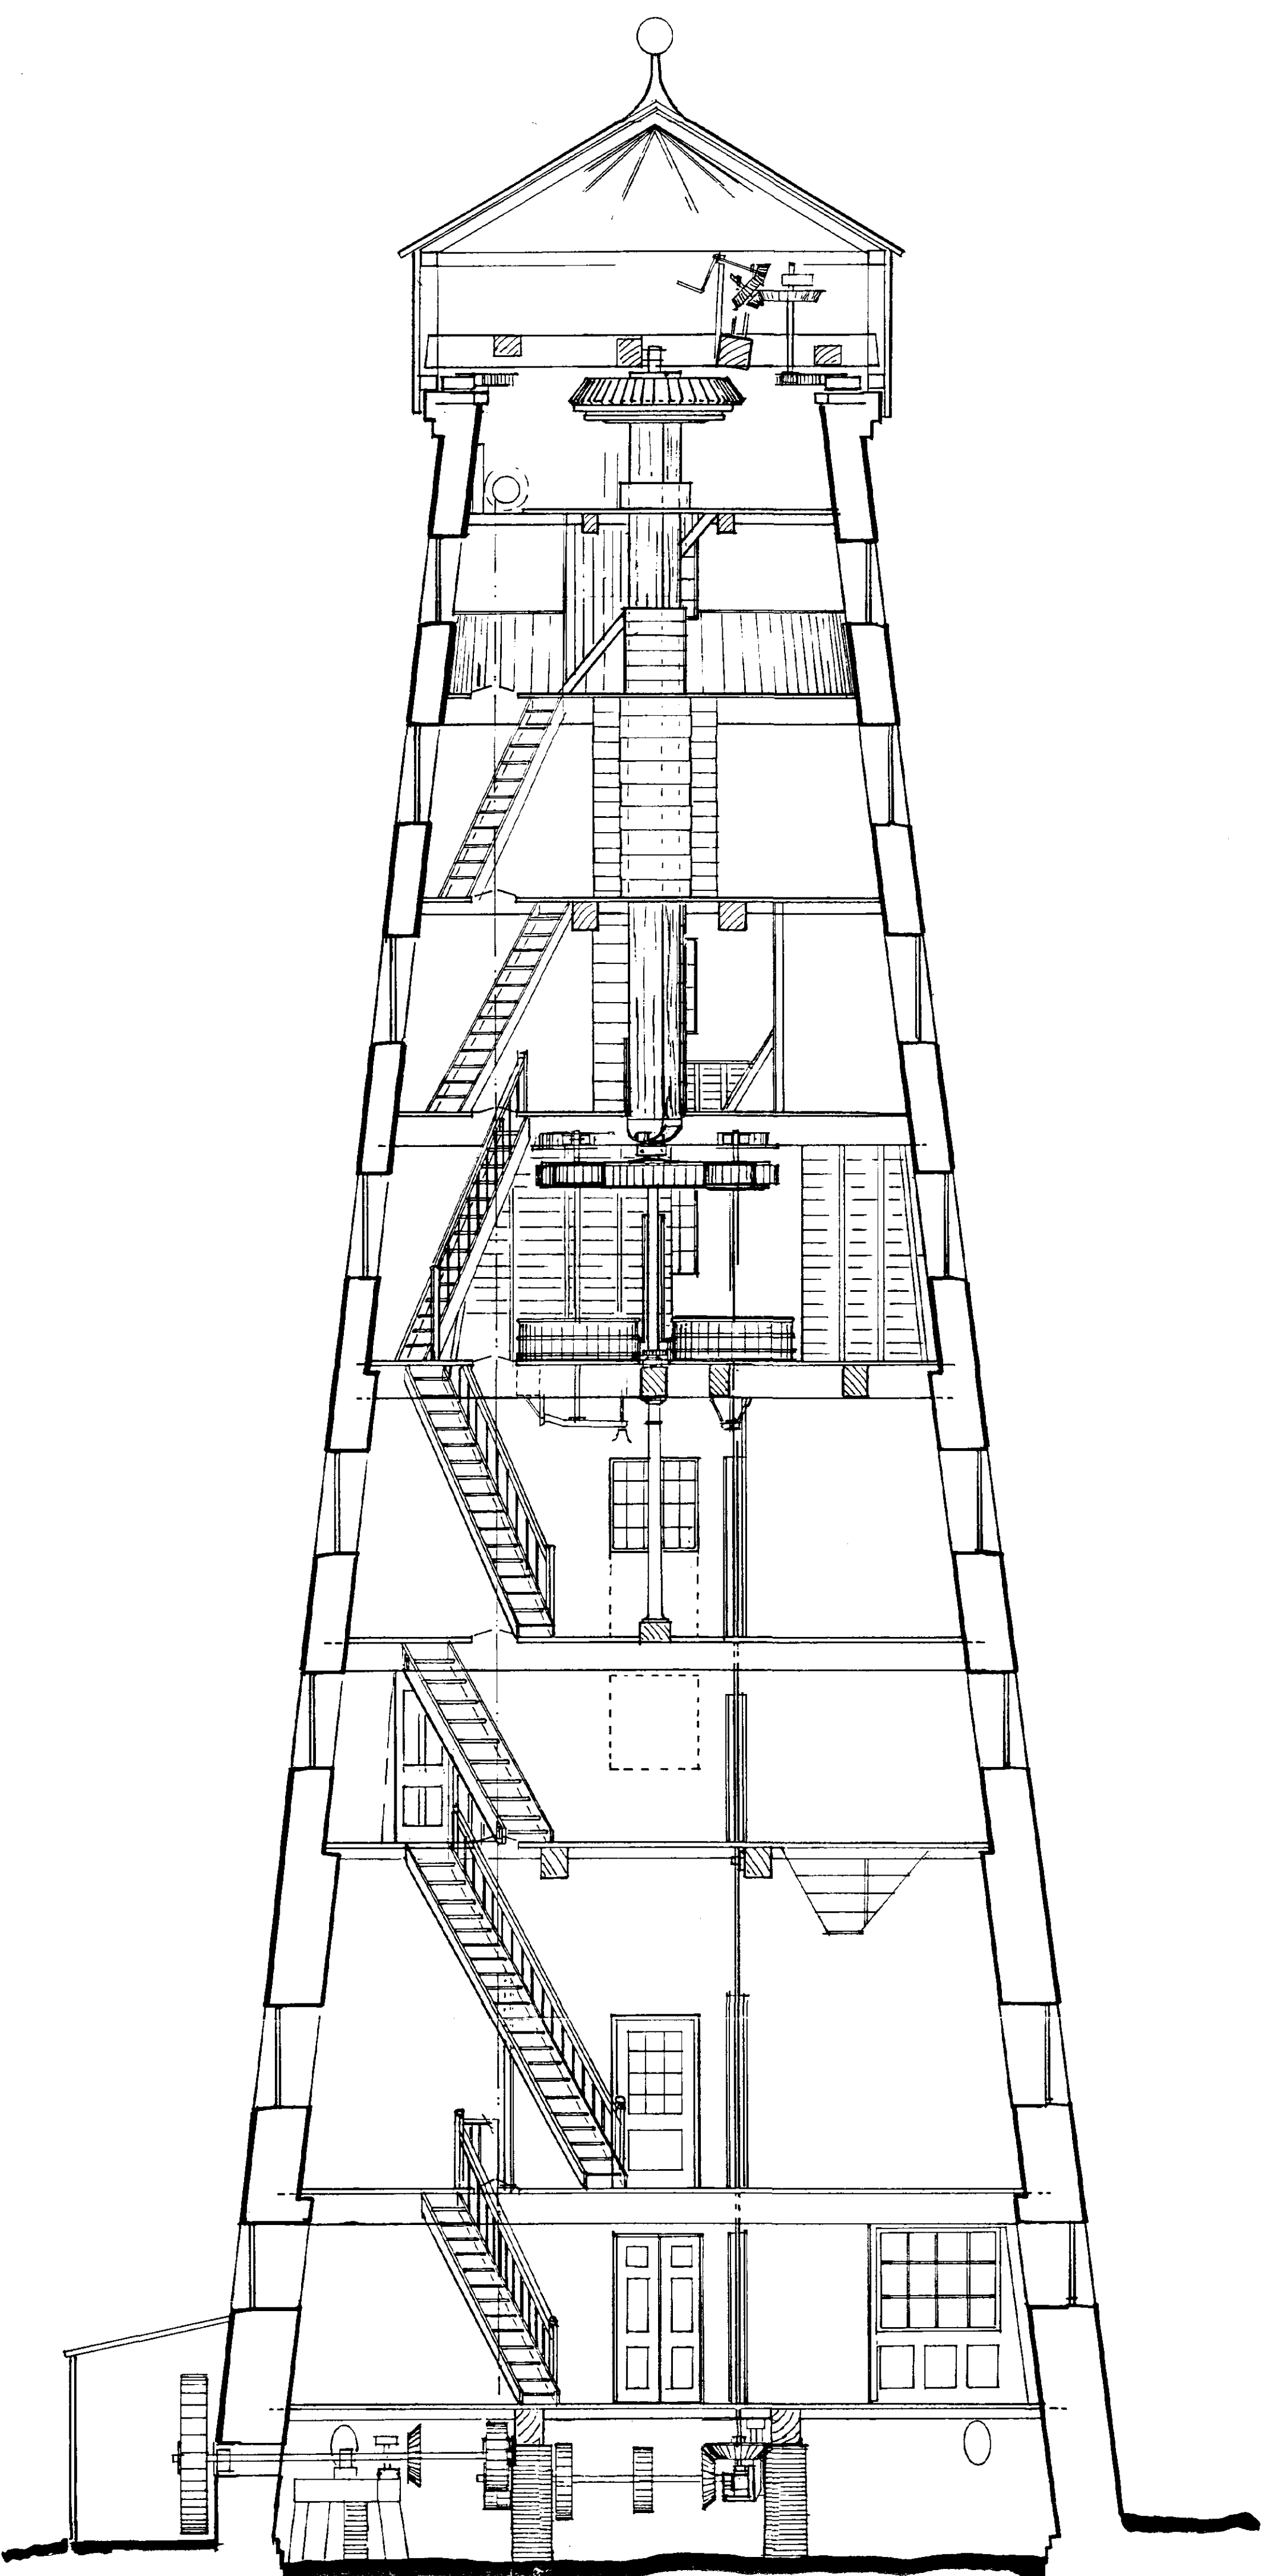

Section of Tower with Elevation of Internal Machinery
(Viewed from West)

DETERMINED
PLAN


SOUTH HOLLAND DC
HOUSING & PLANNING
19 SEP 2000
Ref: 114100

Scale ~ 1:50
Drawn ~ Jwd
Date ~ May 2000
Dwg no. 49.03




BOUCHER & SONS
Consultant Millwrights
Westwood, Nottinghamshire NG16 5HU
Tel/Fax 01773 602564
In association with Anderson and Glenn, Architects

MILL RESTORATION
Section of Tower ~ Existing



MOULTON WINDMILL PROJECT LTD
Registered Charity no. 1078747

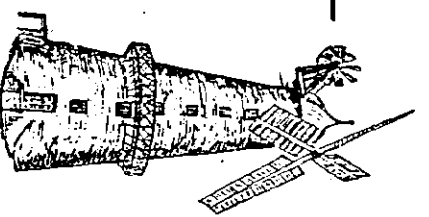



NOTES:
All dimensions must be checked on site and not scaled from this drawing.

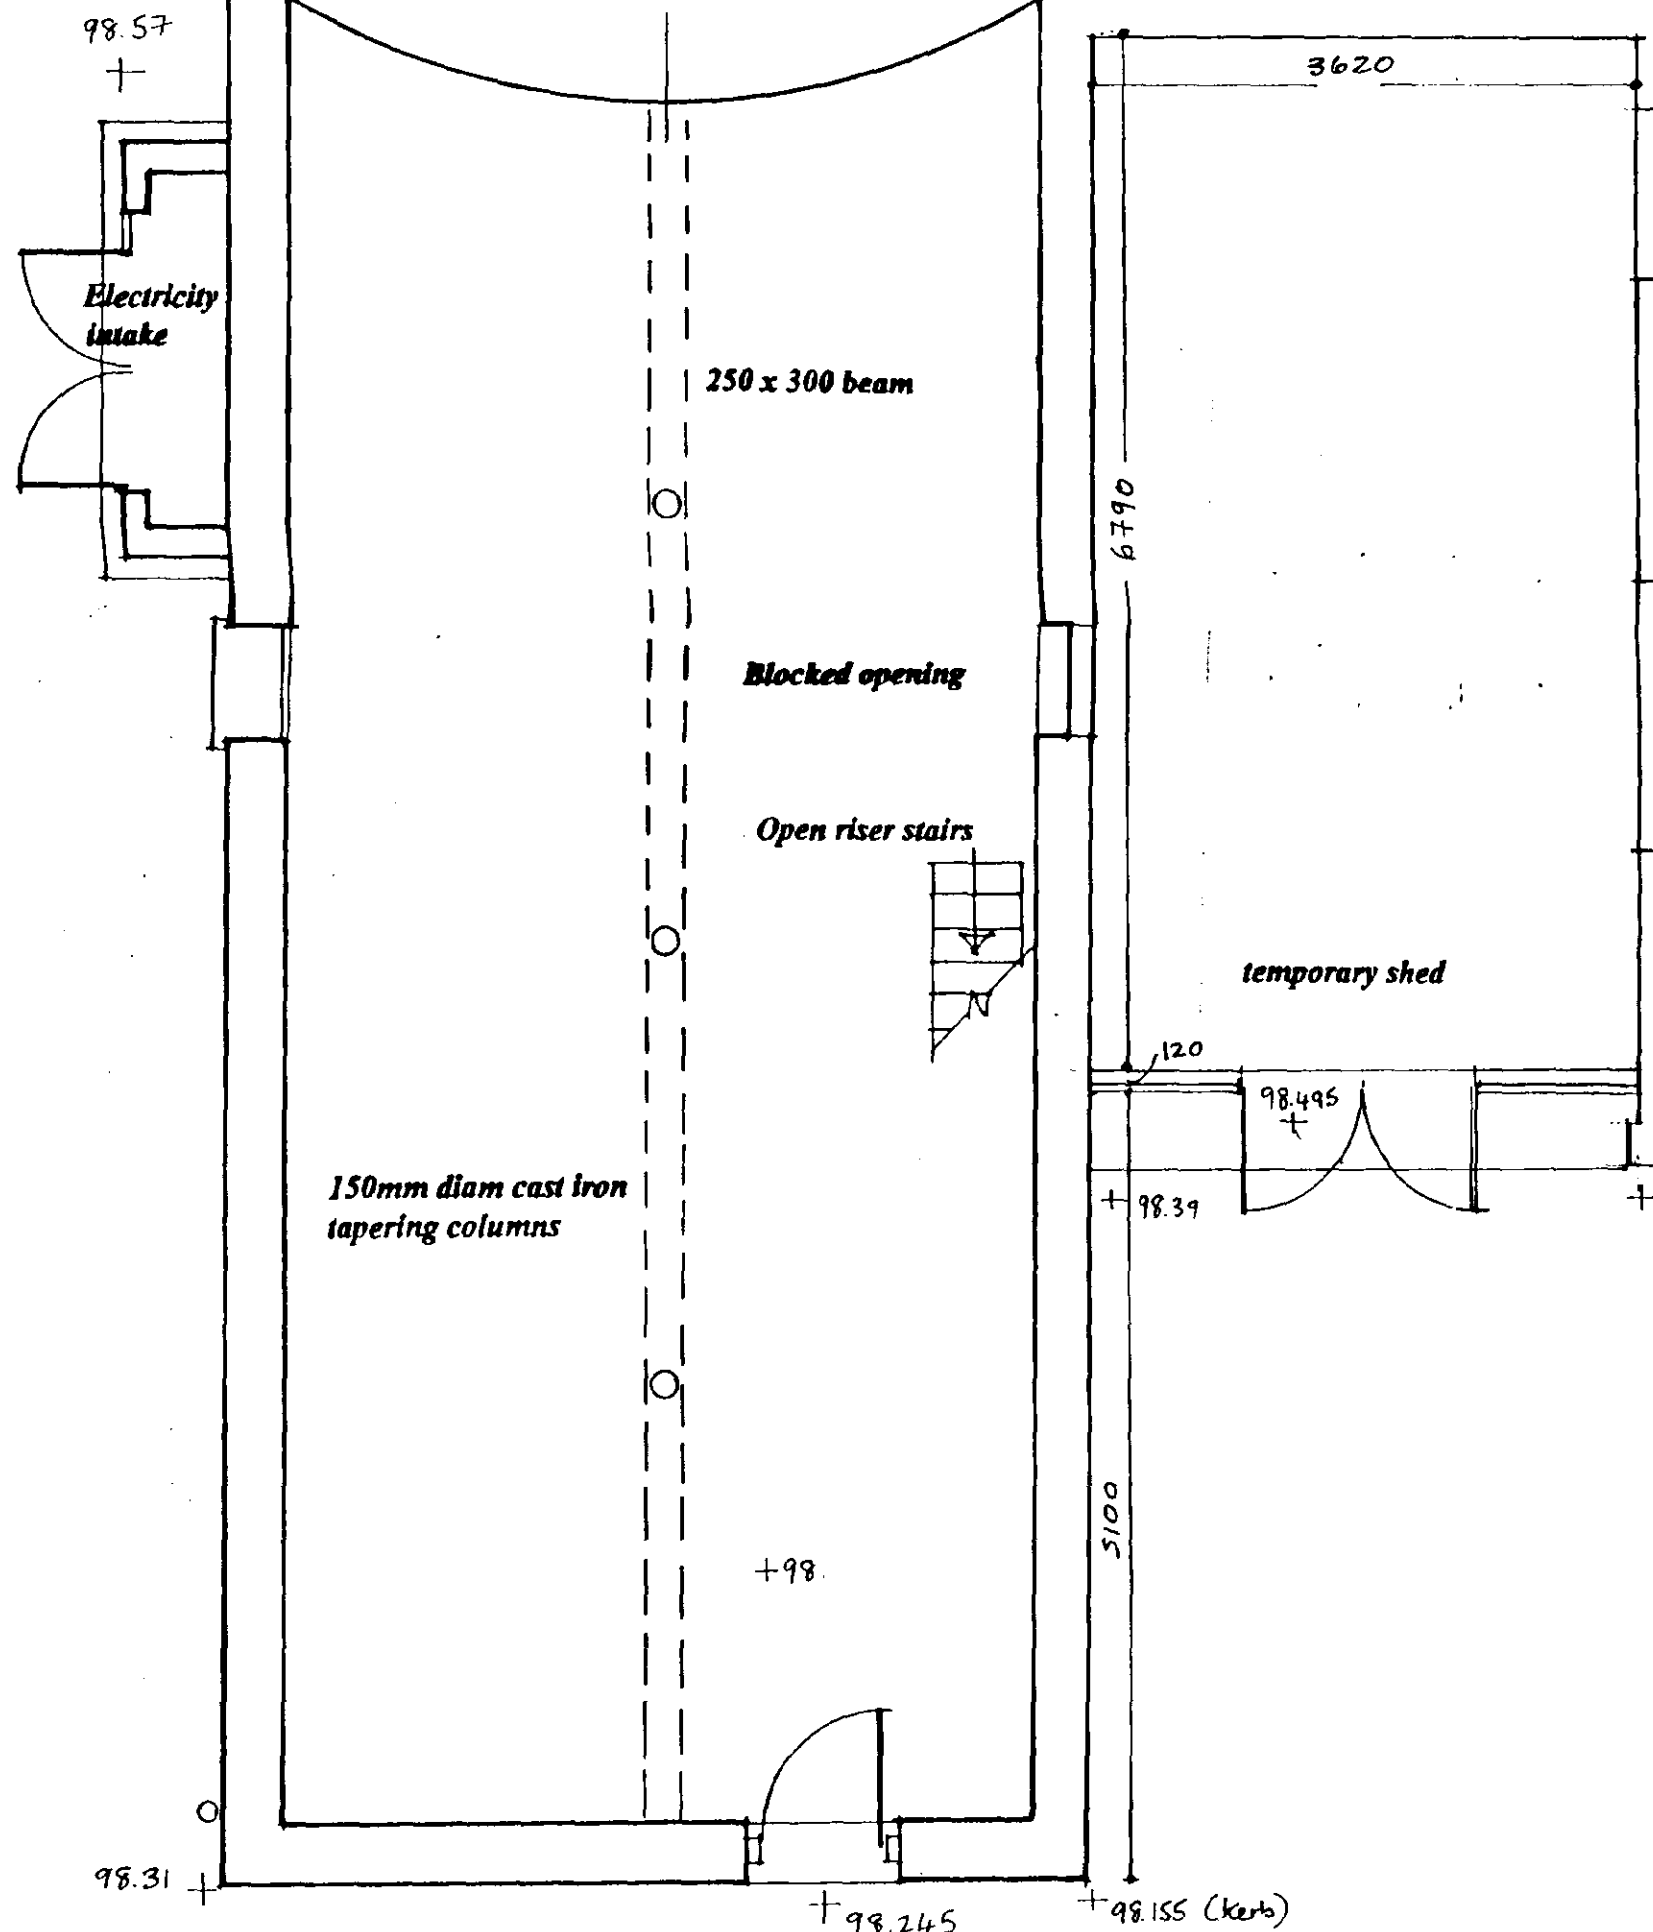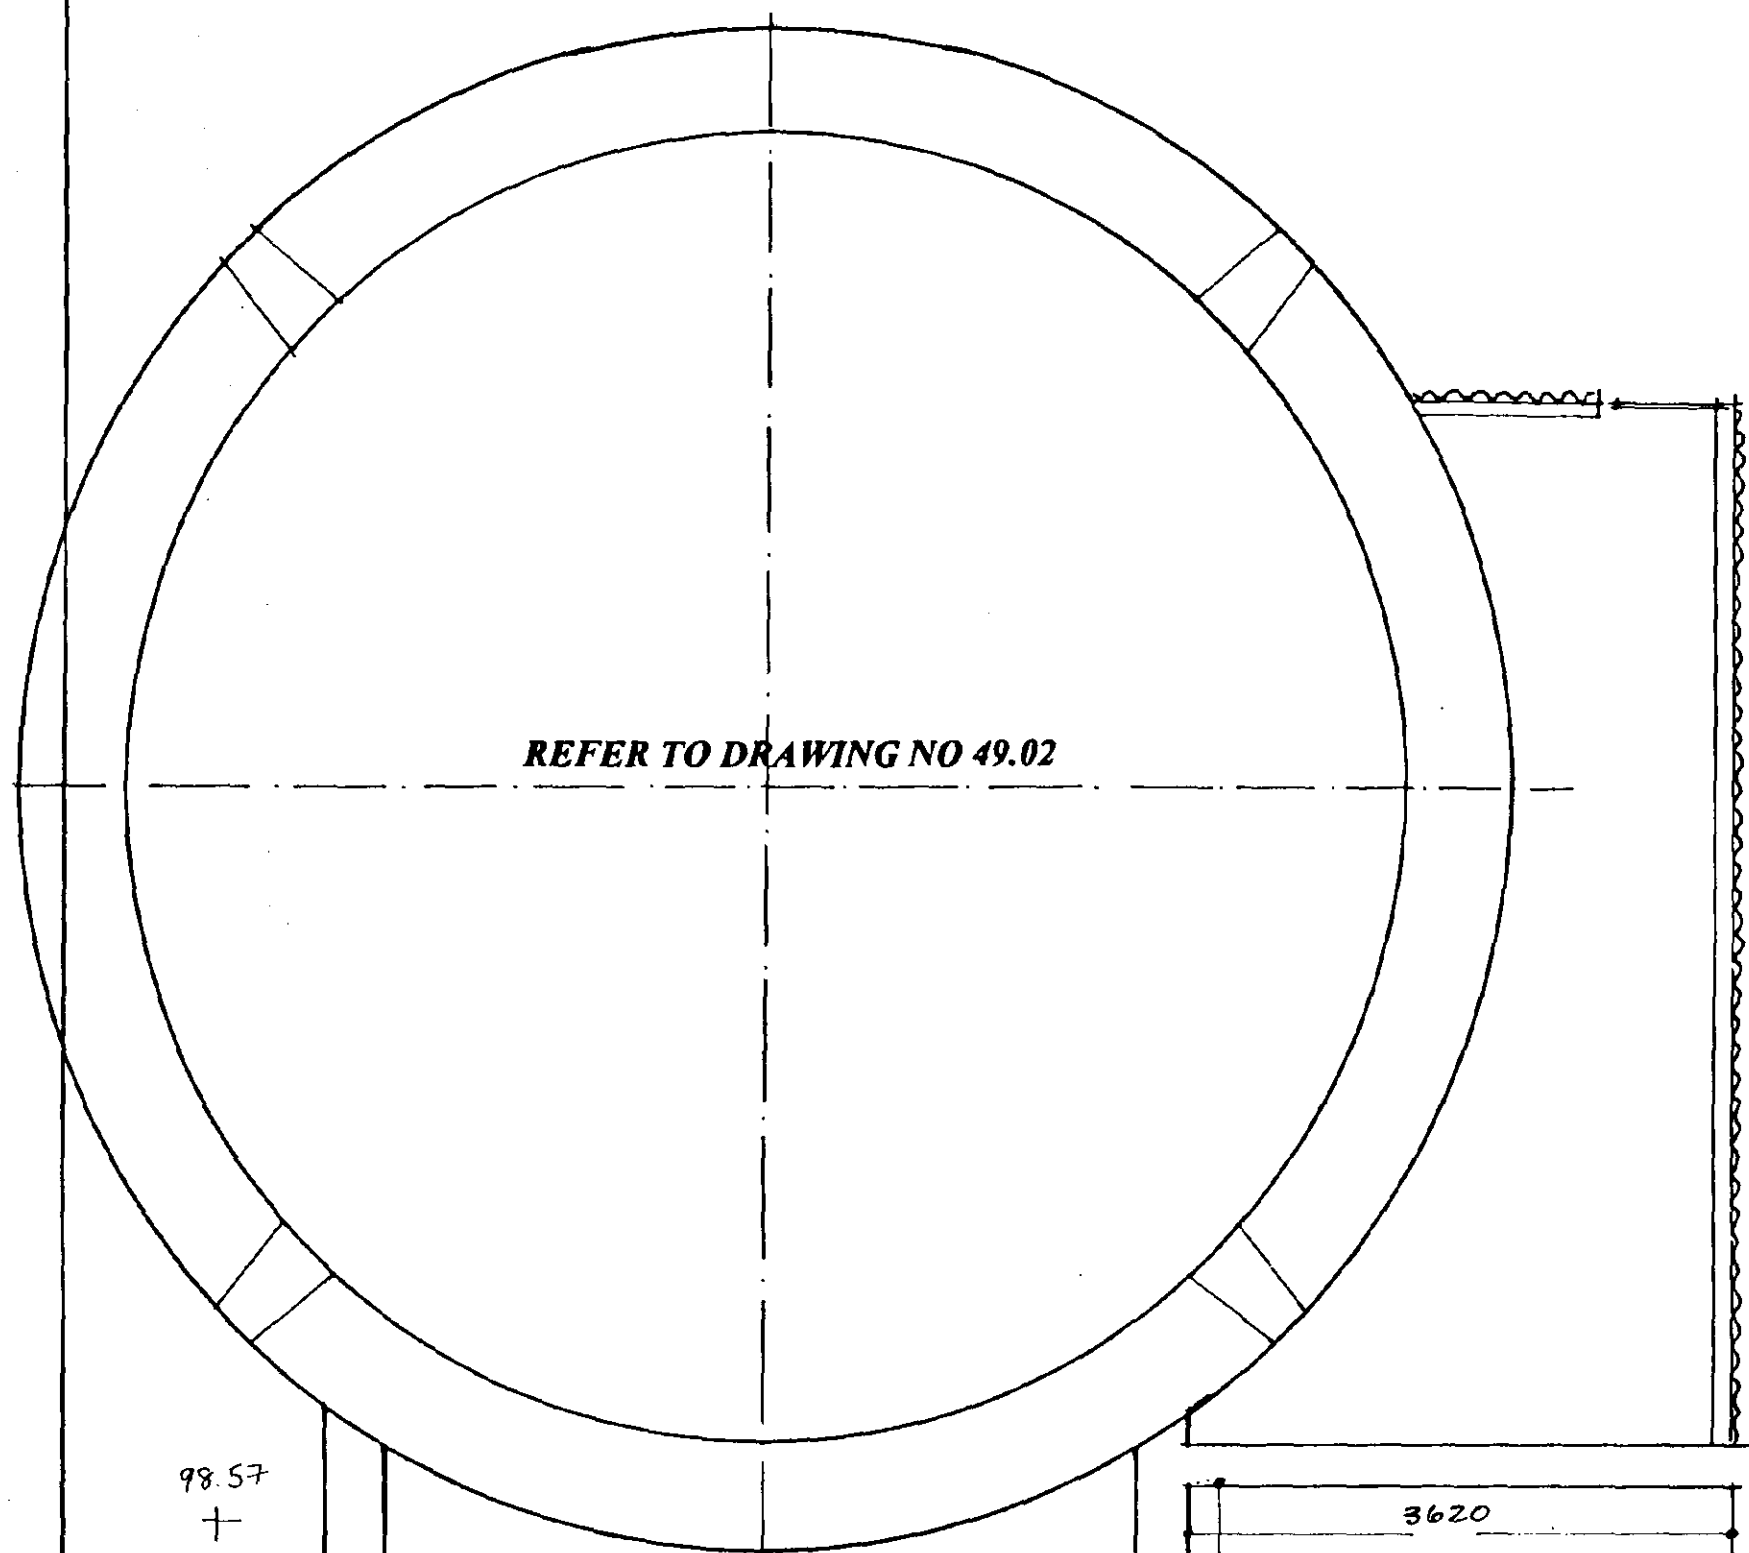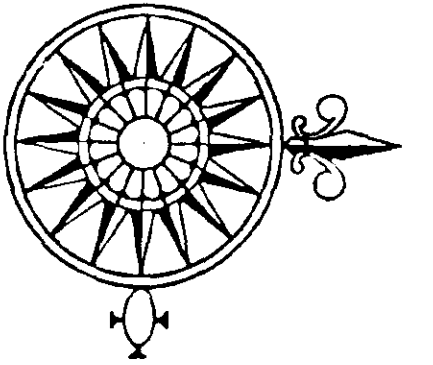

BASEMENT

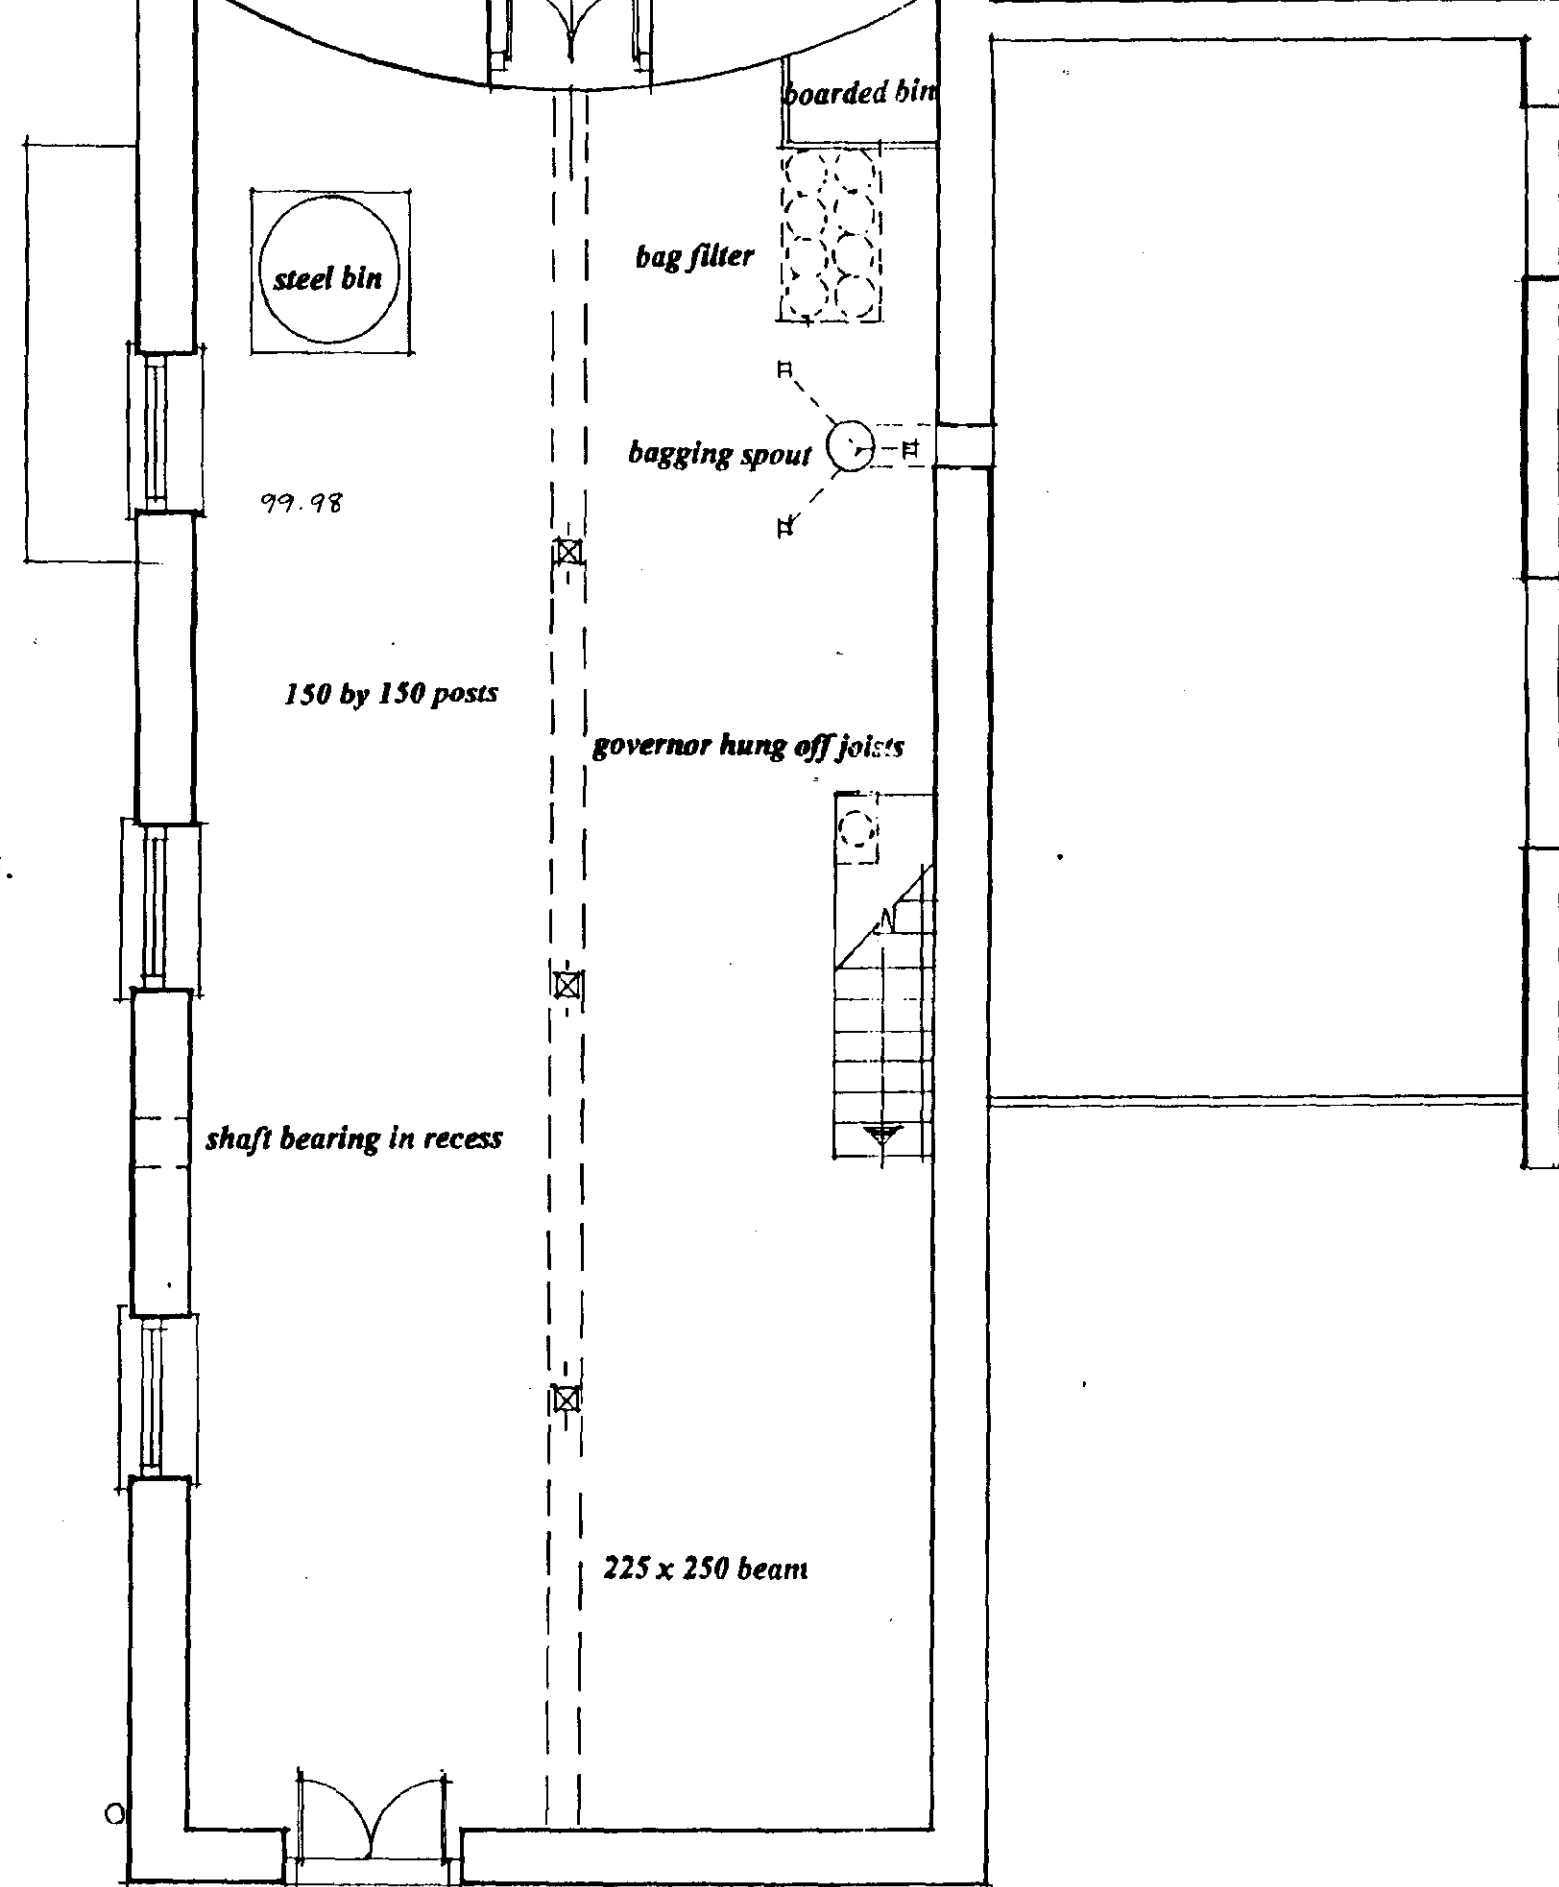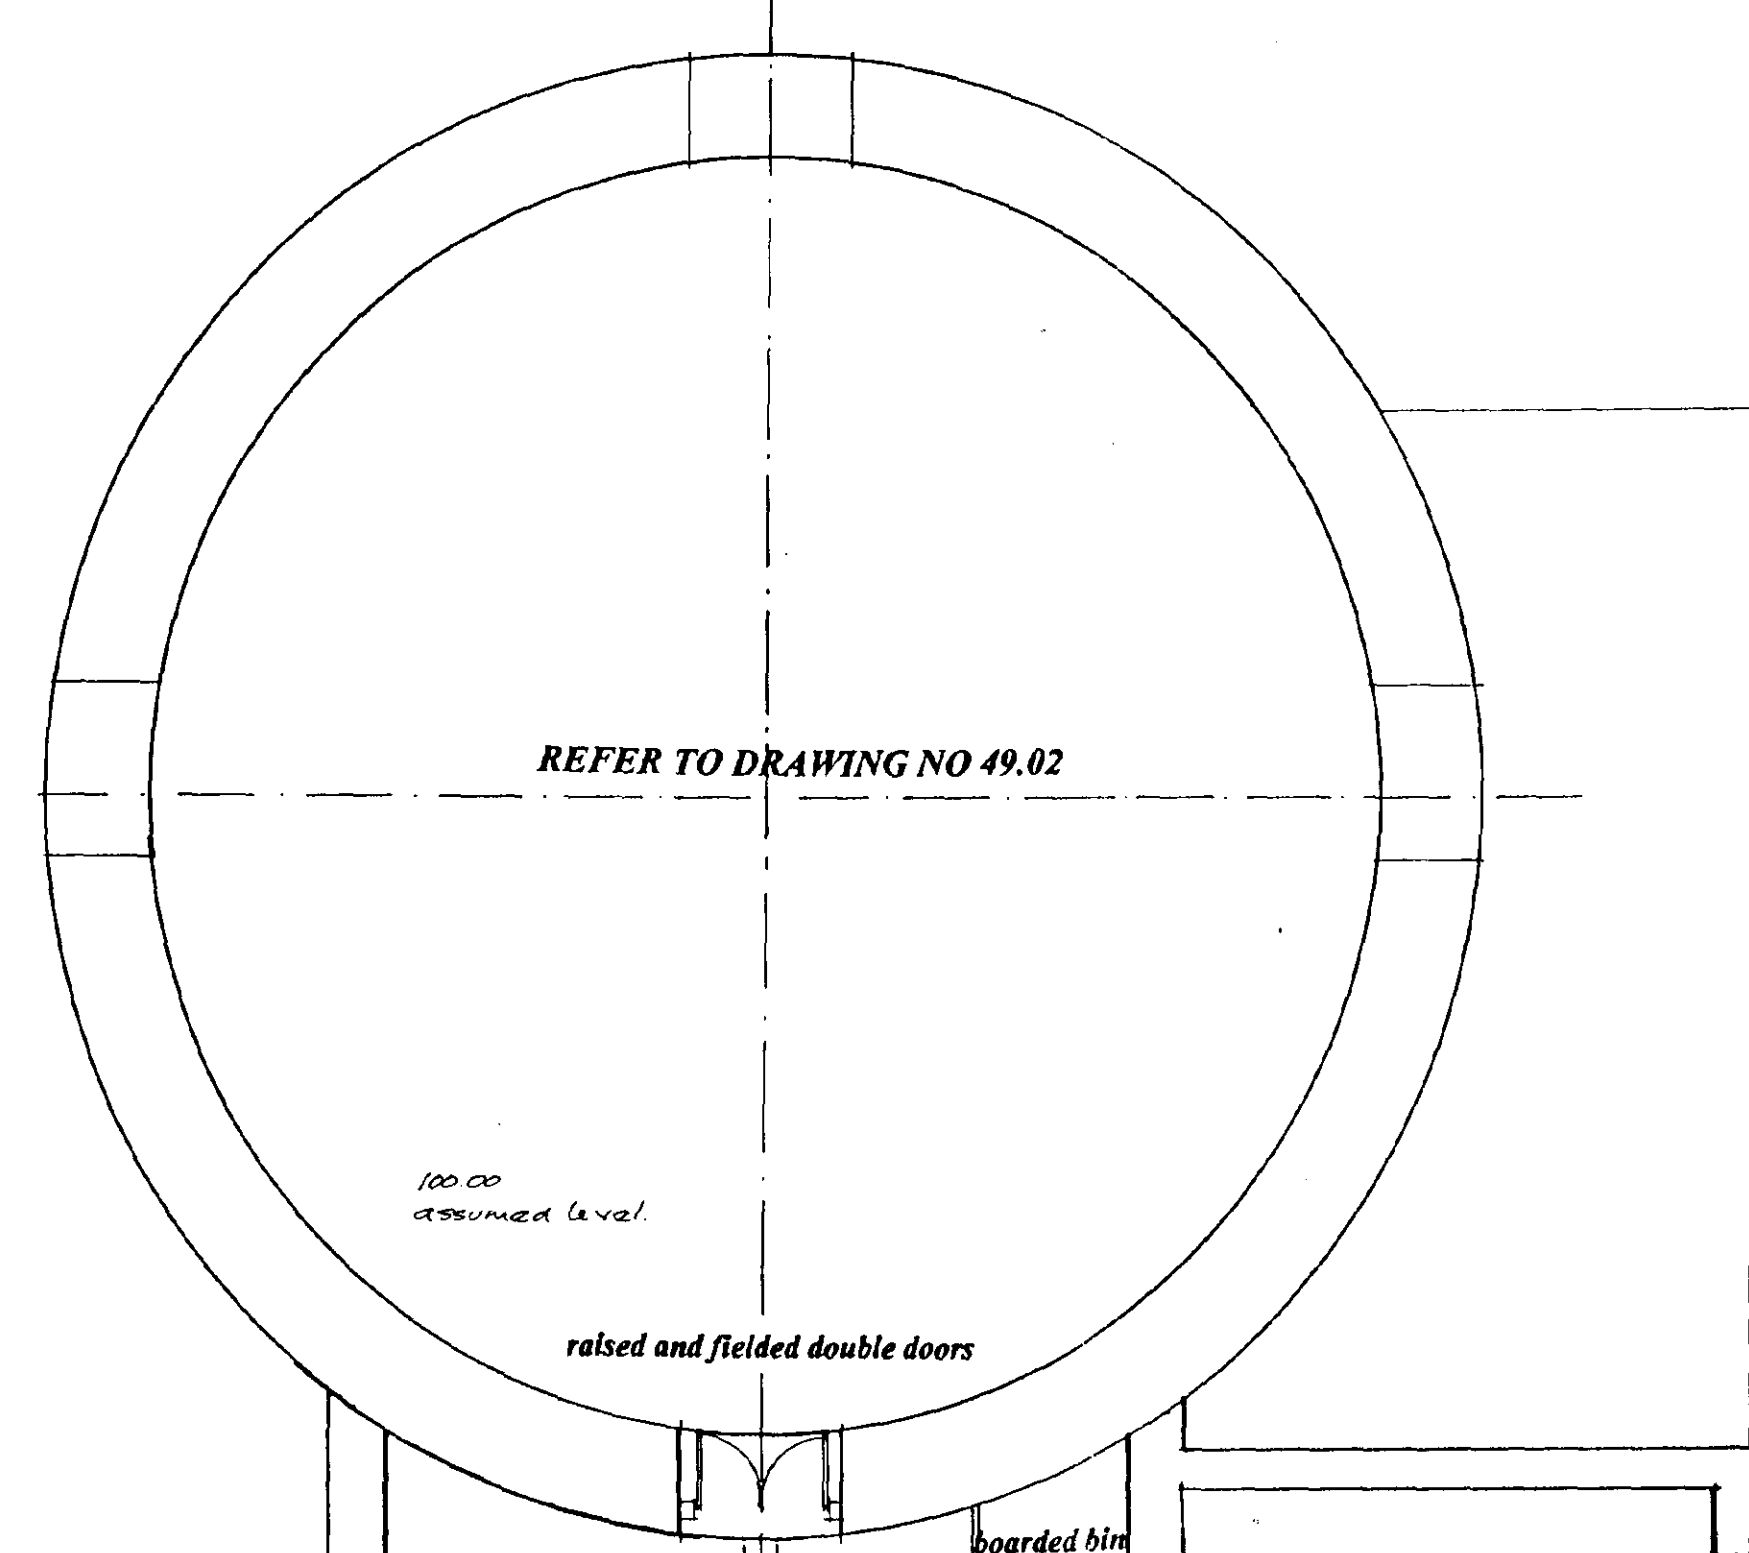

GROUND FLOOR

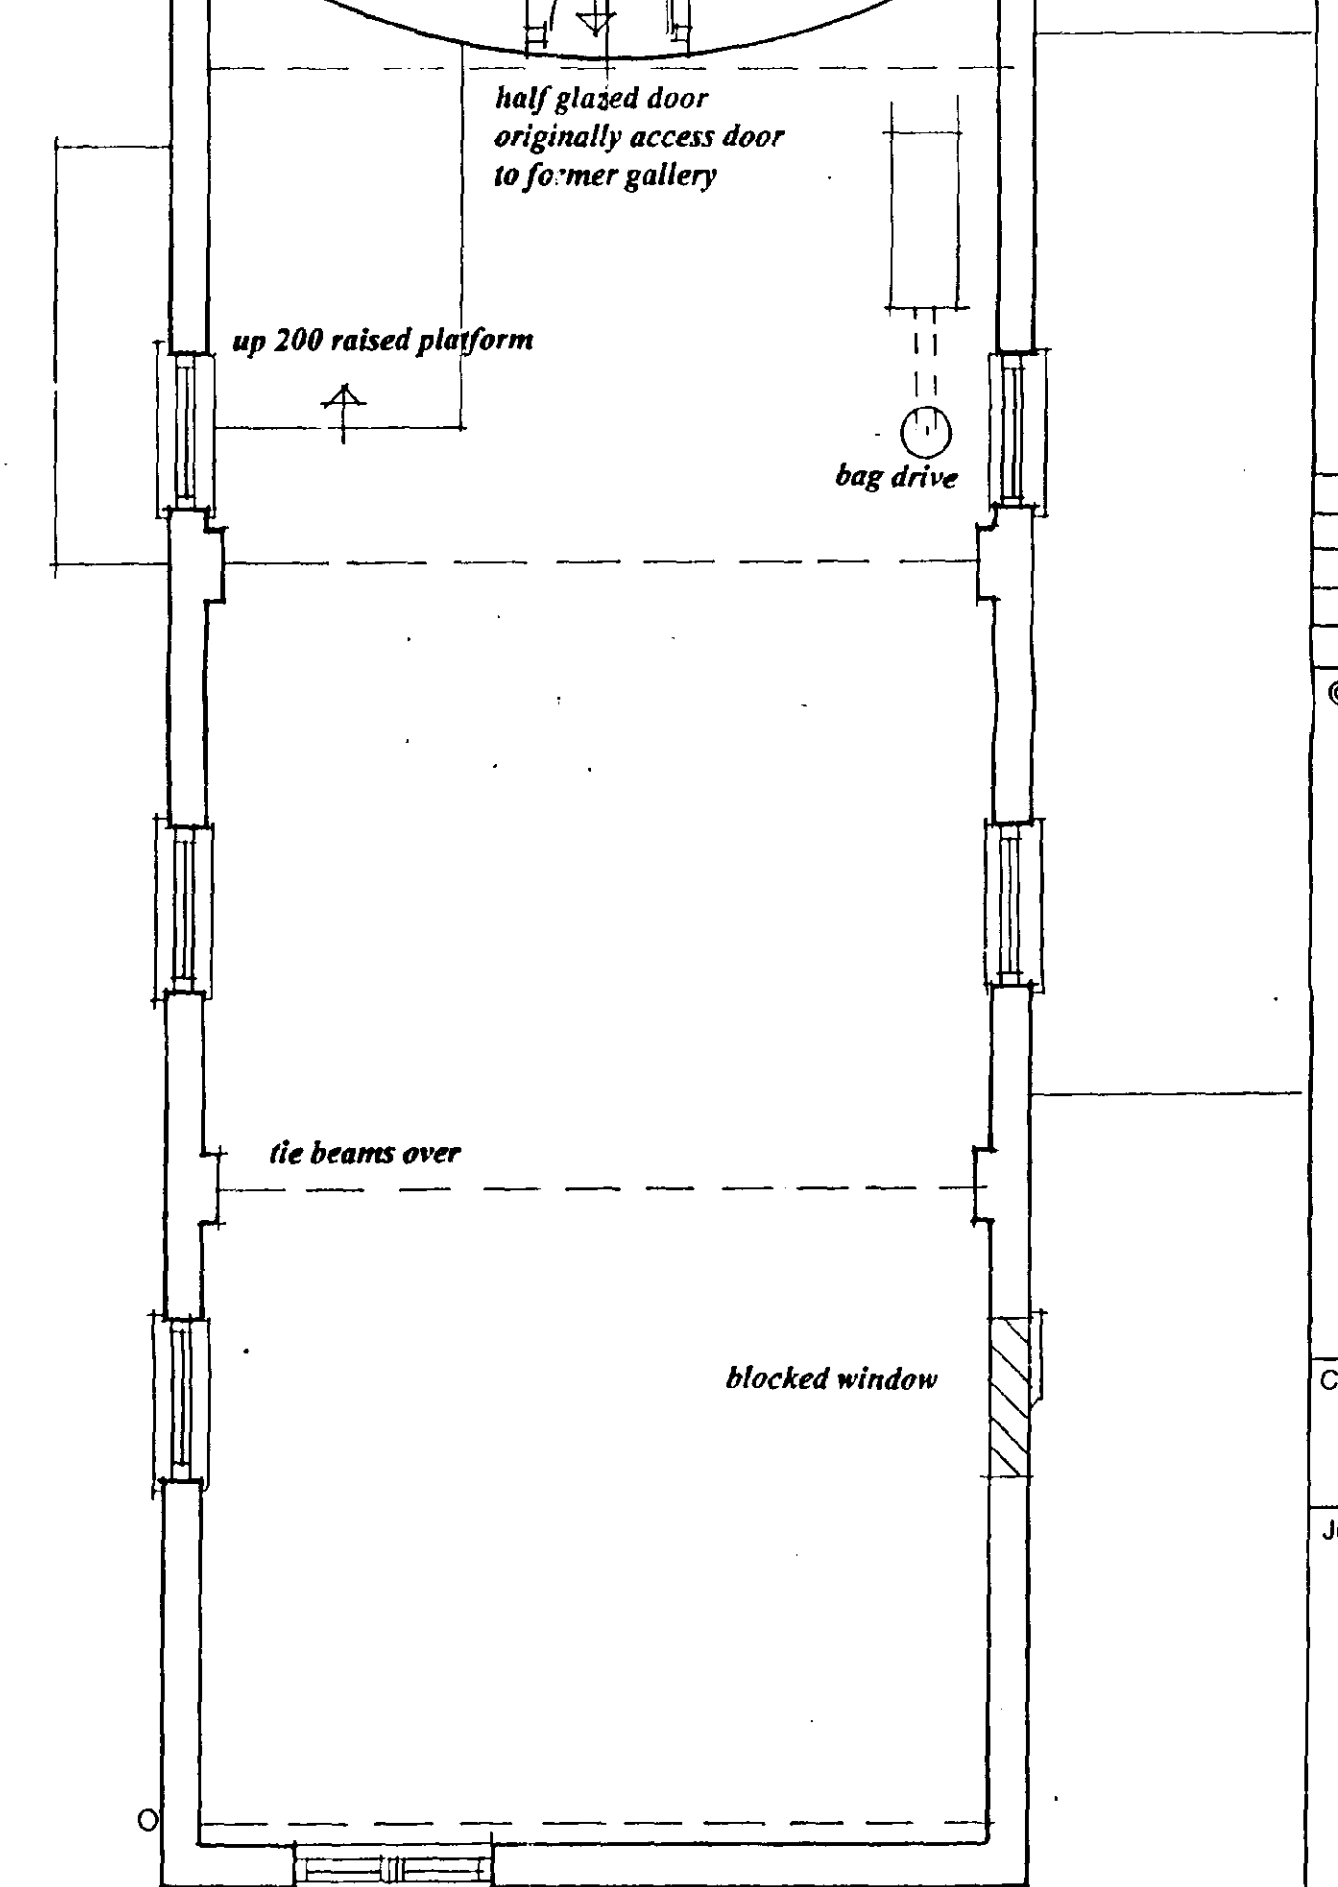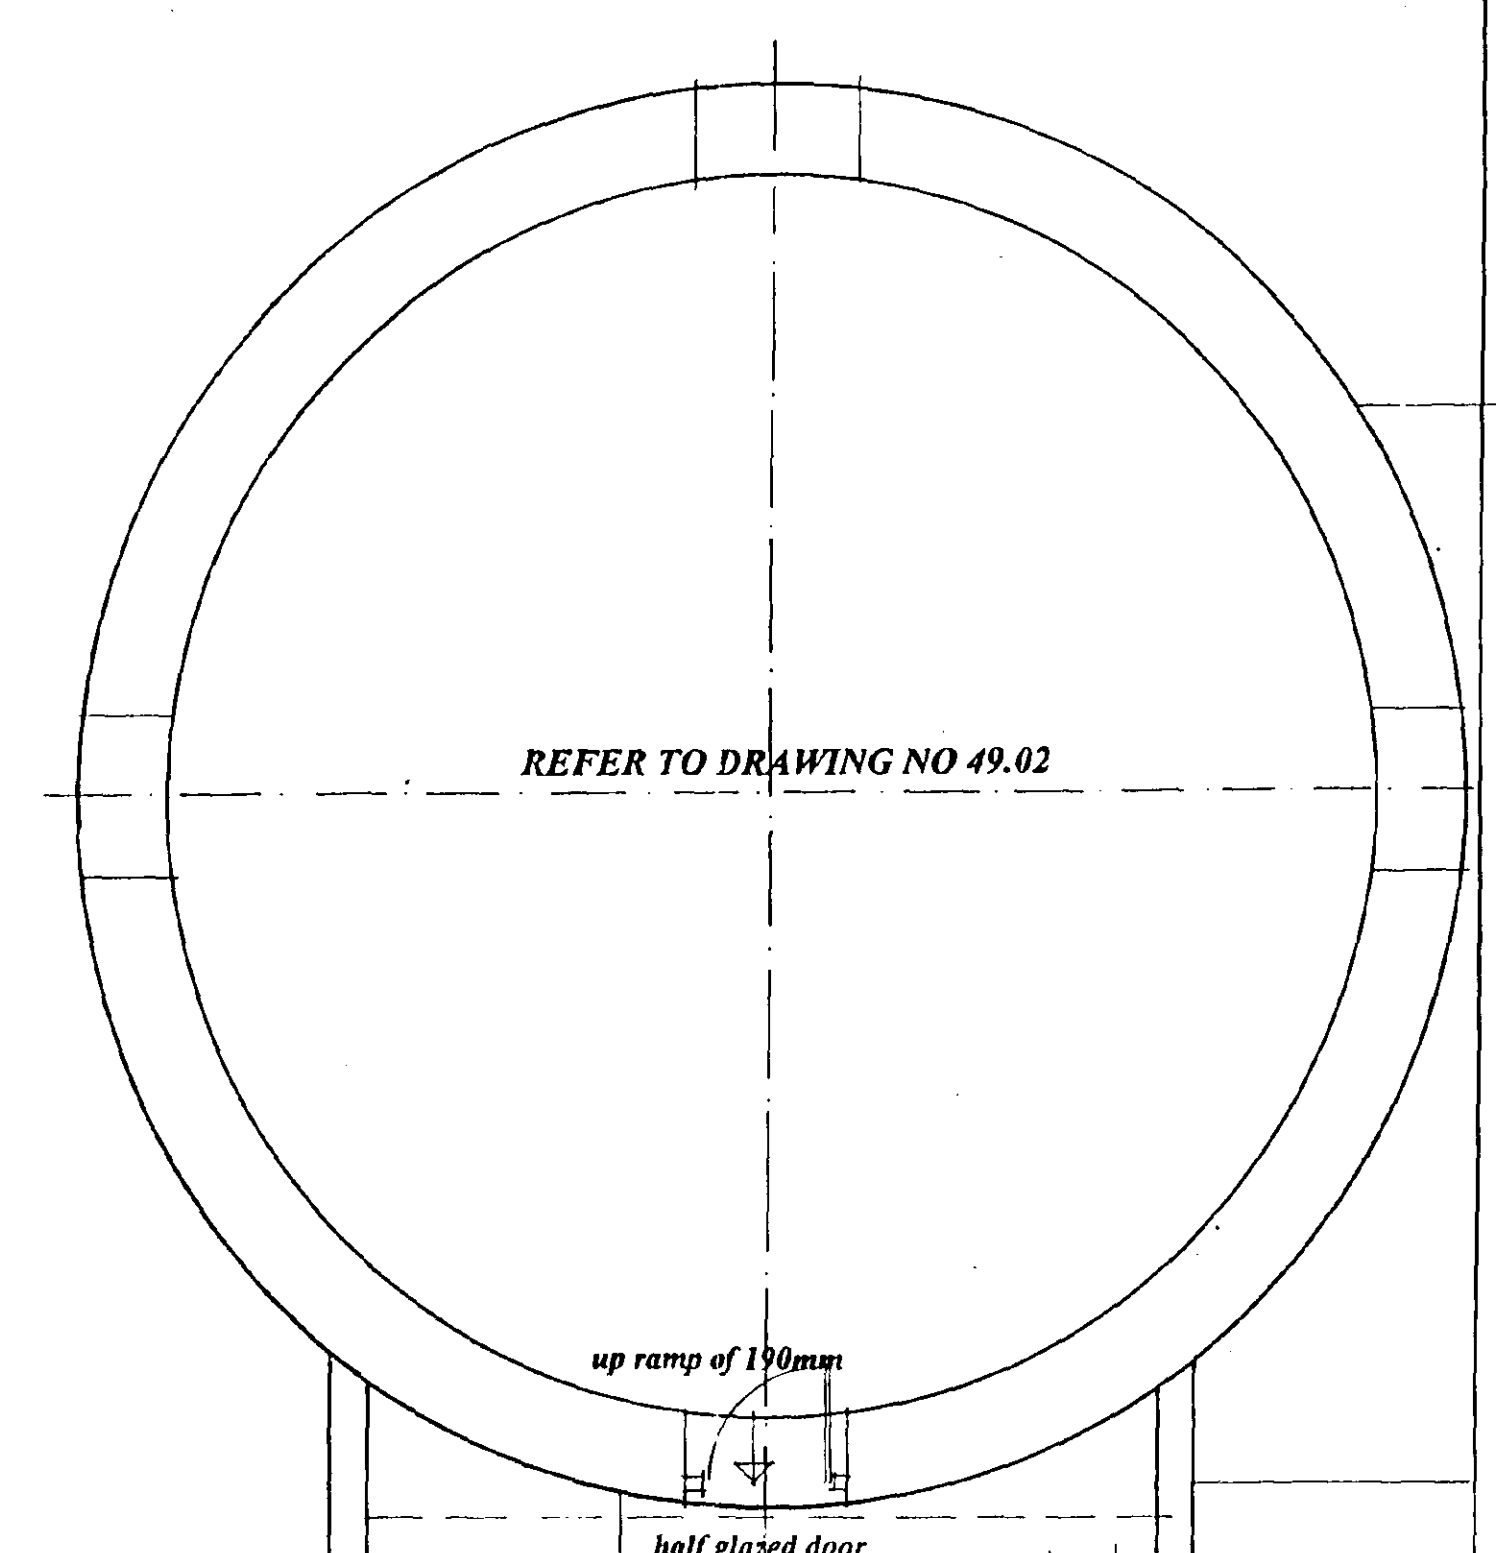

FIRST FLOOR

SHDC
Planning & Development
01 APR 2004
Ref: 1141/00

AMENDED PLAN
Ref: A1

A	Feb 02	Levels + dims added.
Date		Revisions

© Copyright

ANDERSON & GLENN

Chartered Architectural Practice and
Landscape Consultancy

Yew Tree Nurseries
Ralphs Lane,
Frampton West,
BOSTON PE20 1RQ

Tel 01205 724047 Fax 01205 723792
In association with Boucher & Sons,
consultant millwrights

Client **Moulton Windmill
Project Ltd**

Job Title **Registered Charity No 1078747**


**MOULTON MILL
RESTORATION**

Drawing Title
**PLANS OF
GRANARY**


Scale 1:50

Date JULY 2000 Drawn by


Orig. No. 49.11 Rev. A

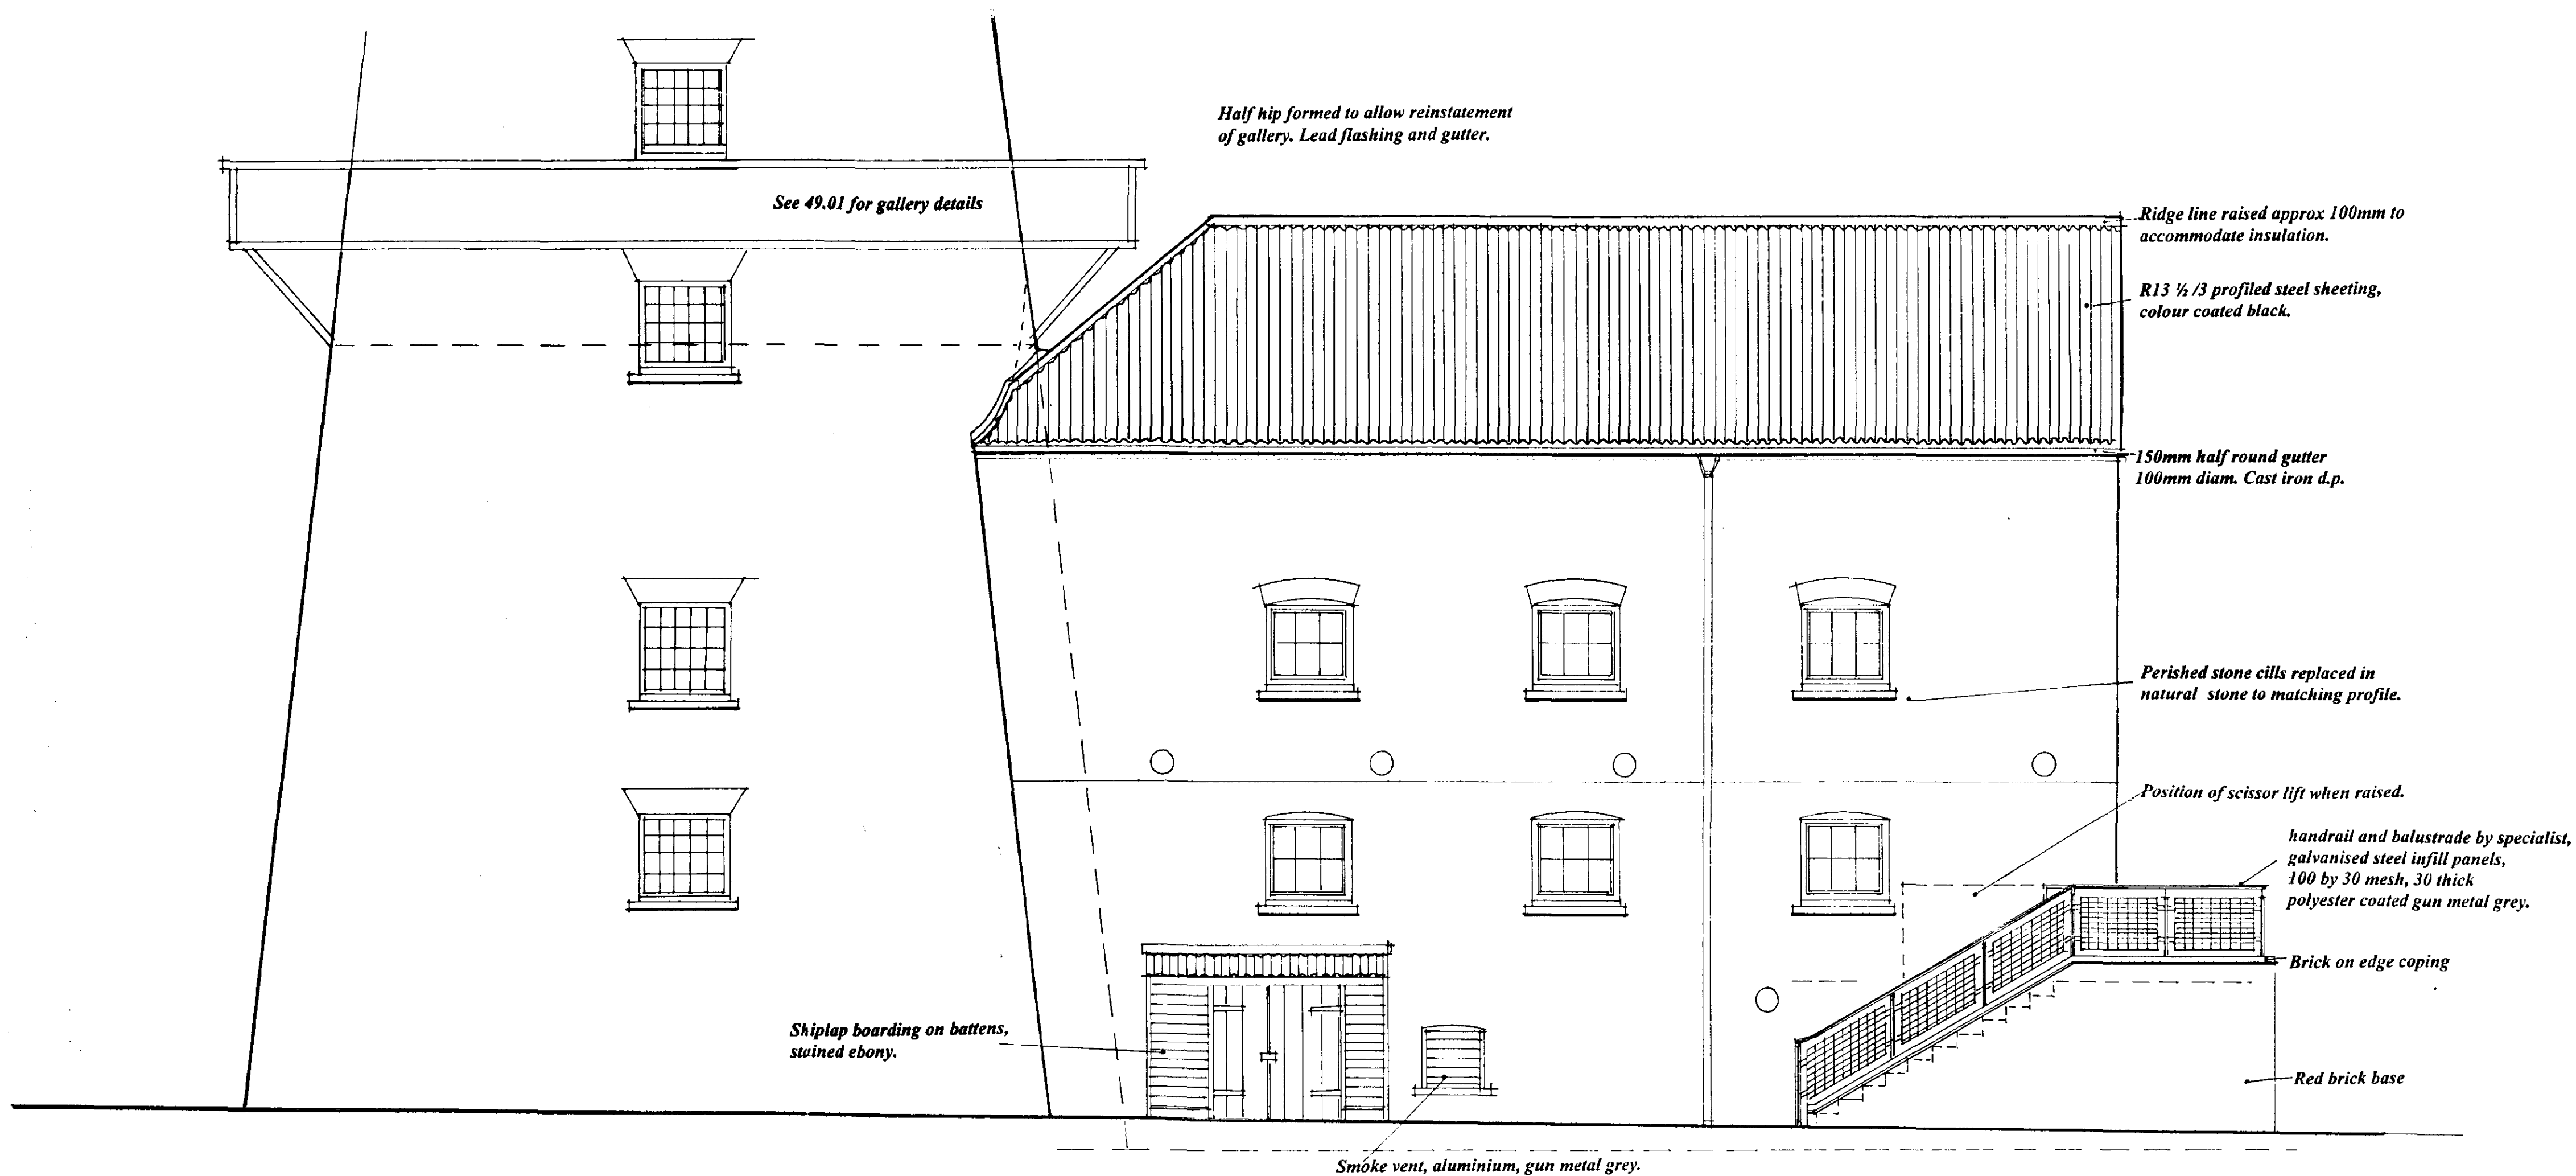

SOUTH ELEVATION

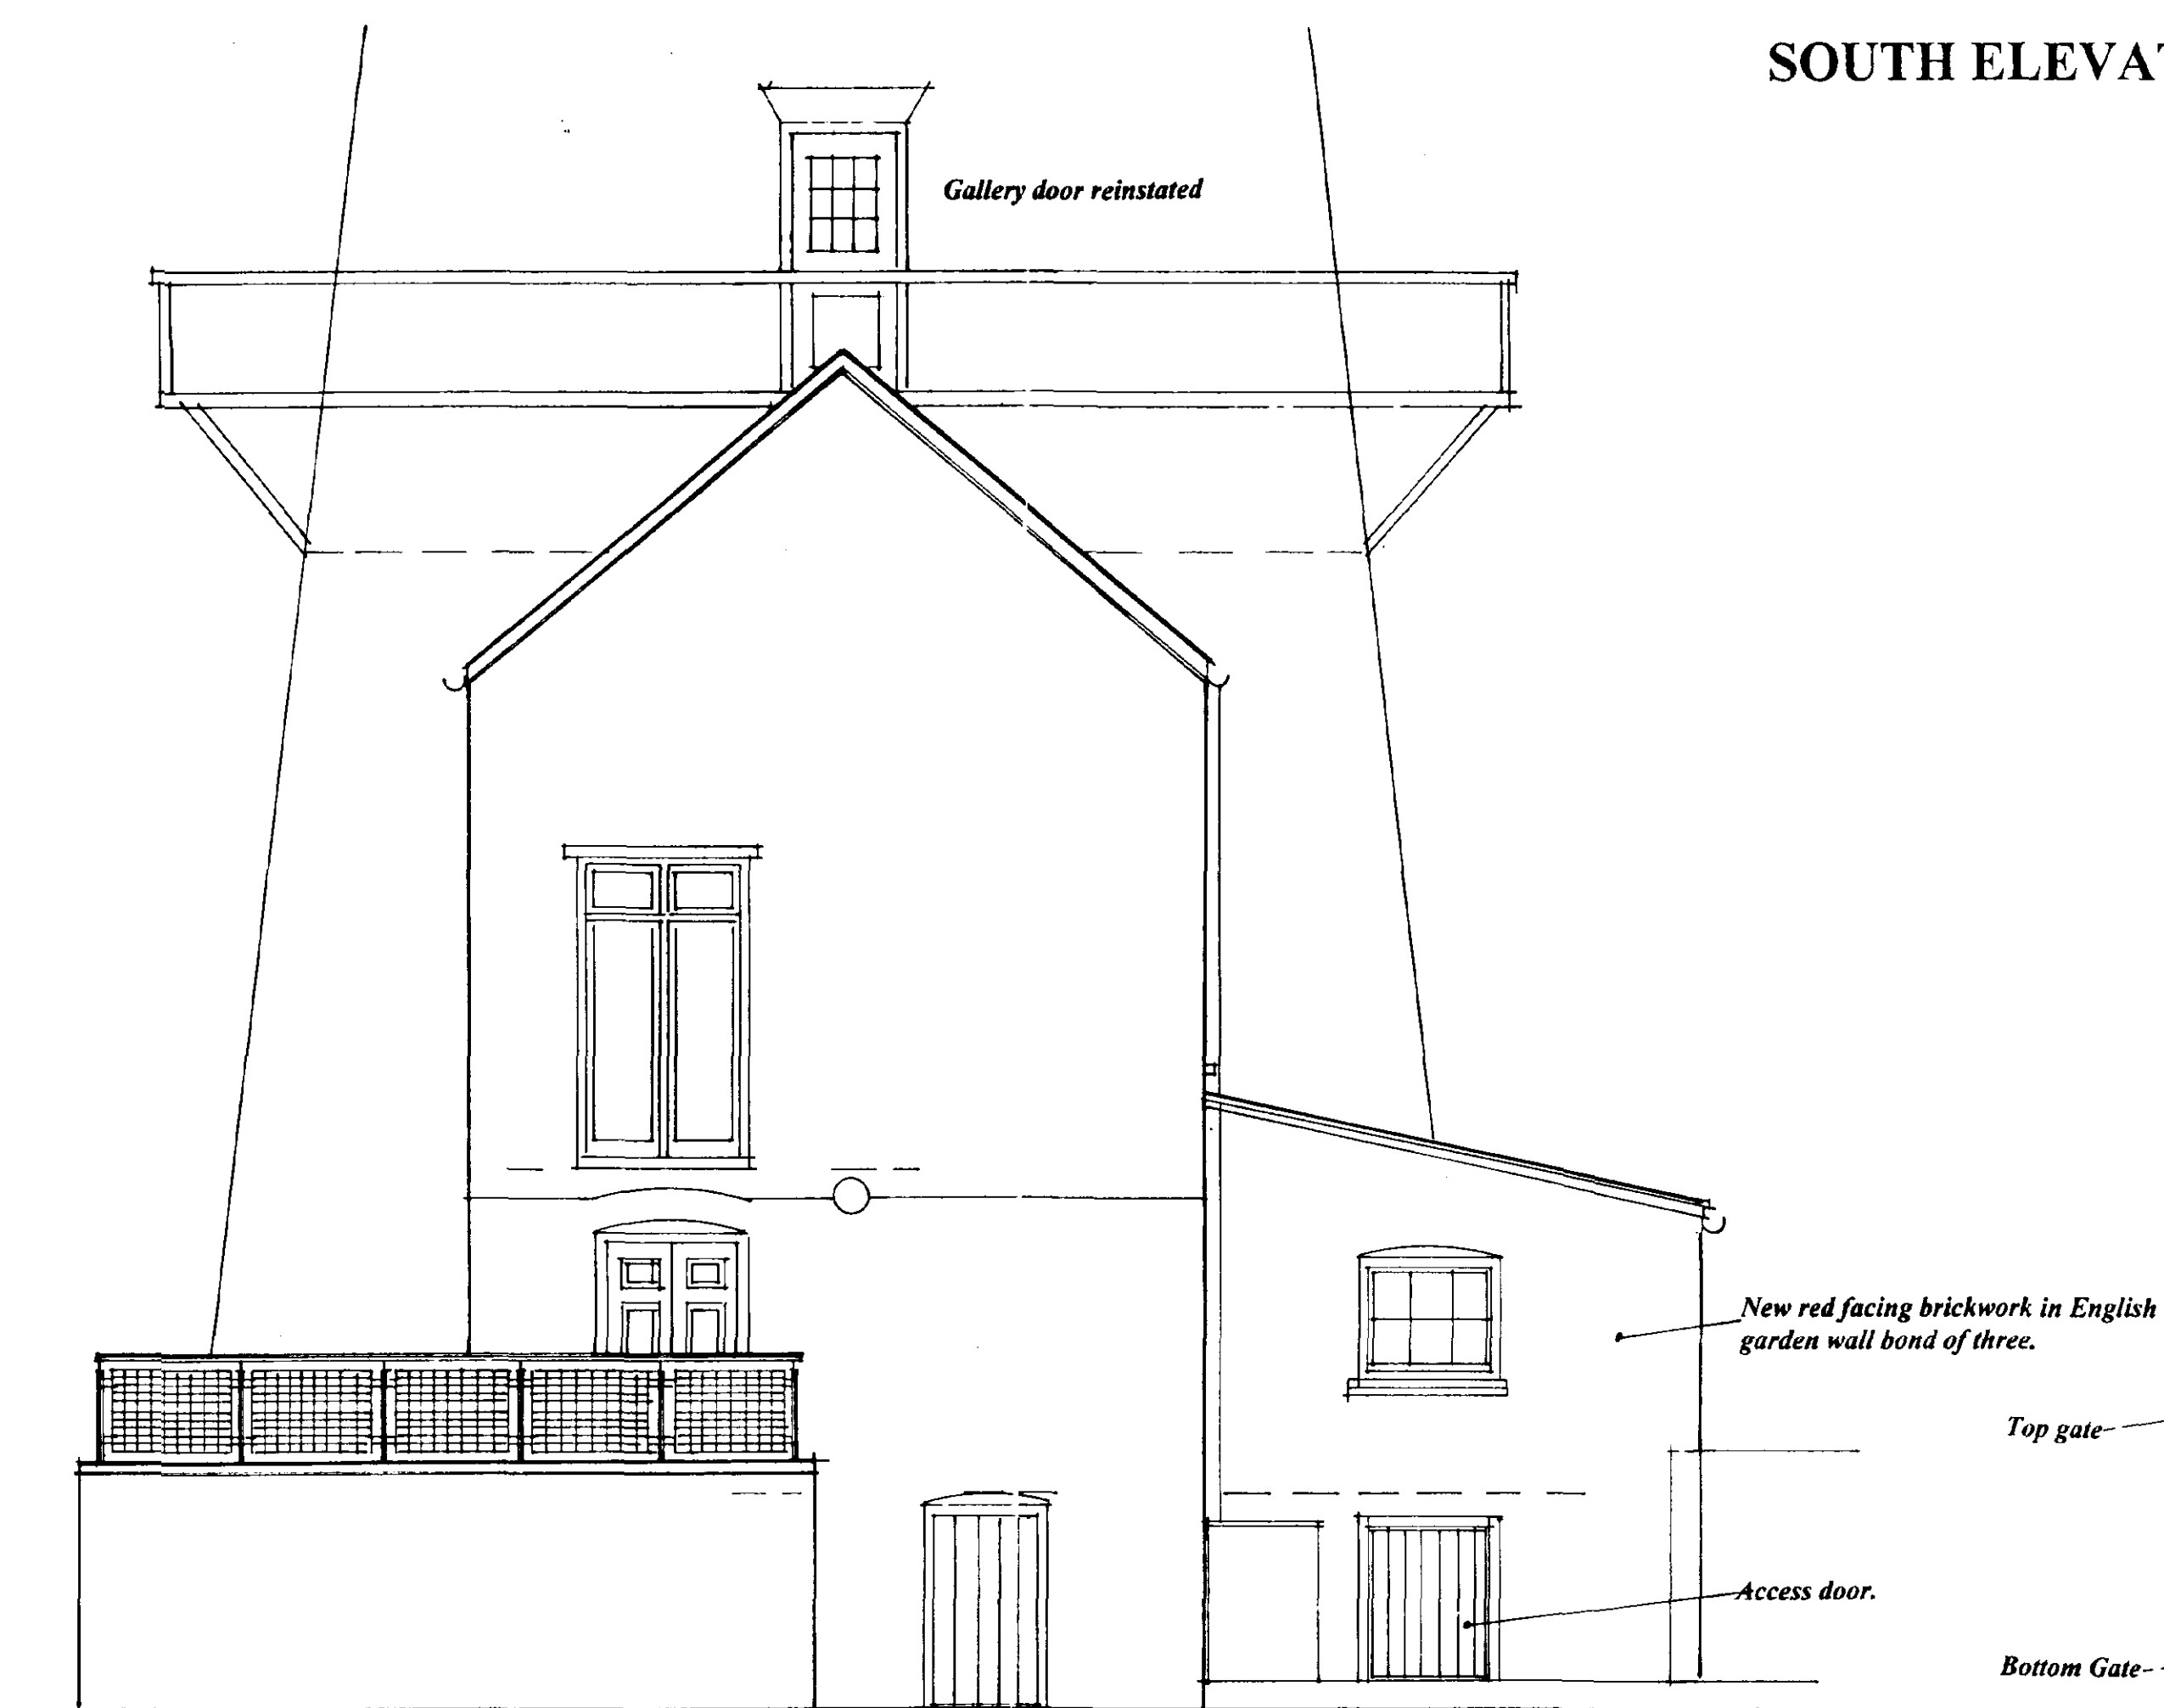

EAST ELEVATION

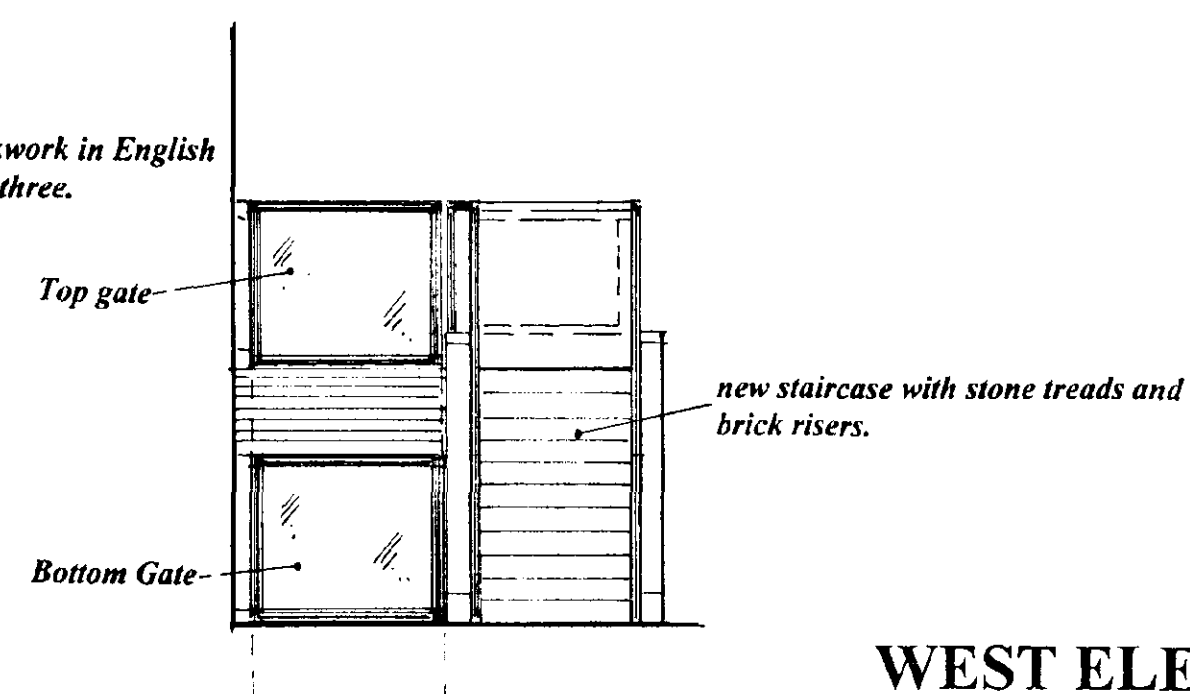

WEST ELEVATION

NOTES:

All dimensions must be checked on site and not scaled from this drawing.

Mill Tower partially repointed at high level, decayed brickwork repaired with reclaimed brickwork, chosen to match existing as closely as possible, Windows overhauled, and cills repaired. See initial schedule.

Lime mortar to be used, mix to be based on analysis of existing mortar.

A	Date	Revisions

© Copyright

ANDERSON & GLENN

Chartered Architectural Practice and
Landscape Consultancy

Yew Tree Nurseries
Ralphs Lane,
Frampton West,
BOSTON PE20 1RQ

Tel 01205 724047 Fax 01205 723792

In association with Boucher & Sons,
consultant millwrights

Client **Moulton Windmill
Project Ltd**

Job Title **Registered Charity No 1078747**

**MOULTON MILL
RESTORATION**

Drawing Title
**PROPOSED
ELEVATIONS OF
GRANARY**


SOUTH ELEVATION
HOUSING & PLANNING
19 SEP 2000
Ref: 114100

**DETERMINED
PLAN**


Scale **1:50**

Date **SEPTEMBER 2000** Drawn by


Drw. No. **49.14** Rev.

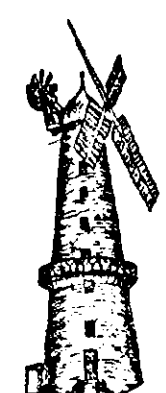


NOTES
All dimensions must be checked on site and not scaled from this drawing.

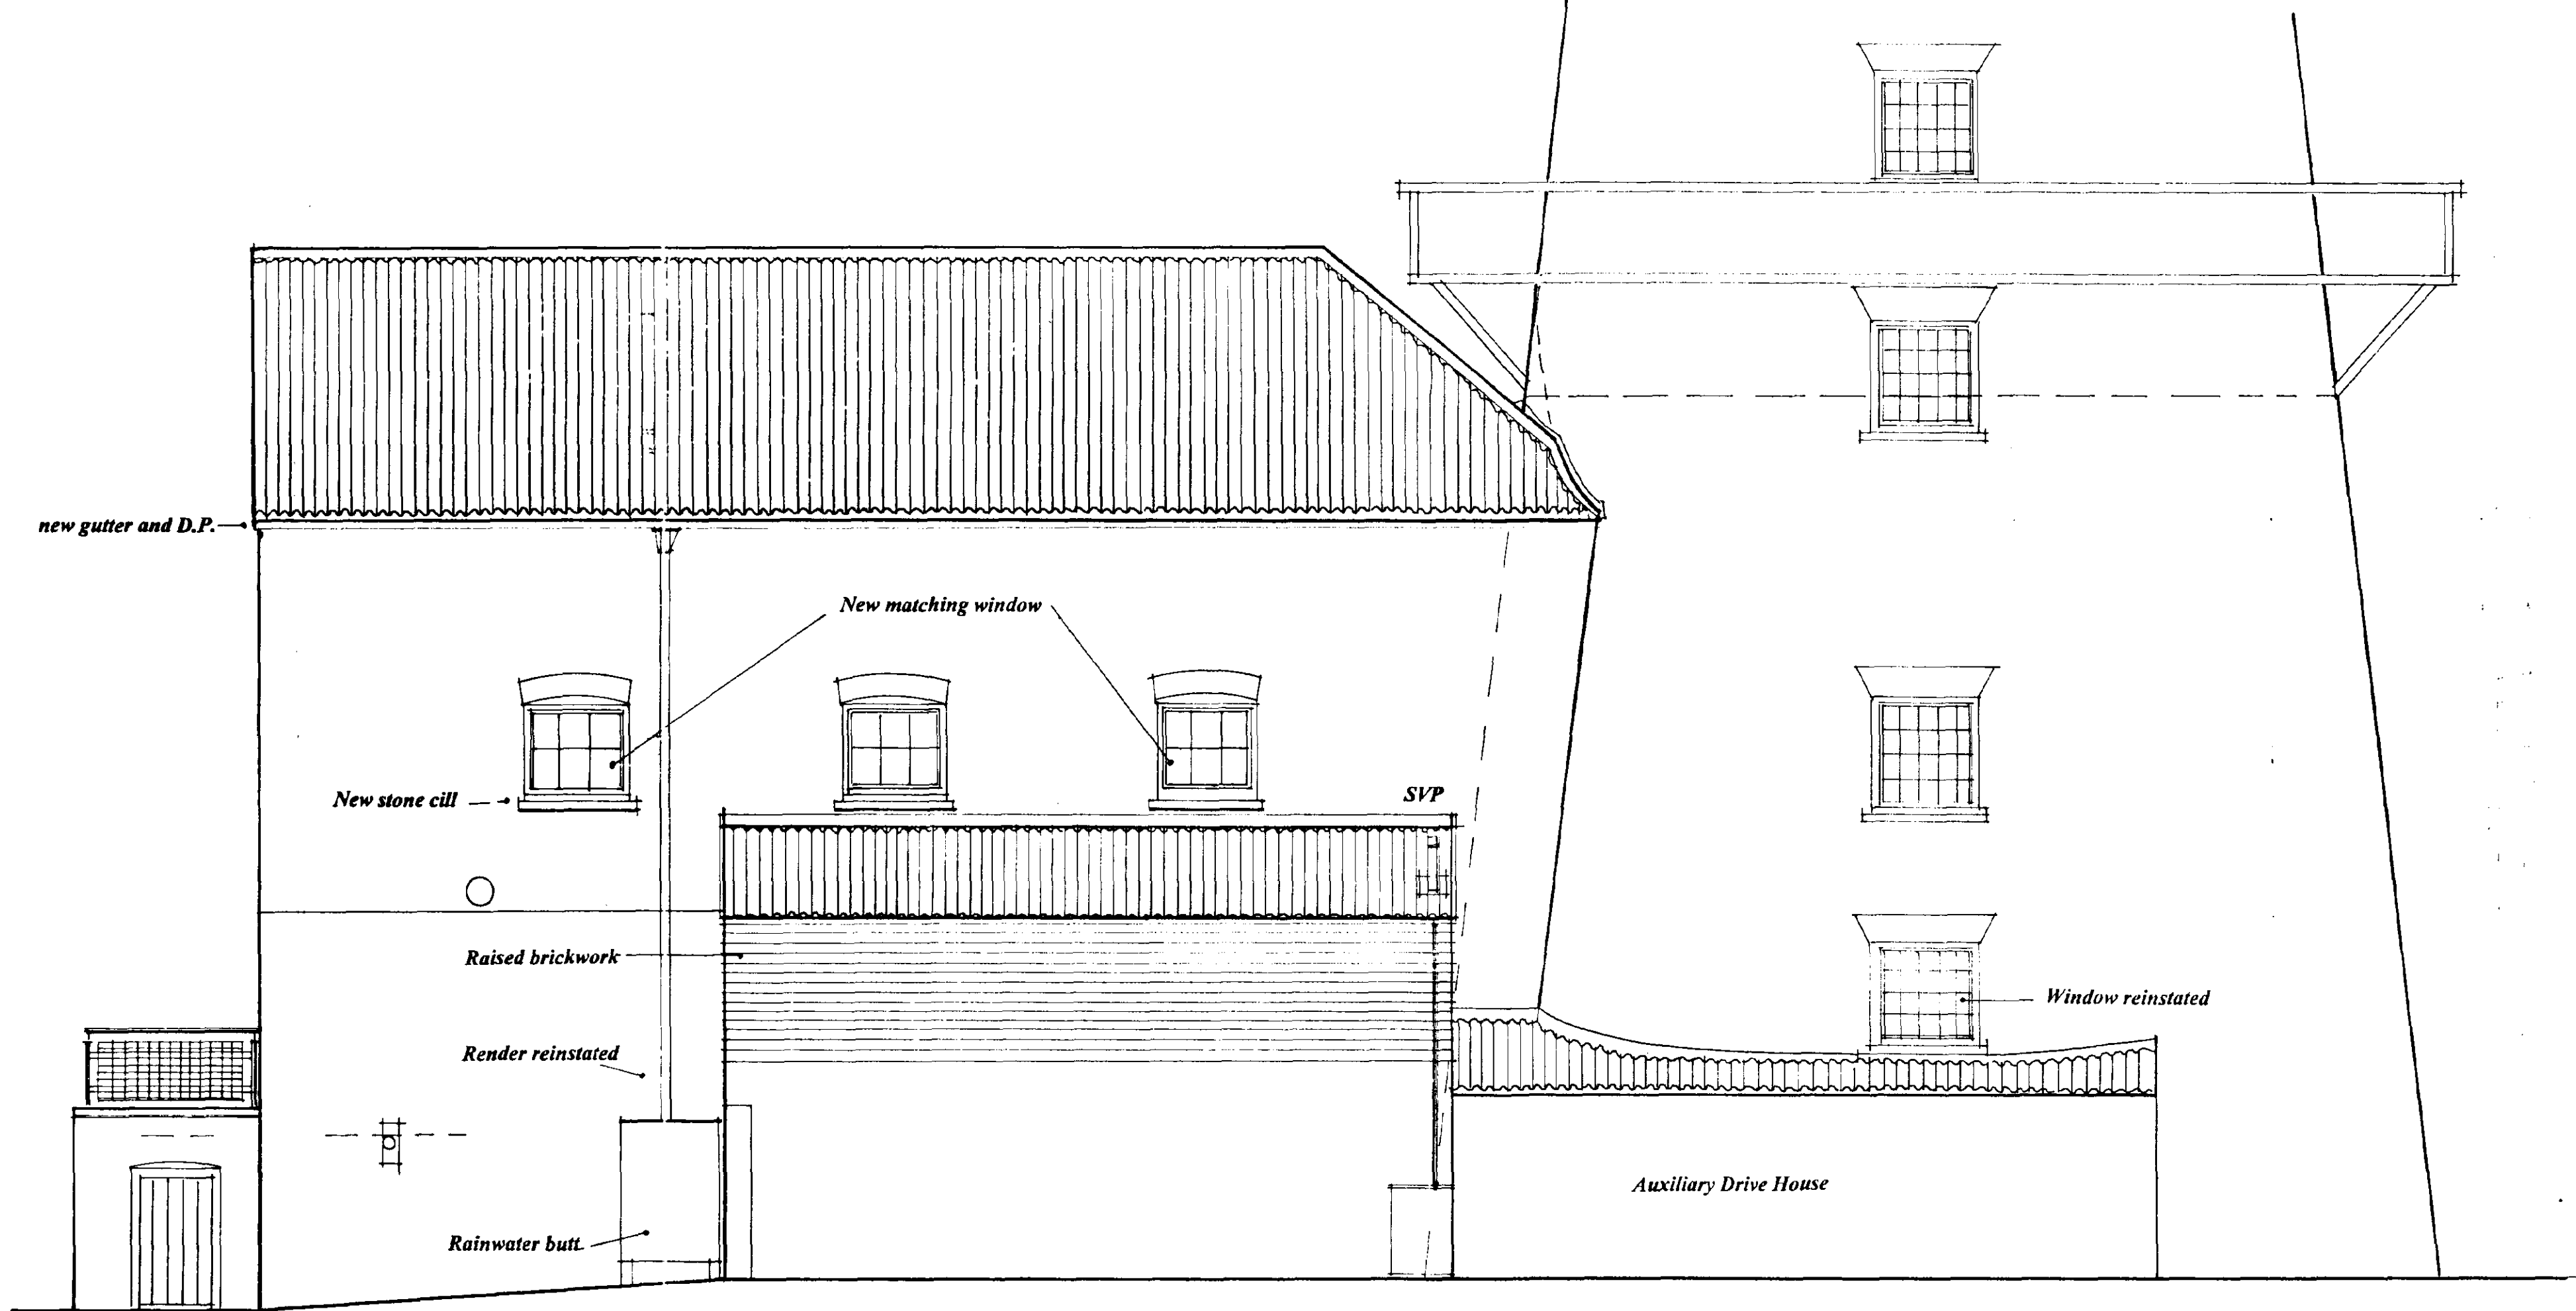

NORTH ELEVATION

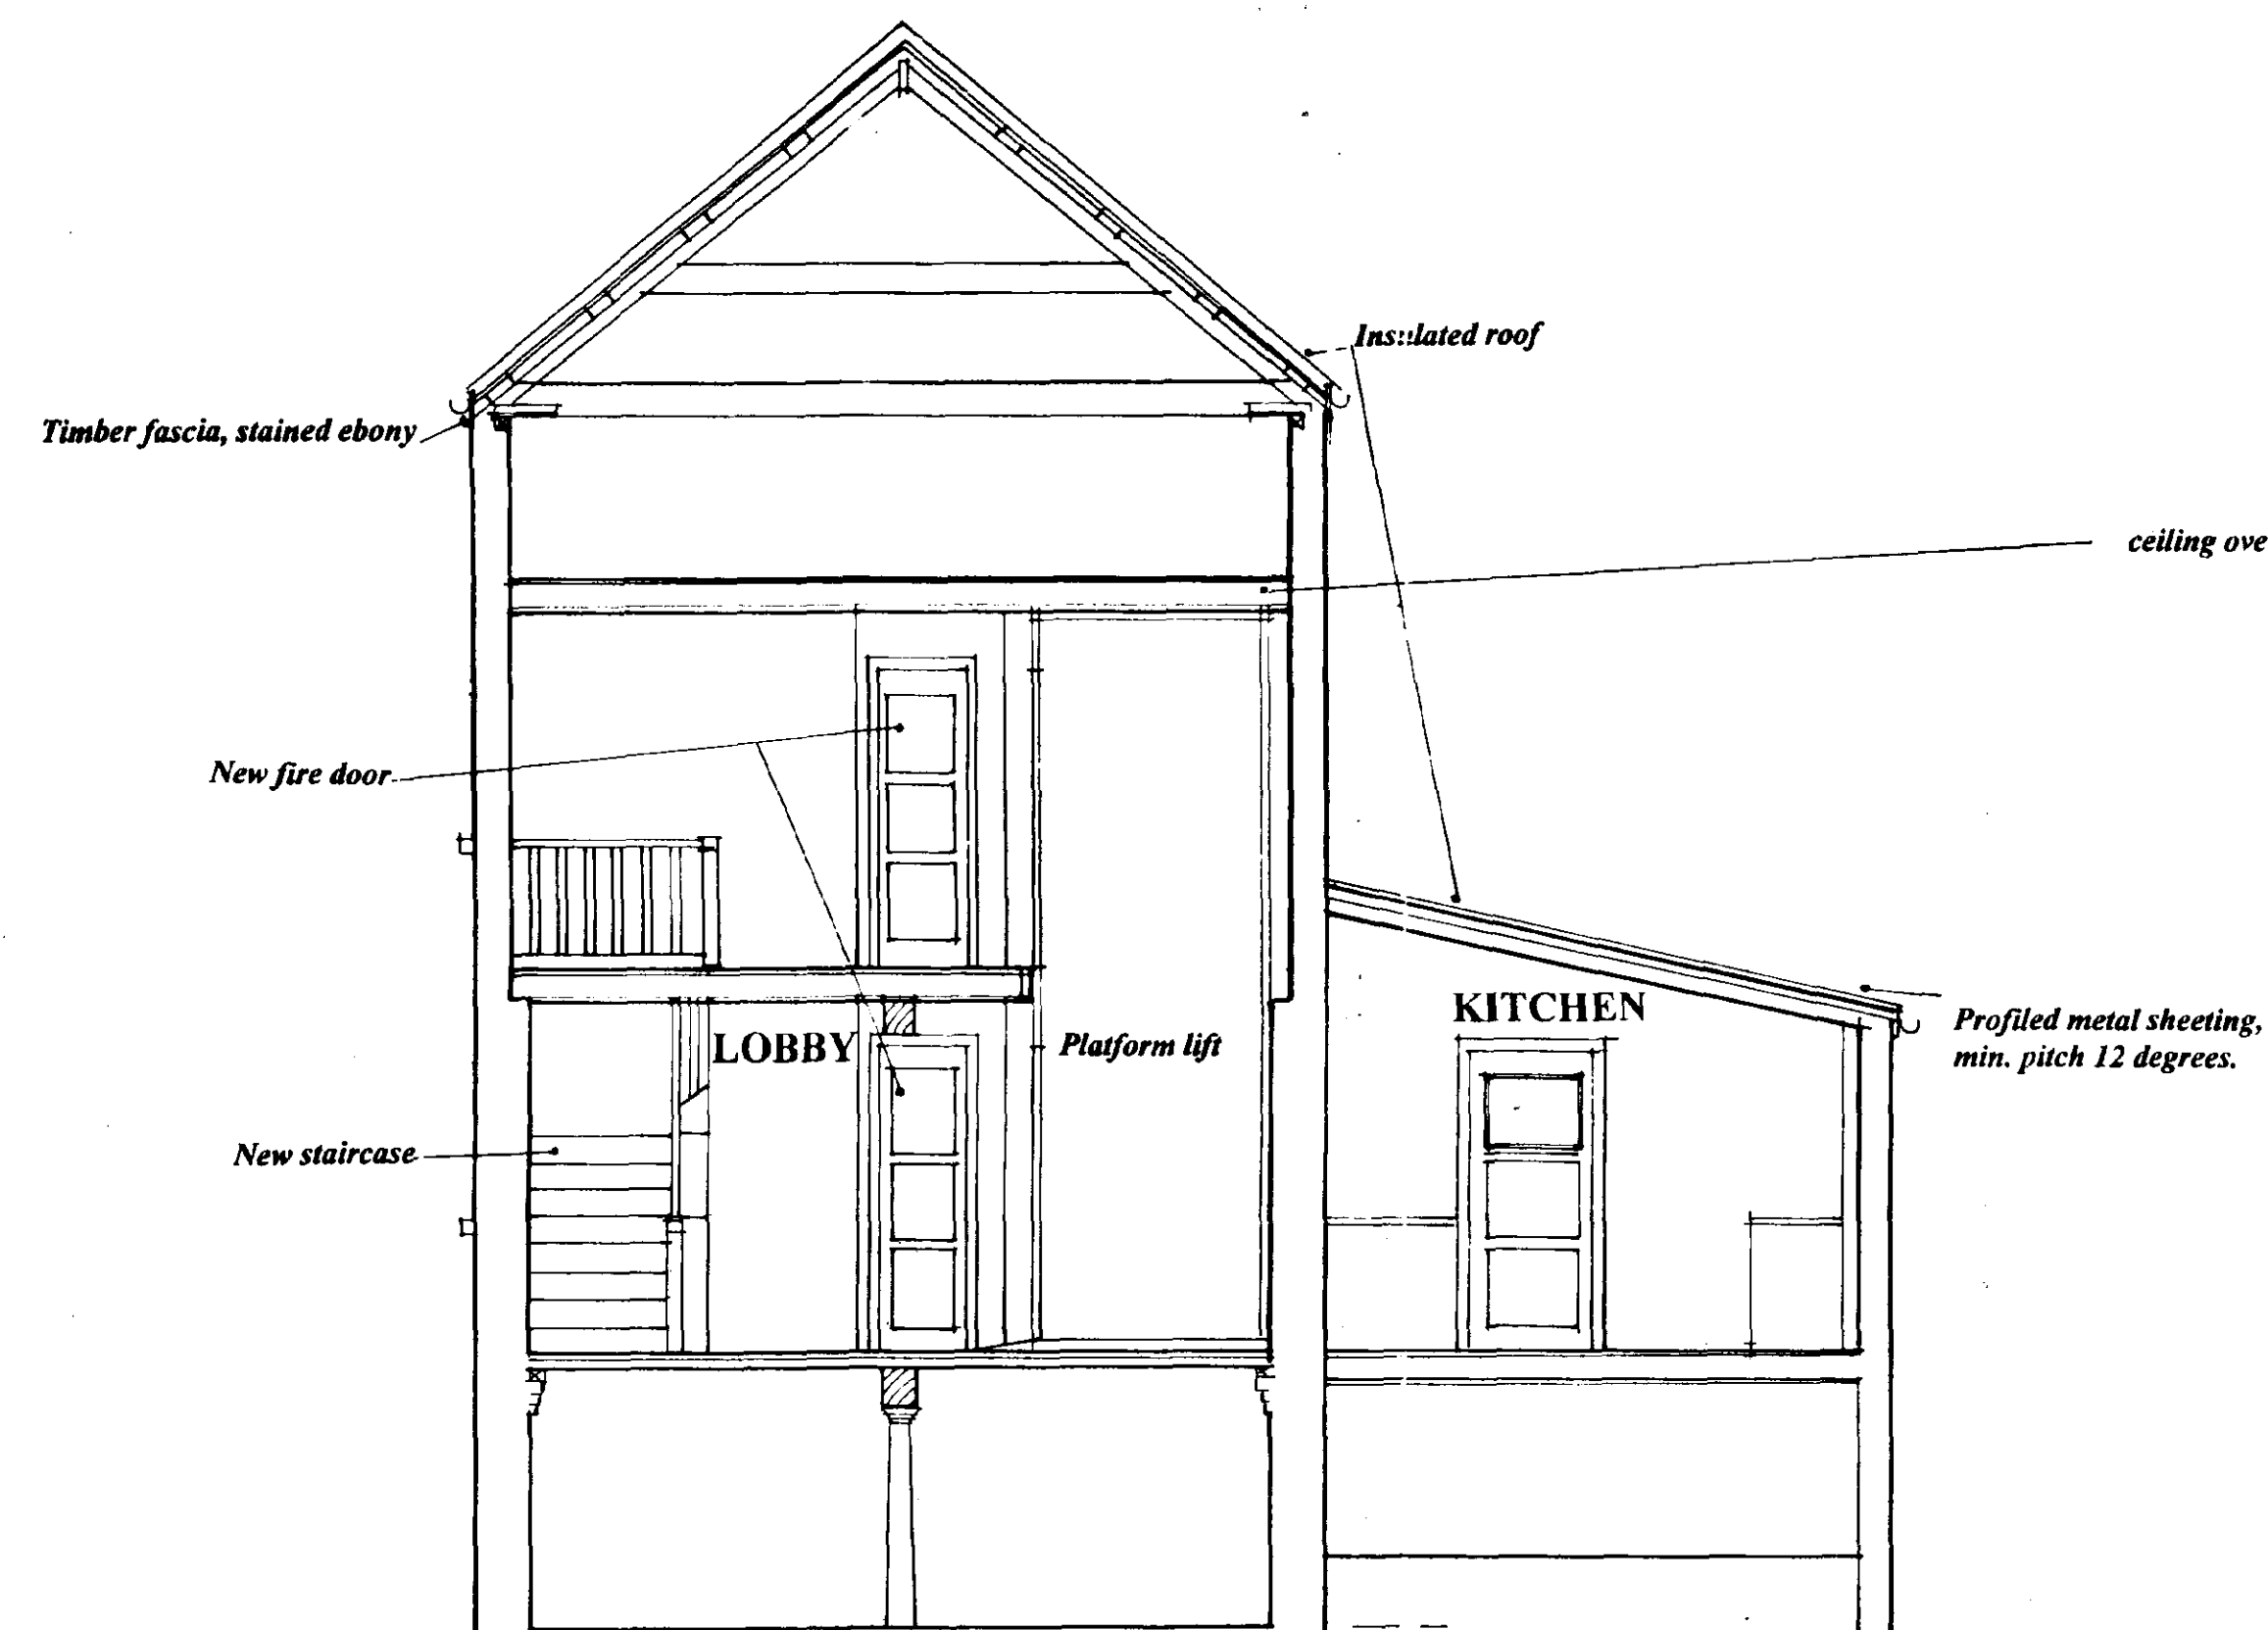

CROSS SECTION

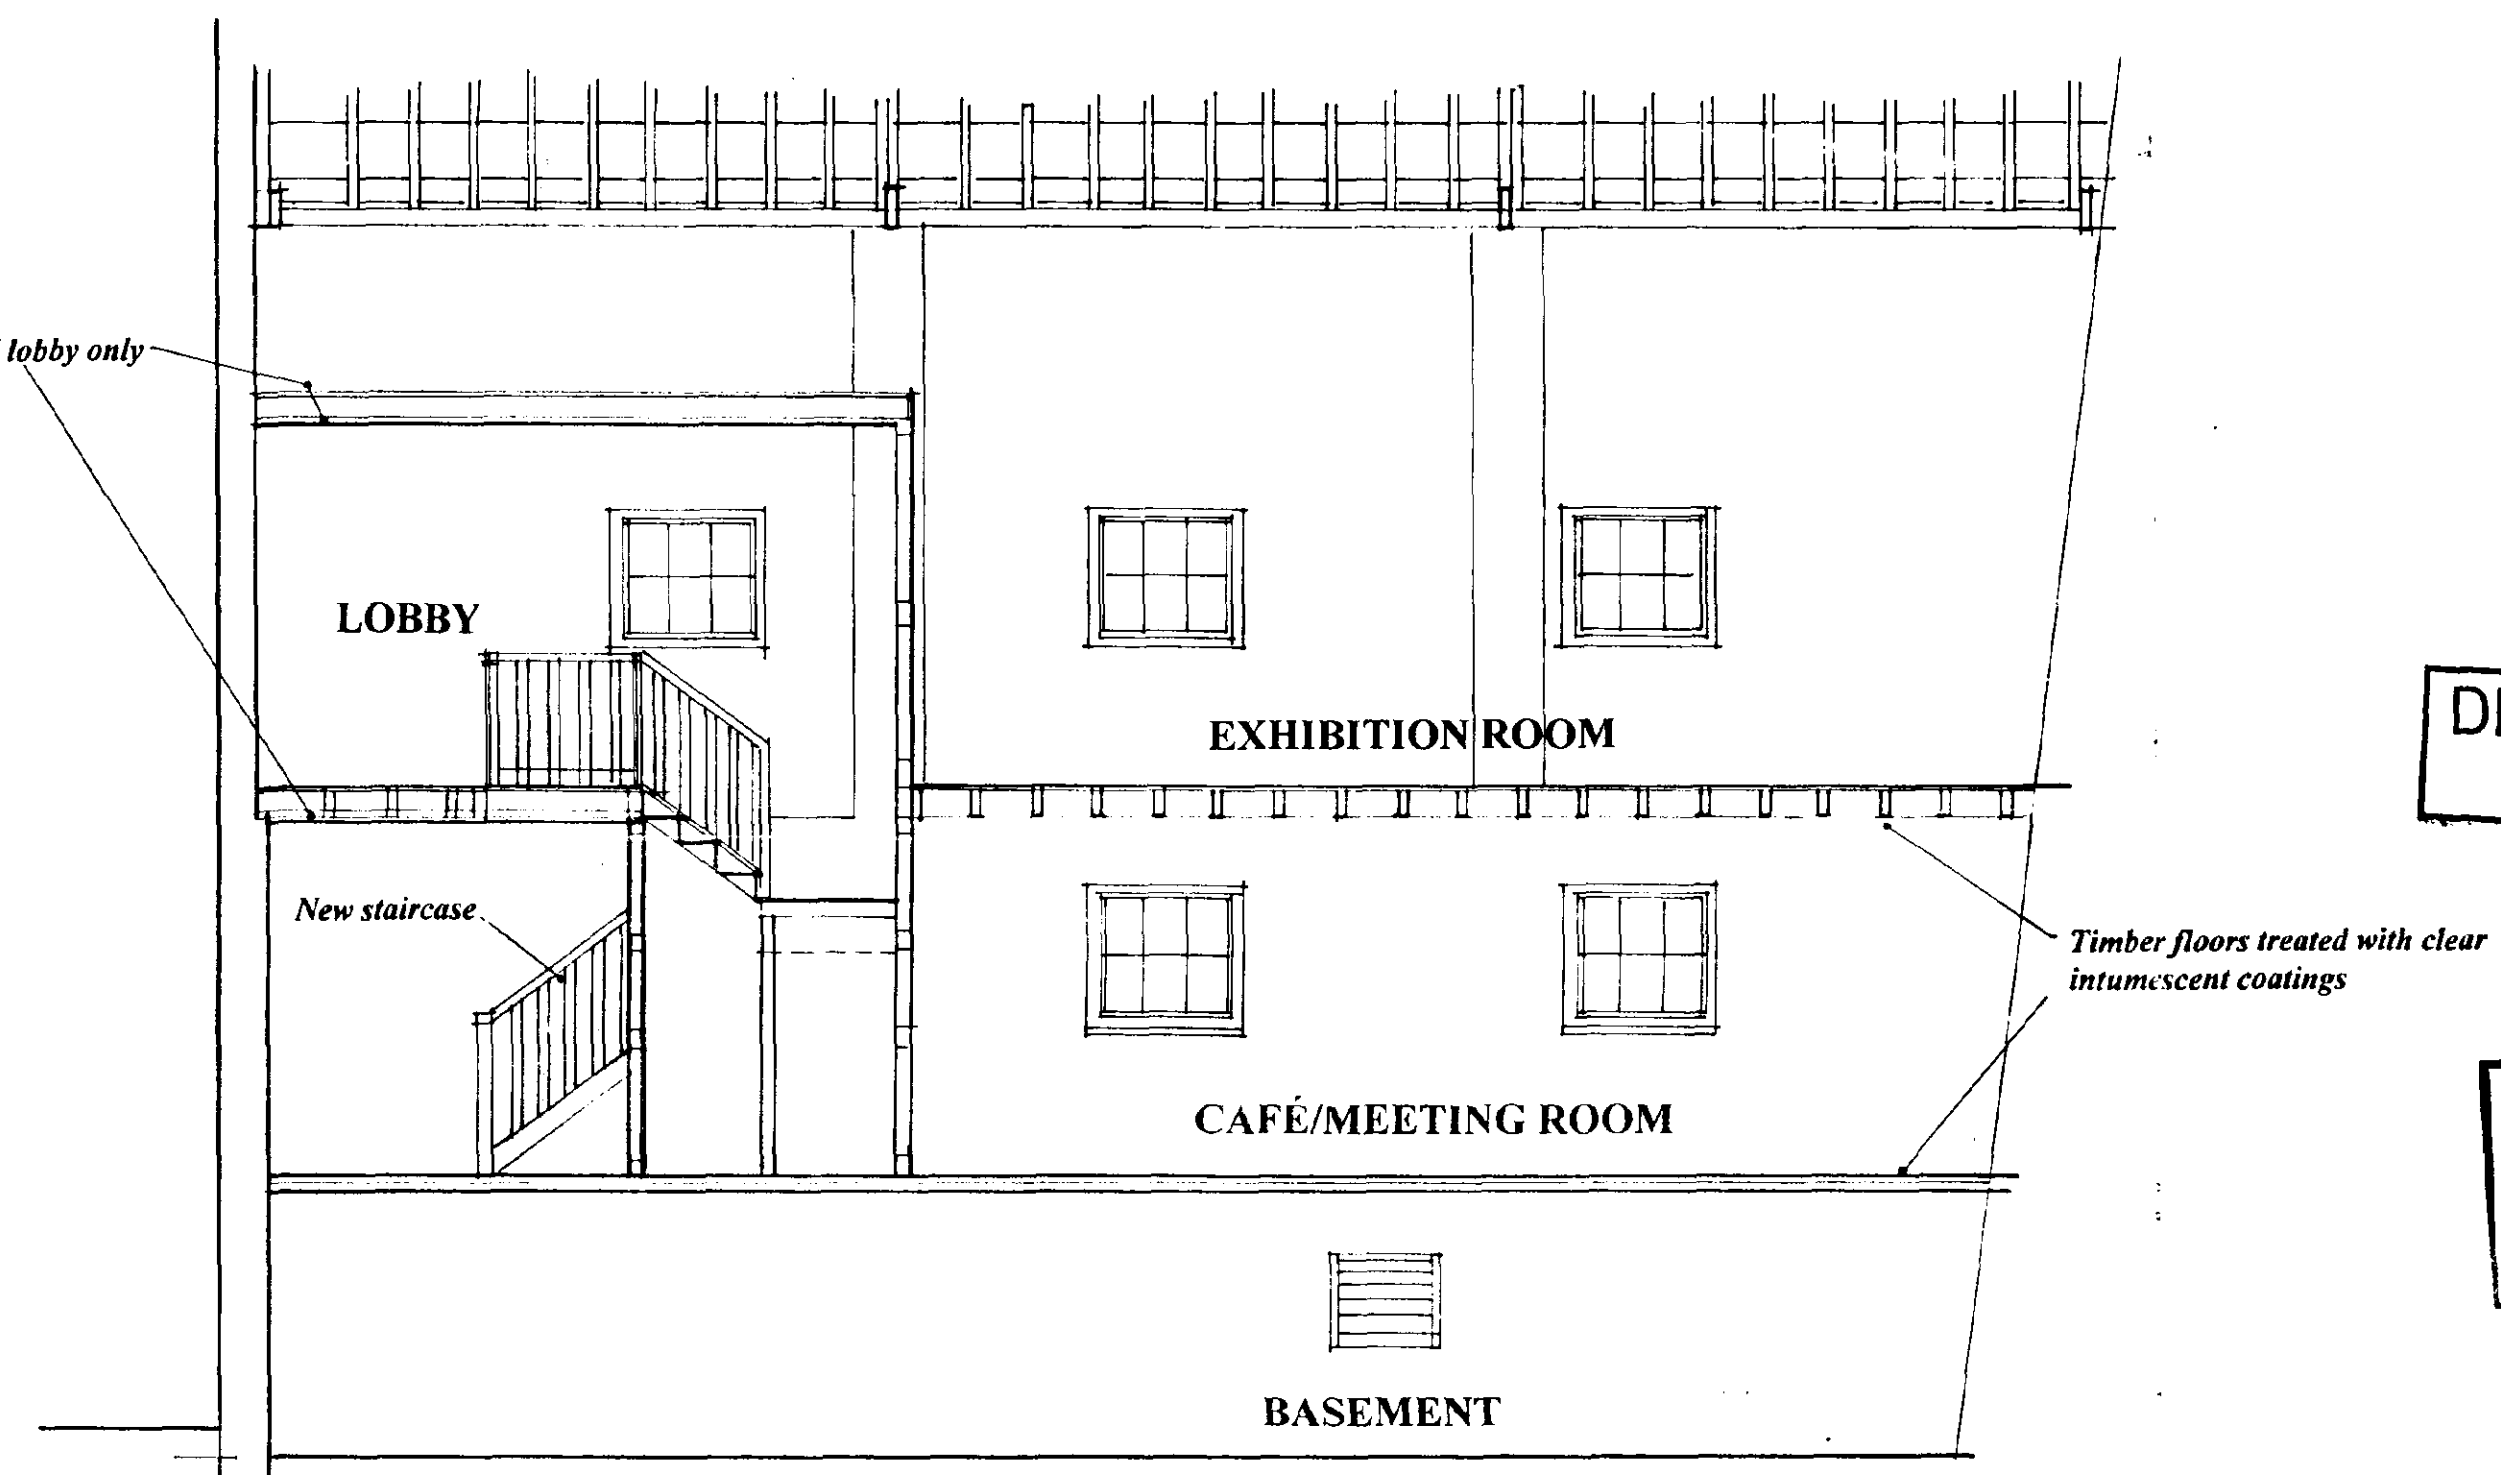

LONGITUDINAL SECTION

DETERMINED
PLAN

SOUTH HAVANT
HOUSING
19 SEP 2000
Ref: 114/00

ANDERSON & GLENN

Chartered Architectural Practice and
Landscape Consultancy

Yew Tree Nurseries
Ralphs Lane,
Frampton West,
BOSTON PE20 1RQ

Tel 01205 724047 Fax 01205 723792
In association with Boucher & Sons,
consultant millwrights

Client **Moulton Windmill
Project Ltd**

Job Title **Registered Charity No 1078747**


MOULTON MILL RESTORATION

Drawing Title
**PROPOSED
ELEVATIONS OF
GRANARY**


Scale **1:50**

Date **SEPTEMBER 2000** Drawn by

Orig. no. **49.15** Rev.

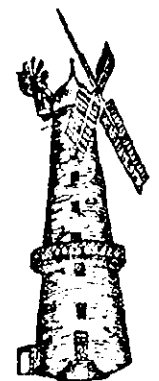

NOTES:
All dimensions must be checked on site and not scaled from this drawing.

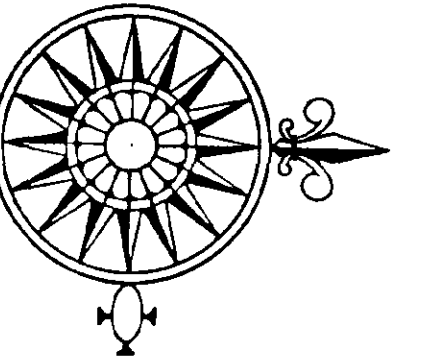

REFER TO DRAWING NO 49.02

REFER TO DRAWING NO 49.02

REFER TO DRAWING NO 49.02

Existing doors retained and fixed back

Door removed for use on gallery
up ramp of 190mm

Electricity intake

250 x 300 beam

Remove blocking

SVP

Rainwater butt.

1/2 hr FRSC with glazed panels

Café/MEETING ROOM

1/2 hr FRSC with glazed panels

150 by 150 posts

Serving hatch with shutter

Floor boards repaired and patched
existing machinery and stairs removed.
All surfaces made good
in matching materials.

Rainwater pipe moved

Scissor lift by specialist,
1650 by 1300 with 500 deep pit.

New downpipe and
industrial style rainwater butt

Treads 280mm risers 150mm

1/2 hr FRSC with glazed panels

New timber staircase

LOBBY

Platform lift

Existing doors refurbished,
fitted with security bar,
fixed back when mill is open.

1.5m

Lease line

Kerb line

vent grilles and air bricks

WC

CLEANER

WC DISABLED

SVP

New stud and plasterbd.

KITCHEN

Walls dry lined and insulated

Existing walls raised

vent grille to kitchen

New brick wall

1/2 hr FRSC with glazed panels

up 200 raised platform

bag drive

EXHIBITION ROOM

Floor boards patched and repaired.

Stud and plasterbd partitions

tie beams over

1/2 hr FRSC with glazed panels

Balustrade

LOBBY

Platform lift


Replacement window with safety glass

DETERMINED
PLAN

SOUTH DORSET DC
HOUSING & PLANNING

19 SEP 2000

Ref: 114/00

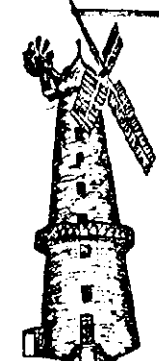

BASEMENT

GROUND FLOOR

FIRST FLOOR

A	Date	Revisions

© Copyright

ANDERSON & GLENN

Chartered Architectural Practice and
Landscape Consultancy

Yew Tree Nurseries
Ralphs Lane,
Frampton West,
BOSTON PE20 1RQ

Tel 01205 724047 Fax 01205 723792
In association with Boucher & Sons,
consultant millwrights

Client **Moulton Windmill
Project Ltd**

Job Title **Registered Charity No 1078747**

**MOULTON MILL
RESTORATION**

Drawing Title


**PROPOSED
PLANS OF
GRANARY**

Scale 1:50


Date **SEPTEMBER 2000** Drawn by

Dwg. No. **49.13**


Rev.

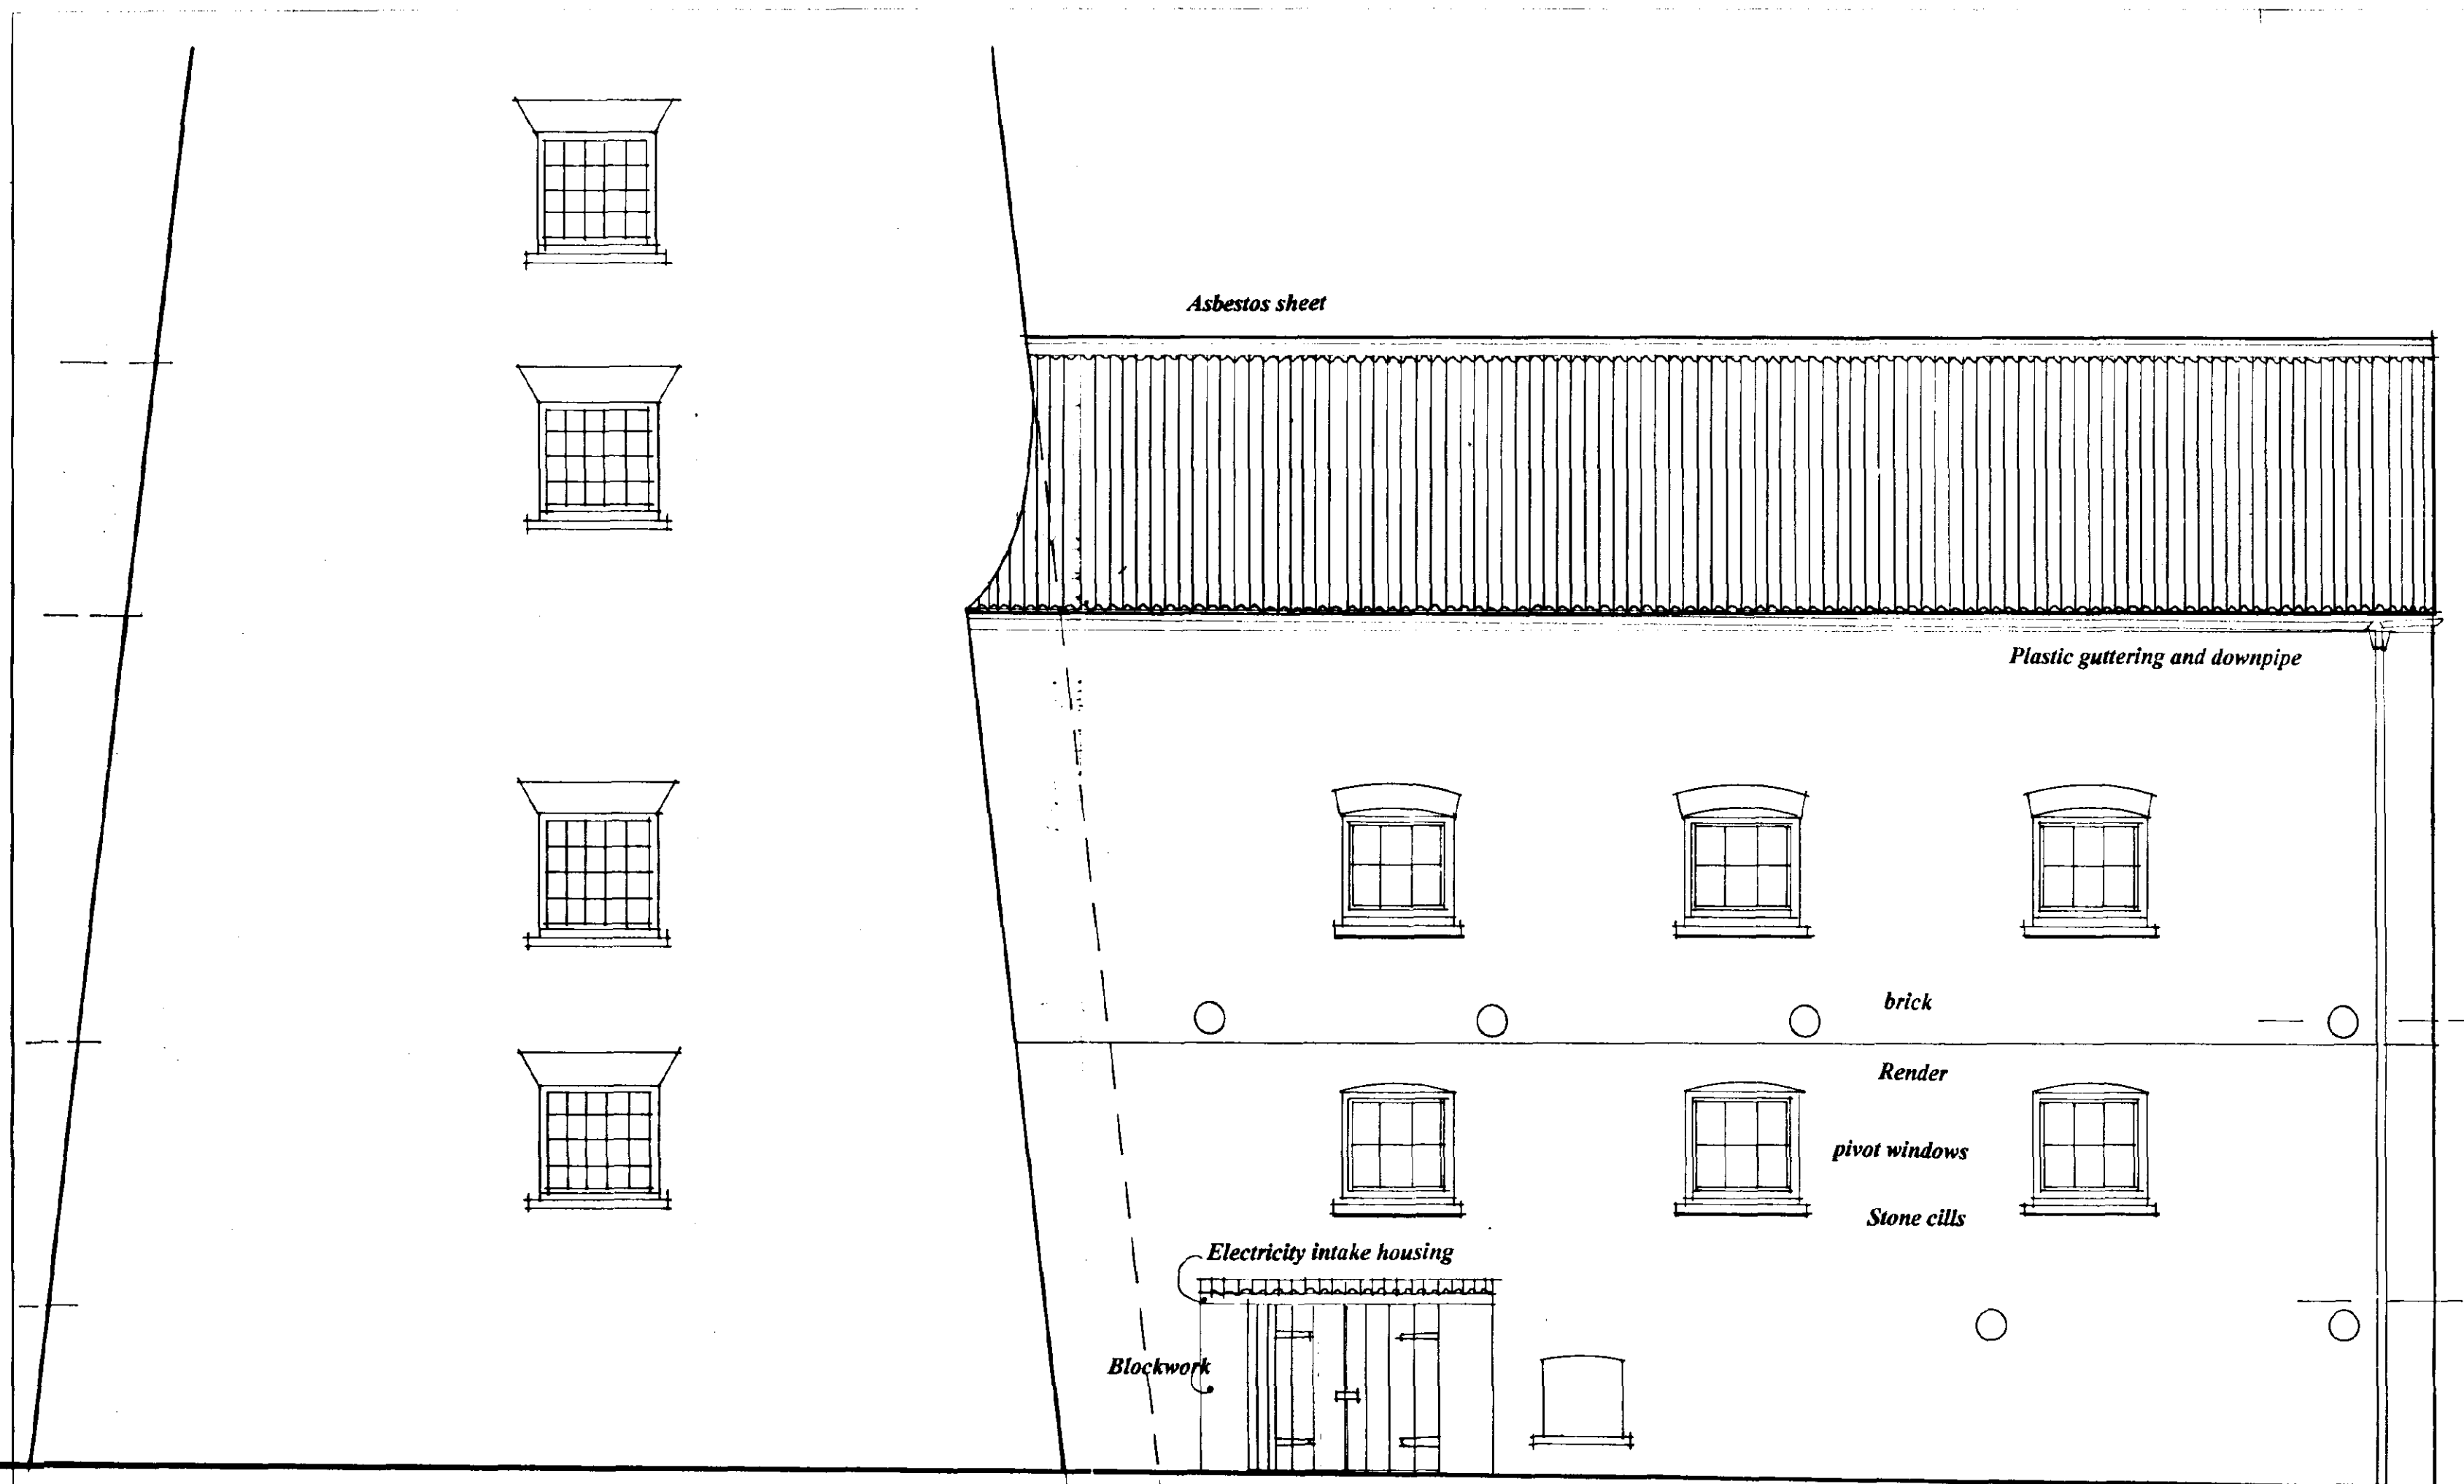


SOUTH ELEVATION

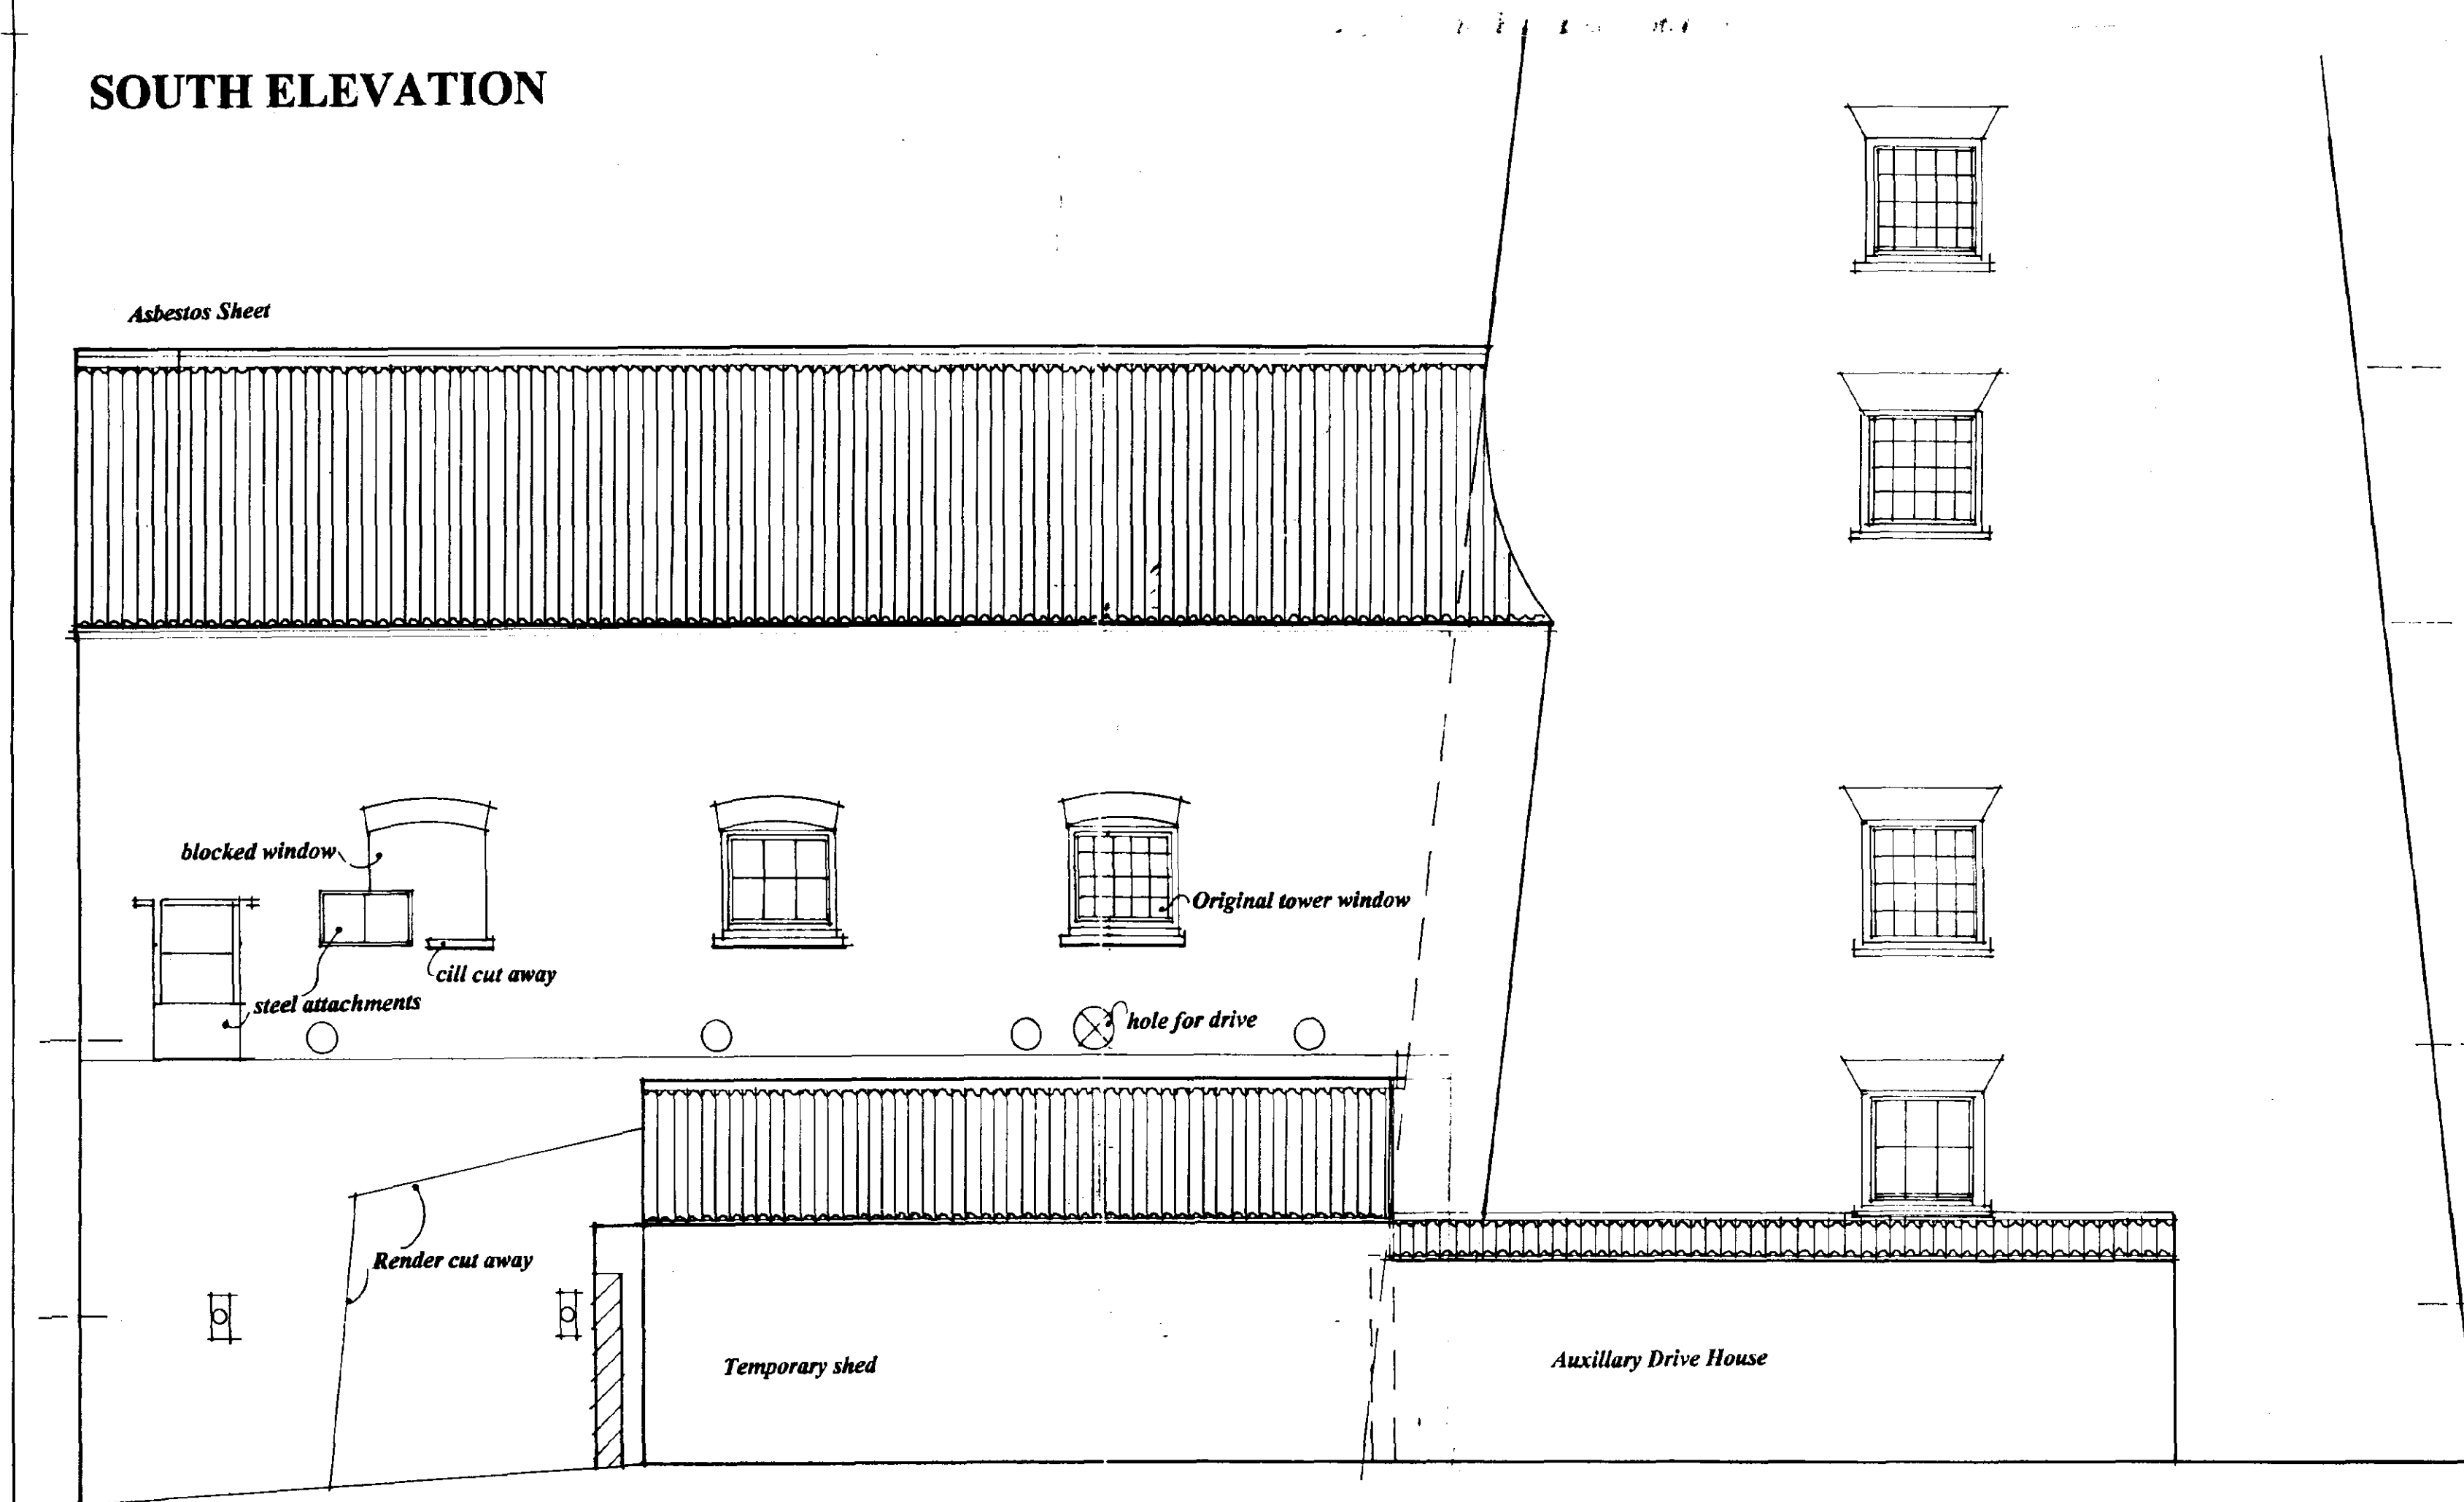

NORTH ELEVATION

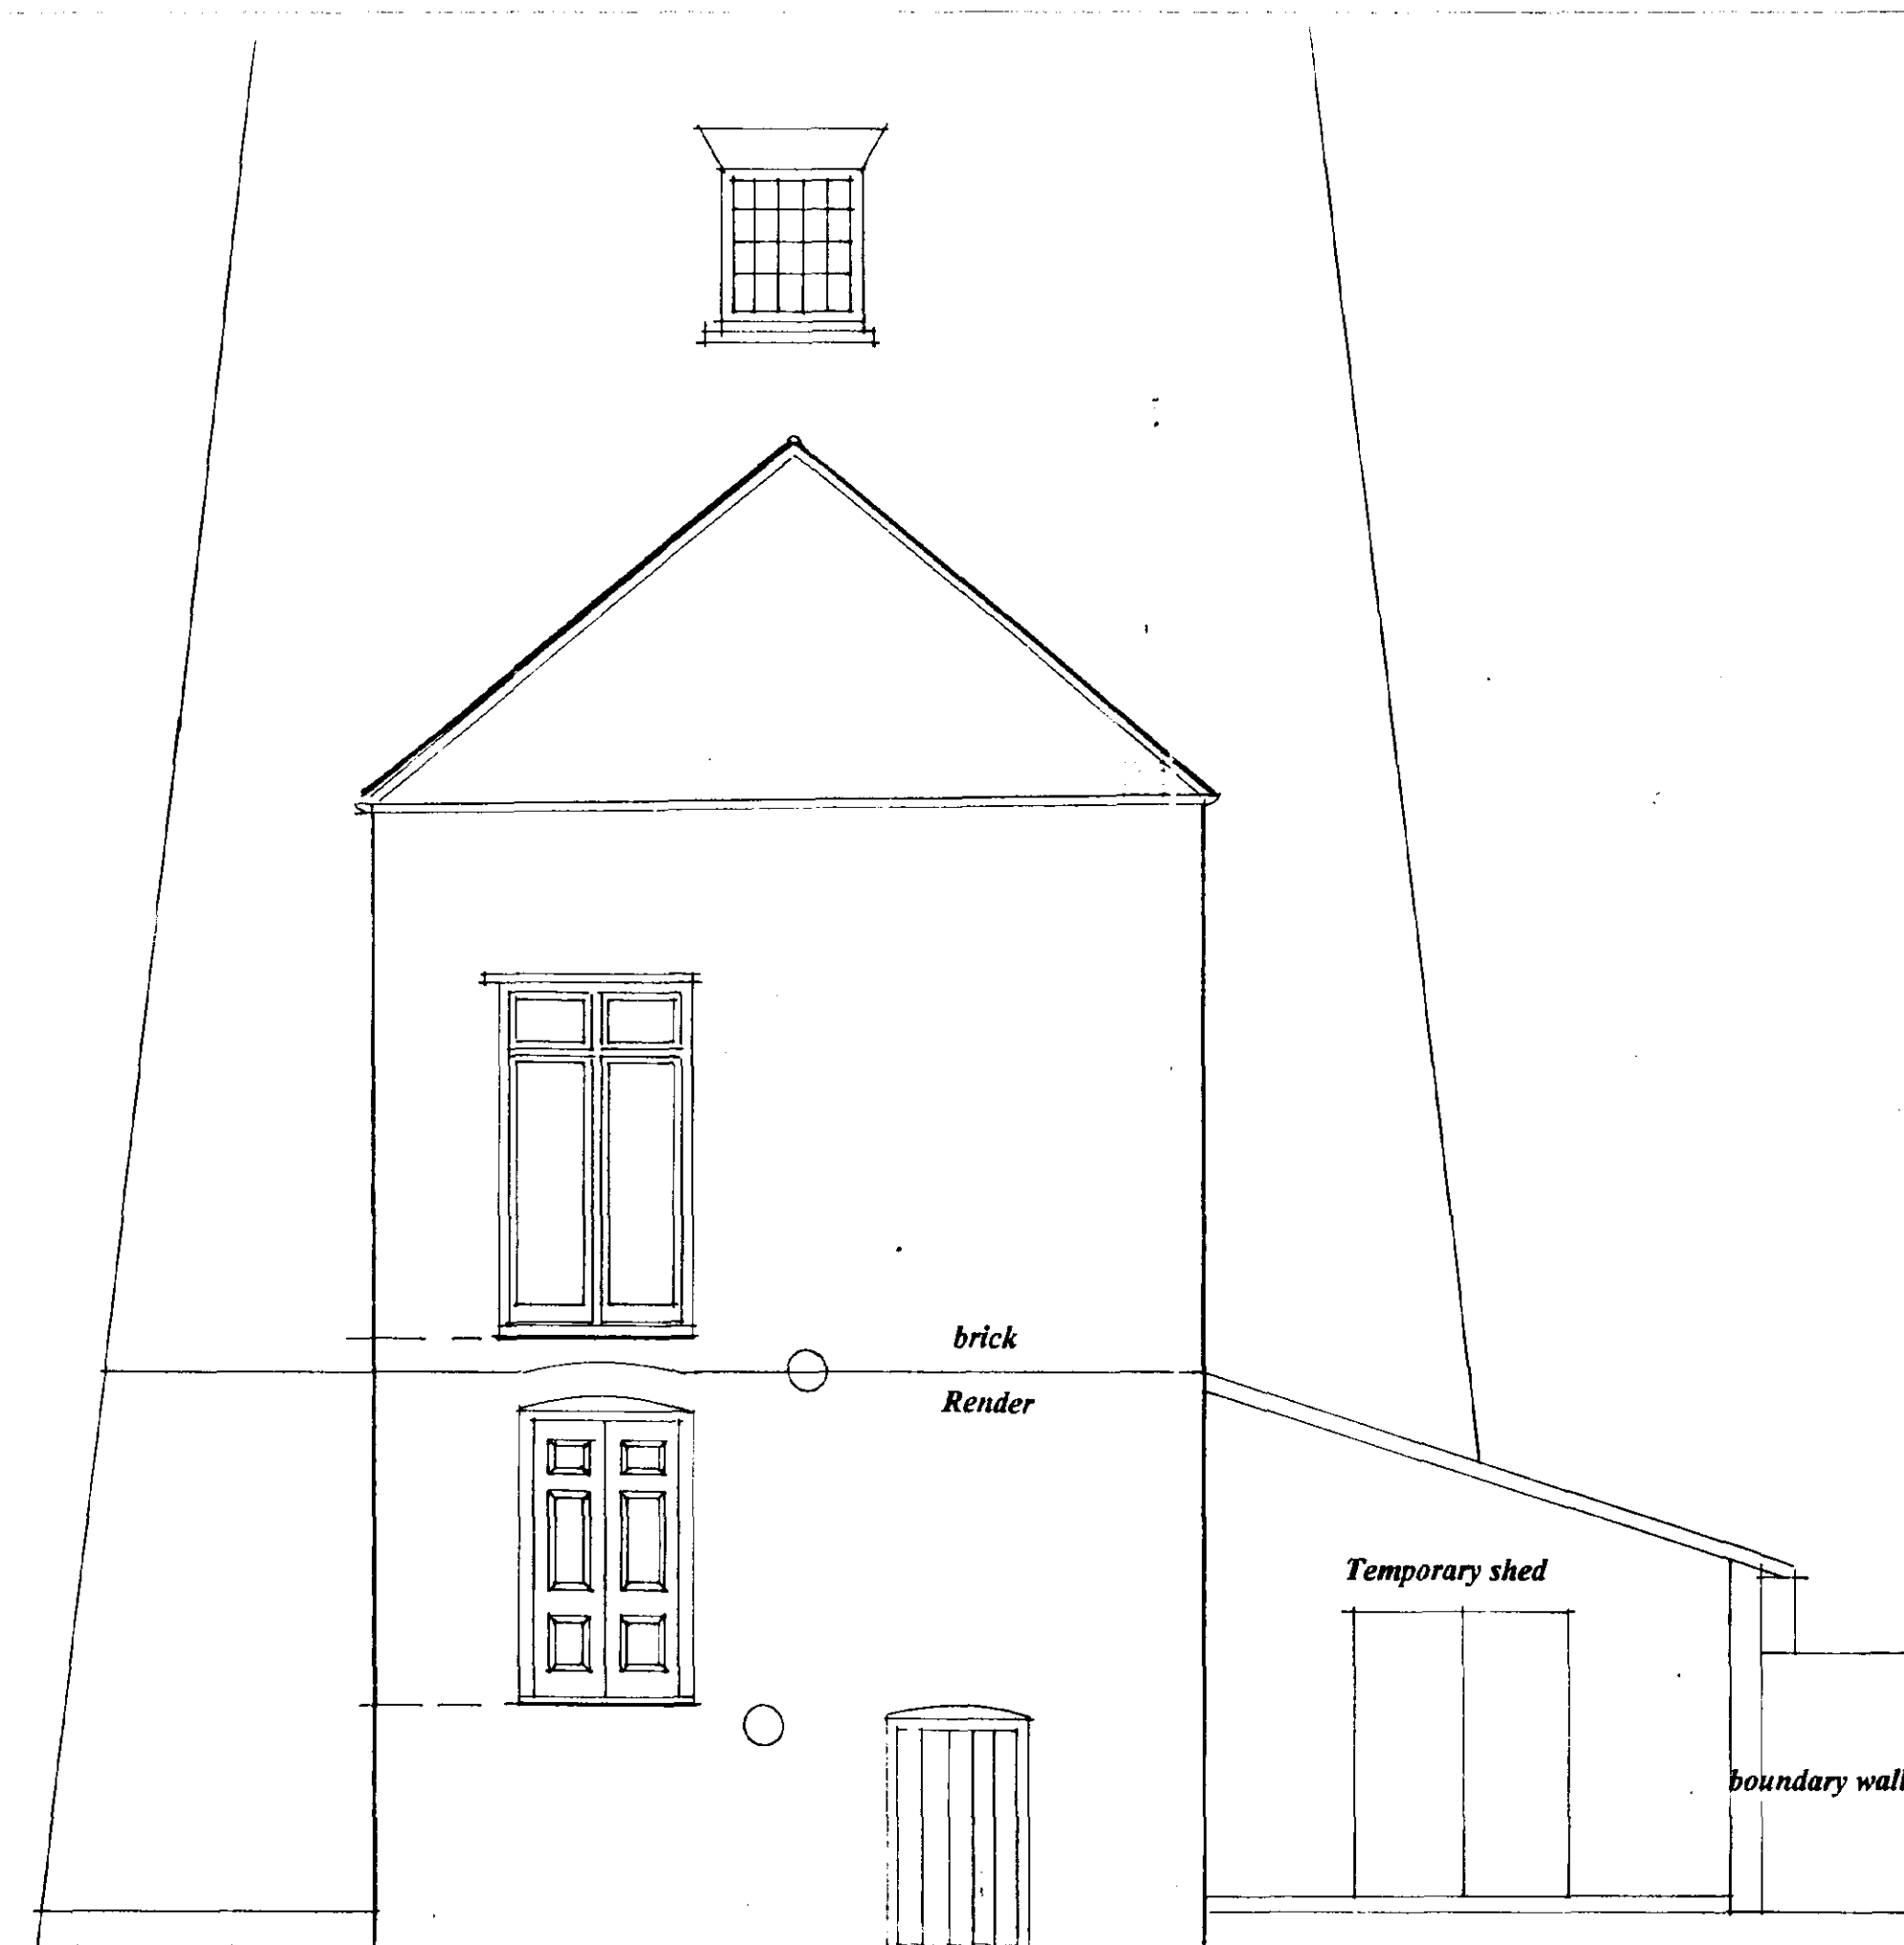

EAST ELEVATION


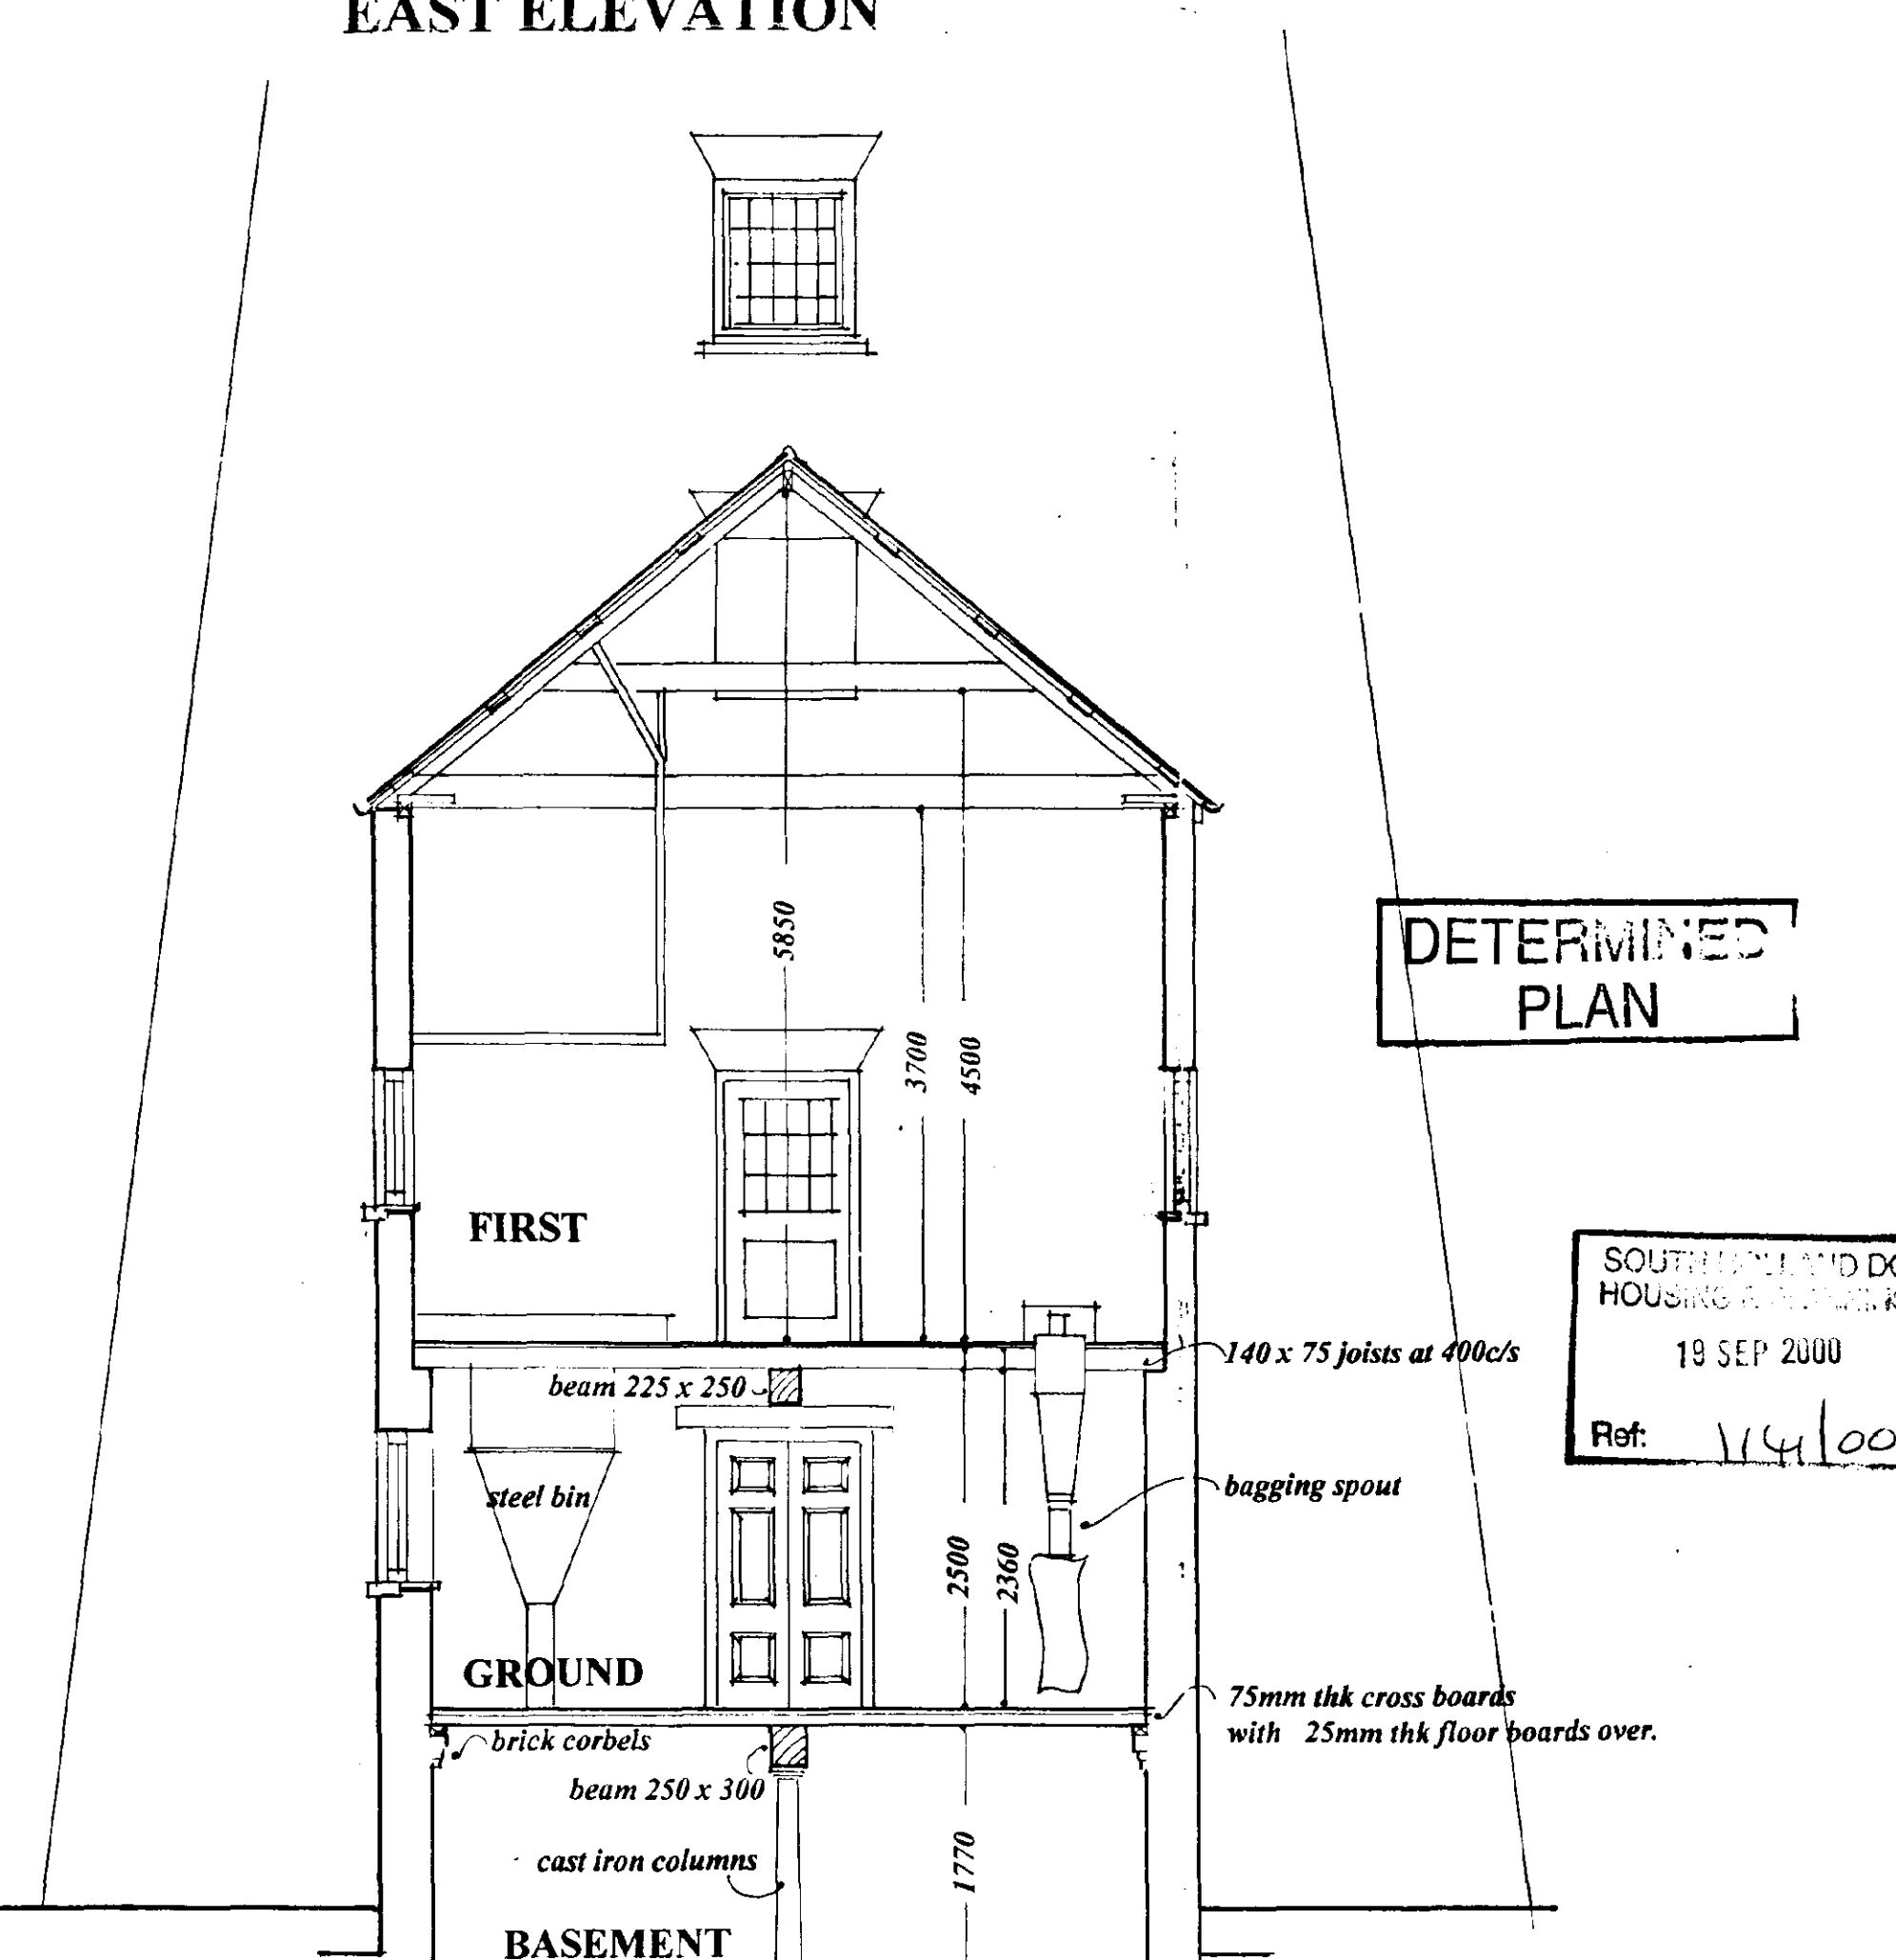


CROSS SECTION


NOTES:
All dimensions must be checked on site and not scaled from this drawing.

A		Date	Revisions
© Copyright			
ANDERSON & GLENN			
Chartered Architectural Practice and Landscape Consultancy			
Yew Tree Nurseries Ralphs Lane, Frampton West, BOSTON PE20 1RQ			
Tel 01205 724047 Fax 01205 723792 In association with Boucher & Sons, consultant millwrights			
Client	Moulton Windmill Project Ltd		
Job Title	Registered Charity No 1078747		
MOULTON MILL RESTORATION			
Drawing Title			
ELEVATIONS OF GRANARY			
Scale 1:50			
Date	JULY 2000		Drawn By
Dwg. No	49.12		Rev.


NOTES:
All dimensions must be checked on site and not scaled from this drawing.

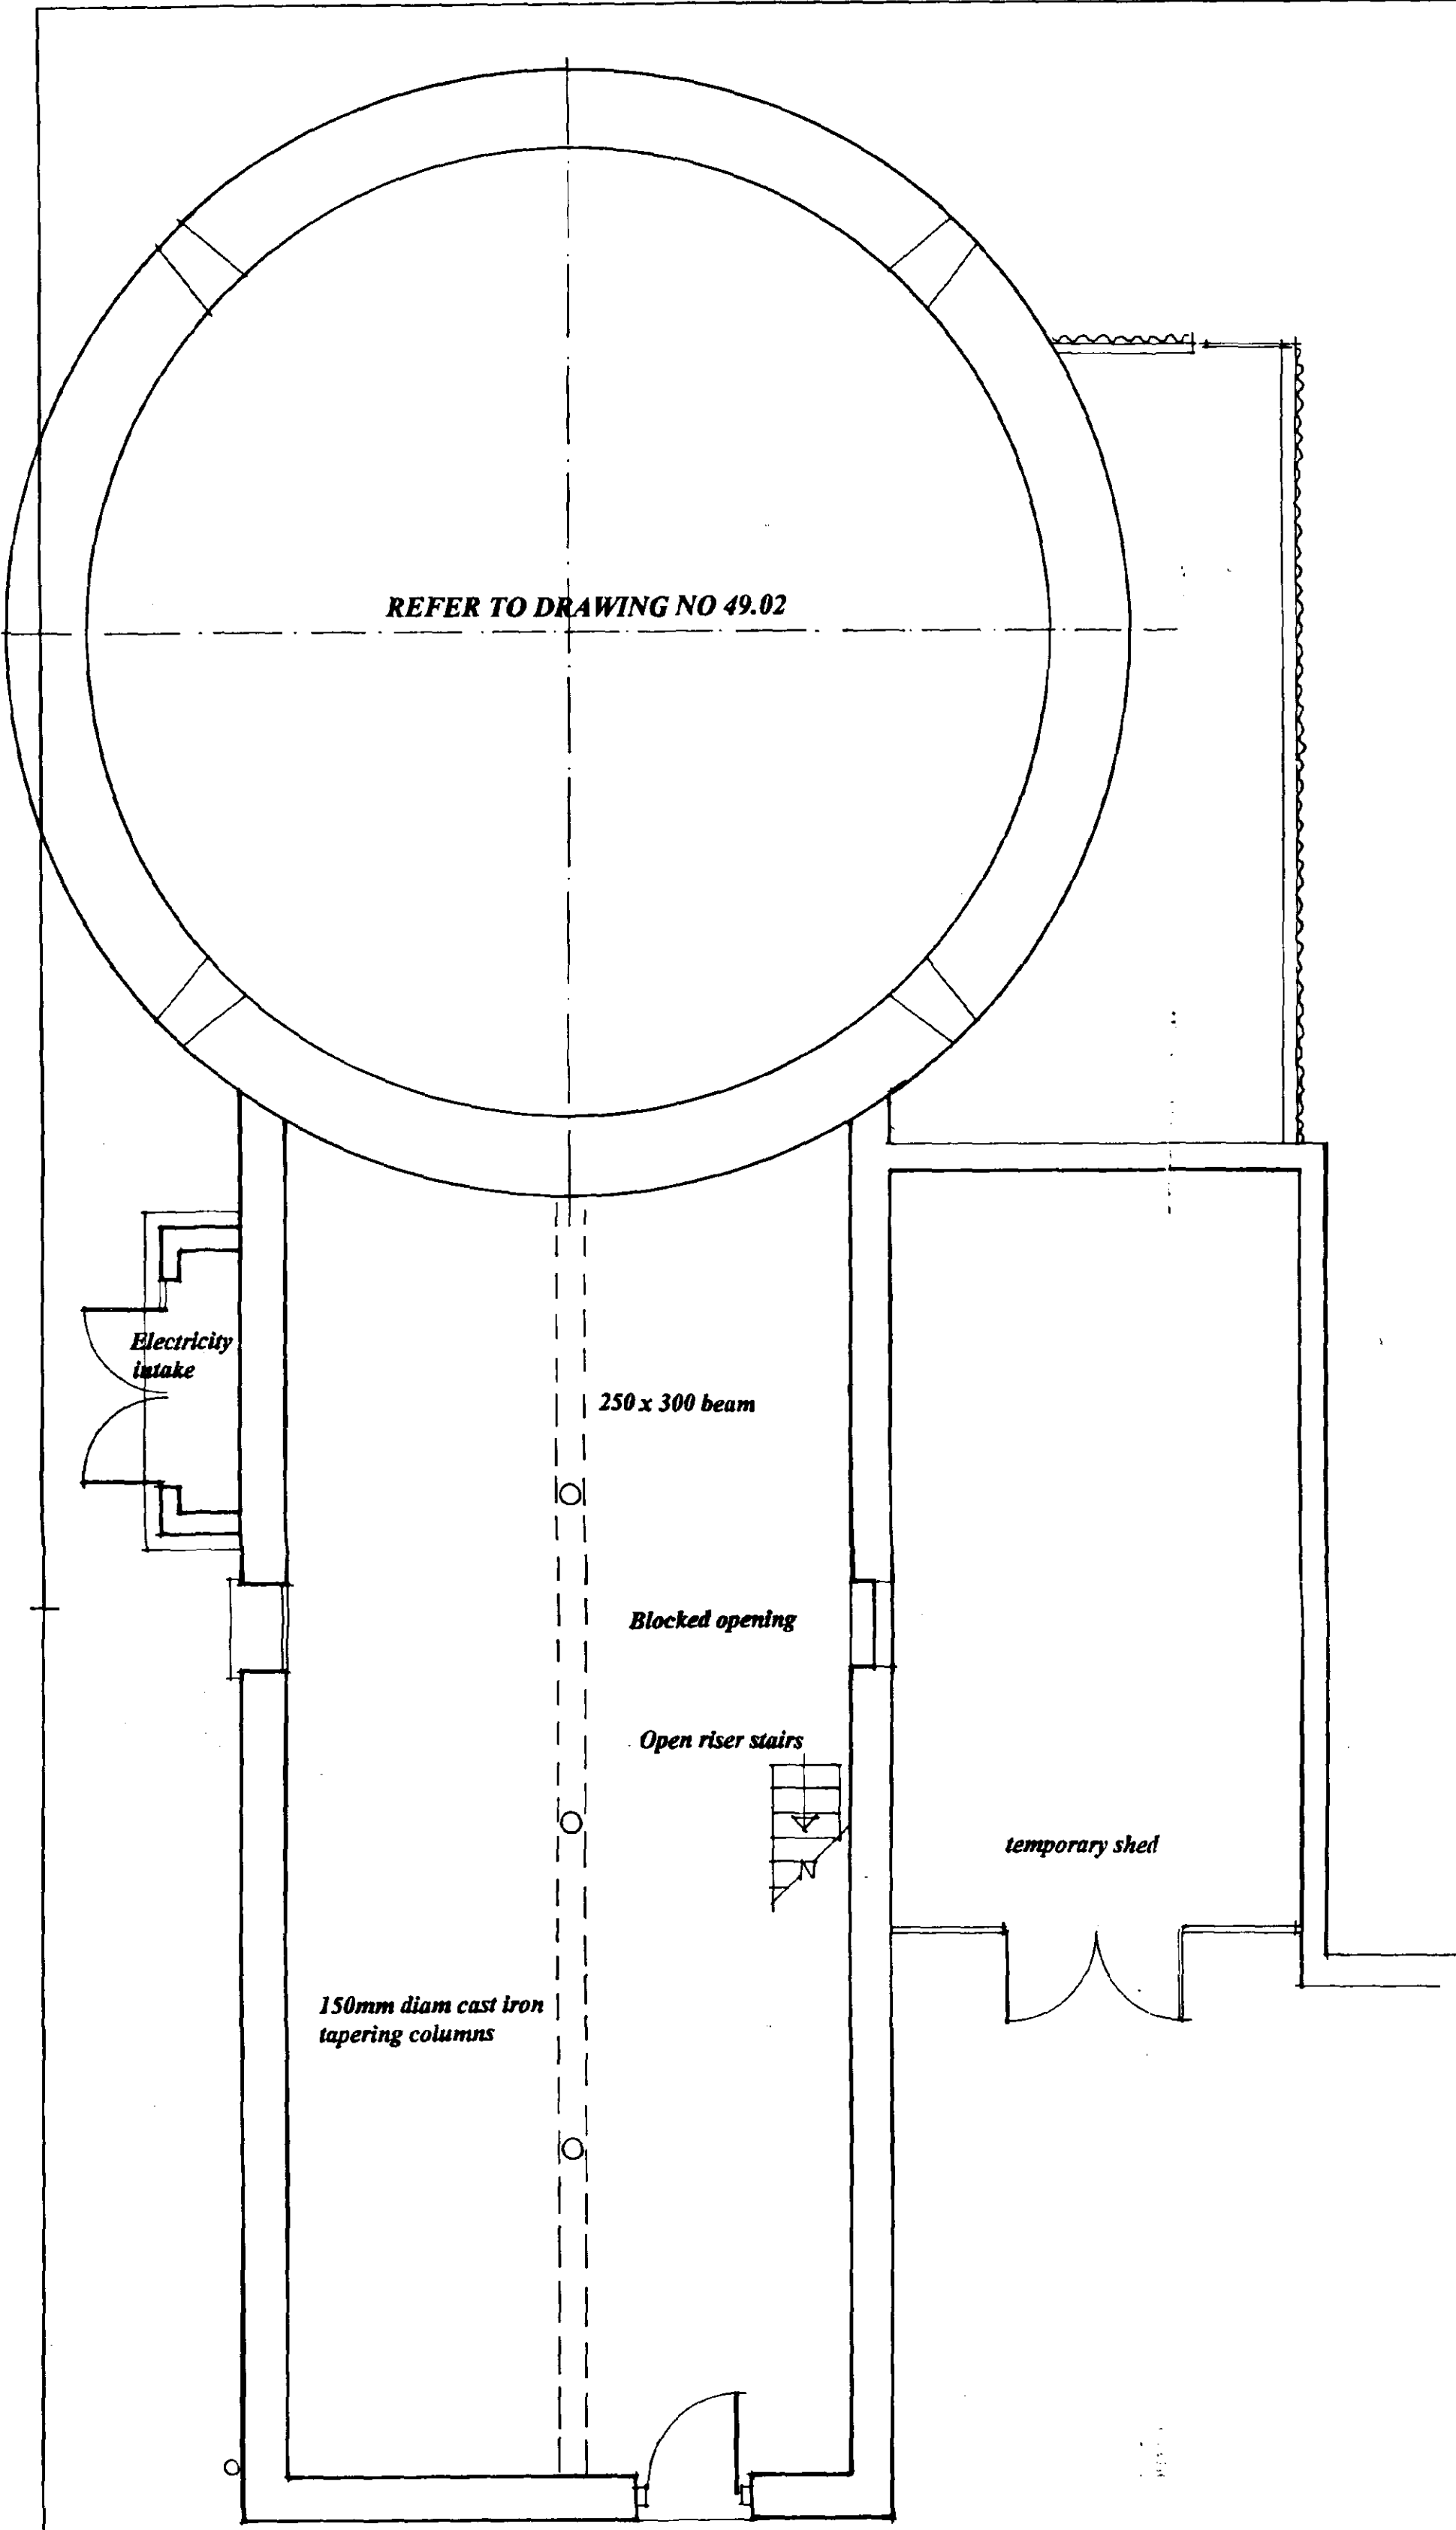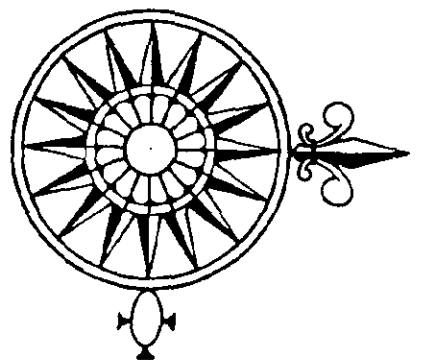

BASEMENT

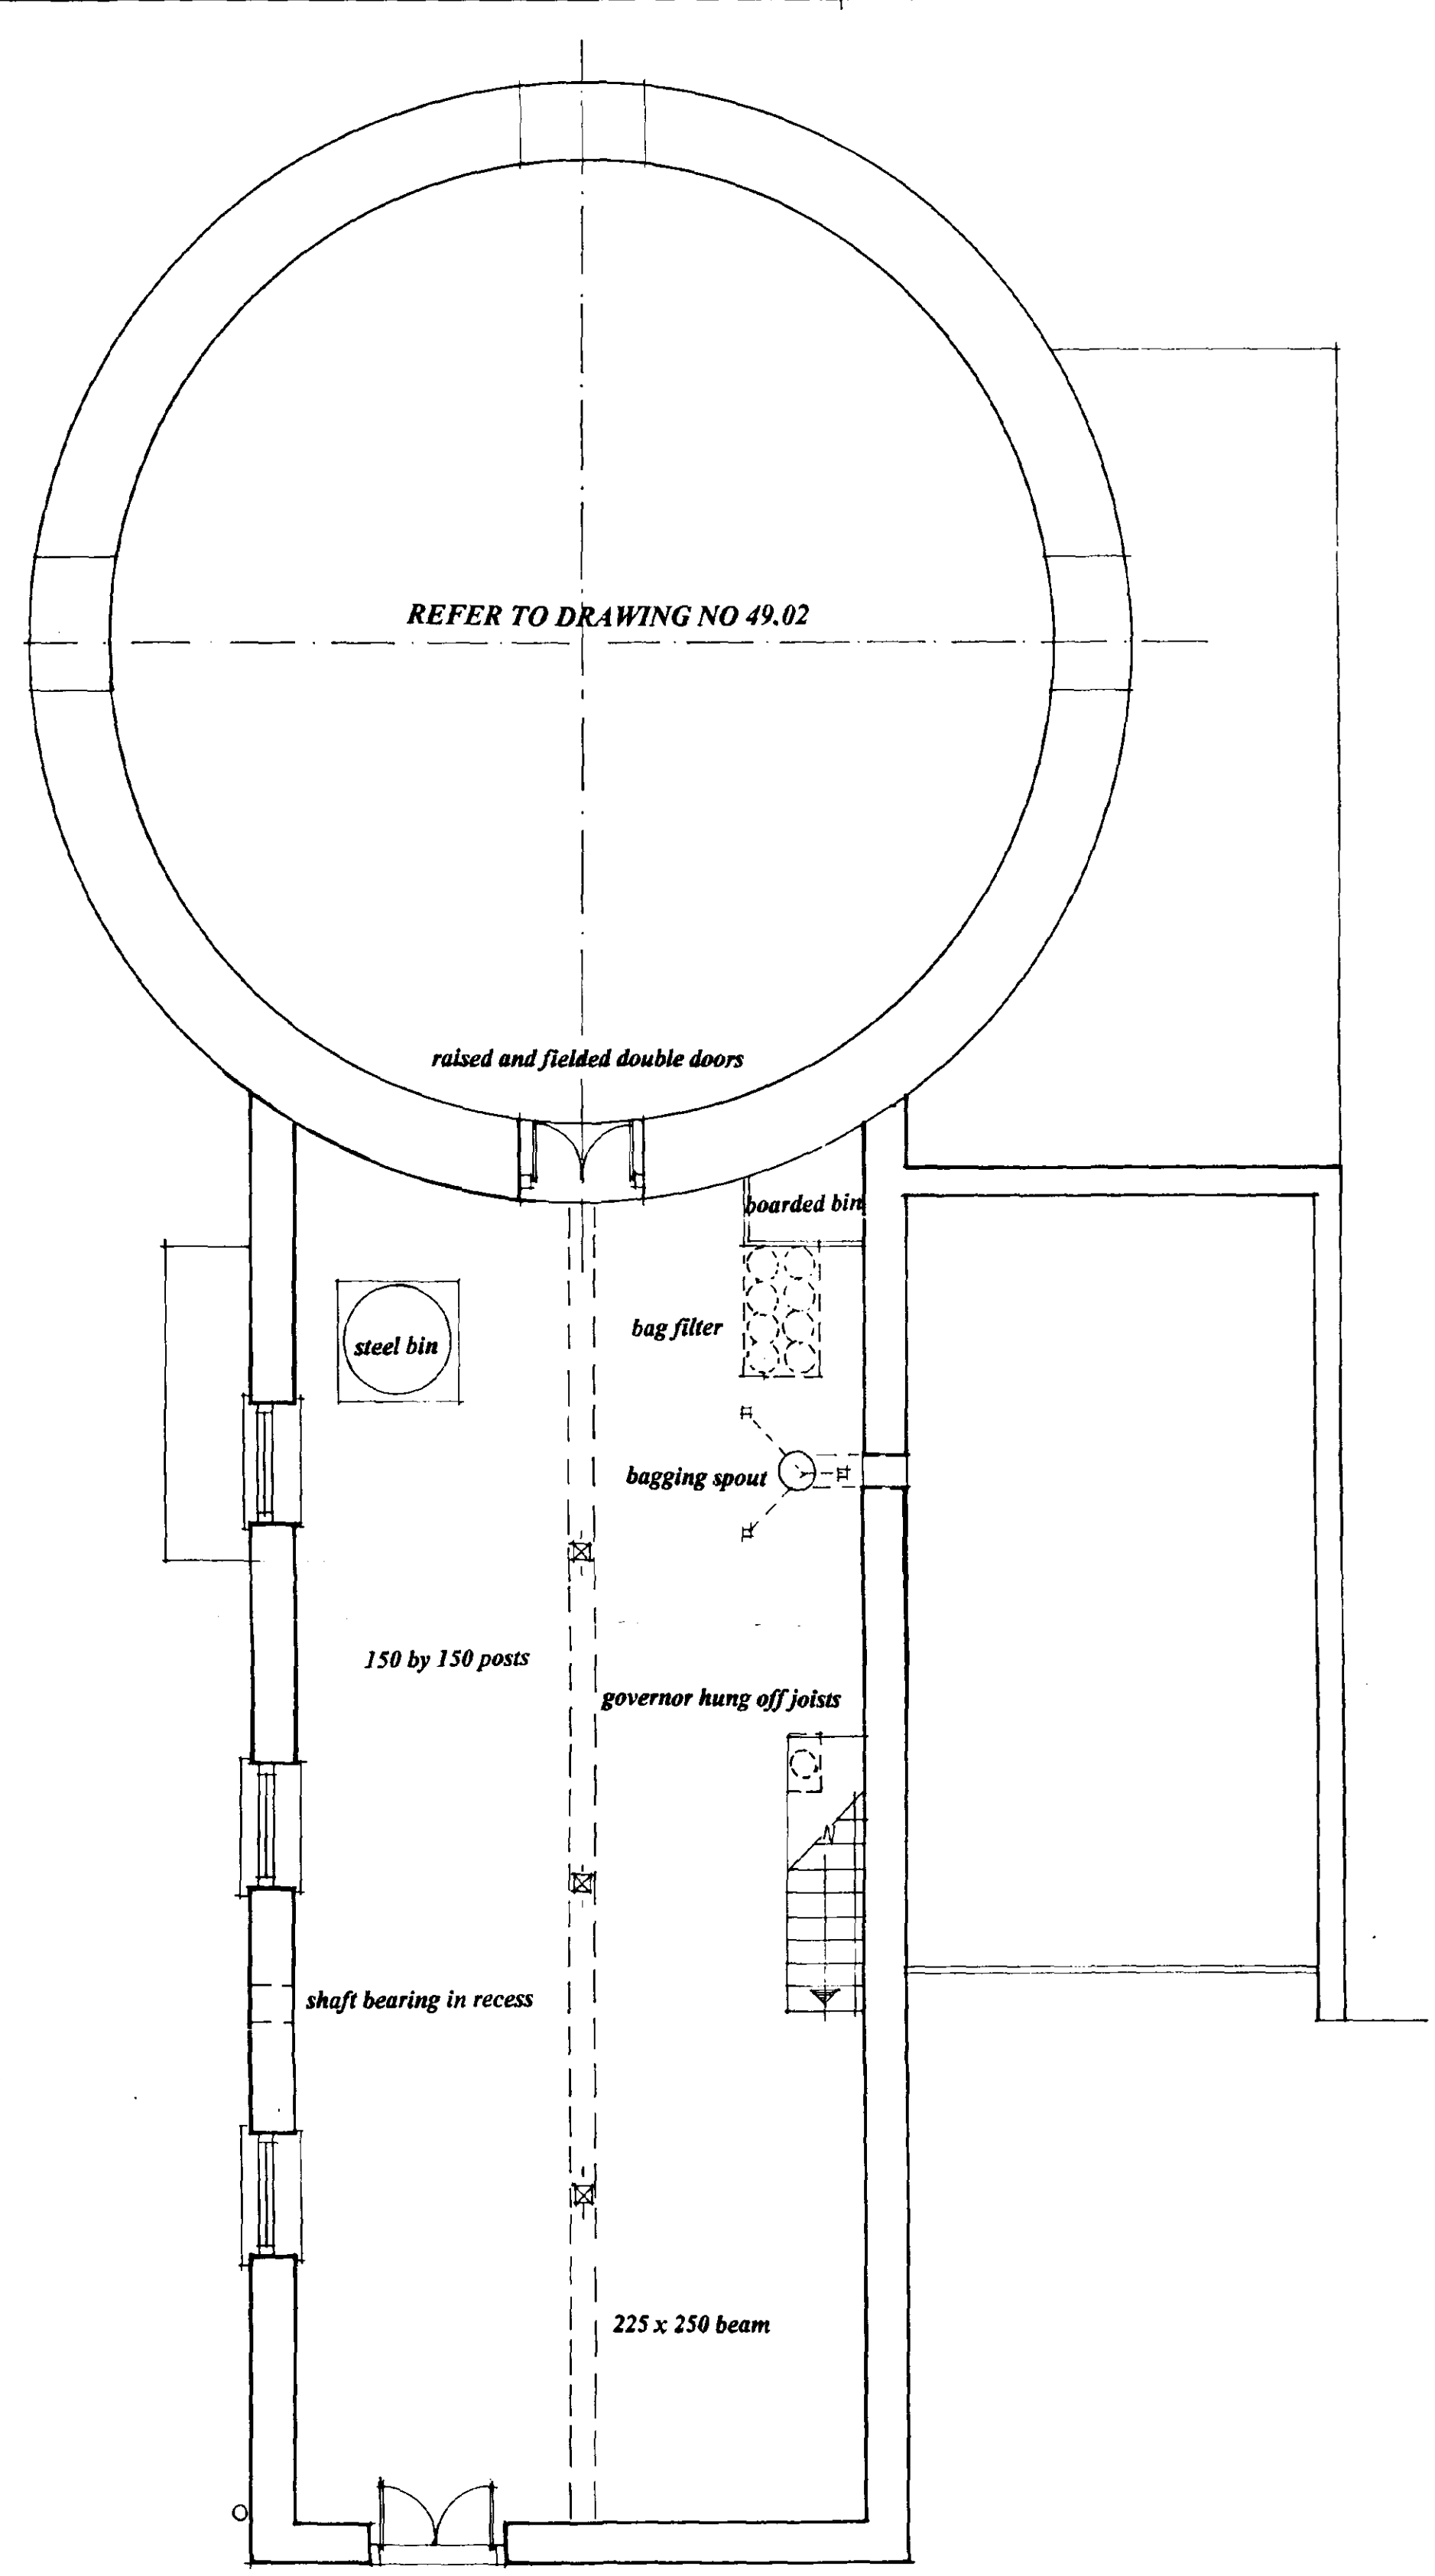

GROUND FLOOR

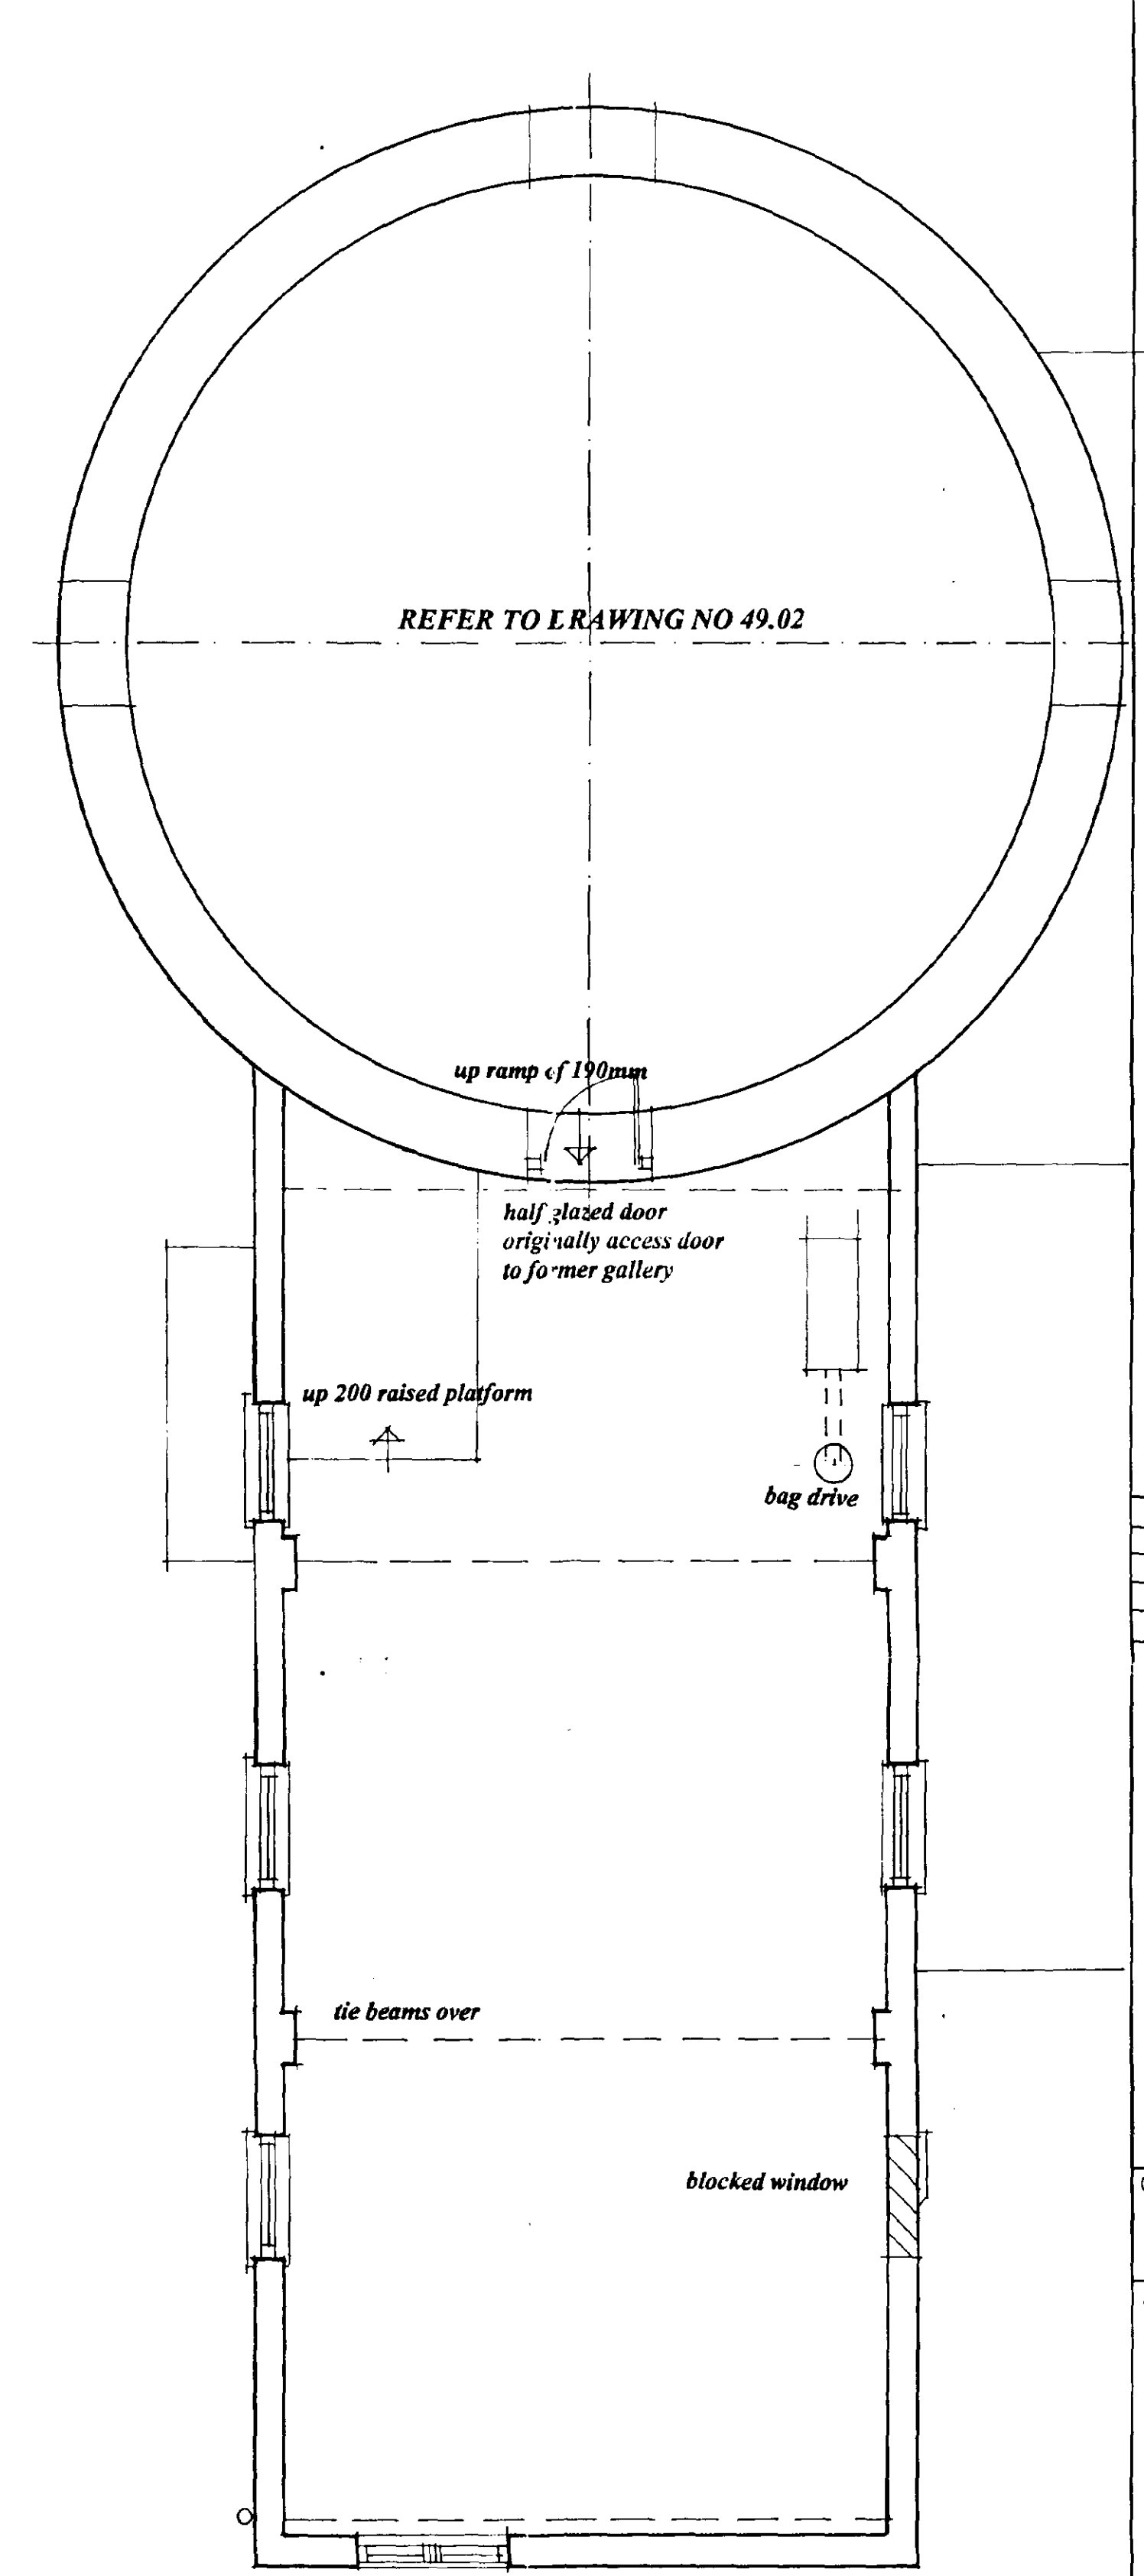

FIRST FLOOR

**DETERMINED
PLAN**

SOUTH EAST LONDON
HOUSING & REGENERATION
19 SEP 2000
Ref: 114100

A	Date	Revisions

ANDERSON & GLENN
Chartered Architectural Practice and
Landscape Consultancy

Yew Tree Nurseries
Ralphs Lane,
Frampton West,
BOSTON PE20 1RQ


Tel 01205 724047 Fax 01205 723792
In association with Boucher & Sons,
consultant millwrights
Client **Moulton Windmill
Project Ltd**
Job Title *Registered Charity No 1078747*

**MOULTON MILL
RESTORATION**


Drawing Title
**PLANS OF
GRANARY**

Scale **1:50**
Date **JULY 2000** Drawn by


Drwg. No. **49.11** Rev.

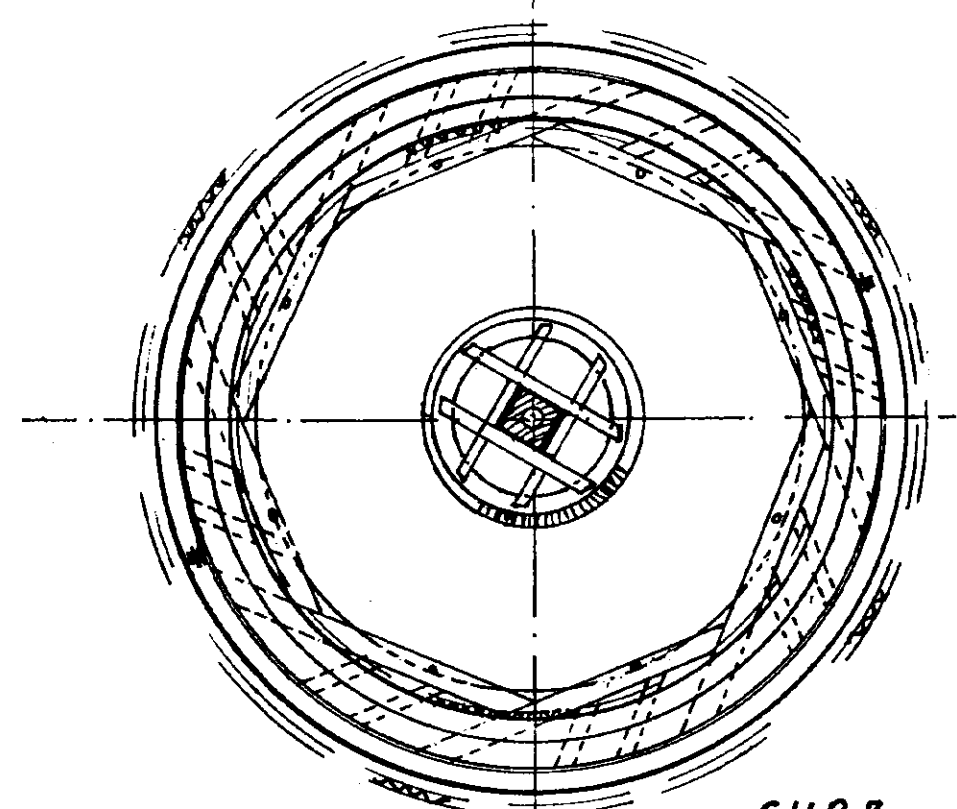


CURB
3.6m I.Dia (Brickwork)
4.6m O.Dia (Carbal)

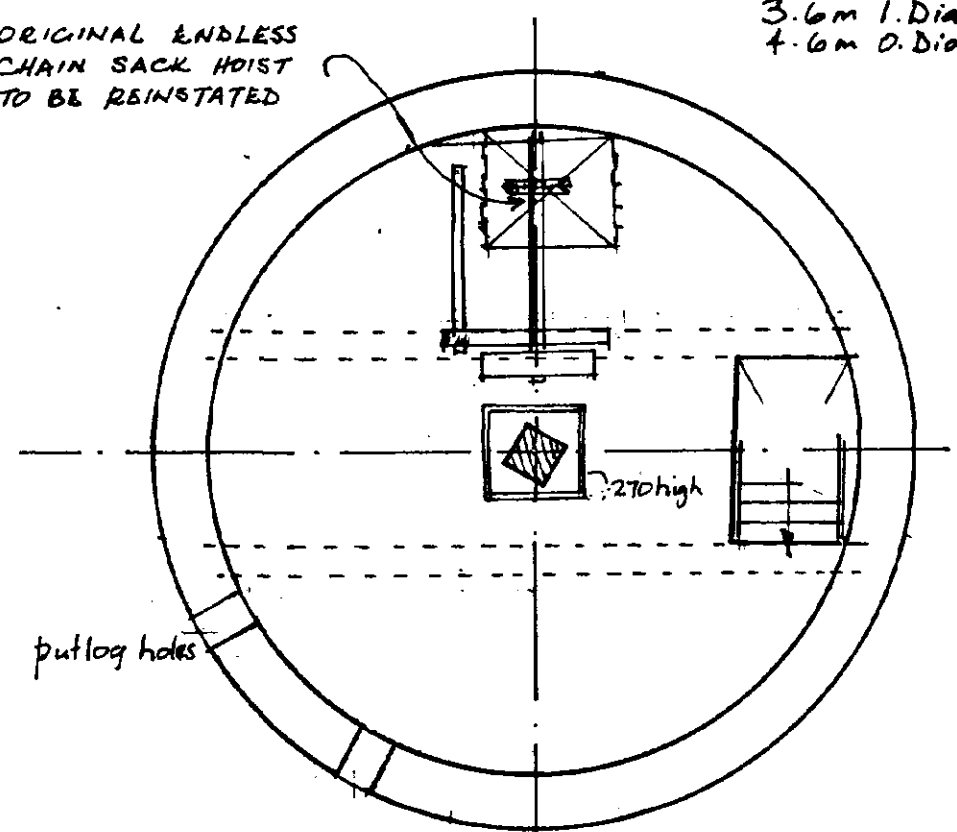


FL. 8
(DUST FLOOR)

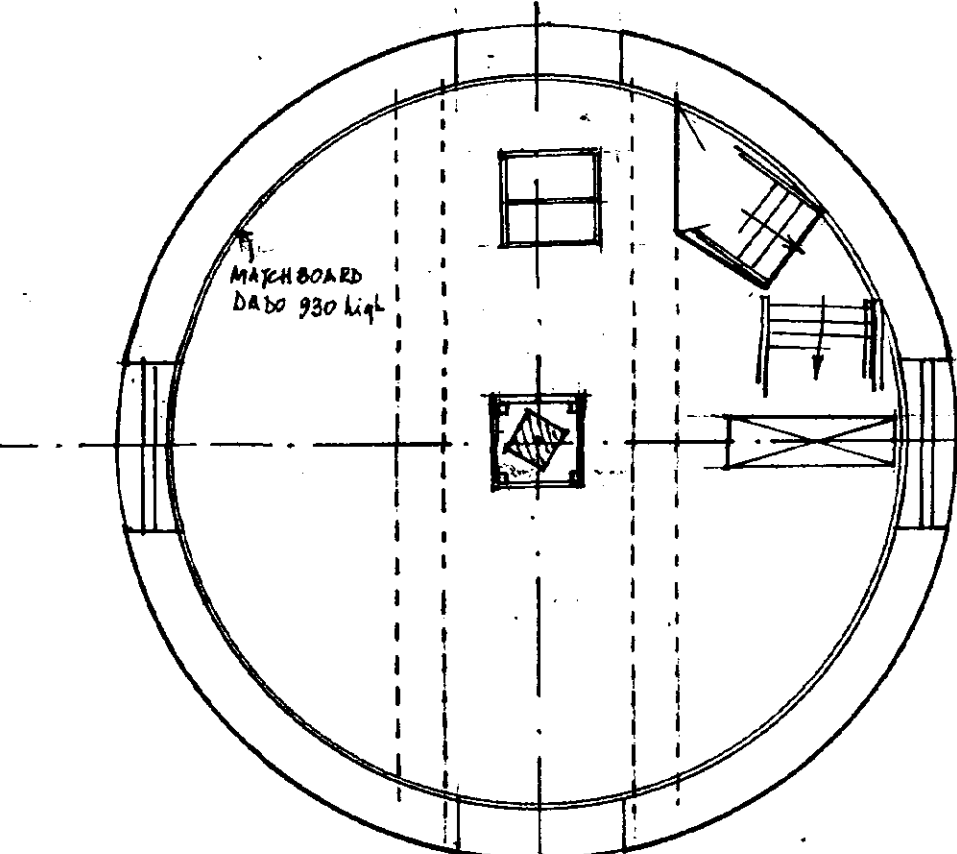


FL. 7

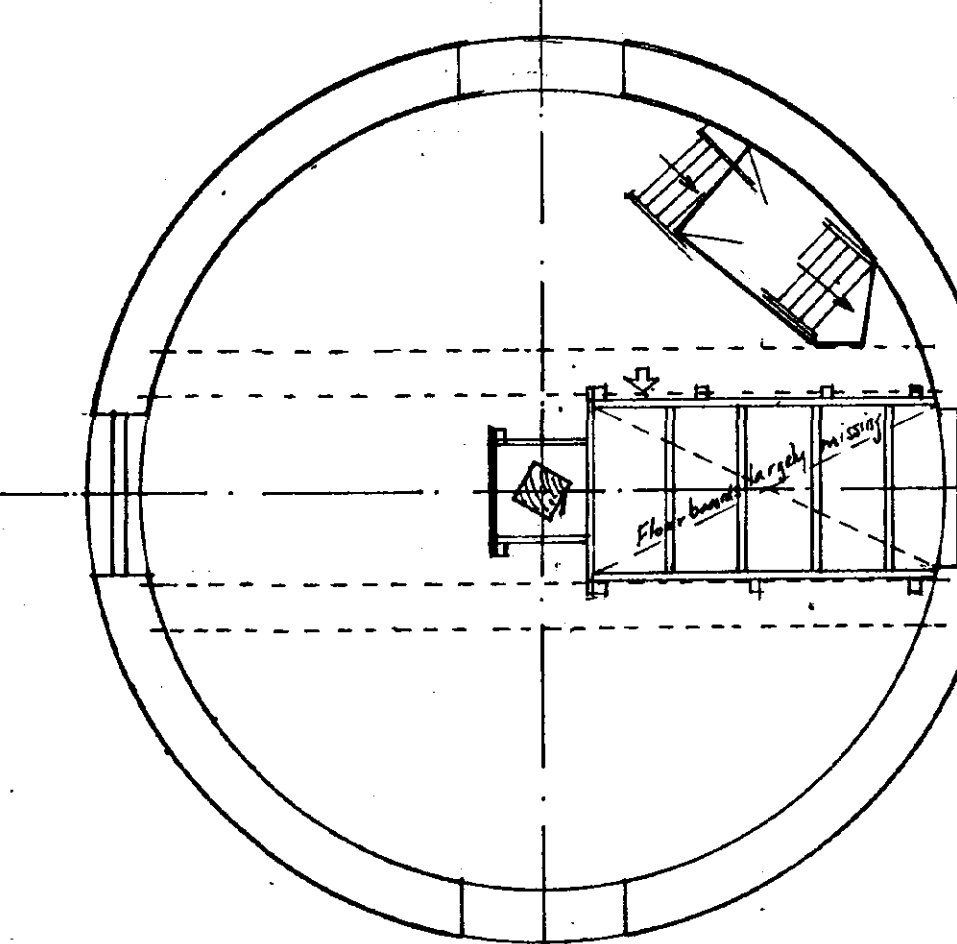


FL. 6
(U. BIN FLOOR)

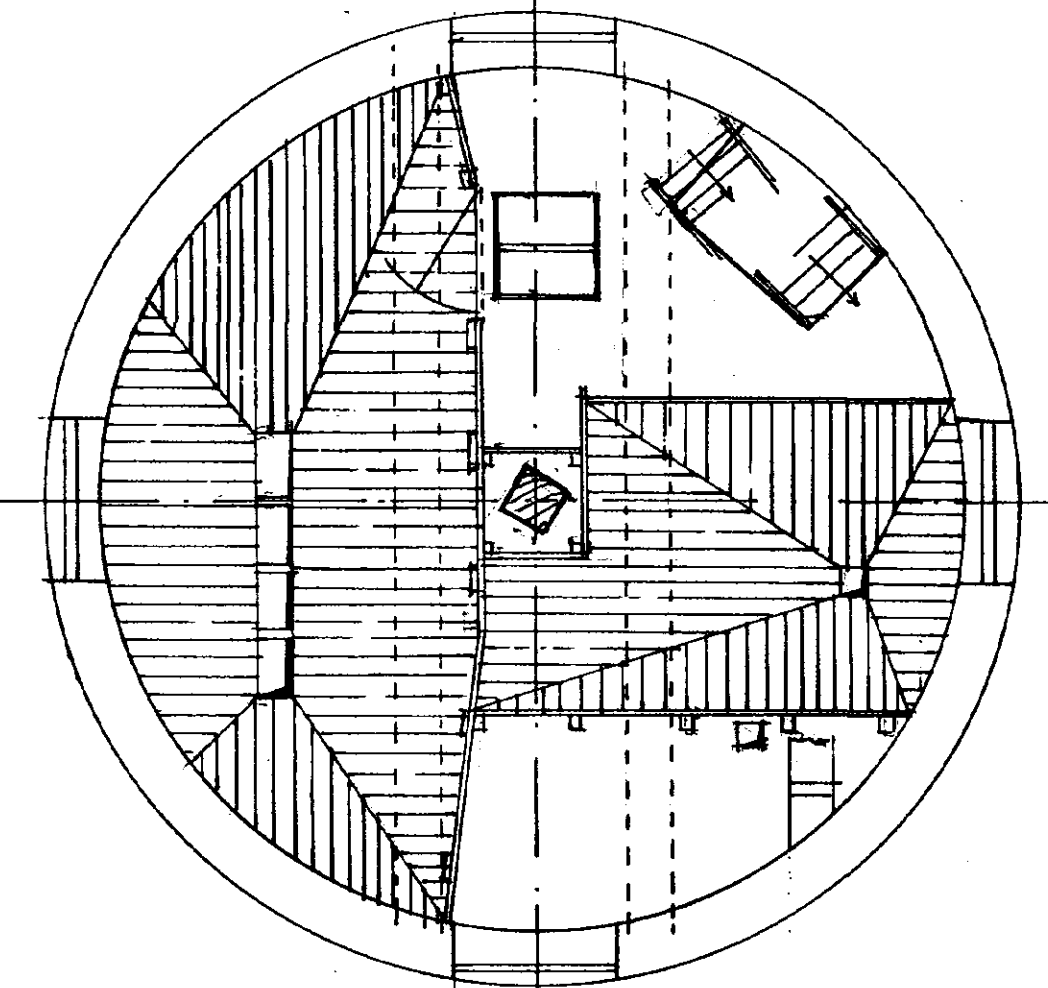


FL. 5
(L. BIN FLOOR)

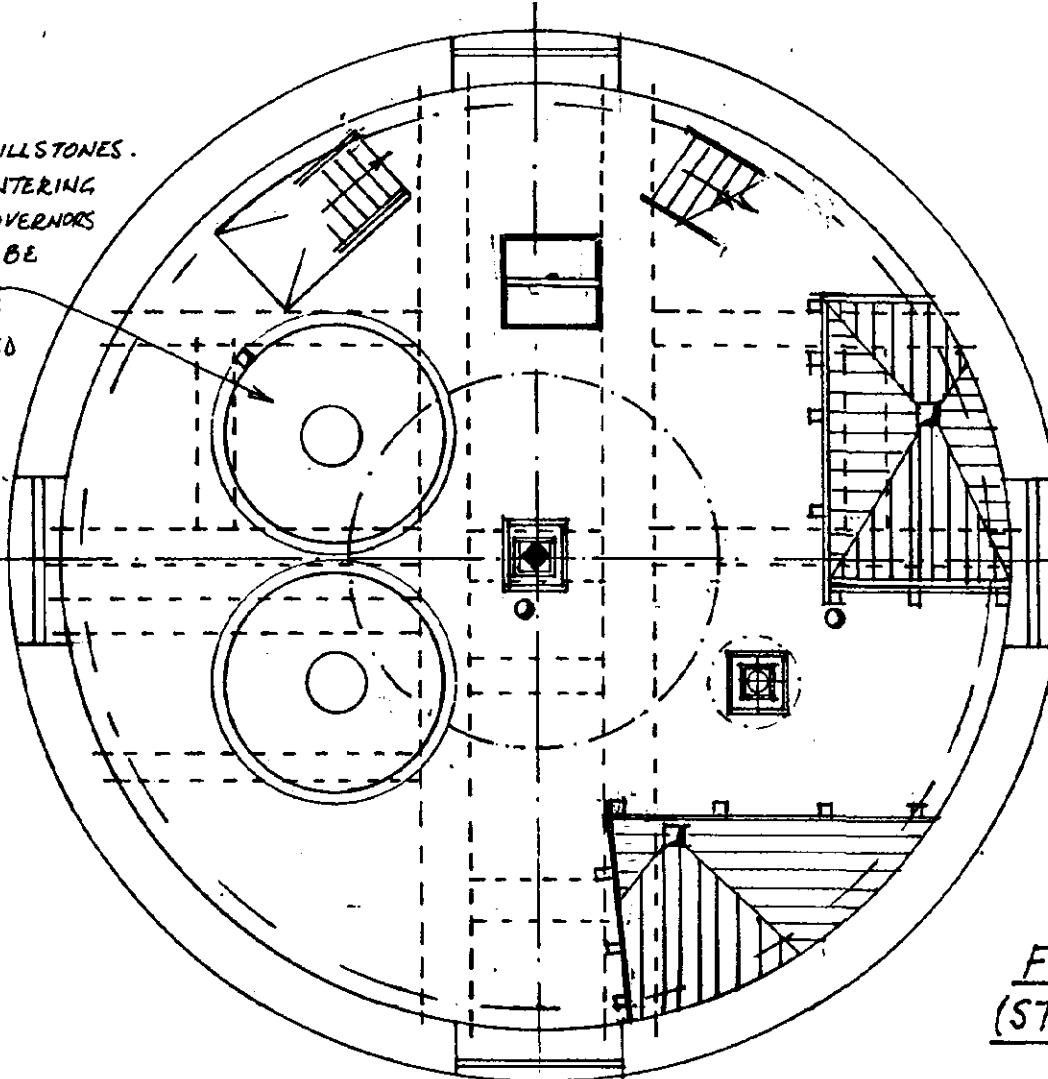


FL. 4
(STONE FLOOR)

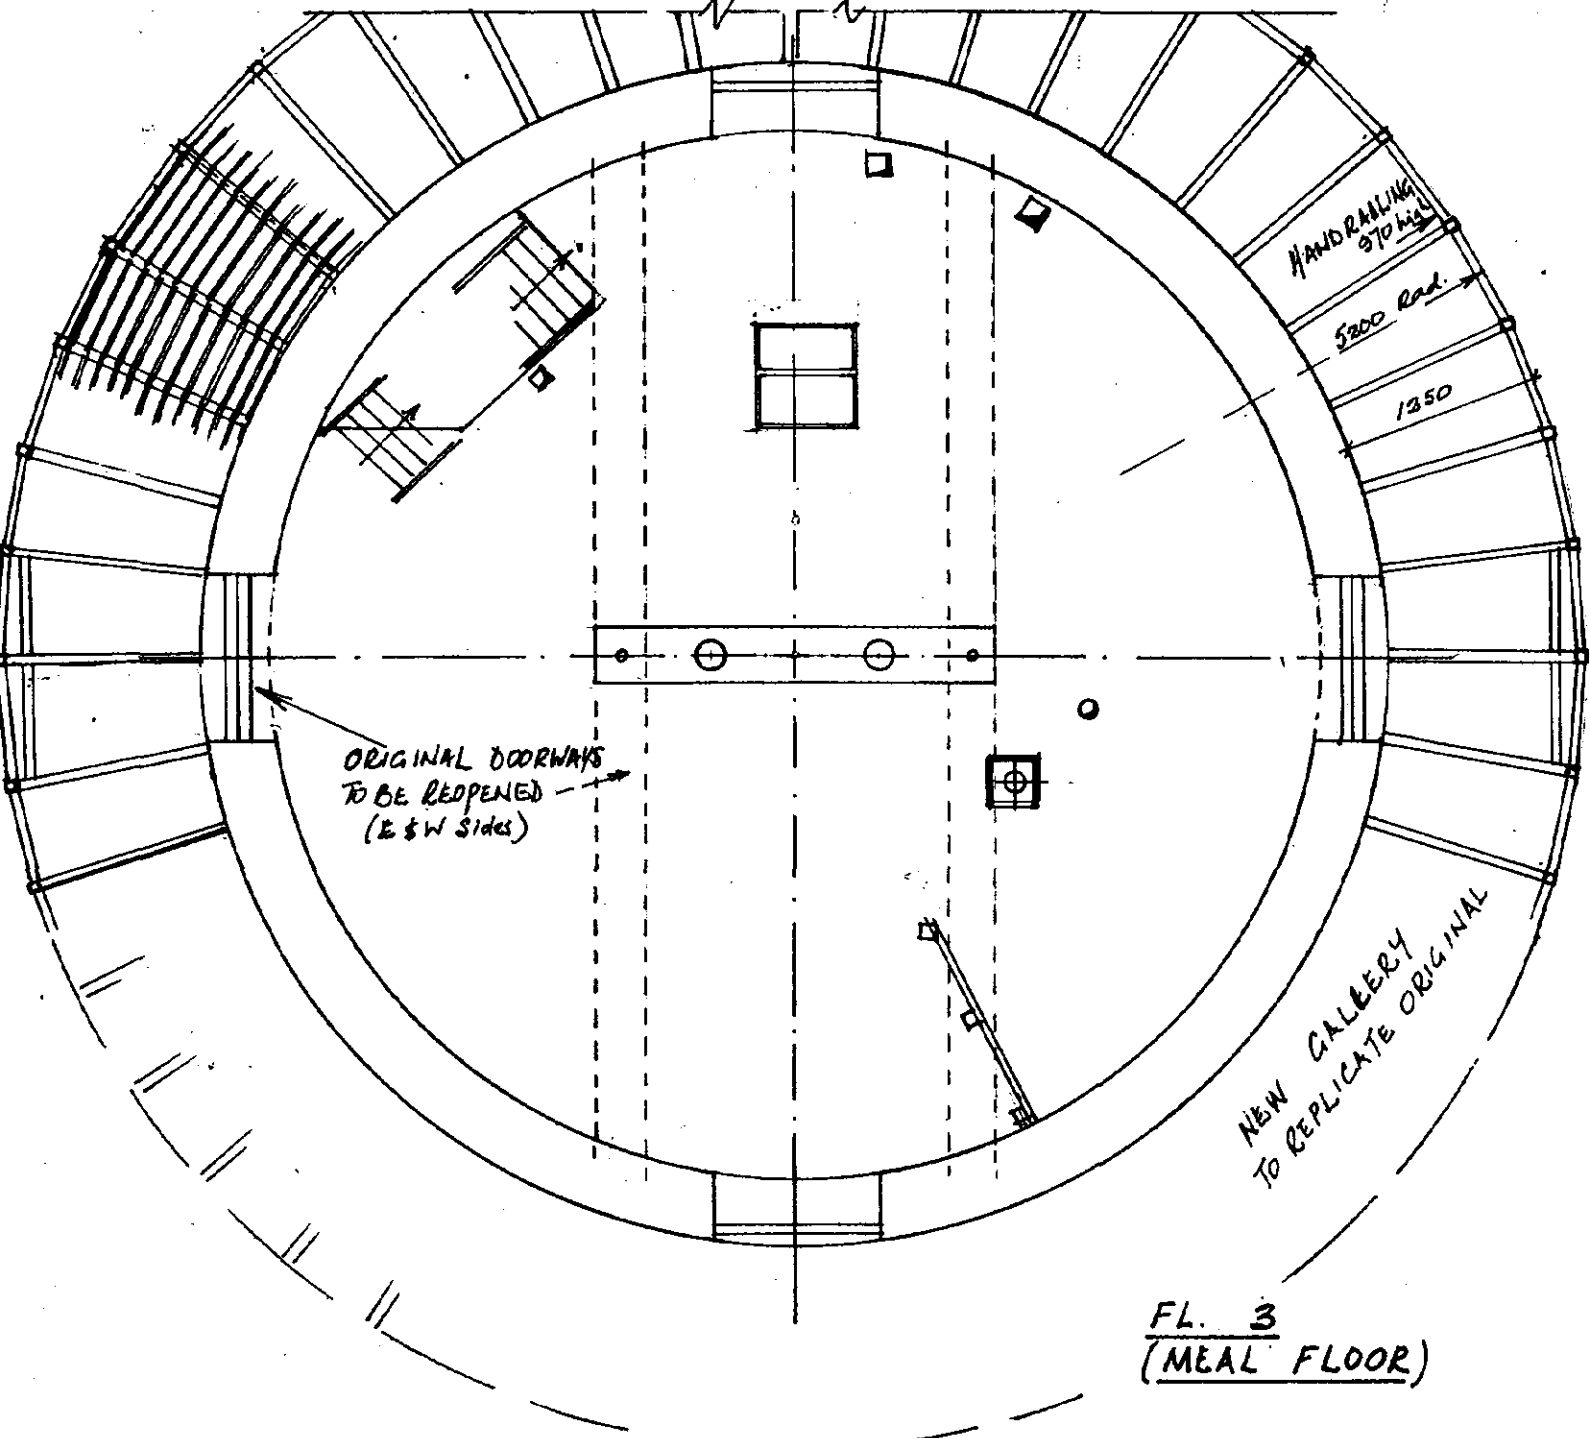


FL. 3
(MEAL FLOOR)

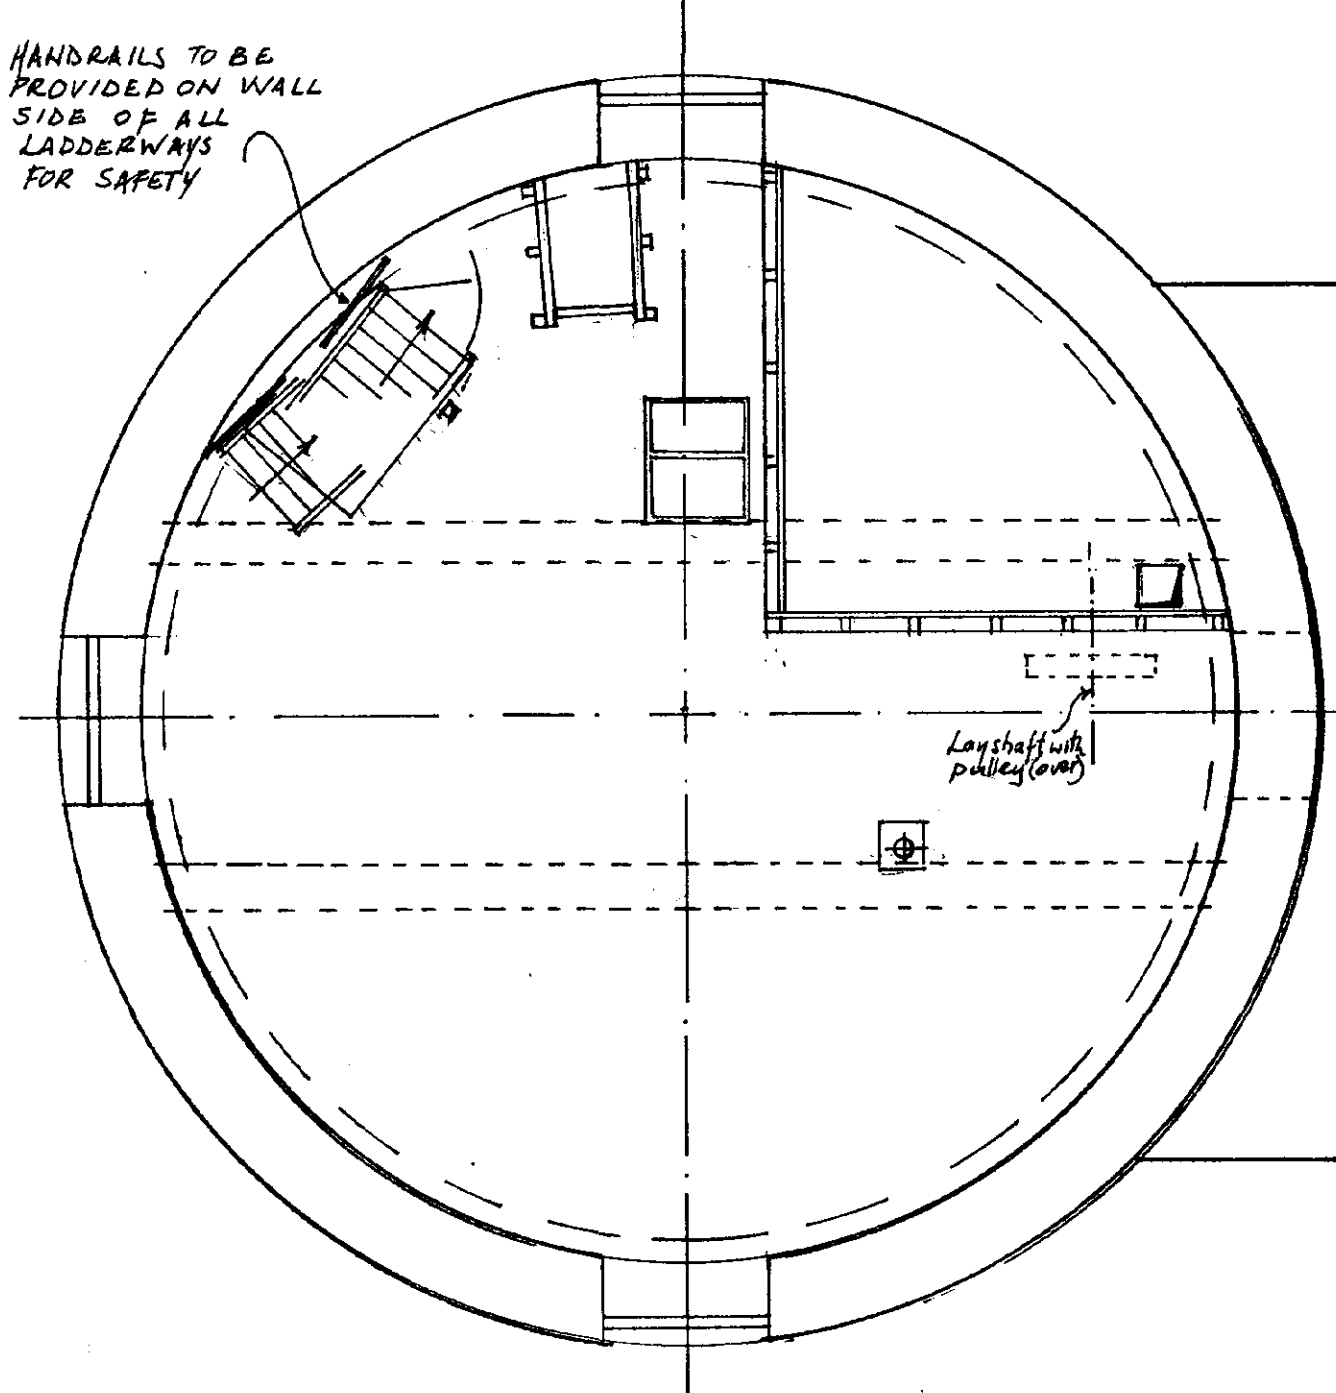


SECOND FLOOR

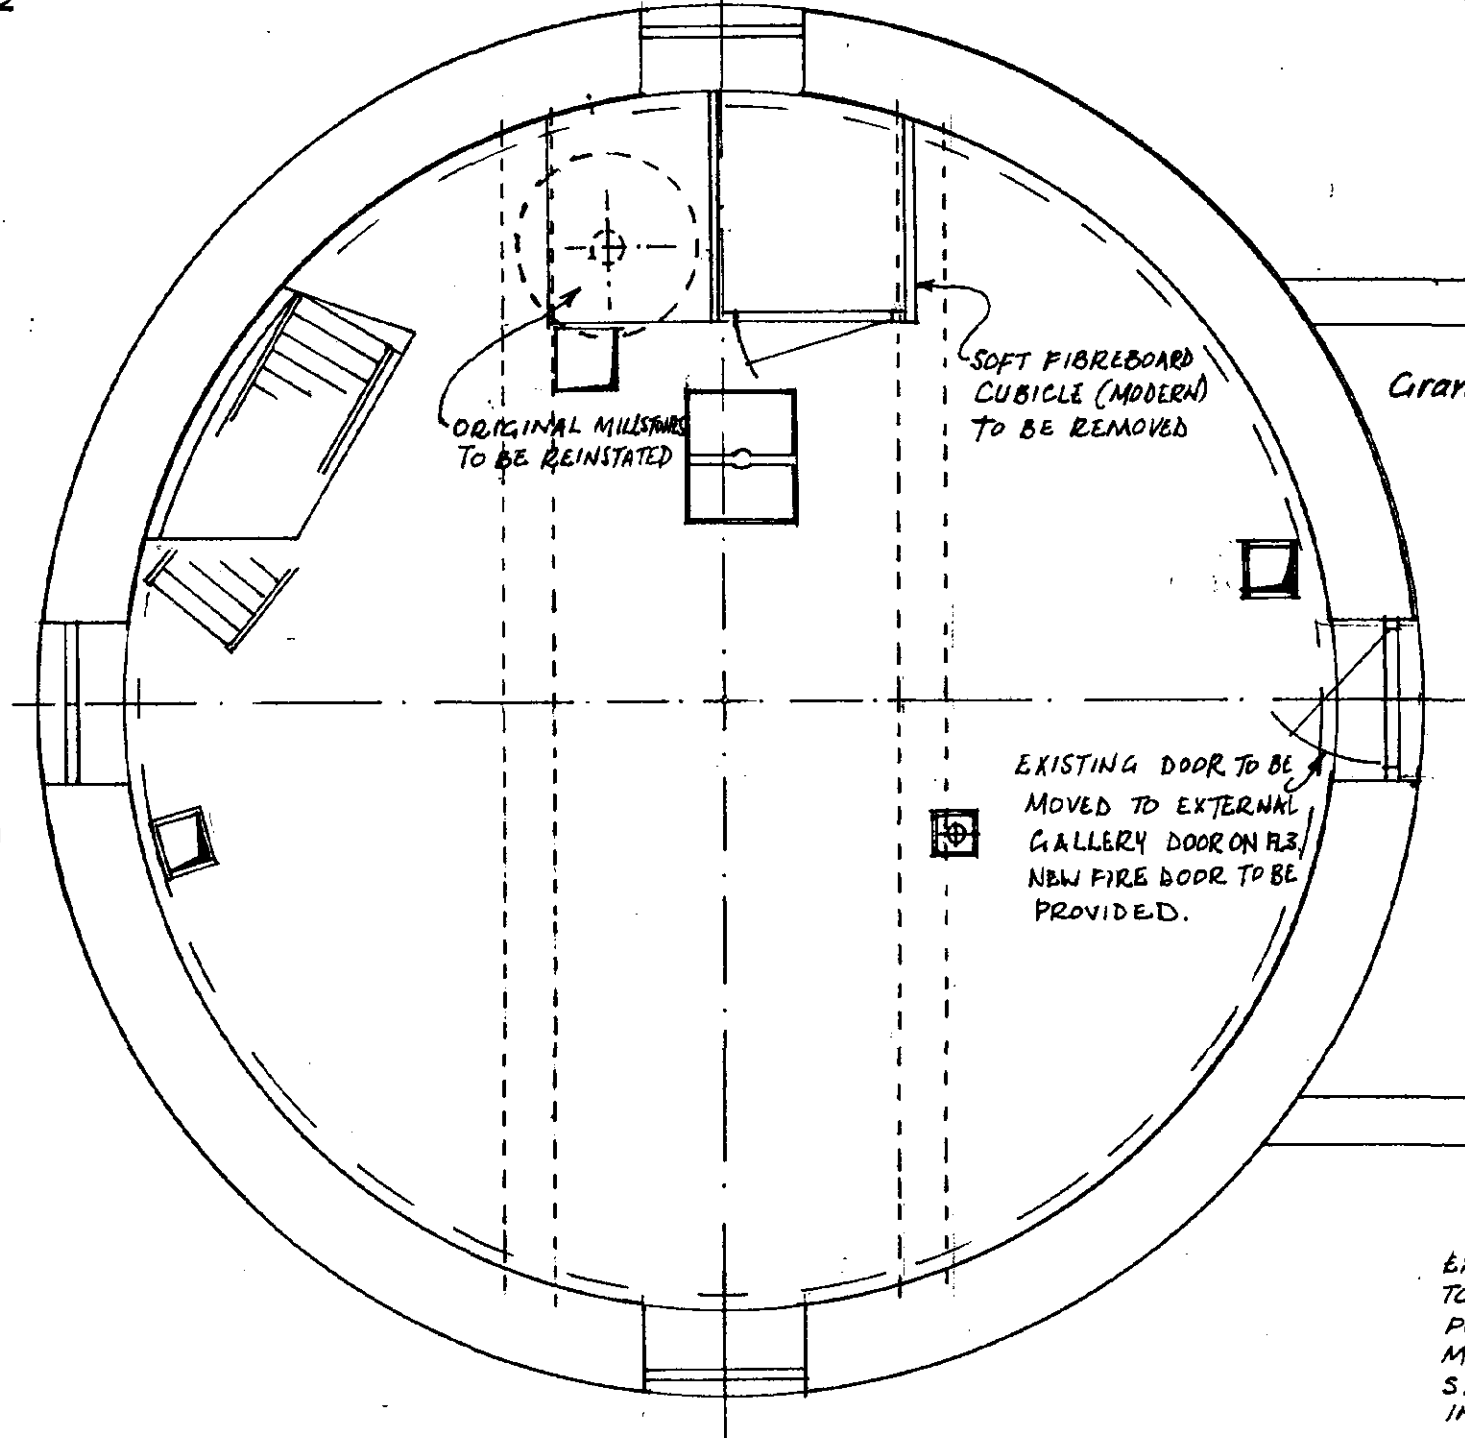

FIRST FLOOR

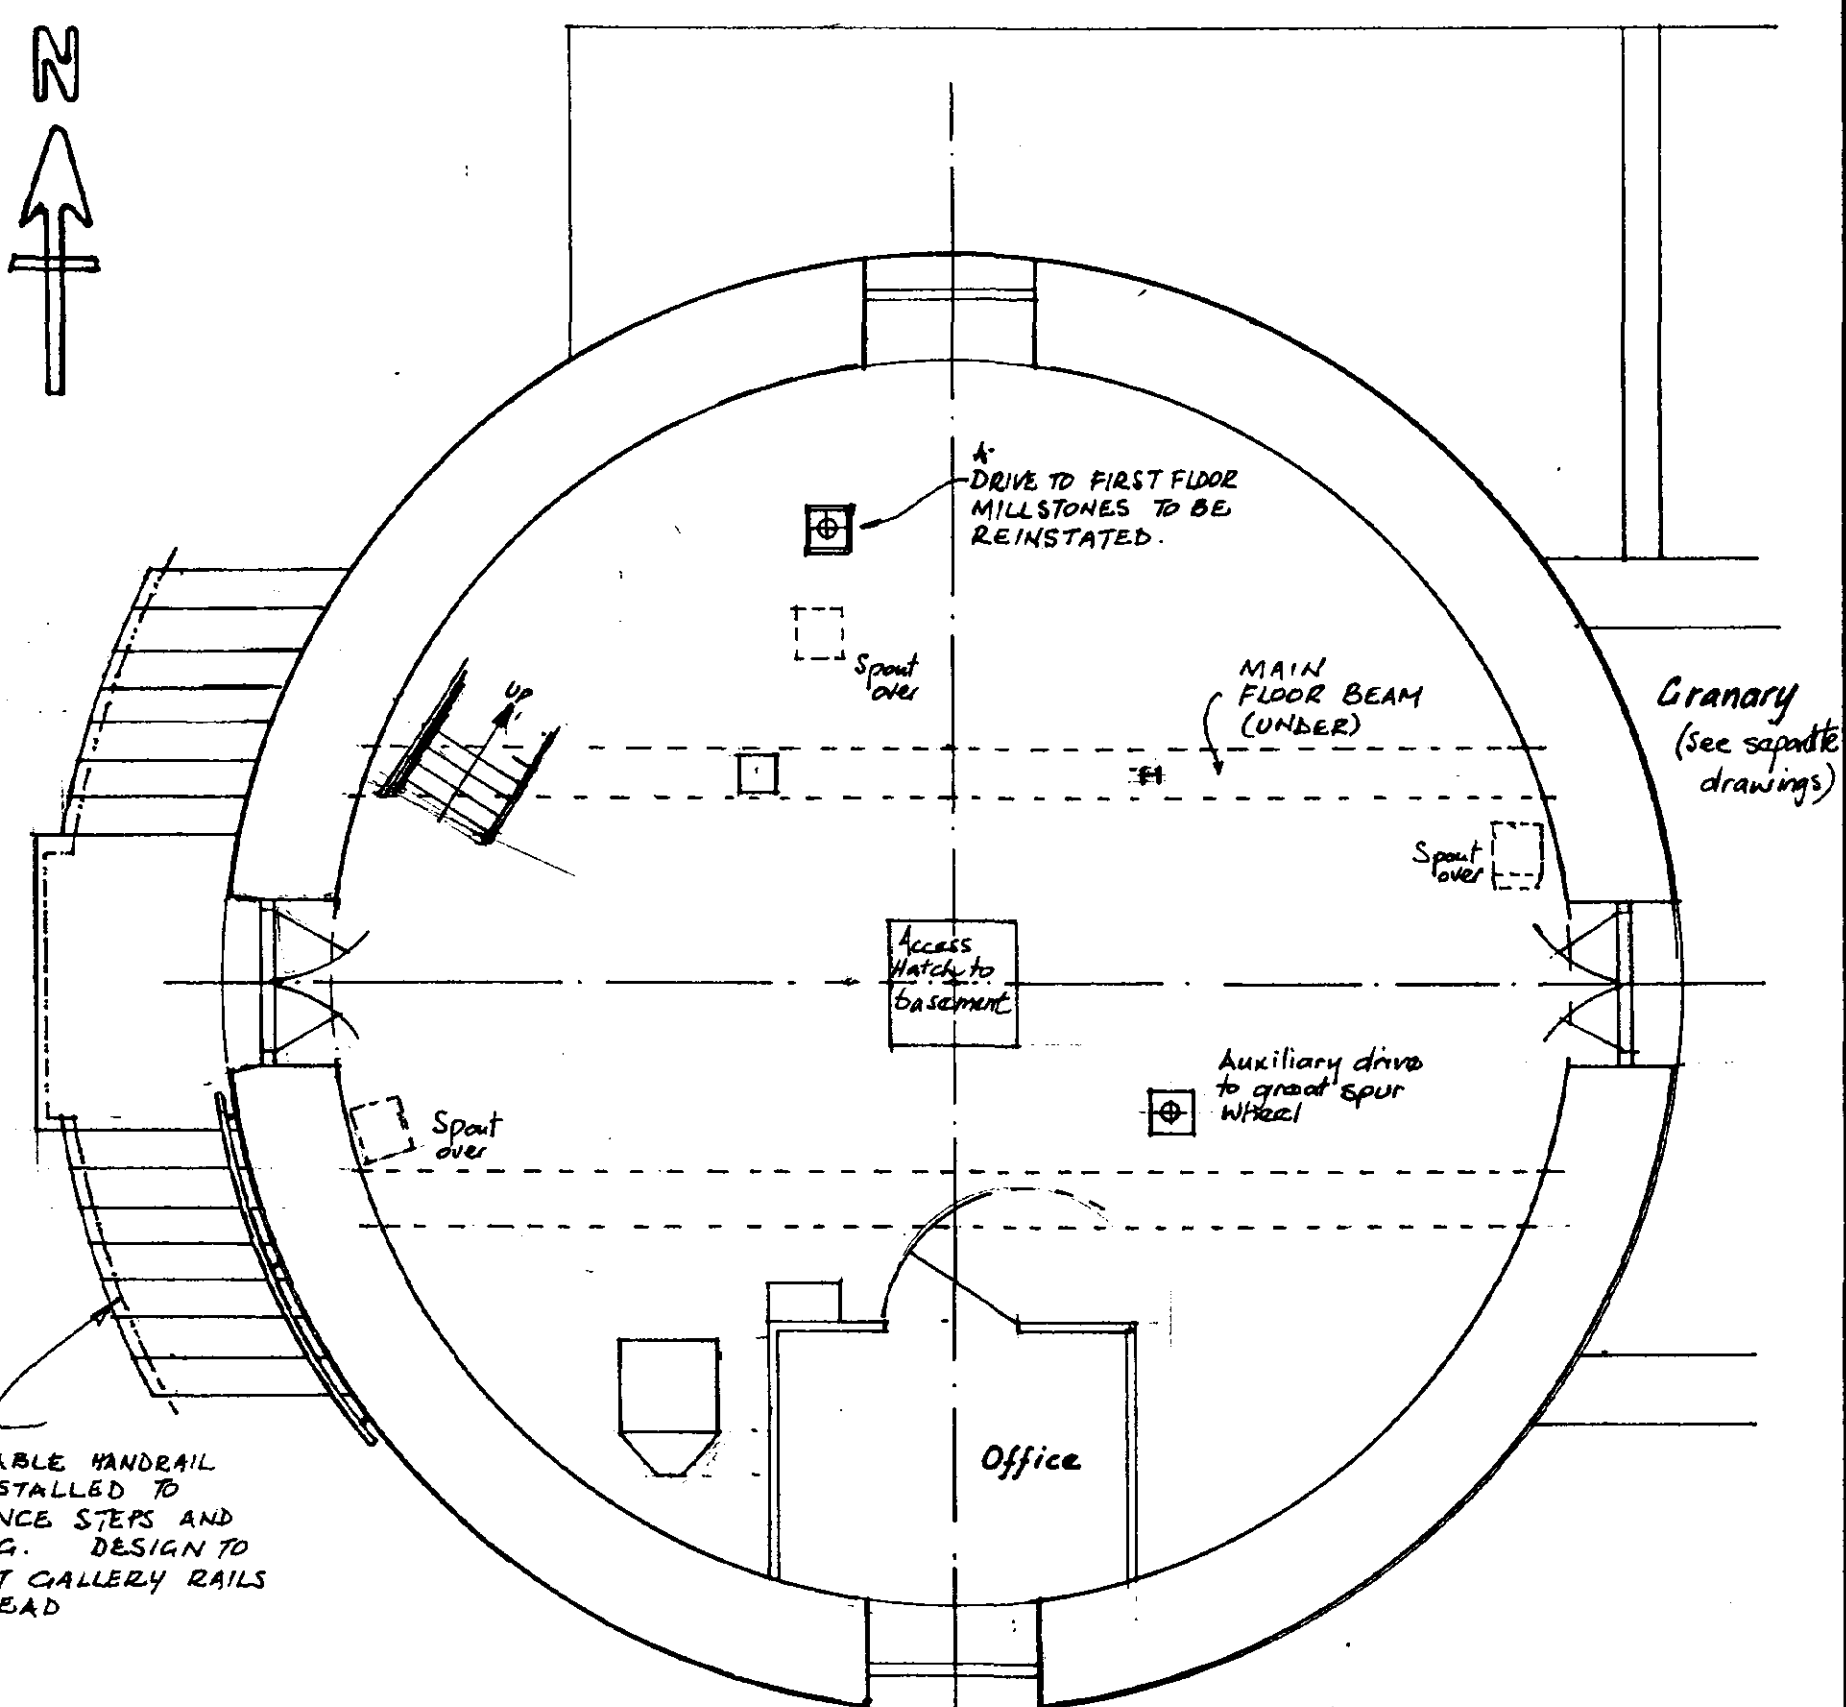


GROUND FLOOR

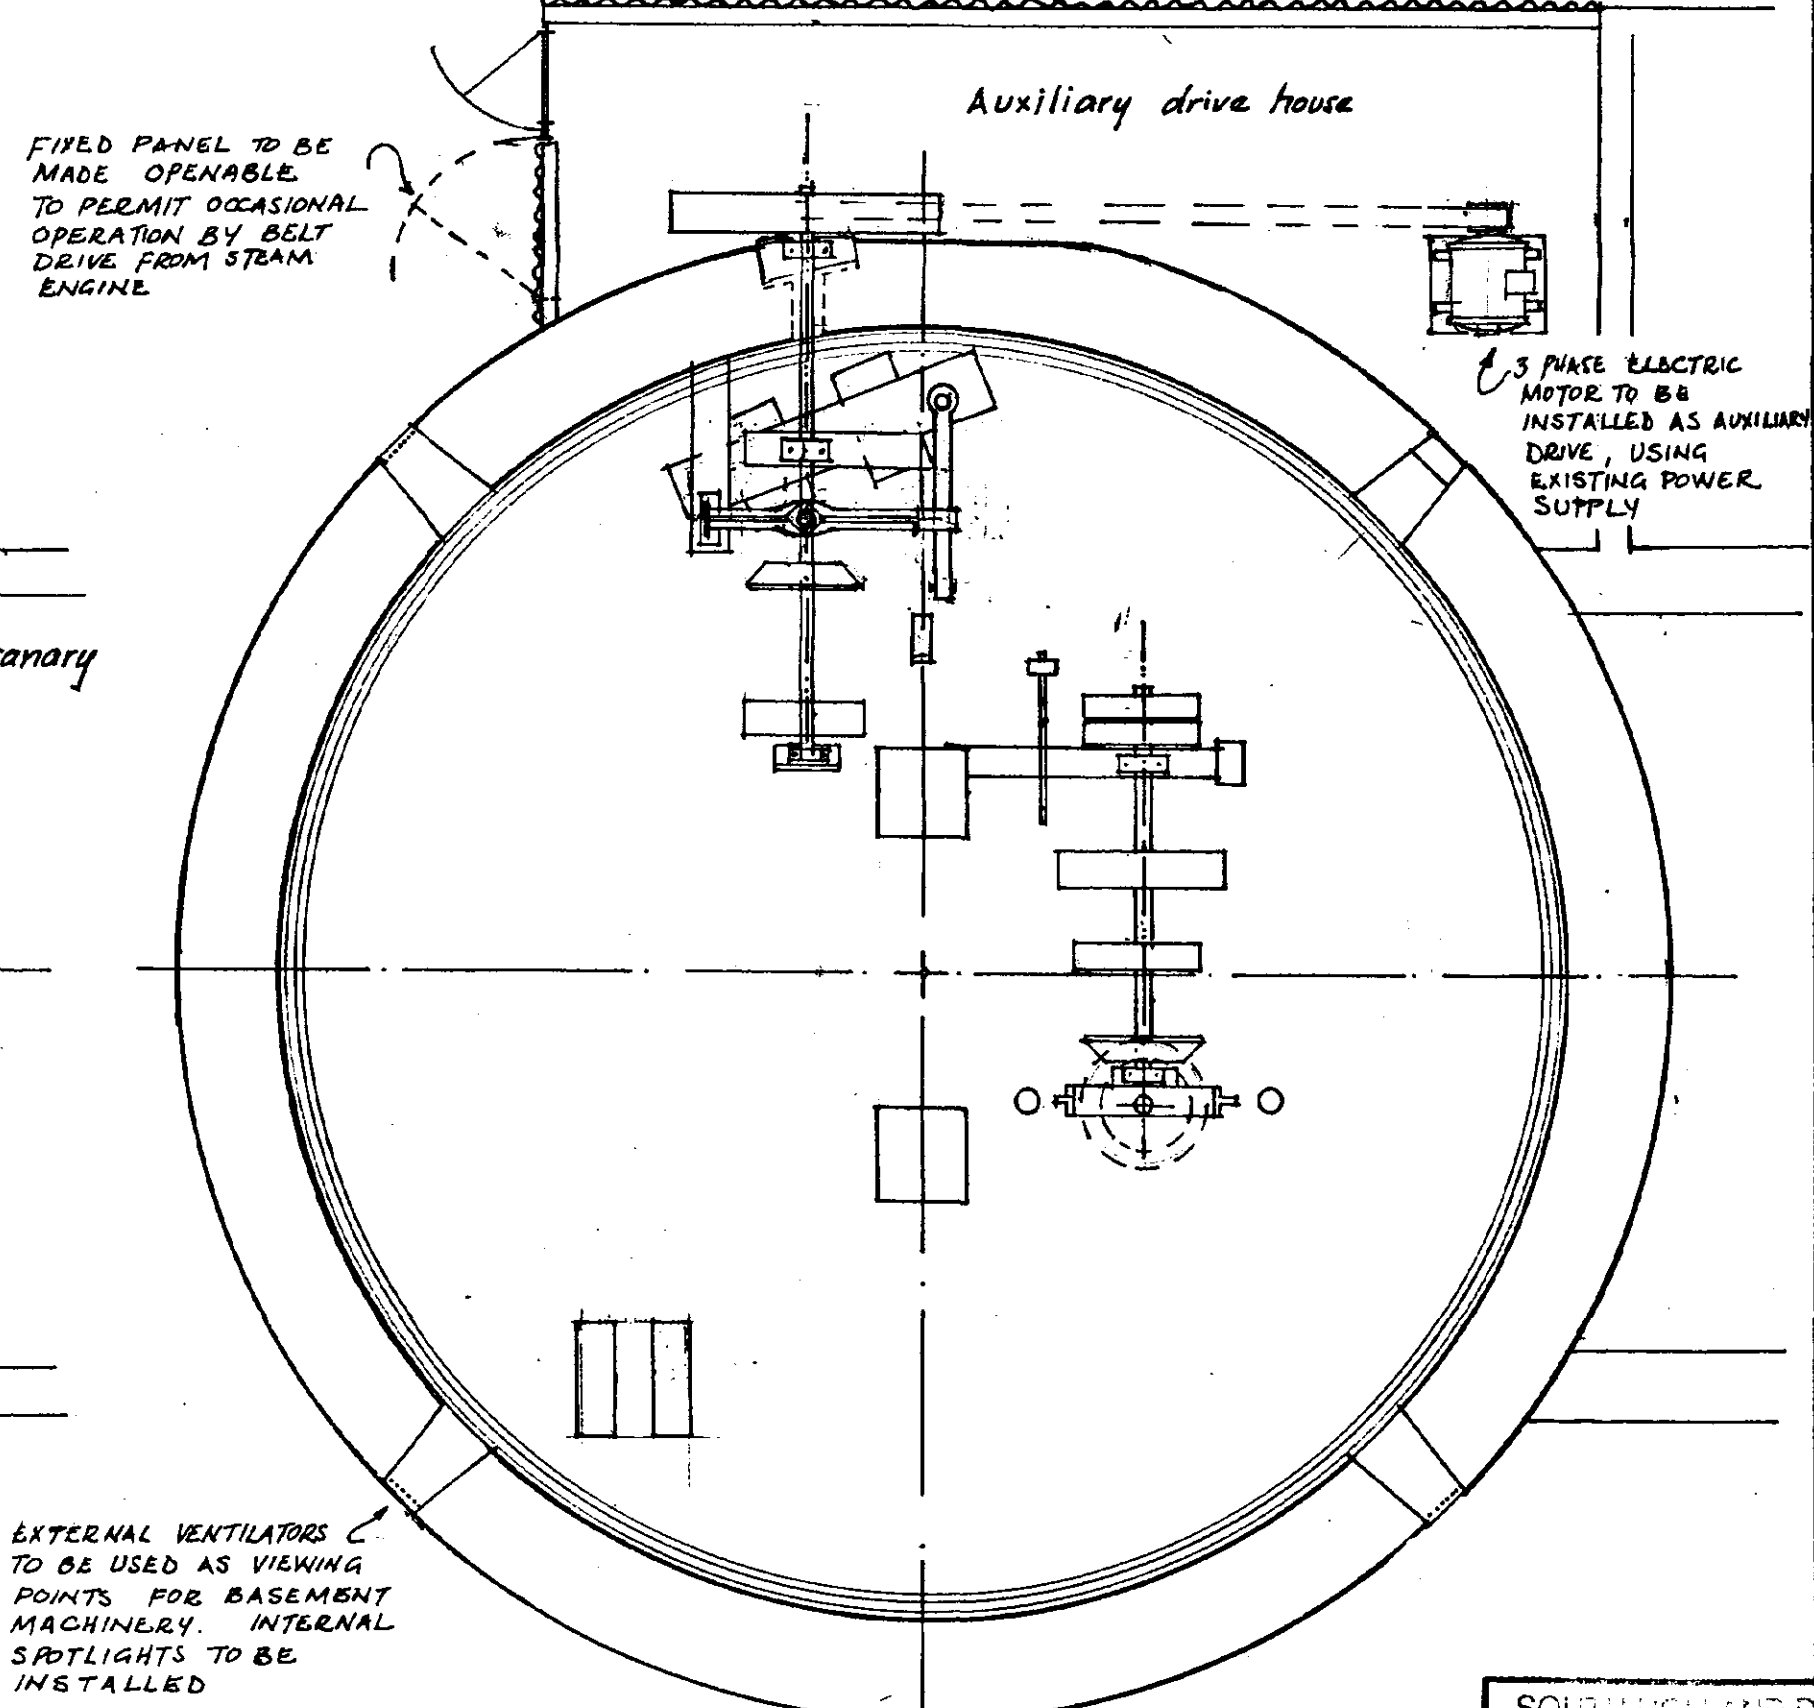

BASEMENT

DETERMINED PLAN

SOUTH ELEVATION AND DO HOUSING 3/1/03
19 SEP 2000
Ref: 1141/00

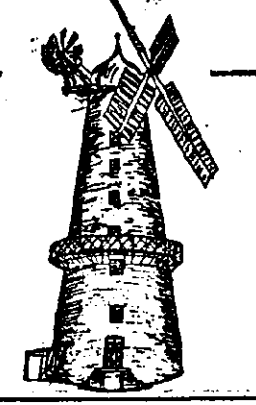

MOULTON WINDMILL PROJECT LTD
Registered Charity no. 1078747

MILL RESTORATION
Plans of Tower

BOUCHER & SONS
Consultant Millwrights
Westwood, Nottinghamshire NG16 5HU
Tel/fax 01773 602594
In association with Anderson and Glenn, Architects

Scale : 1:50
Drawn : JLB
Date : May 2000
Drg no. **49.02**