

All drawings to be verified for this by Mike Contractors before the start of any other drawings or work whatever or whether on their own behalf or that of sub-contractors.

Report any discrepancies to the Contract Administrator at once.

This drawing is to be used only as Andrew Architects and Engineer's drawing and other relevant information.

Andrew M Wright Ltd Registered in England & Wales No. 5202924

Registered Office: 22 Church Street, Looe, Cornwall PL12 7TL


LEGEND: DO NOT SCALE

Materials:-


Materials are all as per those approved under planning permission H13-0056-14.

The following additions apply to the proposals shown on this drawing:-


Link - Facing brickwork to walls and tiled roof.

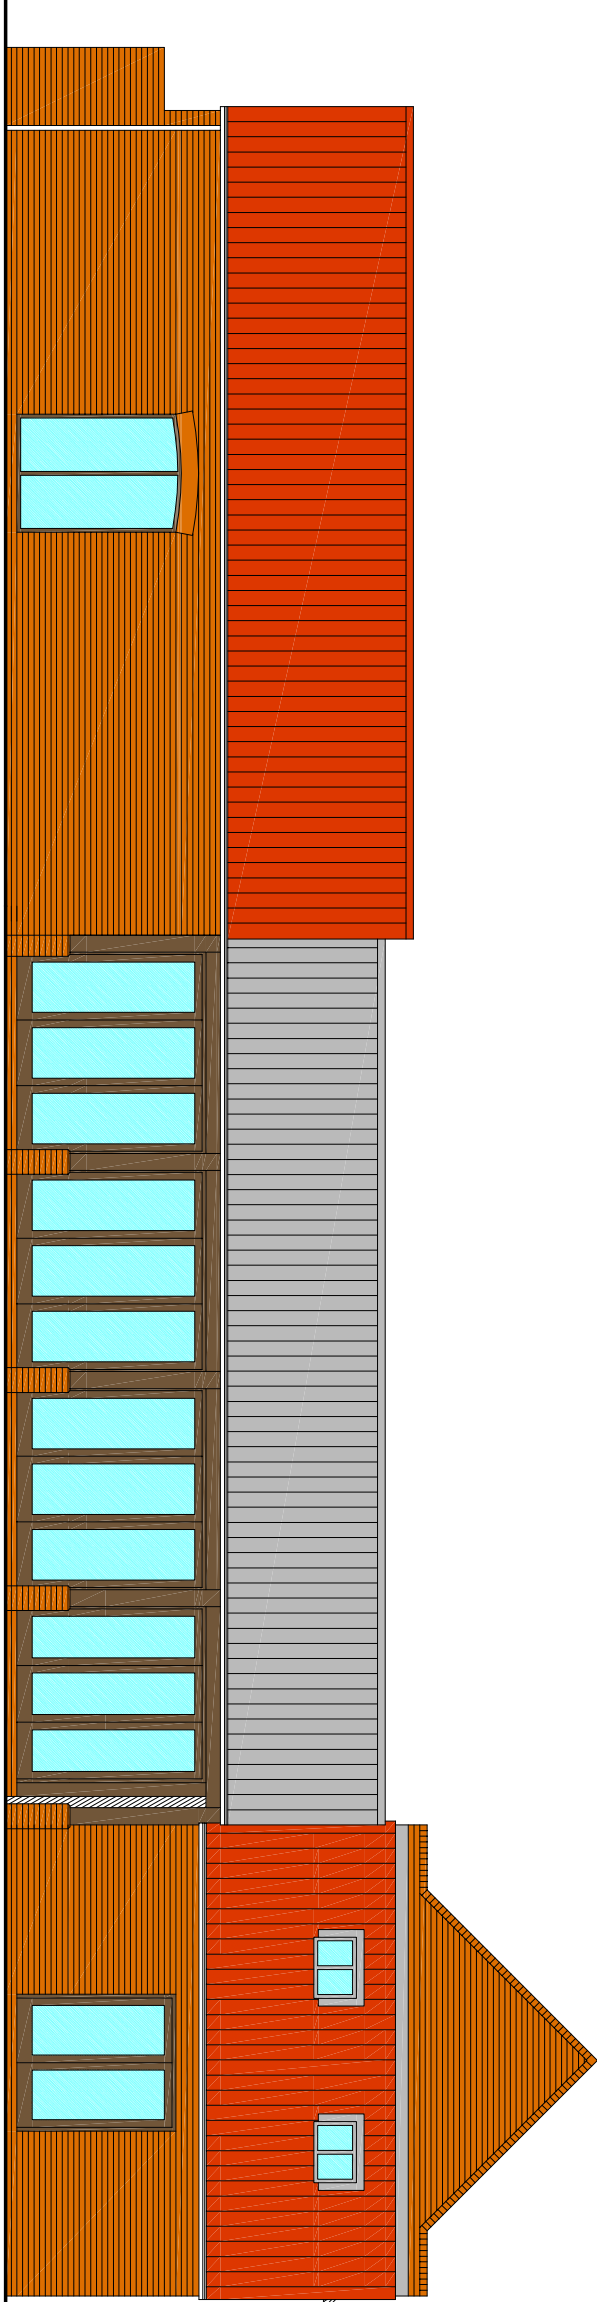


North East Elevation (1:100)

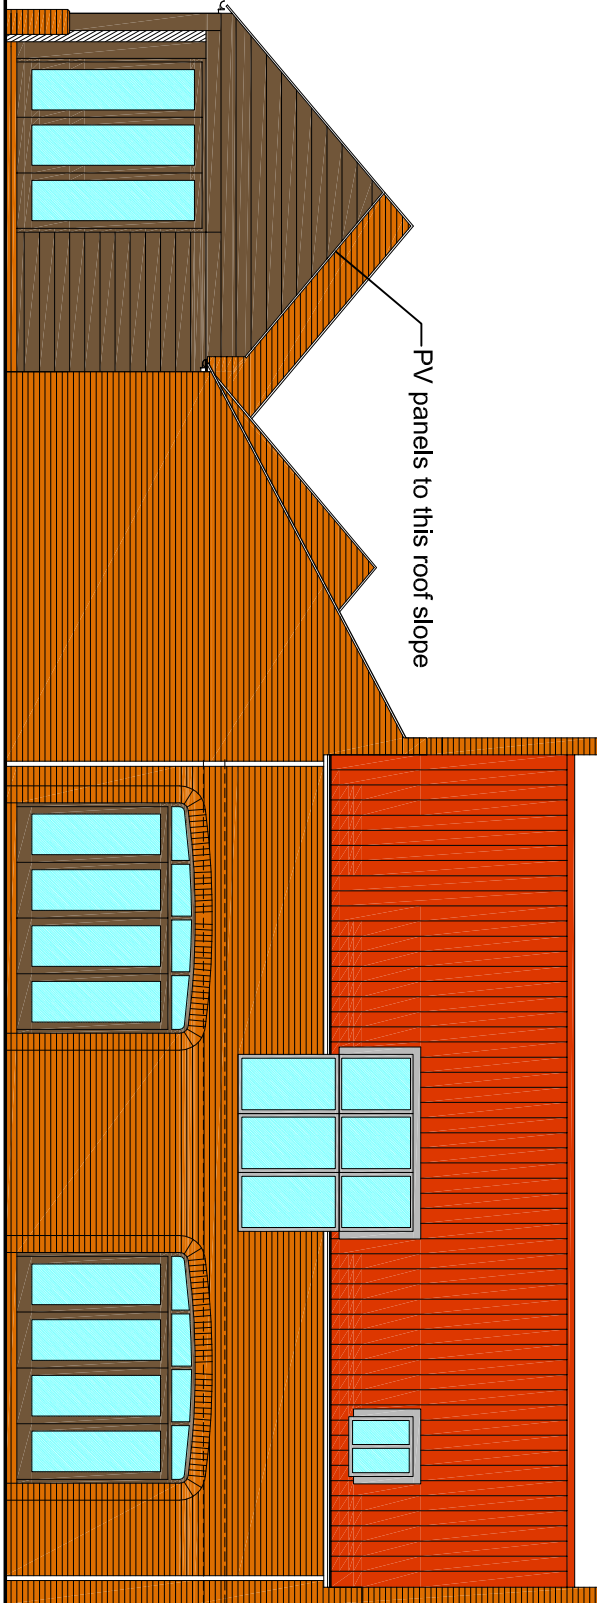


North West Elevation

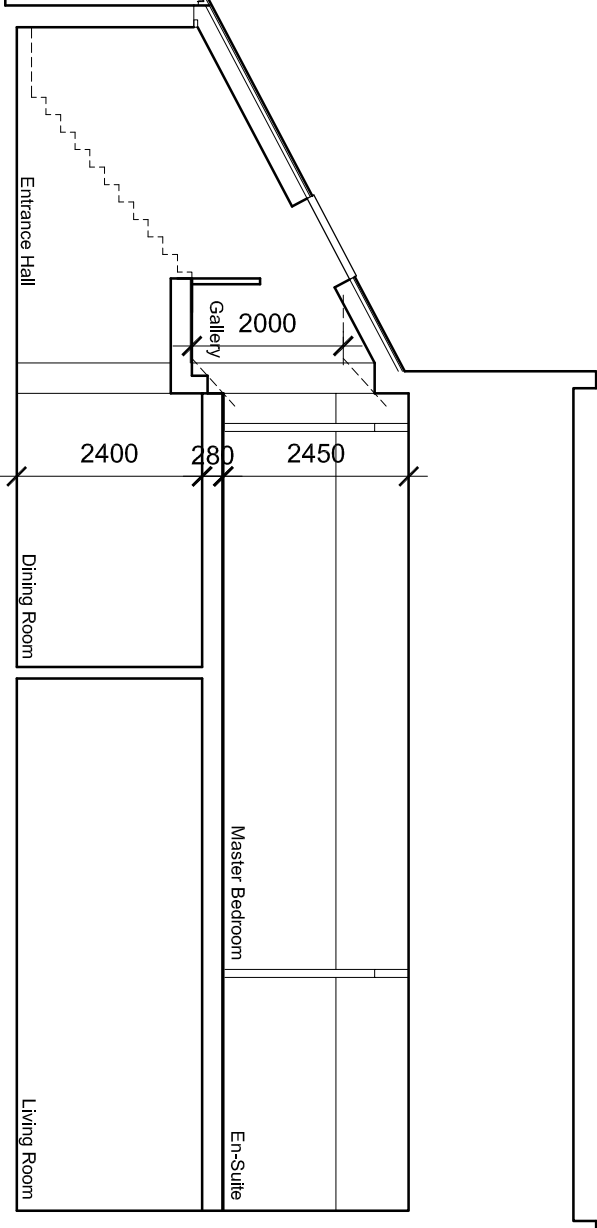


Longitudinal Section

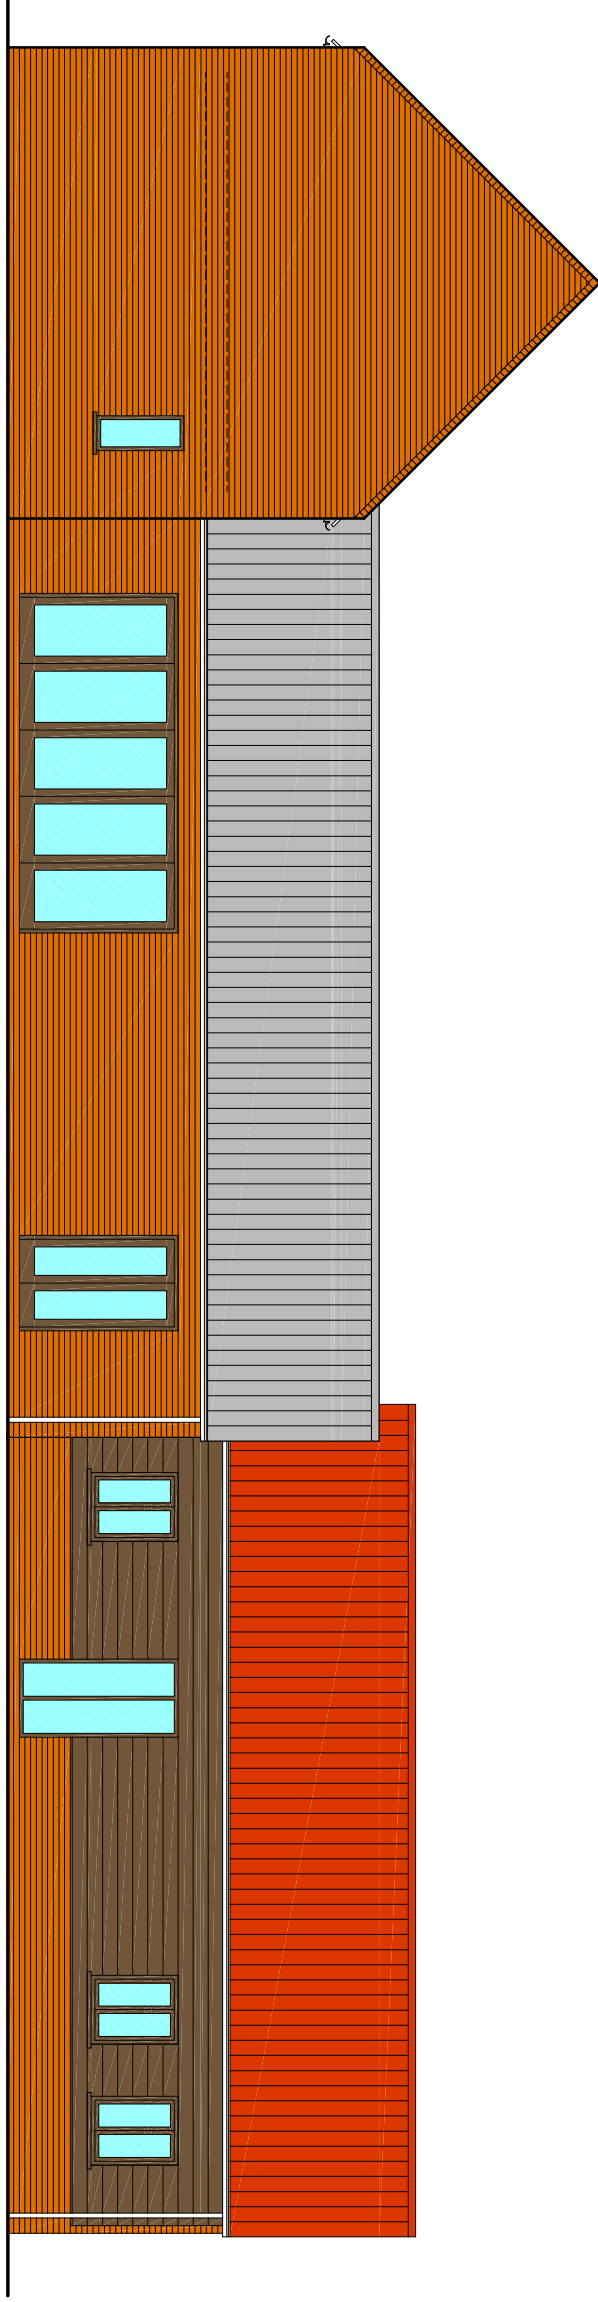


South West Elevation

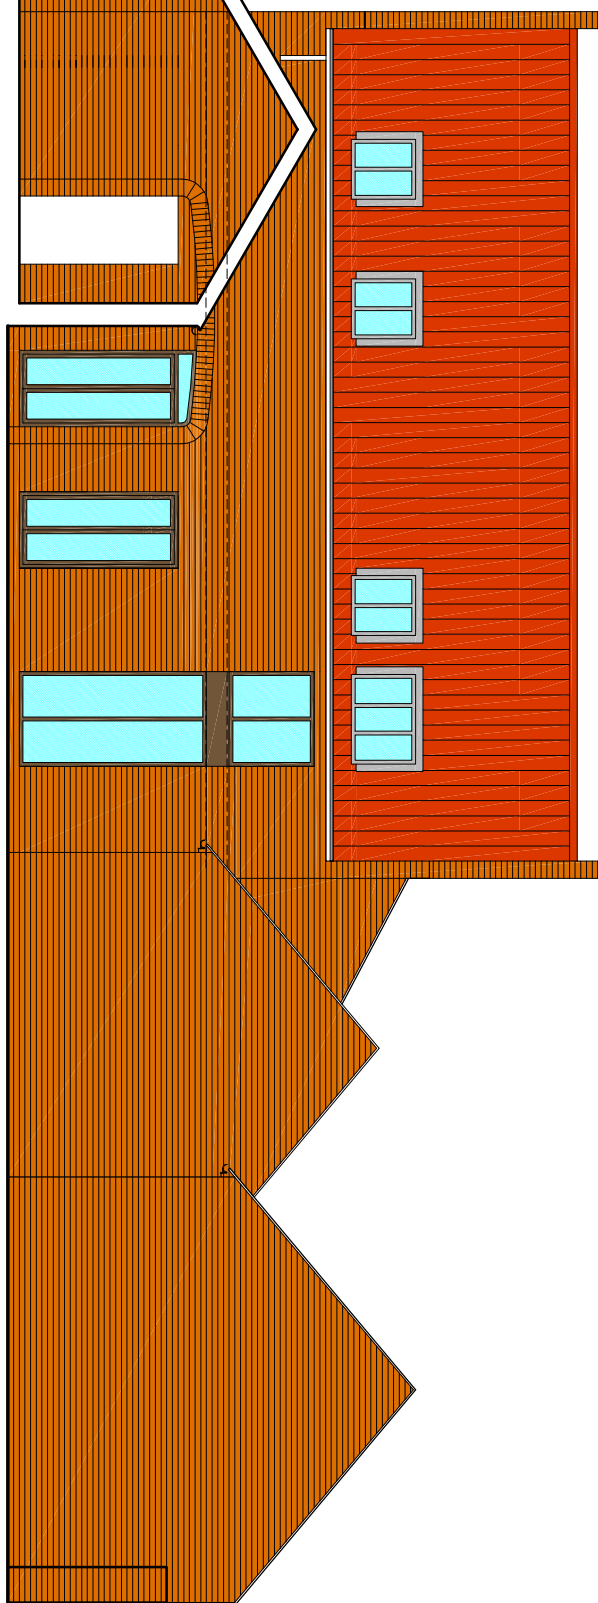


South East Elevation

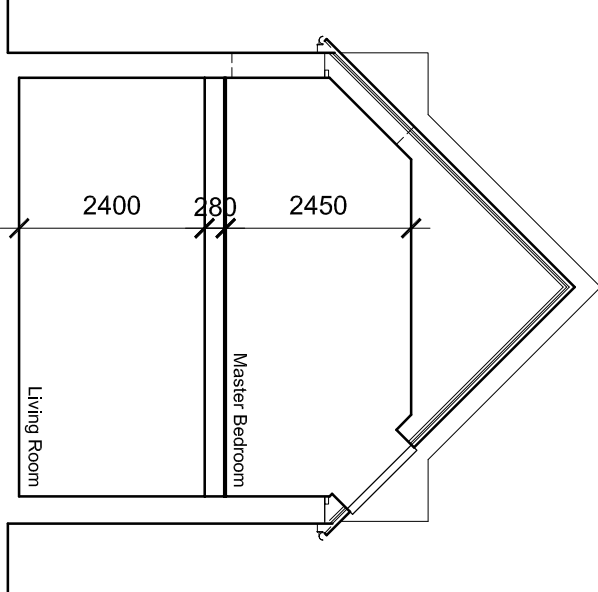


Cross Section

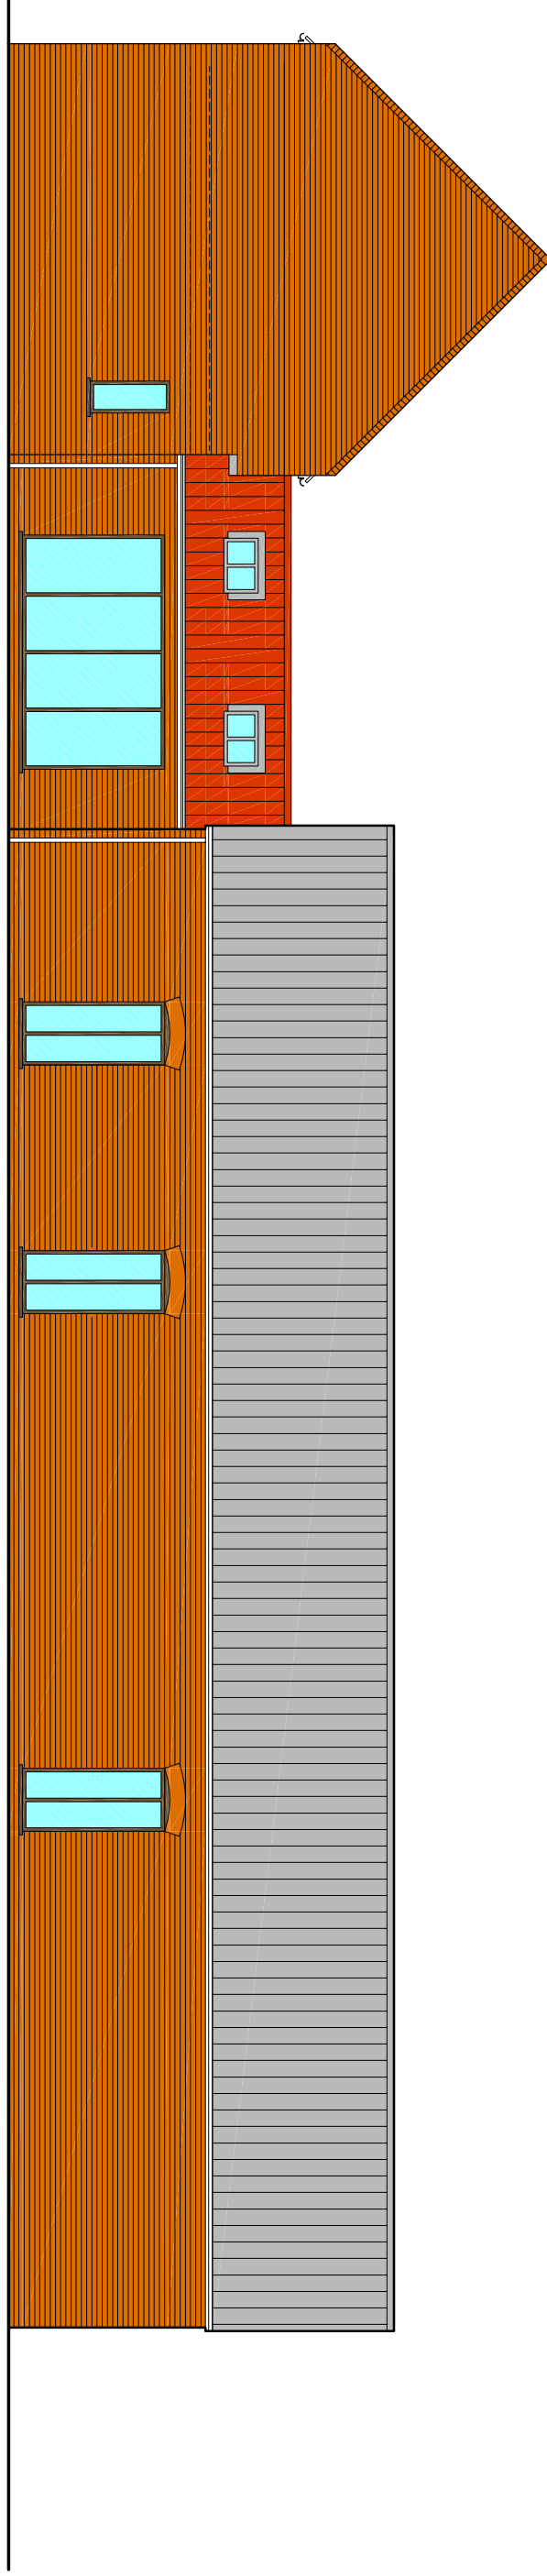


South West Elevation of Linked Bams

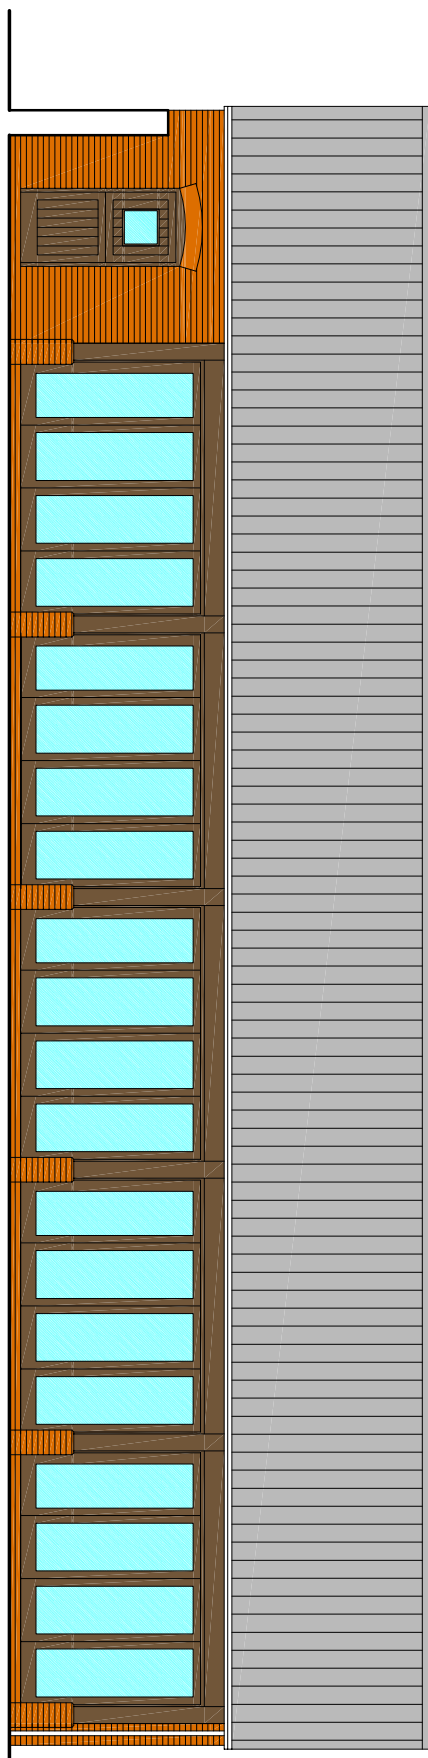


North East Elevation (1:100)

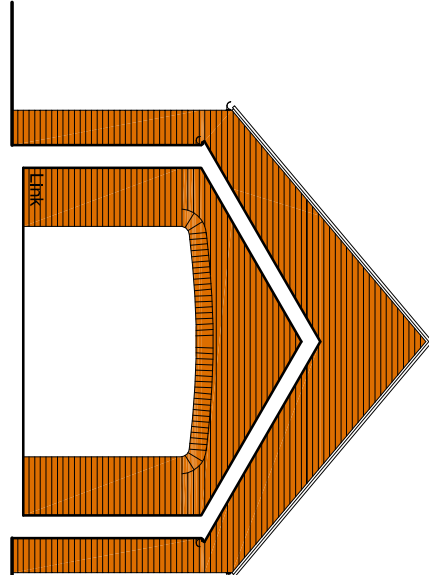

North West Elevation

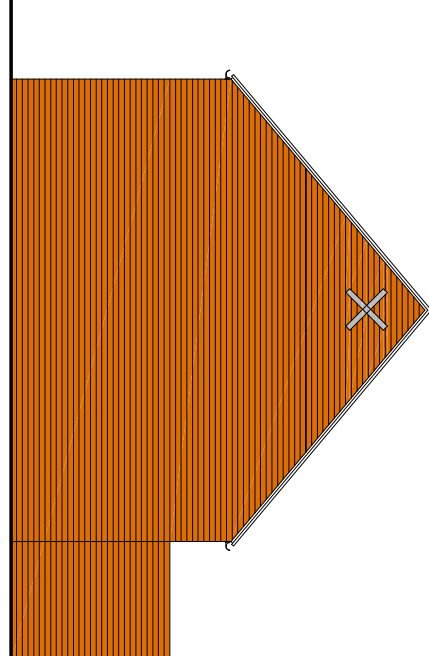


South East Elevation

 

TS	04.12.15	Planning Issue	AMW / AMW
TS	26.07.15	Planning Issue	AMW / AMW
Revision:	Date:	Description:	Drawn: CJK

ANDREW M WRIGHT LTD
CHARTERED ARCHITECT

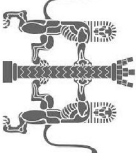


26 Jovs Bank, Holbeard, St Johns, Spalding, Lincs. PE12 8SD
Telephone: 01406 540573 Mobile: 07940 914778

Project:	Bams Seas End Road Spalding Lincs
Client:	D Brown Building Contractors Ltd


Drawings Title: Proposed Plans, Elevations & Sections

Drawn:	Checked:	Date:	Scale:	Paper Size:
AMW	AMW	05.02.15	1:100	A1

Job No.:	Draw No.:	Stage:	Revision:
061301	PD102	Planning	P3

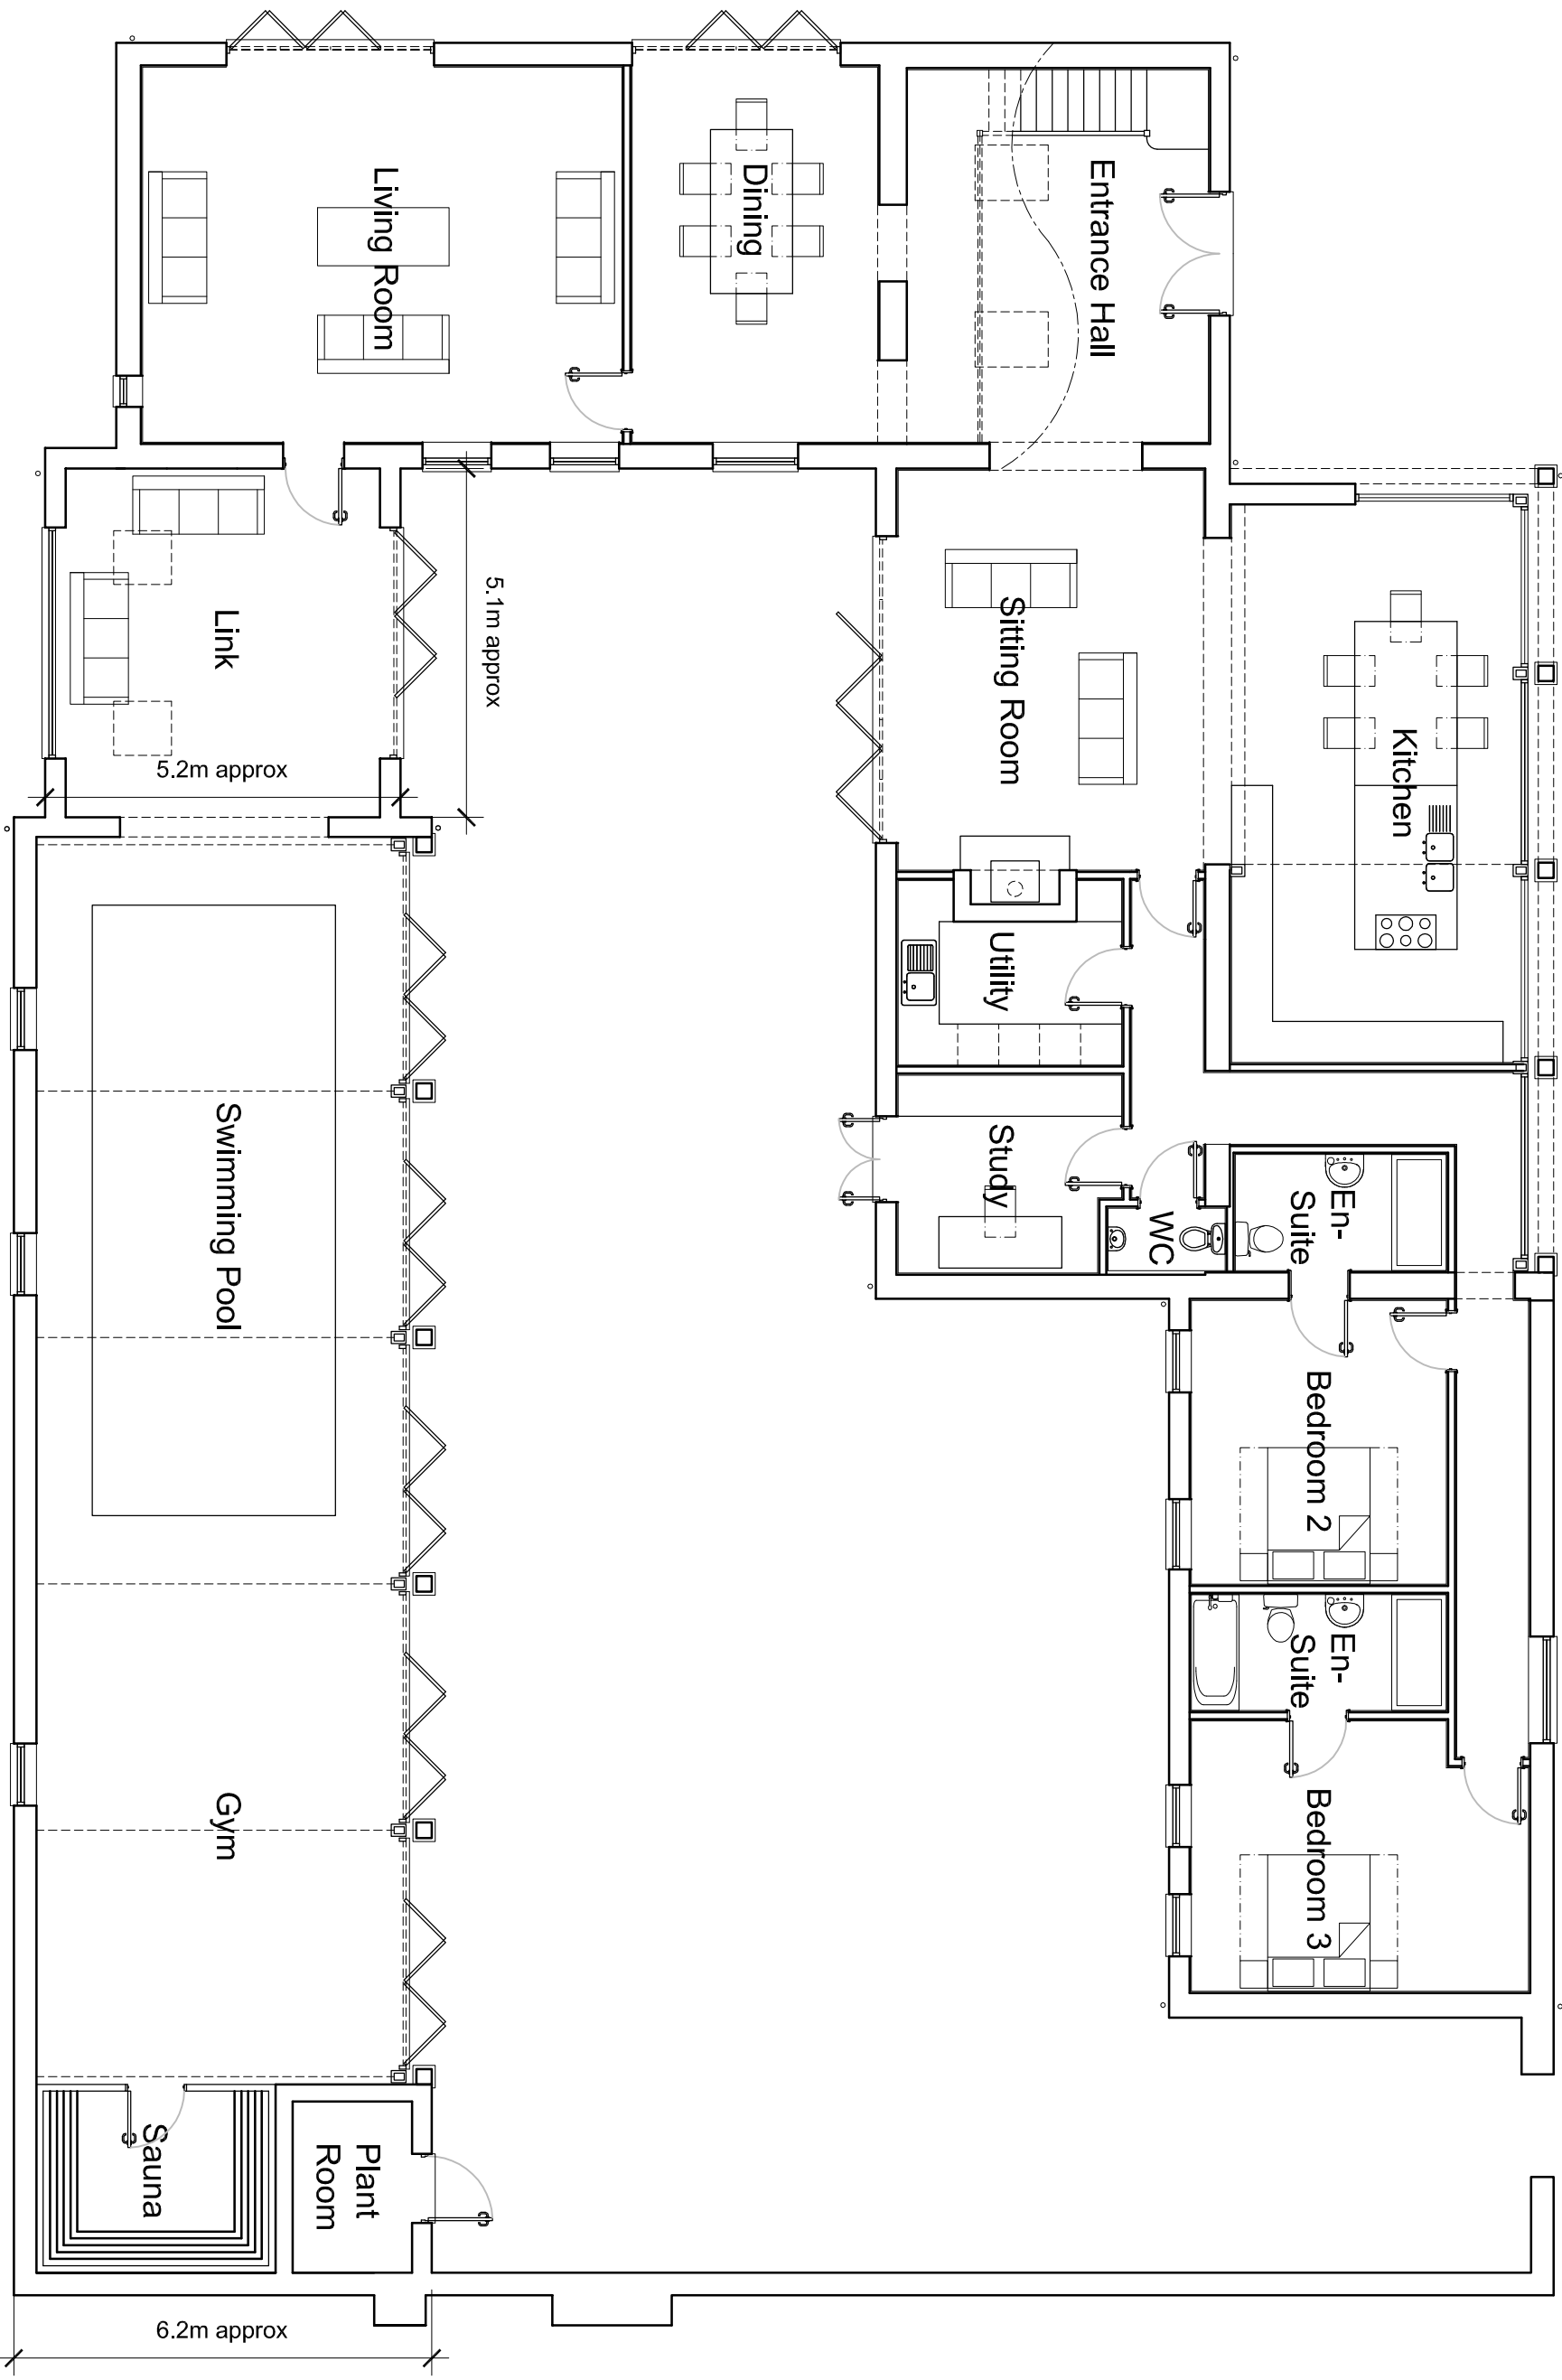

Ground Floor Plan (1:100)

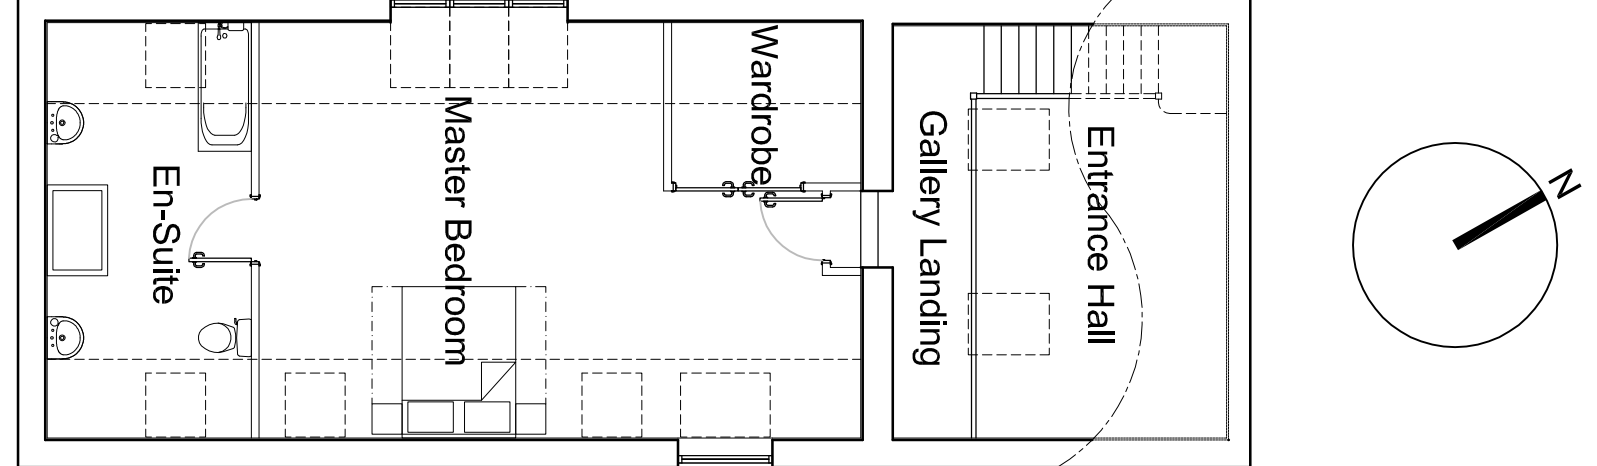

First Floor Plan (1:100)