






EXISTING FRONT ELEVATION
(SCALE 1:100)

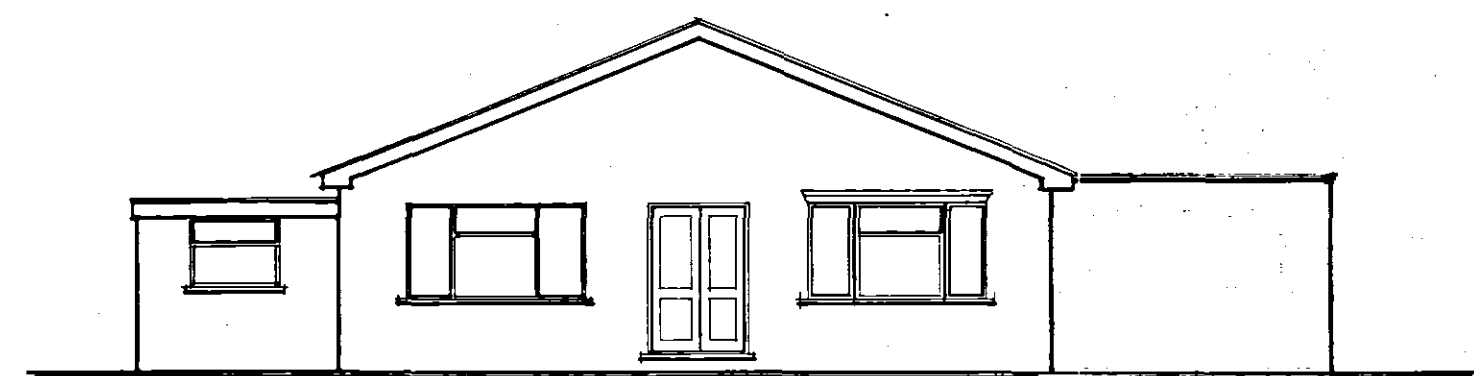


PROPOSED SIDE ELEVATION

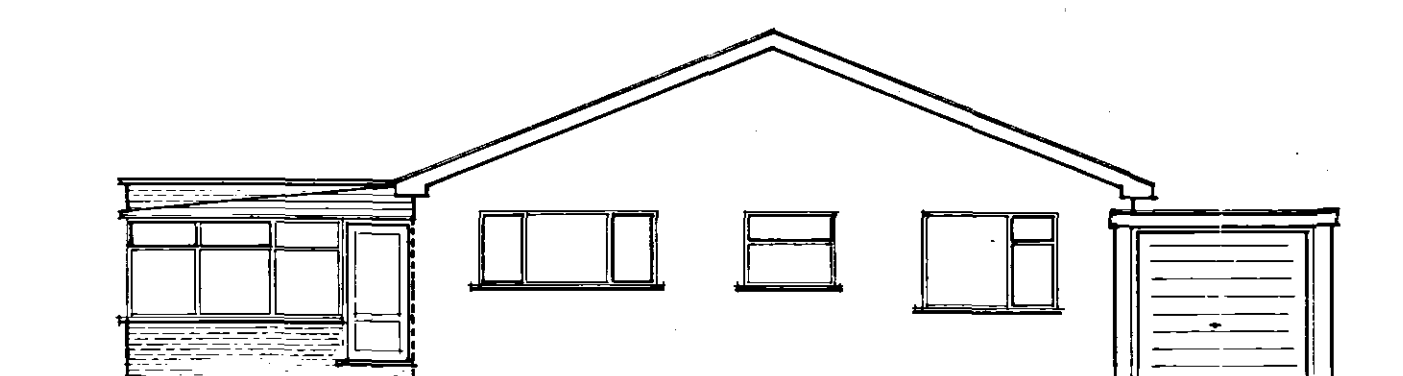

PROPOSED REAR ELEVATION

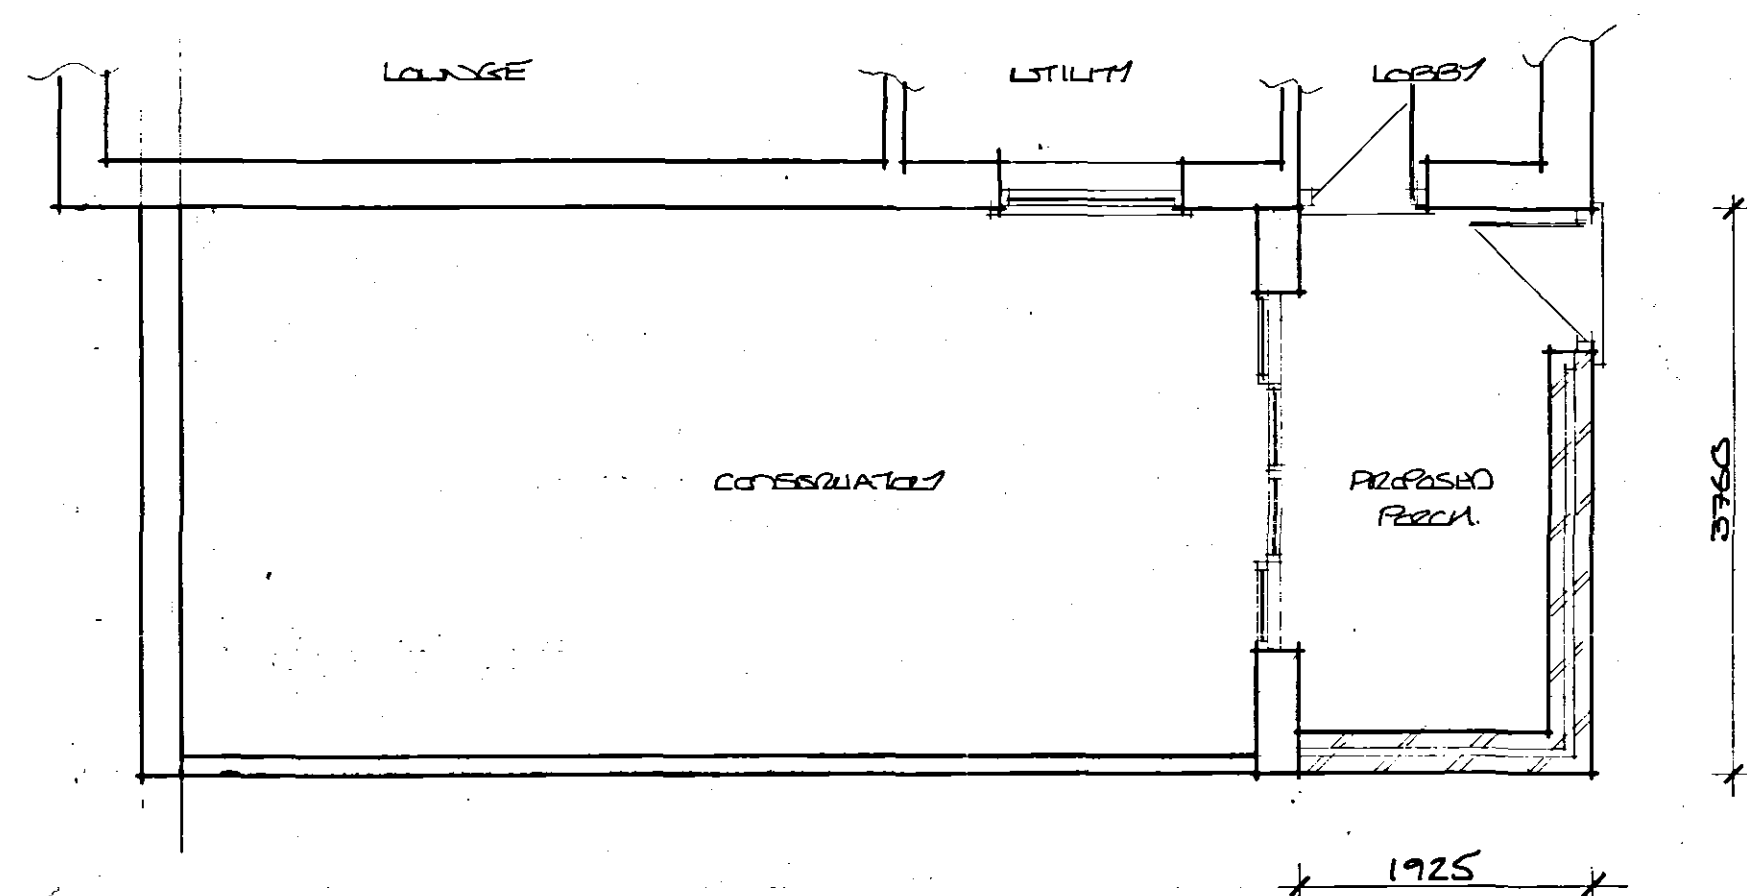


PROPOSED BASE LAYOUT
(SCALE 1:50)

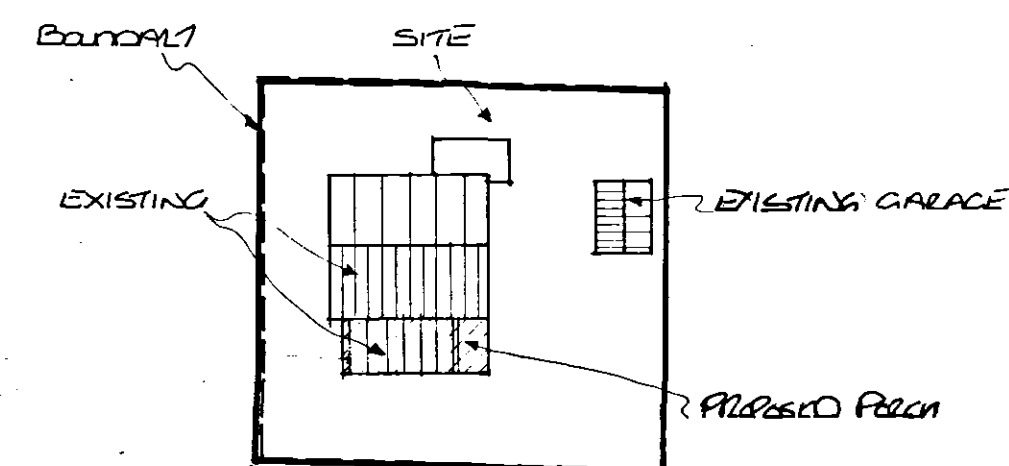


BLOCK PLAN
(SCALE 1:500)

Ref: 1147105
18 AUG 2005
Planning & Development
M2

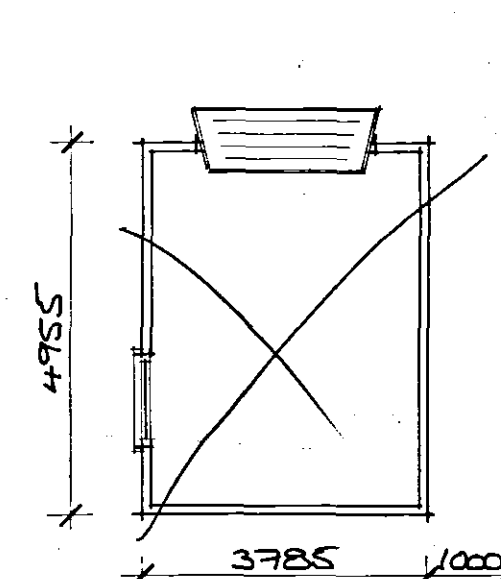

PROPOSED GARAGE LAYOUT
(SCALE 1:100)

GARAGE SPECIFICATION
WALLS - CONCRETE PANELS
ROOF - CORRUGATED CEMENT FIBRE ROOF SHEETS.
HEIGHT TO APEX = 2540mm.

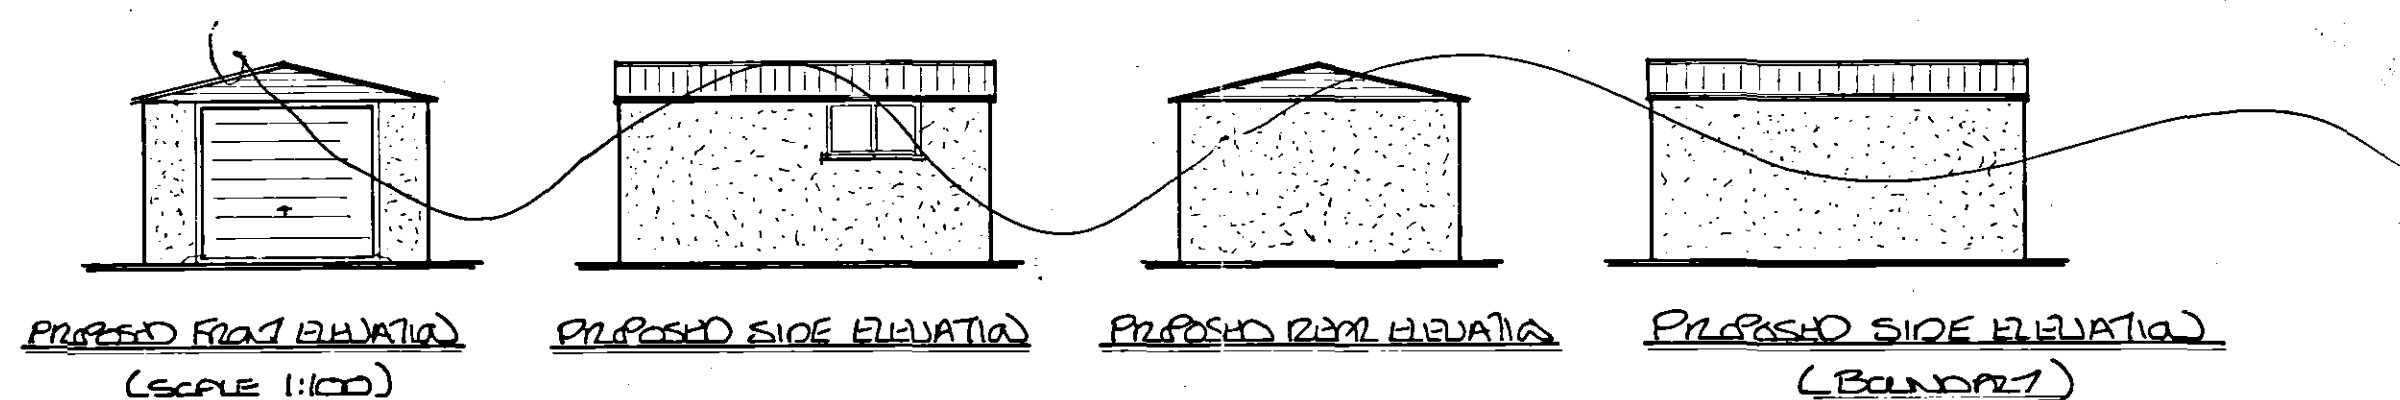

DETERMINED
PLAN