




EXISTING SITE PLAN - 1:200

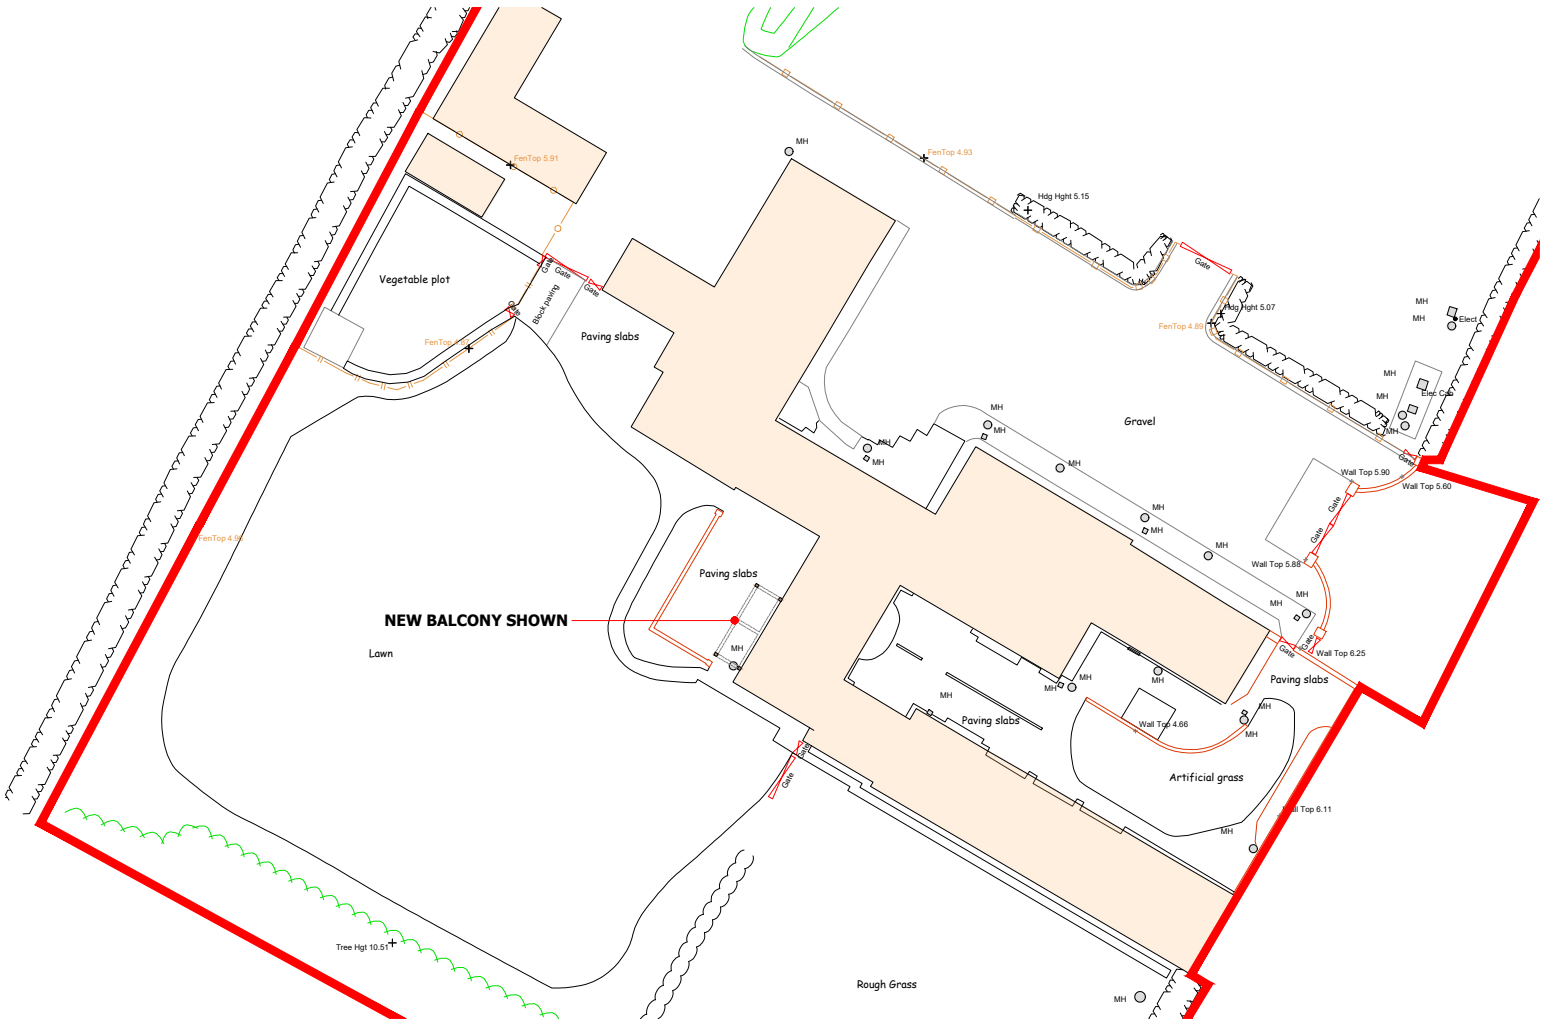

PROPOSED SITE PLAN - 1:200



PROPOSED BLOCK PLAN - 1:500




LOCATION PLAN (1:2500)

Crown copyright and database rights 2022 Ordnance Survey 0100031673

Copyright L.P.C Architectural Design.
Do Not Scale This Drawing

Notes:
- All dimensions to be checked & confirmed on site prior to commencement of works
- All structural elements to be checked & installed strictly in accordance with structural engineers & manufactures details & specifications.
- All foul & surface water drainage systems to be checked & confirmed on site prior to commencement of works.

 

TO BE READ IN CONJUNCTION WITH PLANNING, BUILDING REGULATION APPROVALS
AND STRUCTURAL ENGINEERS DETAILS AND SPECIFICATION AS NECESSARY

A	XXXXX	00-00-2022
REV	Note	Date



ARCHITECTURAL
DESIGN

07930 915730 lee@lpcdesign.co.uk
www.lpcdesign.co.uk

Project/Site
BEDROOM DORMER

Waites Farm Barns, Sea End Road,
Moulton Seas End, Spalding, PE12 6LD

Client
Smith Electrical

Dwg Title
SITE PLANS

Date	NOV 2022	Scale	As Shown @ A3
Dwg No	LPC-320-BD0	Revision	---

Drawing Status

PLANNING APPLICATION