



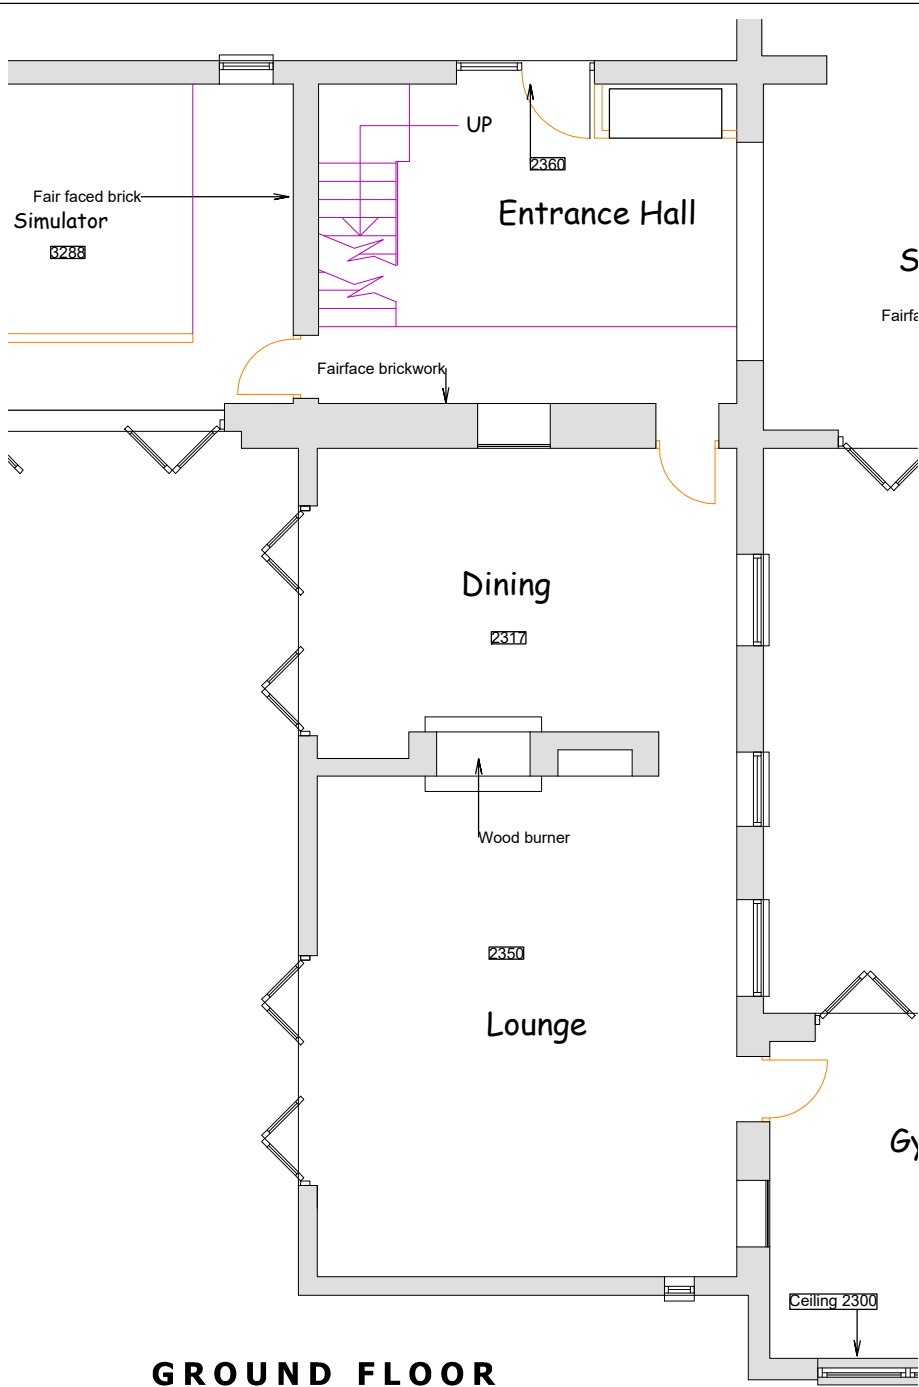


GROUND FLOOR

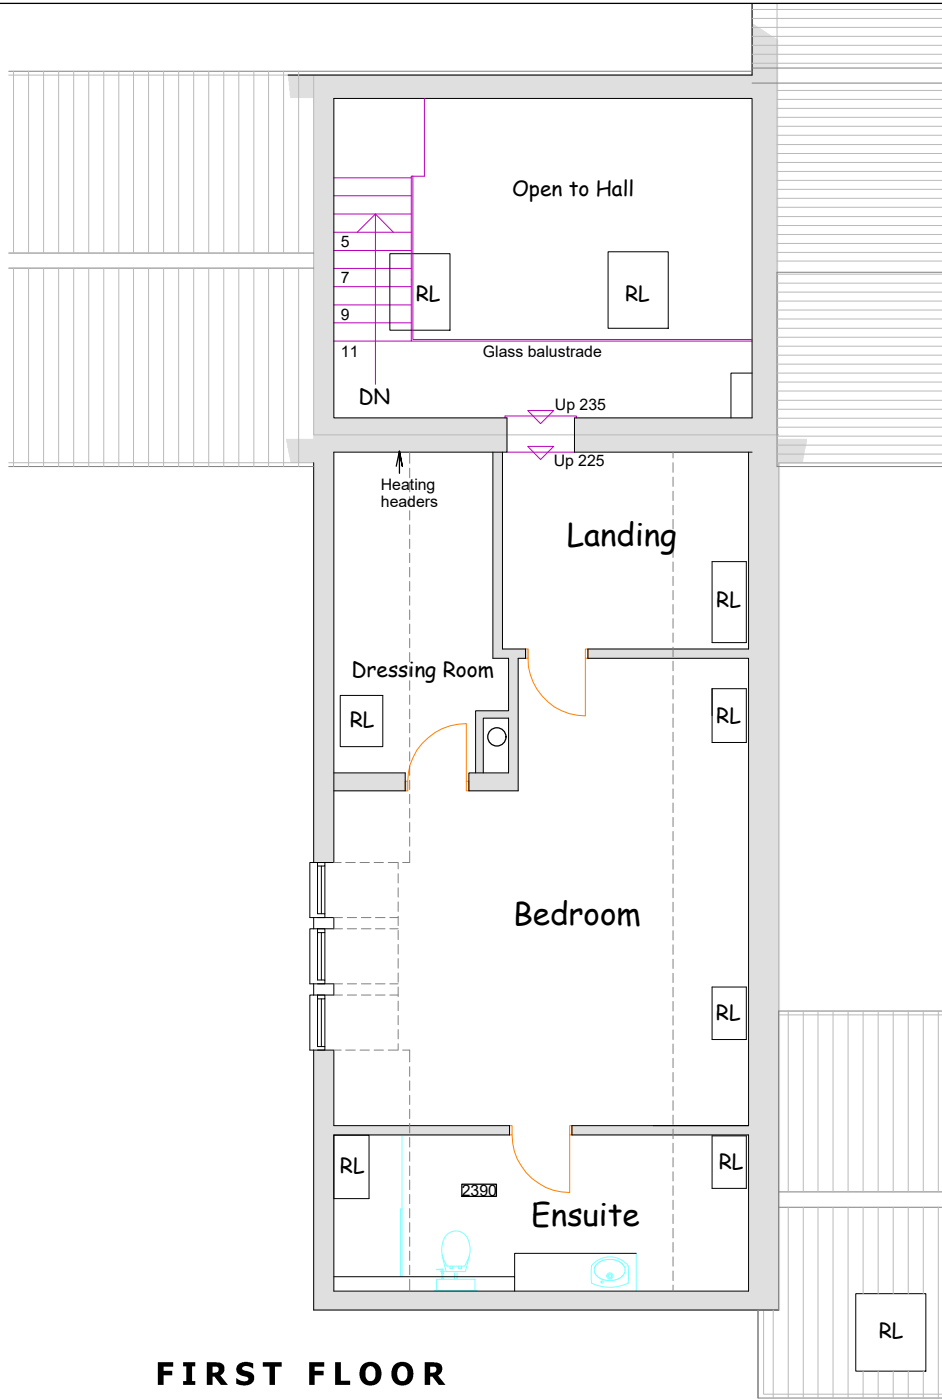


FIRST FLOOR



NORTH ELEVATION

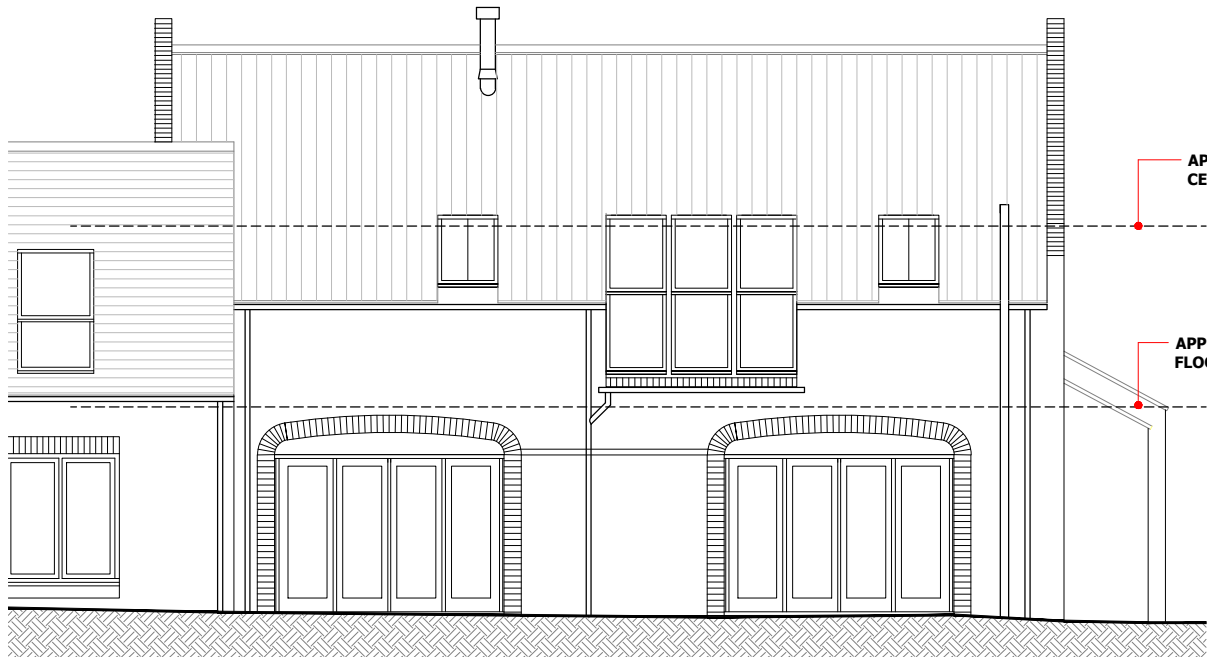


WEST ELEVATION

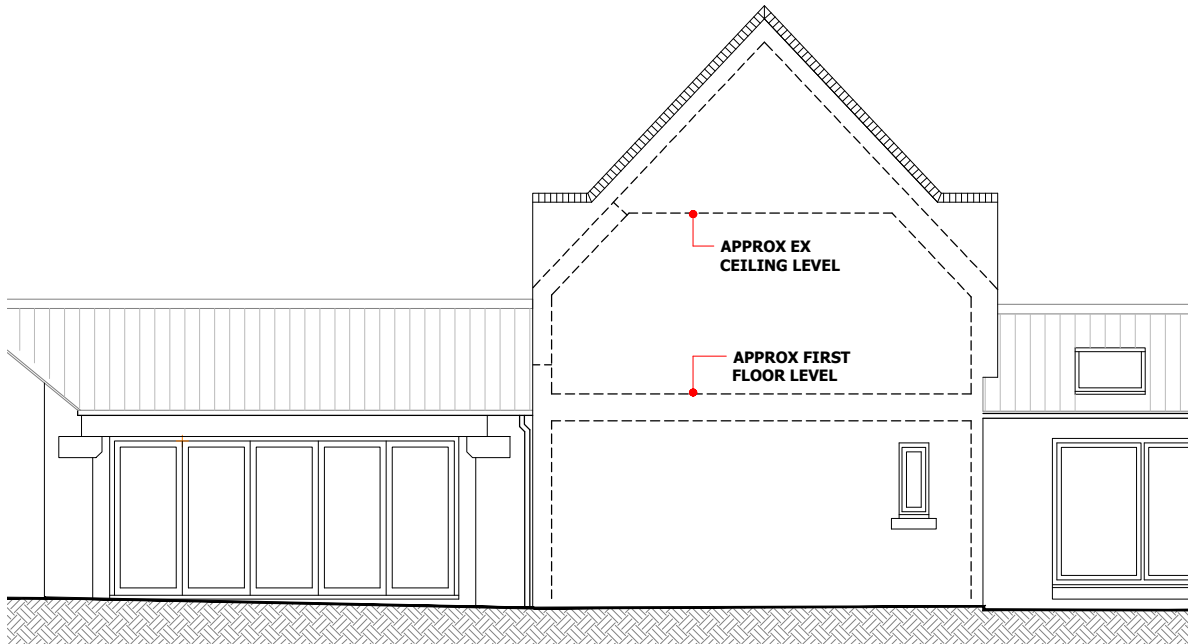

SOUTH ELEVATION

Copyright L.P.C Architectural Design.
Do Not Scale This Drawing

Notes:
- All dimensions to be checked & confirmed on site prior to commencement of works.
- All structural elements to be checked & installed strictly in accordance with structural engineers & manufactures details & specifications.
- All foul & surface water drainage systems to be checked & confirmed on site prior to commencement of works.

 

TO BE READ IN CONJUNCTION WITH PLANNING, BUILDING REGULATION APPROVALS
AND STRUCTURAL ENGINEERS DETAILS AND SPECIFICATION AS NECESSARY

A	XXXXX	00-00-2022
REV	Note	Date



ARCHITECTURAL
DESIGN

07930 915730 lee@lpcdesign.co.uk
www.lpcdesign.co.uk

Project/Site
BEDROOM DORMER

Waites Farm Barns, Sea End Road,
Moulton Seas End, Spalding, PE12 6LD

Client
Smith Electrical

Dwg Title
**EXISTING LAYOUT
AND ELEVATIONS**

Date	NOV 2022	Scale	1:100 @ A3
Dwg No	LPC-320-BD1	Revision	---

Drawing Status
PLANNING APPLICATION