


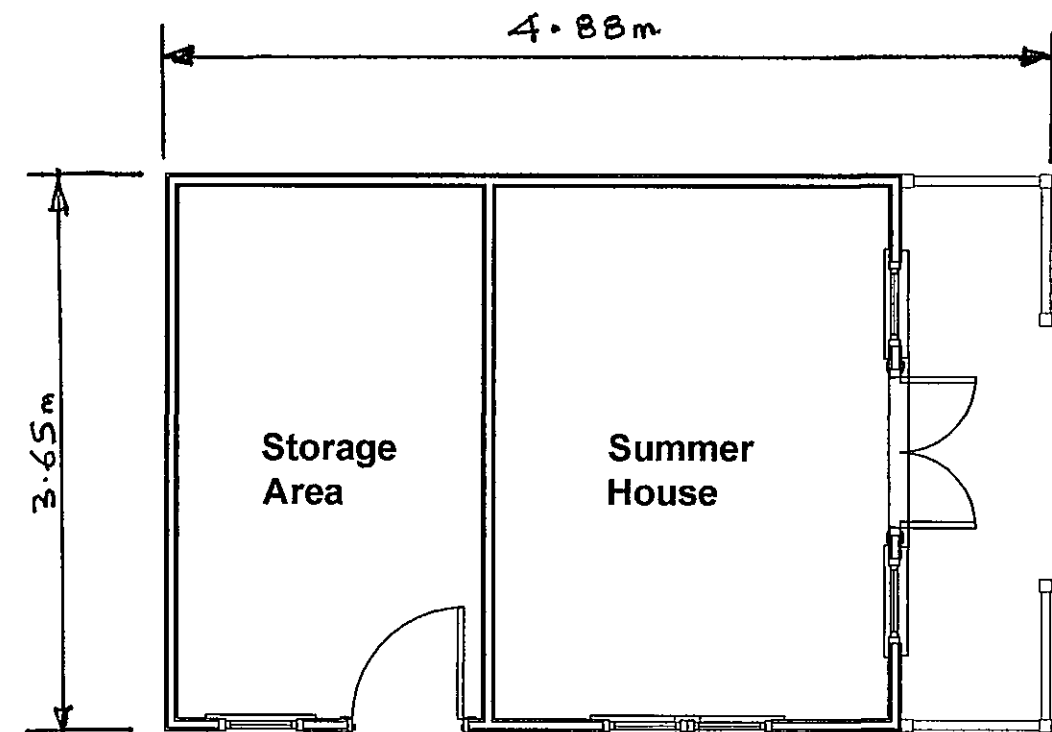


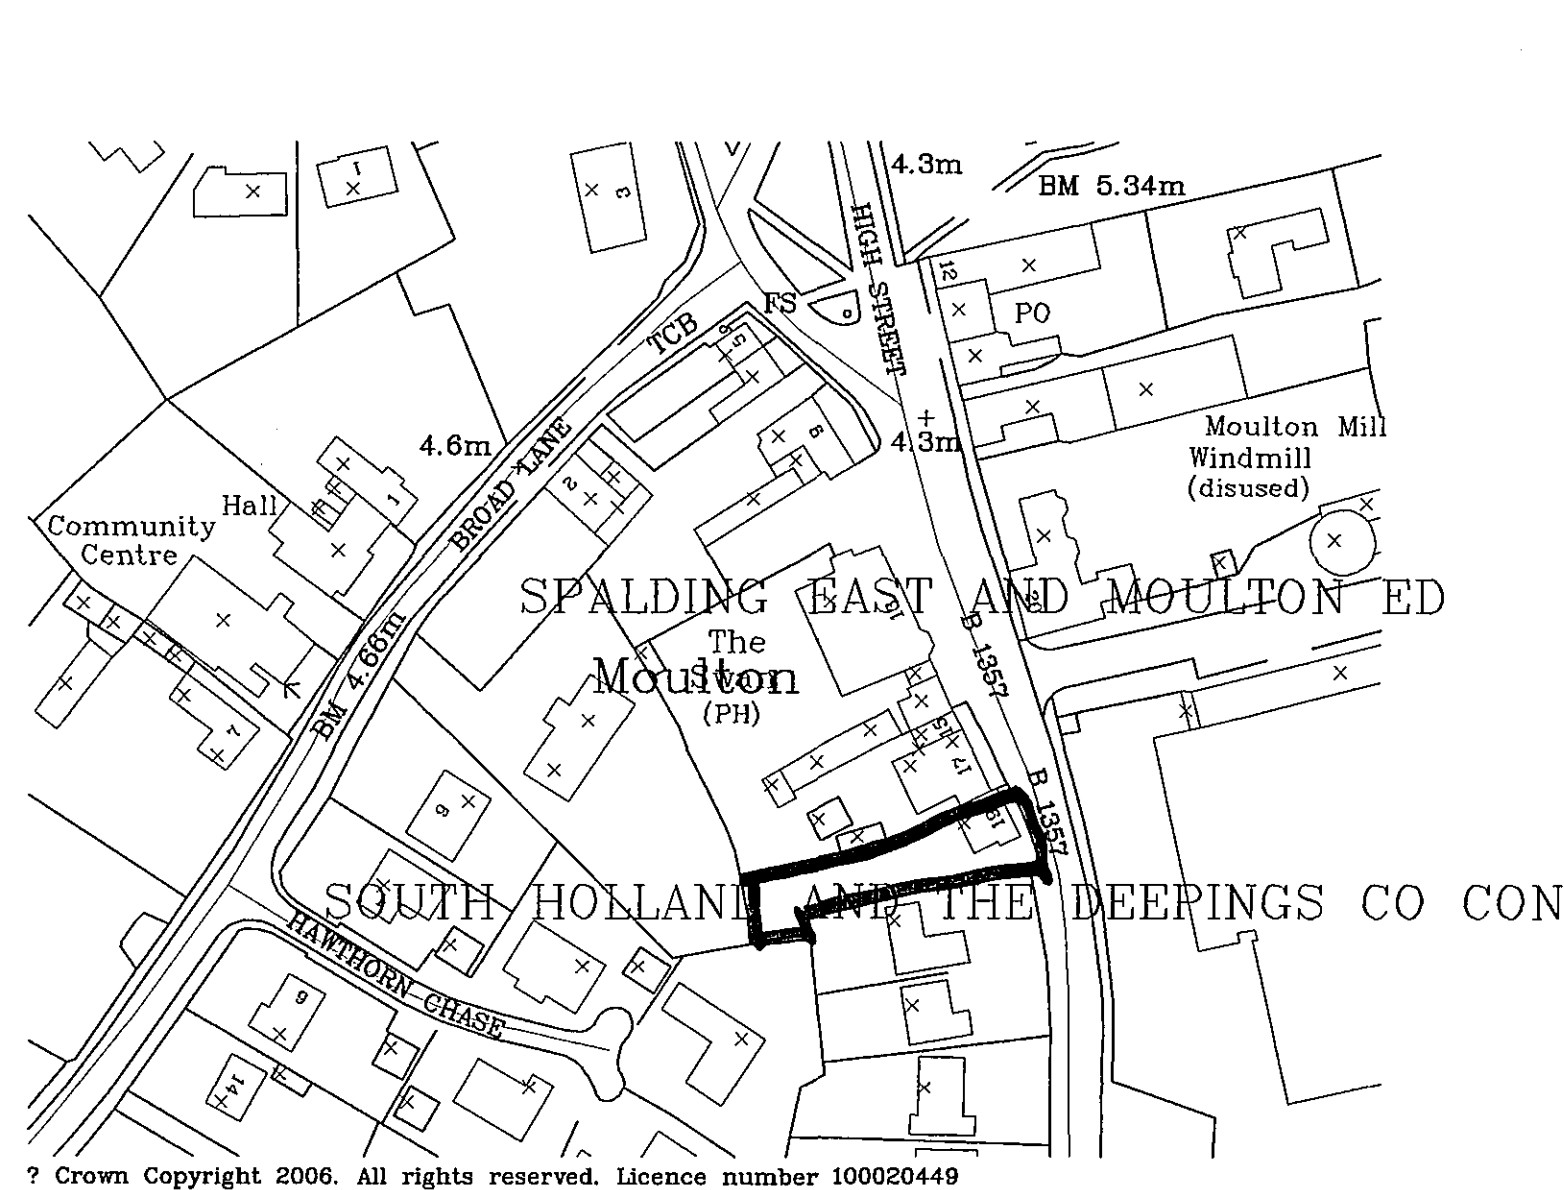

Timber Shed Floor Plan
Scale 1:50

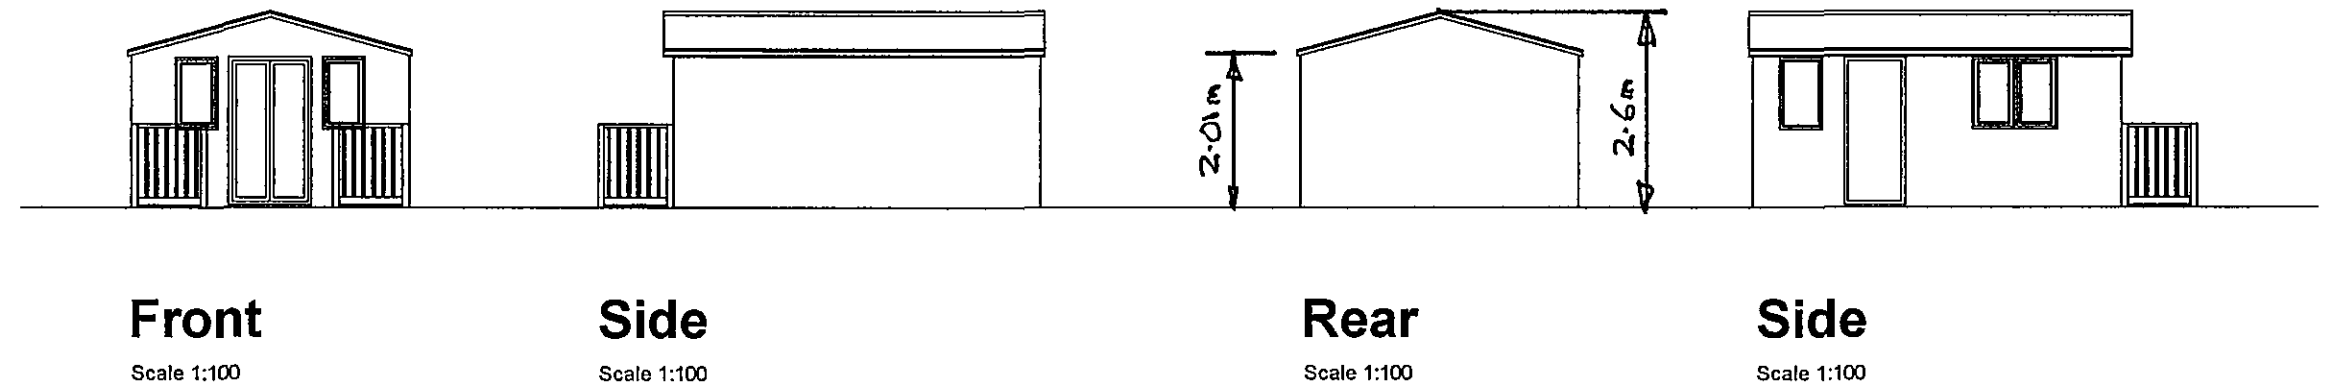

Site Location Plan
Scale 1:1250

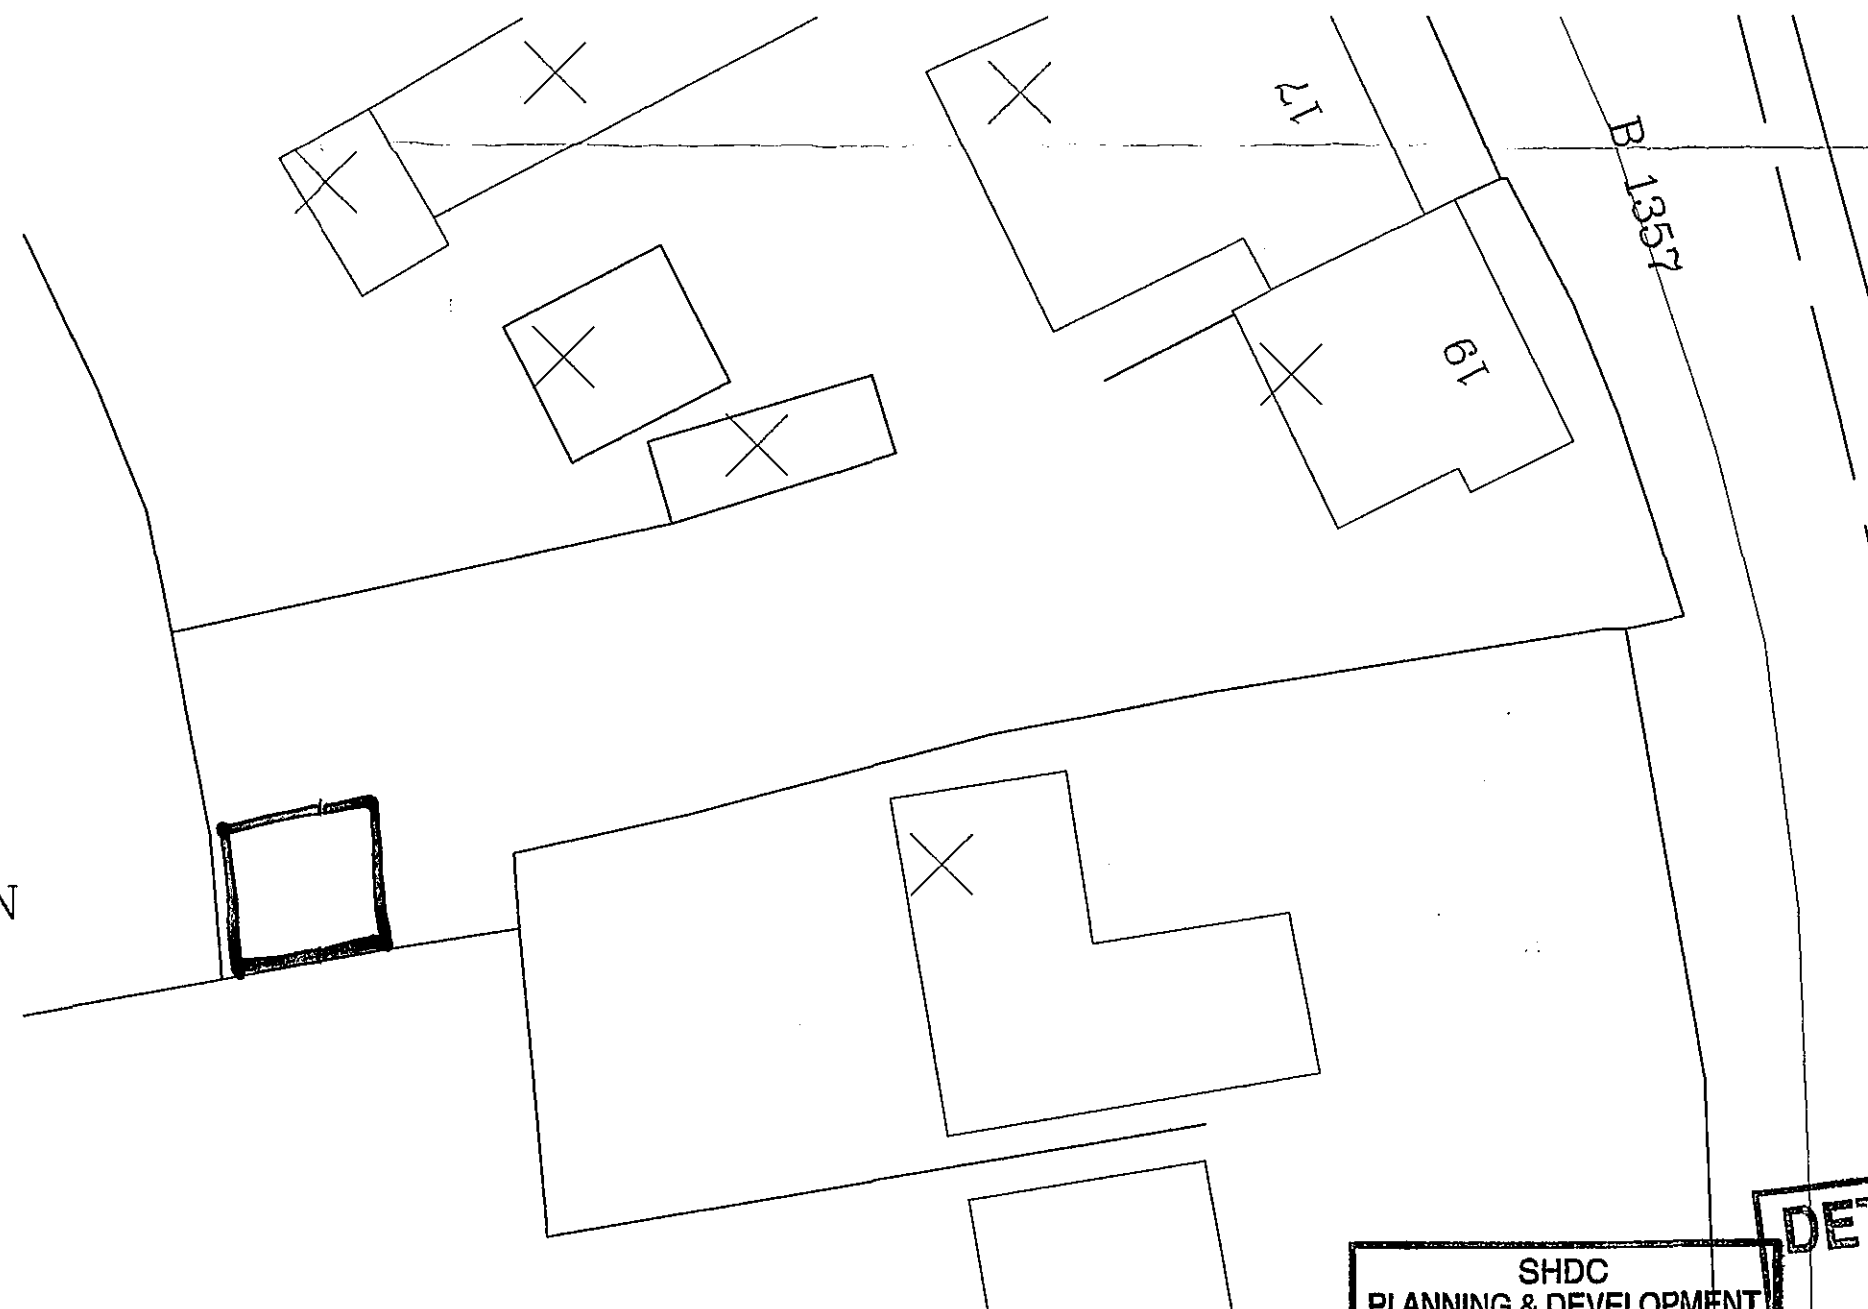

Site Block Plan
Scale 1:250

Client: **Timberland Sheds Ltd**
6 Woodgate Road
Moulton Chapel
PE12 0XF

Site: **Proposed Timber Shed/Summer House at:**
19 High Street
Moulton
PE12 6QB

remway design Ltd
2 Red Lion Street
Spalding
PE11 1SX
Tel / Fax: 01775 768 921
Mobile: 07815 112 058
e-mail: jason@remwaydesign.co.uk

SHDC PLANNING & DEVELOPMENT
16 AUG 2006
Ref. 1149/06

DETERMINED PLAN

Date: **aug06** Scale: **As Noted**

Drawing No: **rem 997-SH1**