

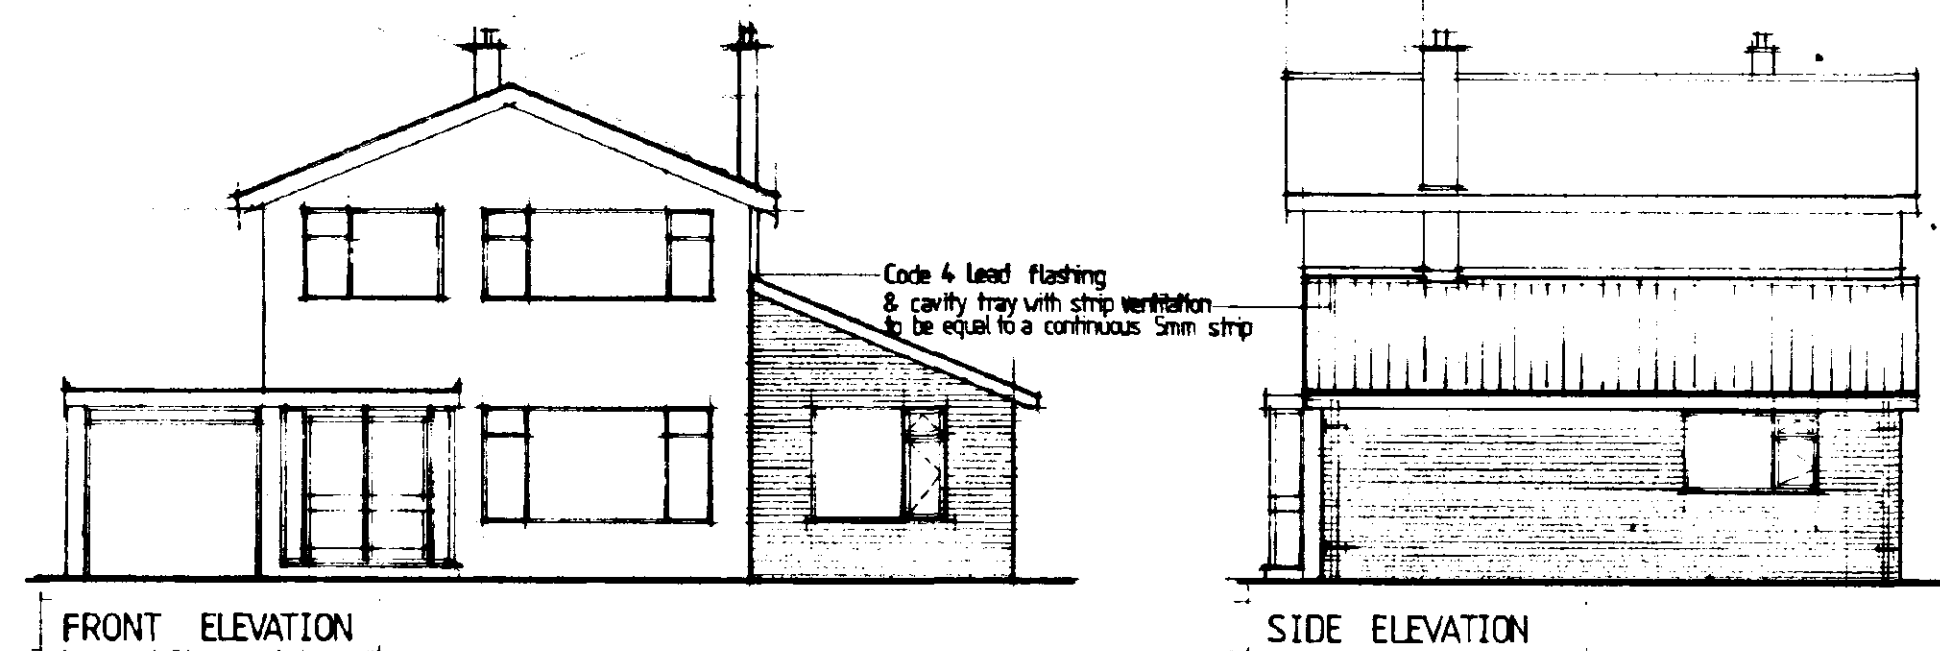


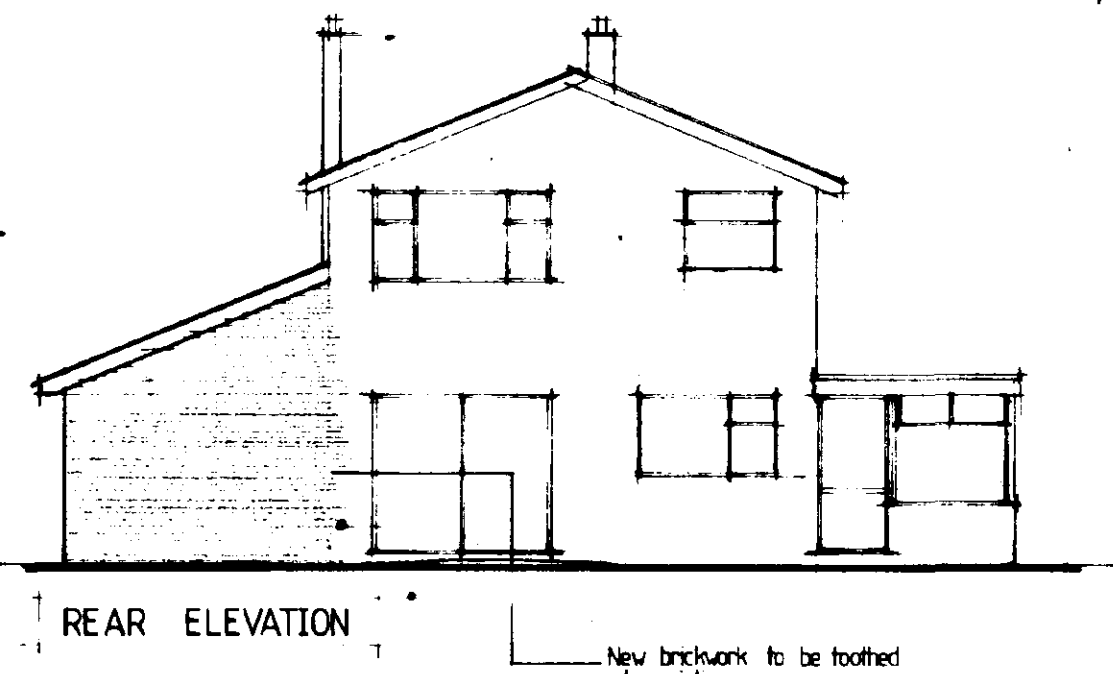


Lintol Schedule			
OPENING	FRAME	LINTOL	SIZE
1	Extg UPVC	CN8B	3000
2	UPVC (1500 deep)	CN7F	2100
3	INT DOOR	P.C. Core	1050


ALL EXTERNAL WINDOWS TO HAVE SUITABLE DRAUGHT STRIPPING
ALL LINTOLS TO BE CATNICK LINTOLS UNLESS OTHERWISE STATED
WINDOWS TO HAVE 8000 SQMM TRECKME VENTS

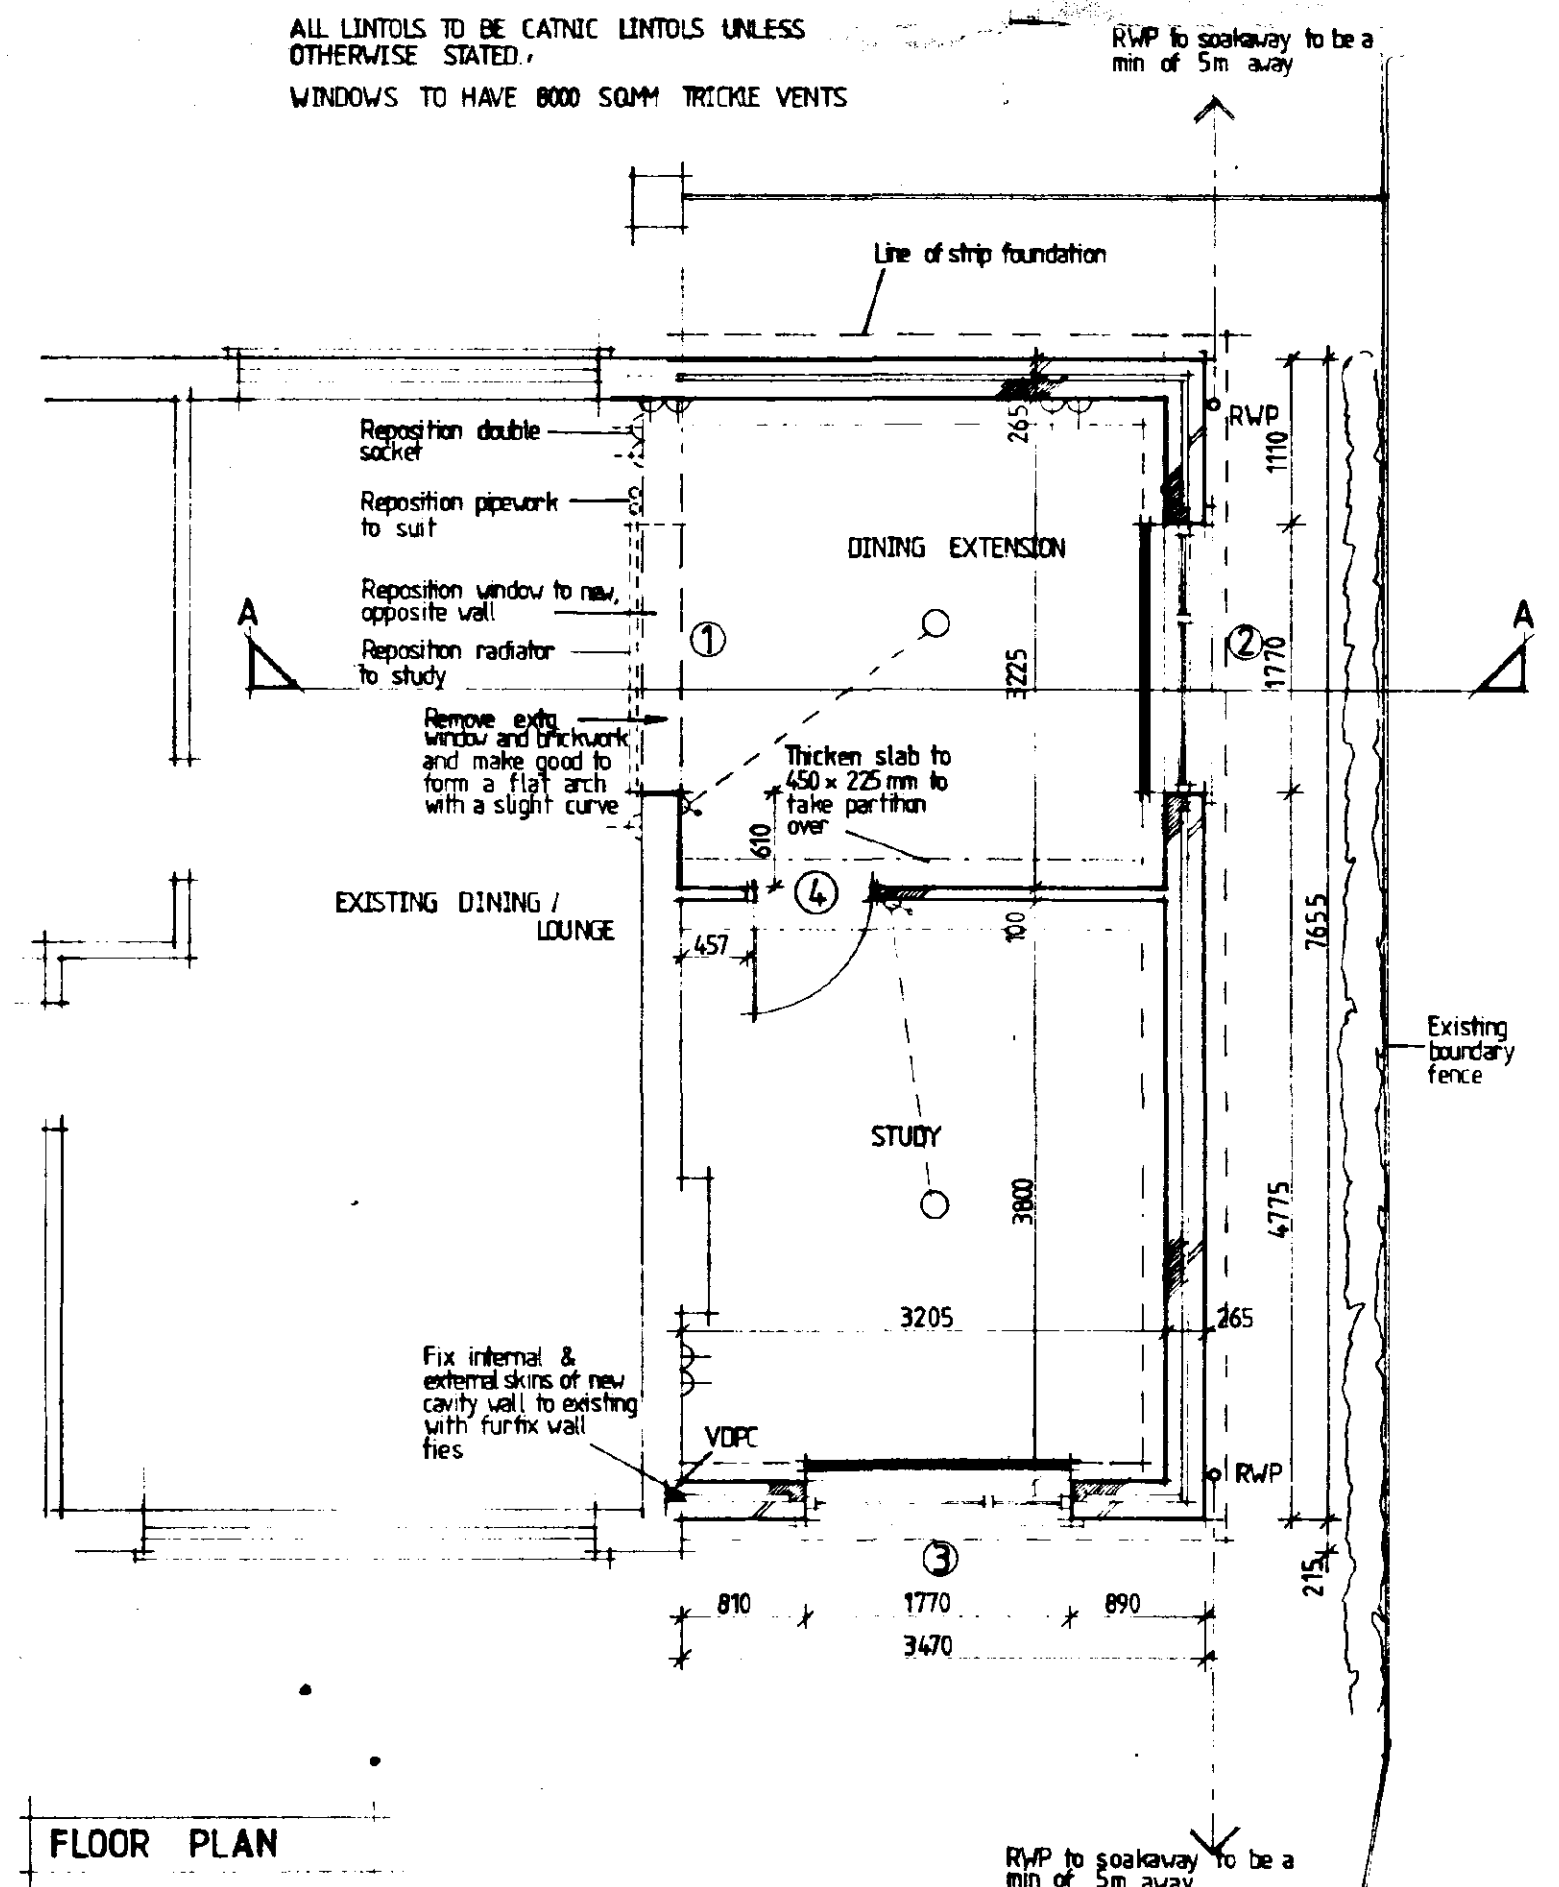


FLOOR PLAN

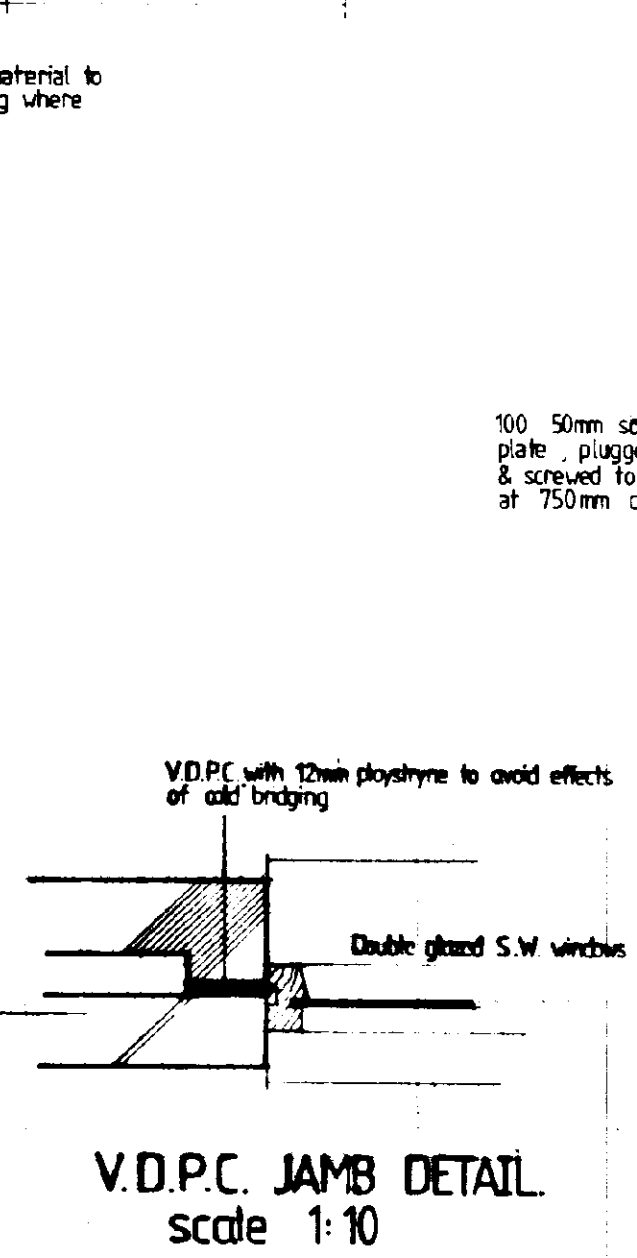

V.D.P.C. JAMB DETAIL
scale 1:10

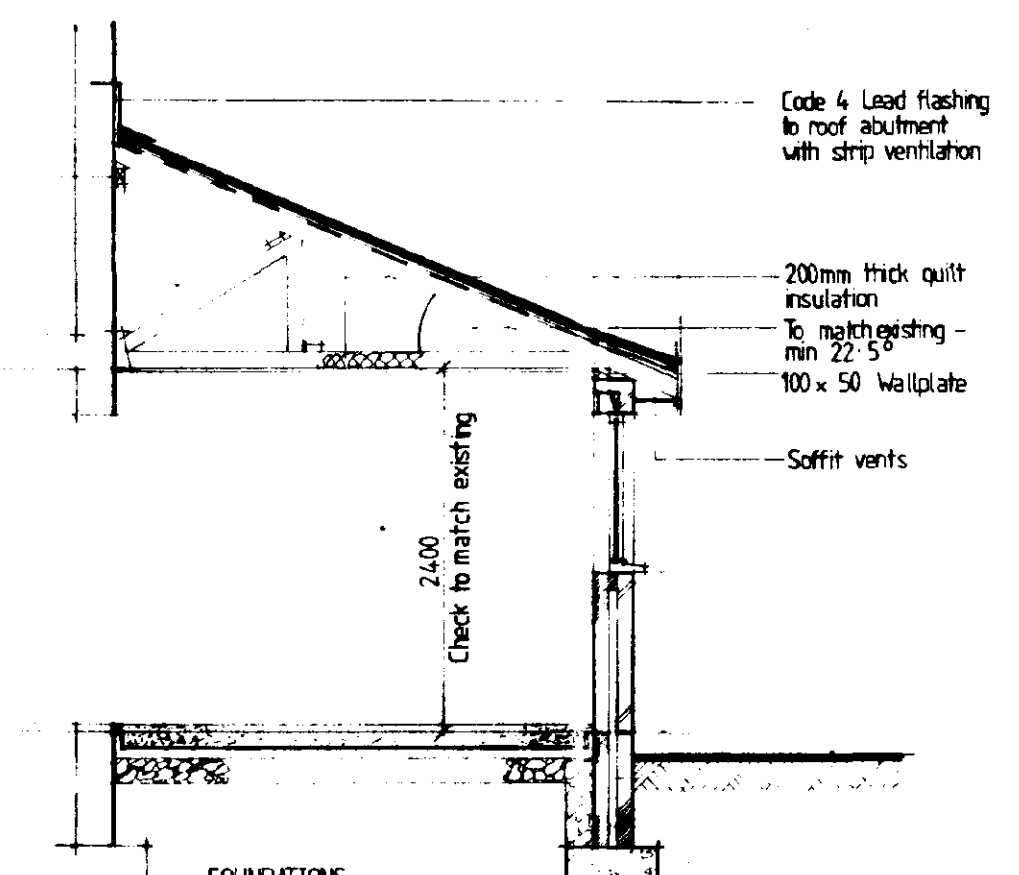

SECTION A-A

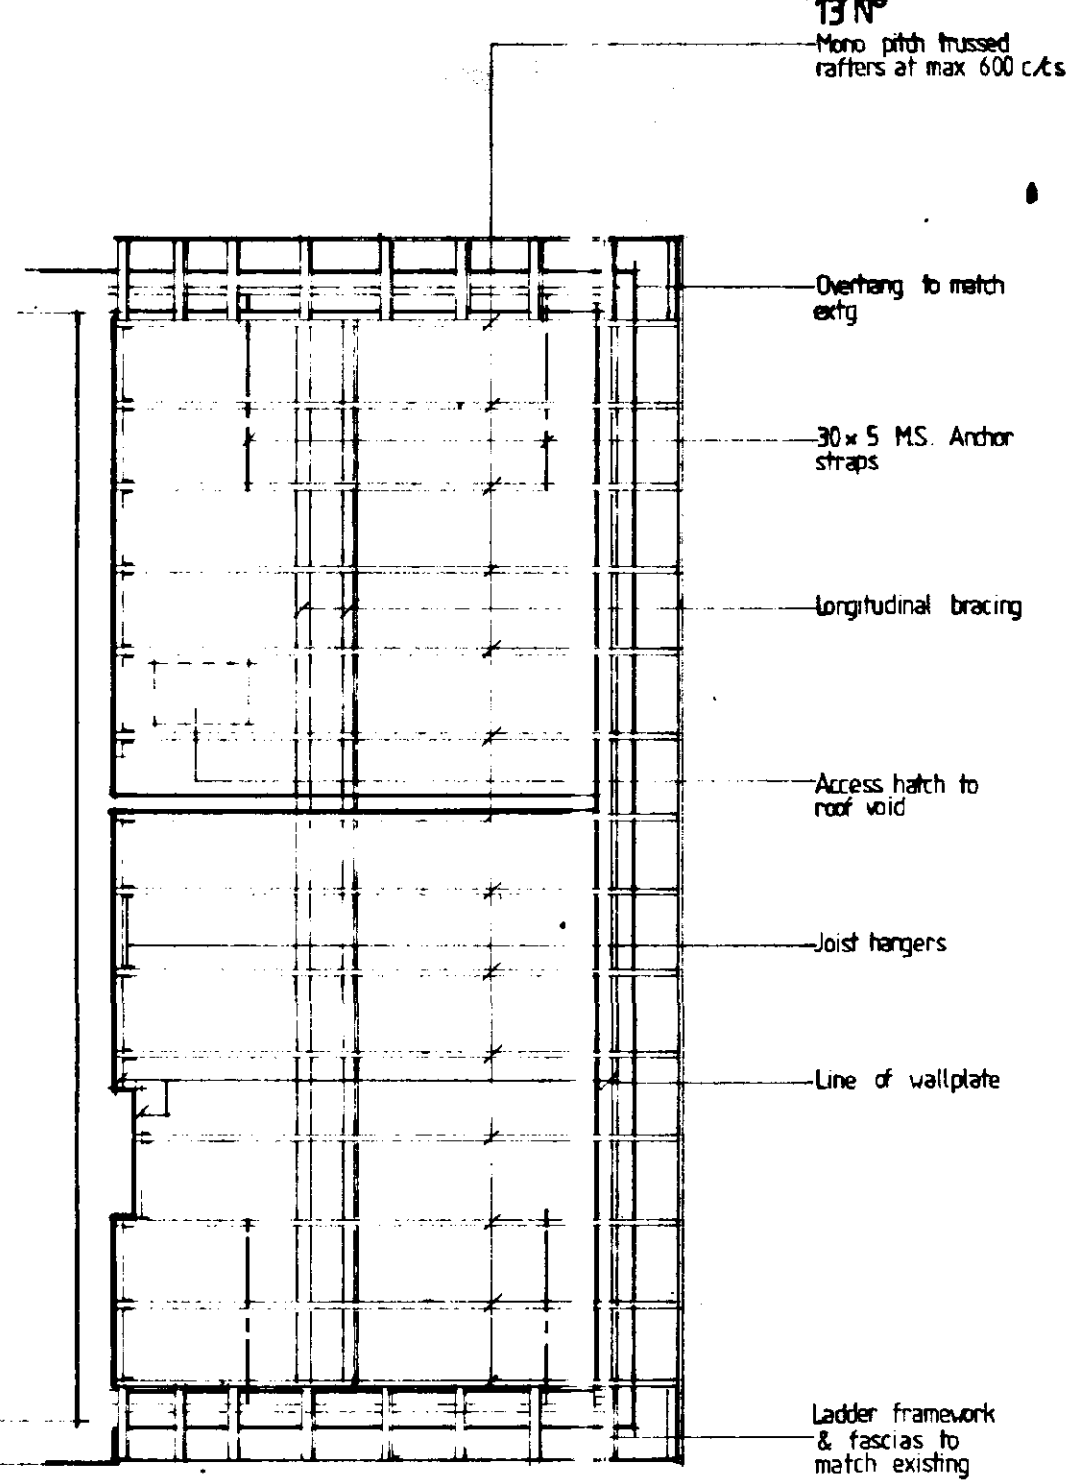

ROOF PLAN

GENERAL NOTES AND SPECIFICATIONS

1. BLOCKWORK: 9.5mm Cymex self-curing system installed to manufacturer's specifications with plaster finish.

2. CEILING: 12.5mm square edged plasterboard with plaster finish.

3. FLOORS: 12.5 GYPROC FRELING board with plaster finish to be laid on 100mm concrete slab to ground level. 12mm T & G solid surface material, type C1 to BS 5689 to be laid on floor.

4. ROOF COVERINGS: 12.5mm square edged plasterboard with plaster finish to be laid on 100mm concrete slab to ground level. 12mm T & G solid surface material, type C1 to BS 5689 to be laid on floor.

5. ROOF CONSTRUCTION: Wall plate generally 100mm square SW, with half lap joint and fully bolted, stopped down to supporting wall with 30mm GBS straps at 1.5m c/c. On and pitch rafters to be fully bolted and secured to all supports. Trussed rafters to be designed and constructed by approved manufacturer and fixed, together with 100mm square SW battens and batten, in series accordance with BS 5268 part 3 1985 (and any subsequent amendments) at 600mm max centre. Where water tanks are supported by the roof trusses their load shall be transferred to the main points as specified in BS 5268 part 3 1985. Provide 30mm square SW once 900 x 100 girth nail steel lateral restraint straps in external walls at ceiling and other level where shown (at 2m max c/c) fixed with 4mm 8 gauge cable secured at 5mm 3.5C/20mm girth, round wire nails to 2 mounting plates with 10mm solid blocking support and edge packing. All structural details to be kept clear of cladding/insulation etc. Underneath of roof trusses to be clad with 12.5mm plasterboard with plaster finish or other finish. Unclad areas to be supported by timber joists.

6. ROOF INSULATION AND VENTILATION: Provide 200mm thick quilt insulation to match existing - min 22.5° 100 x 50 Wallplate. Soffit vents.

7. STORM WATER DRAINAGE (above ground): 115mm half round or 100mm square UPVC guttering, fixed level using standard blade brackets at 100mm c/c and storm discharge square roof's to be fixed to ground level. Guttering to be fixed to the public storm sewer or there is not one available then storm water will discharge to soakaway which are to be a minimum of 5 metres from any building and to be 150mm deep and 1200mm diameter, set to be fixed to within 40mm of the ground level, with selected public or private. Roding eyes are to be provided at the head of down pipe and to rainwater pipe not discharging directly to soakaway.

8. STORM WATER DRAINAGE (below ground): 115mm half round or 100mm square UPVC guttering, fixed level using standard blade brackets at 100mm c/c and storm discharge square roof's to be fixed to ground level. Guttering to be fixed to the public storm sewer or there is not one available then storm water will discharge to soakaway which are to be a minimum of 5 metres from any building and to be 150mm deep and 1200mm diameter, set to be fixed to within 40mm of the ground level, with selected public or private. Roding eyes are to be provided at the head of down pipe and to rainwater pipe not discharging directly to soakaway.

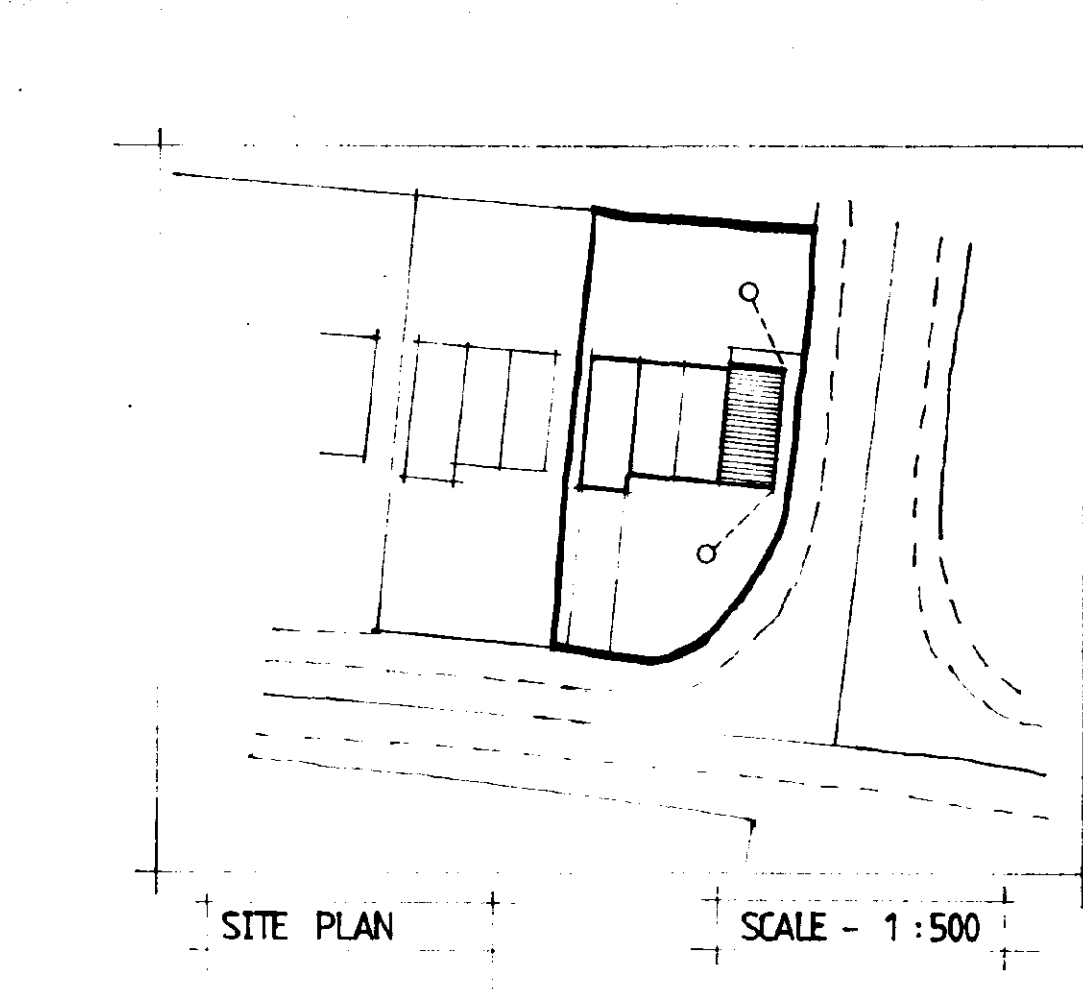

SITE PLAN



LOCATION PLAN

DETERMINED PLAN

FACING BRICKS & ROOF TILES TO MATCH EXISTING COLOUR, TONES & PROFILES AS NEAR AS PRACTICAL. ALL PURPOSE MADE MATERIALS TO BE CHECKED PRIOR TO ORDERING.

Stamp: 1163/95
Date: 18/11/95

REVISIONS

Date: Description:

REVISIONS

Date: Description:

