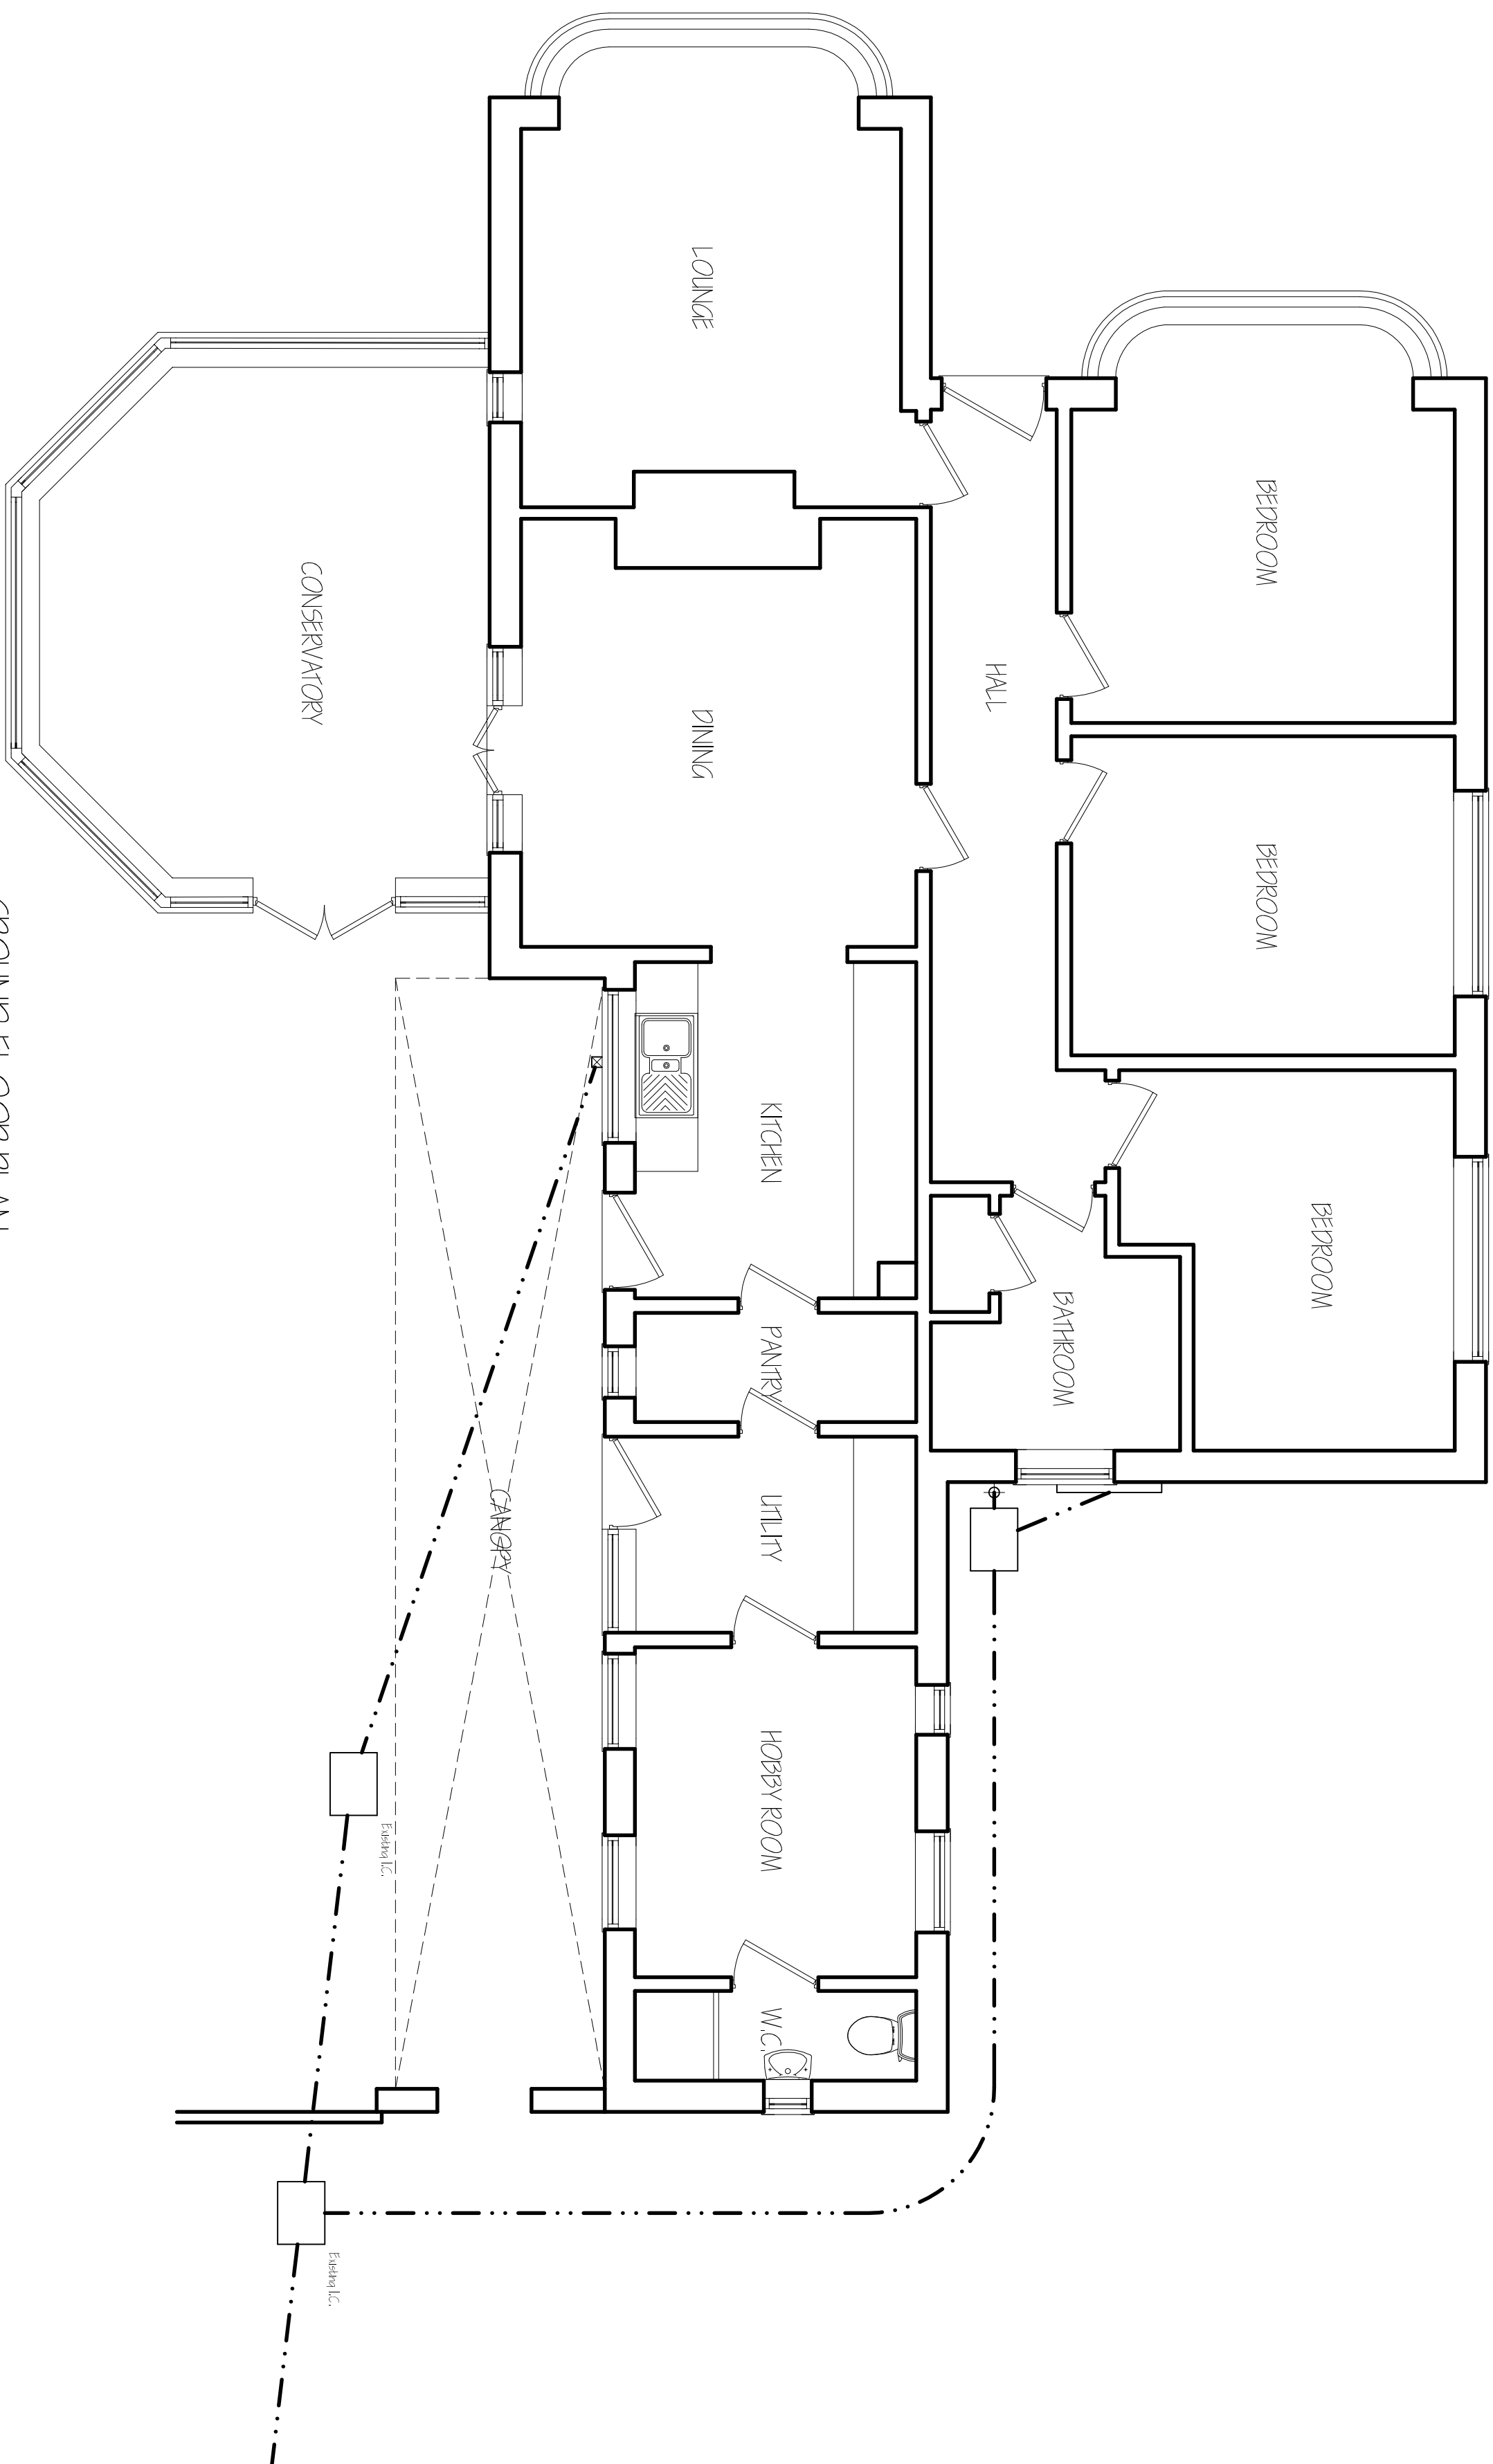
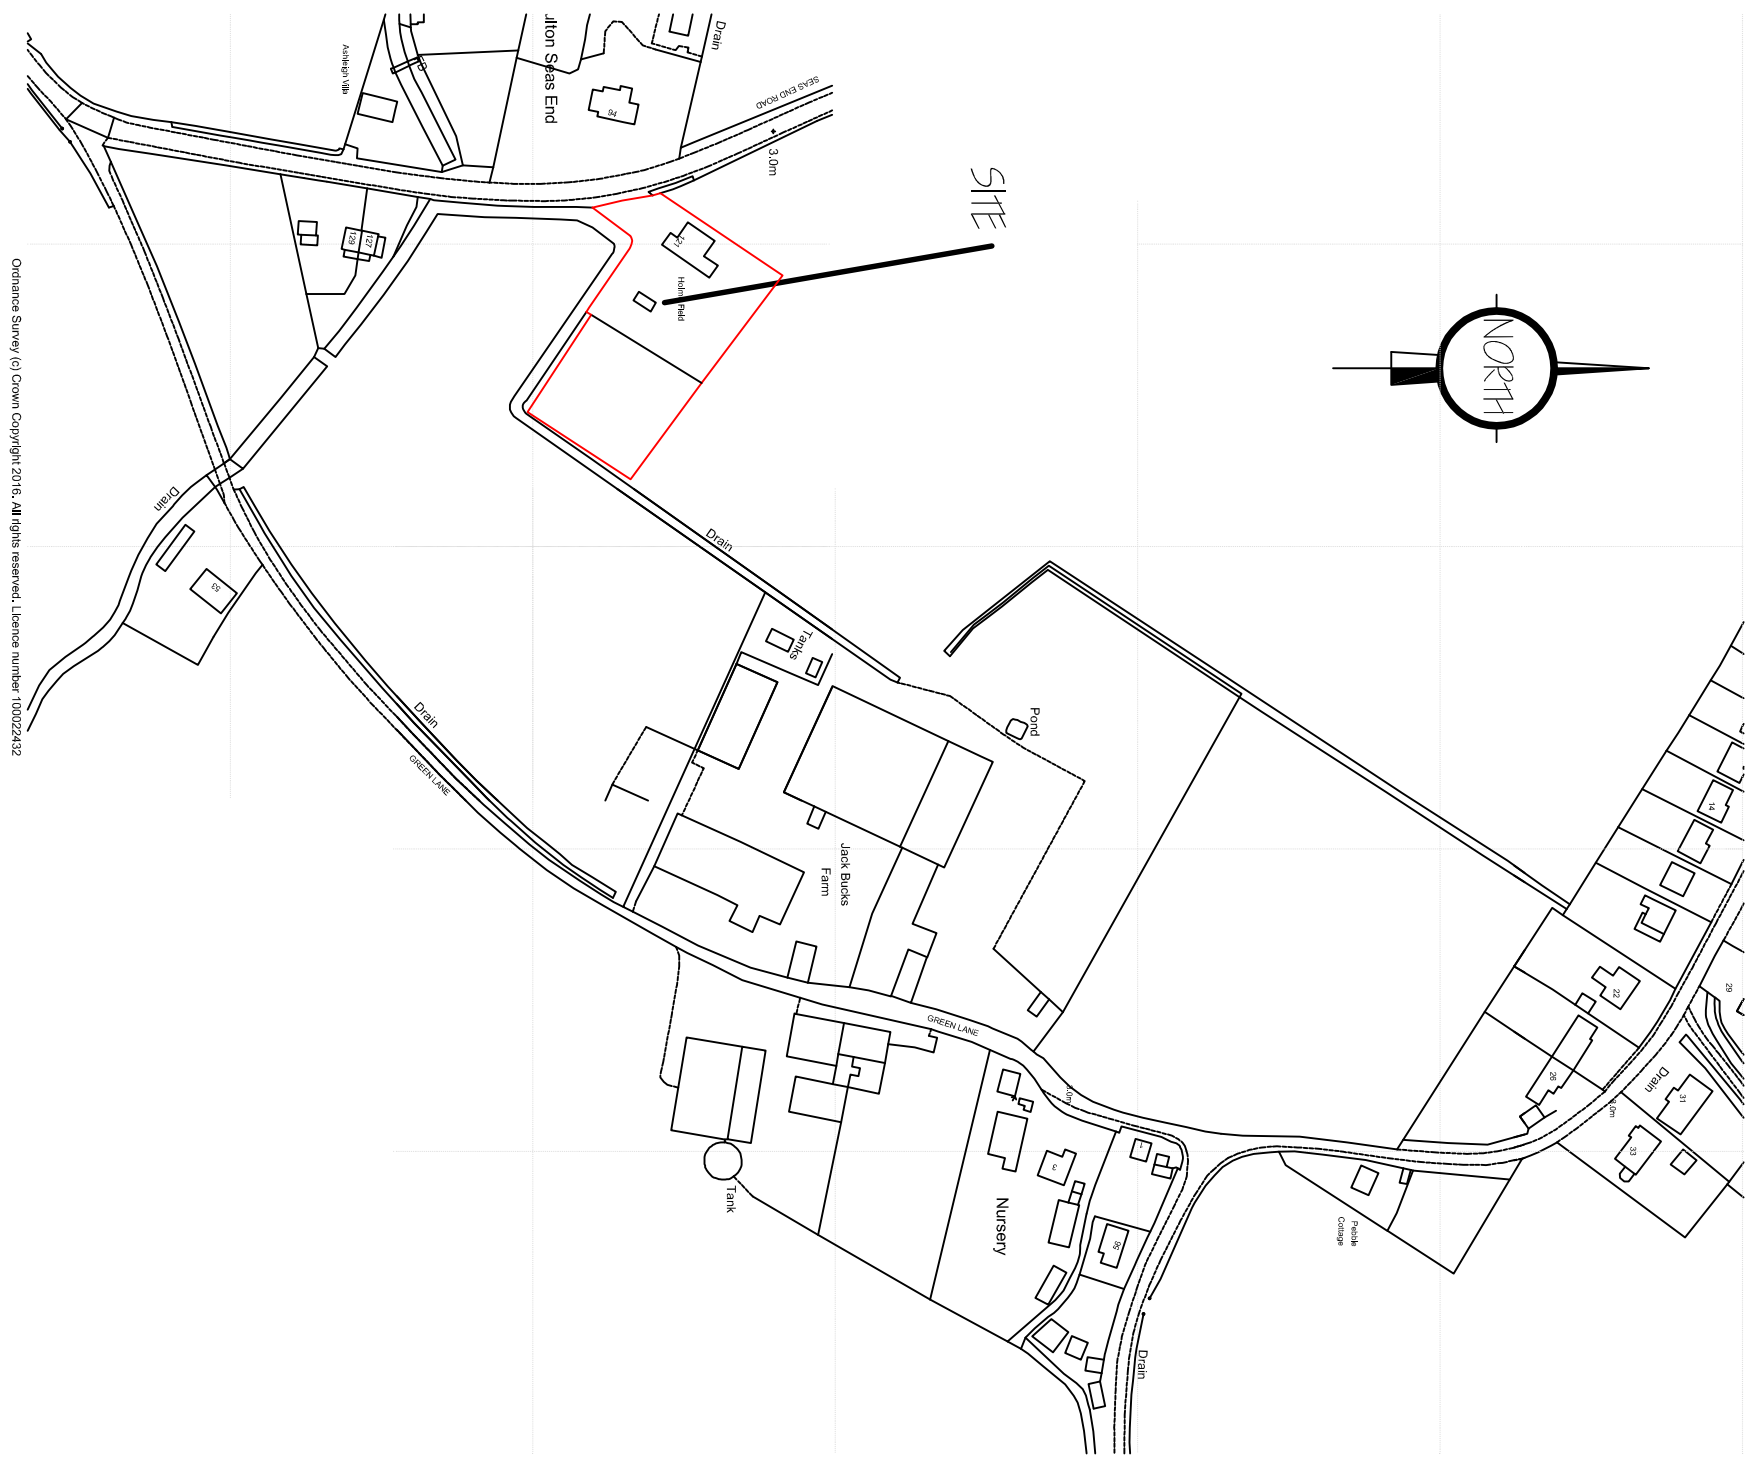
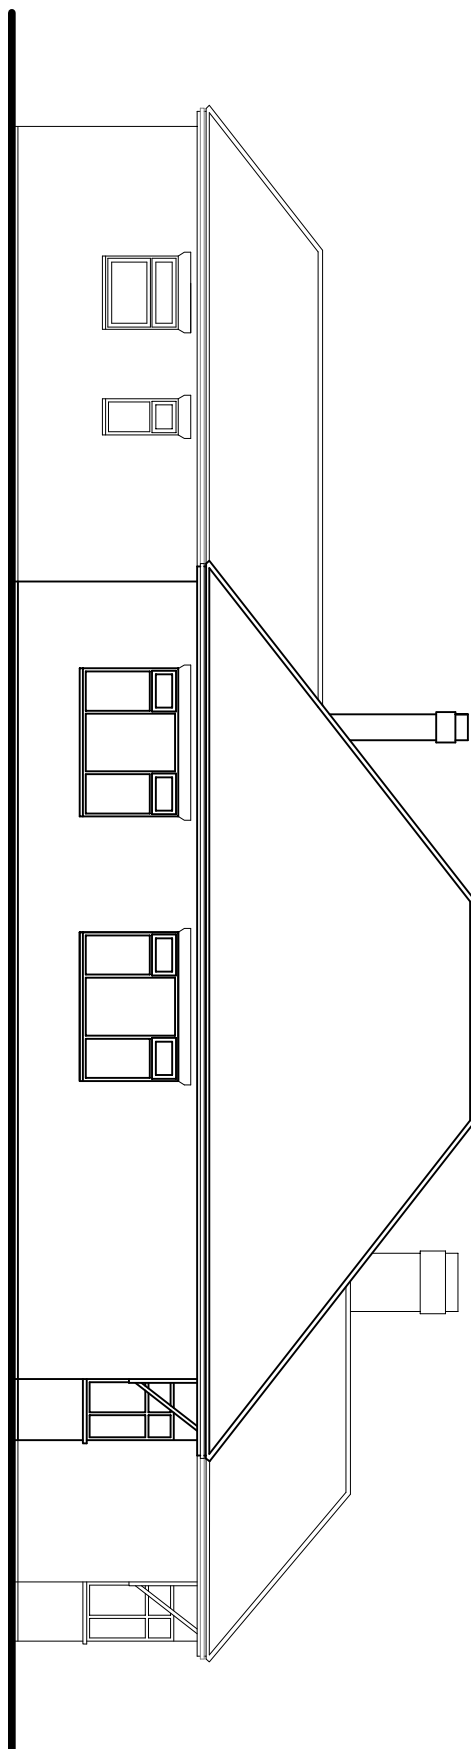
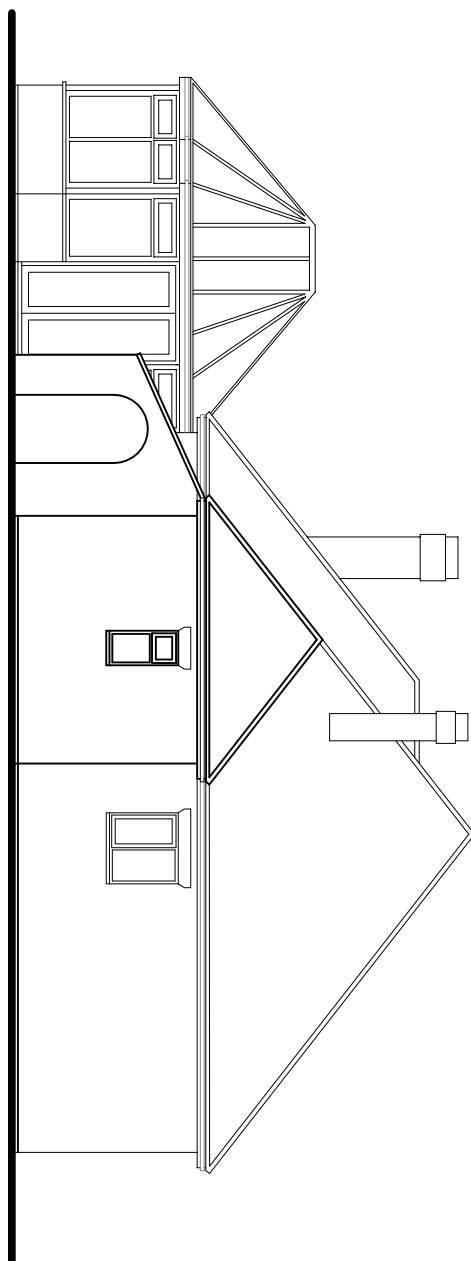
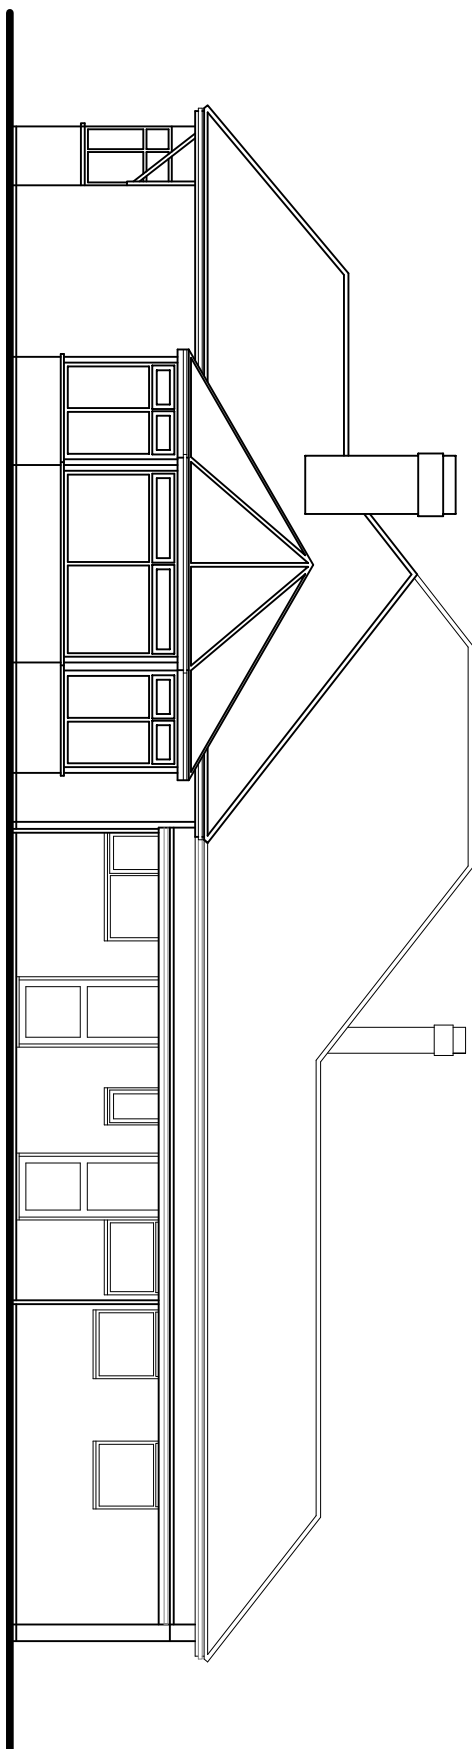
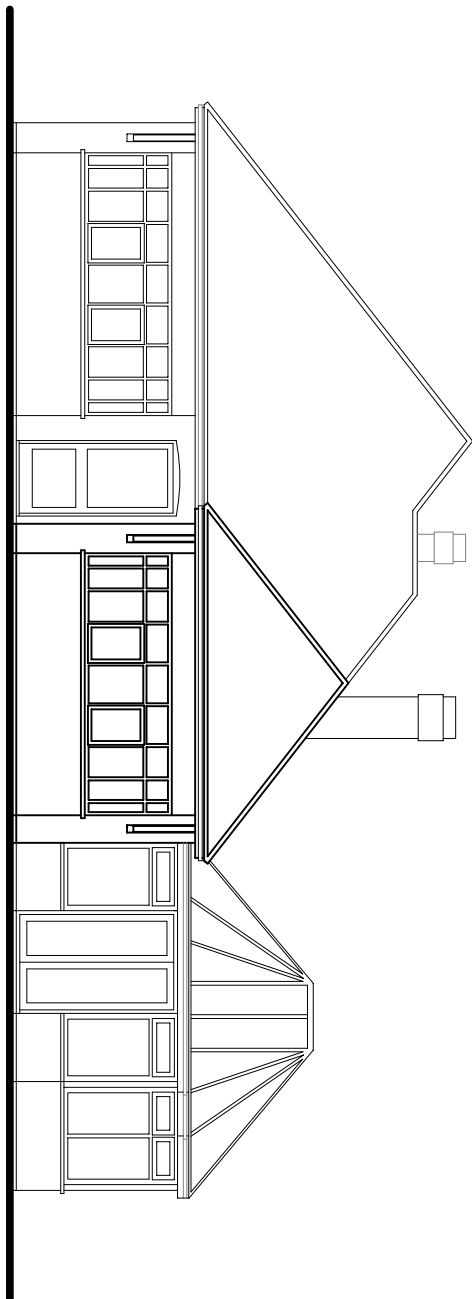


[illegible]

G. R. MERCHANT LTD.
I,ENG AMICE FWO

**ARCHITECTURAL, STRUCTURAL
AND LAND DRAINAGE
CONSULTANTS**
4 Wright Mews
12A Park Road, Holbach,
Spalding, Lincs. PE12 7EE
Tel 01406 490800
Fax 01406 490801
E-Mail: gr.merchant@btconnect.com

Project	ALTERATIONS & EXTENSION 121 SEAS END ROAD MOLTON SEAS END, SPALDING Lincs, PE12 6LP
Client	MR & MRS R HARRISON

Drawing
FLOOR PLAN - EXISTING
ELEVATIONS - EXISTING

Job Ref.	Drawing No.
304-16	01

Date	Drawn
AUG 2016	SLB

150 and 11:00 (Class Overview Slated)

DO NOT SCALE FROM THIS DRAWING

The drawing is to be used as a guide only. The General Contractor is to verify all dimensions and quantities. The Engineer is to be consulted for any questions or clarifications. The drawing is to be used as a guide only. The General Contractor is to verify all dimensions and quantities. The Engineer is to be consulted for any questions or clarifications.