




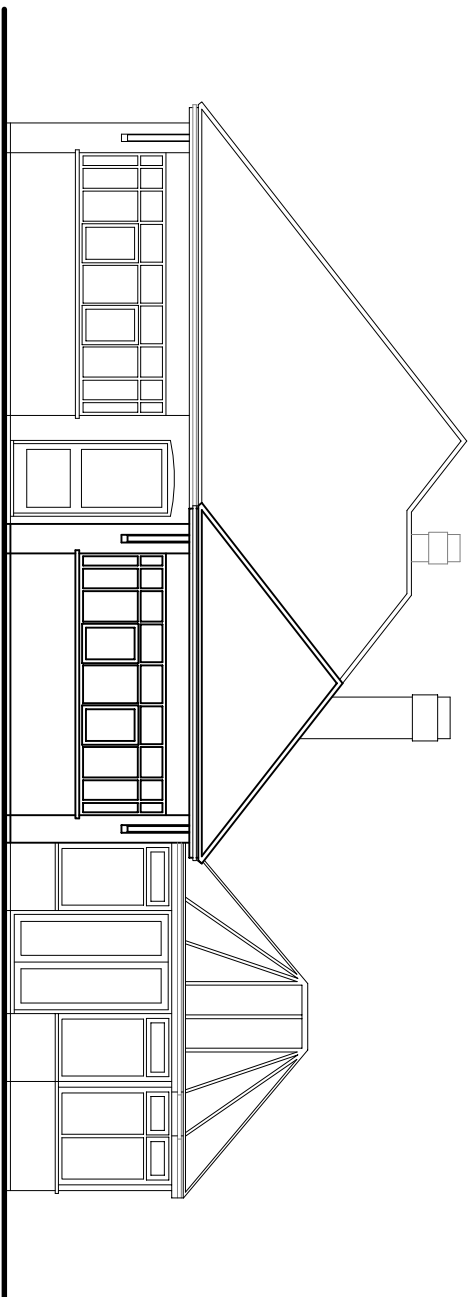


FRONT ELEVATION

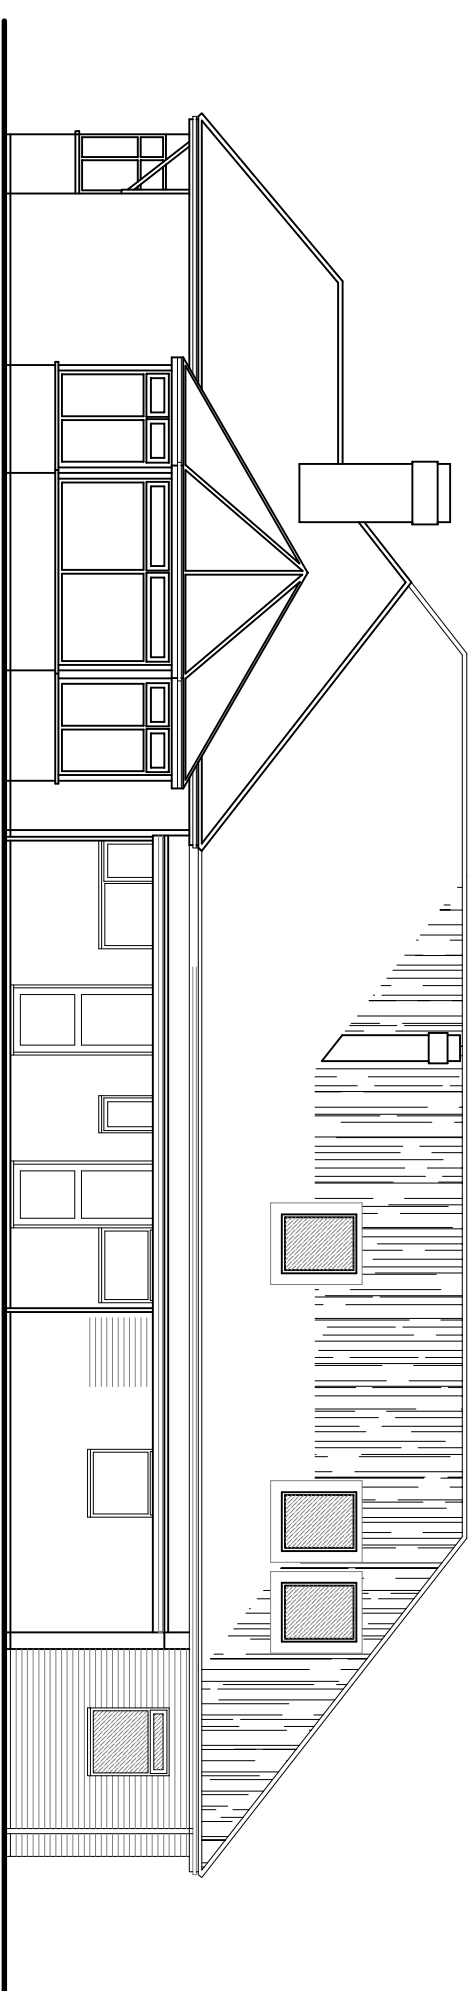


SIDE ELEVATION

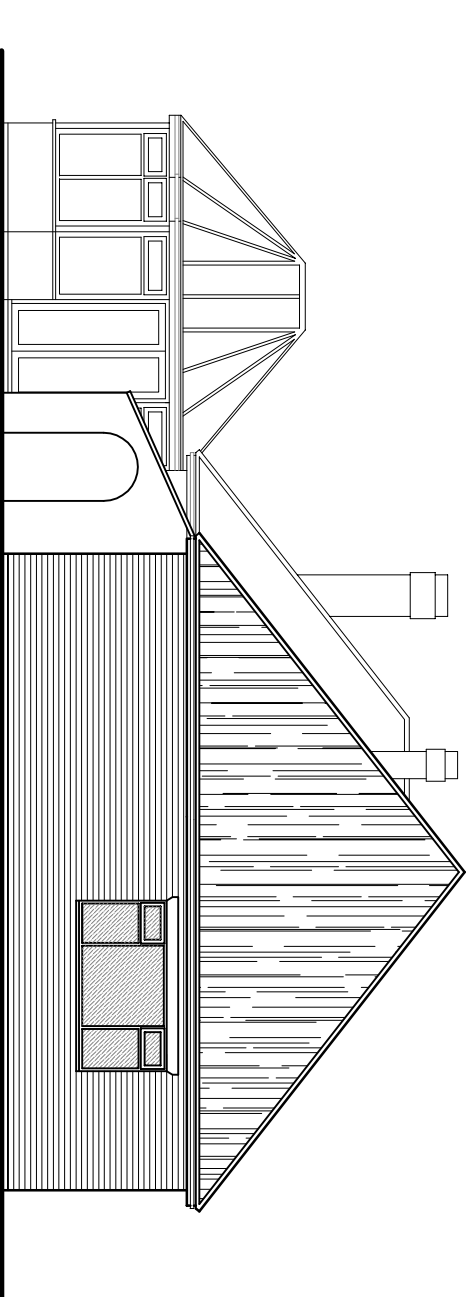

REAR ELEVATION

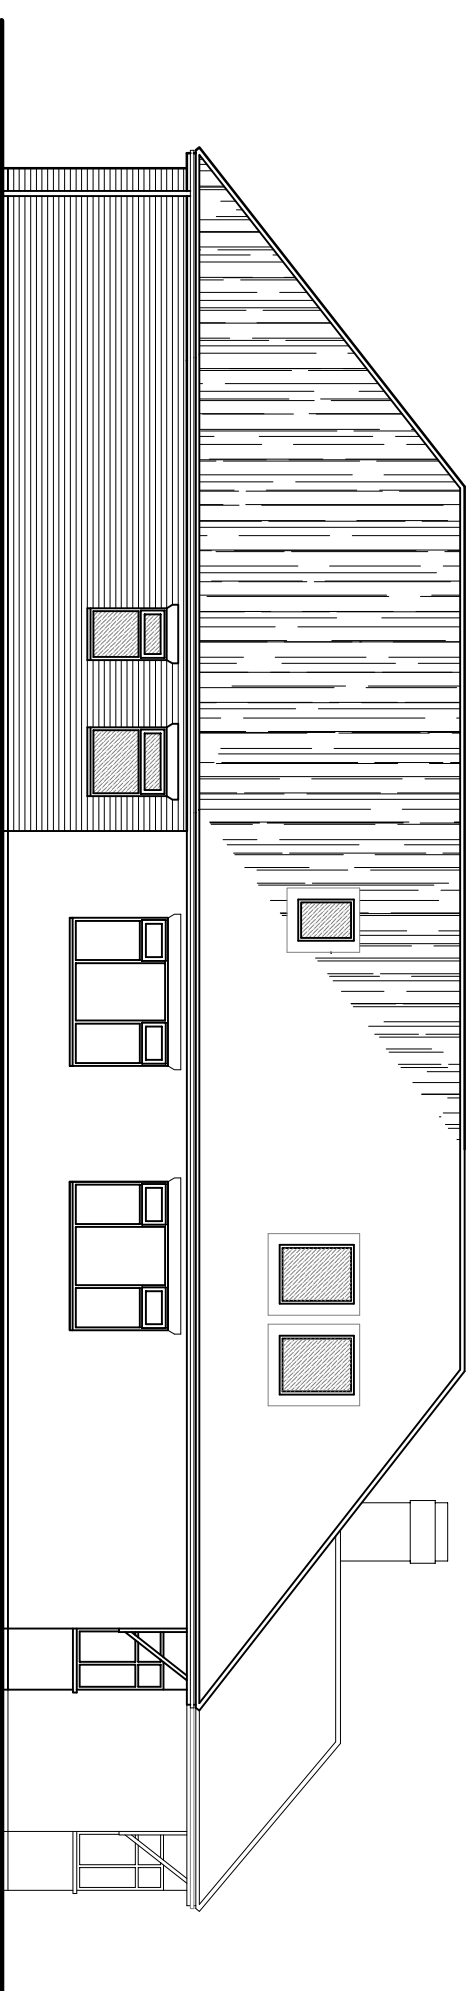

SIDE ELEVATION

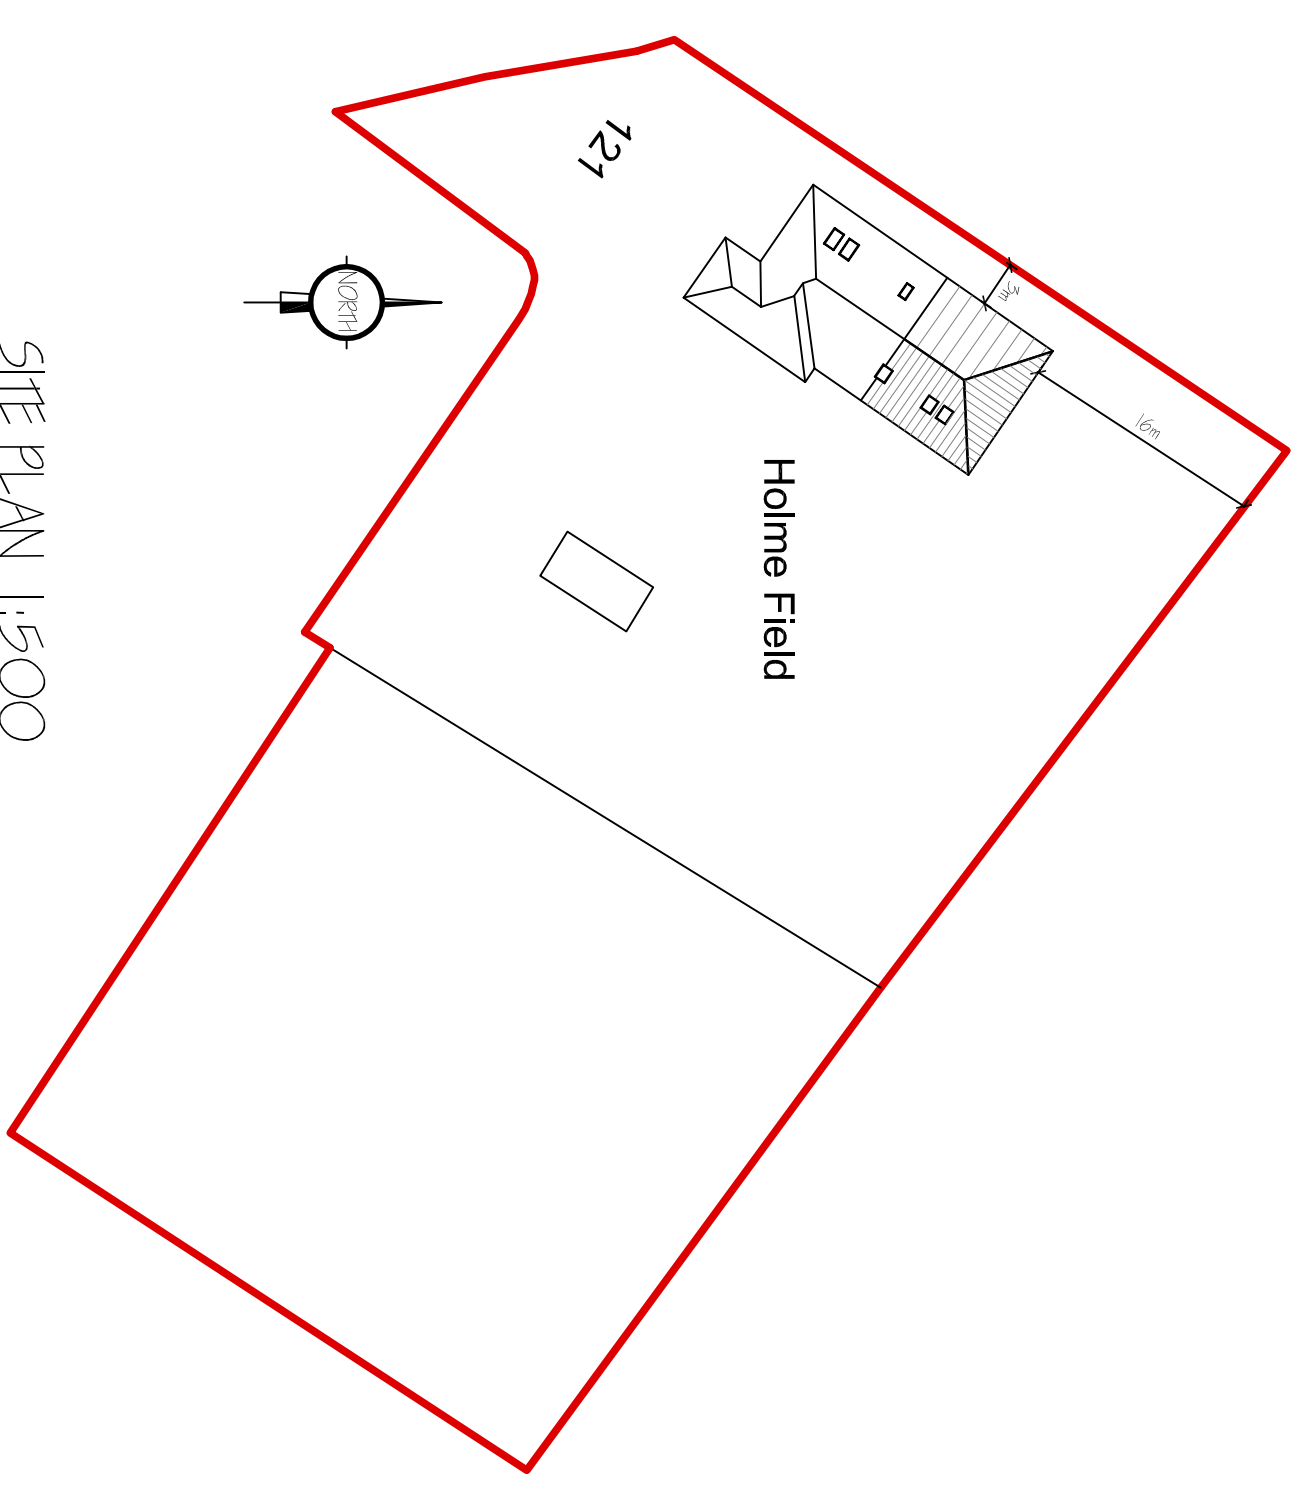

SITE PLAN 1:500

ref.	mission	date
2	CIEMT AMSTERDAMS	NOV 2016
1	CIEMT AMSTERDAMS	NOV 2016

G. R. MERCHANT LTD.
1, ENG AMICE FIVE

**ARCHITECTURAL, STRUCTURAL
AND LAND DRAINAGE
CONSULTANTS**

4 Wrights Mews
12A Park Road, Holbeach,
Spalding, Lincs. PE12 7EE
Tel: 01406 490800
Fax: 01406 425744
E-Mail: gr.merchant@btconnect.com

ALTERATIONS & EXTENSION
121 SEAS END ROAD
MOLTON SEAS END, SPALDING,
LINGS, PE12 6LD

Client
MR & MRS R HARRISON

GROUND FLOOR PLAN - PROPOSED
ELEVATIONS - PROPOSED

Job Ref.	Drawing No.
----------	-------------

Date	Drawn
AUG 2016	SLB

1:50 & 1:100 (Unless Otherwise Stated)

DO NOT SCALE FROM THIS DRAWING

[illegible]