


PLAIN CASEMENT

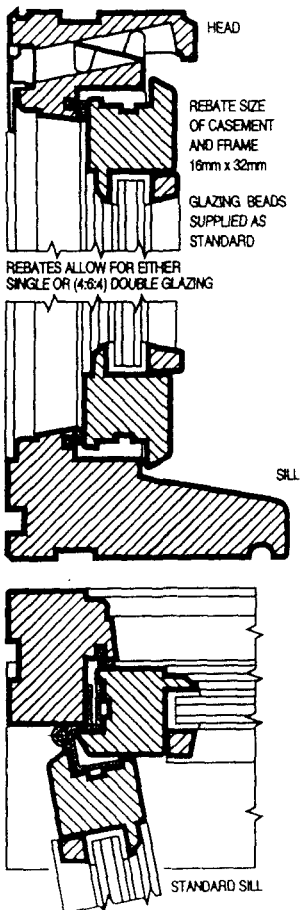

1204/97

Window Sections

Scale 1:25

Drawing number 980408

**Conversion of
The Former Methodist Chapel,
MOULTON SEAS END.**

DETERMINED
PLAN

BUILDING DESIGN and PLANS

ALWYN ROFFE,
1, Green Lane,
SPALDING, Lincs. PE11 2YB
tel: 01775 - 723 680

Utility - 30 litres/sec.
Bath room - 15 litres/sec.
Kitchen - 60 litres/sec or a
cooker hood of 30/sec.

New windows to be double glazed with minimum 12mm air gap provide trickle ventilation to Kitchen, Utility and Bathroom of 4000mm² and main Living Area of 8000mm².

net brick up
— door and
build in window

5705

1. 2. 84

120497

new half glazed
door in original
frame

Existing doors retained.

part brick up
door, build in
window

Facing bricks used
for remedial work to
match original

2750N

East Elevation.


2020

10

BUILDING DESIGN and PLANS

ALWYN ROFFE,
1, Green Lane,
SPALDING, Lincs. PE11
tel: 01775 - 723 680


Former Methodist Chapel,
MOULTON SEAS END

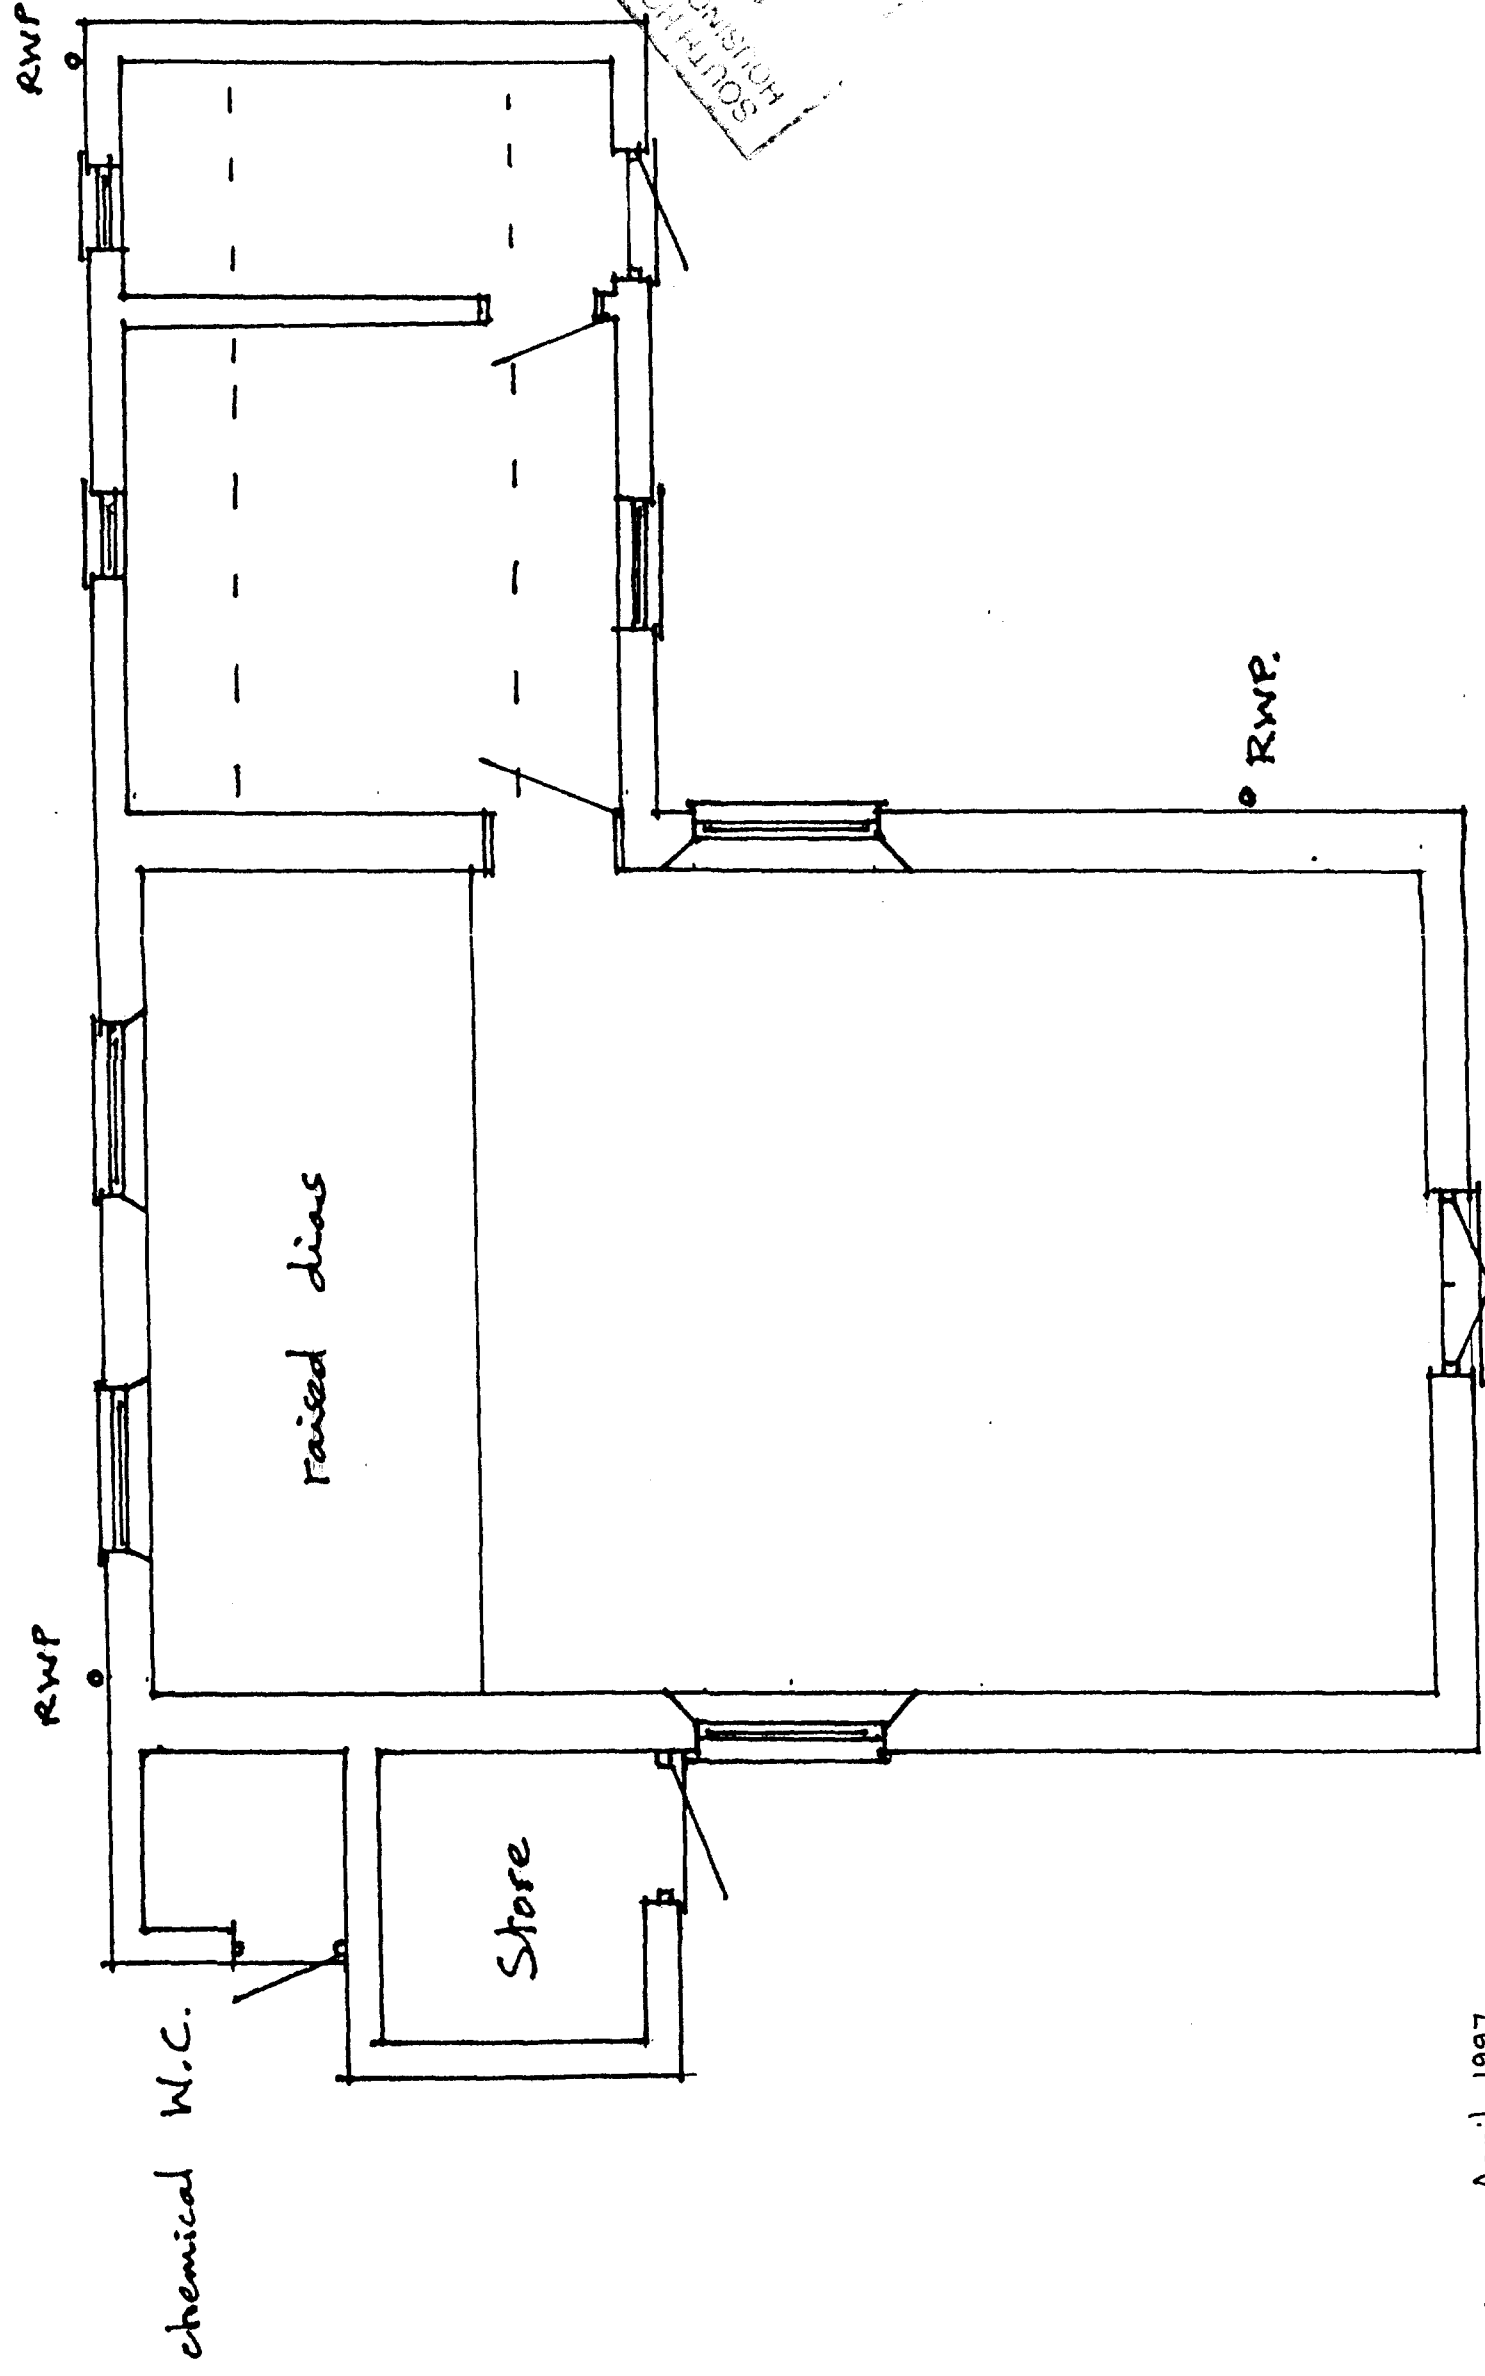

Survey - April 1997

Scale 1:50

Conversion of
The Former Methodist Chapel,
MOULTON SEAS END.

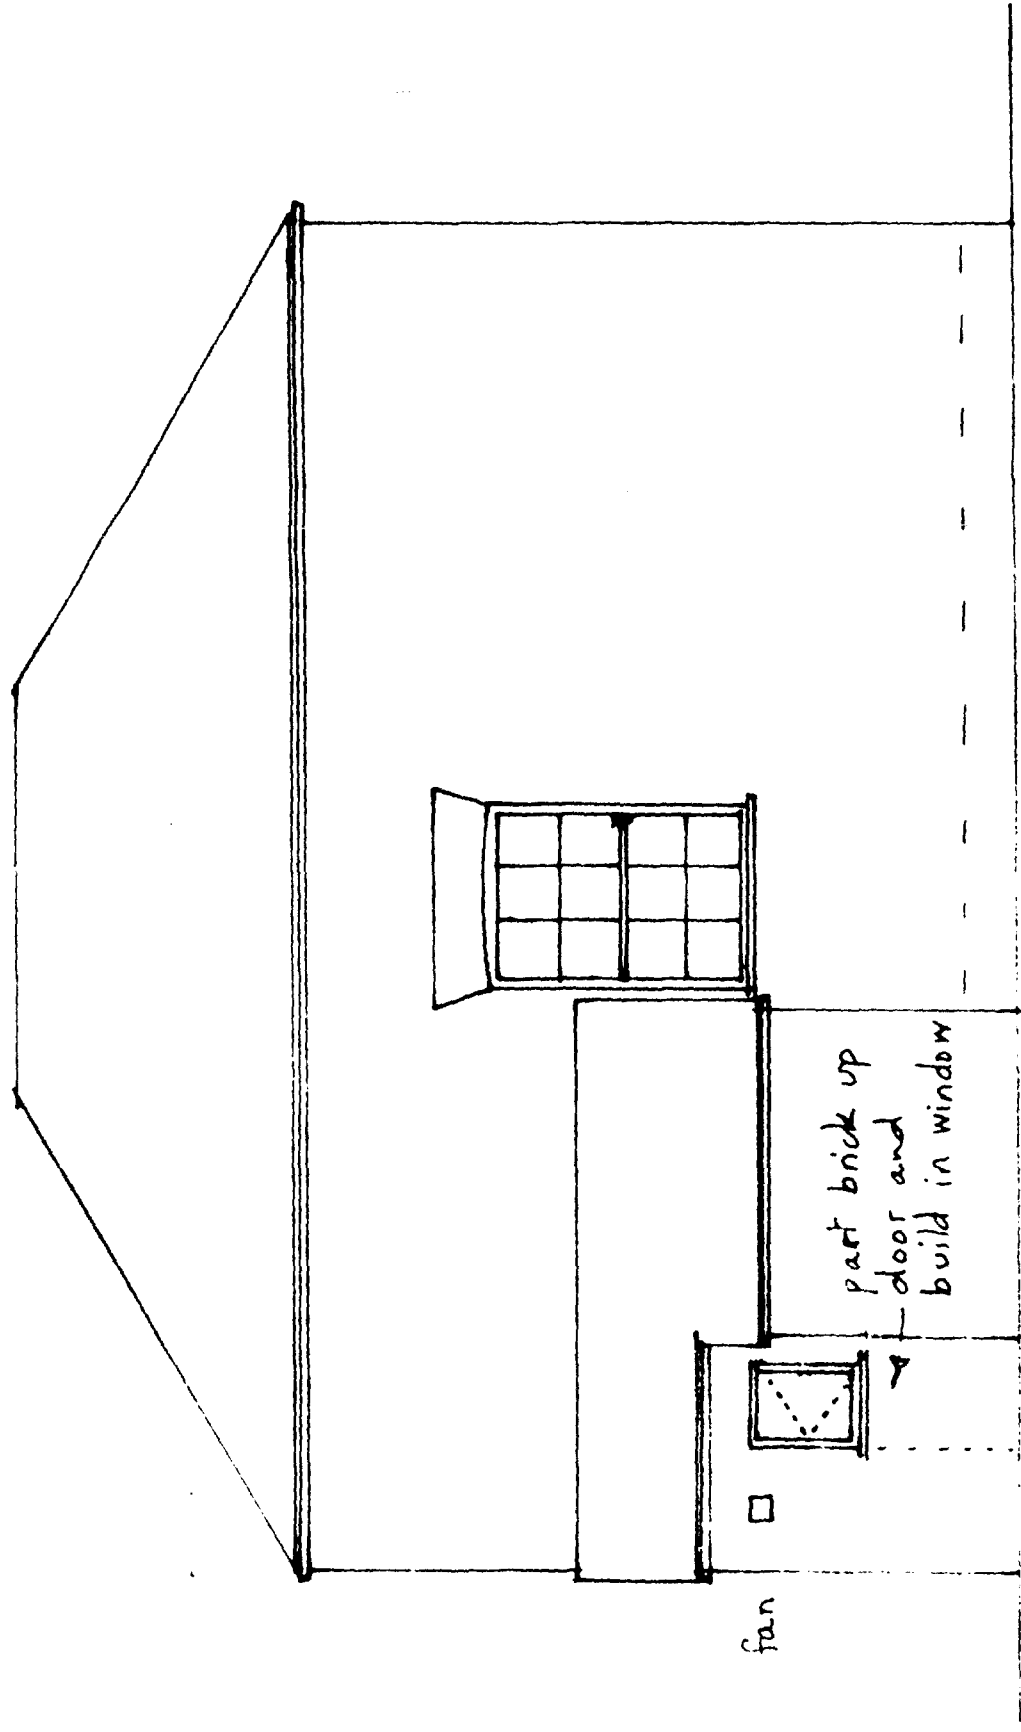

Scale 1:50


South

UN ALN
12-04/97

DETERMINED
PLAN

APPROVED PLAN
Ref.

Conversion of
The Former Methodist Chapel,
MOULTON SEAS END.

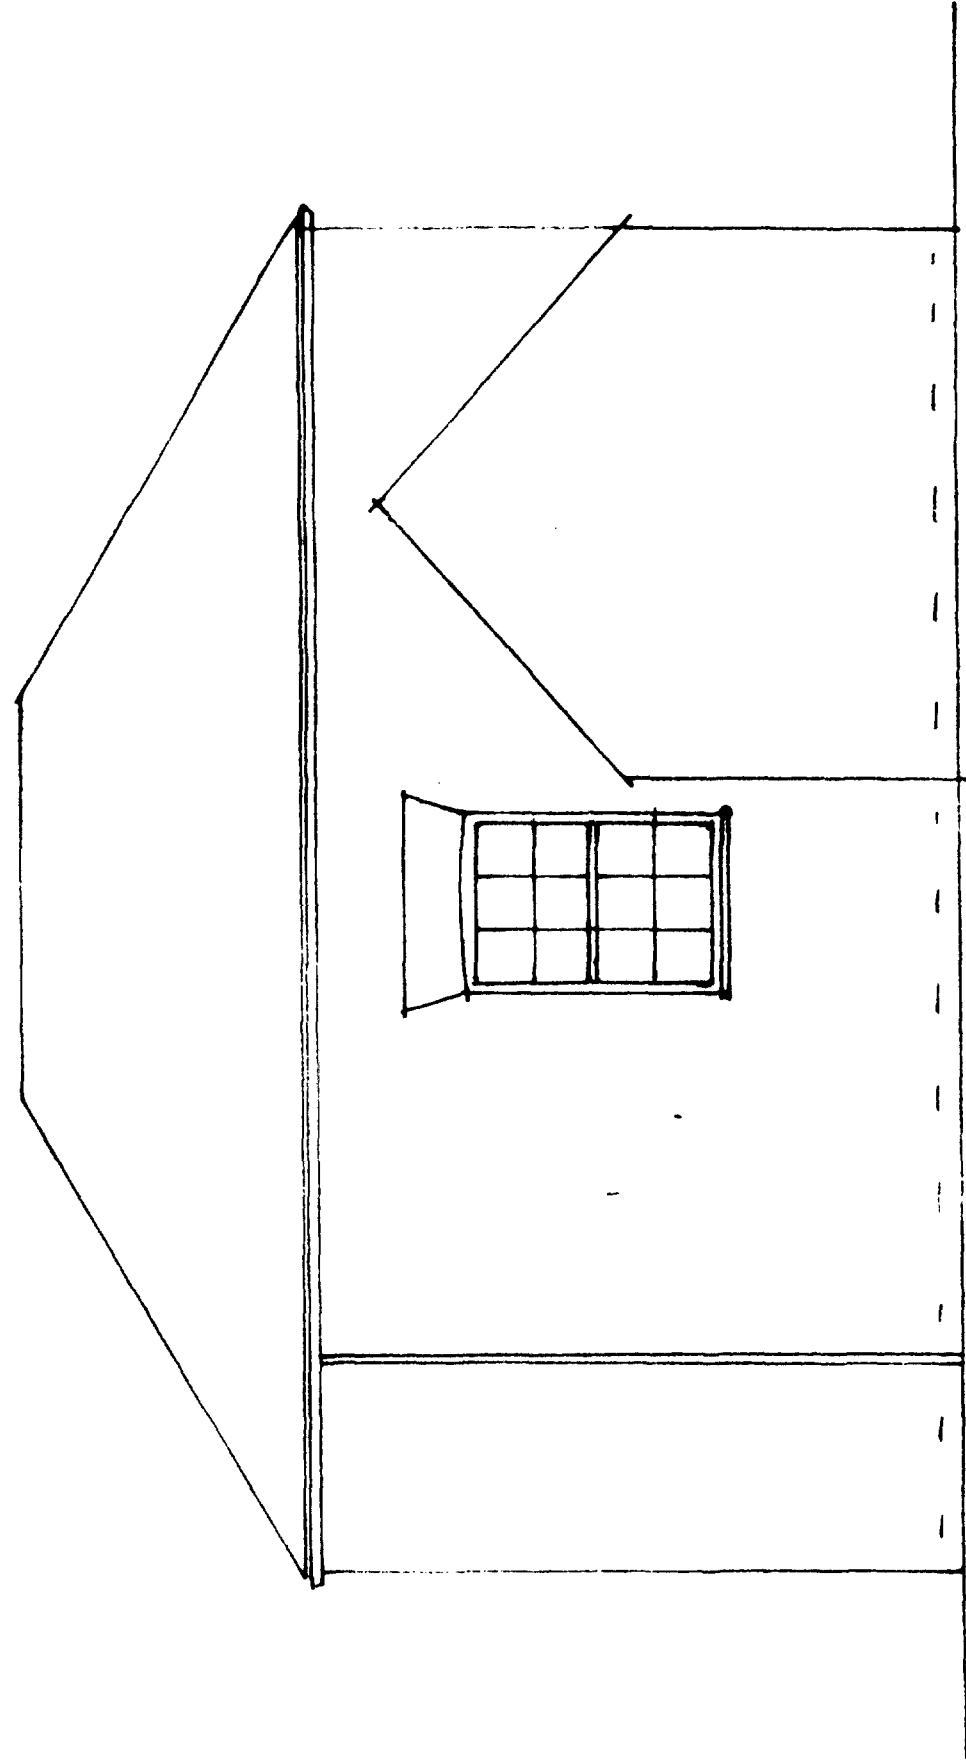

Facing bricks used
for remedial work to
match original.

N o r t h


1204/97

1204/97

1204/97

Scale 1:50

Conversion of
The Former Methodist Chapel,
MOULTON SEAS END.

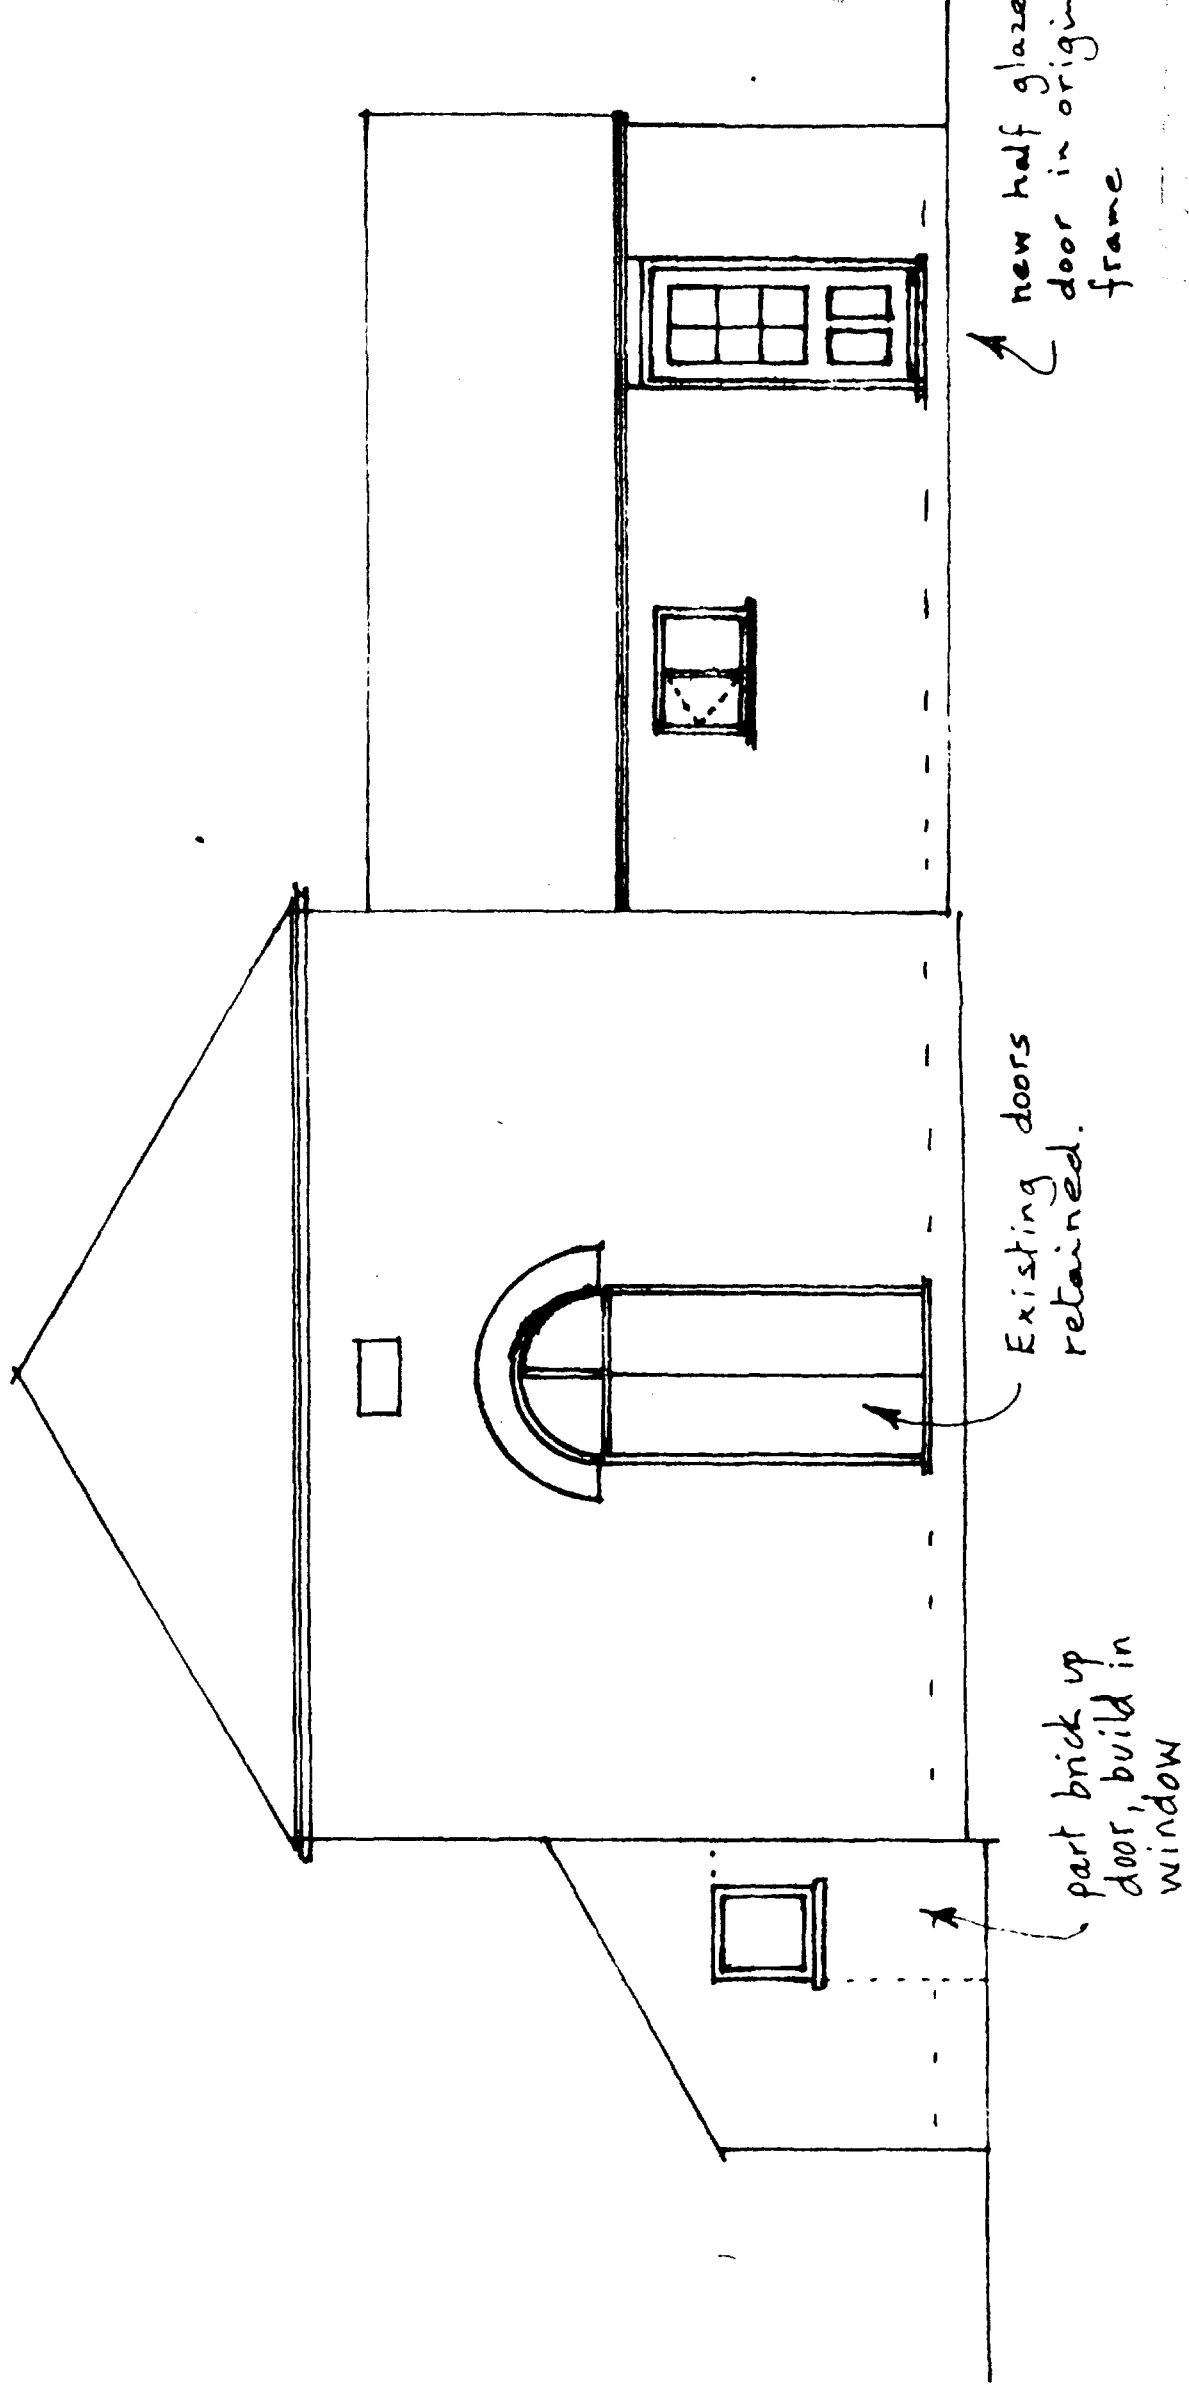


Ref. 1204/97

East Elevation.

Scale 1:50

DETERMINED
PLAN

**Conversion of
The Former Methodist Chapel,
MOULTON SEAS END.**

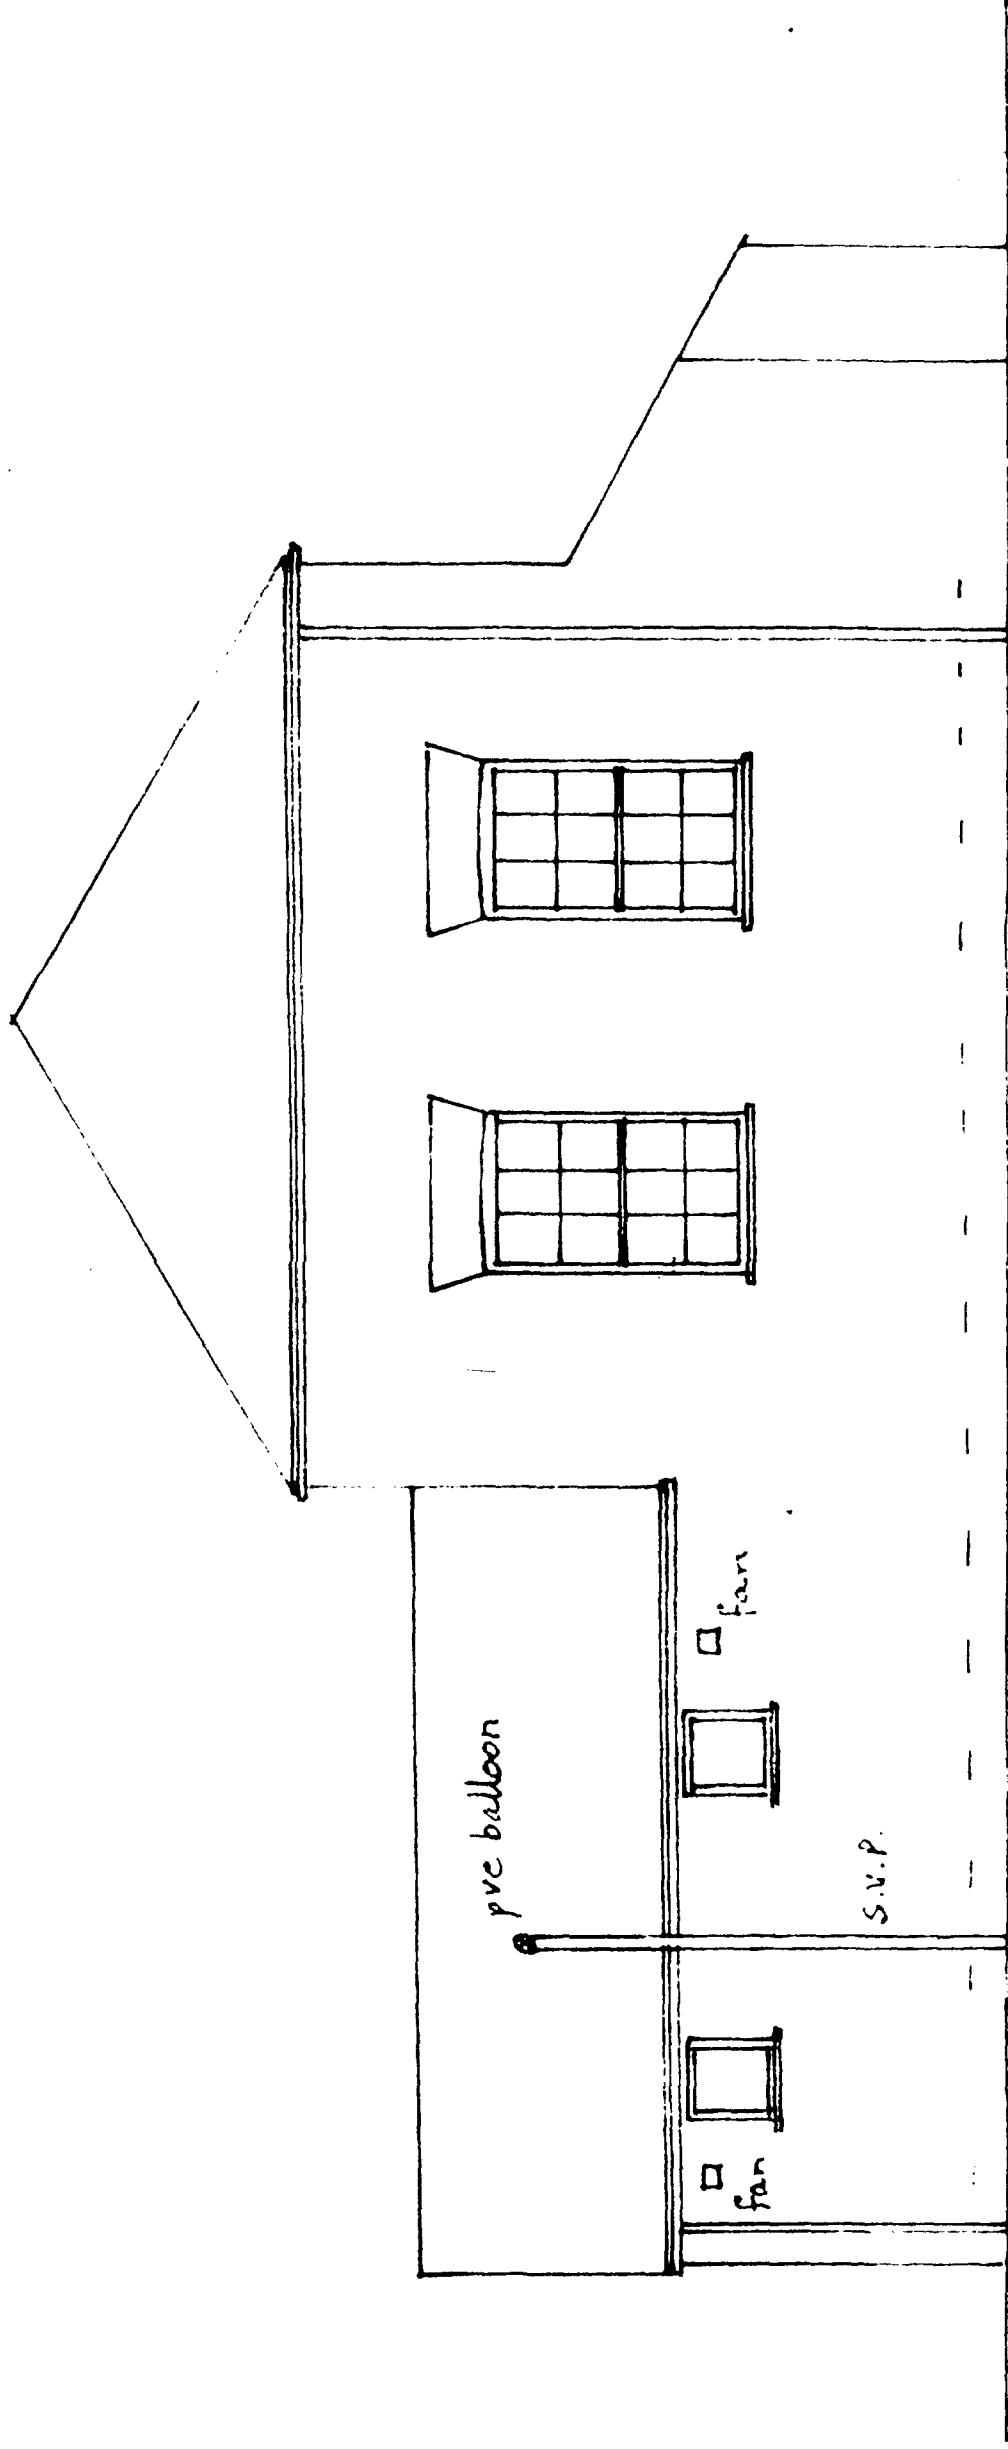

West

Scale 1:50


1204/97

PROPOSED
PLAN


AMENDED PLAN

Provide extra water flow capable of the following rates:
 Utility - 30 litres/sec.
 Bath room - 15 litres/sec.
 Kitchen - 60 litres/sec or a cooker head of 30/sec.


New windows to be double glazed with minimum 12mm air gap, provide double ventilation to kitchen, Utility and Bathroom of 4000mm² and main living area of 2000mm².

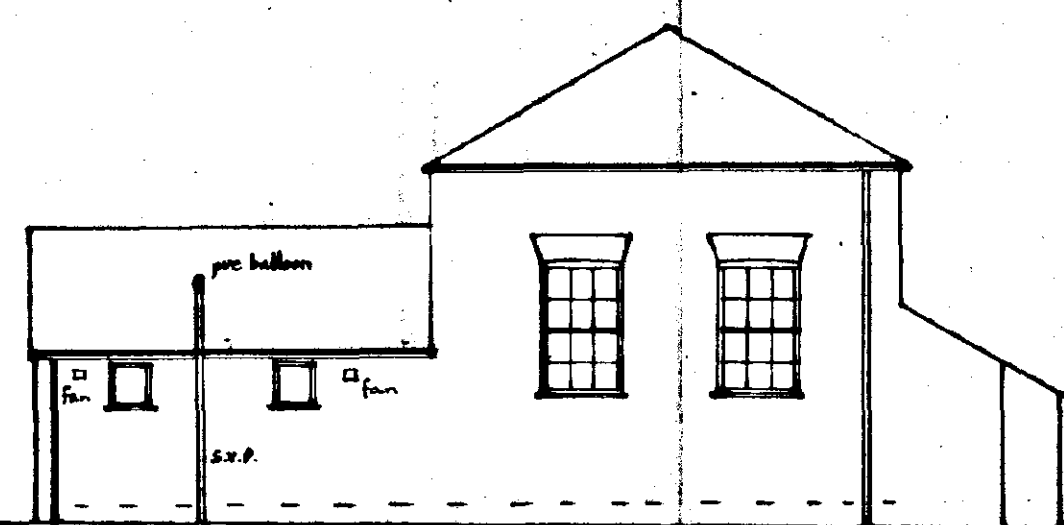


West

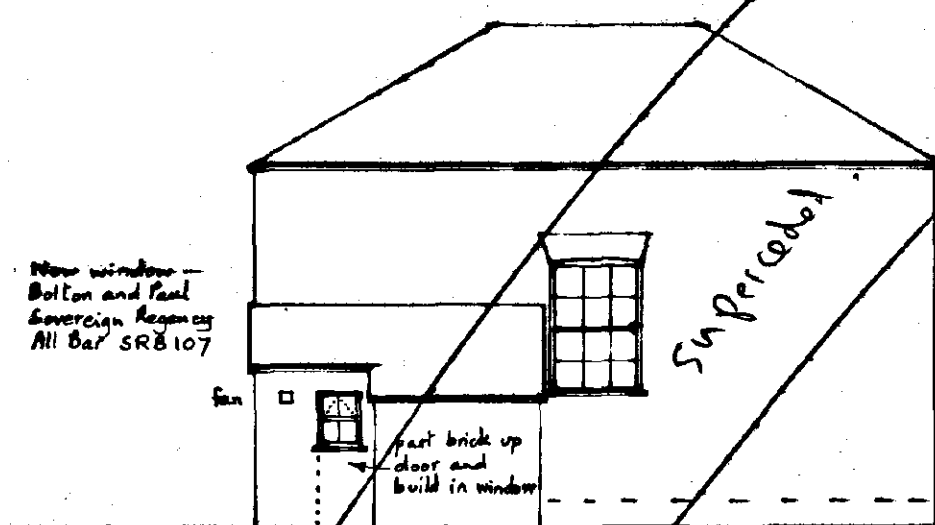


South

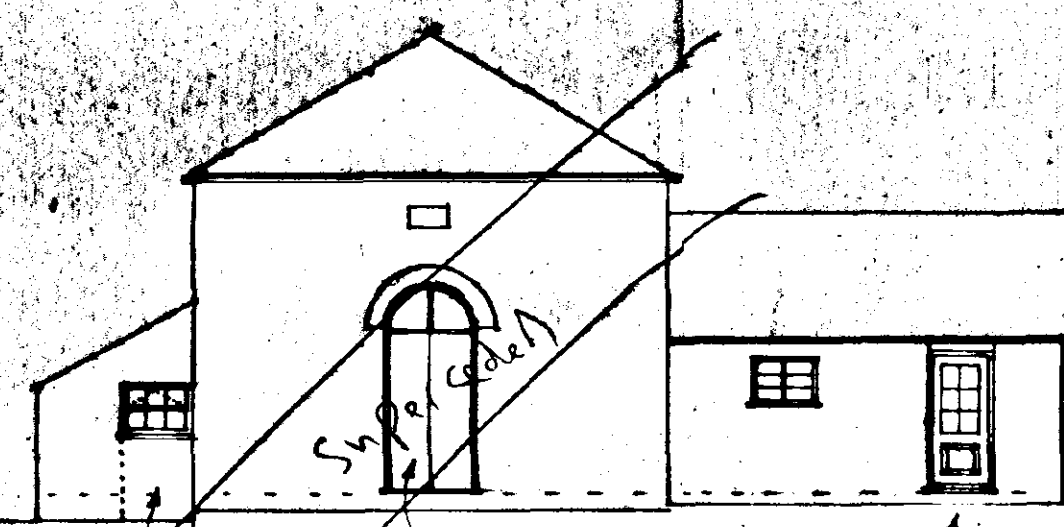


East Elevation

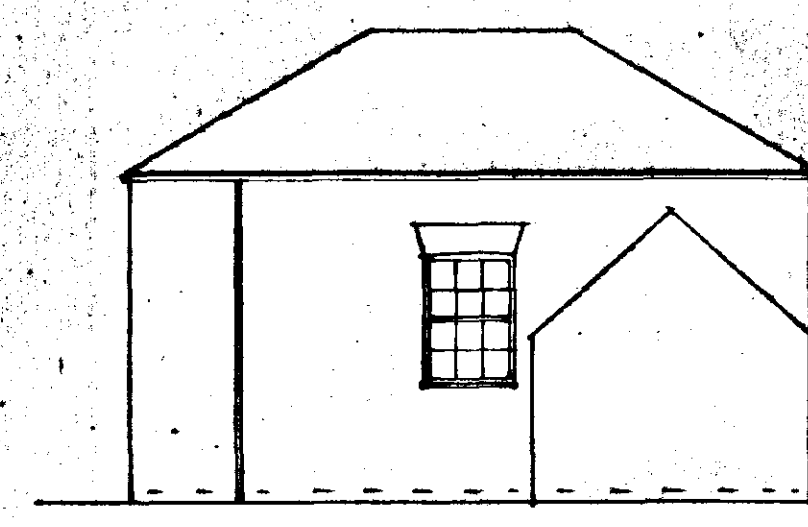

North

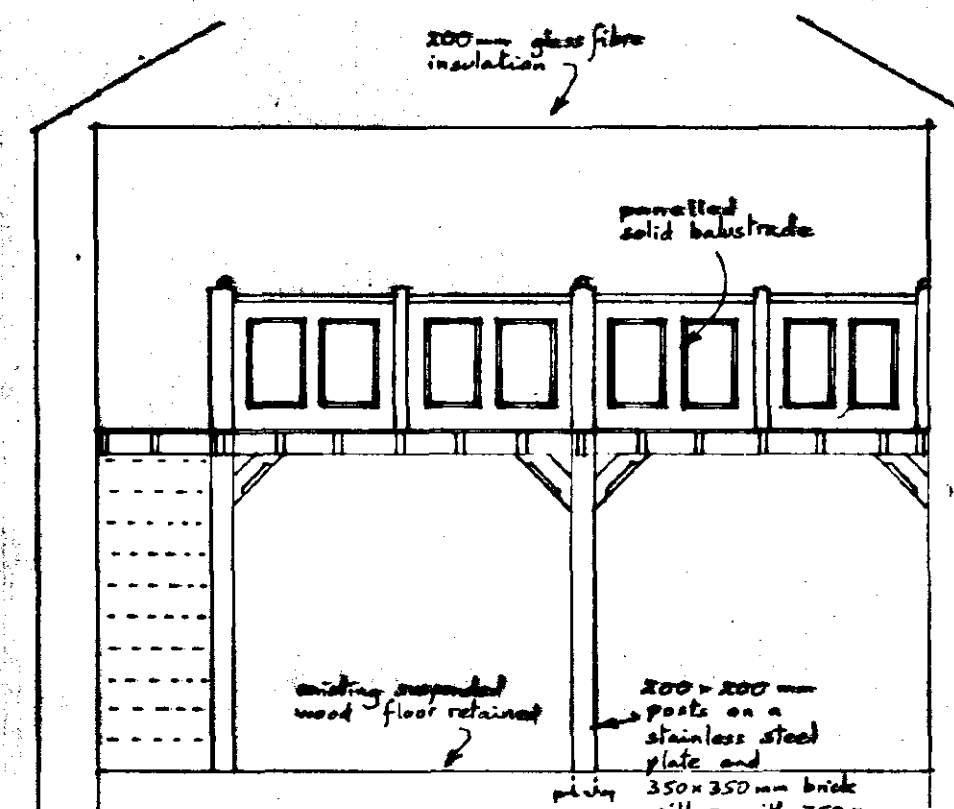

Section A-A

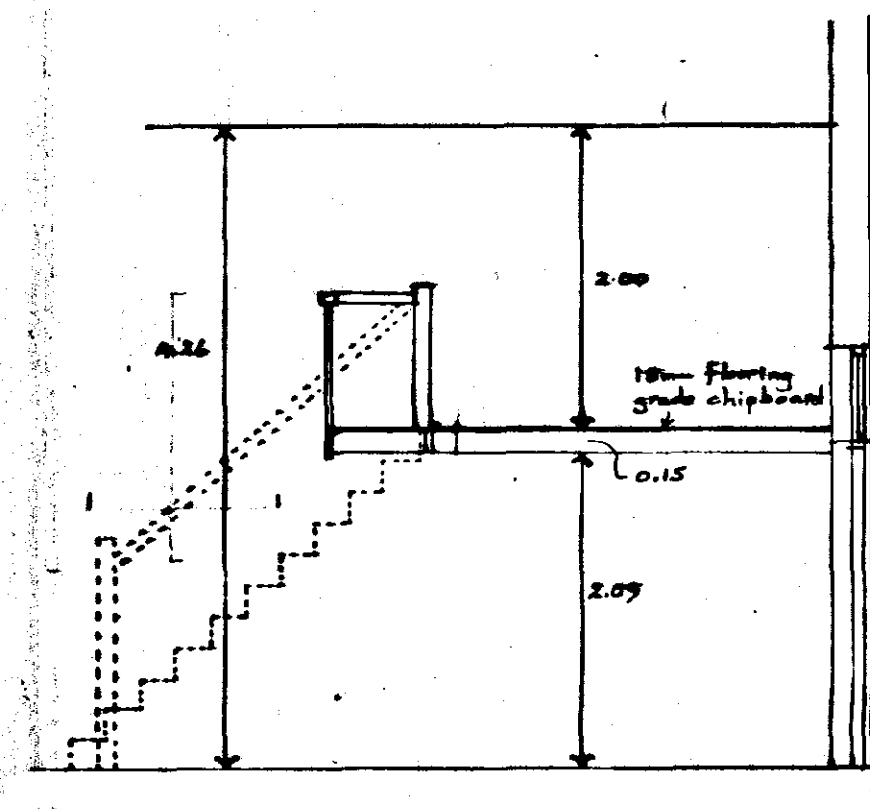

Section B-B


New staircase - 11 risers @ 205mm - 230mm going pitch - 41%
 Handrail at 900mm above pitch line.
 maximum opening size to balustrade to be 100mm and design is to resist climbing by children.

Existing walls lined with Calson double R GA2029 (fill faced with sides) 19.25mm localised battens at 400mm centres and 13mm plasterboard and skim.


Whole pipe to be PVC with access for clearing blockages, and 75mm deep scullid traps, 32mm diam. to basin, 40mm diam. to bath and sink.

Drains to be 100mm PVC, bedded on pea gravel and to fall 1:70. Fit polypropylene manholes bedded and surrounded with pea gravel complete with cast iron cover and frame.

New floors to kitchen and bathroom to consist of 100mm unadorned and blinded hardcore, 1200 gauge polythene membrane turned up all edges to 100mm, 50mm polypropylene insulation and 100mm ST4 concrete with 40mm sand cement screed.

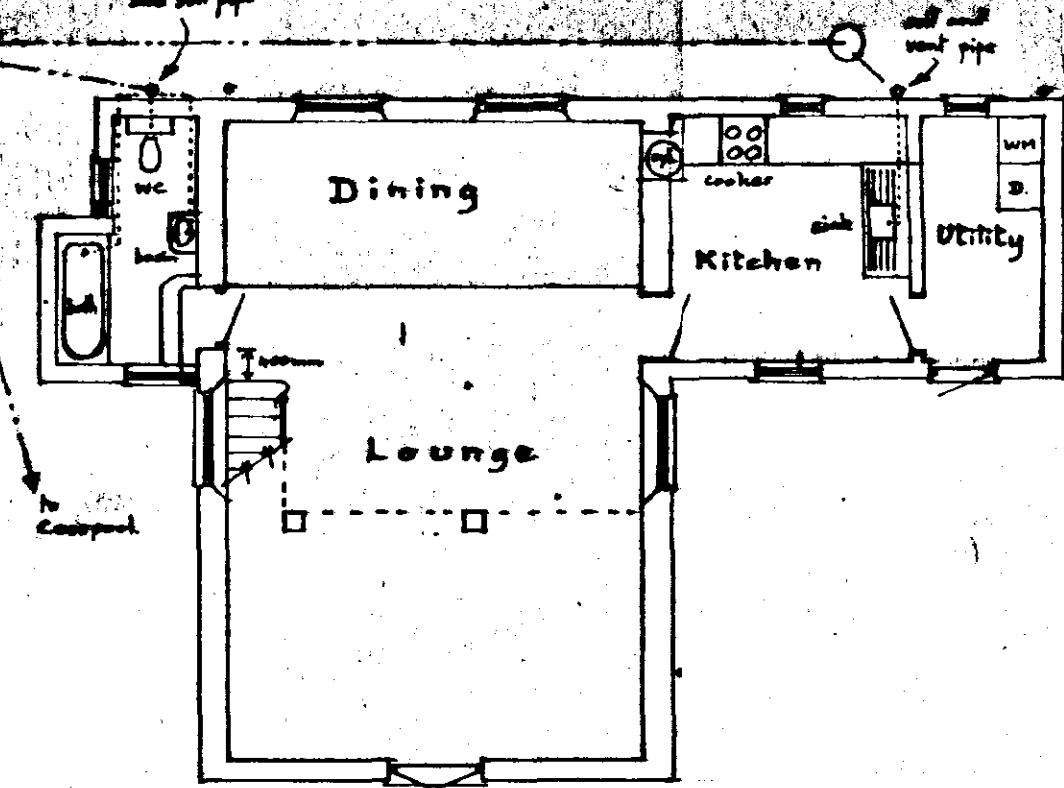


Ground Floor

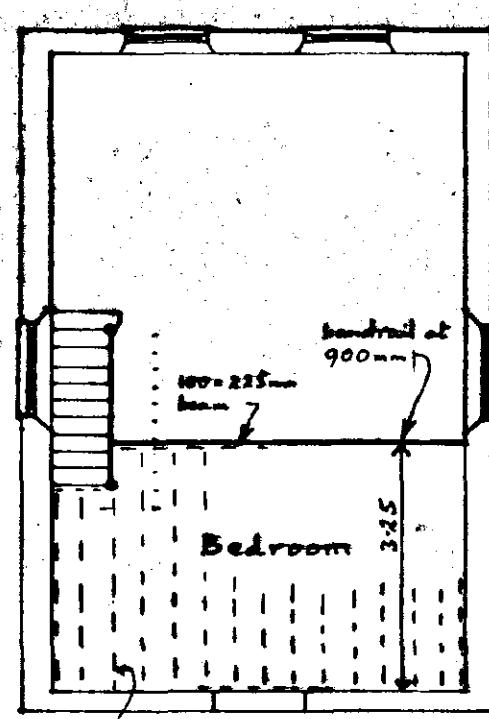


First Floor

50x170mm SC4 joists at 400mm centres with 38x38mm herring bone strutting at mid-span.
 Put 5x30mm galv. n.s. lateral restraint straps at mid span - neg out under.

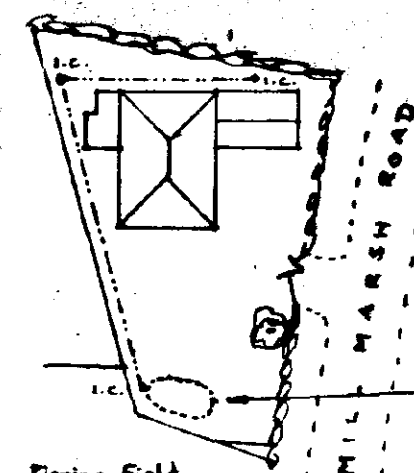

Site Plan scale 1:500

Gravel tank to have a capacity of 18,000 litres, installed as makers details.
 Inlet to have access for inspection.
 Size approx. 2.6m x 4.3m.

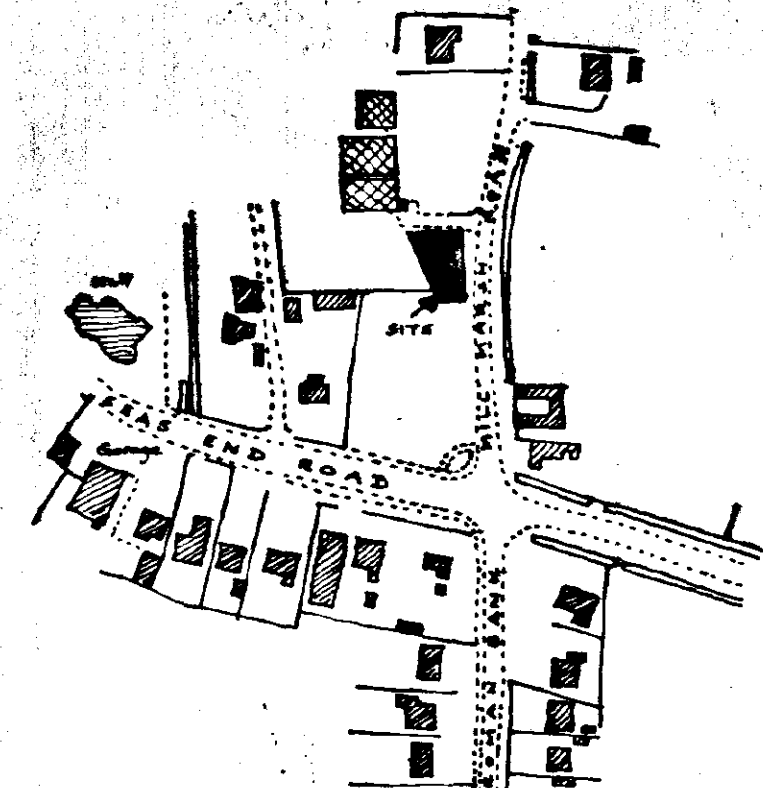

Location Plan

SOUTH HOLLAND DC
 HOUSING & PLANNING
 24 FEB 1998
 Ref: 1204/97


Scale 1:2500
 O.S. Ref. T.F.
 Crown Copyright Reserved.

DETERMINED
 PLAN


Conversion of
 Moulton Seas End
 Methodist Chapel.

| | |
|---|------------------------|
| Written dimensions to be used in preference to scaled, and all measurements to be verified by checking on site. | Scale
1:100 & 1:50 |
| Local Authority Ref.
Planning | Drawing No.
970626A |
| Building Regulations
816/0562/97 | Date
June 1997 |


A. ROFFE
 BUILDING DESIGN & PLANS
 1, Green Lane,
 SPALDING, Lincs. PE11 2YB
 Tel: 01775-723 680

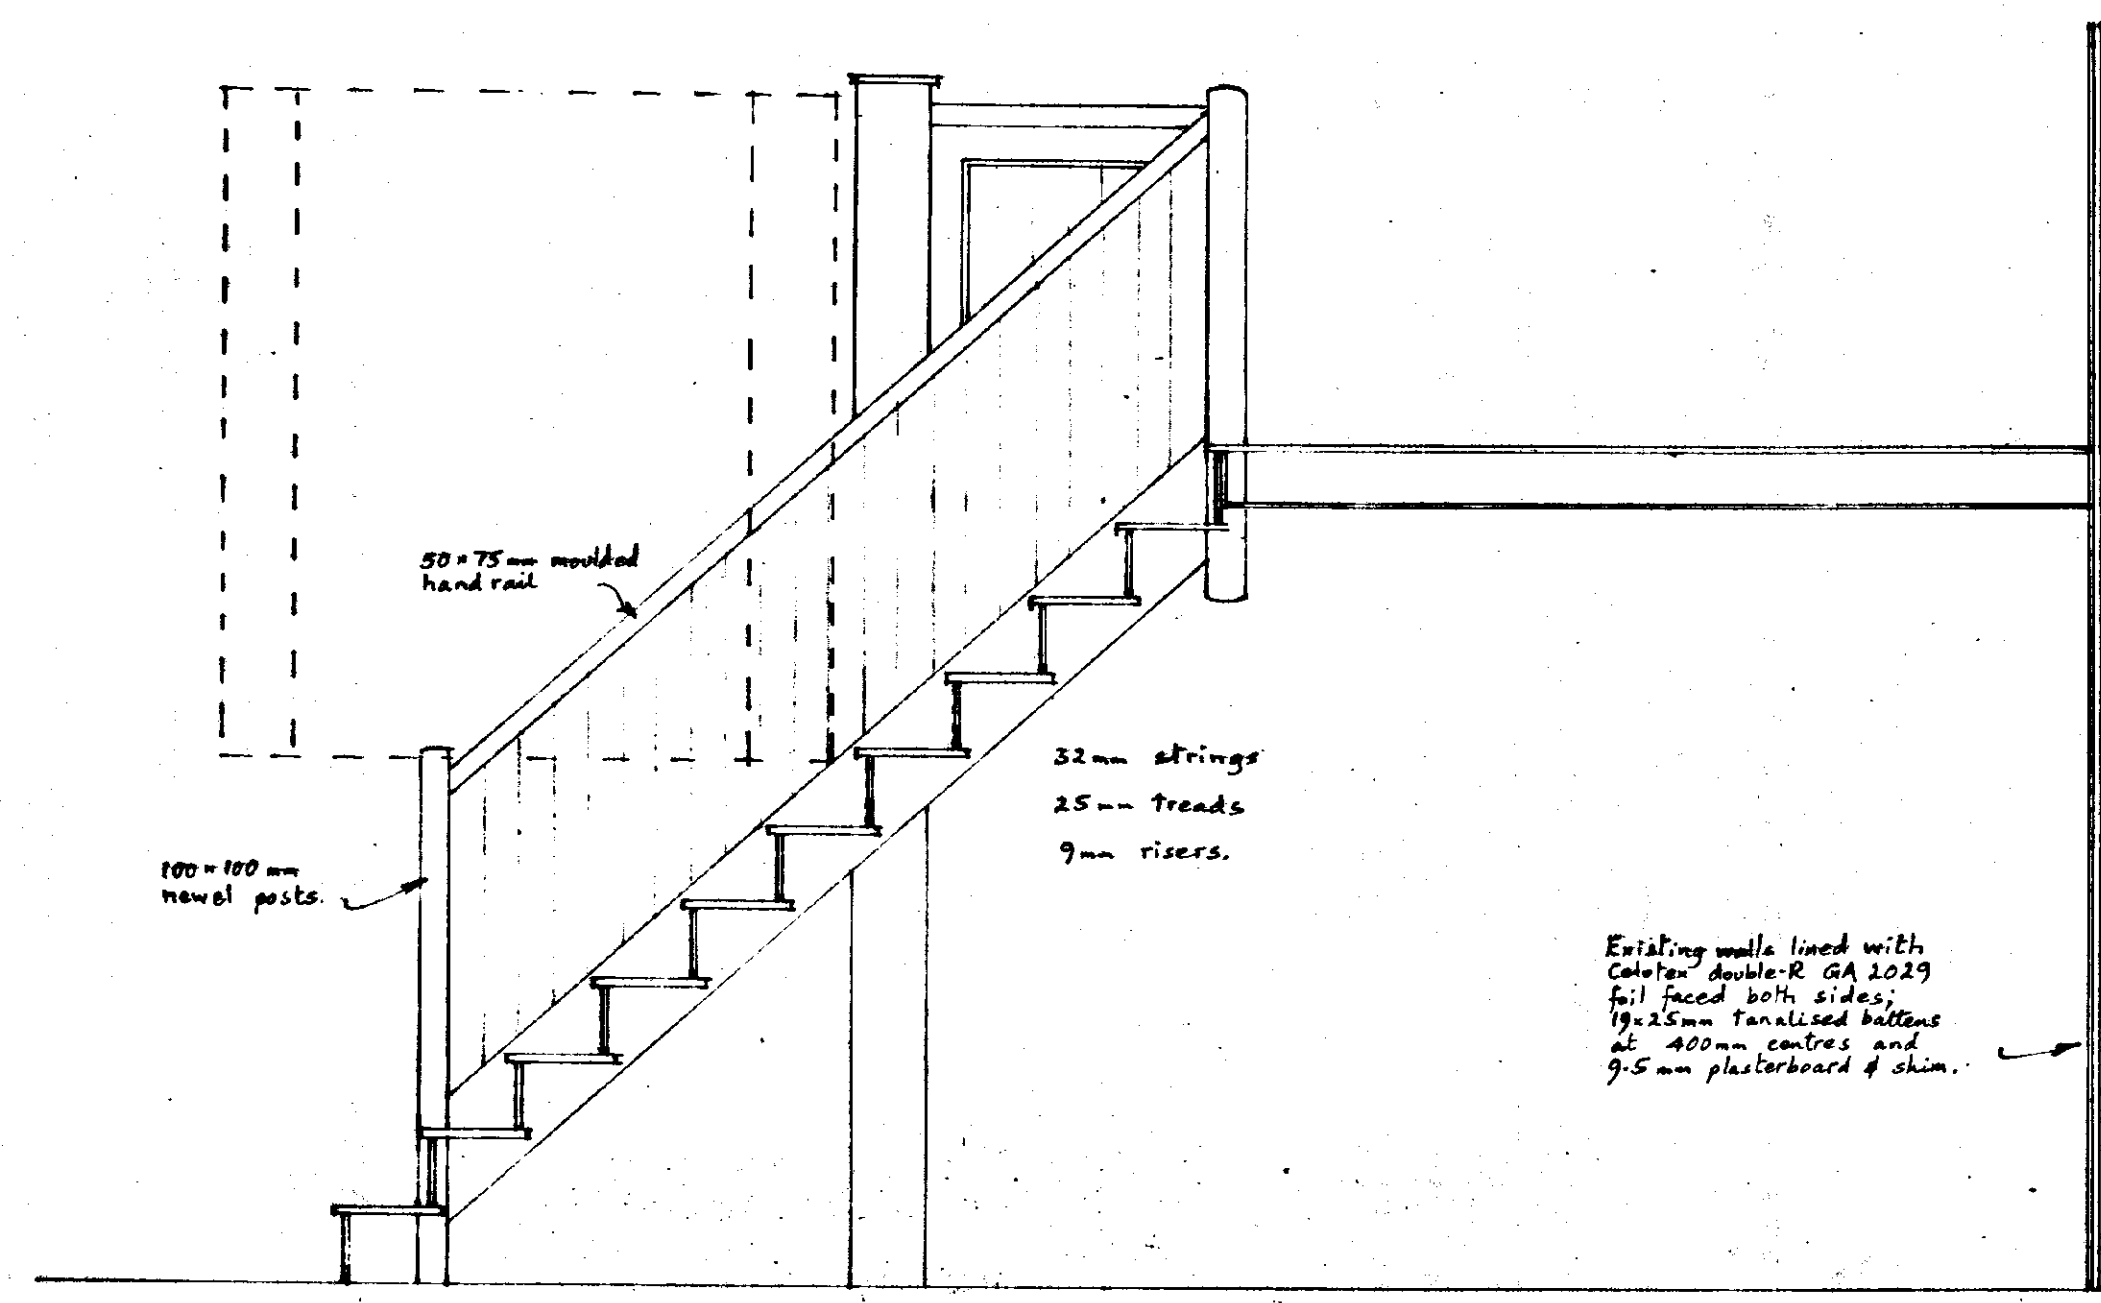


SECTION A-A

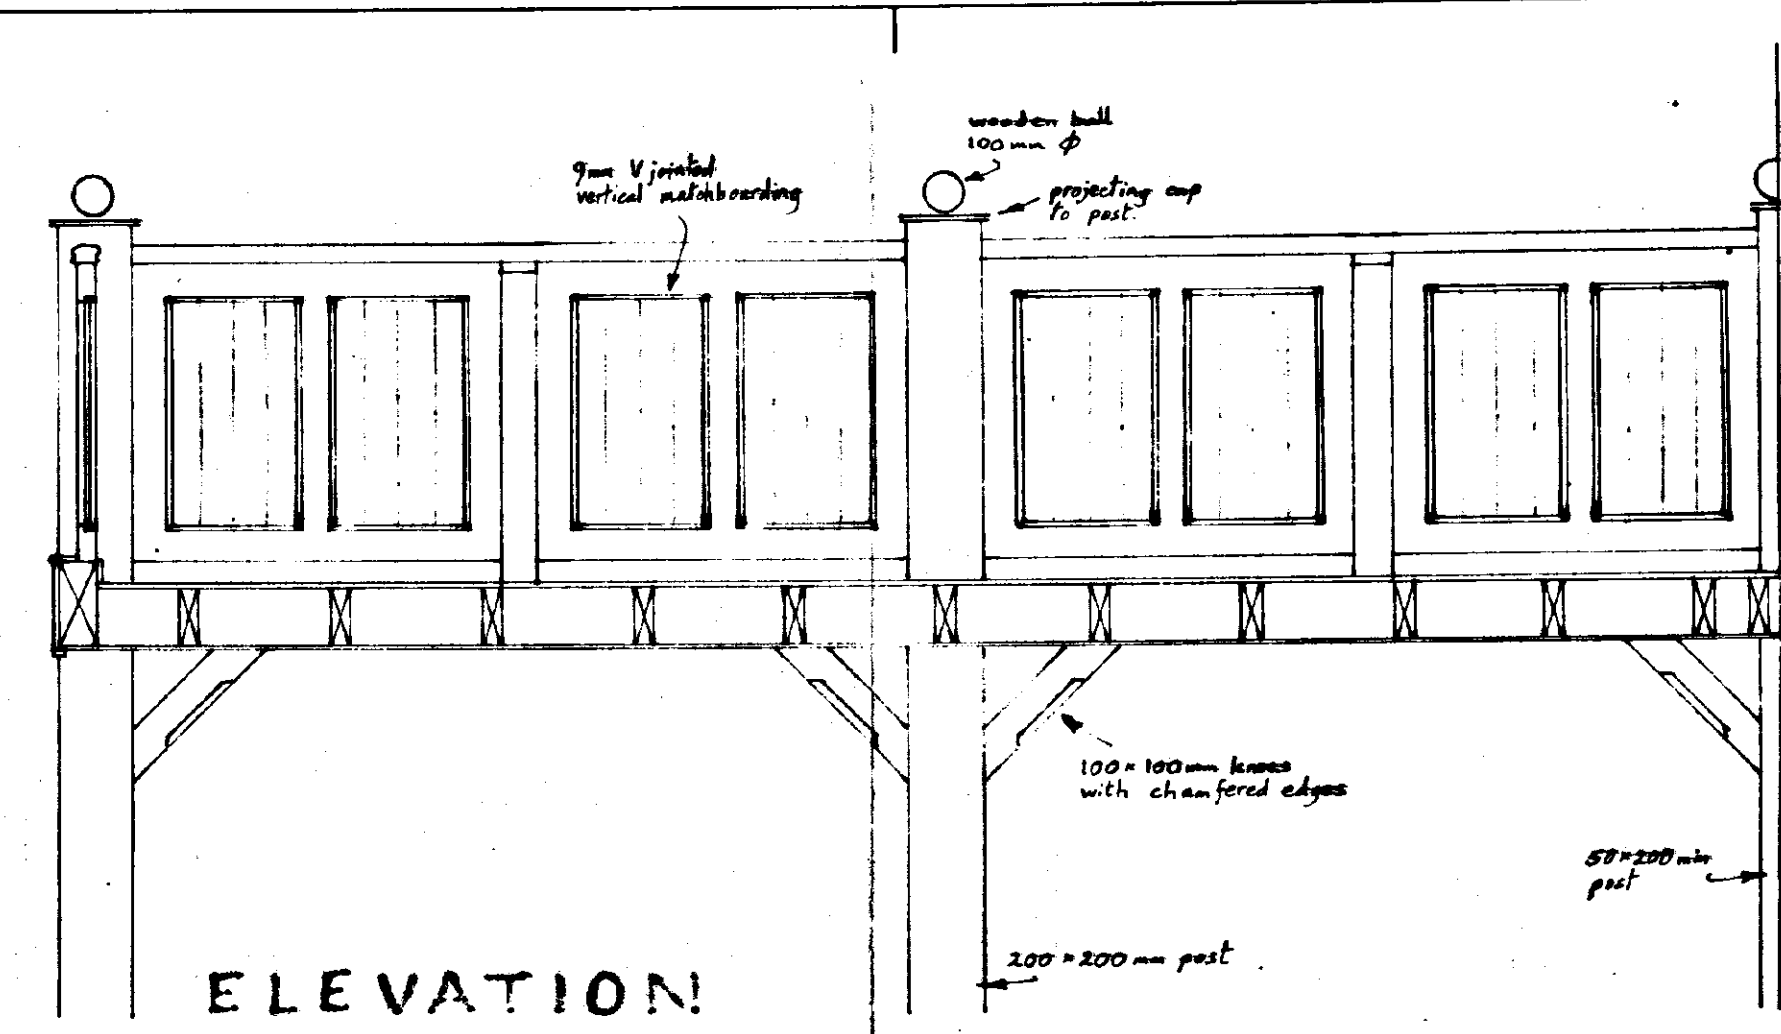

ELEVATION

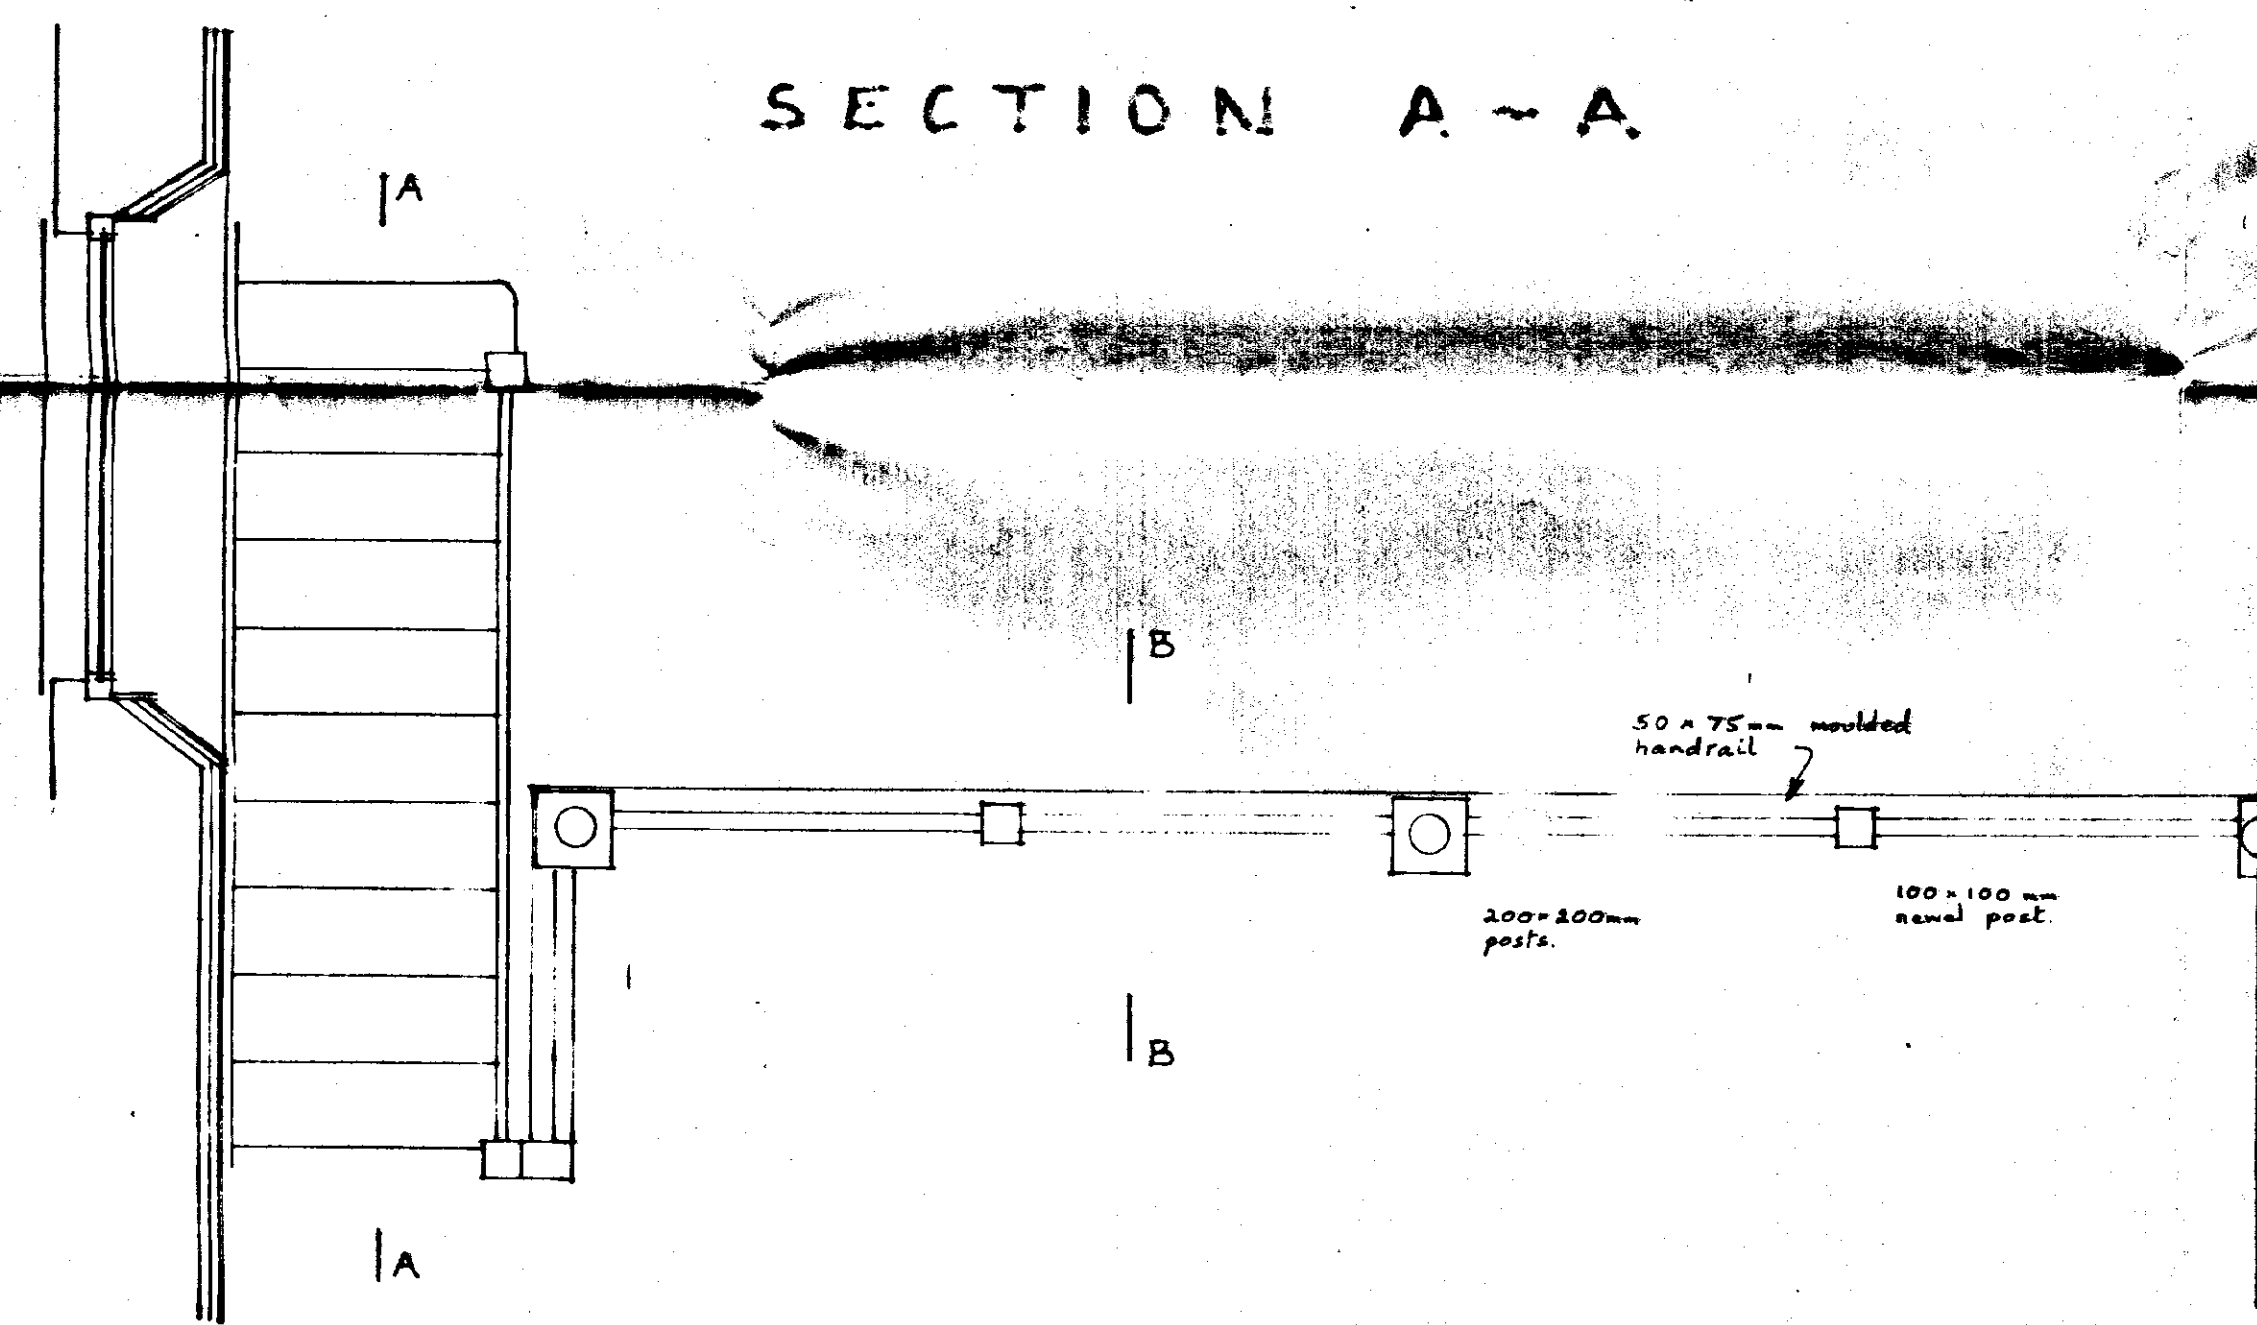

PLAN

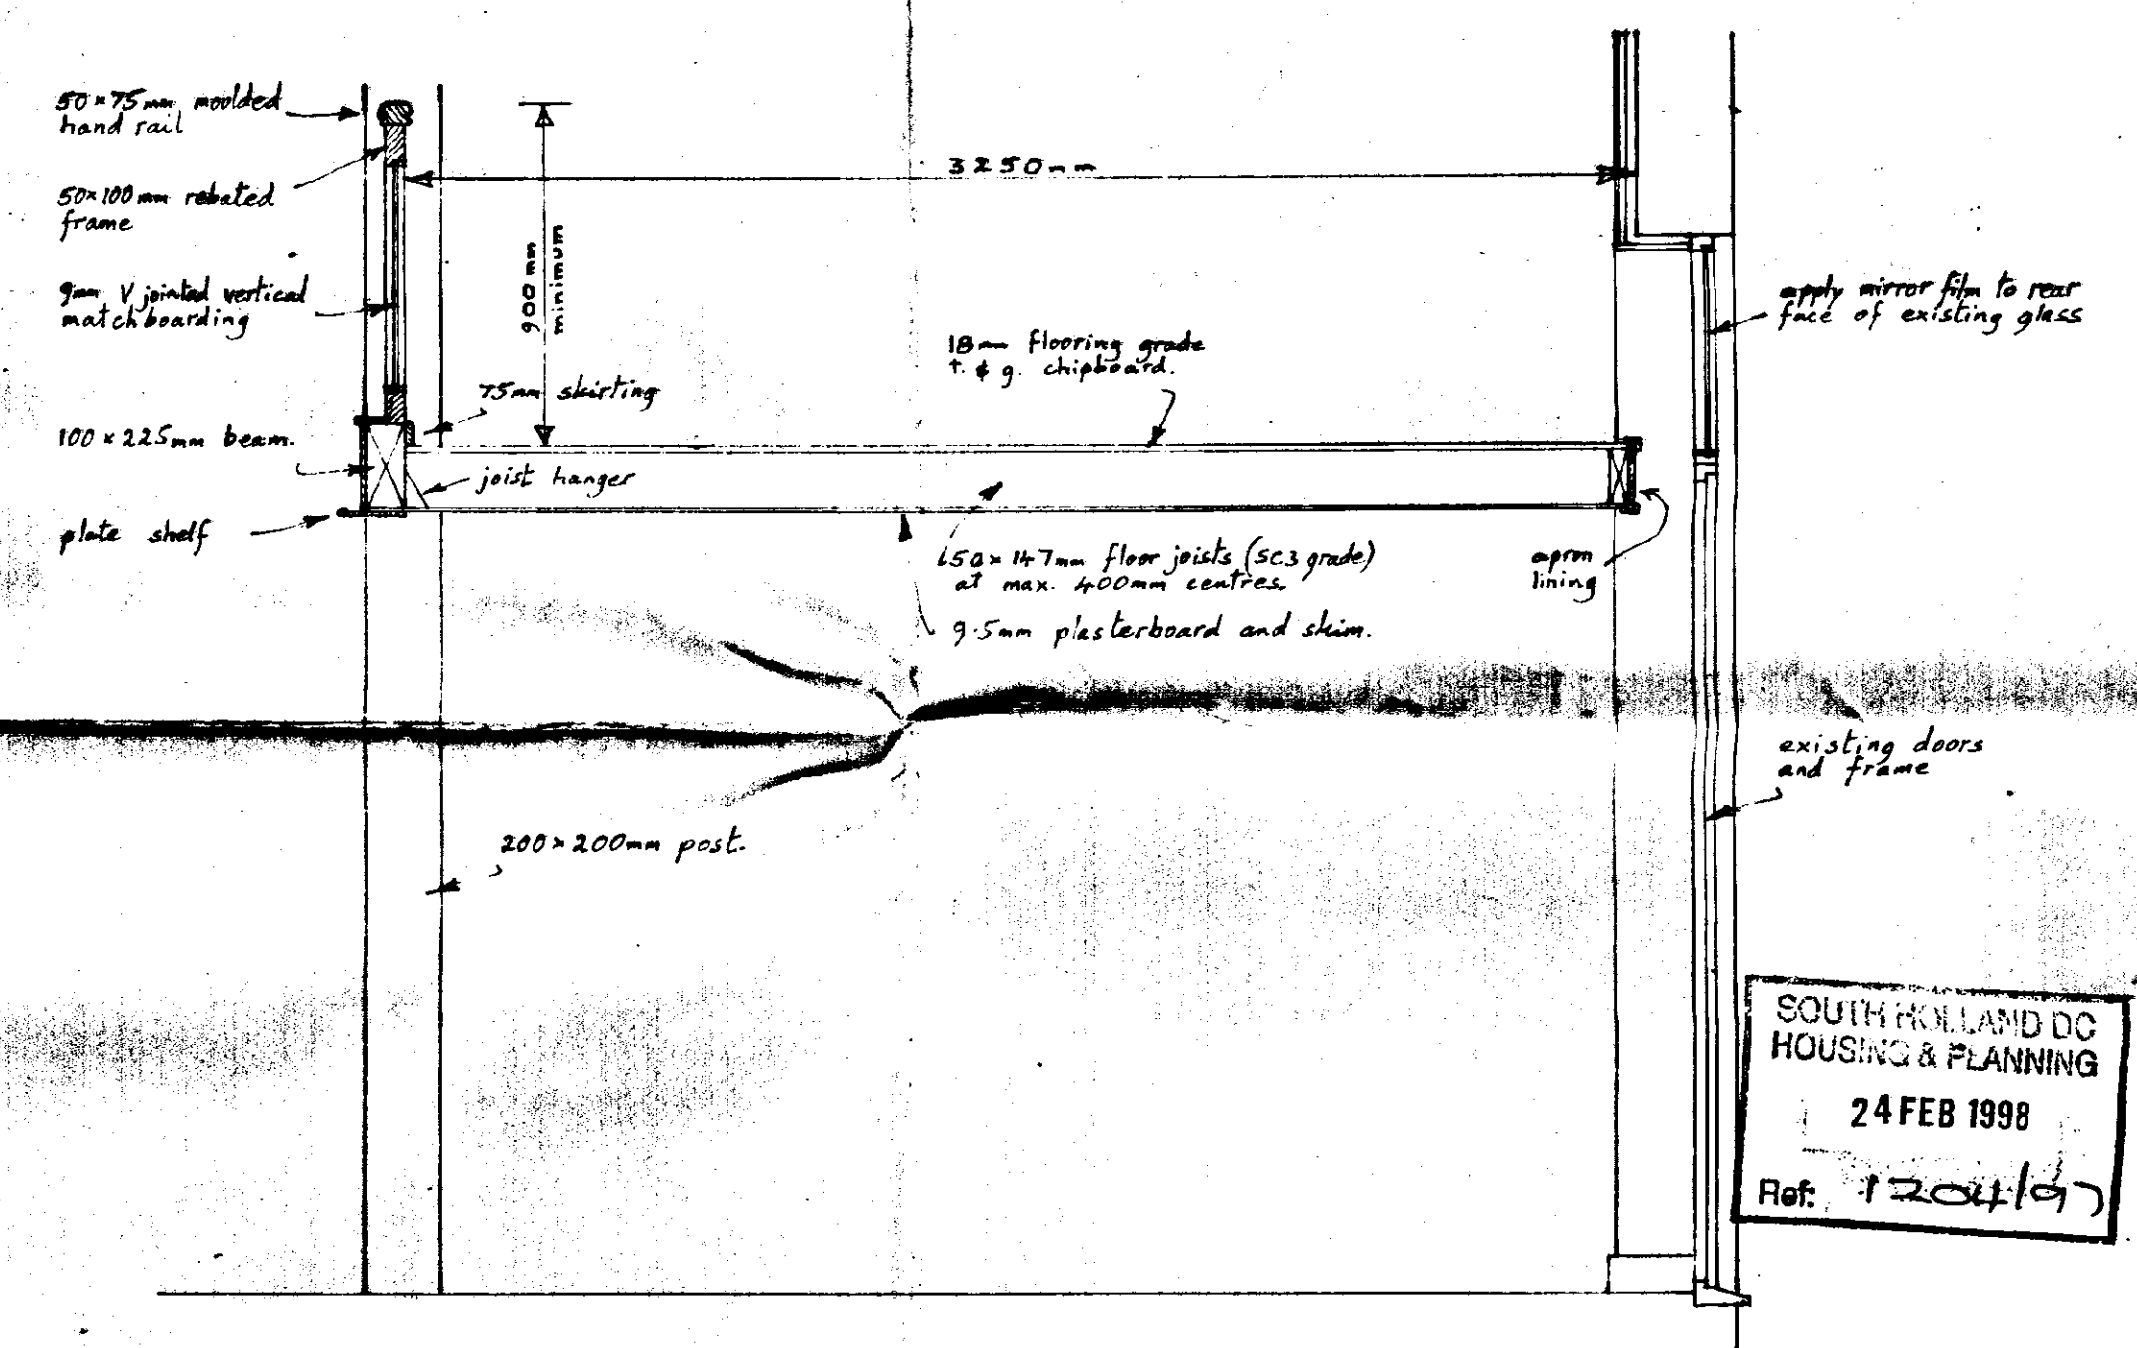

SECTION B-B

SOUTH HOLLAND DC
HOUSING & PLANNING
24 FEB 1998
Ref: 1204197

Conversion of
Moulton Seas End
Methodist Chapel

**DETERMINED
PLAN**

Written dimensions to be used
in preference to scaled, and all
measurements to be verified
by checking on site.

Scale
1: 20

Local Authority Ref.
Planning

Drawing No.
980219

Building Regulations

Date
Feb. 1998

A. ROFFE
BUILDING DESIGN & PLANS
1, Green Lane,
SPALDING, Lincs. PE11 2YB
Tel: 01775-723 680