


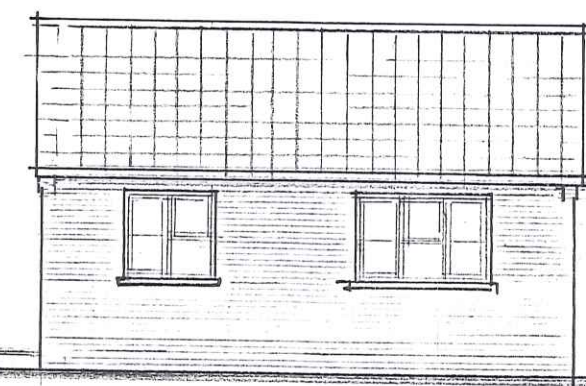


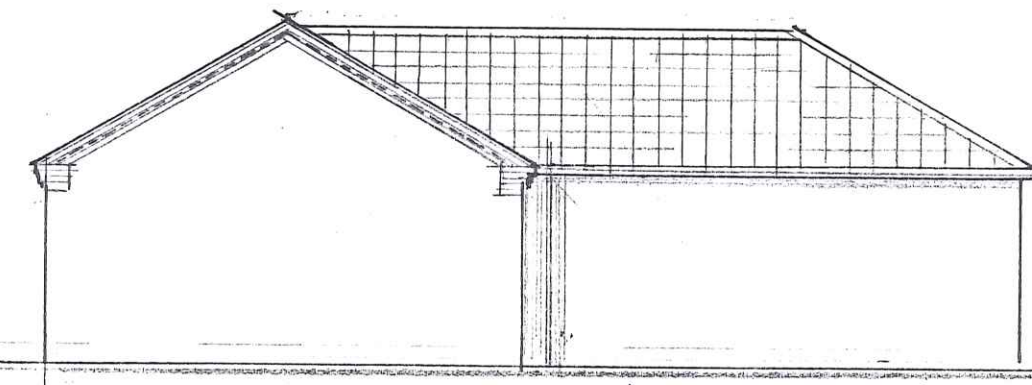

EAST

 



NORTH

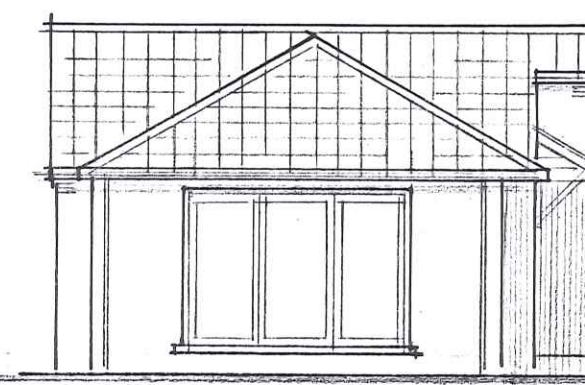


WEST



SOUTH

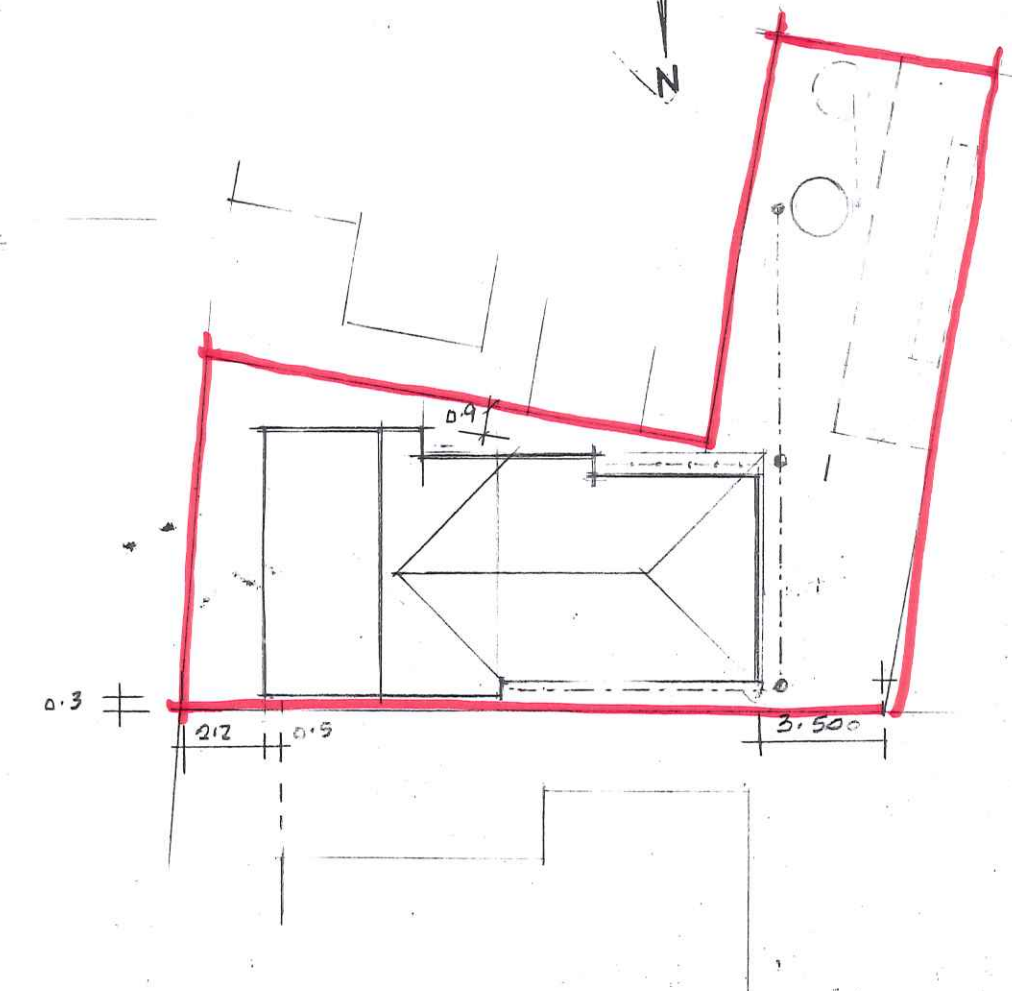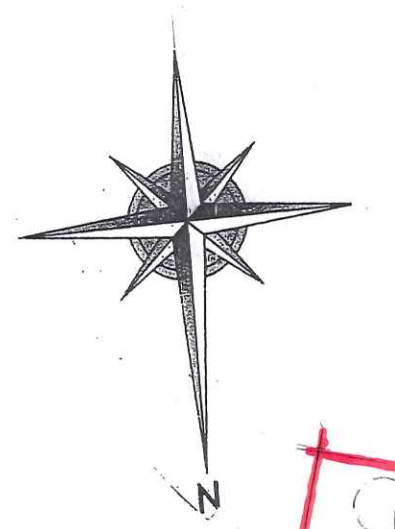

BLOCK PLAN

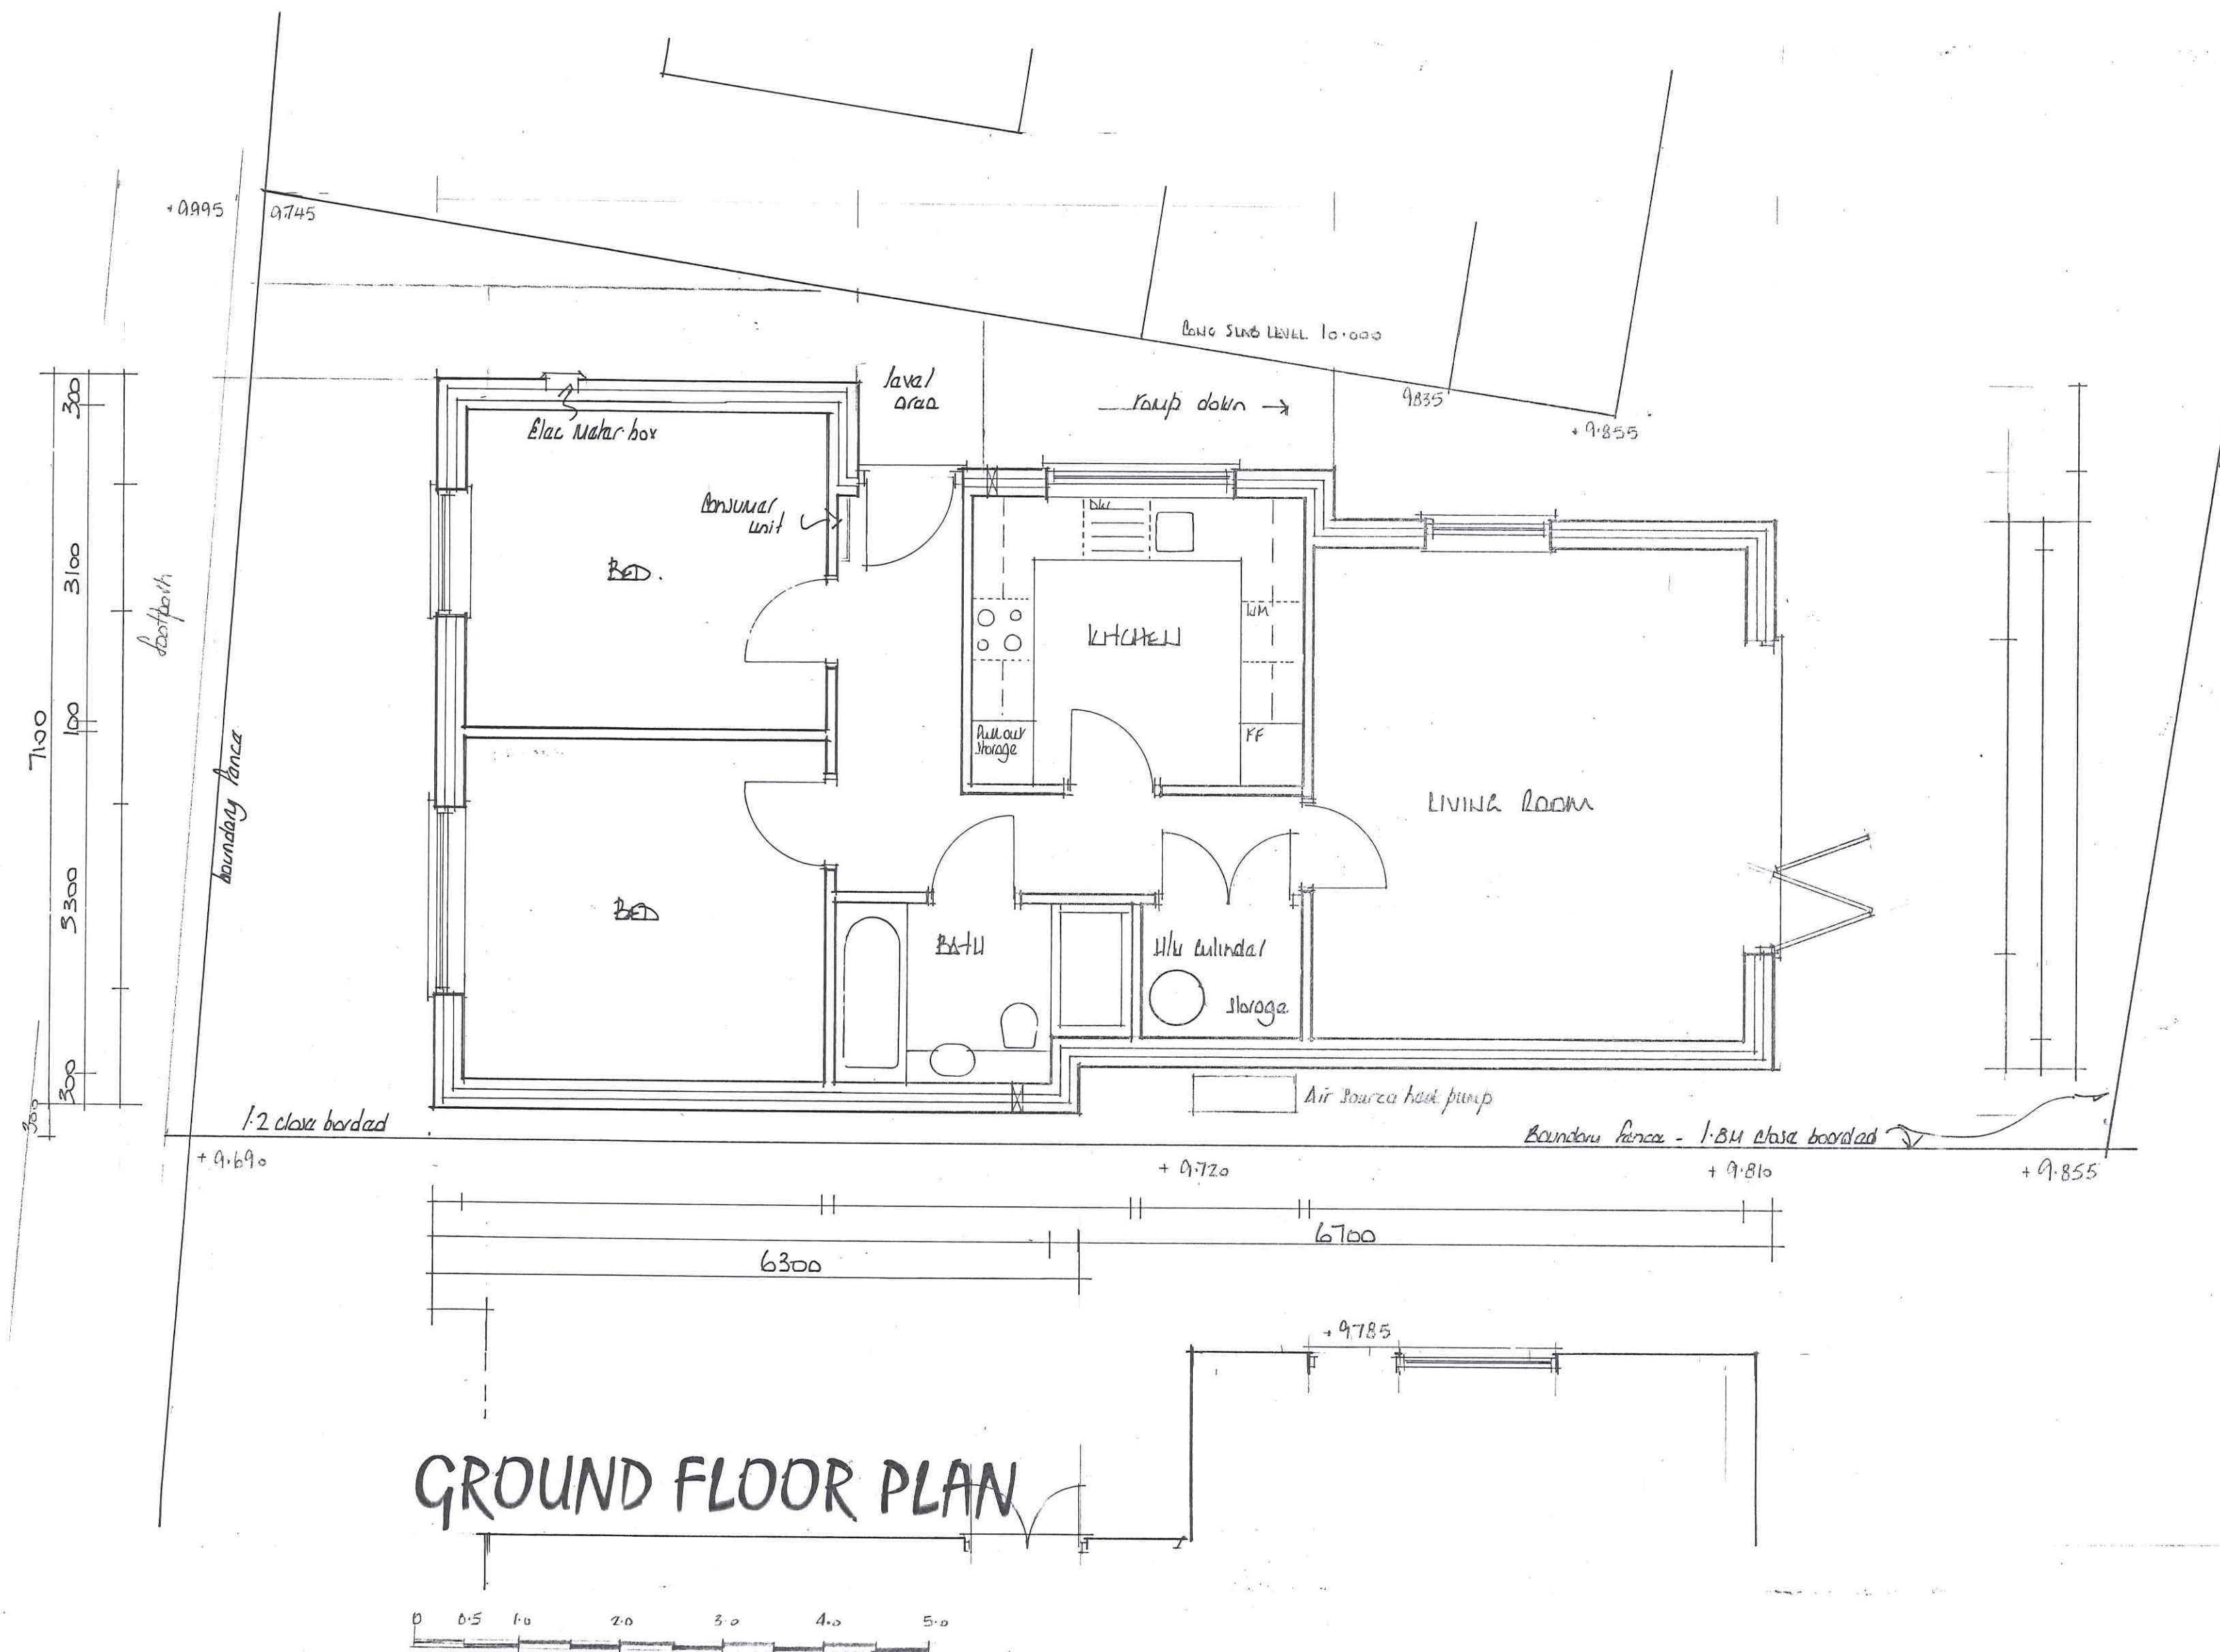

GROUND FLOOR PLAN



EAST MIDLANDS
DESIGN ASSOC.

Architectural Consultants

Willow Lodge
Horseshoe Road
Spalding
Lines
PE11 3JA

Tel/fax :- 01775 767968
Email :- willowlodge@talktalk.net
Mobile phone :- 07710815044

Client
MR P. LAUD

Project
PROPOSED DWELLING ADJACENT
48 SEAS END ROAD
MOUNTON SEAS END

Drawing
PLAN & ELEVATIONS

Scale
1:50, 1:100, 1:200

Date
Nov. 2022

DWG No. REV

1206/01