

All drawings to be certified for this by Mike Crockett before the start of any construction work. Any drawings or work submitted without their own behalf or that of sub-contractors.

Report any discrepancies to the Contract Administrator at once.

This drawing is to be used only as a guide and not a contract document.

Andrew M Wright Ltd Registered Engineer & Surveyor

Registered Office: 22 Church Street, Lichfield, Staffordshire, LE12 7TL

LEGEND: DO NOT SCALE

Legend to materials:-

1 = Facing brickwork (Bstock Swange hand made light red mul)

2 = Brick arched heads (bull-hose heads to car port)

3 = Projecting brick plinth, pilasters & stretcher courses

4 = Projecting brick dentil course

5 = Reconstituted stone cills, plinth course & copings

6 = Natural slate (blue/gray Spanish slate)

7 = Painted timber sifting sash windows

8 = Half glazed painted timber doors

9 = Painted timber casement windows (without reconstituted stone cill)

10 = Conservation metal rooflights

11 = Black powder coated metal gutters on rise and fall brackets

12 = Painted timber boarding

13 = Reclaimed stone sun dial

14 = Painted timber boarded doors

Granite setts

Gravel

Paving flags


Grass

Beech hedge (1.8m)


Existing hawthorn hedge (1.8m)

Hawthorn hedge (1.8m)


Black metal estate fence with matching gates (1.2m)

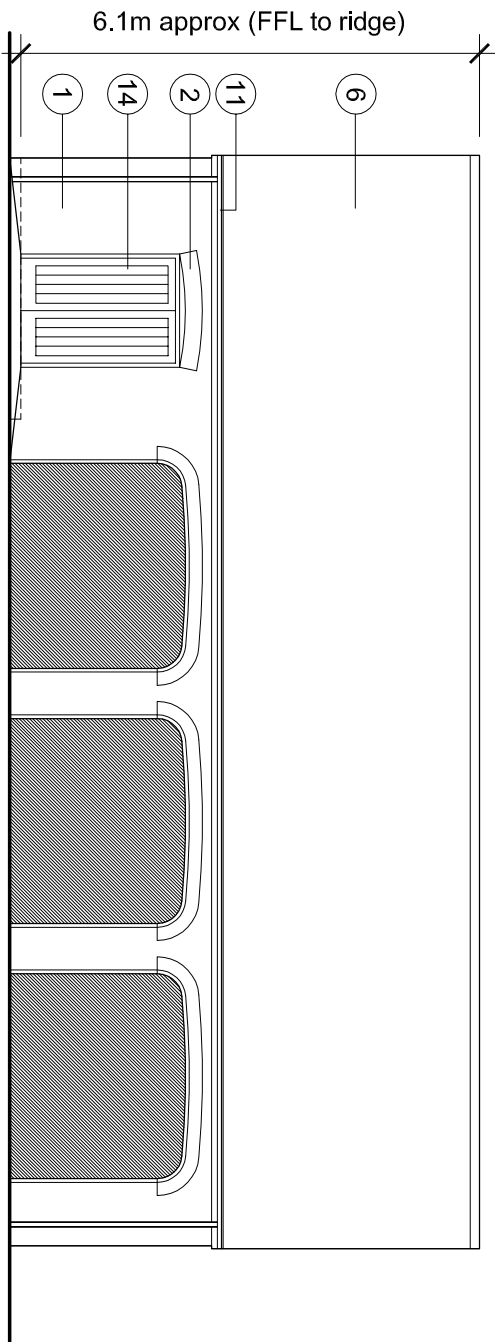


Front (west) Elevation (1:100)

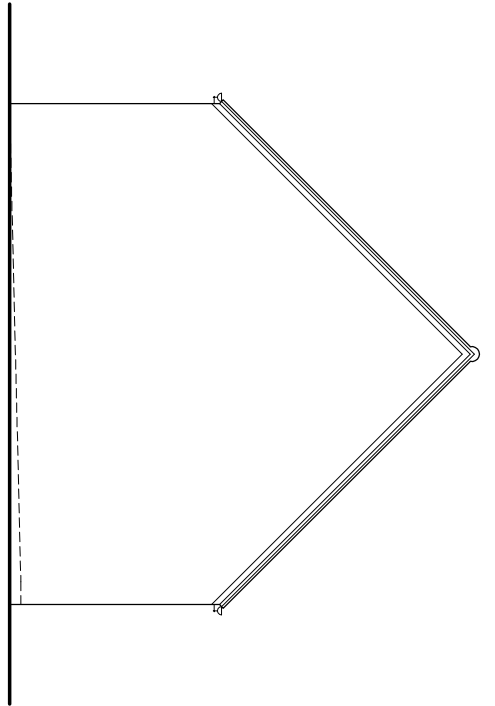


Side (south) Elevation

 



Rear (east) Elevation

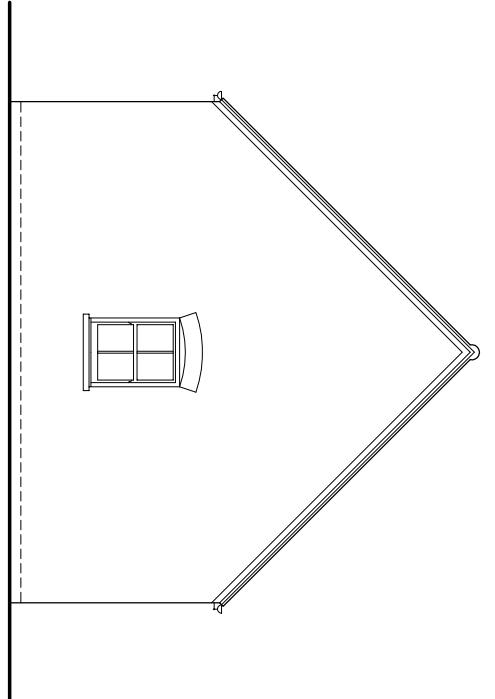


Side (north) Elevation

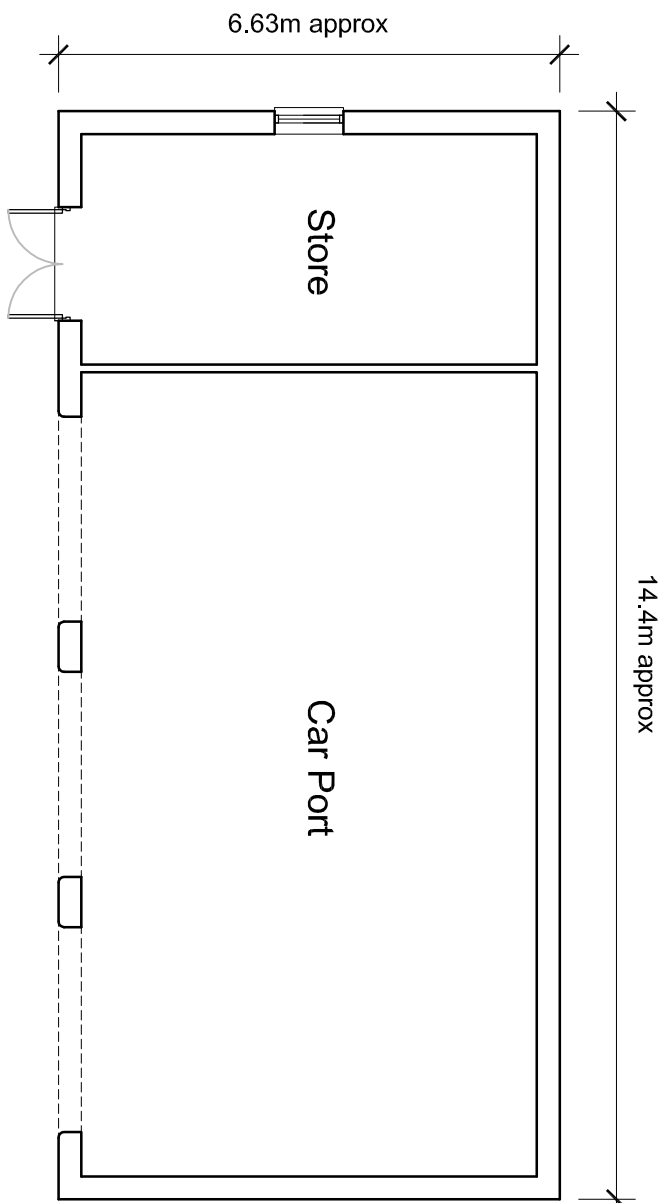


Ground Floor Plan (1:100)

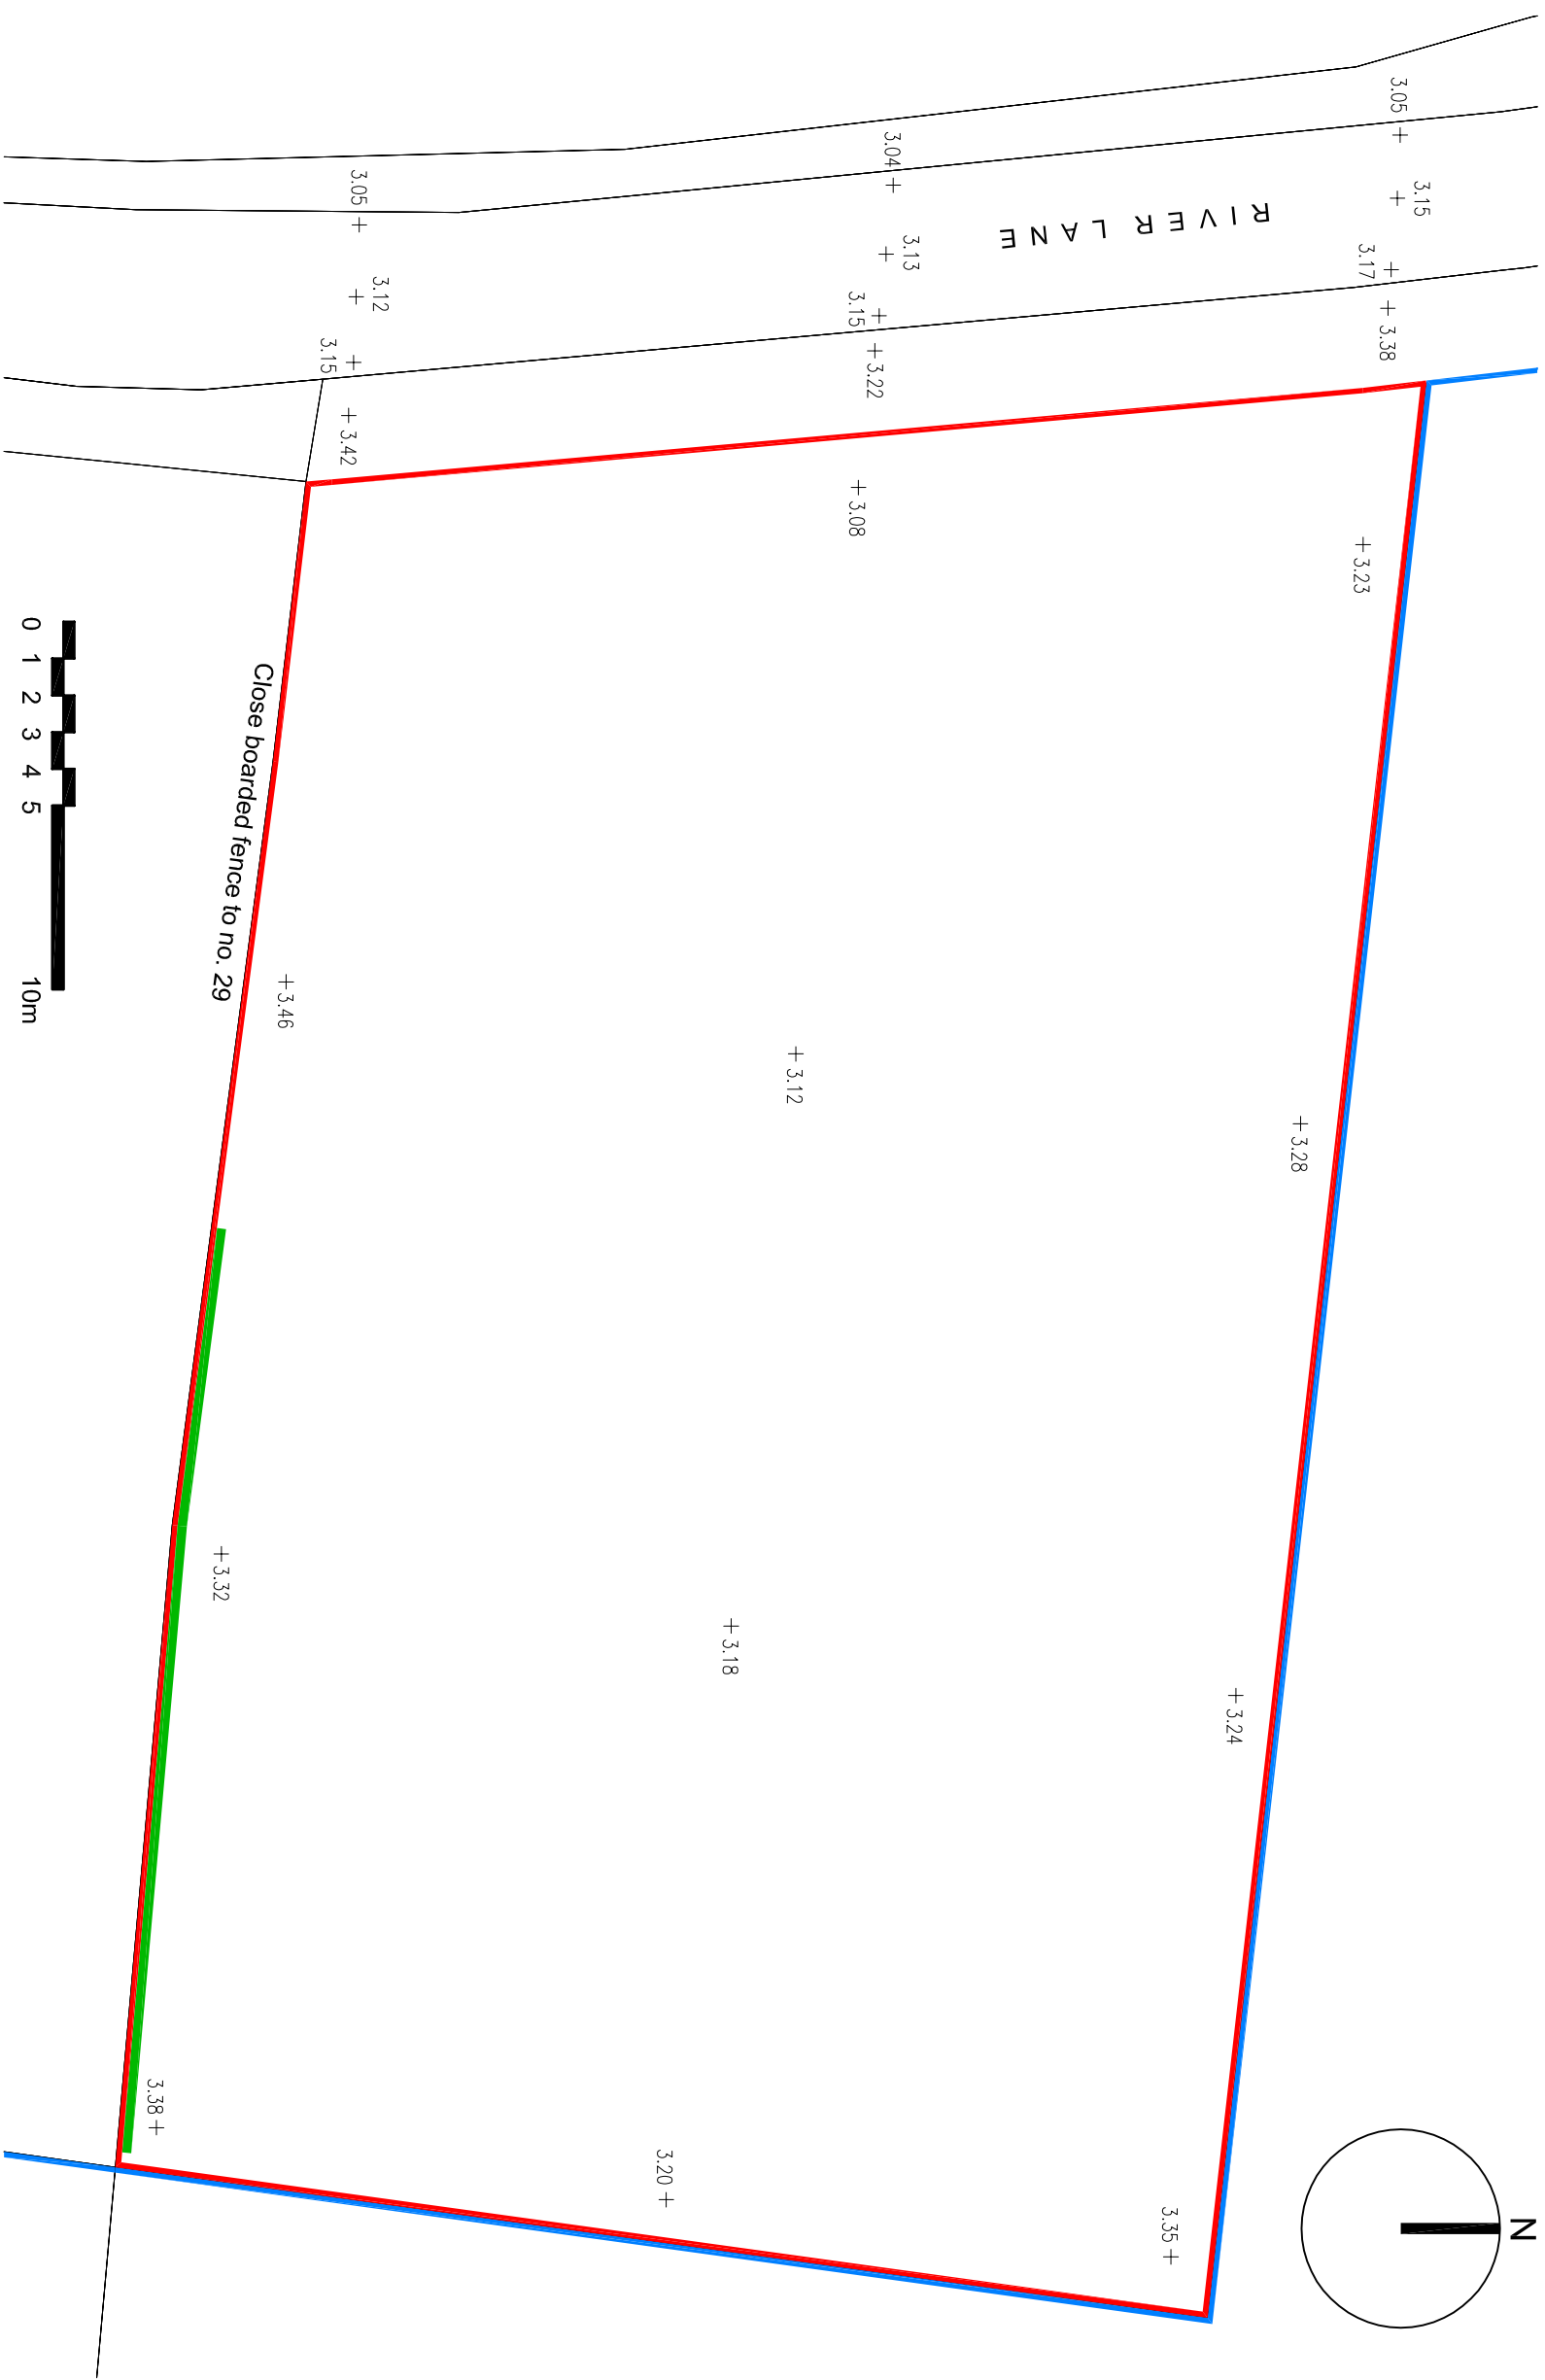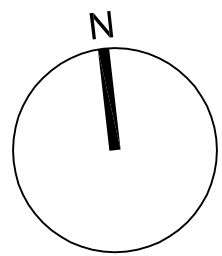


Existing Block Plan (1:200)

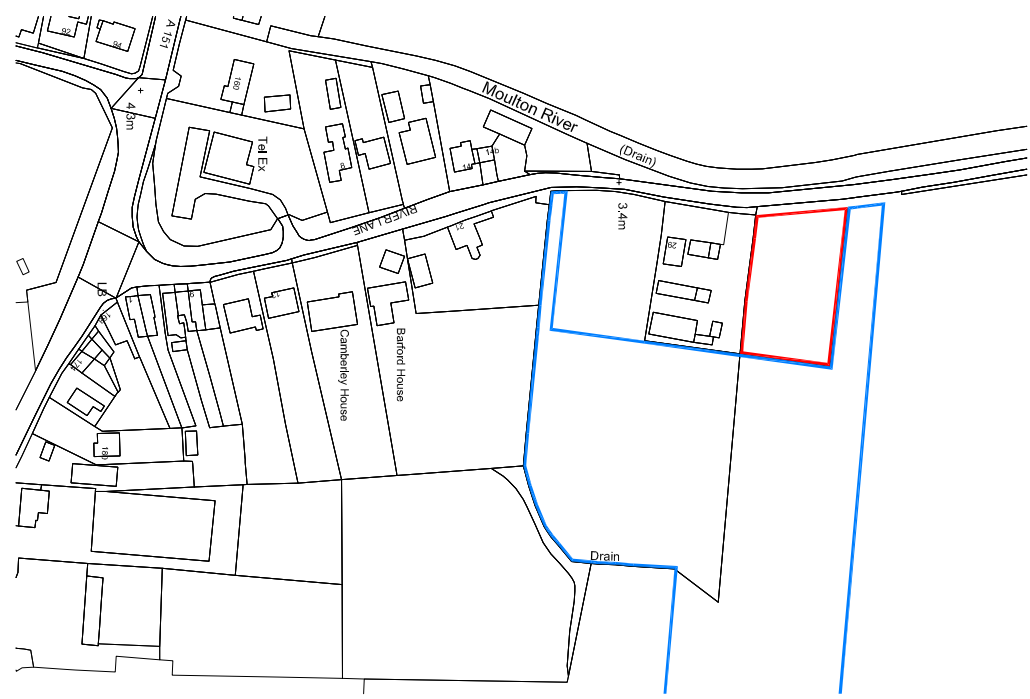

Location Plan (1:2500)

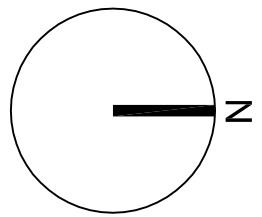

Proposed Block Plan (1:200)

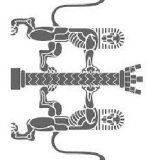

ANDREW M WRIGHT LTD
CHARTERED ARCHITECT

28 Jovs Bank, Hobbess St Johns, Spalding, Lincs. PE12 8SD
Telephone: 01405 540573 Mobile: 07940 914778

Project:
River Lane
Moulton
Spalding
Lincs

Drawing Title:
Location Plan, Block Plans,
Proposed Outbuilding Plans & Elevations

Client:
Mr & Mrs A Rawlings

Drawn:	Checked:	Date:	Scale:	Page:	Block:
AMW	AMW	22.12.17	As shown	A1	
Job No.:	Draw No.:	Stage:	Revision:		
081701	PD03	Planning	P1		