

All drawings to be verified for this by Mike Crockett before the start of any other drawings or work whatever whether on their own behalf or that of sub-contractors.

This drawing is to be used only at Andrew Architects and Engineers

drawings and other relevant information.


Andrew M Wright Ltd Registered in England & Wales No. 5292924

Registered Office: 22 Church Street, Farnborough, Spalding, Lincs, PE12 1TL


LEGEND: DO NOT SCALE

Legend to materials:-


- 1 = Facing brickwork (bstock Swangs hand made light red multi)
- 2 = Brick arched heads (bull-nose heads to car port)
- 3 = Projecting brick plinth, pilasters & stretcher courses
- 4 = Projecting brick dentil course
- 5 = Reconstituted stone cills, plinth course & copings
- 6 = Natural slate (blue/gray) Spanish slate)
- 7 = Painted timber sliding sash windows
- 8 = Half glazed painted timber doors
- 9 = Painted timber casement windows (without reconstituted stone cill)
- 10 = Conservation metal rooflights
- 11 = Black powder coated metal gutters on rise and fall brackets
- 12 = Painted timber boarding
- 13 = Reclaimed stone sun dial
- 14 = Painted timber boarded doors

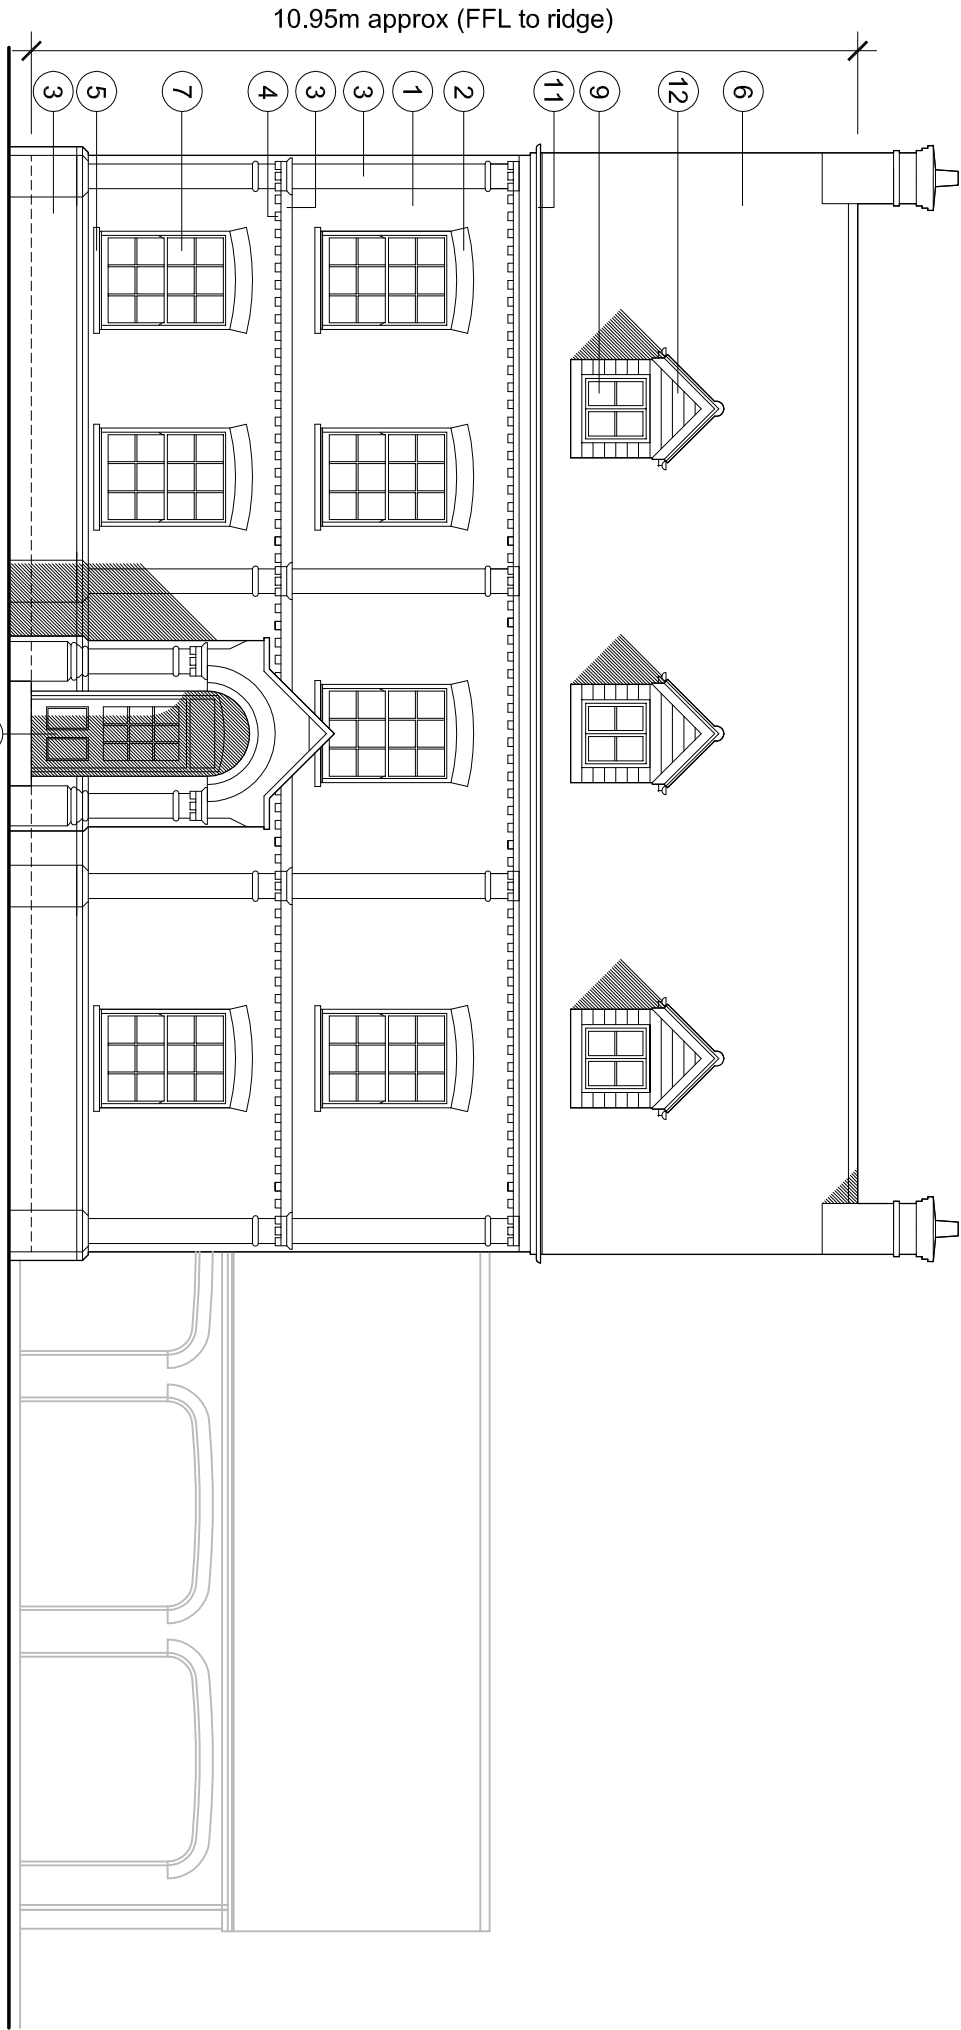


Front (west) Elevation (1:100)

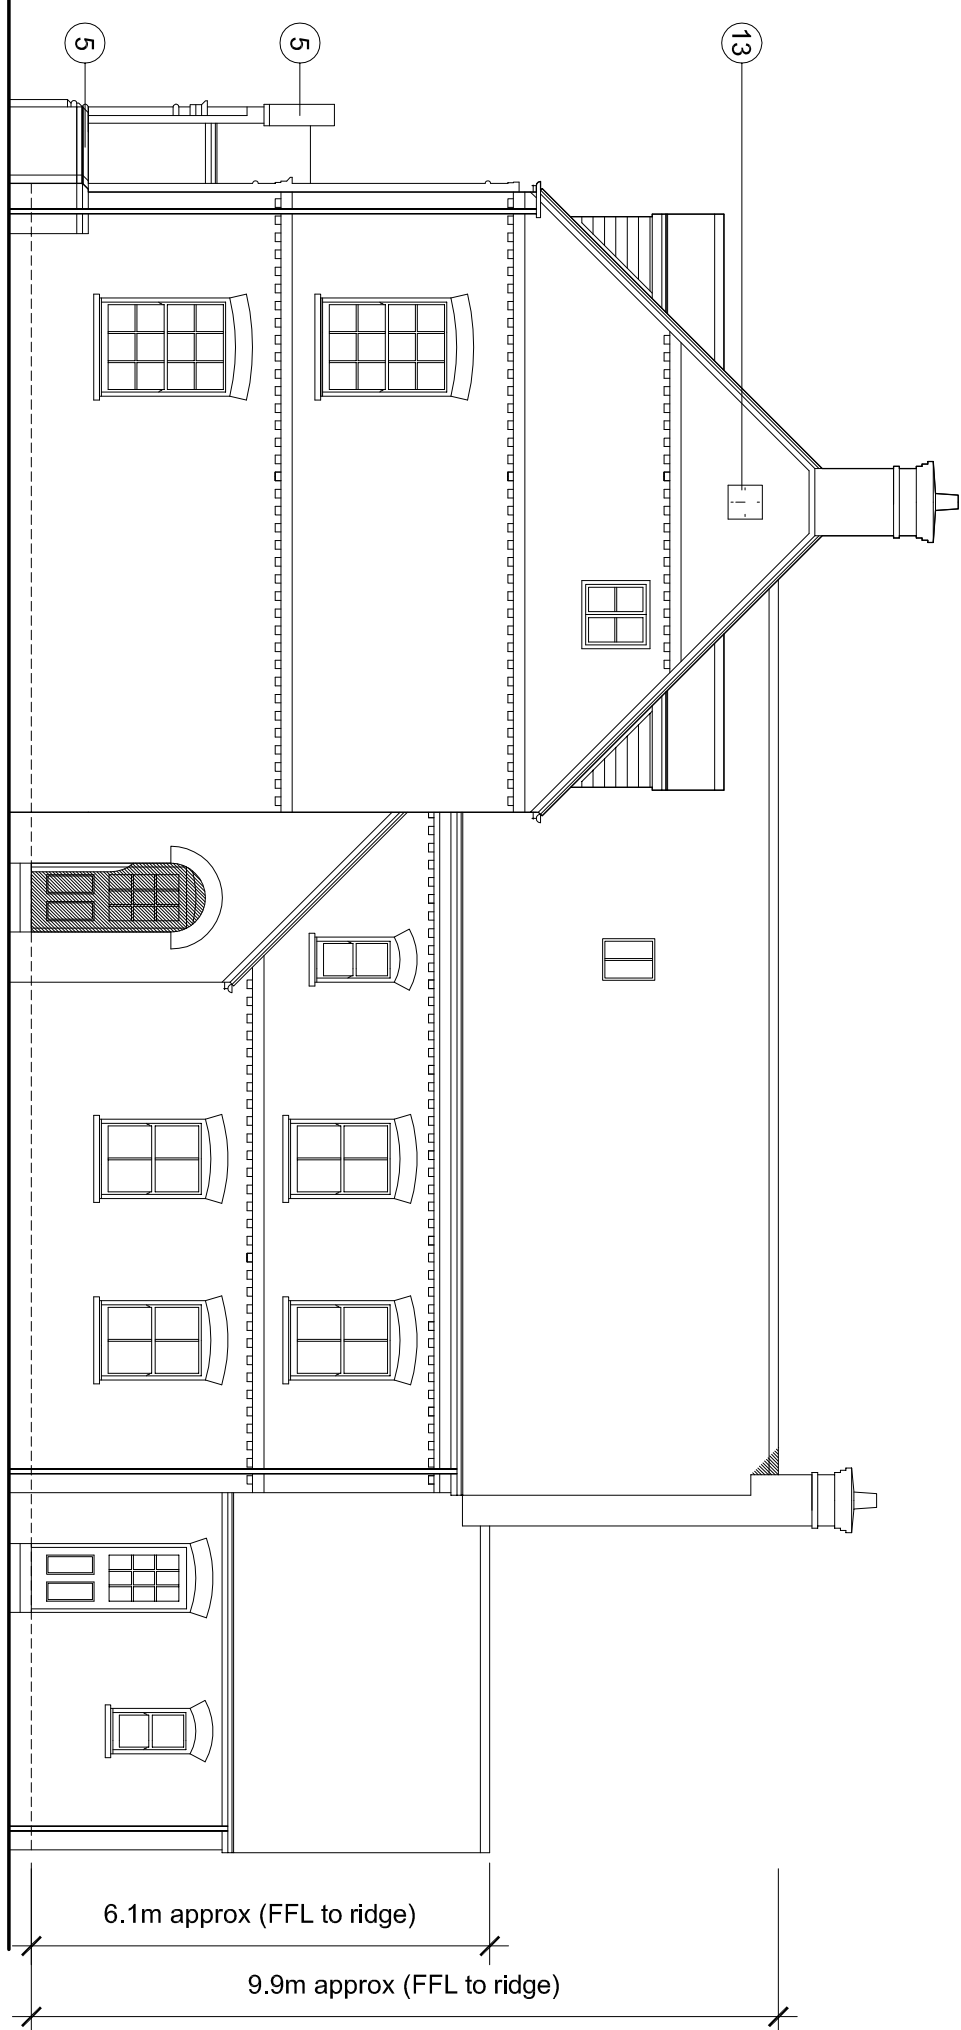


Side (south) Elevation

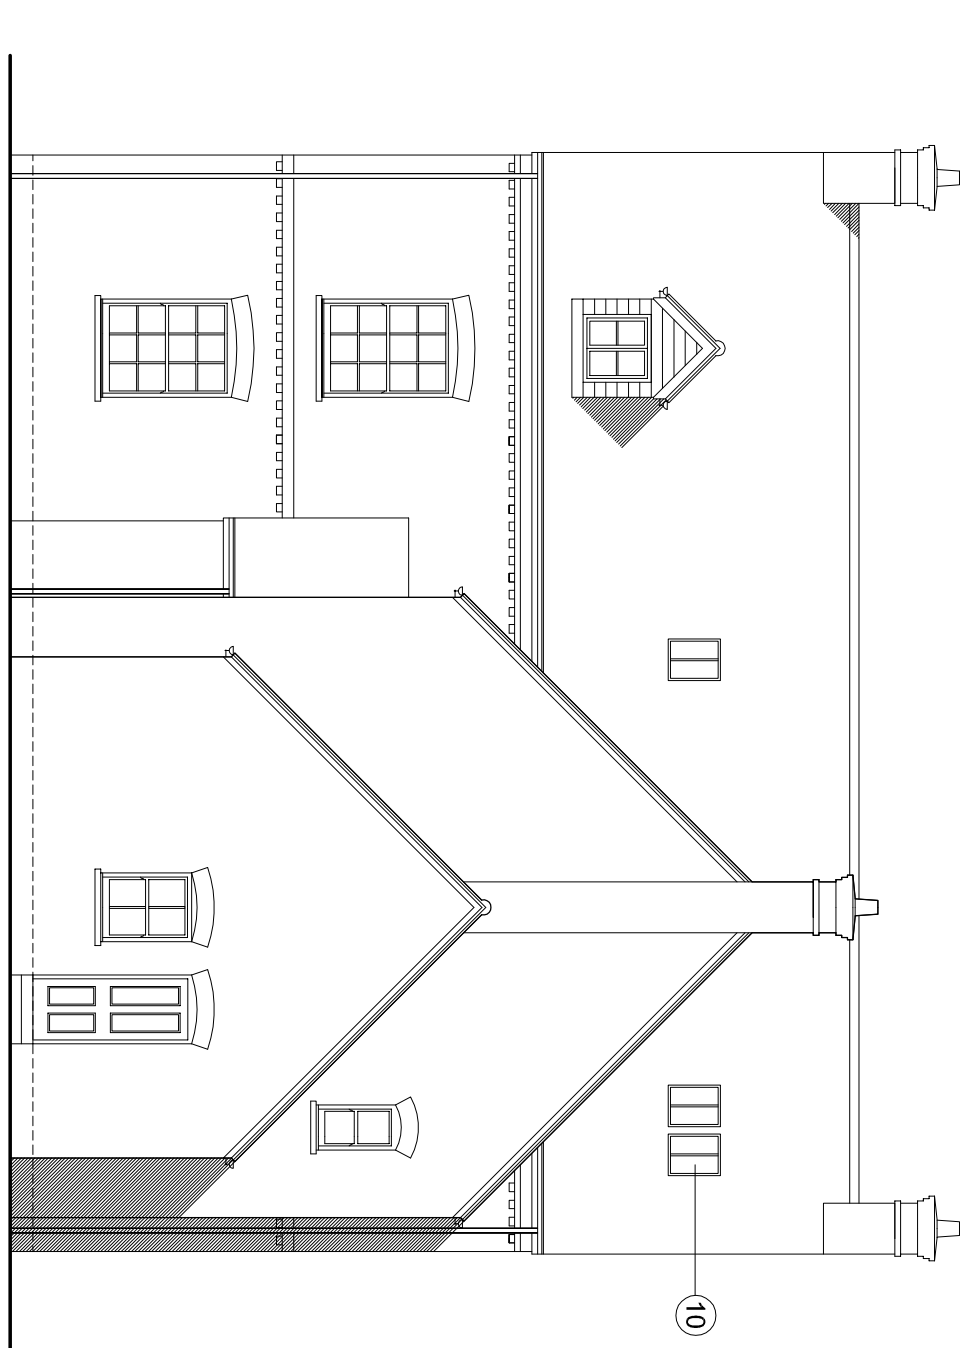

Rear (east) Elevation

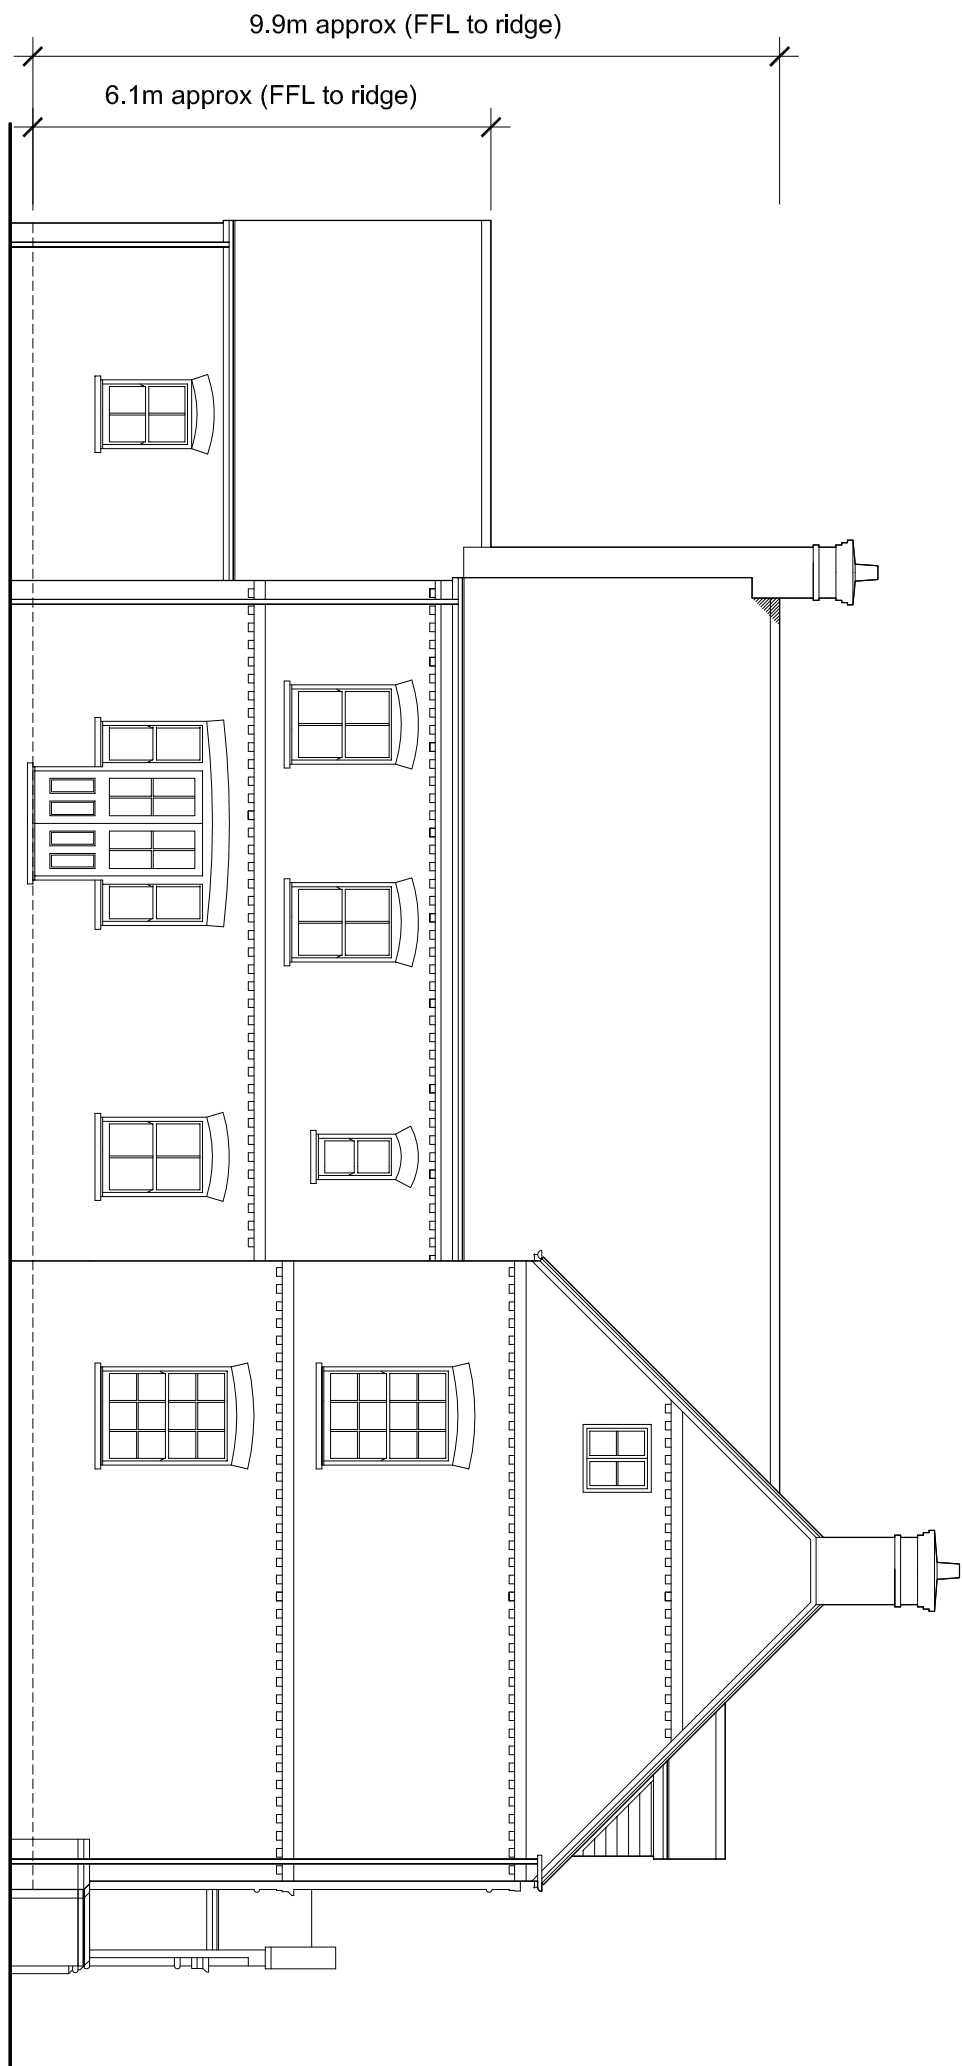


Side (north) Elevation

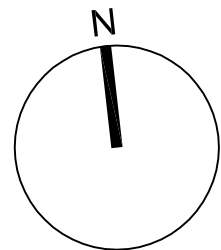

0 1 2 3 4 5m

TS	22.12.17	Planning Issues	AMW / AMW
Revision:	Date:	Description:	Draw: CHK

ANDREW M WRIGHT LTD
CHARTERED ARCHITECT

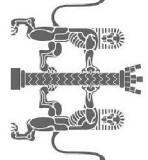

26 Jovs Bank, Holbeach St Johns, Spalding, Lincs, PE12 8SD
Telephone: 01406 540573 Mobile: 07940 914778


Project: River Lane
Moulton
Spalding
Lincs

Drawing Title: Proposed Plans & Elevations (House)


Client: Mr & Mrs A Rawlings

Drawn:	Checked:	Date:	Scale:	Page Size:
AMW	AMW	22.12.17	As shown	A1


Job No.:	Draw No.:	Stage:	Revision:
081701	PD04	Planning	P1

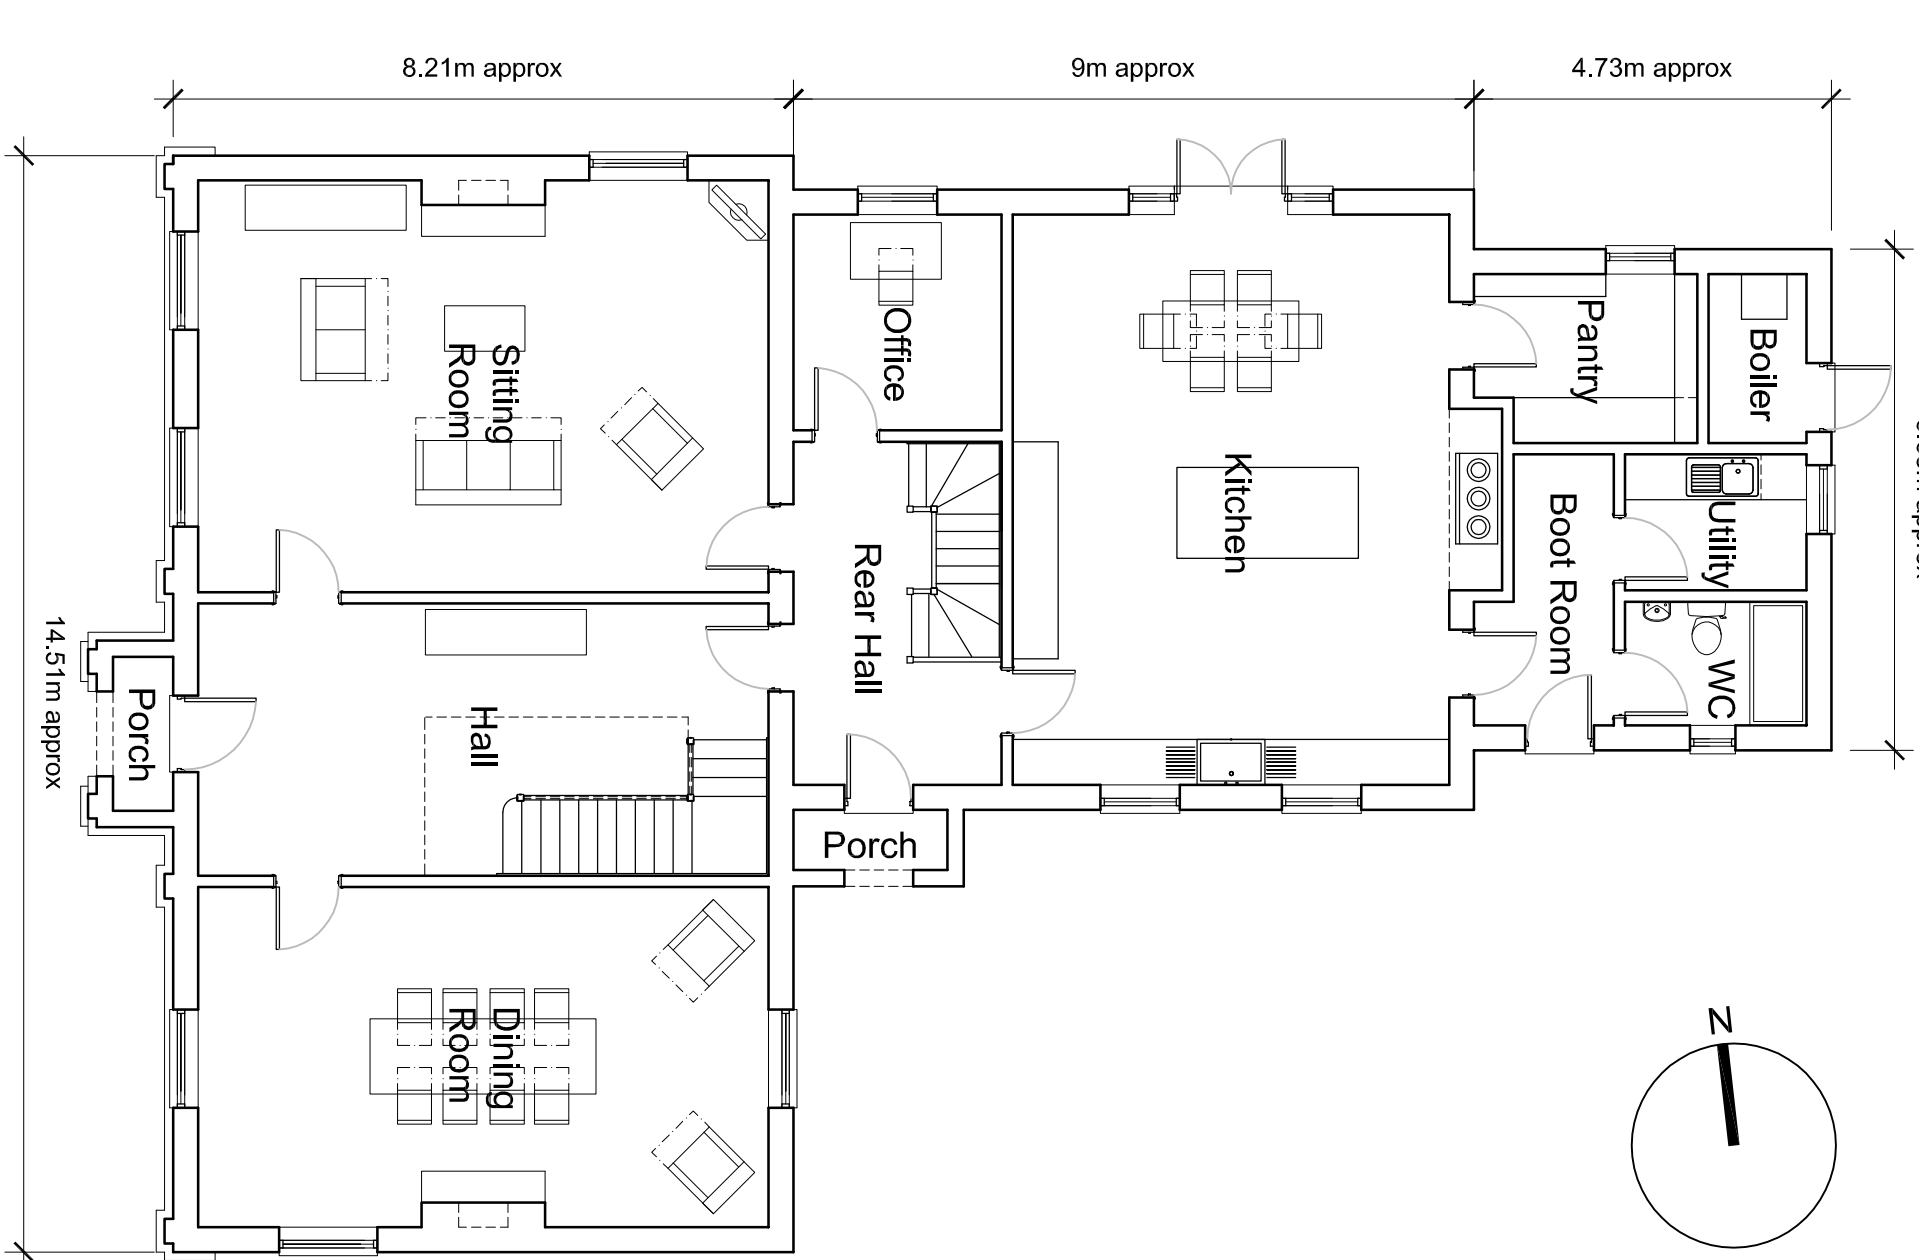

Ground Floor Plan (1:100)

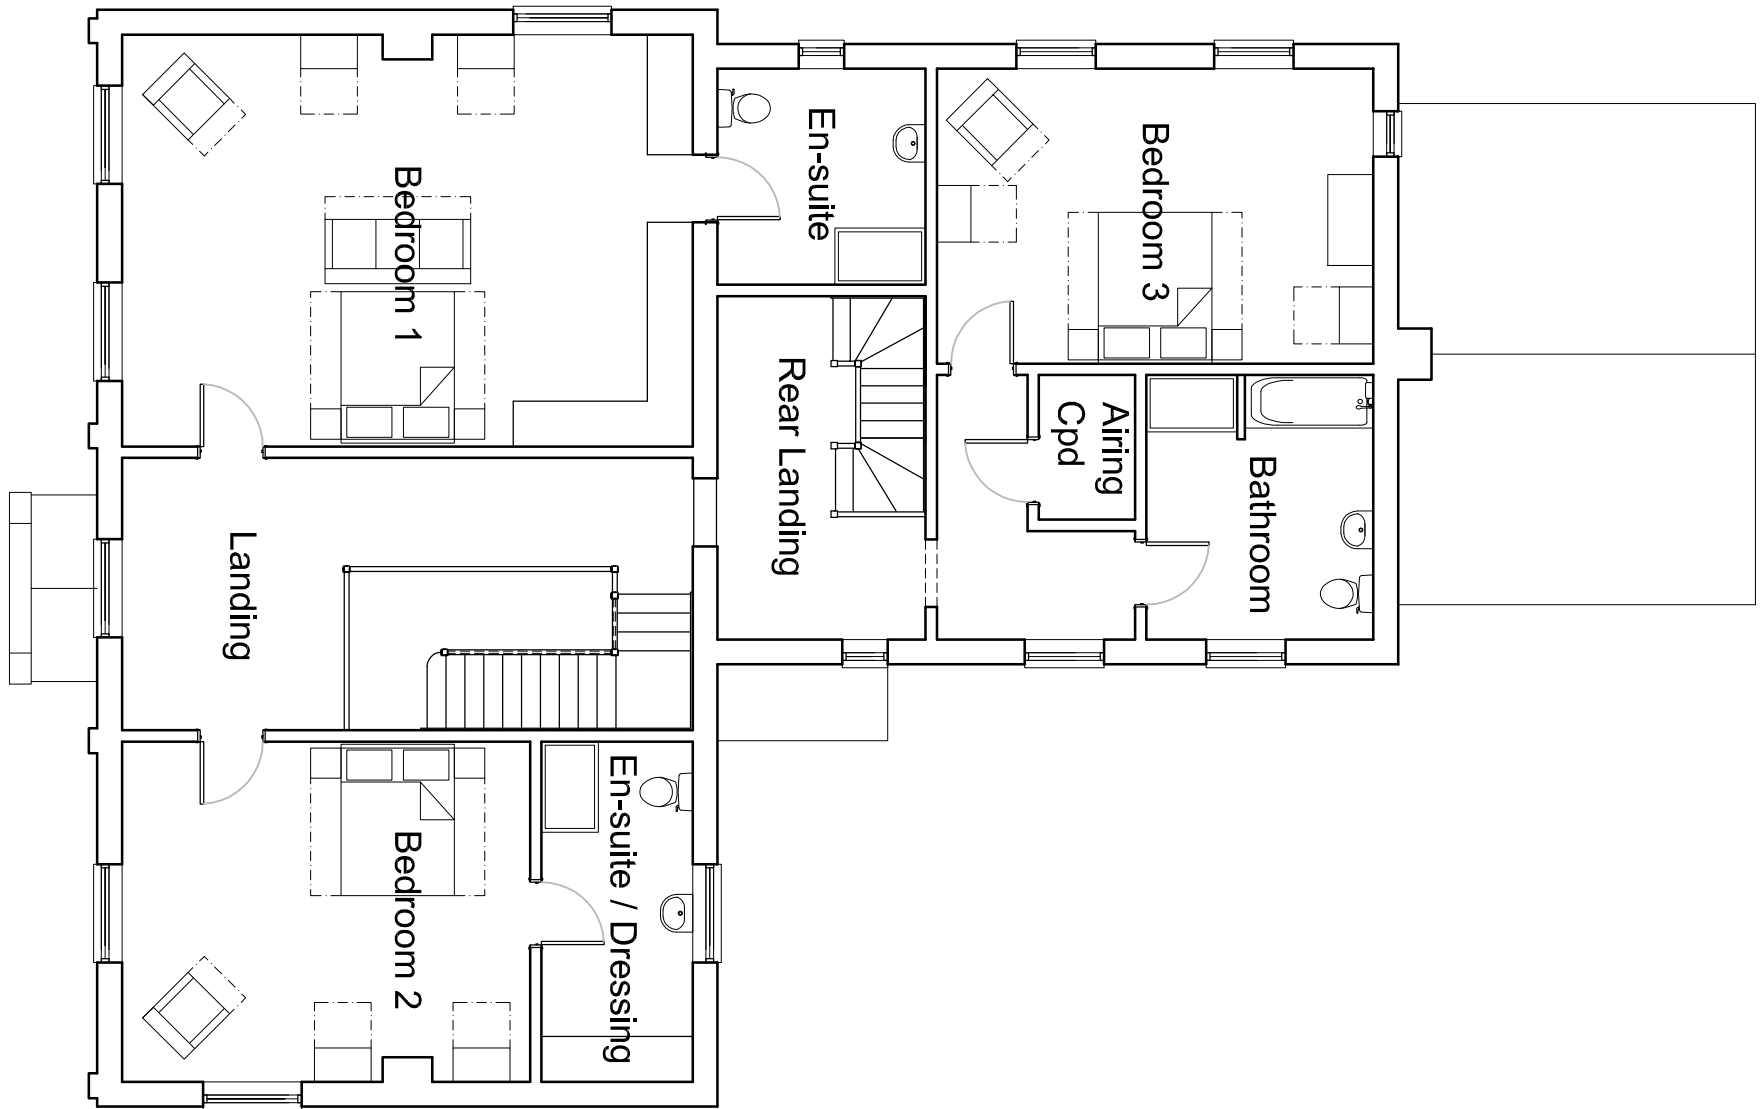

First Floor Plan (1:100)

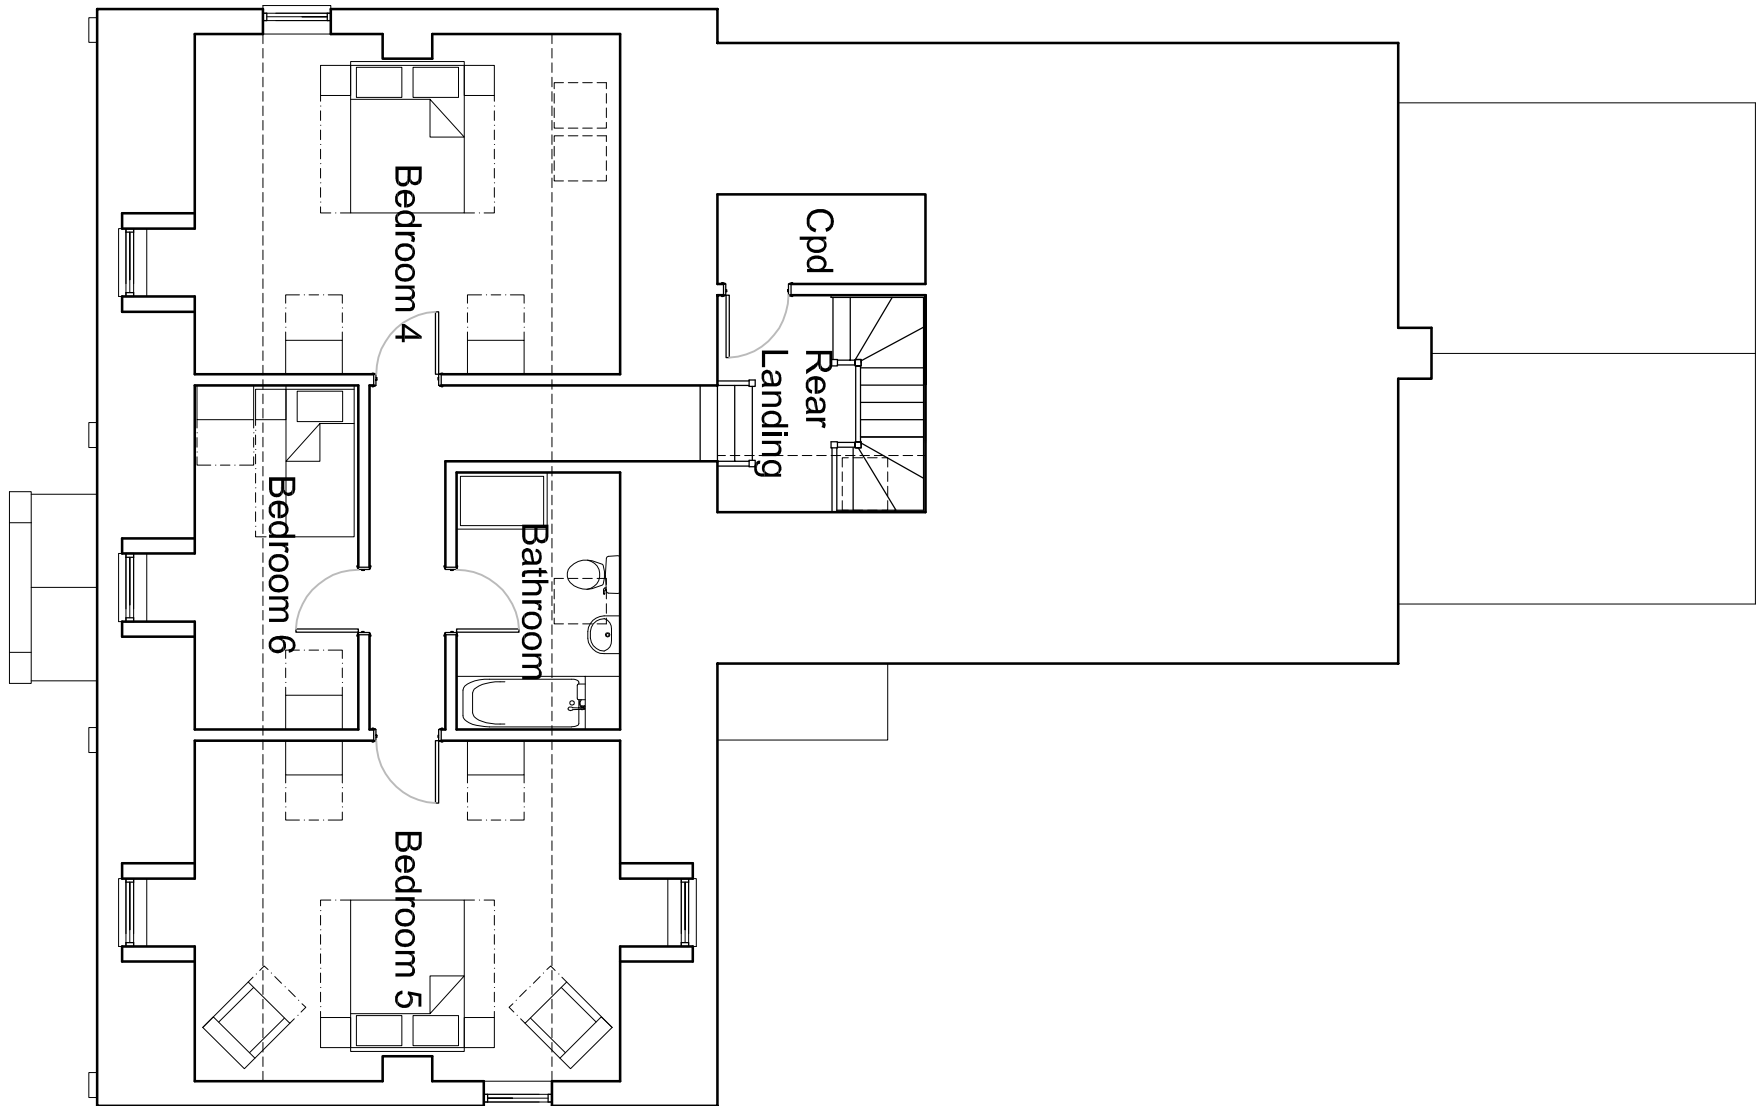

Second Floor Plan (1:100)