



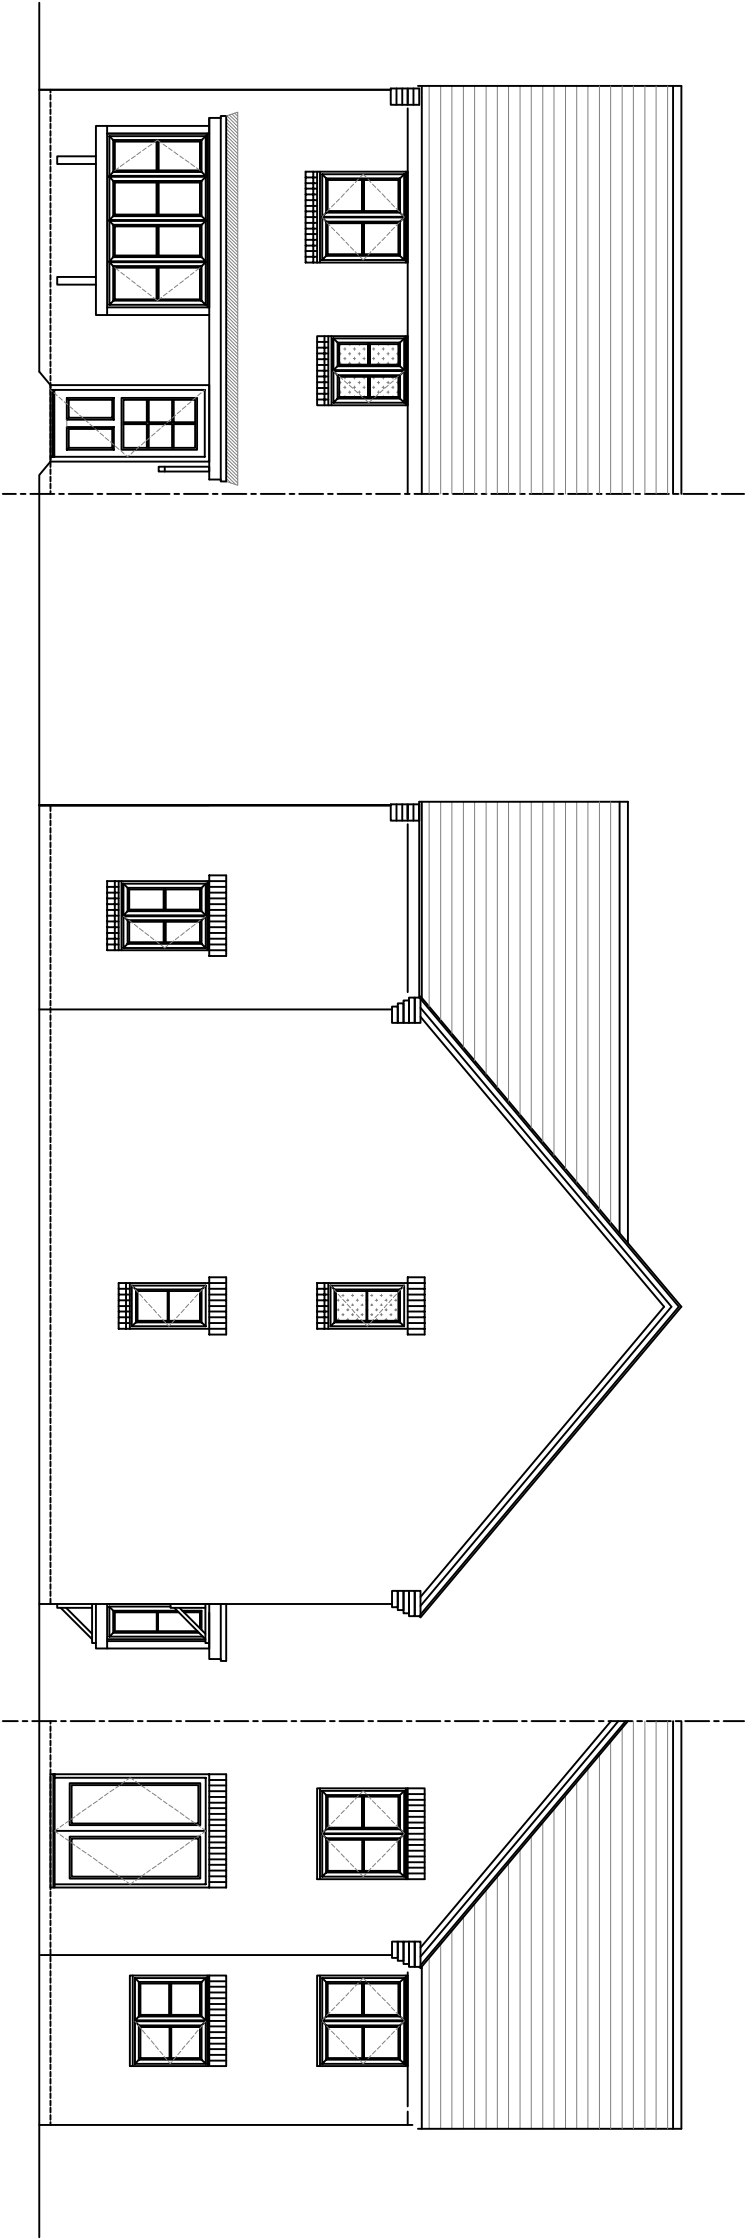


FRONT ELEVATION

SIDE ELEVATION


REAR ELEVATION

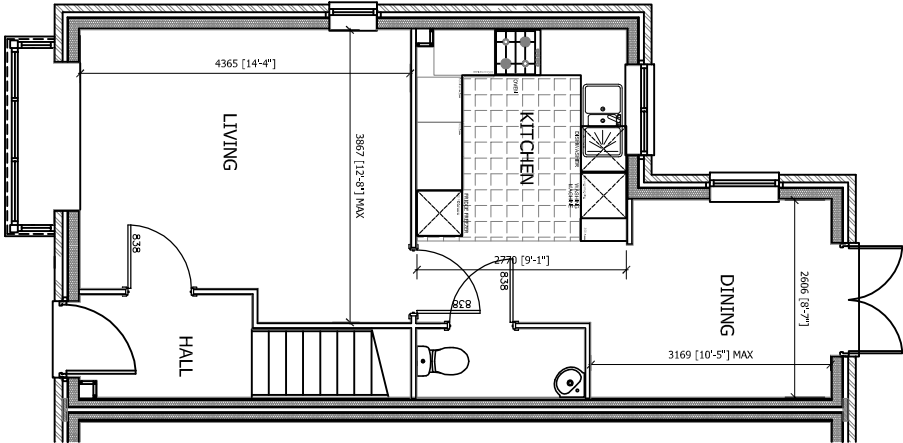

GROUND FLOOR

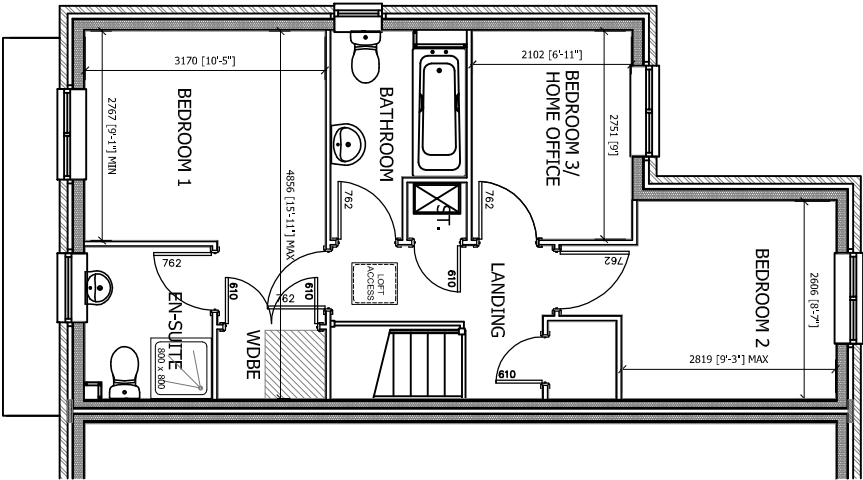

FIRST FLOOR

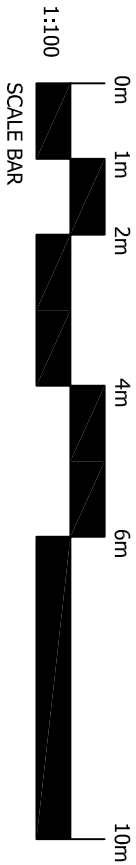

SCALE BAR

FLOOR AREAS

GROSS GROUND FLOOR	42.6m ²	458.9ft ²
FIRST FLOOR	42.6m ²	458.9ft ²
TOTAL	85.2m ²	917.8ft ²

Larkfleethomes

Larkfleet House Falcon Way
Bourne Lincs
LN41 9PP
Tel: 01778 391500 Fax: 01778 391579
Email: enquiries@larkfleethomes.co.uk

LARKFLEET HOMES is a trading name of LARKFLEET LIMITED

Project

GROUP HOUSE TYPES
2016 RANGE

Drawing Title

2308 - HOUSE TYPE
DESIGN SHEET

Rev.	Date	Description

ORIGINAL SIZE 1200MM - THIS SHEET MAY BE REDUCED

NOT TO SCALE. DIMENSIONS AND VOLUMES ARE APPROXIMATE AND NOT TO BE USED FOR CONSTRUCTION. ALL DIMENSIONS TO BE REFERRED WITH THE TECHNICAL OFFICE.

Scale	Date	Drawn	Approved
1:50 @ A3	13.06.18	DEM	
Drawing No	L000/2308/DS		
Rev.			