




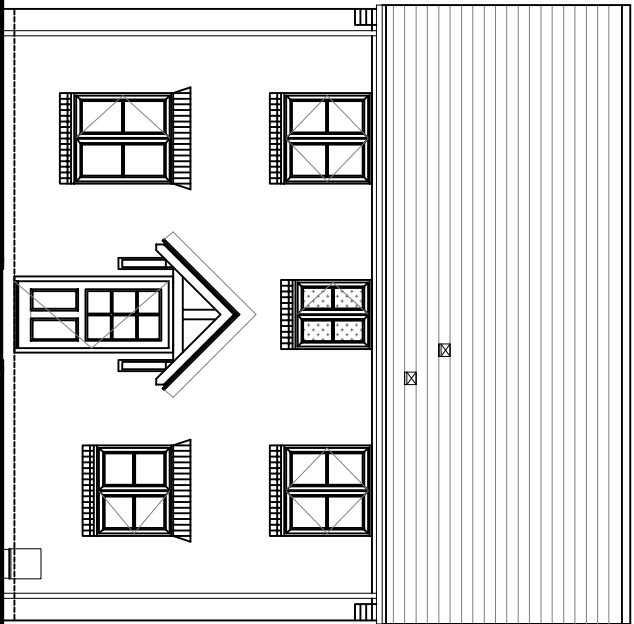


FRONT ELEVATION

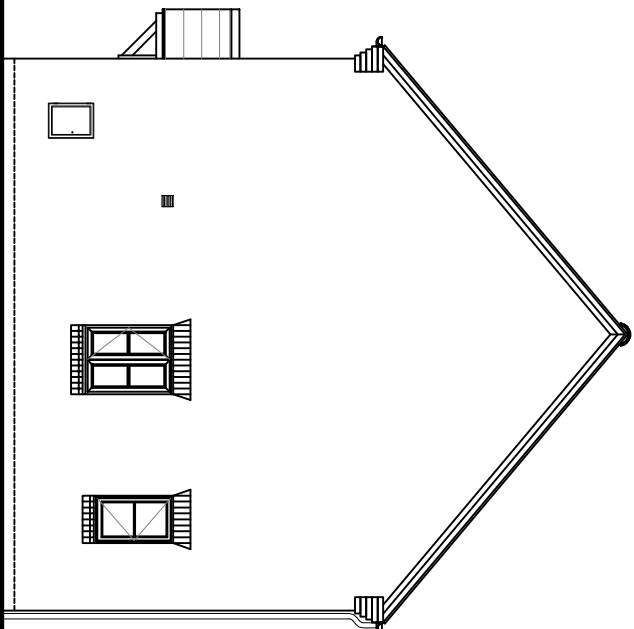




SIDE ELEVATION

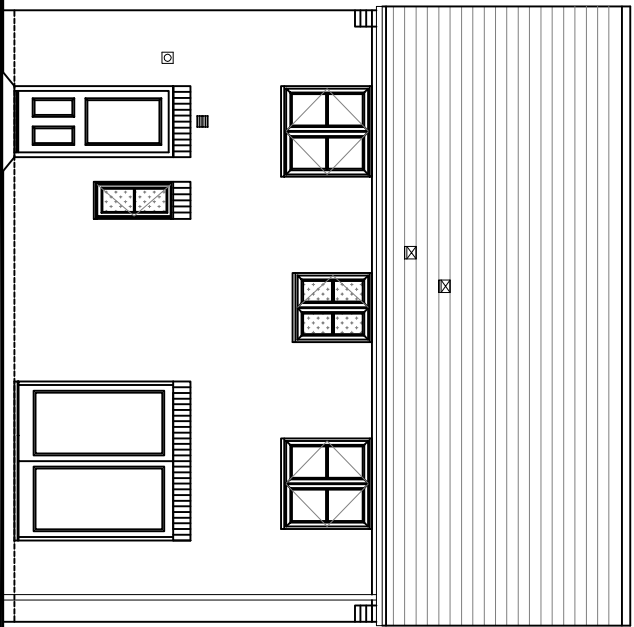

REAR ELEVATION

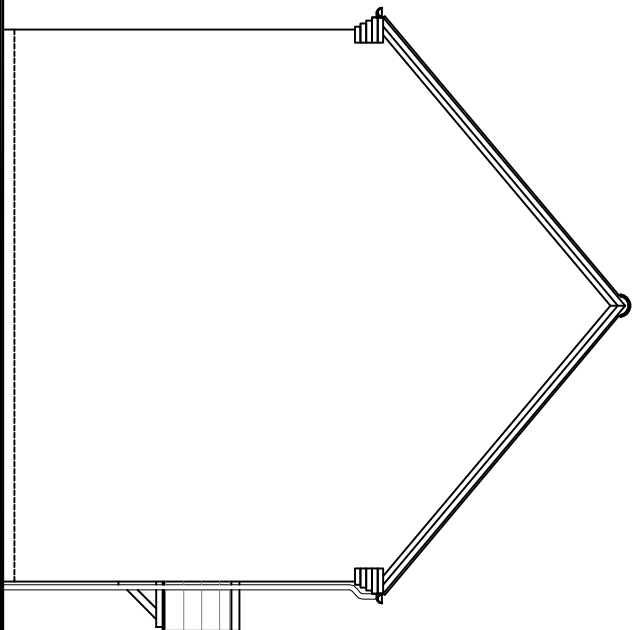

SIDE ELEVATION

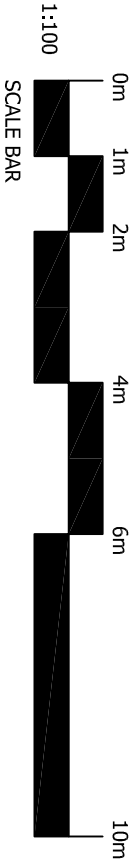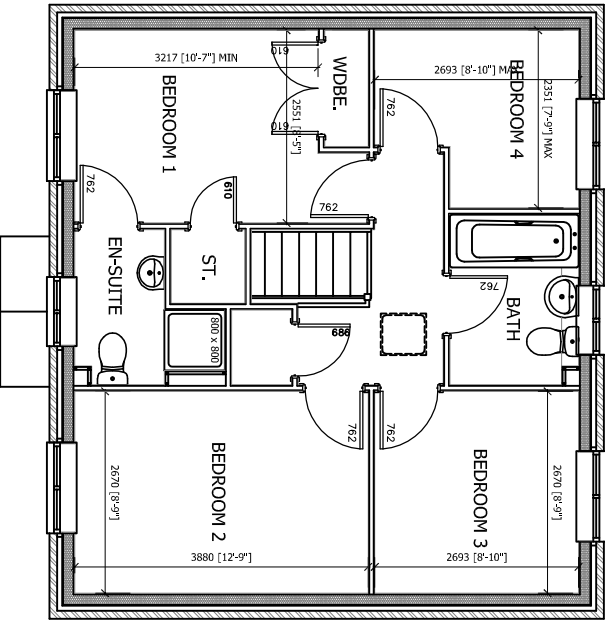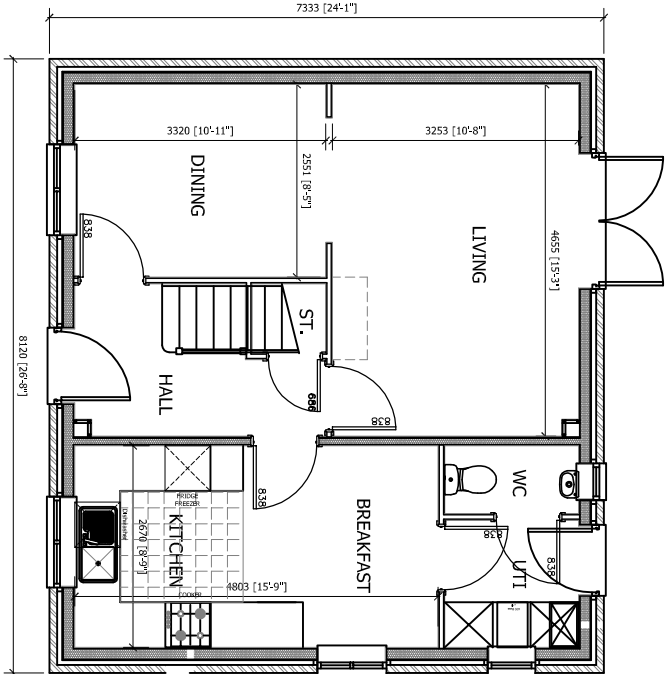

1:100
SCALE BAR

Rev.	Date	Description

GRAPHICAL SCALE: 1:100 - THIS SHEET MAY BE REDUCED

NOTE: ALL DIMENSIONS, MATERIALS AND WORKMANSHIP IN ACCORDANCE WITH BREE STANDARD AND BUILDING REGULATIONS. ALL DIMENSIONS TO BE NOTED WITH THE TECHNICAL OFFICE.

LarkfleetHomes

Larkfleet House Falcon Way
Bourne Lincolnshire
LN41 9PP
Tel: 01778 391550 Fax: 01778 391579
Email: enquiries@larkfleethomes.co.uk

LARKFLEET HOMES is a trading name of LARKFLEET LIMITED

Project: GROUP HOUSETYPES
2014 Range

Drawing Title	Scale	Date	Drawn	Approved
2401 - HOUSE TYPE DESIGN SHEET	1:100 @ A3	13.06.18	DEM	
Drawing No	L00/2401/DS			Rev.

GROSS GROUND FLOOR	50.1m ²	539.3ft ²
FIRST FLOOR	50.1m ²	539.3ft ²
TOTAL	100.2m ²	1078.6ft ²

FLOOR AREAS