


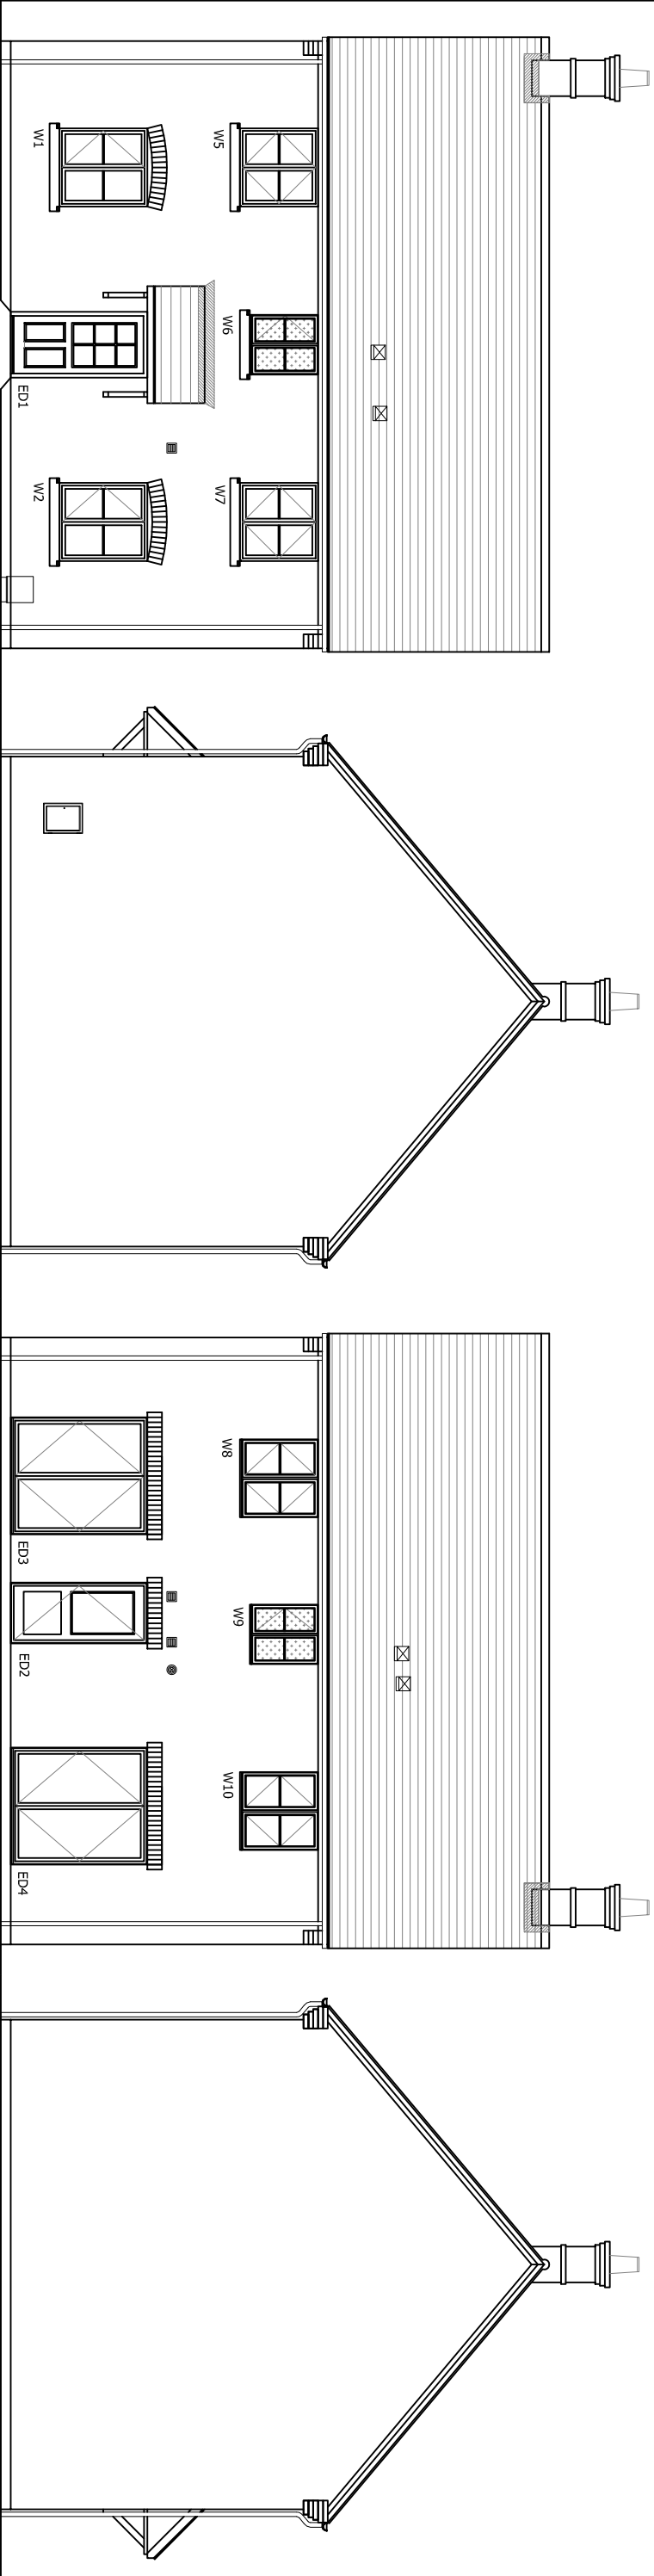


FRONT ELEVATION


SIDE ELEVATION

REAR ELEVATION

SIDE ELEVATION

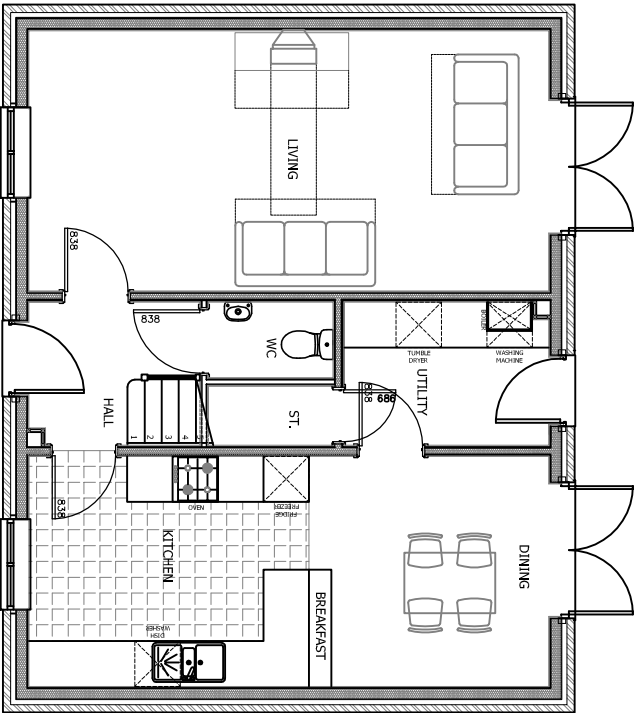

GROUND FLOOR PLAN

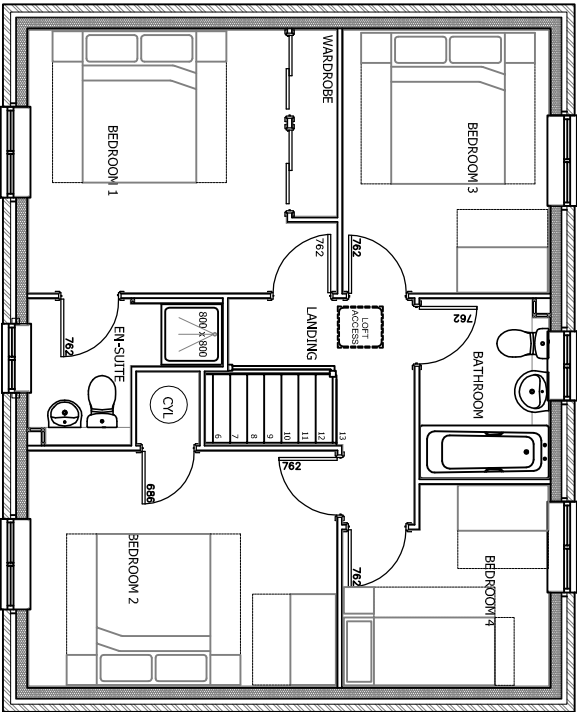

FIRST FLOOR PLAN

Rev.	Date	Description
DIMENSIONS: SIZE 1000mm x 700mm (A3) OR 1000mm x 500mm (A4)		


NOTE: ALL DIMENSIONS, MATERIALS AND WORKMANSHIP ARE ACCORDANCE WITH THE BUILDING REGULATIONS. DO NOT SCALE FROM THIS DRAWING. ALL DIMENSIONS TO BE ADJUSTED WITH THE TECHNICAL OFFICE.



Larkfleet Homes, Farnham Way
Epsom, Lincolnshire
PE10 0PF 01778 381578
LARKFLEET HOMES is a trading name of LARKFLEET LIMITED

Project: STANDARD HOUSE TYPE

Drawing Title			
2434			
DESIGN SHEET			
Scale	Date	Drawn	Approved
1:100 @ A3	14.06.18	DEM	
Drawing No	L00/2434/DS		Rev.

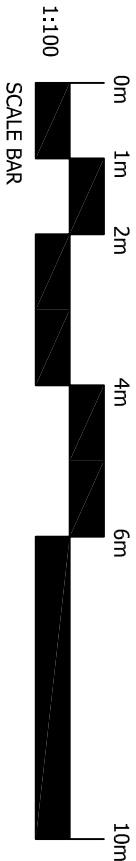

HABITABLE FLOOR AREAS

GROSS	60.4m²	649.9ft²
GROUND	60.4m²	646.9ft²
FIRST	120.8m²	1299.8ft²
TOTAL		