

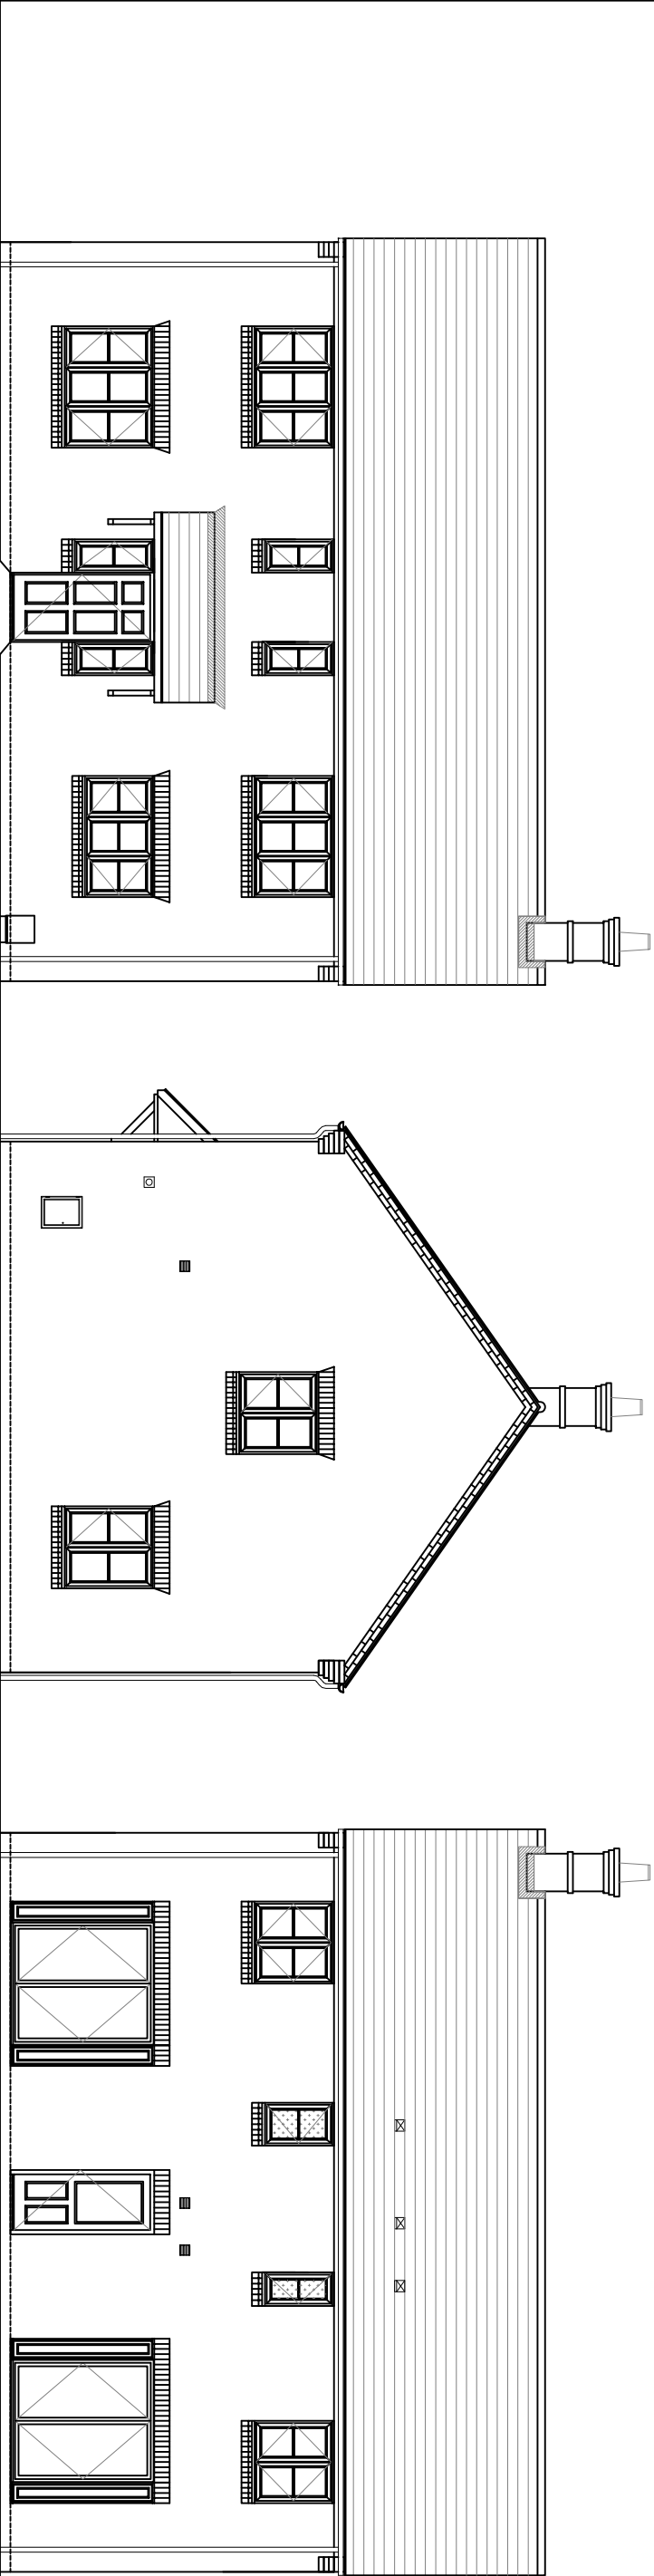
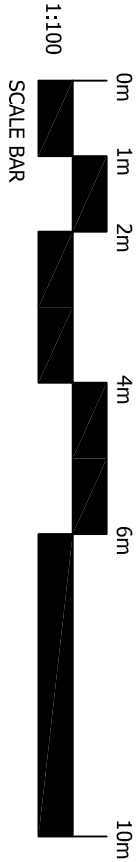


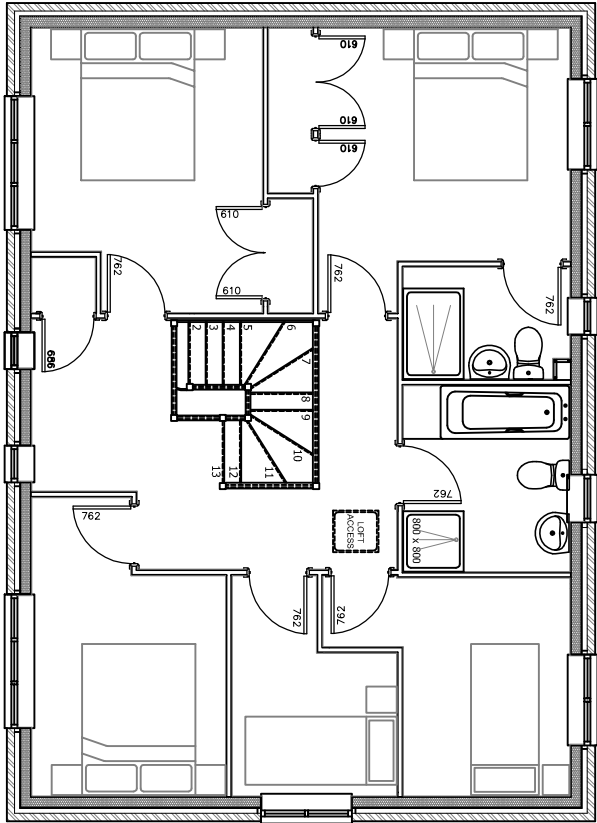

FRONT ELEVATION

SIDE ELEVATION

REAR ELEVATION

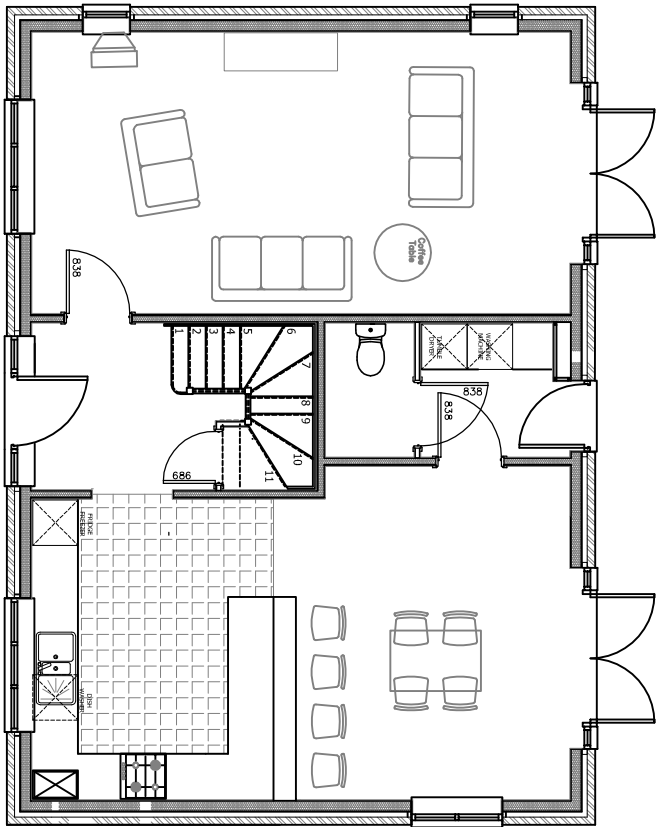

SCALE BAR

FLOOR AREAS

GROSS			
GROUND FLOOR	72.8m ²	783.3ft ²	
FIRST FLOOR	72.8m ²	783.3ft ²	
TOTAL	145.6m ²	1566.6ft ²	



Larkfleet House Falcon Way
Bourne Lincs LN4 3JY
Tel: 01778 391550 Fax: 01778 391579
Email: enquiries@larkfleethomes.co.uk
LARKFLEET HOMES is a trading name of LARKFLEET LIMITED

STANDARD HOUSE TYPE

2513 - HOUSE TYPE
DESIGN SHEET

Drawing Title			
Scale	Date	Drawn	Approved
1:100 @ A3	13.06.18	DEM	
Drawing No	Rev.		
L00/2513/DS			