




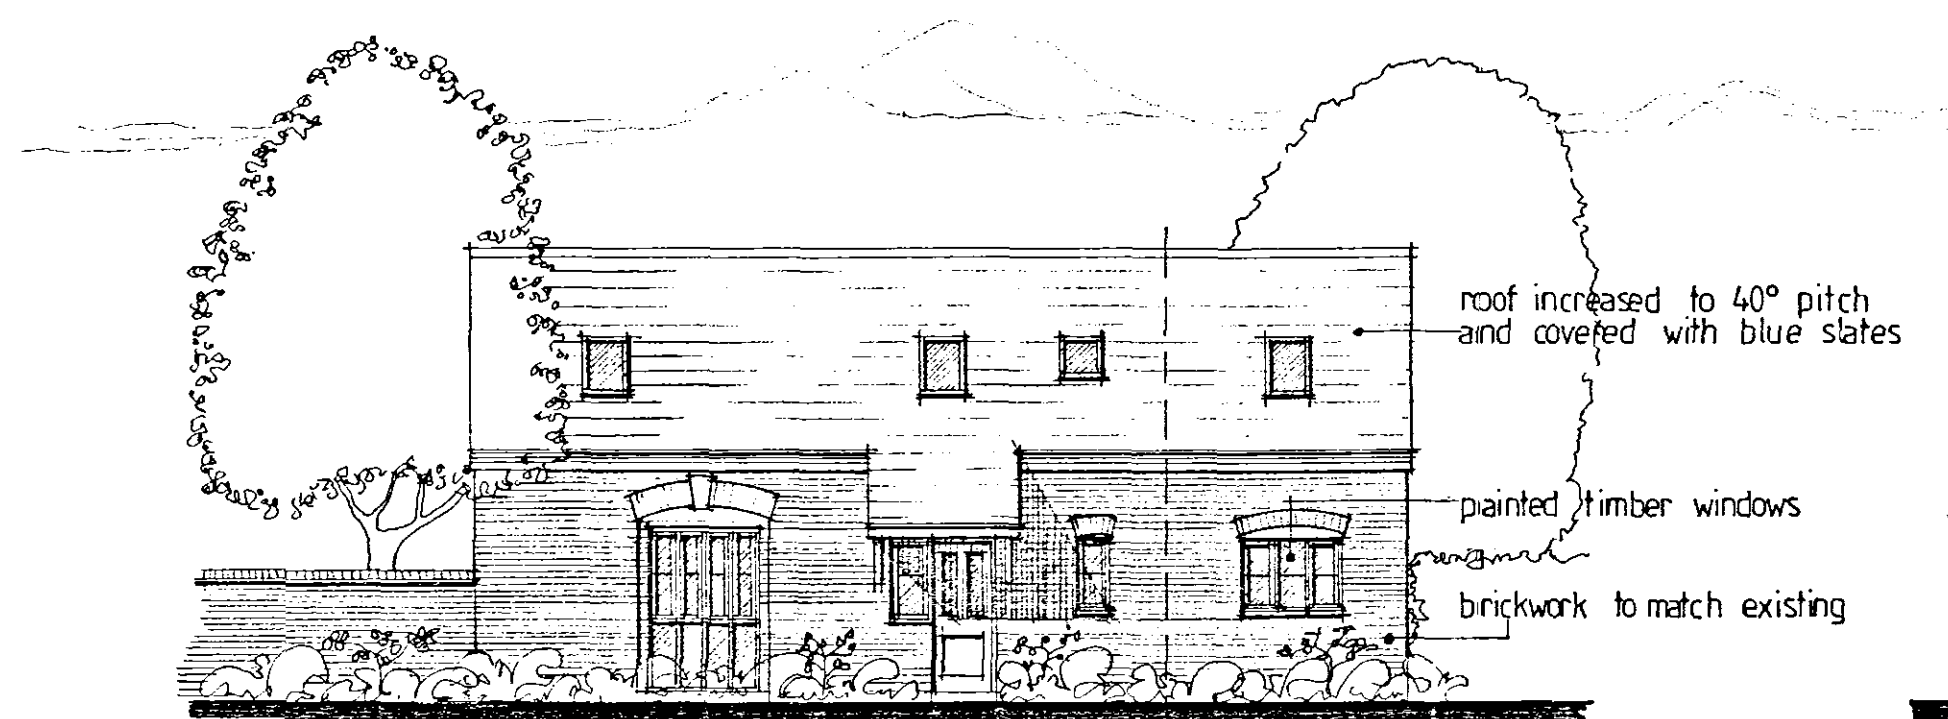


EAST ELEVATION OF PROPOSED BARN CONVERSION

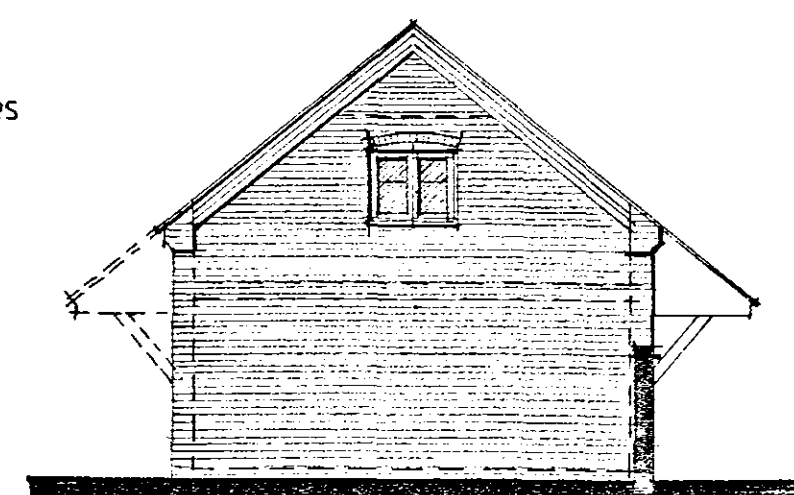


N AND S. ELEVS OF BARN CONVERSION

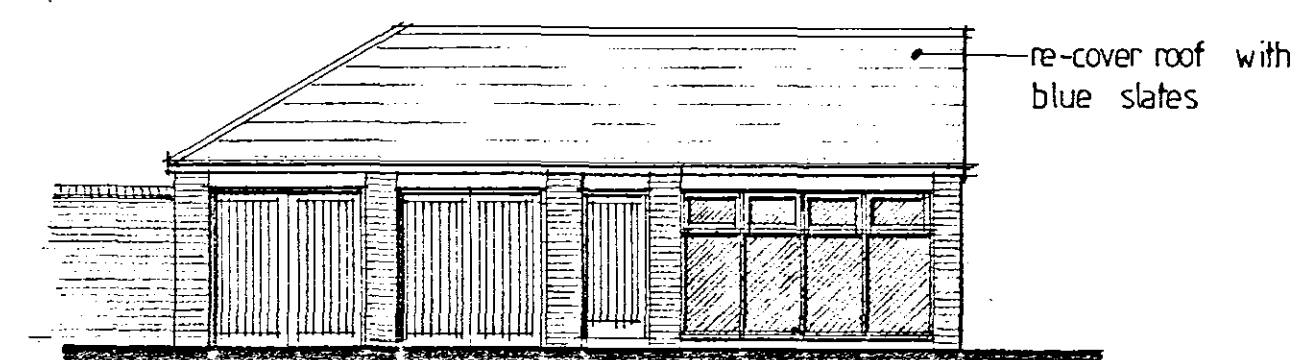


EAST ELEV. OF PROPOSED CART SHED CONVERSION

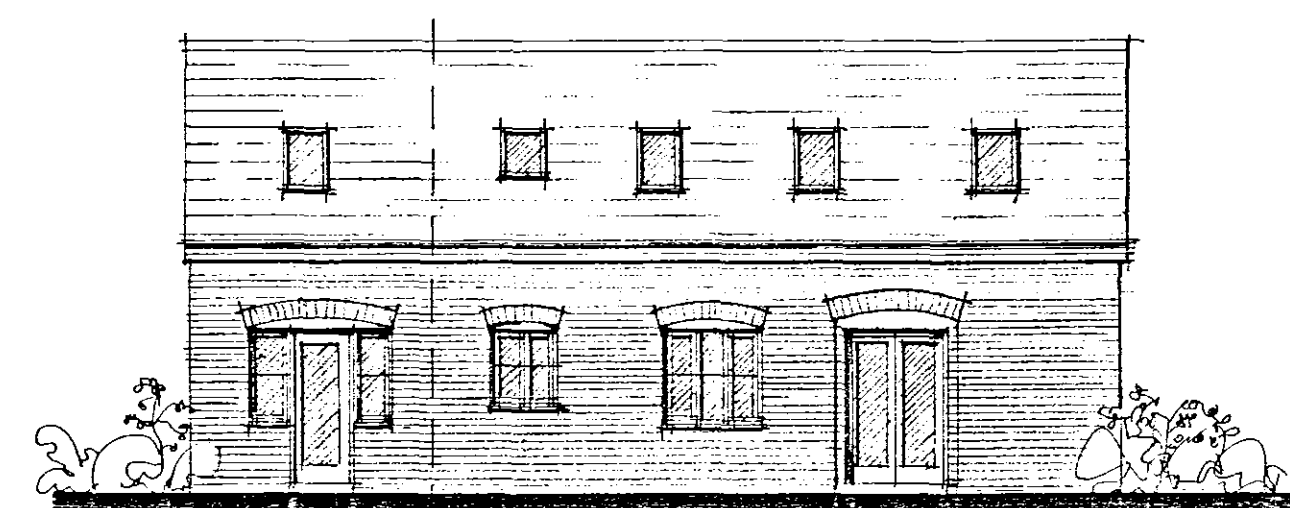



WEST ELEVATION OF PROPOSED BARN CONVERSION

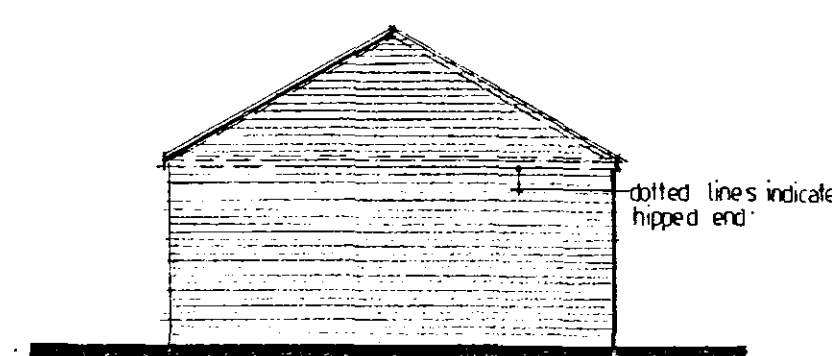


N AND S. ELEVS OF CART SHED CONVERSION

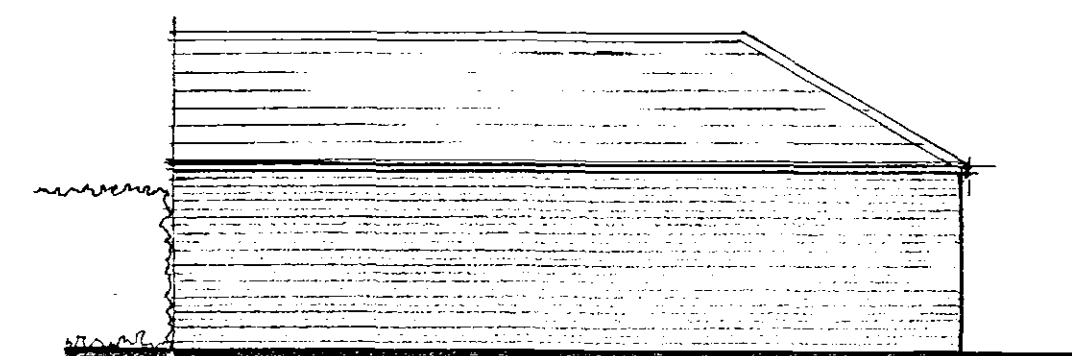


WEST ELEV. OF PROPOSED CART SHED CONVERSION

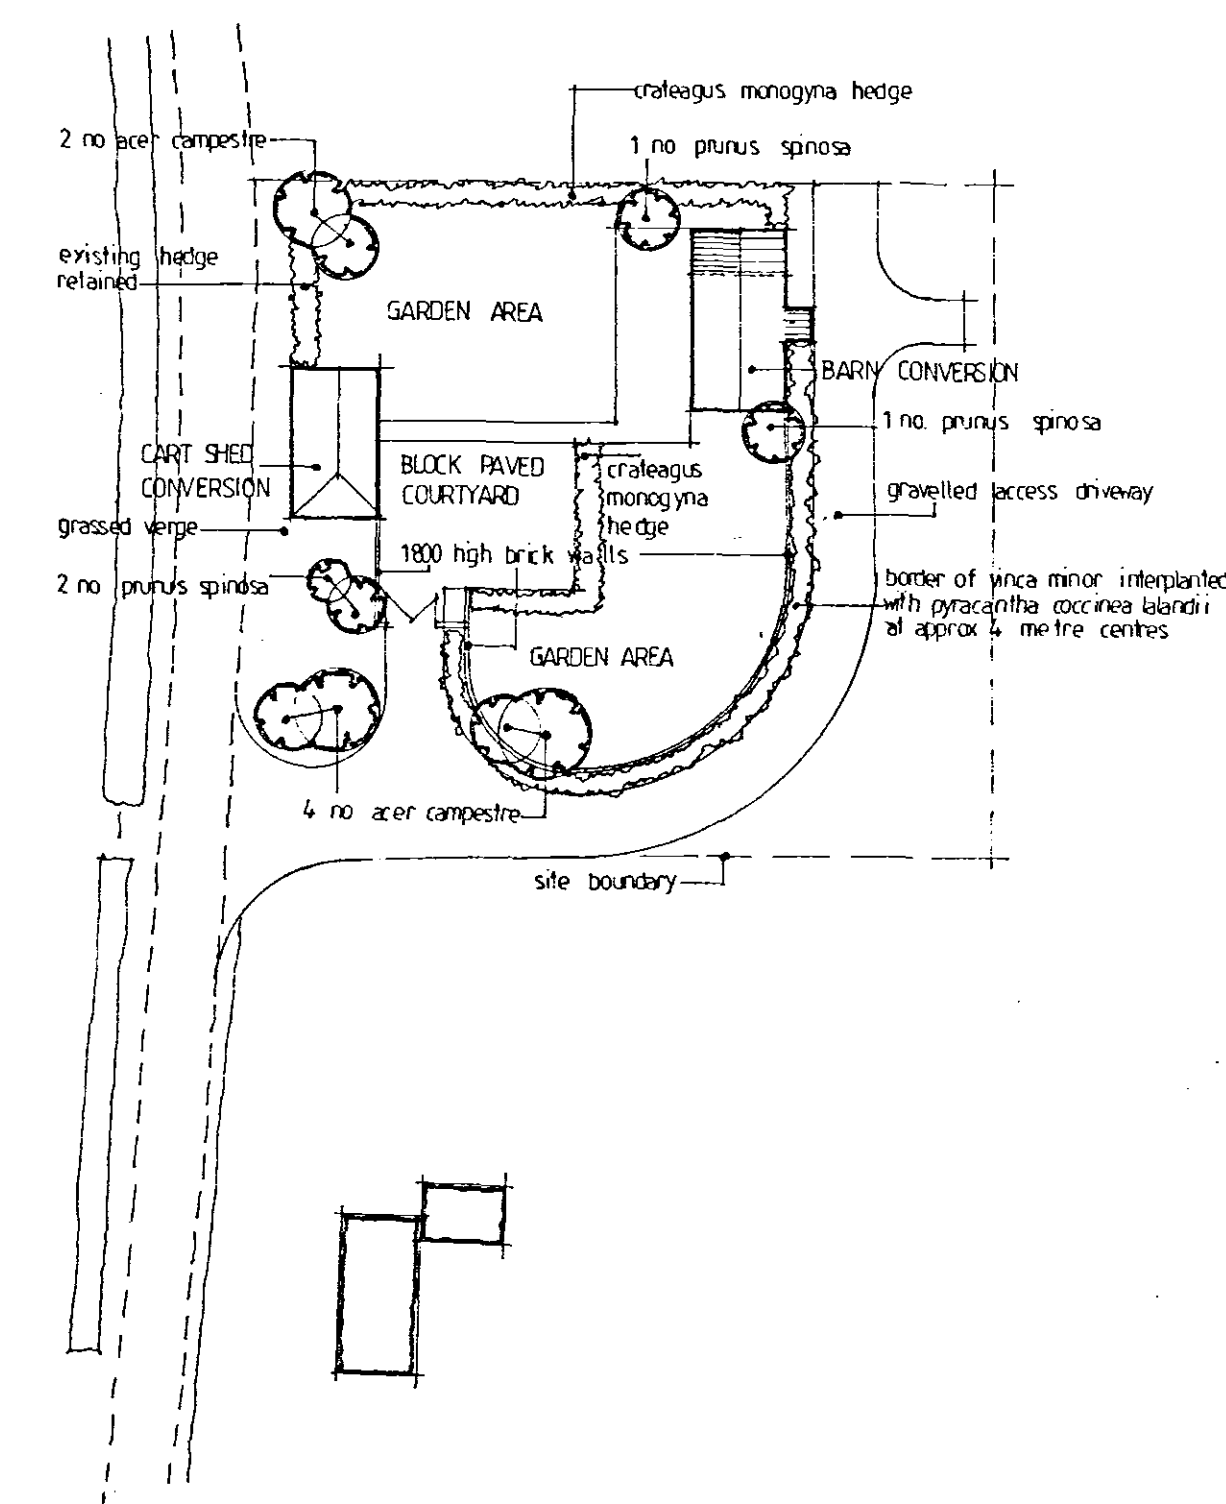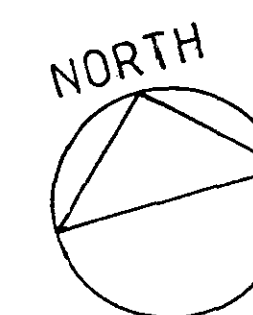


SITE PLAN 1:500

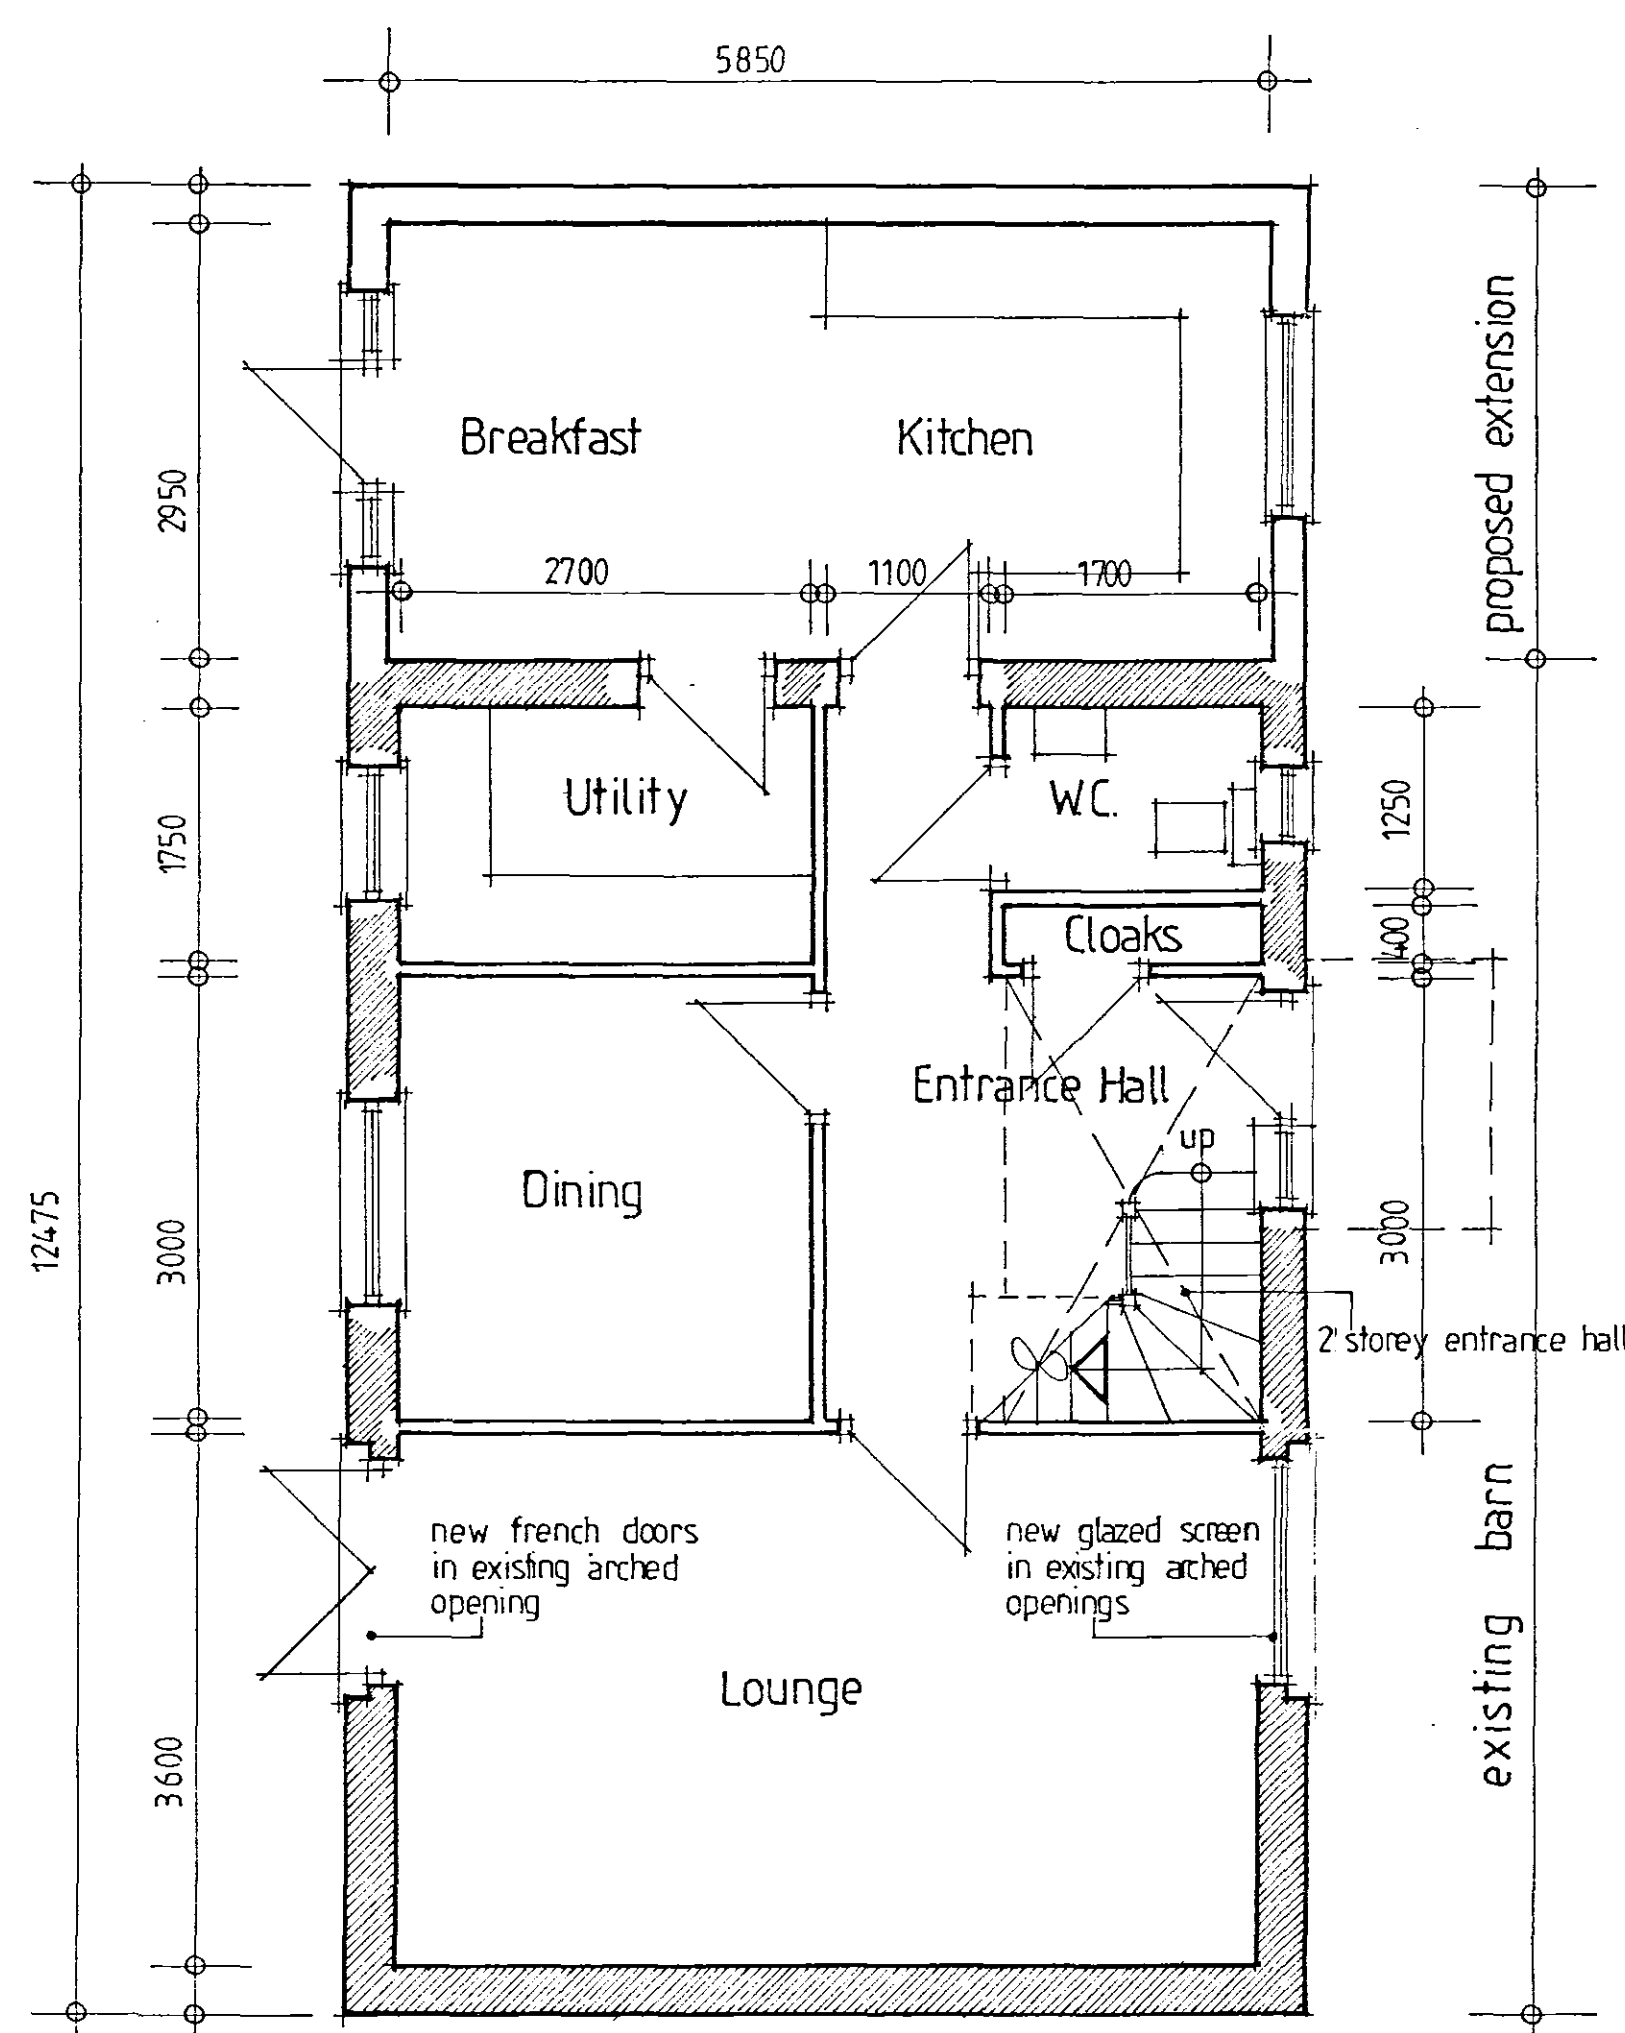

GROUND FLOOR PLAN OF PROPOSED BARN CONVERSION

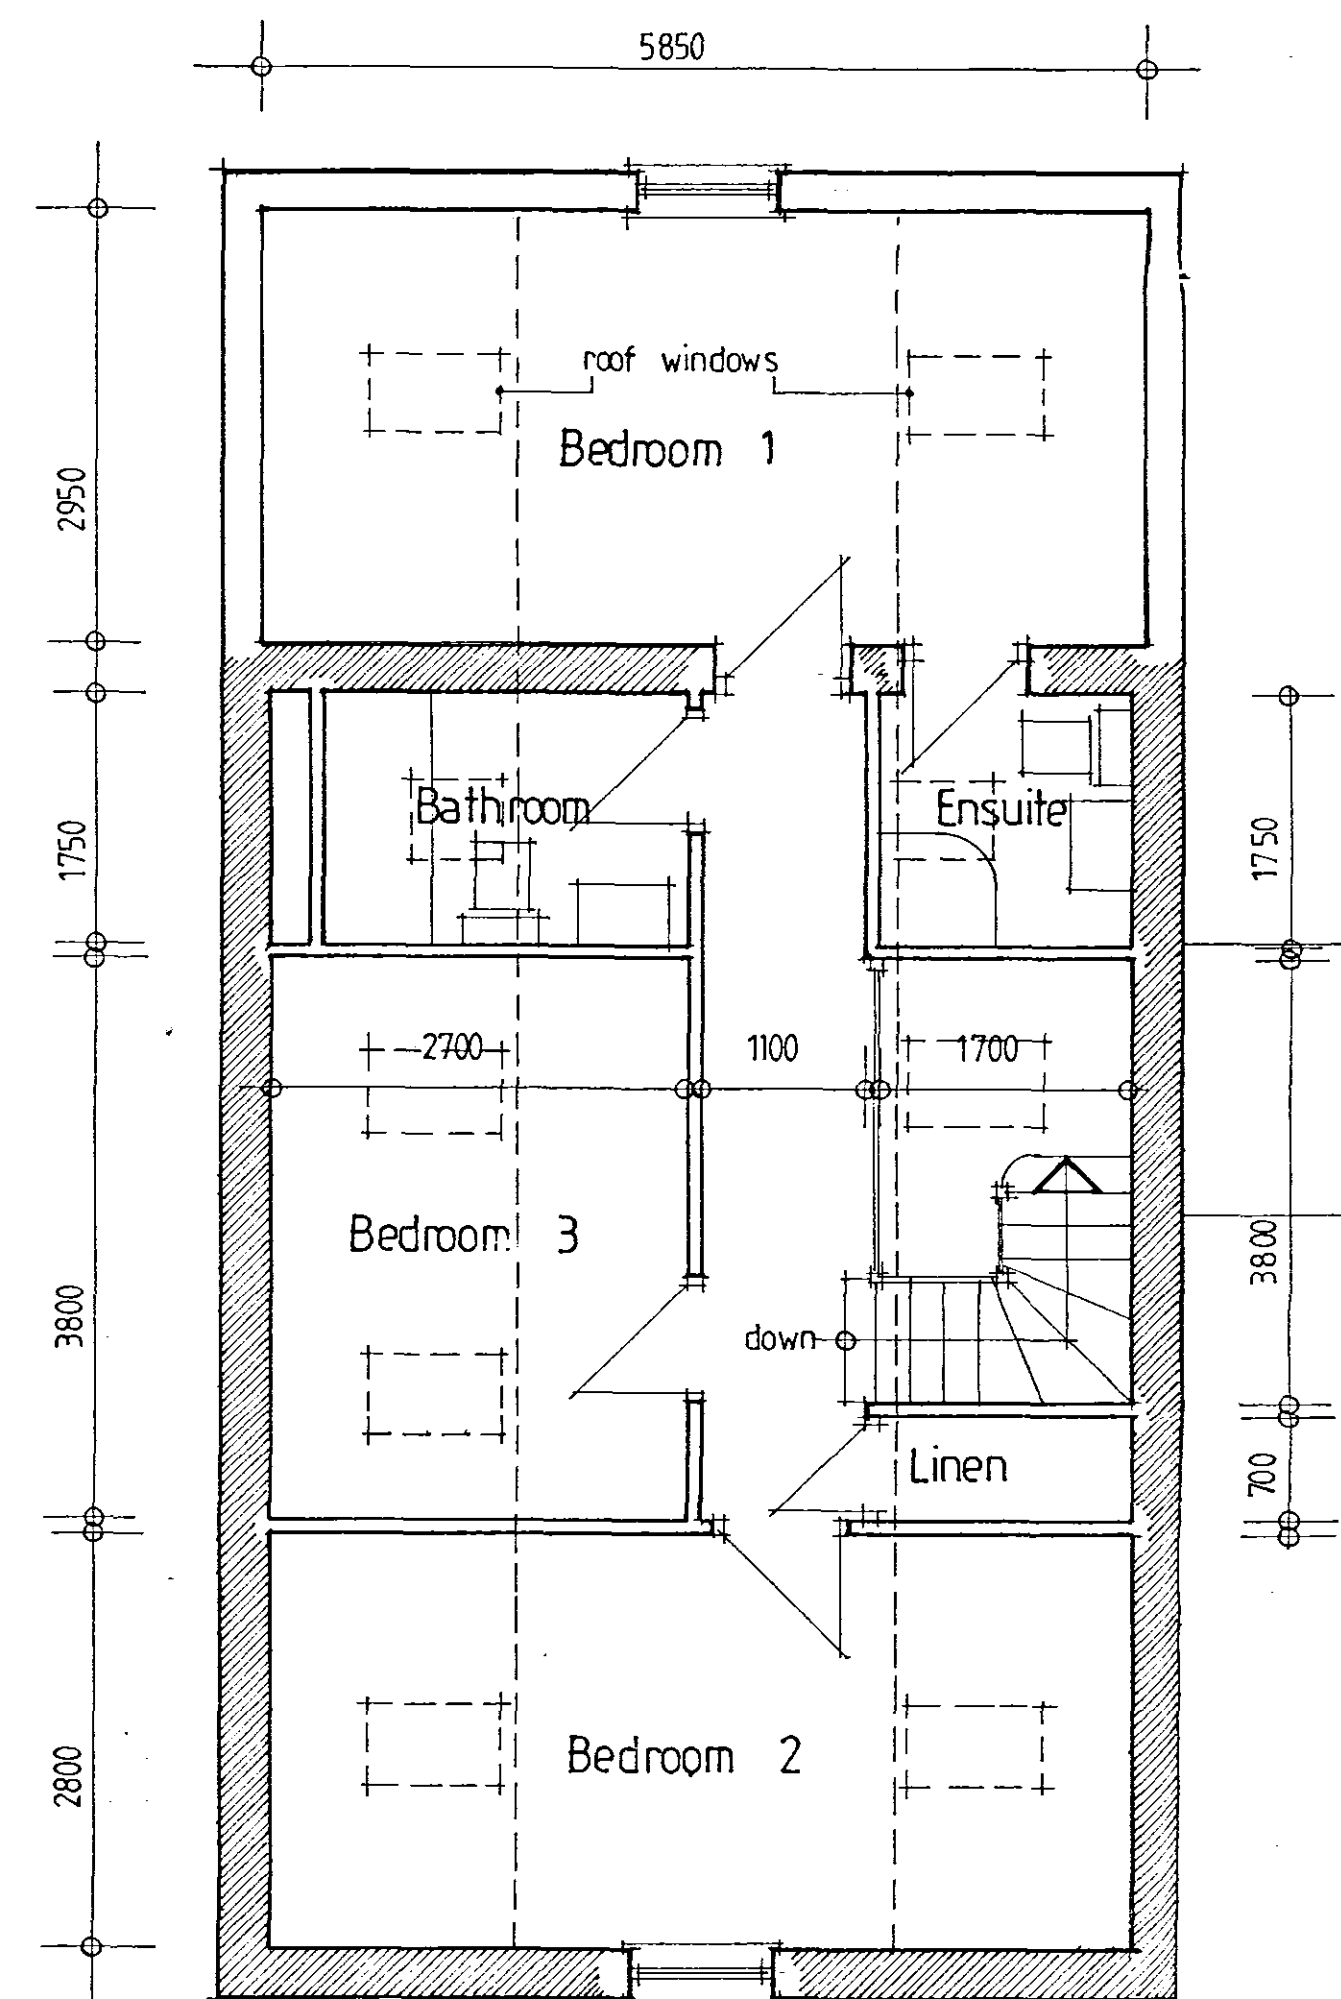

FIRST FLOOR PLAN OF PROPOSED BARN CONVERSION

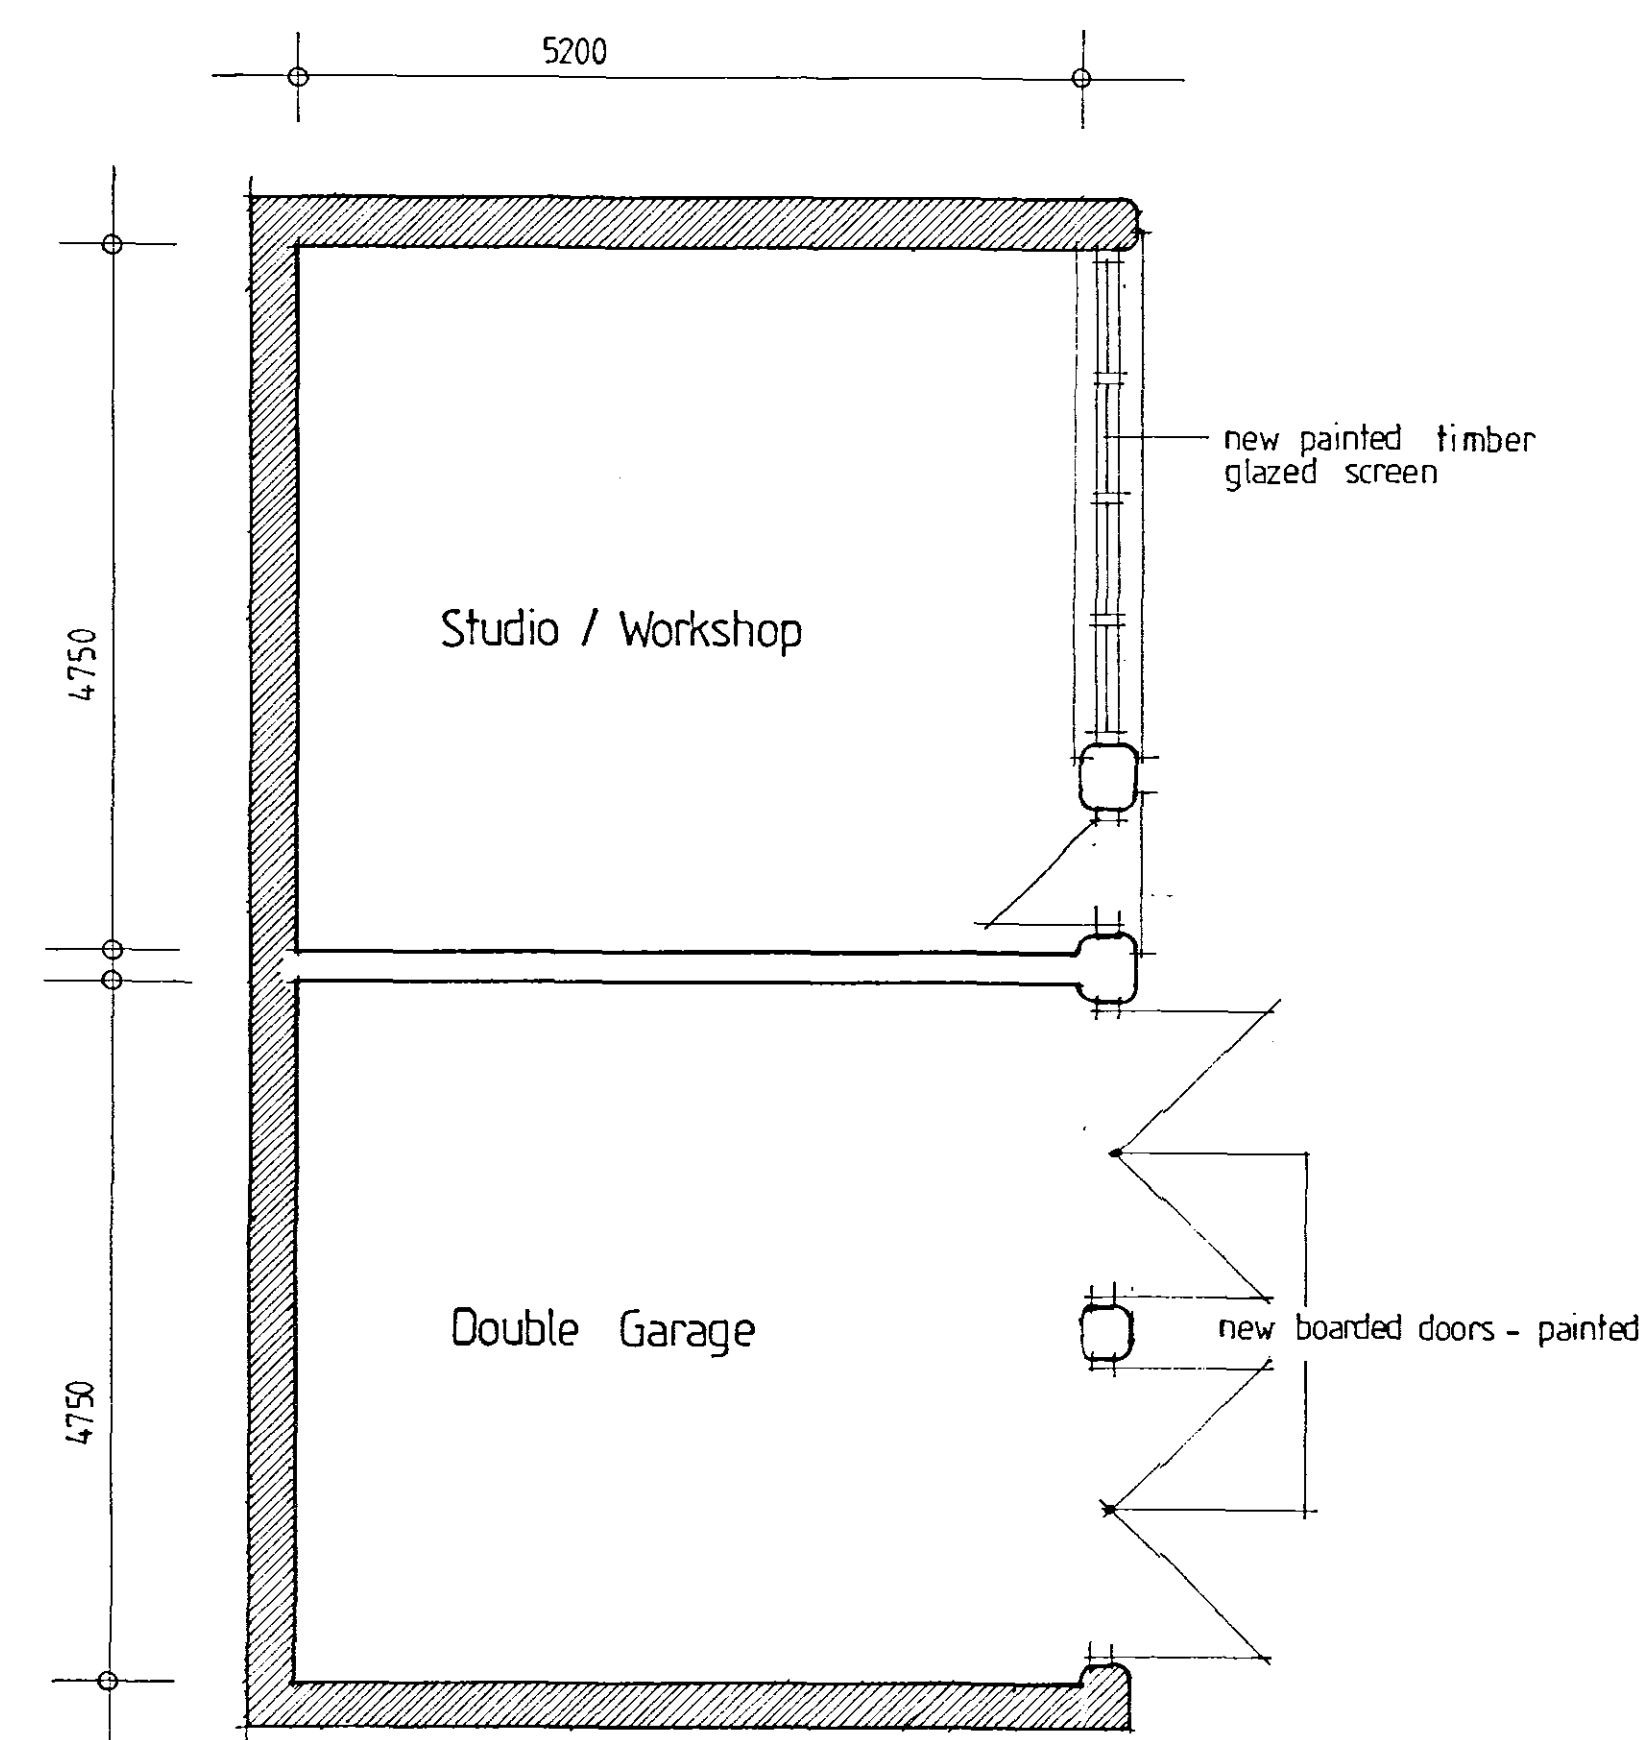

PLAN OF CART SHED CONVERSION

SHDC  
Planning & Development  
16 SEP 2004  
Ref: 1223/04

TREVOR A CLAY R.I.B.A.  
CHARTERED ARCHITECT  
14 OLD FENDIKE ROAD  
WESTON HILLS  
SPALDING  
LINCOLNSHIRE LN26 6DD

Project:  
PROPOSED CONVERSION OF  
REDUNDANT FARM BUILDINGS AT HOGSGATE  
FARM, HOGSGATE, MOULTON FOR  
F DRING AND SONS LTD

Drawing:  
PLANNING APPLICATION DRAWING

|                     |                    |
|---------------------|--------------------|
| Date: 25 August 04  | Proj No: 04/142/PA |
| Scale: 1:50/100/500 | Dwg. No: 003 Rev:  |