




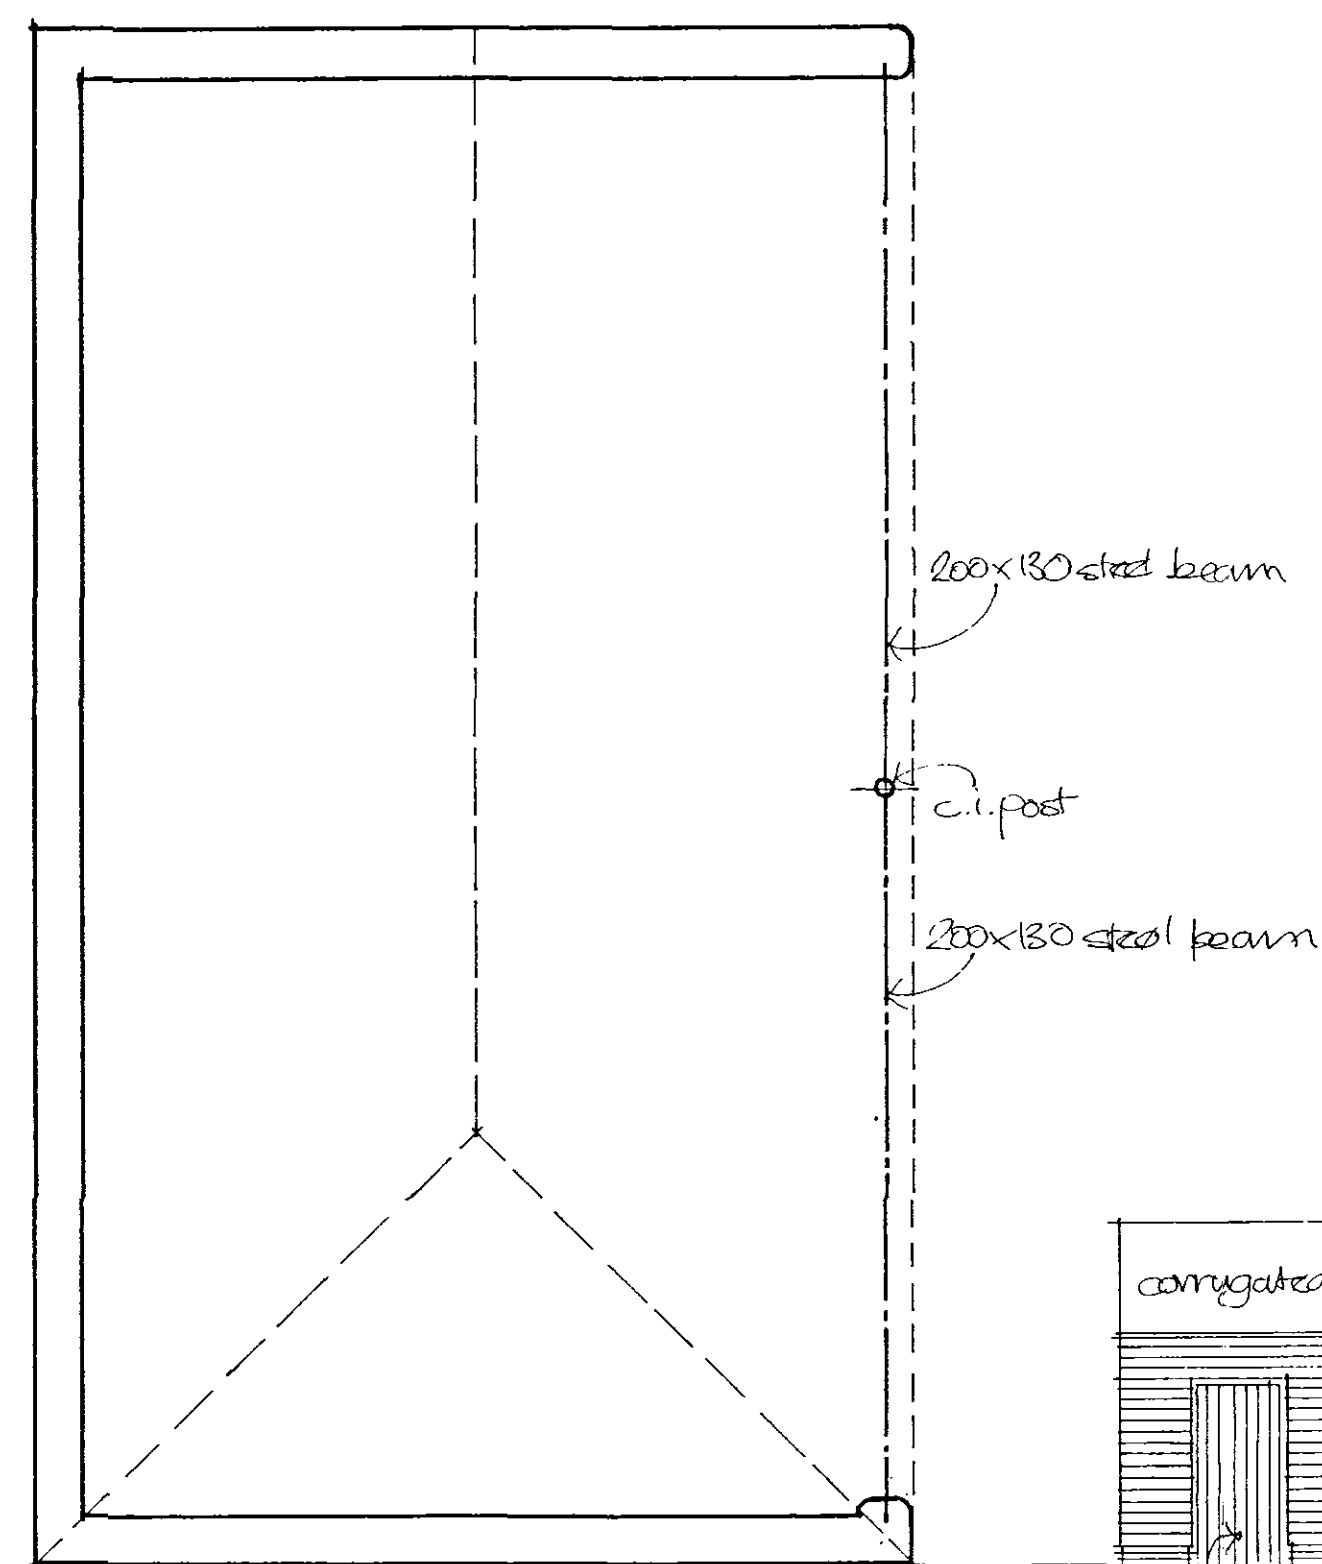


PLAN OF CART SHED

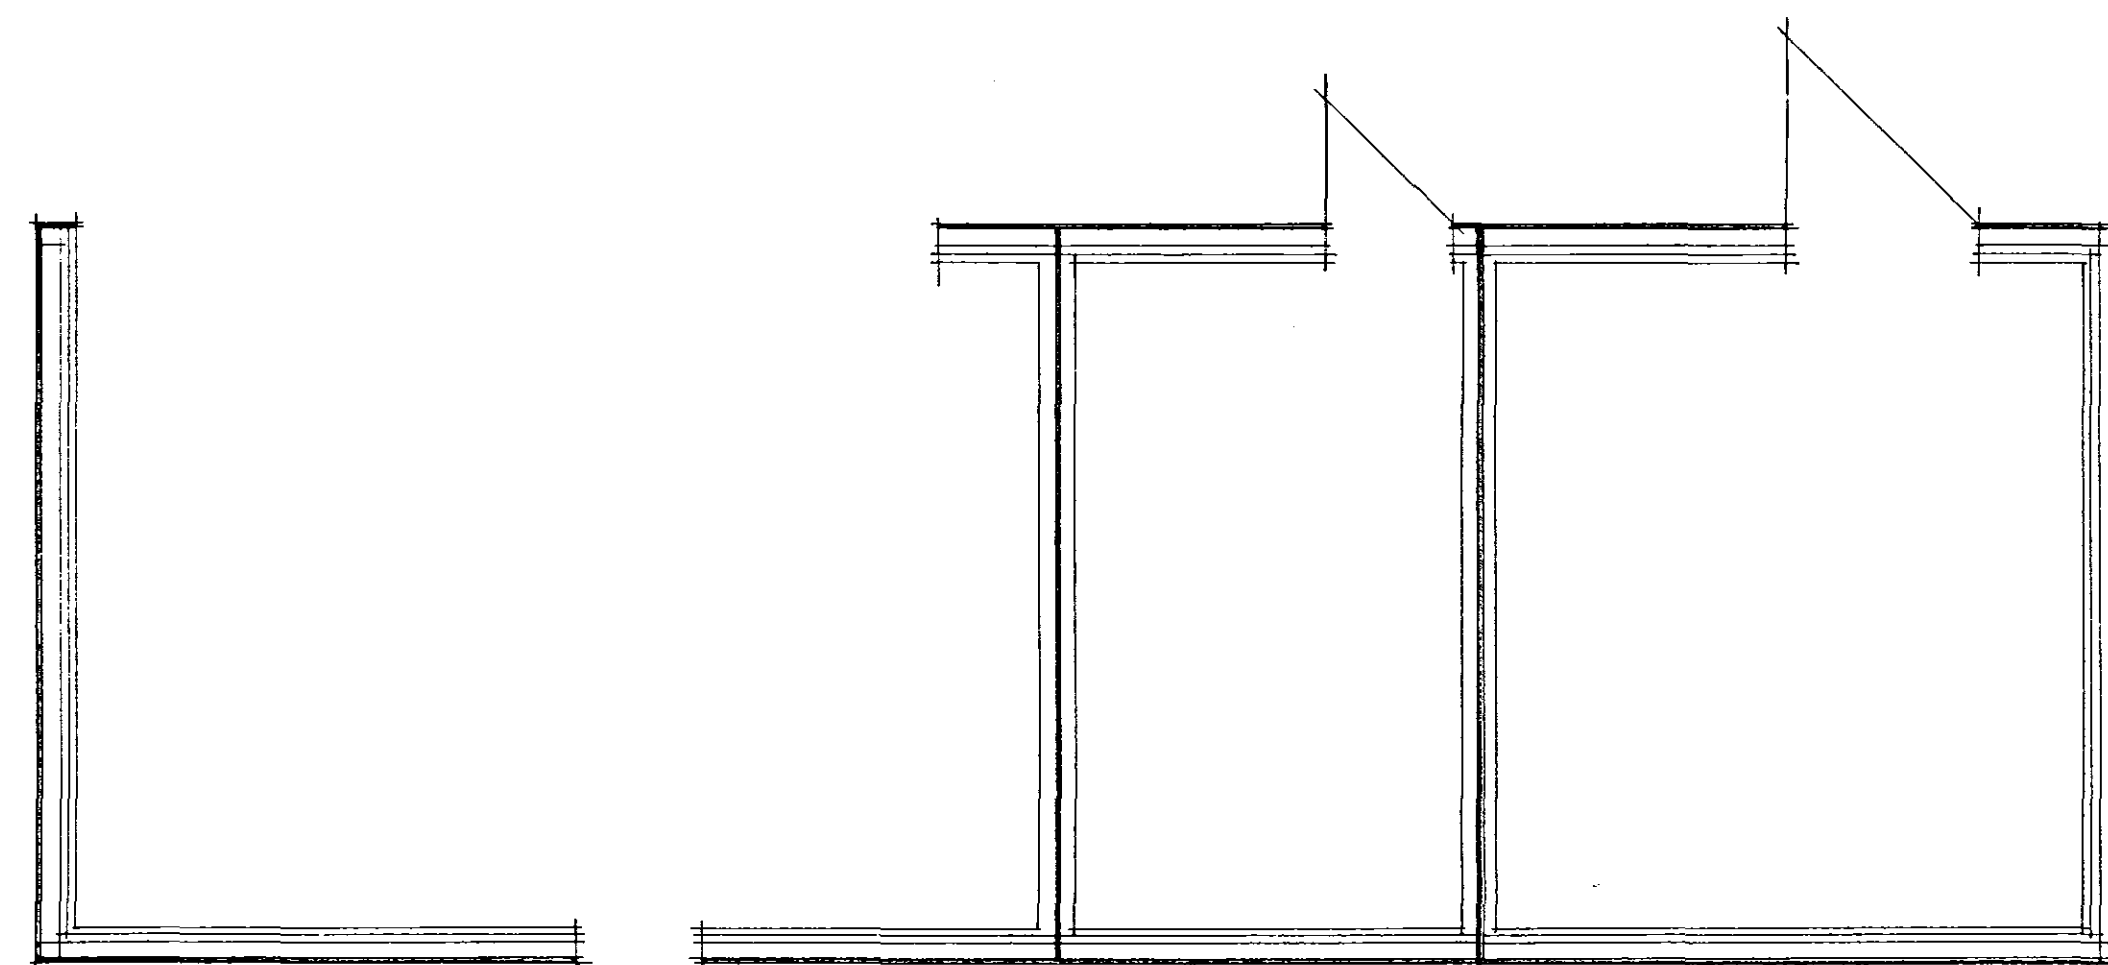


PLAN OF TIMBER BUILDING

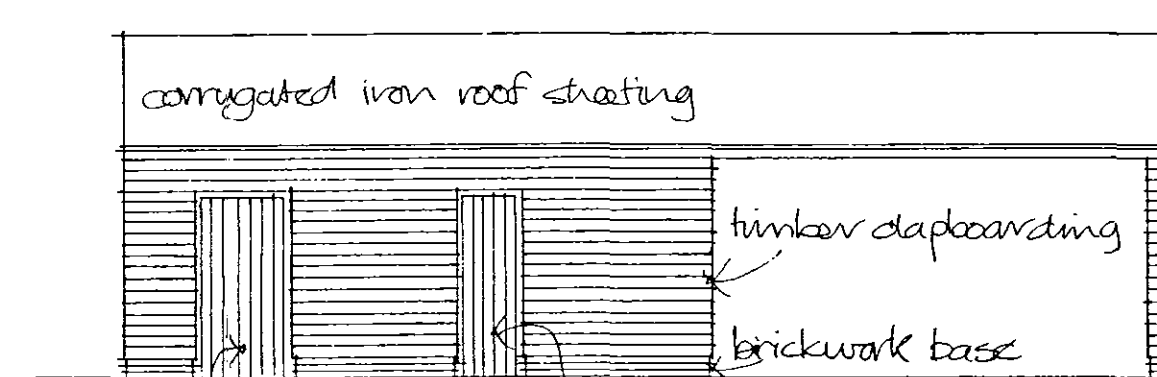


NORTH ELEVATION OF TIMBER BUILDING

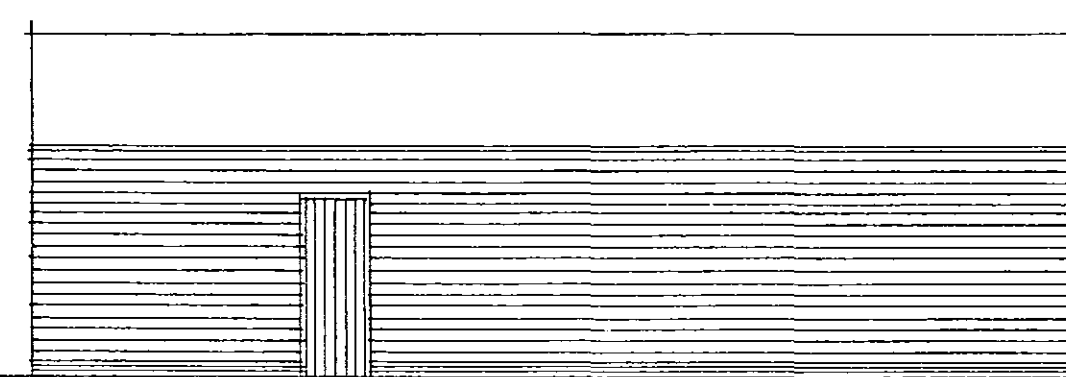

SOUTH ELEVATION OF TIMBER BUILDING

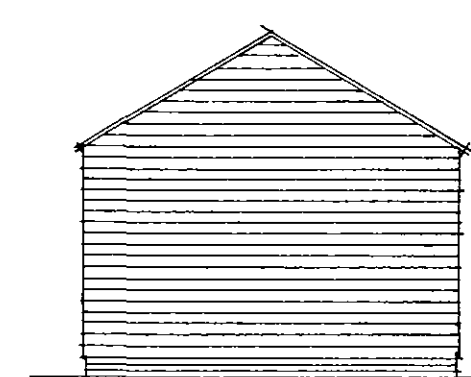


E&W ELEVS OF TIMBER BUILDING

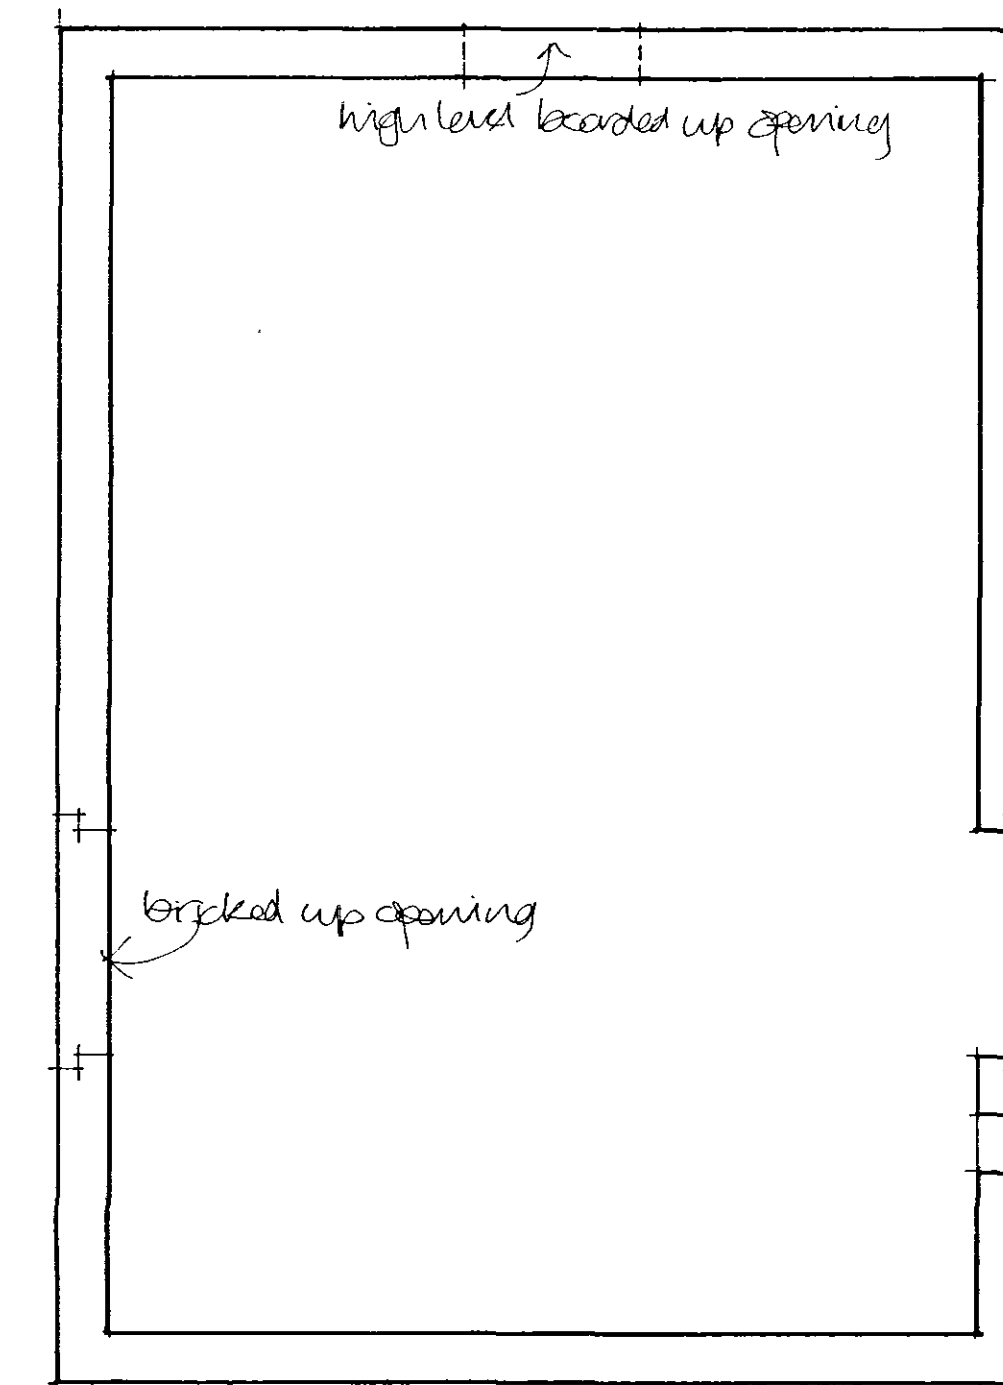


PLAN OF BARN

Shed
Planning & Development
16 SEP 2004
Ref: 1223/04


**DETERMINED
PLAN**

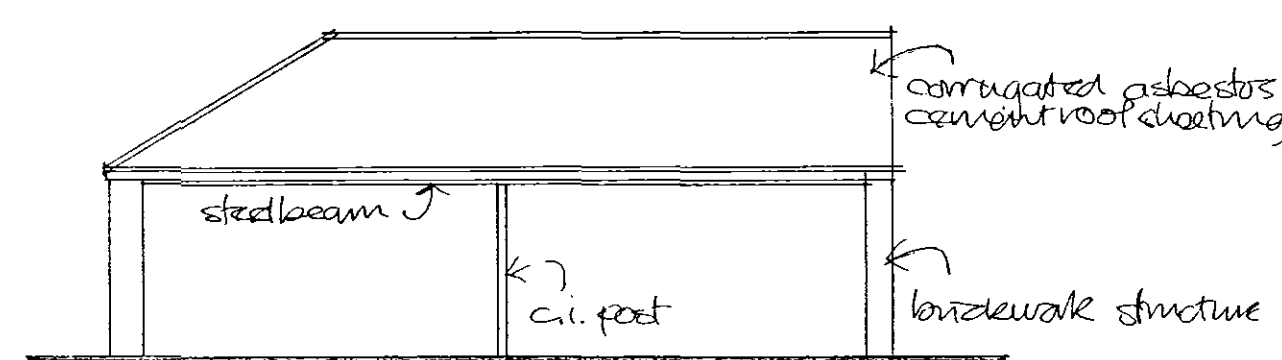


EAST ELEVATION OF CART SHED

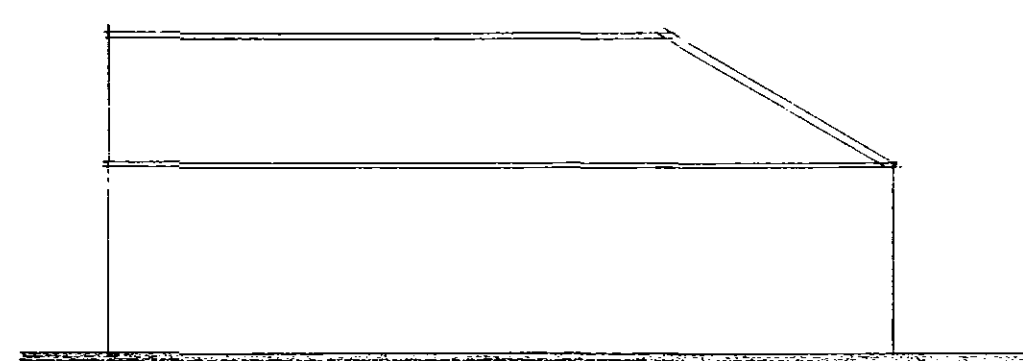


WEST ELEVATION OF CART SHED

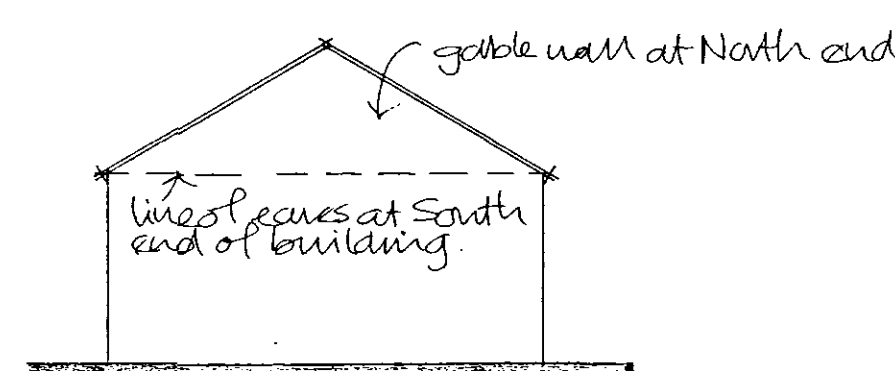


N&W ELEVS OF CART SHED

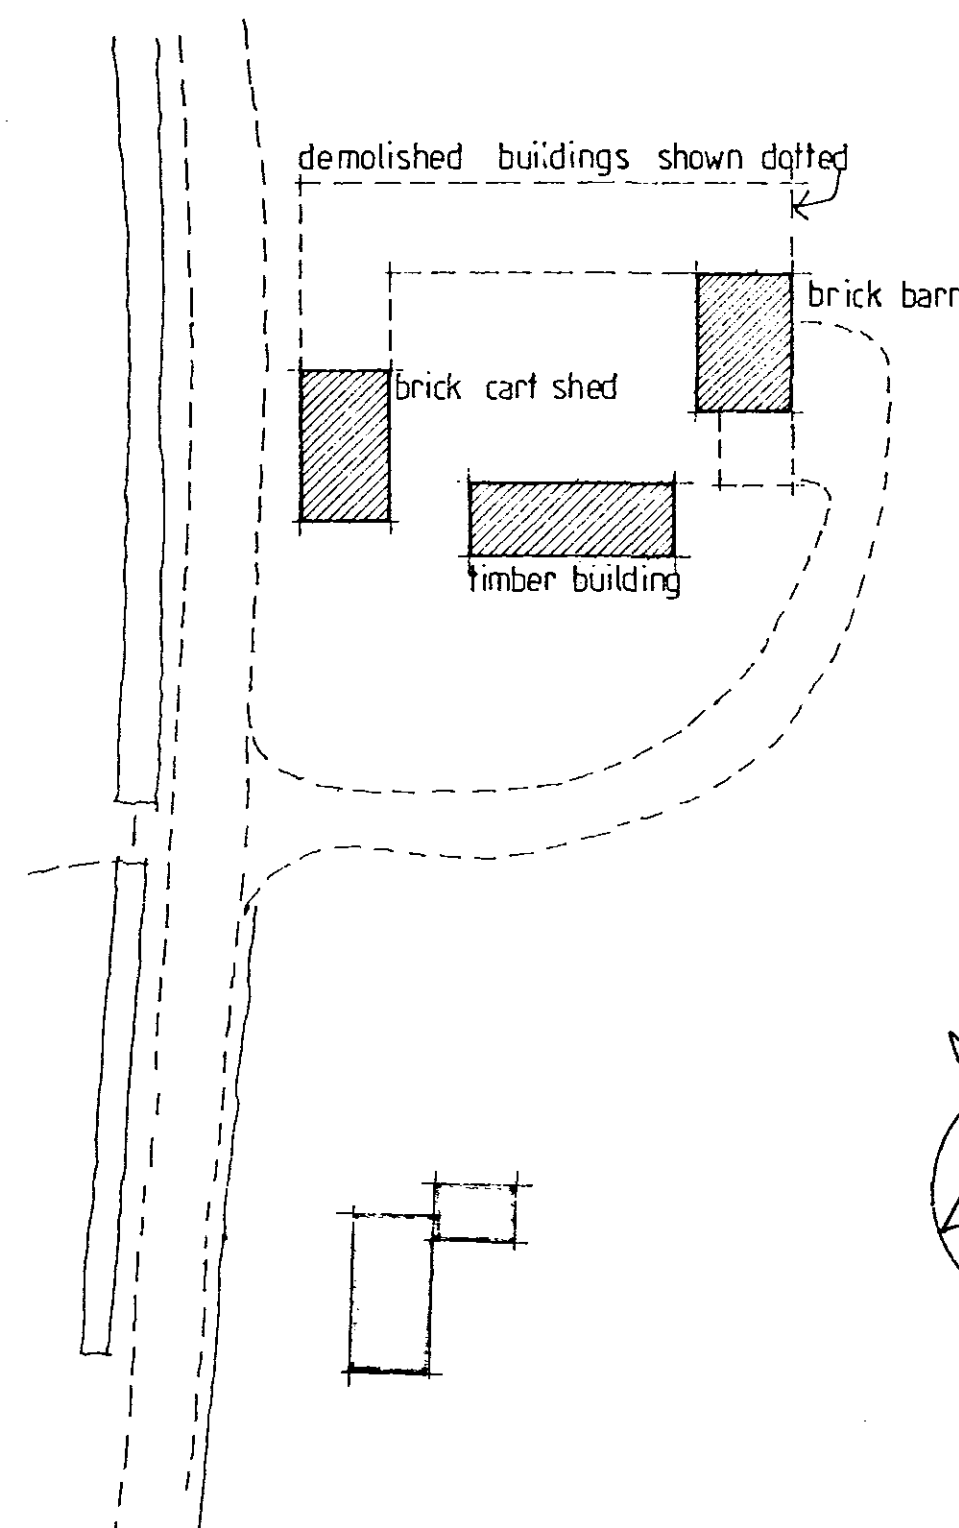


SITE PLAN 1:500 (not surveyed)

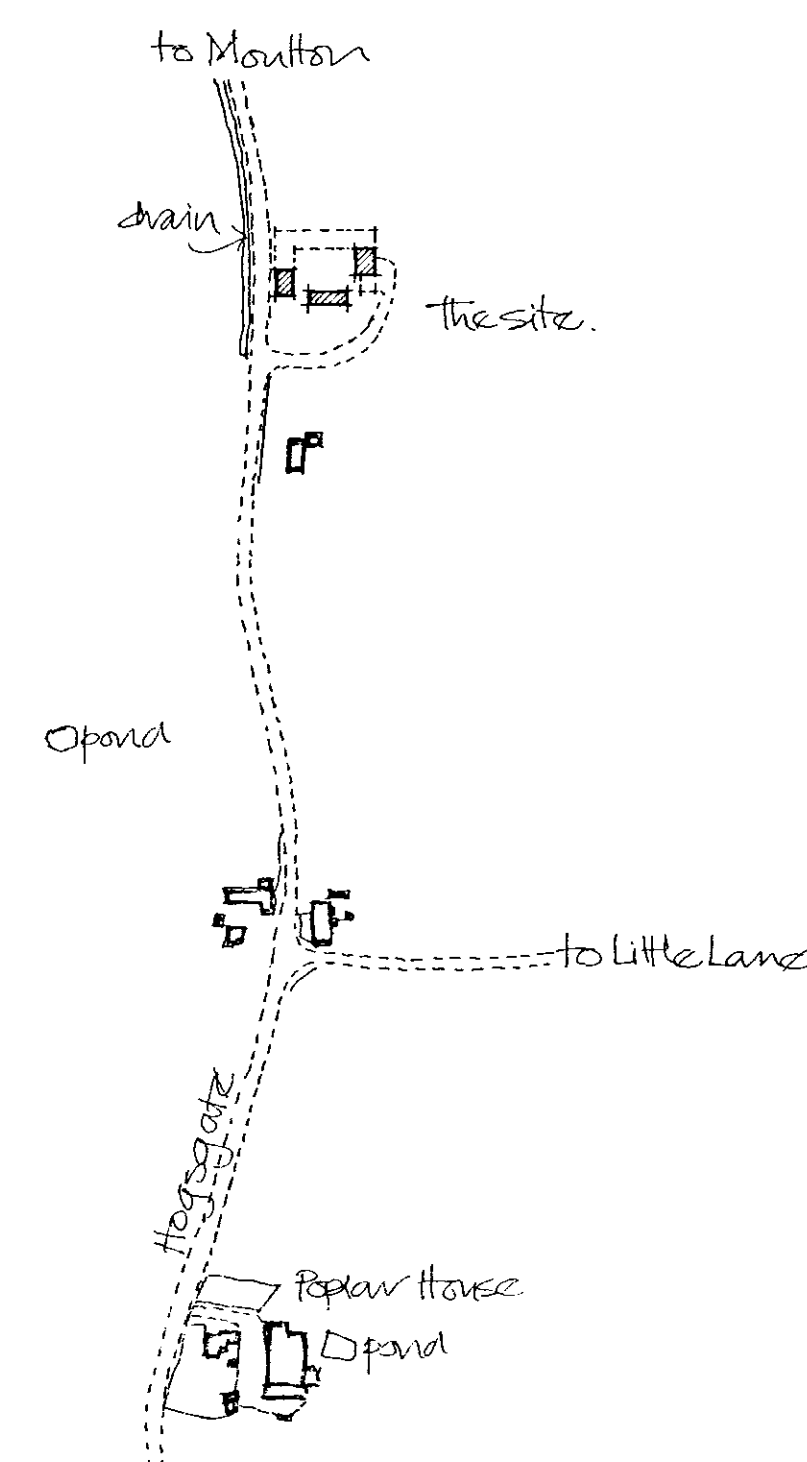


LOCATION PLAN 1:2500 (not surveyed)

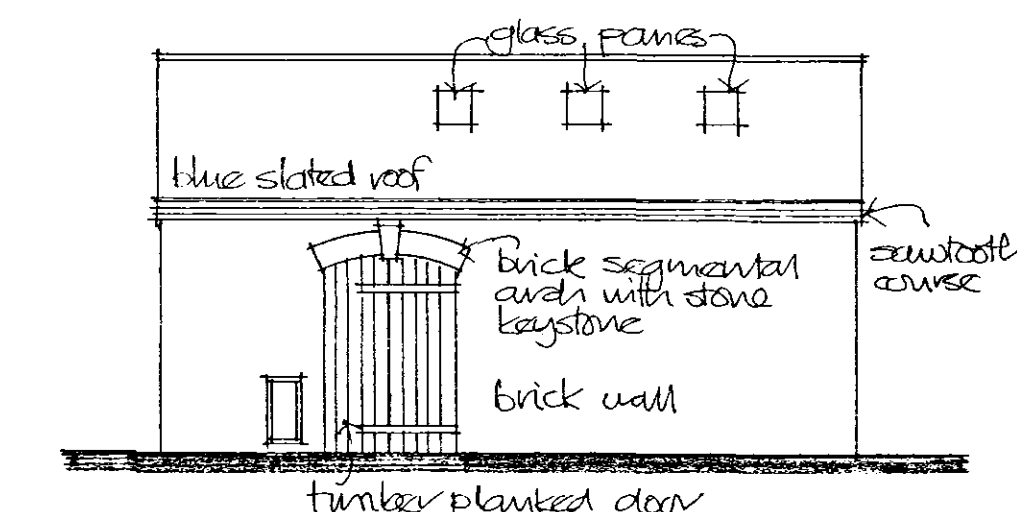


EAST ELEVATION OF BARN

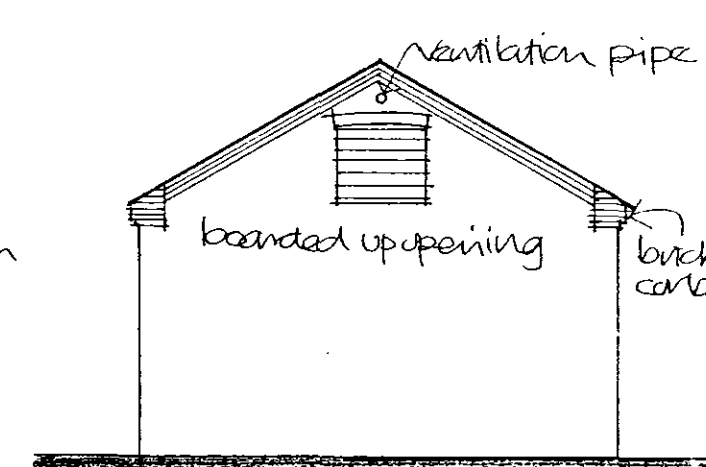


NORTH ELEVATION OF BARN

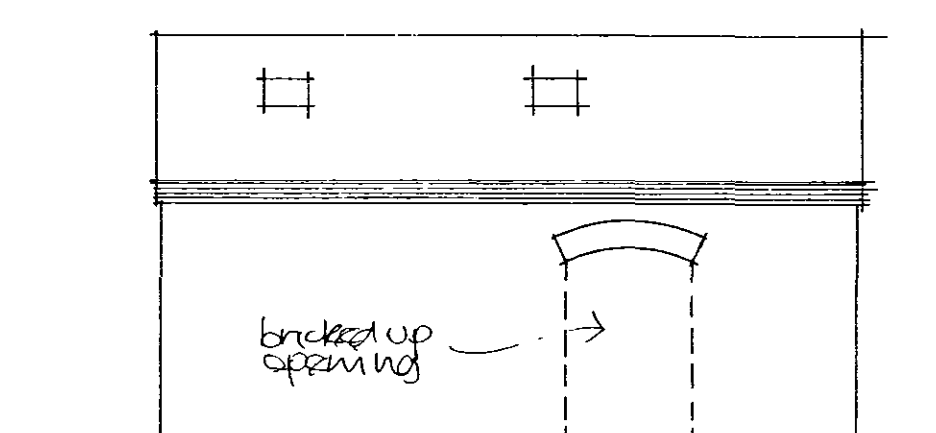

WEST ELEVATION OF BARN

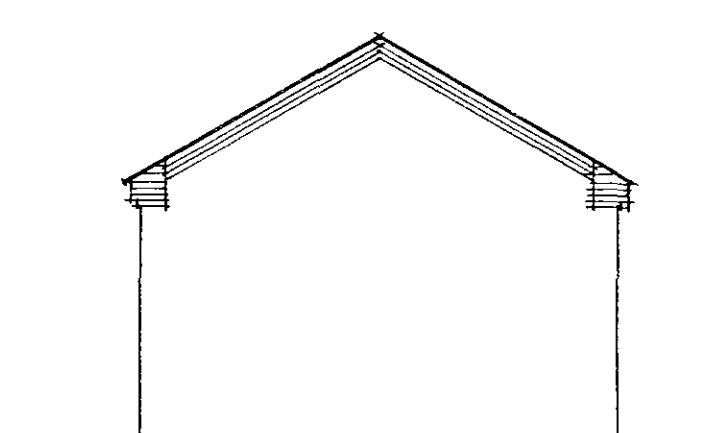

SOUTH ELEVATION OF BARN

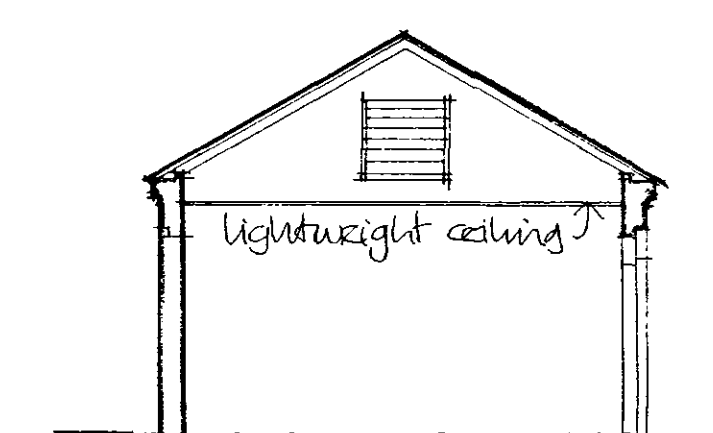

CROSS SECTION

TREVOR A CLAY R.I.B.A. CHARTERED ARCHITECT 14 OLD FENDIKE ROAD WESTON HILLS SPALDING LINCOLNSHIRE PE12 6DD		
Project: PROPOSED CONVERSION OF REDUNDANT FARM BUILDINGS AT HOGSGATE FARM, HOGSGATE, MOULTON FOR F DRING AND SONS LTD		
Drawing: SURVEY OF EXISTING BUILDINGS MAY 04		
Date: 26 May 04	Proj No: 04/142/PA	
Scale: 1:50/100/500/2500	Drg. No: 001	Rev: