





Contractor to check all Dimensions on site prior to ordering materials / commencing work. Do Not Scale from this Drawing - If in doubt then please ask

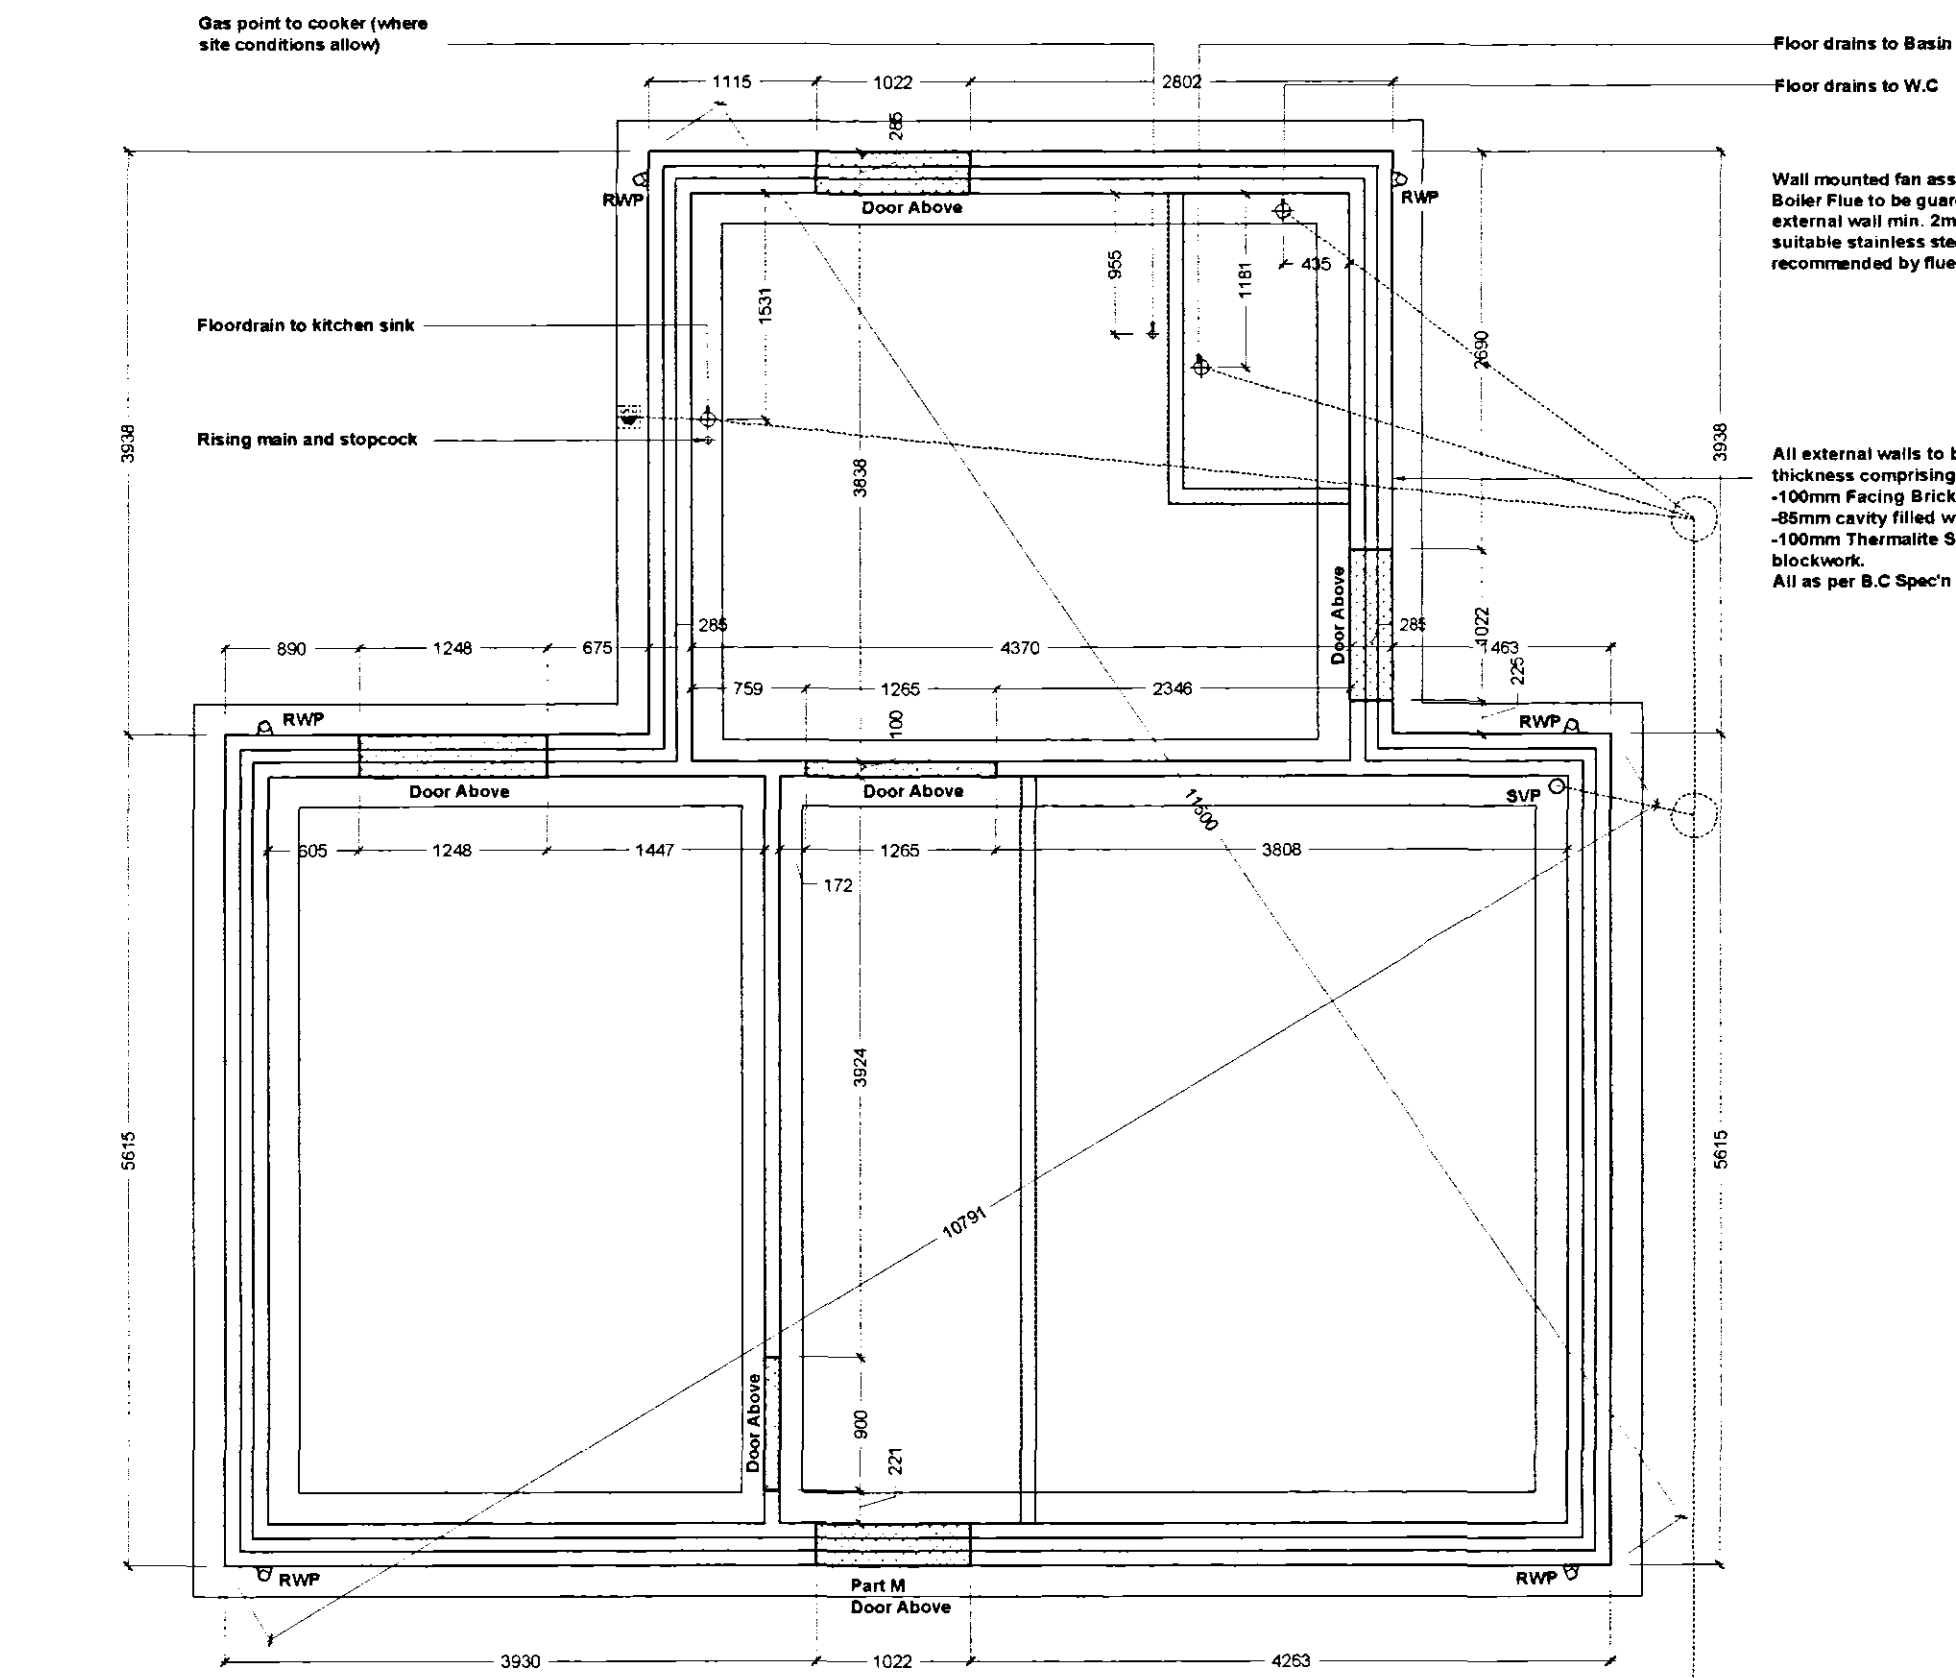

Joist Plan Scale 1:50

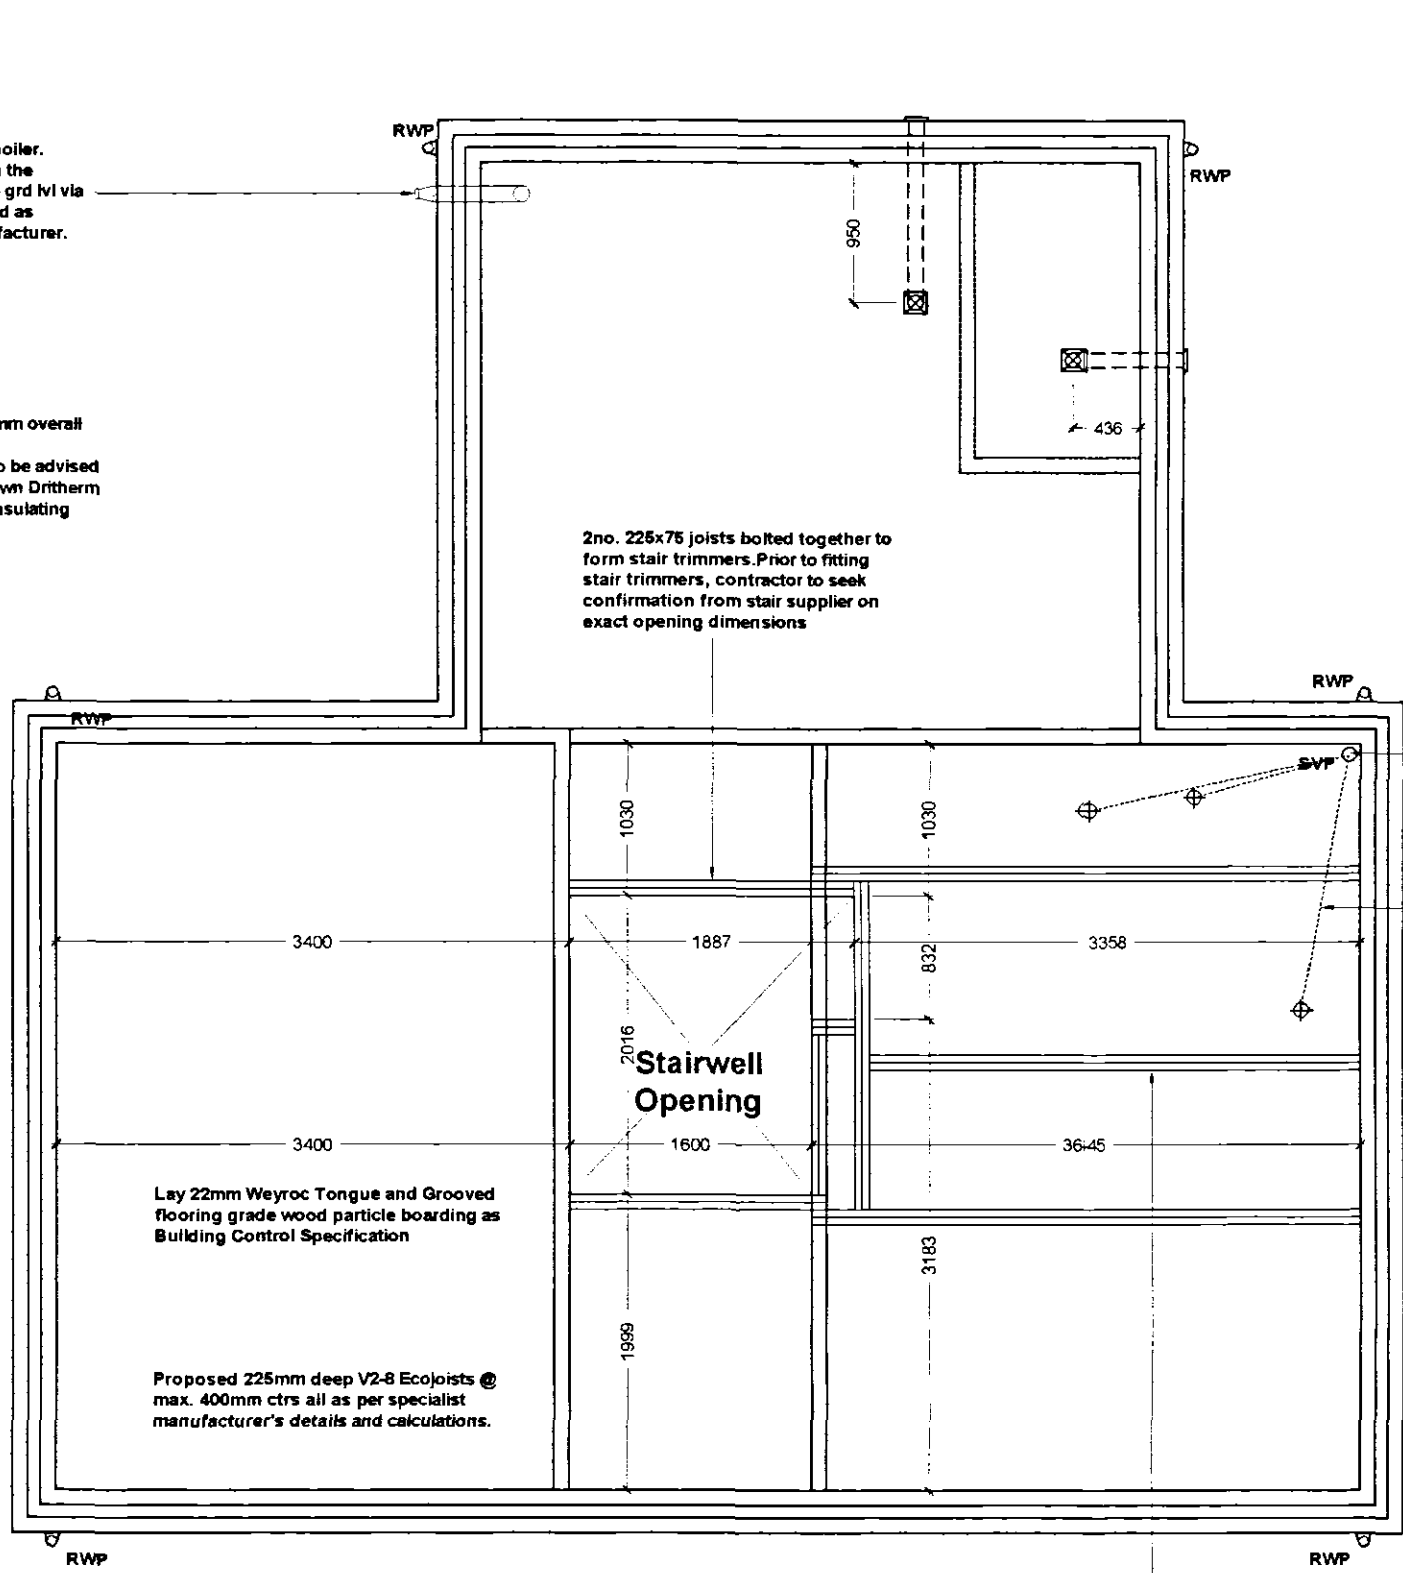


Roof Plan Scale 1:50

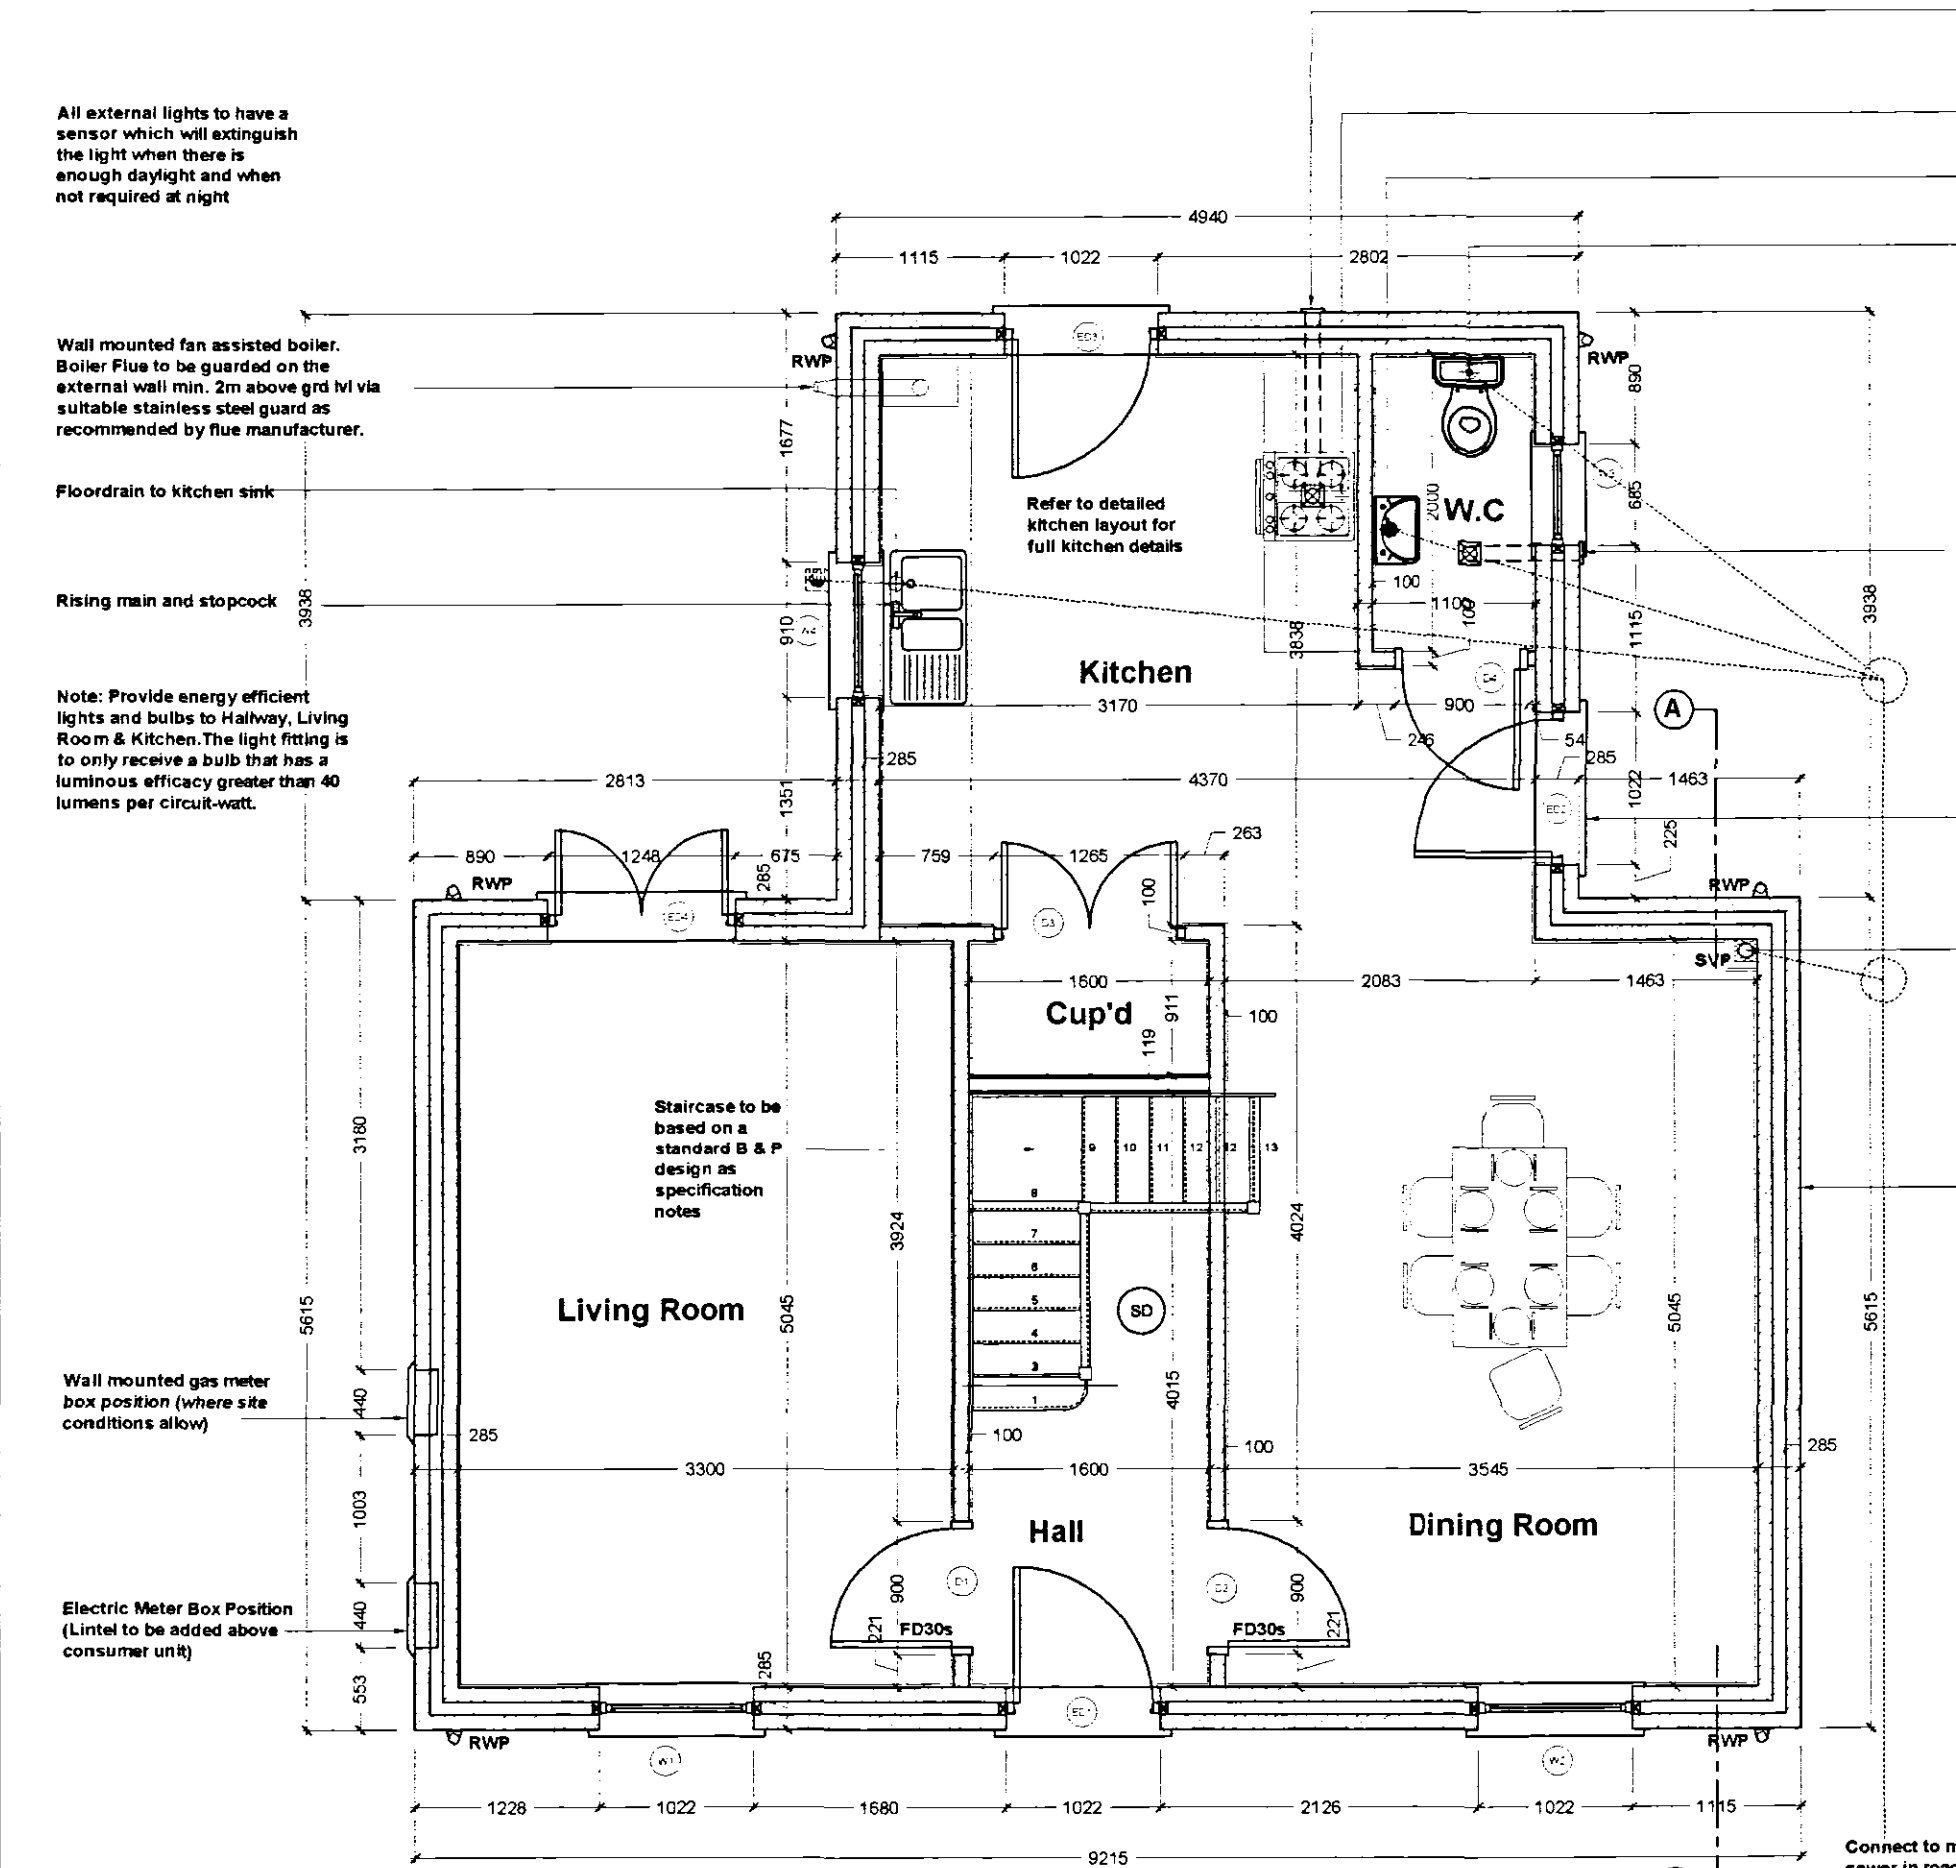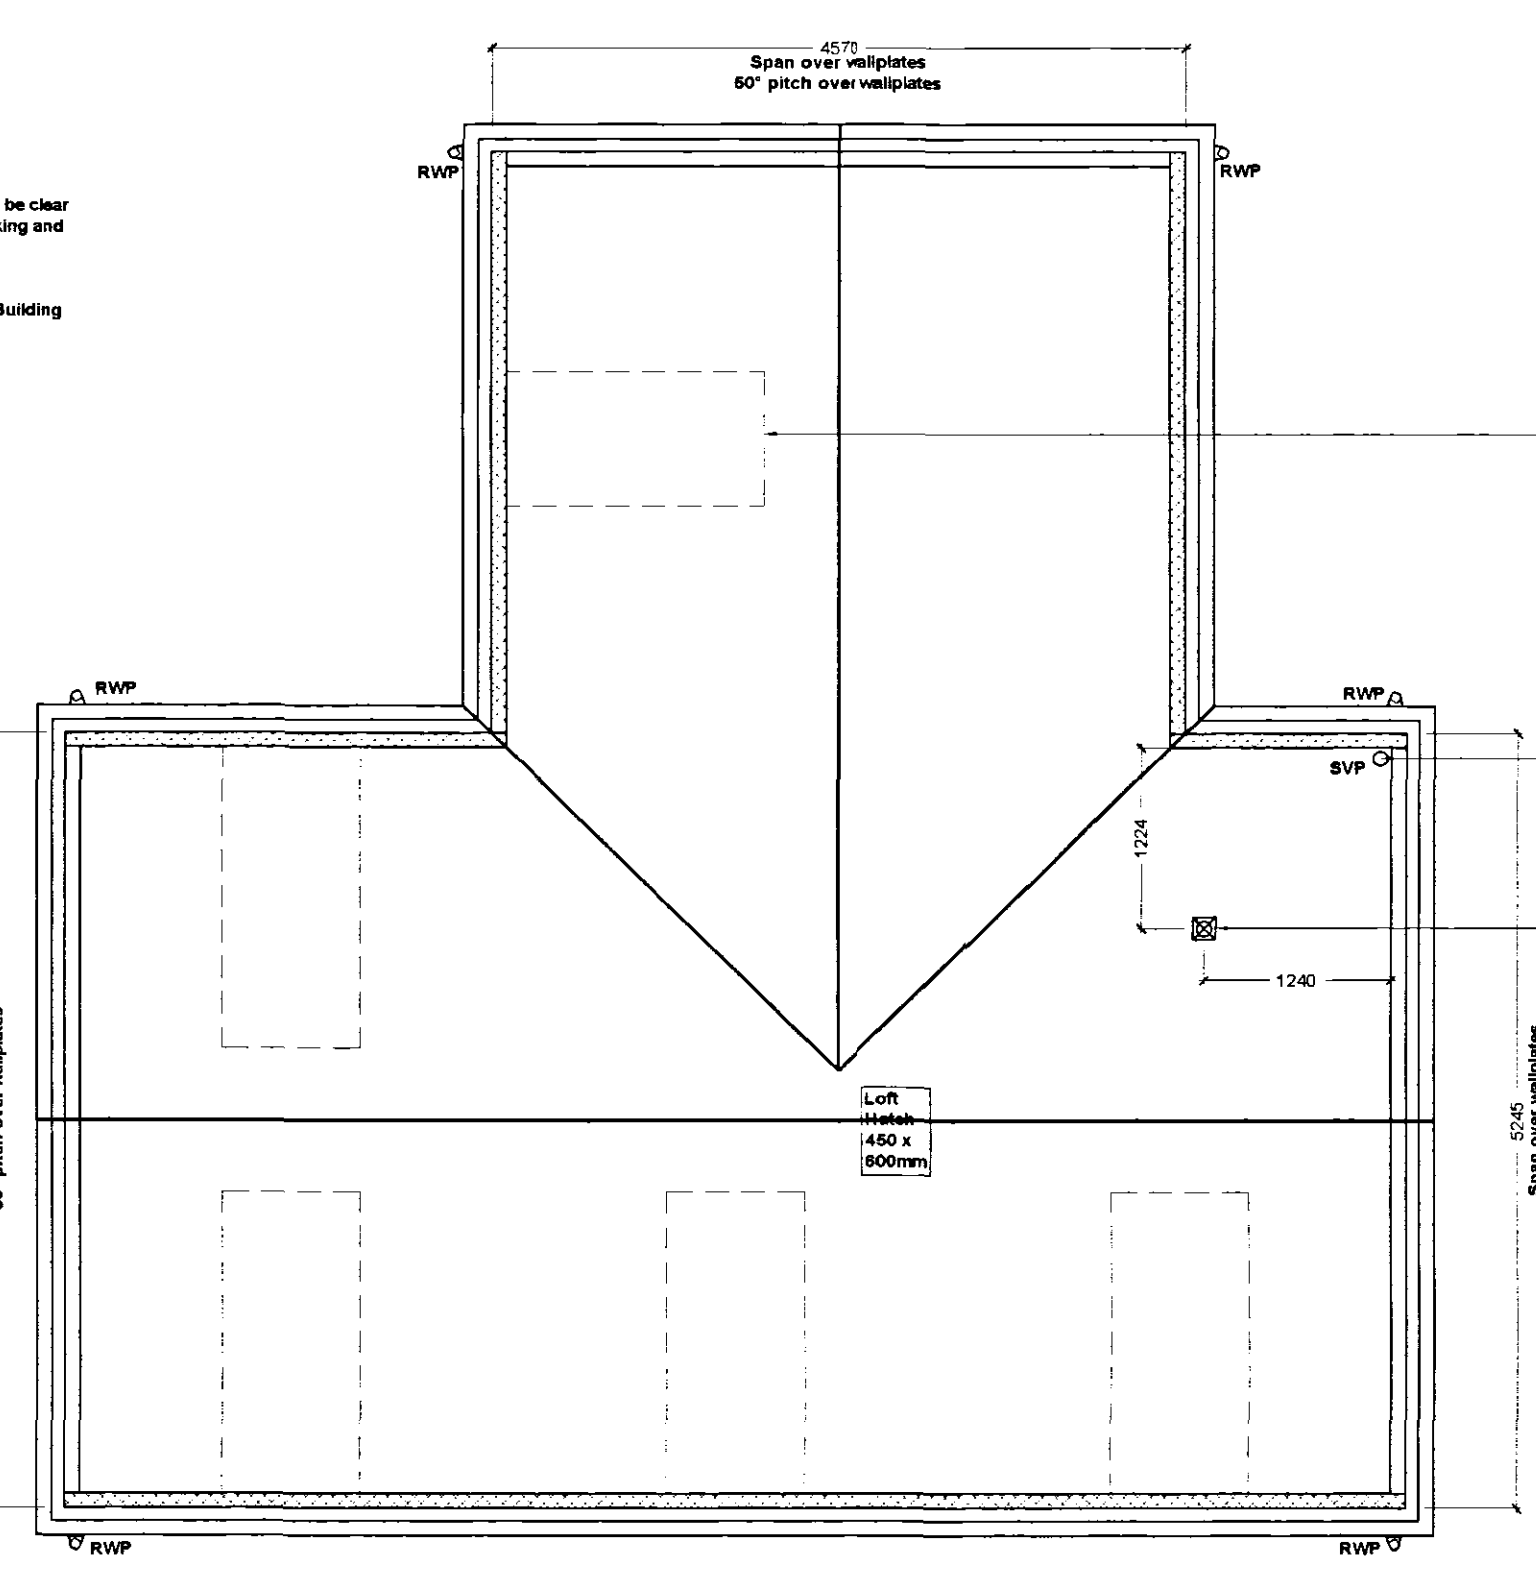

Proposed Ground Floor Plan Scale 1:50

Proposed First Floor Plan Scale 1:50

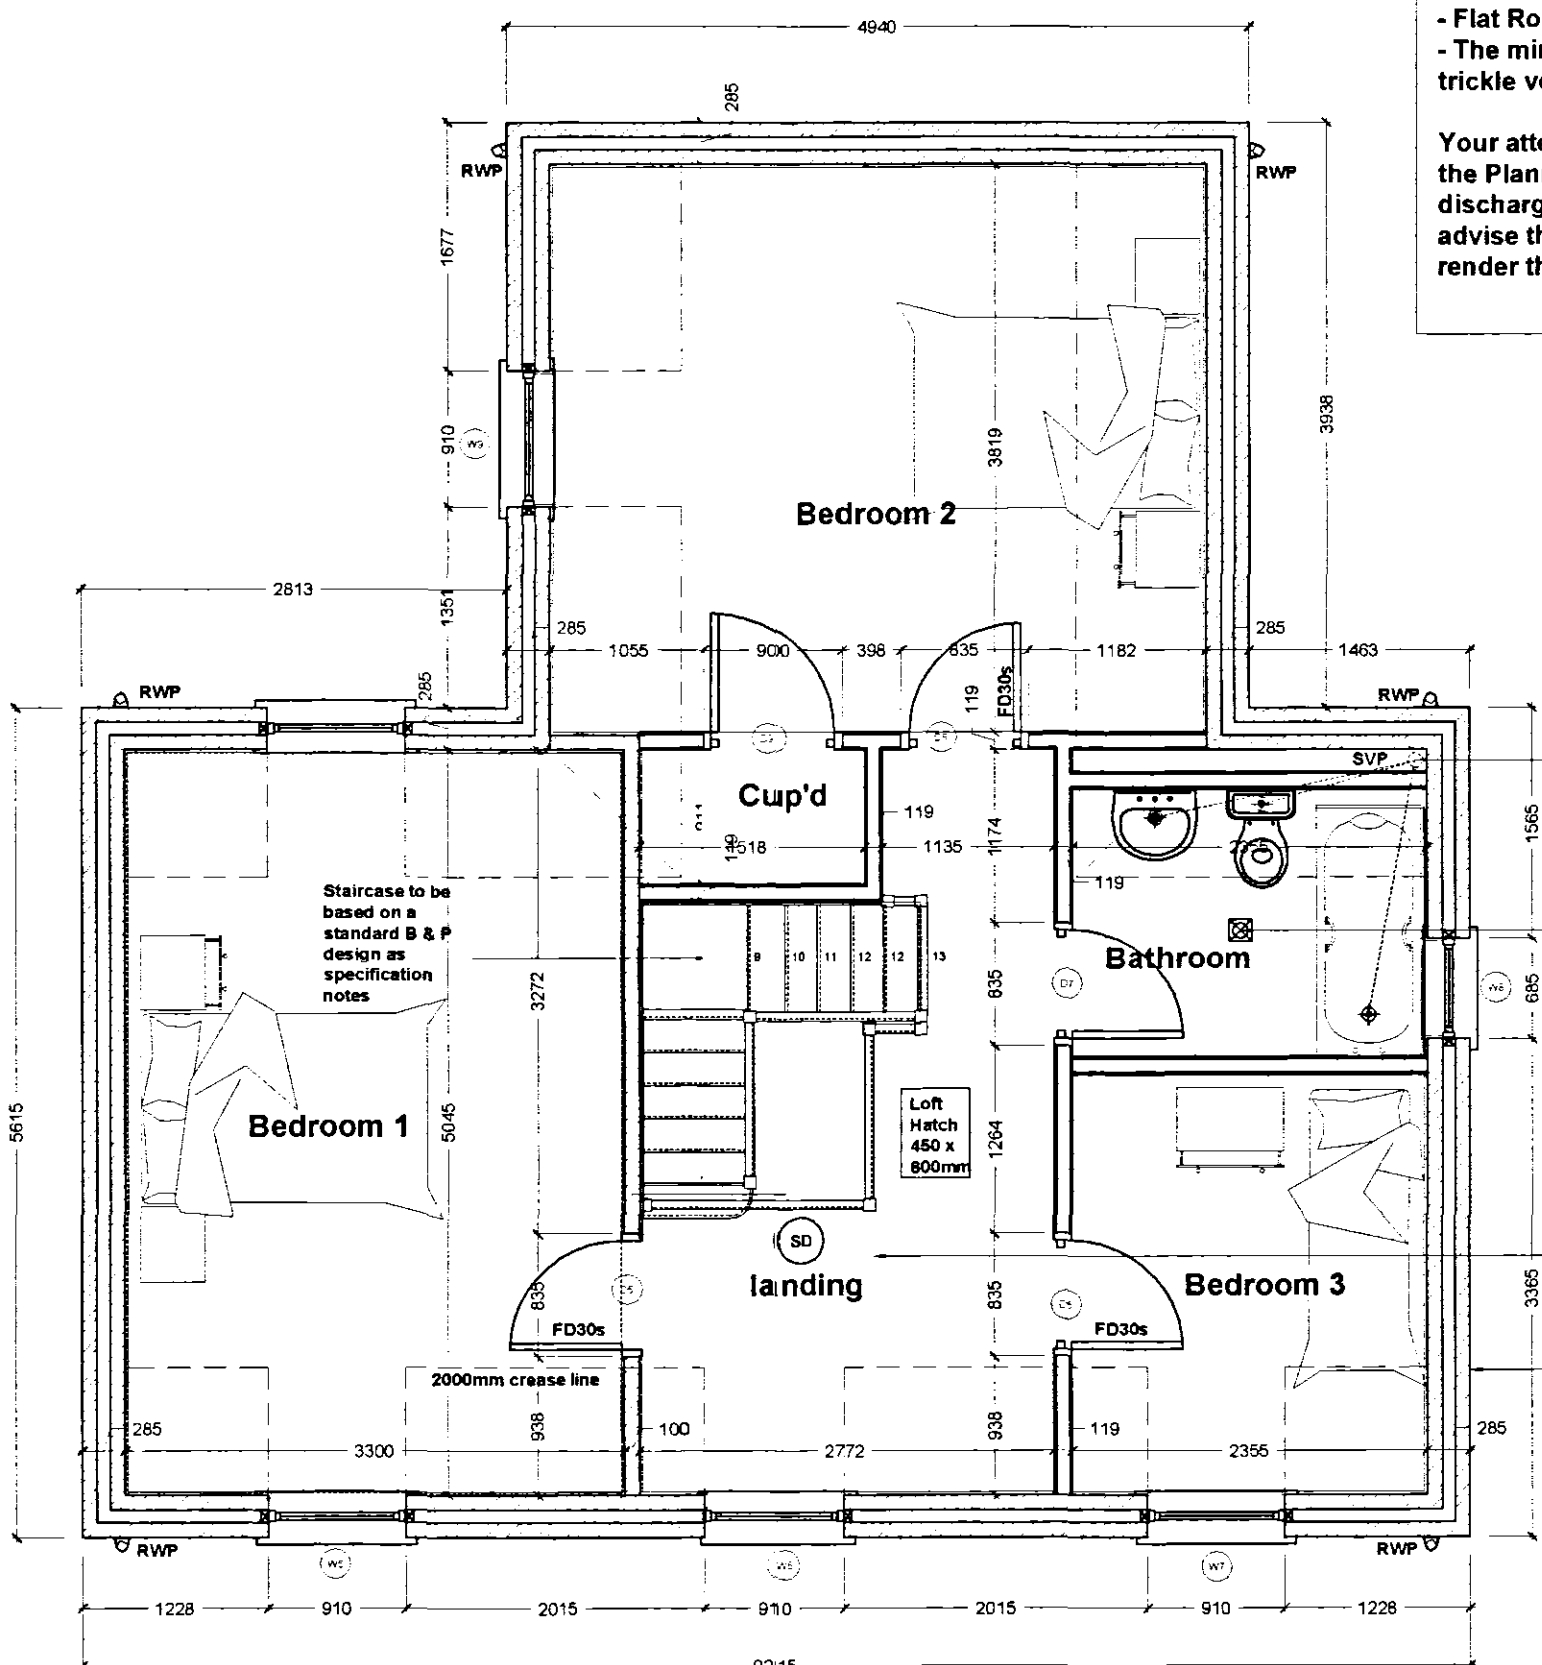

Internal Door Schedule

Door Code	Door Description	Door Size
D1	Living Room	838 x 1981mm
D2	Dining Room	838 x 1981mm
D3	Cop'd	2 x 600 x 1981mm
D4	W.C.	838 x 1981mm
D5	Bedroom 1	762 x 1981mm
D6	Bedroom 3	762 x 1981mm
D7	Bathroom	762 x 1981mm
D8	Bedroom 2	762 x 1981mm
D9	Cop'd	2 x 600 x 1981mm

Window / Door Schedule

Code	Description	Size
W1	Living Room	1022 x 1500mm
ED1	Hall	1022 x 2100mm
W2	Dining Room	1022 x 1500mm
ED2	Kitchen	1022 x 2100mm
W3	W.C.	685 x 1050mm
ED3	Kitchen	1022 x 2100mm
W4	Kitchen	910 x 1050mm
ED4	Kitchen	1248 x 2100mm
W5	Bedroom 1	910 x 900mm
W6	Landing	910 x 900mm
W7	Bedroom 3	910 x 900mm
W8	Bathroom	685 x 1050mm
W9	Bedroom 2	910 x 900mm

Lintels to be Birtley Supagalv CB70 min.300mm longer than window opening widths. Where lintels are between 1800 - 2100mm long they should be supplied as Heavy Duty (CB70HD) and all lintels above 2100mm to be extra heavy duty (CB70XHD).

TILING SPECIFICATION

- Above Worktop Tiling
- Splashback Tiling min 450mm above Sanitaryware
- Half Height Tiling to Window Sill Level or 1200mm in Bathrooms without a window. No Skirting Required to walls.
- Full Height Tiling. No Skirting Required to walls.

AMENDED PLAN

Ref. A1

Client: Mr P England
6 Woodgate Road
Moulton Chapel
PE12 0XF

SHDC Planning & Development
24 OCT 2007

Site: Proposed Residential Development to No.6 Woodgate Road

remway Design Ltd

2 Red Lion Street
Spalding
PE11 1SX
Tel / Fax: 01775 768 921
Mobile: 07815 112 058
e-mail: jason@remwaydesign.co.uk

Date: Oct 06 Scale: As Noted

Drawing No: 997 - 03 "H"

PLEASE NOTE:
Due to areas of the structure being covered, unexposed or otherwise inaccessible the notes / specifications of existing materials are subject to confirmation of site when it is feasible to expose the relevant areas of construction.