


SHDC
PLANNING & DEVELOPMENT
11 SEP 2007
Ref. 1224/07

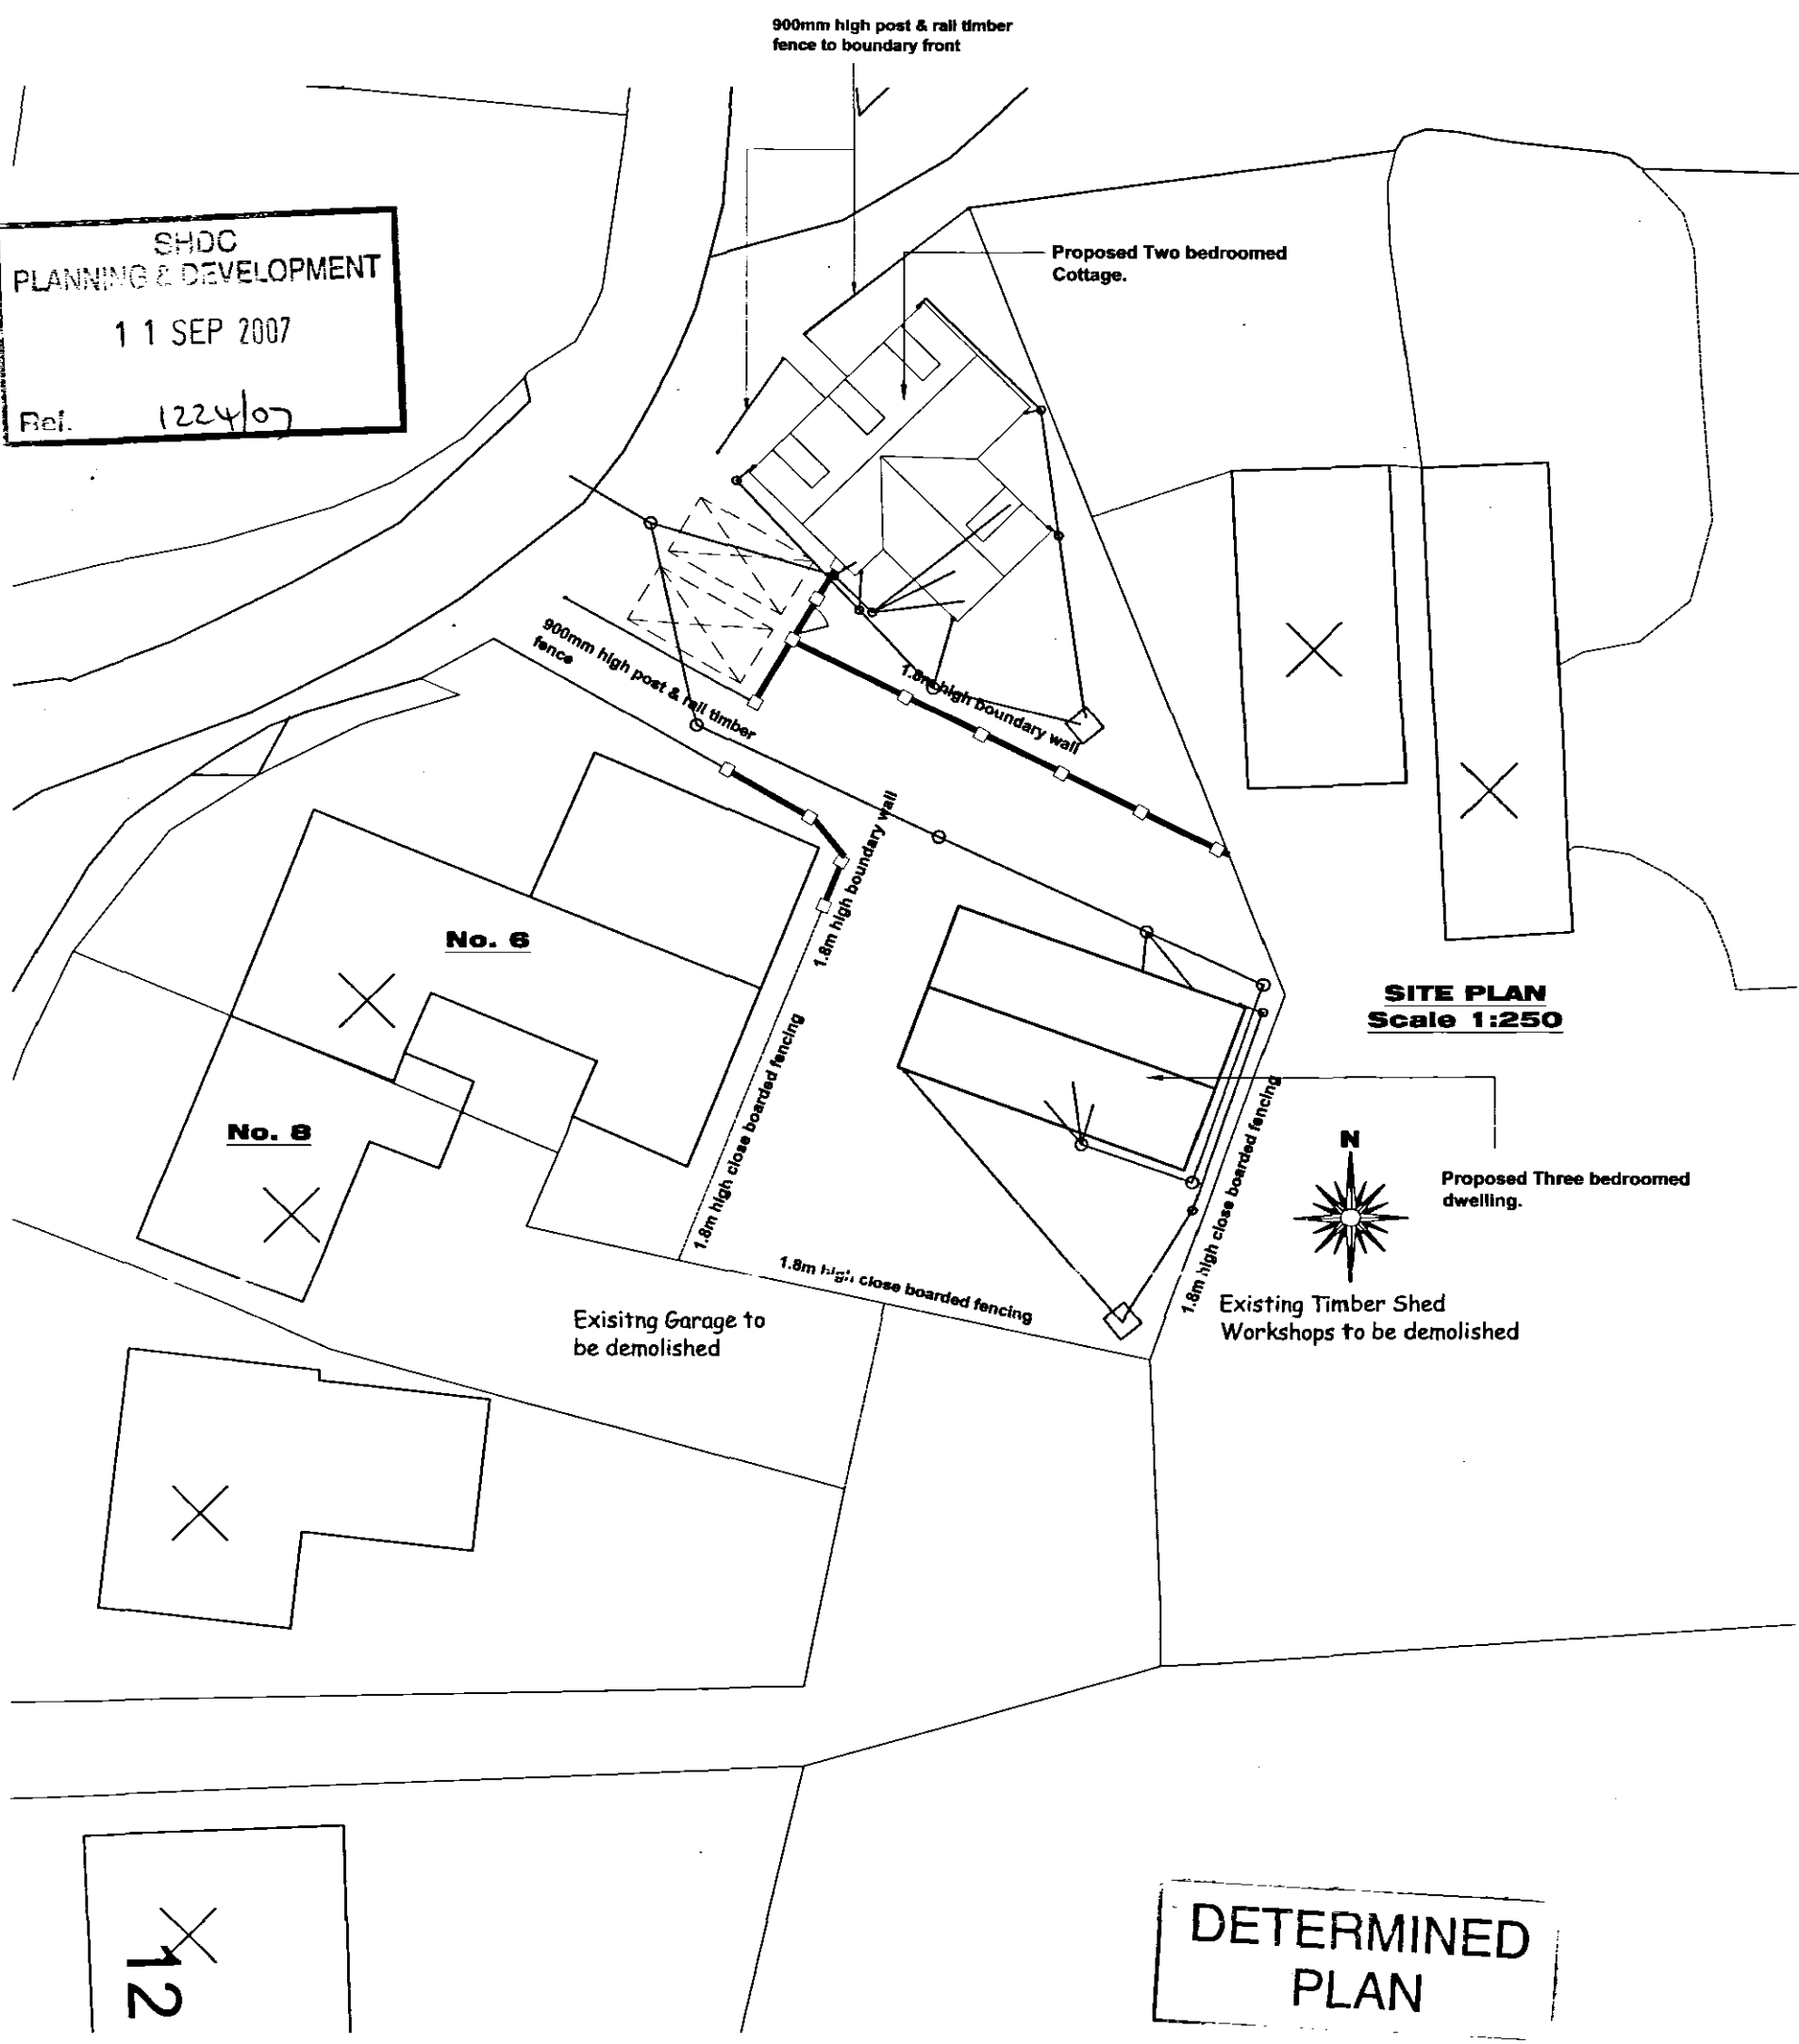

SITE PLAN
Scale 1:250

rev "B" - 15.08.07 - Building Control Amendments
rev "A" - 02.11.06 - Position amended and boundary treatments added

Date: may06 Scale: 1:250 / 1:1250

Drawing No:
rem 997 - 06 "B"



2 Red Lion Street
Spalding
PE11 1SX
Tel / Fax: 01775 768 921
Mobile: 07815 112 058
e-mail: jason@remwaydesign.co.uk

Site:
Proposed Residential
Development to No.6
Woodgate Road

Client:
Mr P England
6 Woodgate Road
Moulton Chapel
PE12 0XF