


Contractor to check all Dimensions on site prior to ordering materials / commencing work. Do Not Scale from this Drawing - If in doubt then please ask

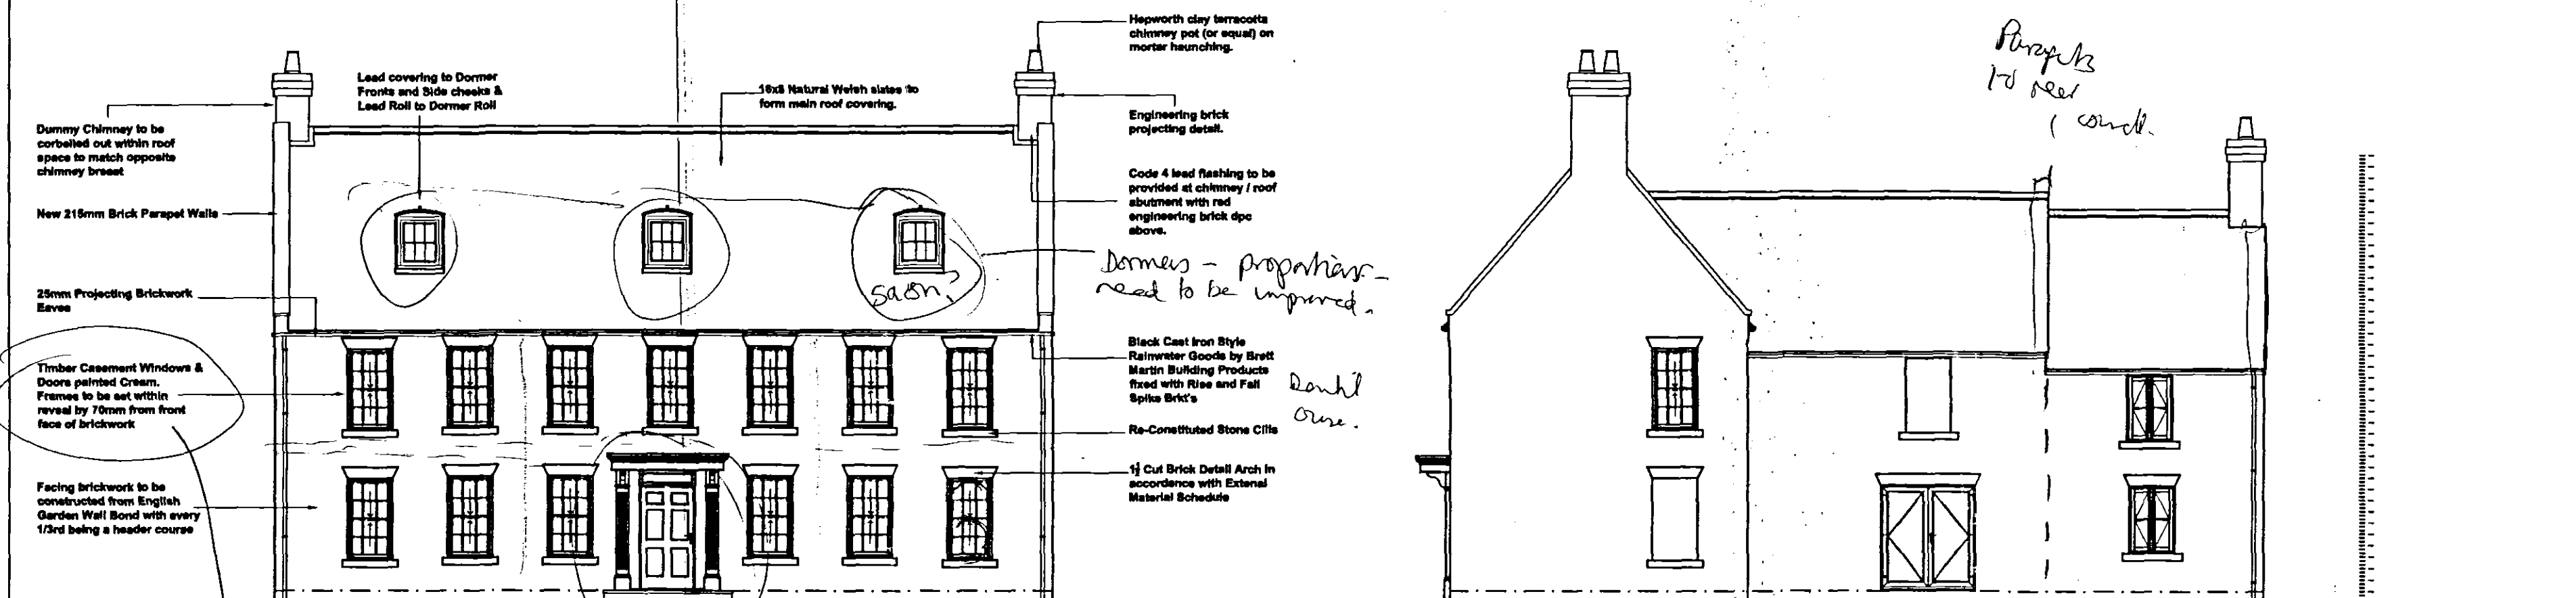


Front Elevation
Scale 1:100

flush not recessed BC req 30mm
set back - so set back 30 +
masonry to take up
difference

Downcase - doesn't
look authentic - appears
"applied" like gipsy to side gables.
very heavily
fertilized - needs
central projection / strong cornice?

Side Elevation
Scale 1:100


set back req'd.

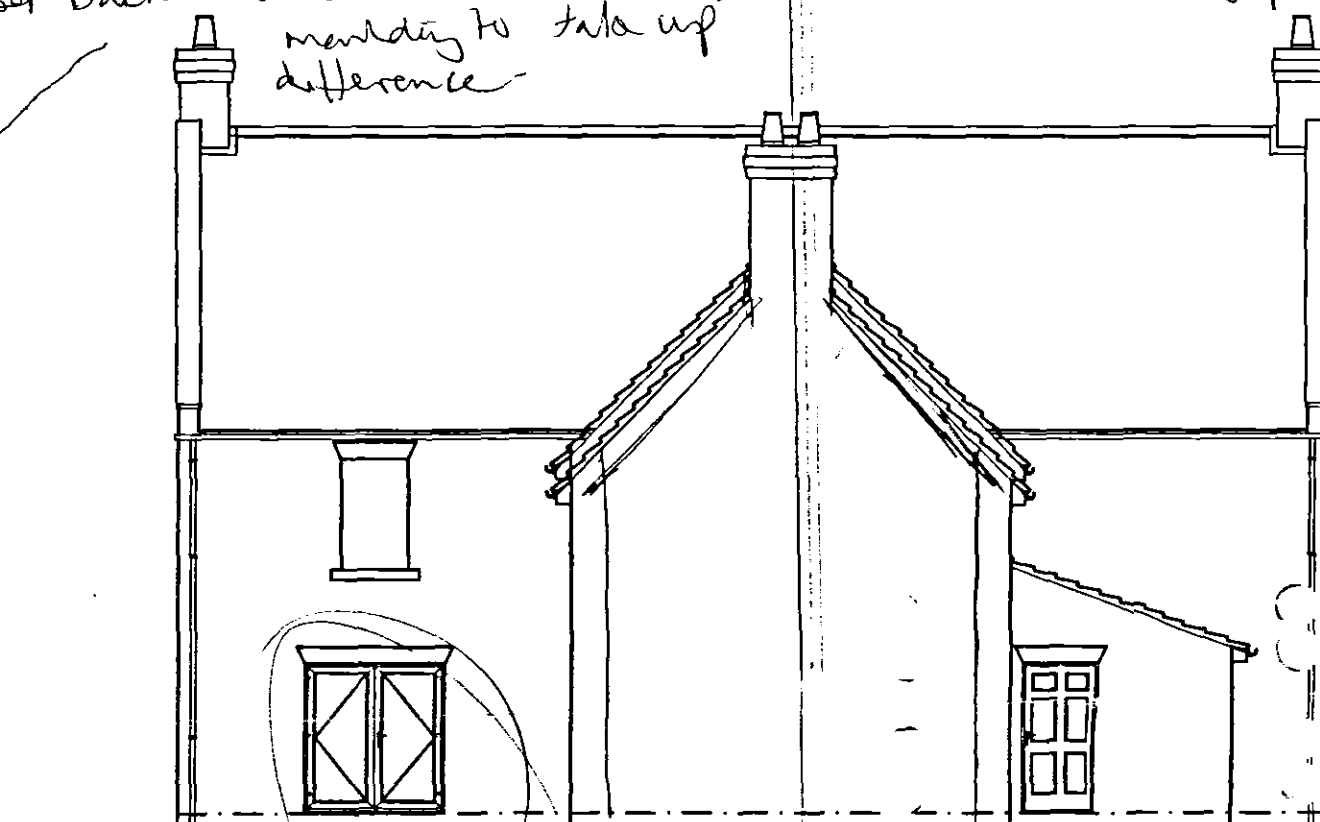


Rear Elevation
Scale 1:100




Side Elevation
Scale 1:100

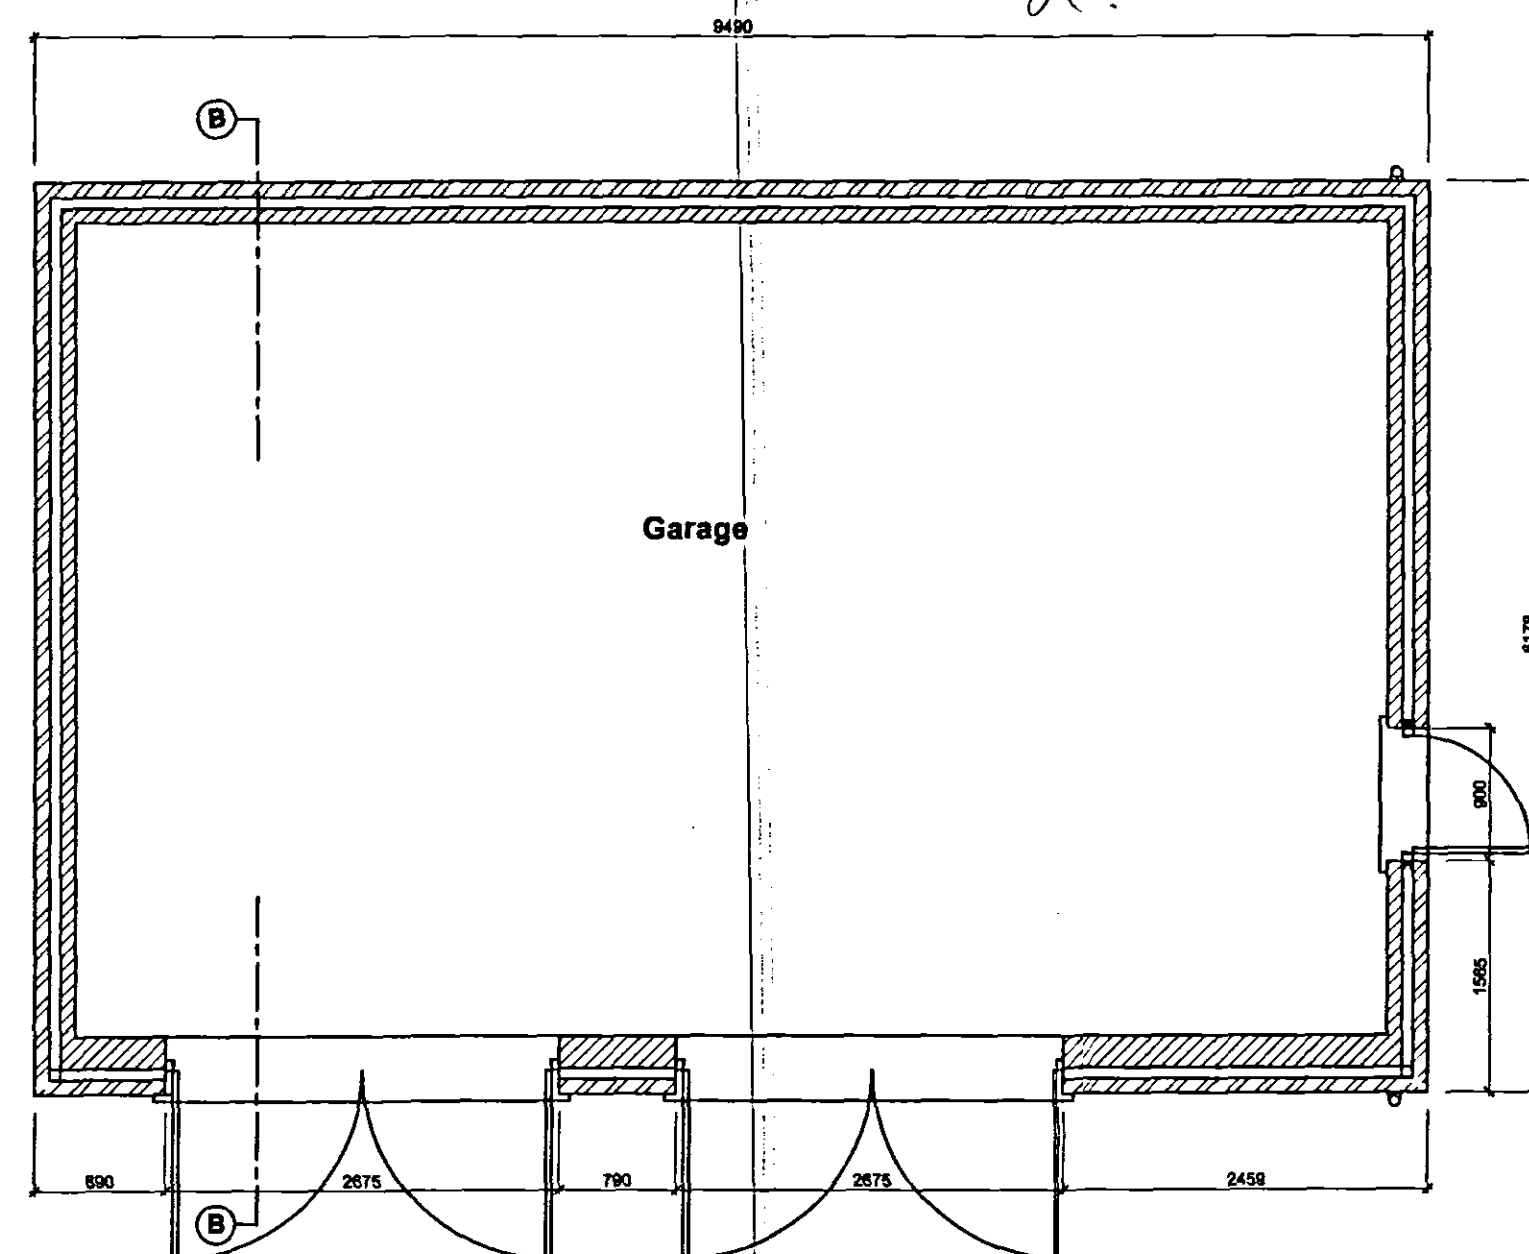


Garage Floor Plan
Scale 1:50

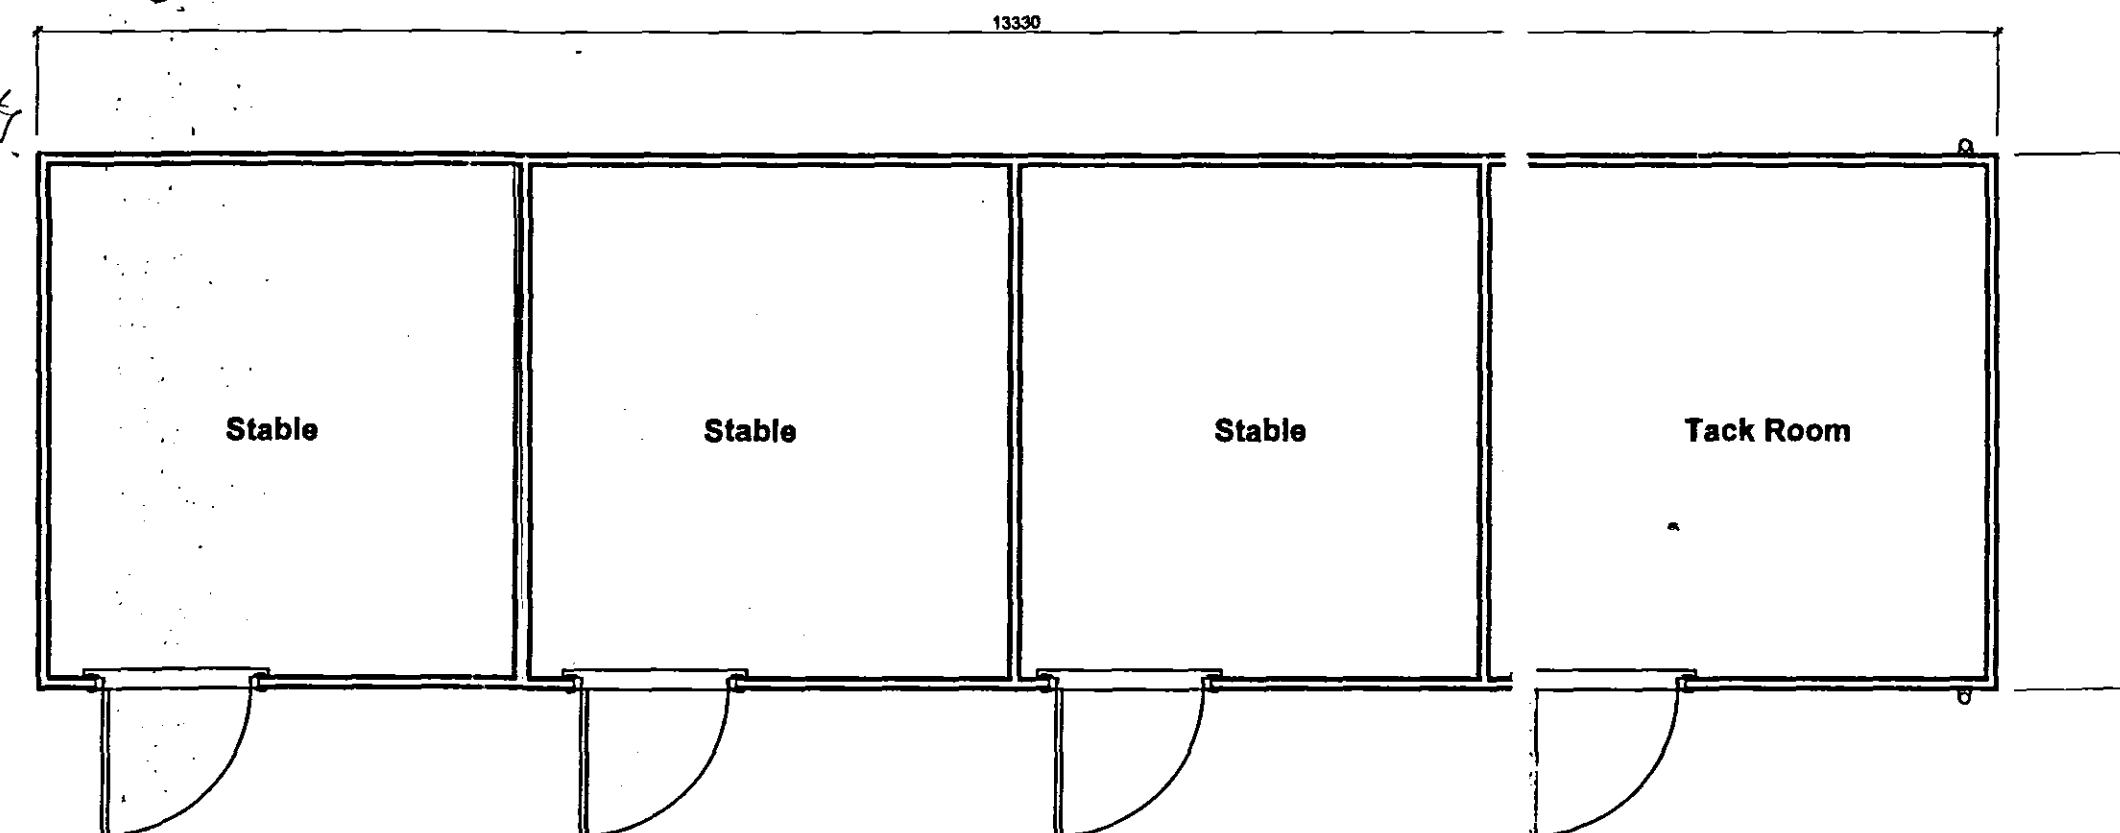


Stables Floor Plan
Scale 1:50

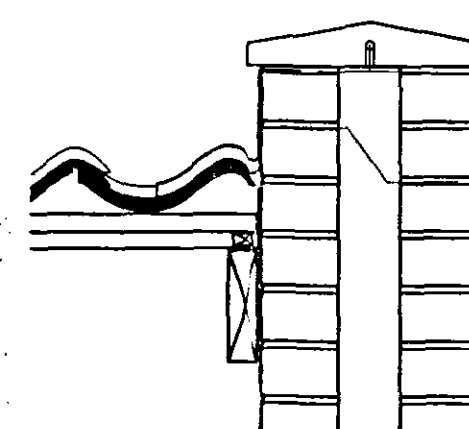


Parapet Detail
Scale 1:10

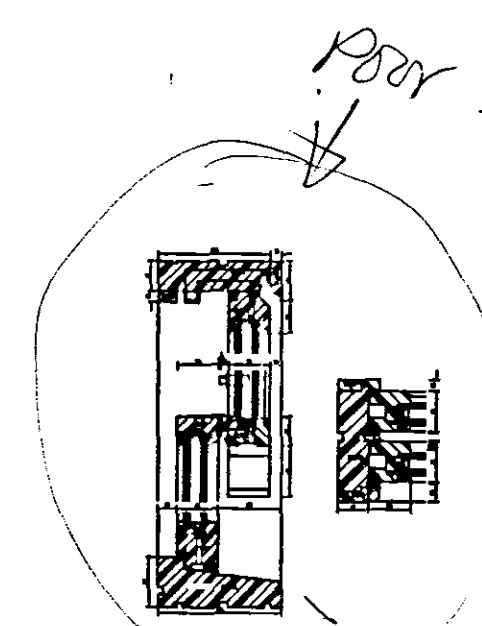

Window Section
Scale 1:10

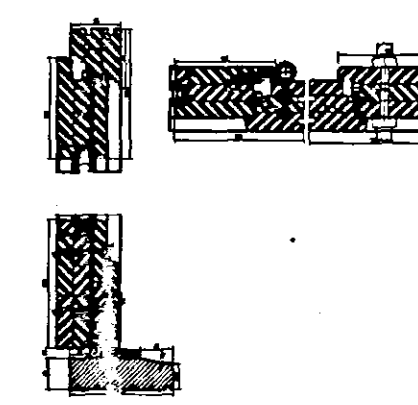


Door Section
Scale 1:10

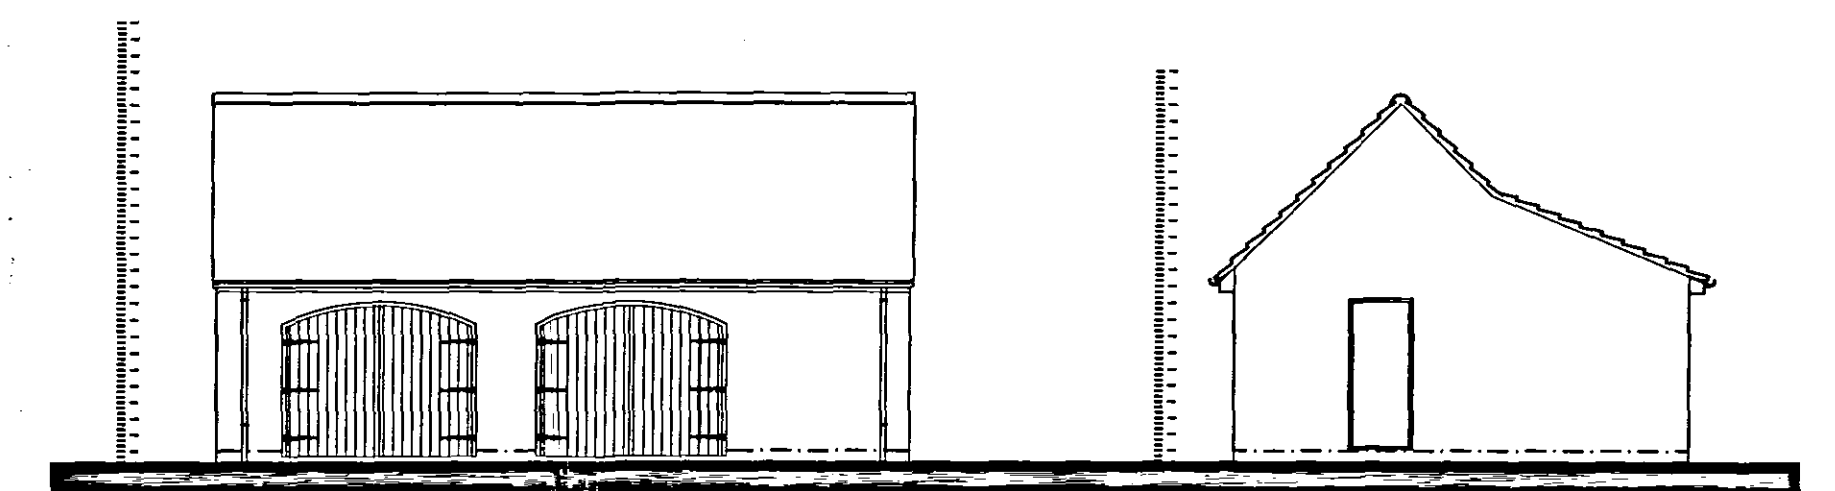


Front Elevation
Scale 1:100

Side Elevation
Scale 1:100

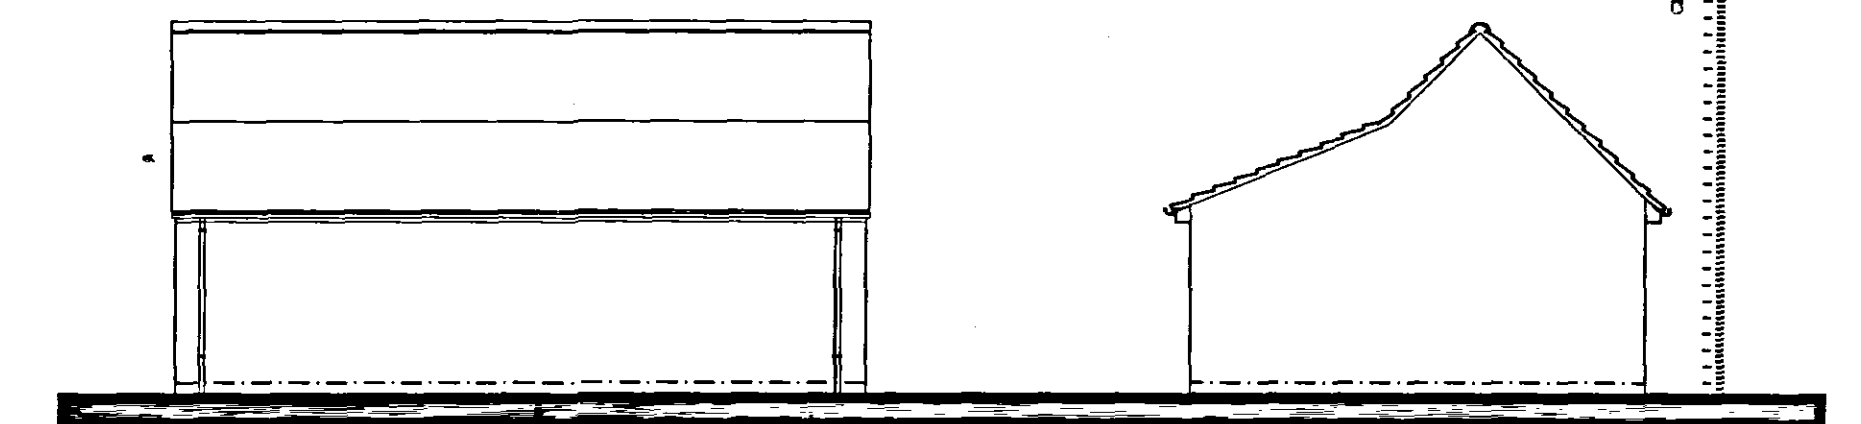

Rear Elevation
Scale 1:100

Side Elevation
Scale 1:100

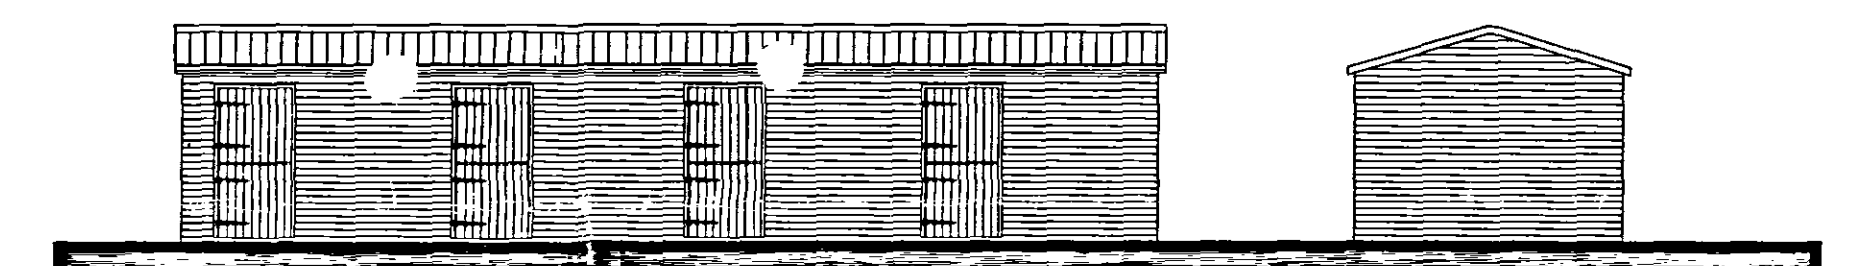

Front Elevation
Scale 1:100

Side Elevation
Scale 1:100

rev "D" - 19.11.08 - Amended to suit the Planning Dept

rev "C" - 18.09.08 - Amended to suit the Planning Dept

rev "B" - 18.02.08 - Amended to suit the Planning Dept

rev "A" - 08.11.07 - Re-designed to gain Planning Permission

Client:
Mr K Shepperson & Mr G Freeman
c/o The Crooked Billet
Hallgate Rd
Church End
Fleet
PE12 8NQ

Site:
Replacement Dwelling:
Old Crown Farm
Carrington Road
Moulton Seas End

Drawing:
Elevations, Garage
& Stable Details

remway
Design Ltd
2 Red Lion Street
Spalding
PE11 1SX
Tel / Fax: 01775 768 921
Mobile: 07818 112 058
e-mail: jason@remwaydesign.co.uk

Date: oct07 Scale: As Noted

Drawing No:
1444 - 02 "D"