




Contractor to check all Dimensions on site prior to ordering materials / commencing work.Do Not Scale from this Drawing - If in doubt then please ask

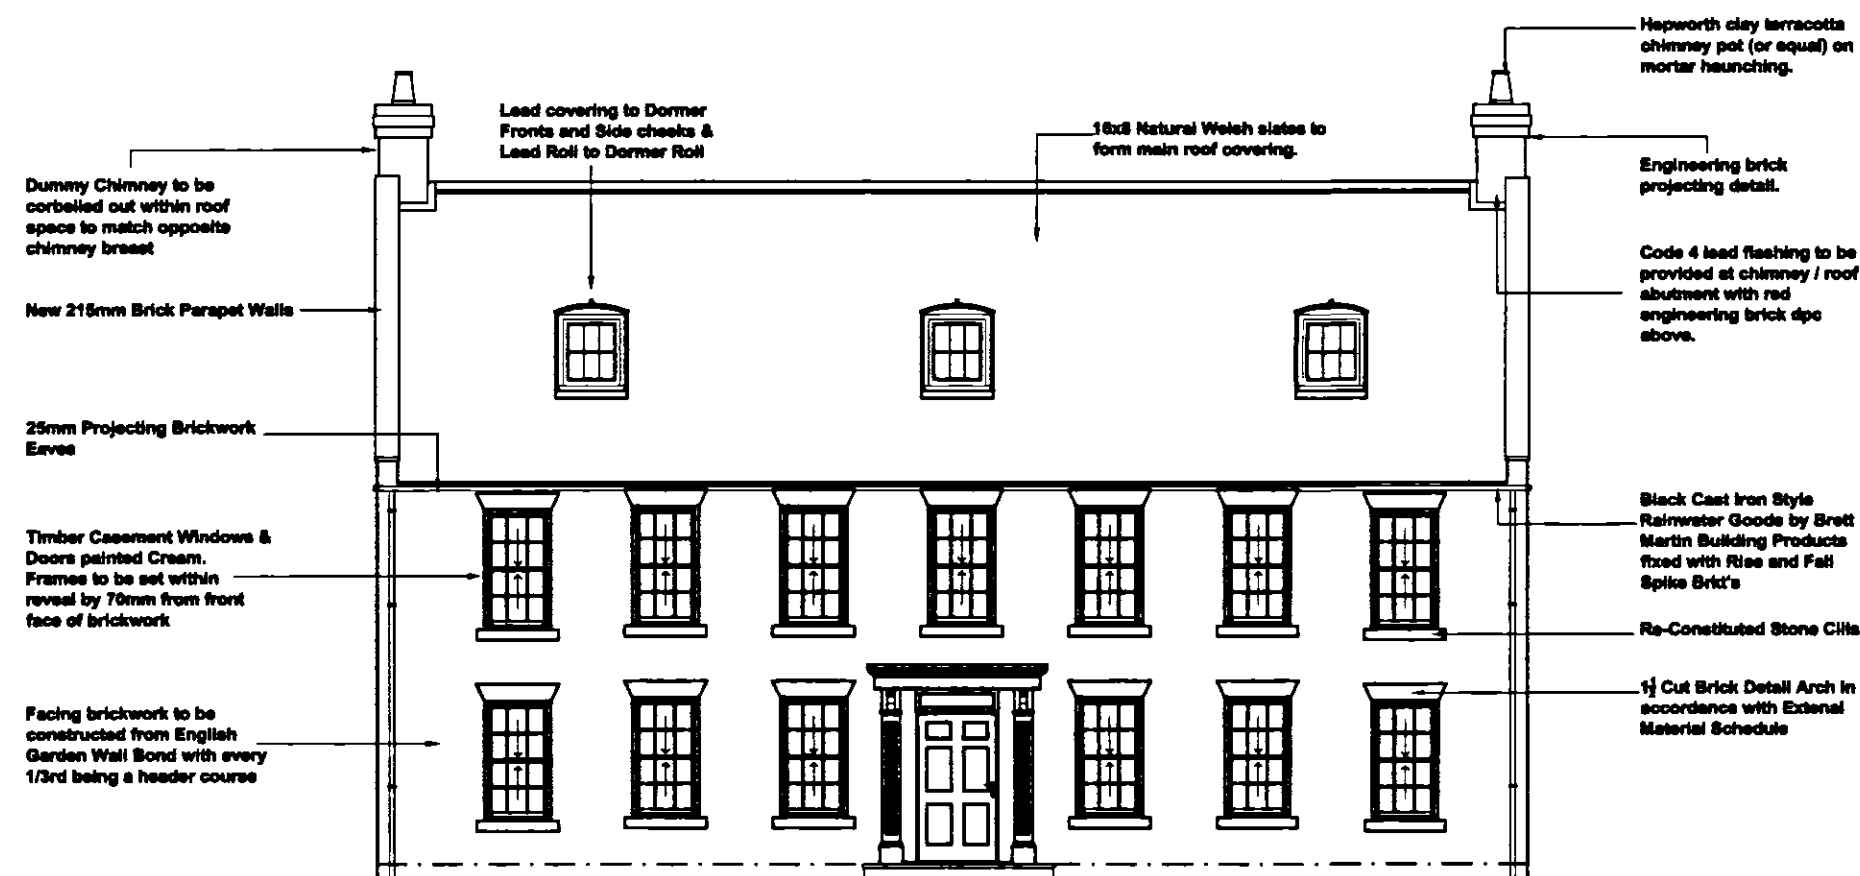

Front Elevation
Scale 1:100

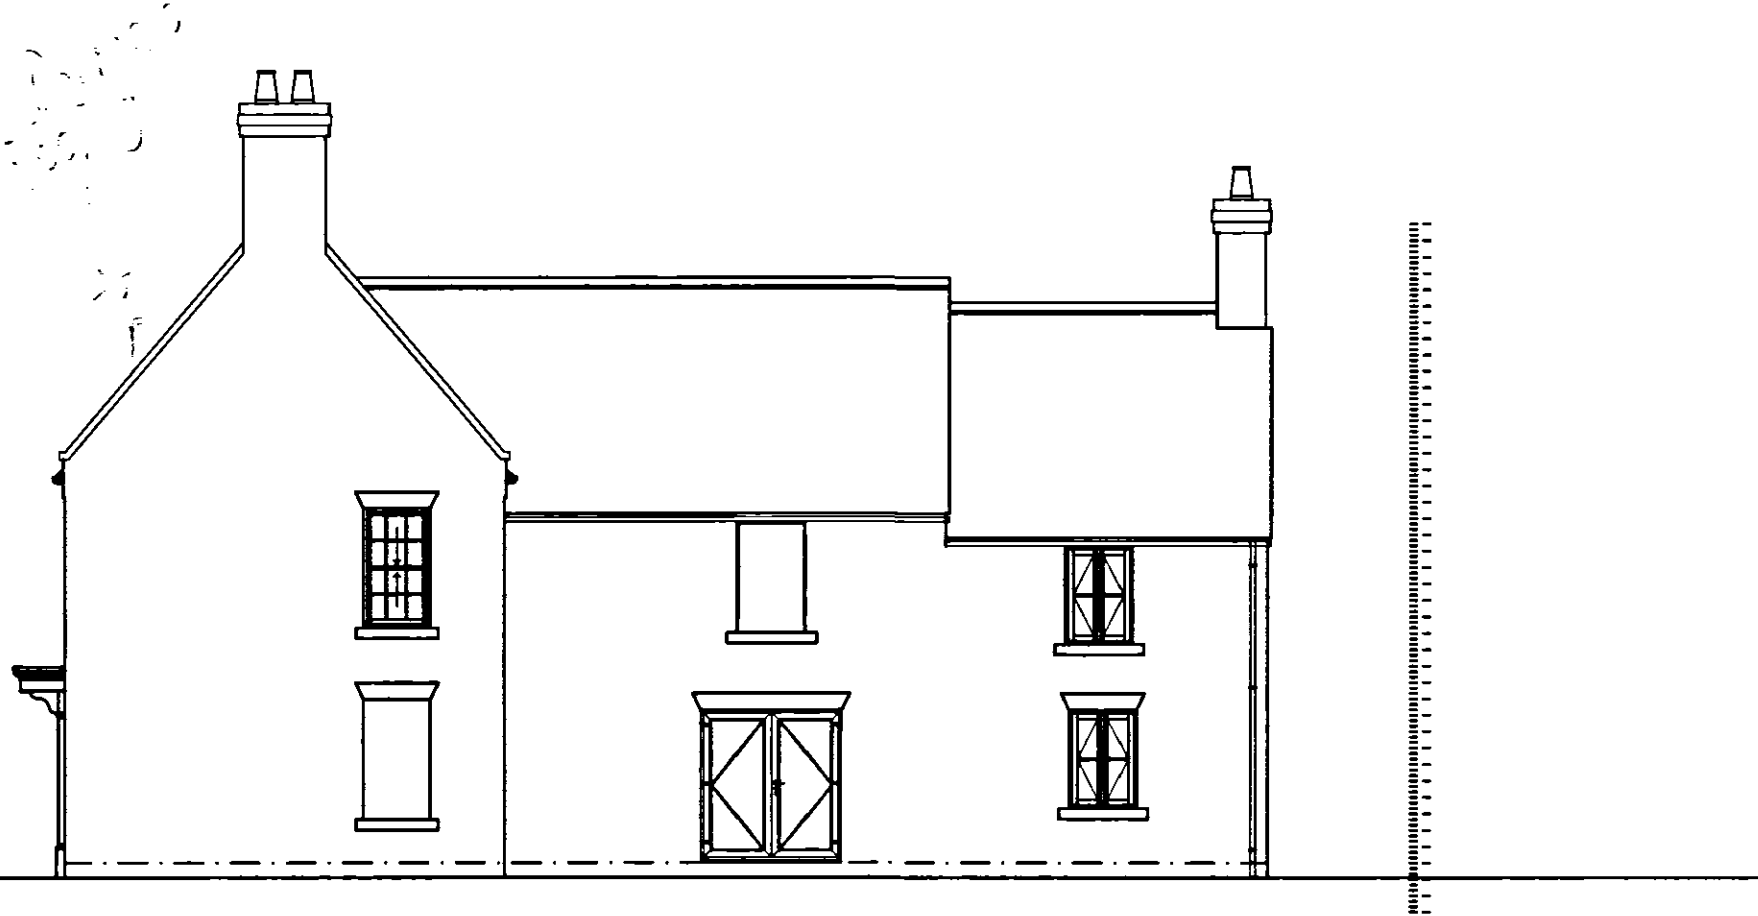


Side Elevation
Scale 1:100

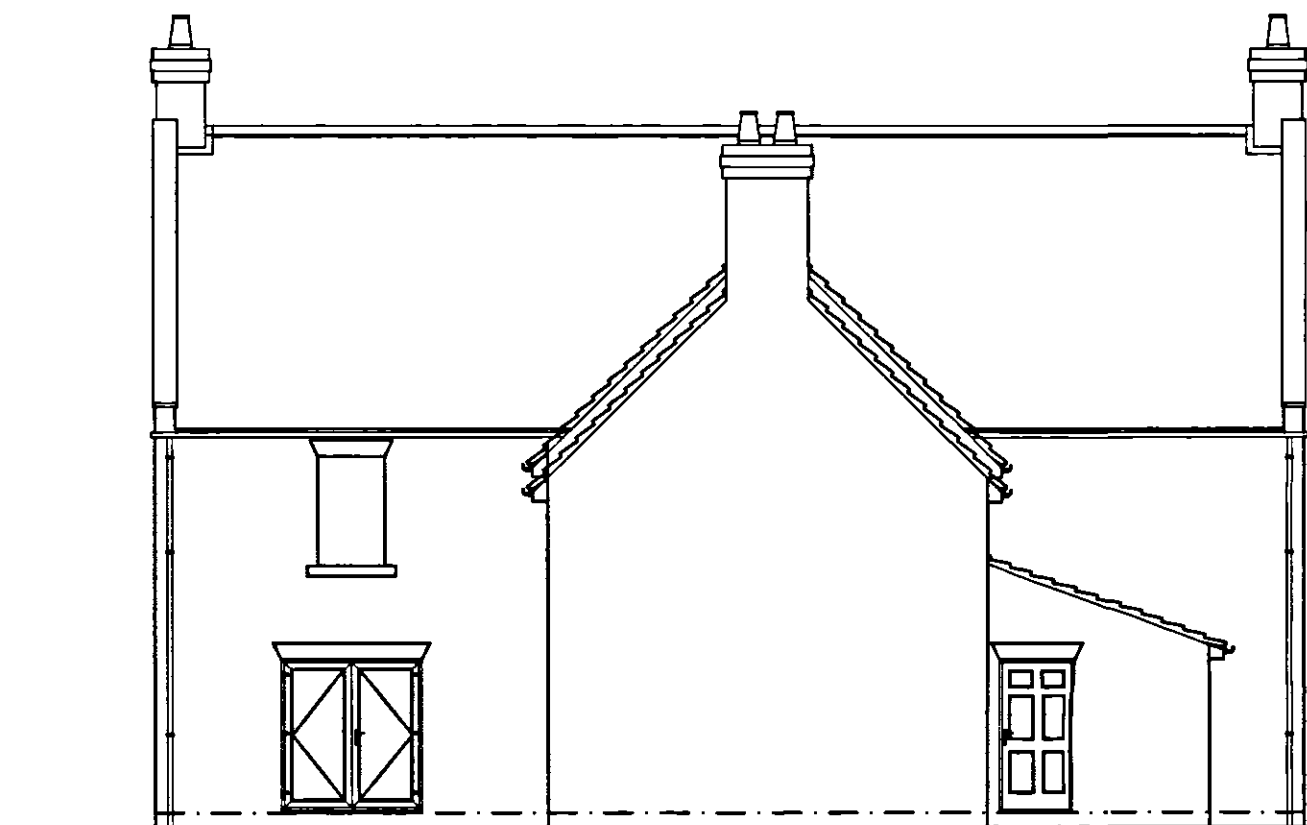


Rear Elevation
Scale 1:100




Side Elevation
Scale 1:100

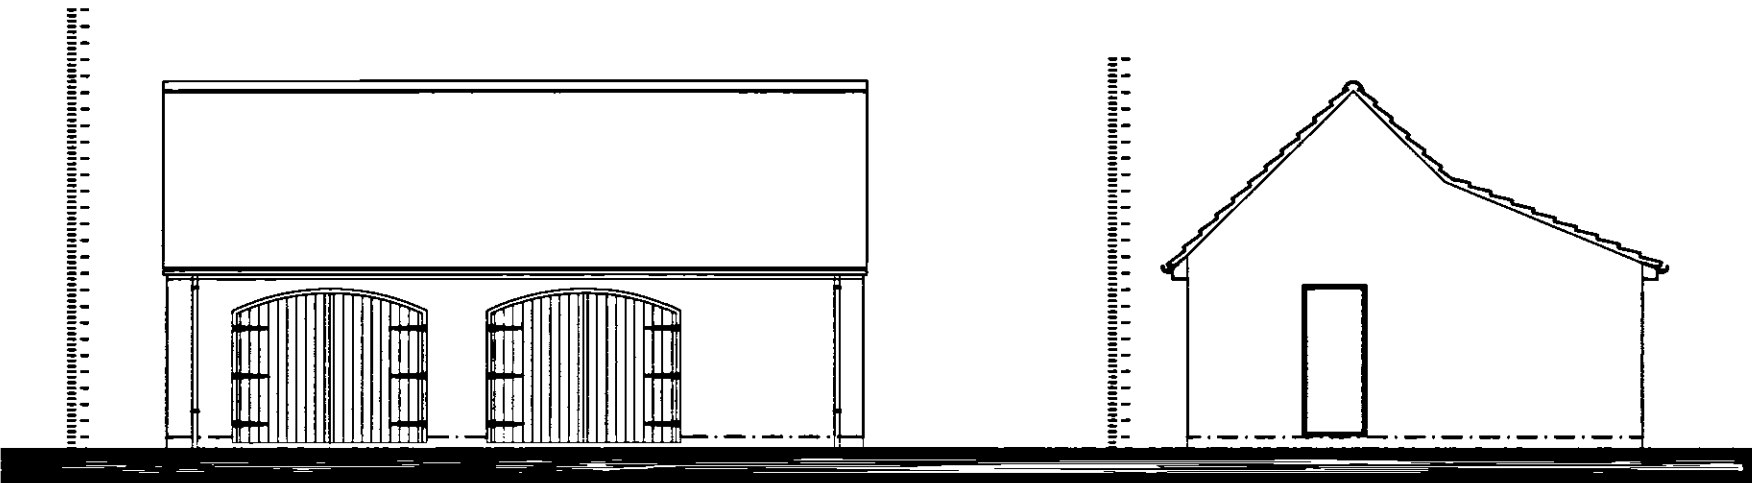


Front Elevation
Scale 1:100

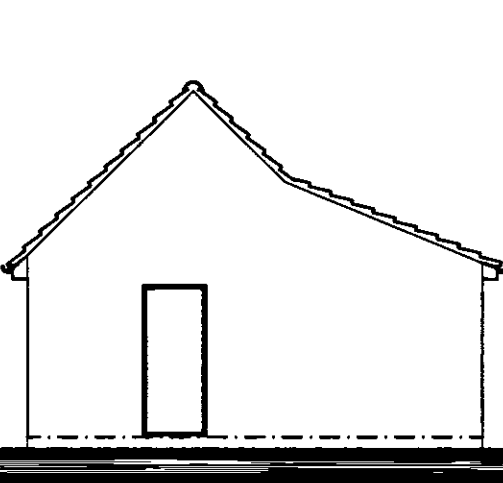


Side Elevation
Scale 1:100

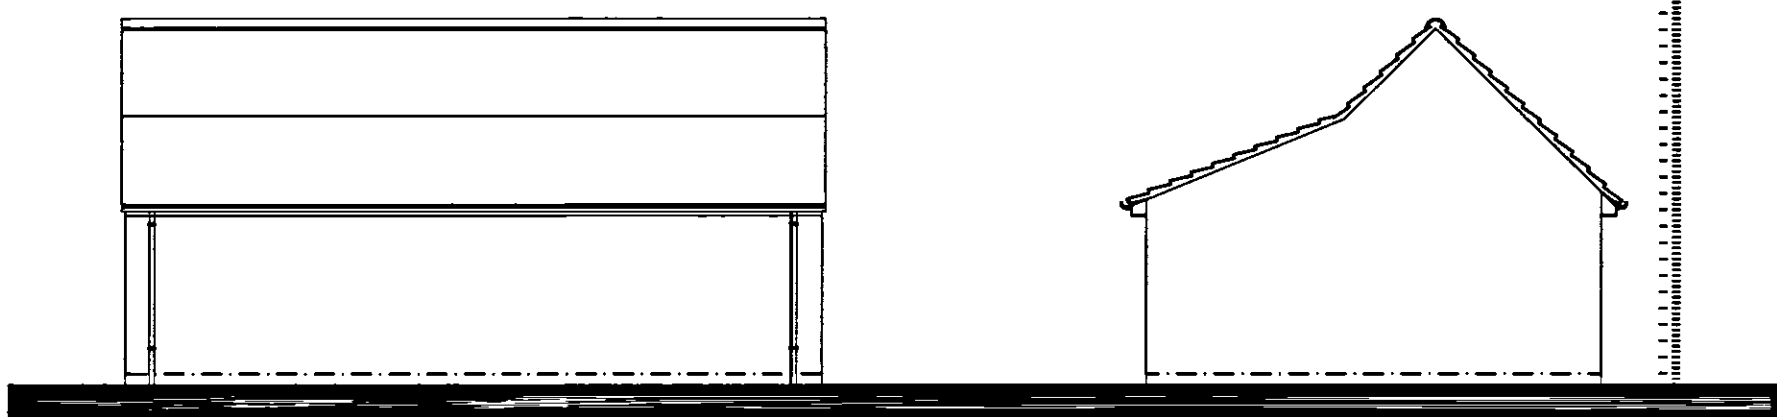


Rear Elevation
Scale 1:100

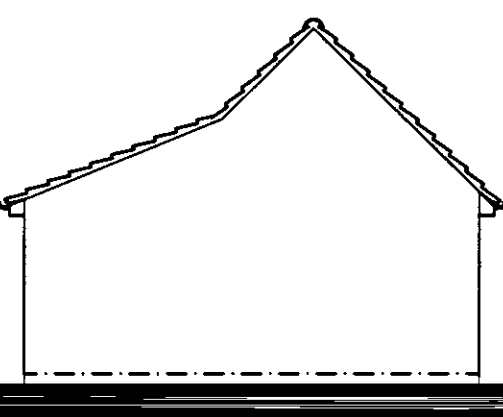


Side Elevation
Scale 1:100

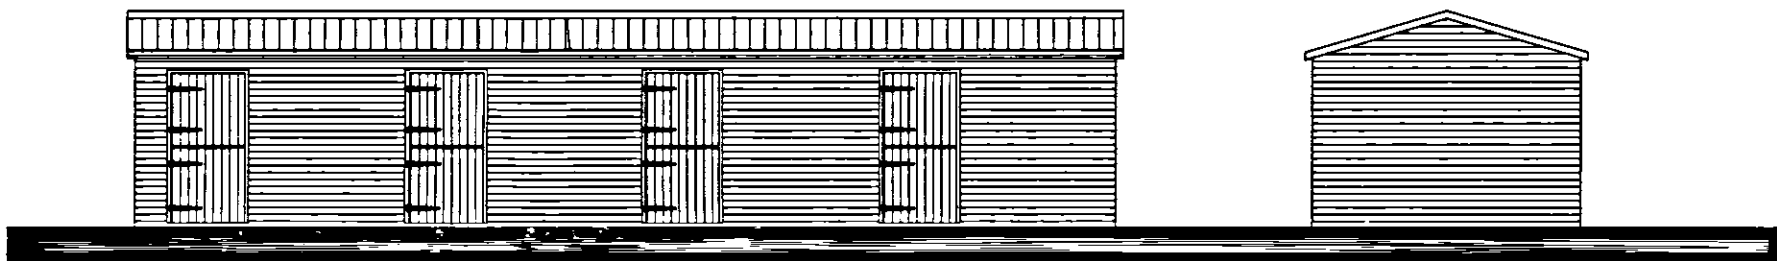


Front Elevation
Scale 1:100

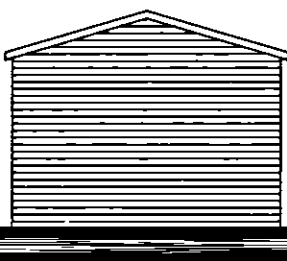


Side Elevation
Scale 1:100

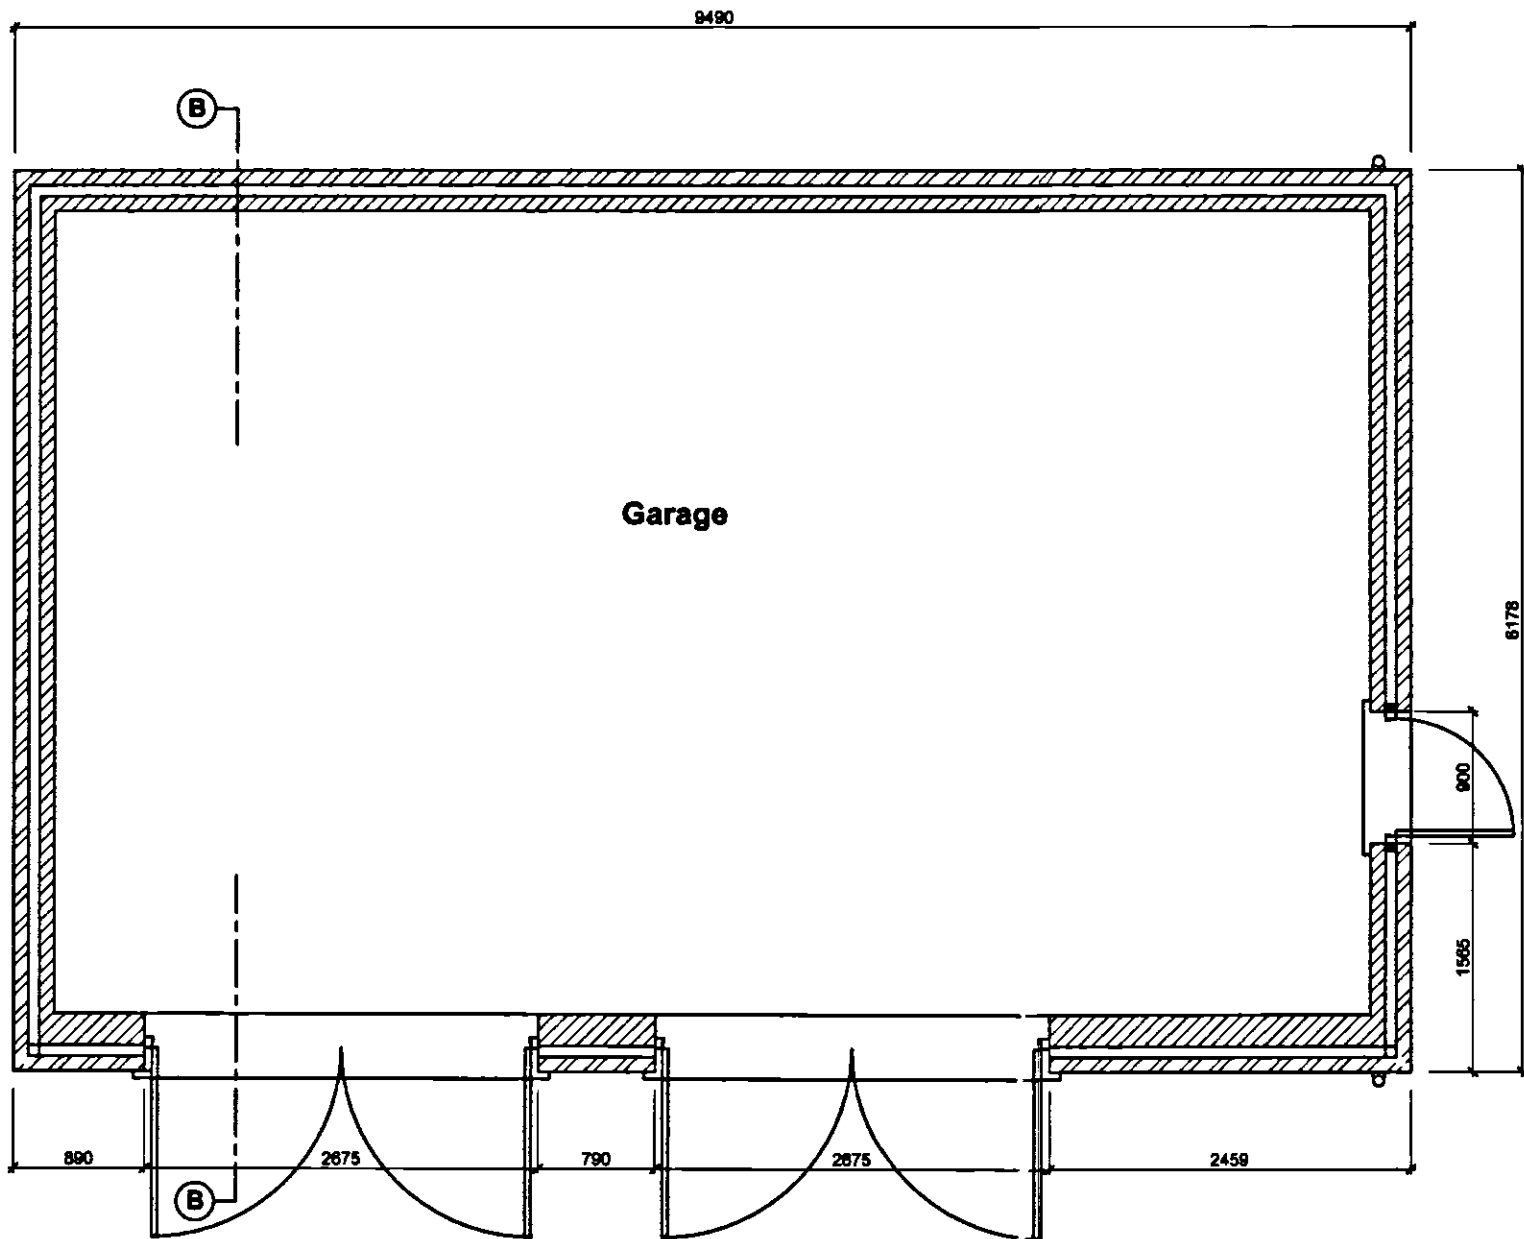


Garage Floor Plan
Scale 1:50

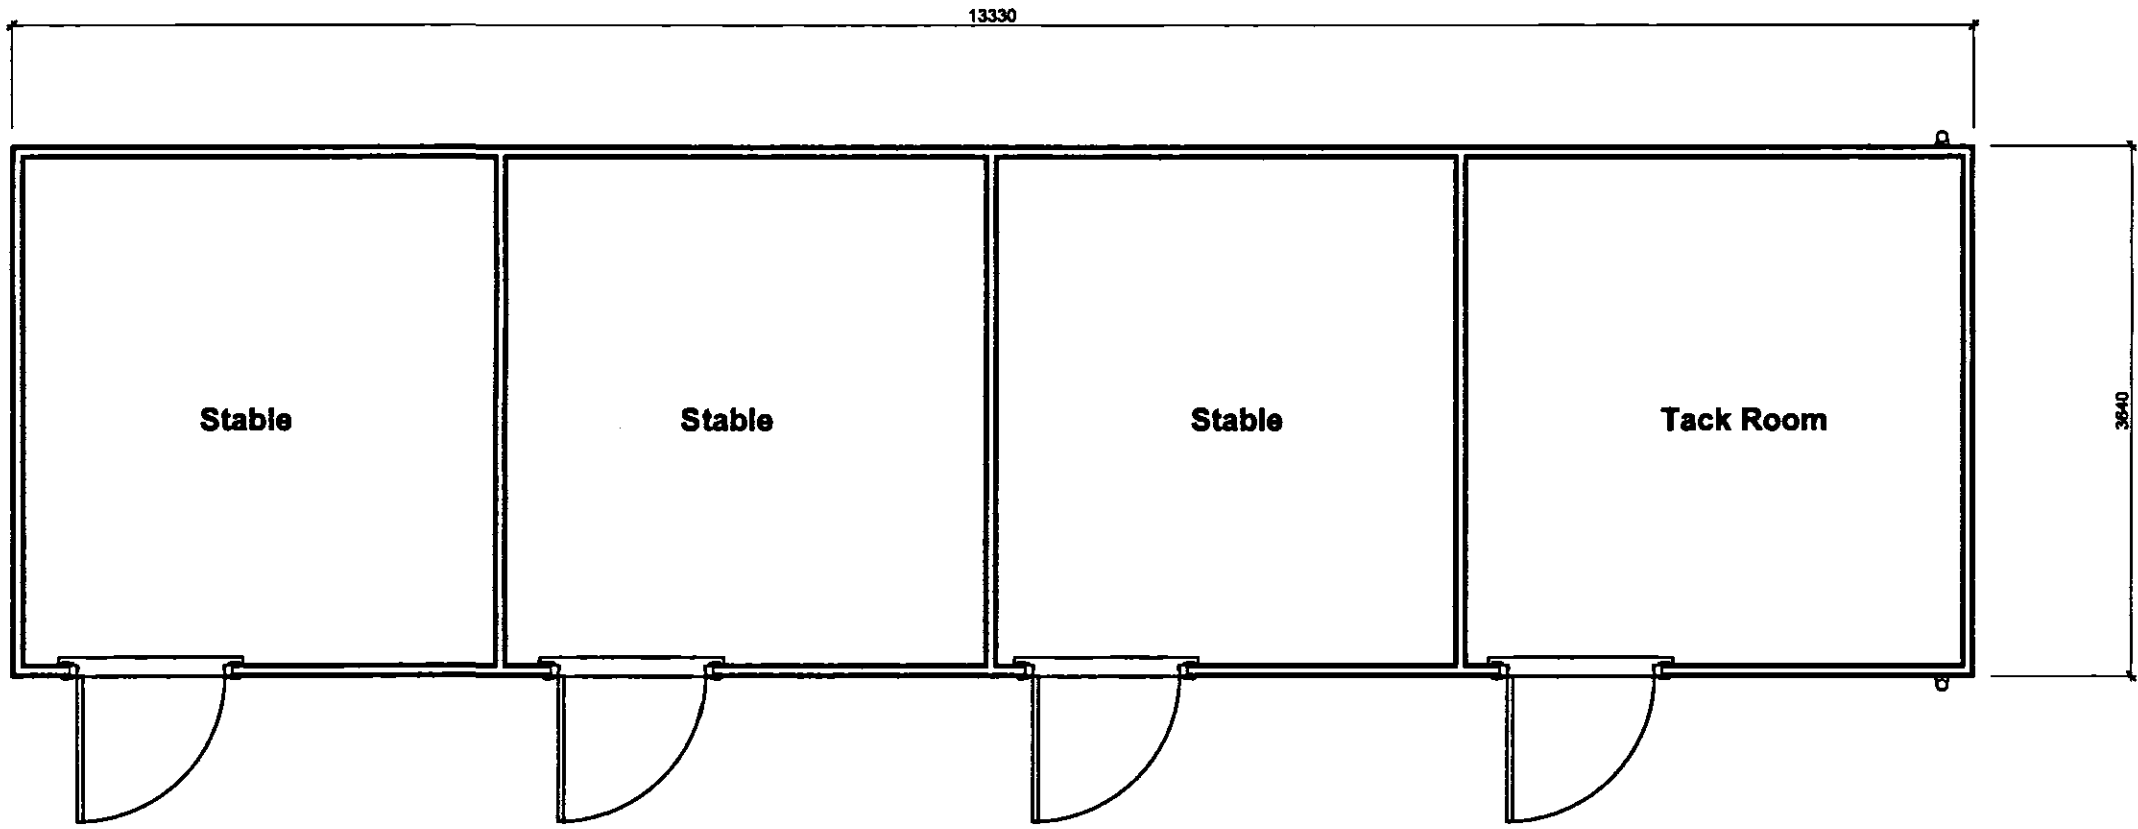


Stables Floor Plan
Scale 1:50

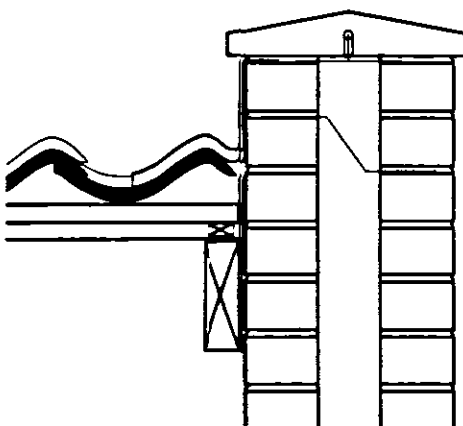

Parapet Detail
Scale 1:10

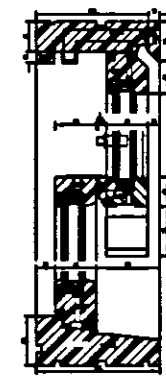

Window Section
Scale 1:10

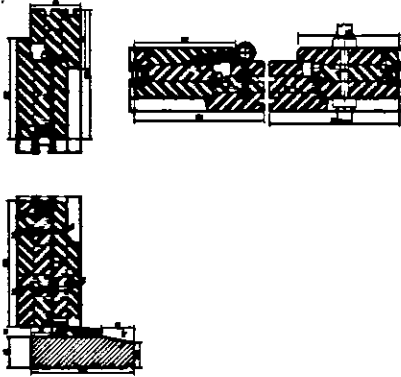

Door Section
Scale 1:10

SUPERSEDED

20 NOV 2008
1227/08

rev "D" - 19.11.08 - Amended to suit the Planning Dept

rev "C" - 18.09.08 - Amended to suit the Planning Dept

rev "B" - 18.02.08 - Amended to suit the Planning Dept

rev "A" - 08.11.07 - Re-designed to gain Planning Permission

Client :
Mr K Shepperson & Mr G Freeman
c/o The Crooked Billet
Hallgate Rd
Church End
Fleet
PE12 8NQ

Site :
Replacement Dwelling:
Old Crown Farm
Carrington Road
Moulton Seas End

Drawing:
Elevations, Garage & Stable Details

remway
Design Ltd
2 Red Lion Street
Spalding
PE11 1SX
Tel / Fax: 01775 768 921
Mobile : 07815 112 058
e-mail: jason@remwaydesign.co.uk

Date : oct07 Scale : As Noted

Drawing No:
1444 - 02 "D"