



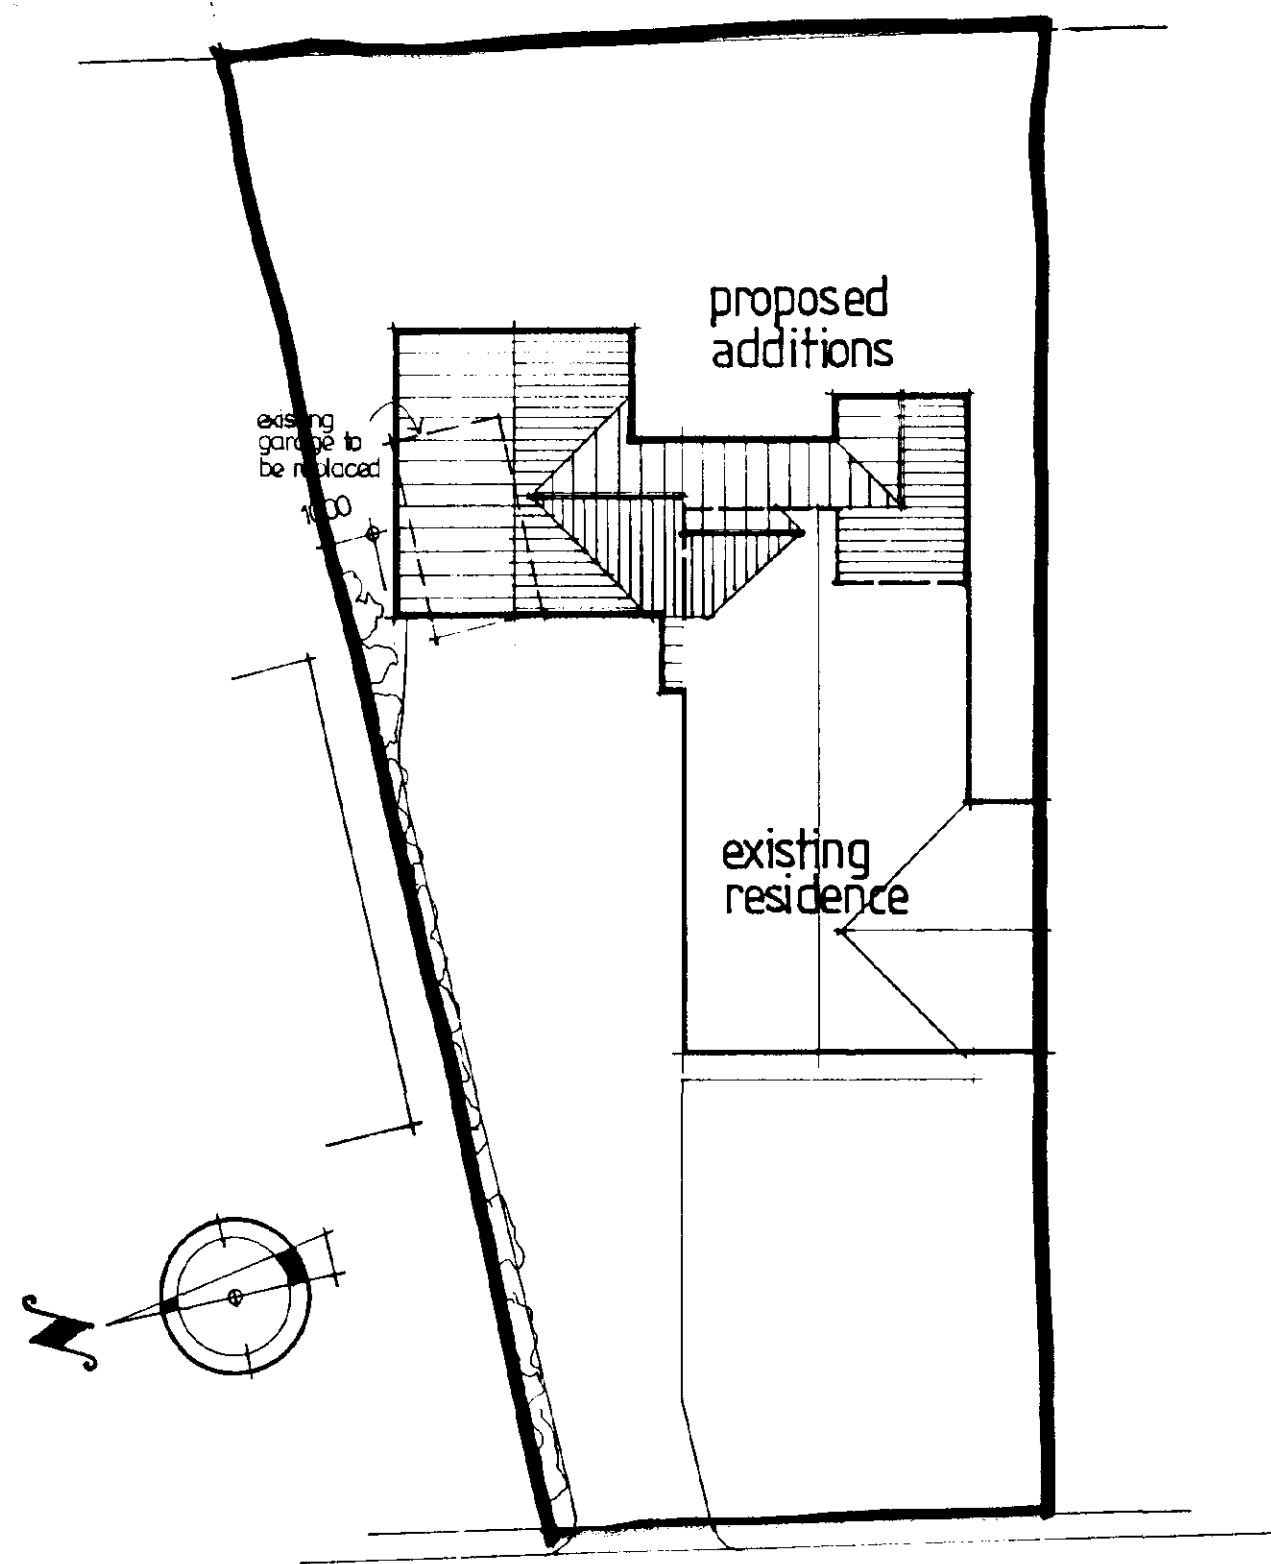

FEN GATE

SITE PLAN
scale 1:200

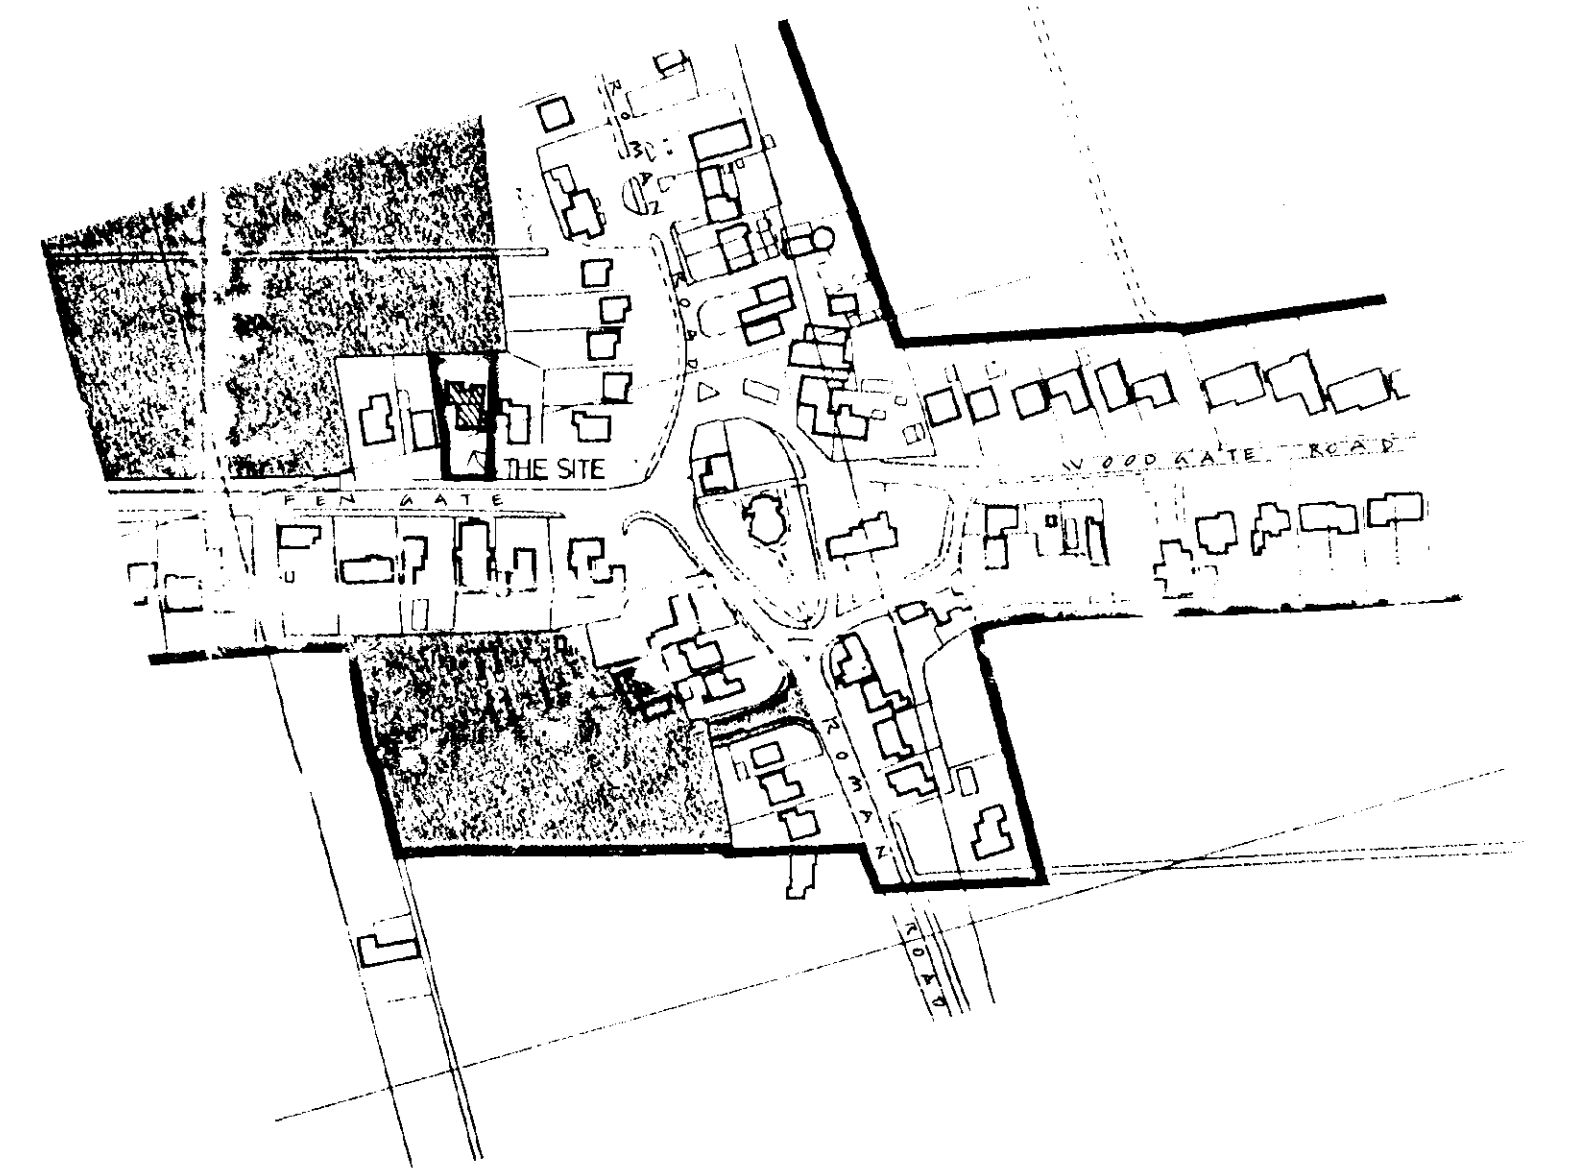

LOCATION PLAN

DETERMINED
PLAN

SOUTH HOLLAND DC
HOUSING & PLANNING
11 OCT 2000
Ref: 1236/00


Peter Humphrey Associates
ARCHITECTURAL DESIGN AND BUILDING

PROPOSED ADDITIONS/ALTERATIONS
AT 3 FEN GATE,
MOULTON CHAPEL, SPALDING.


Client: MRS LOCKIE		
Date:	Detail:	2041-3
Date Revised:	Details:	

DO NOT SCALE FROM THIS DRAWING.
COPYRIGHT: THIS DRAWING MUST NOT BE REPRODUCED, LOANED OR USED
WITHOUT THE CONSENT OF PETER HUMPHREY ASSOCIATES.


Peter Humphrey Associates
ARCHITECTURAL DESIGN AND BUILDING
TELEPHONE 01945 466 966
39/40 MARKET WOODS CAMP, PETERBOROUGH
1 PETERBOROUGH, NTHANTS

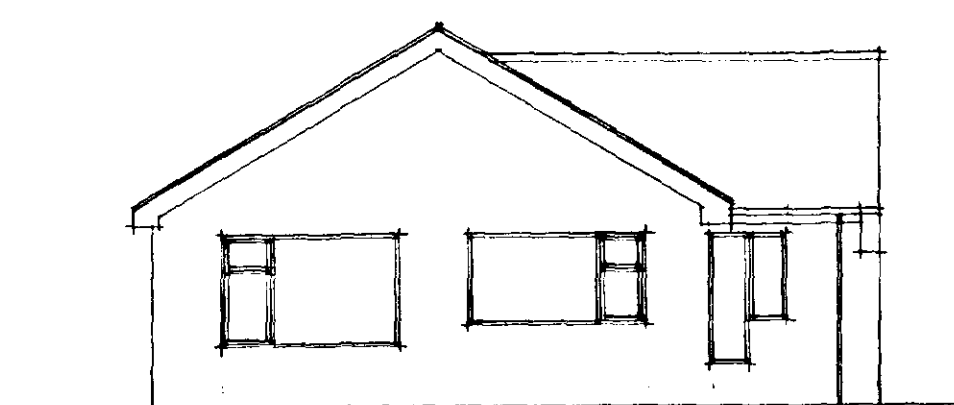


FRONT

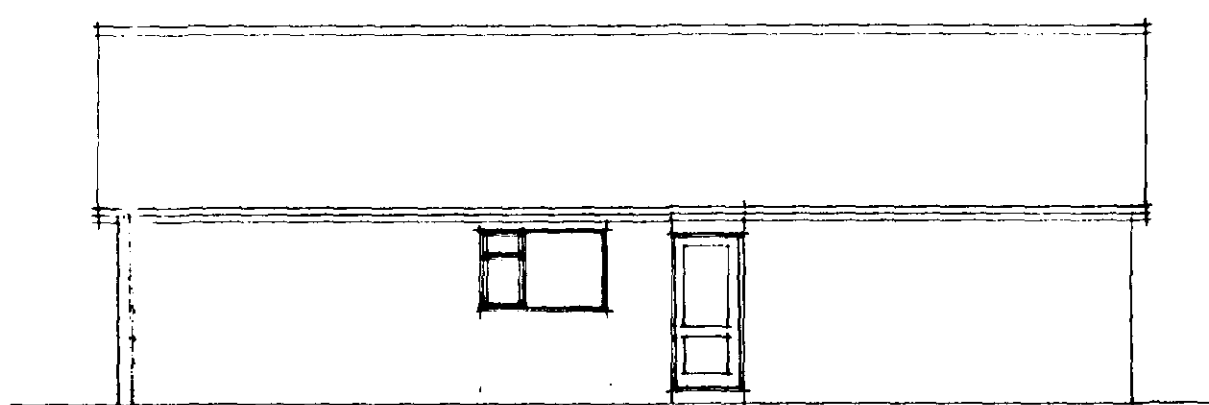


SIDE

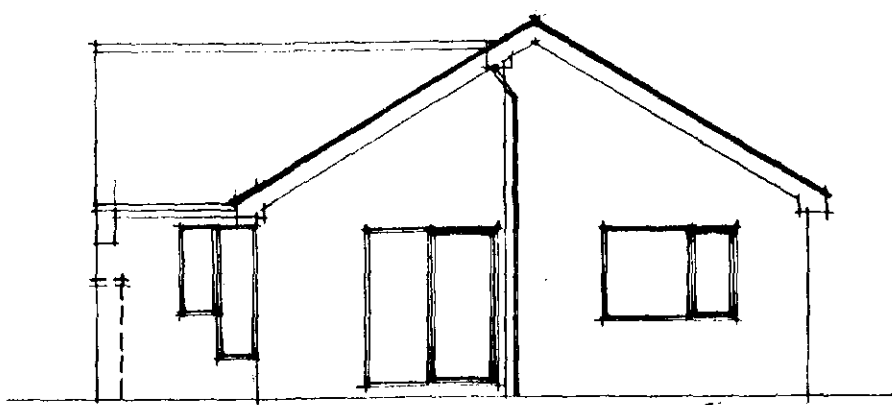

REAR

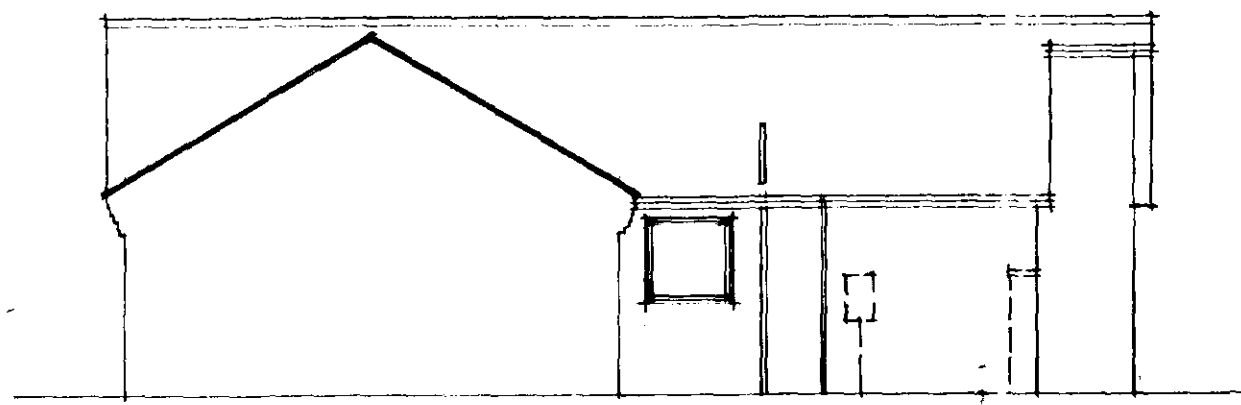

SIDE

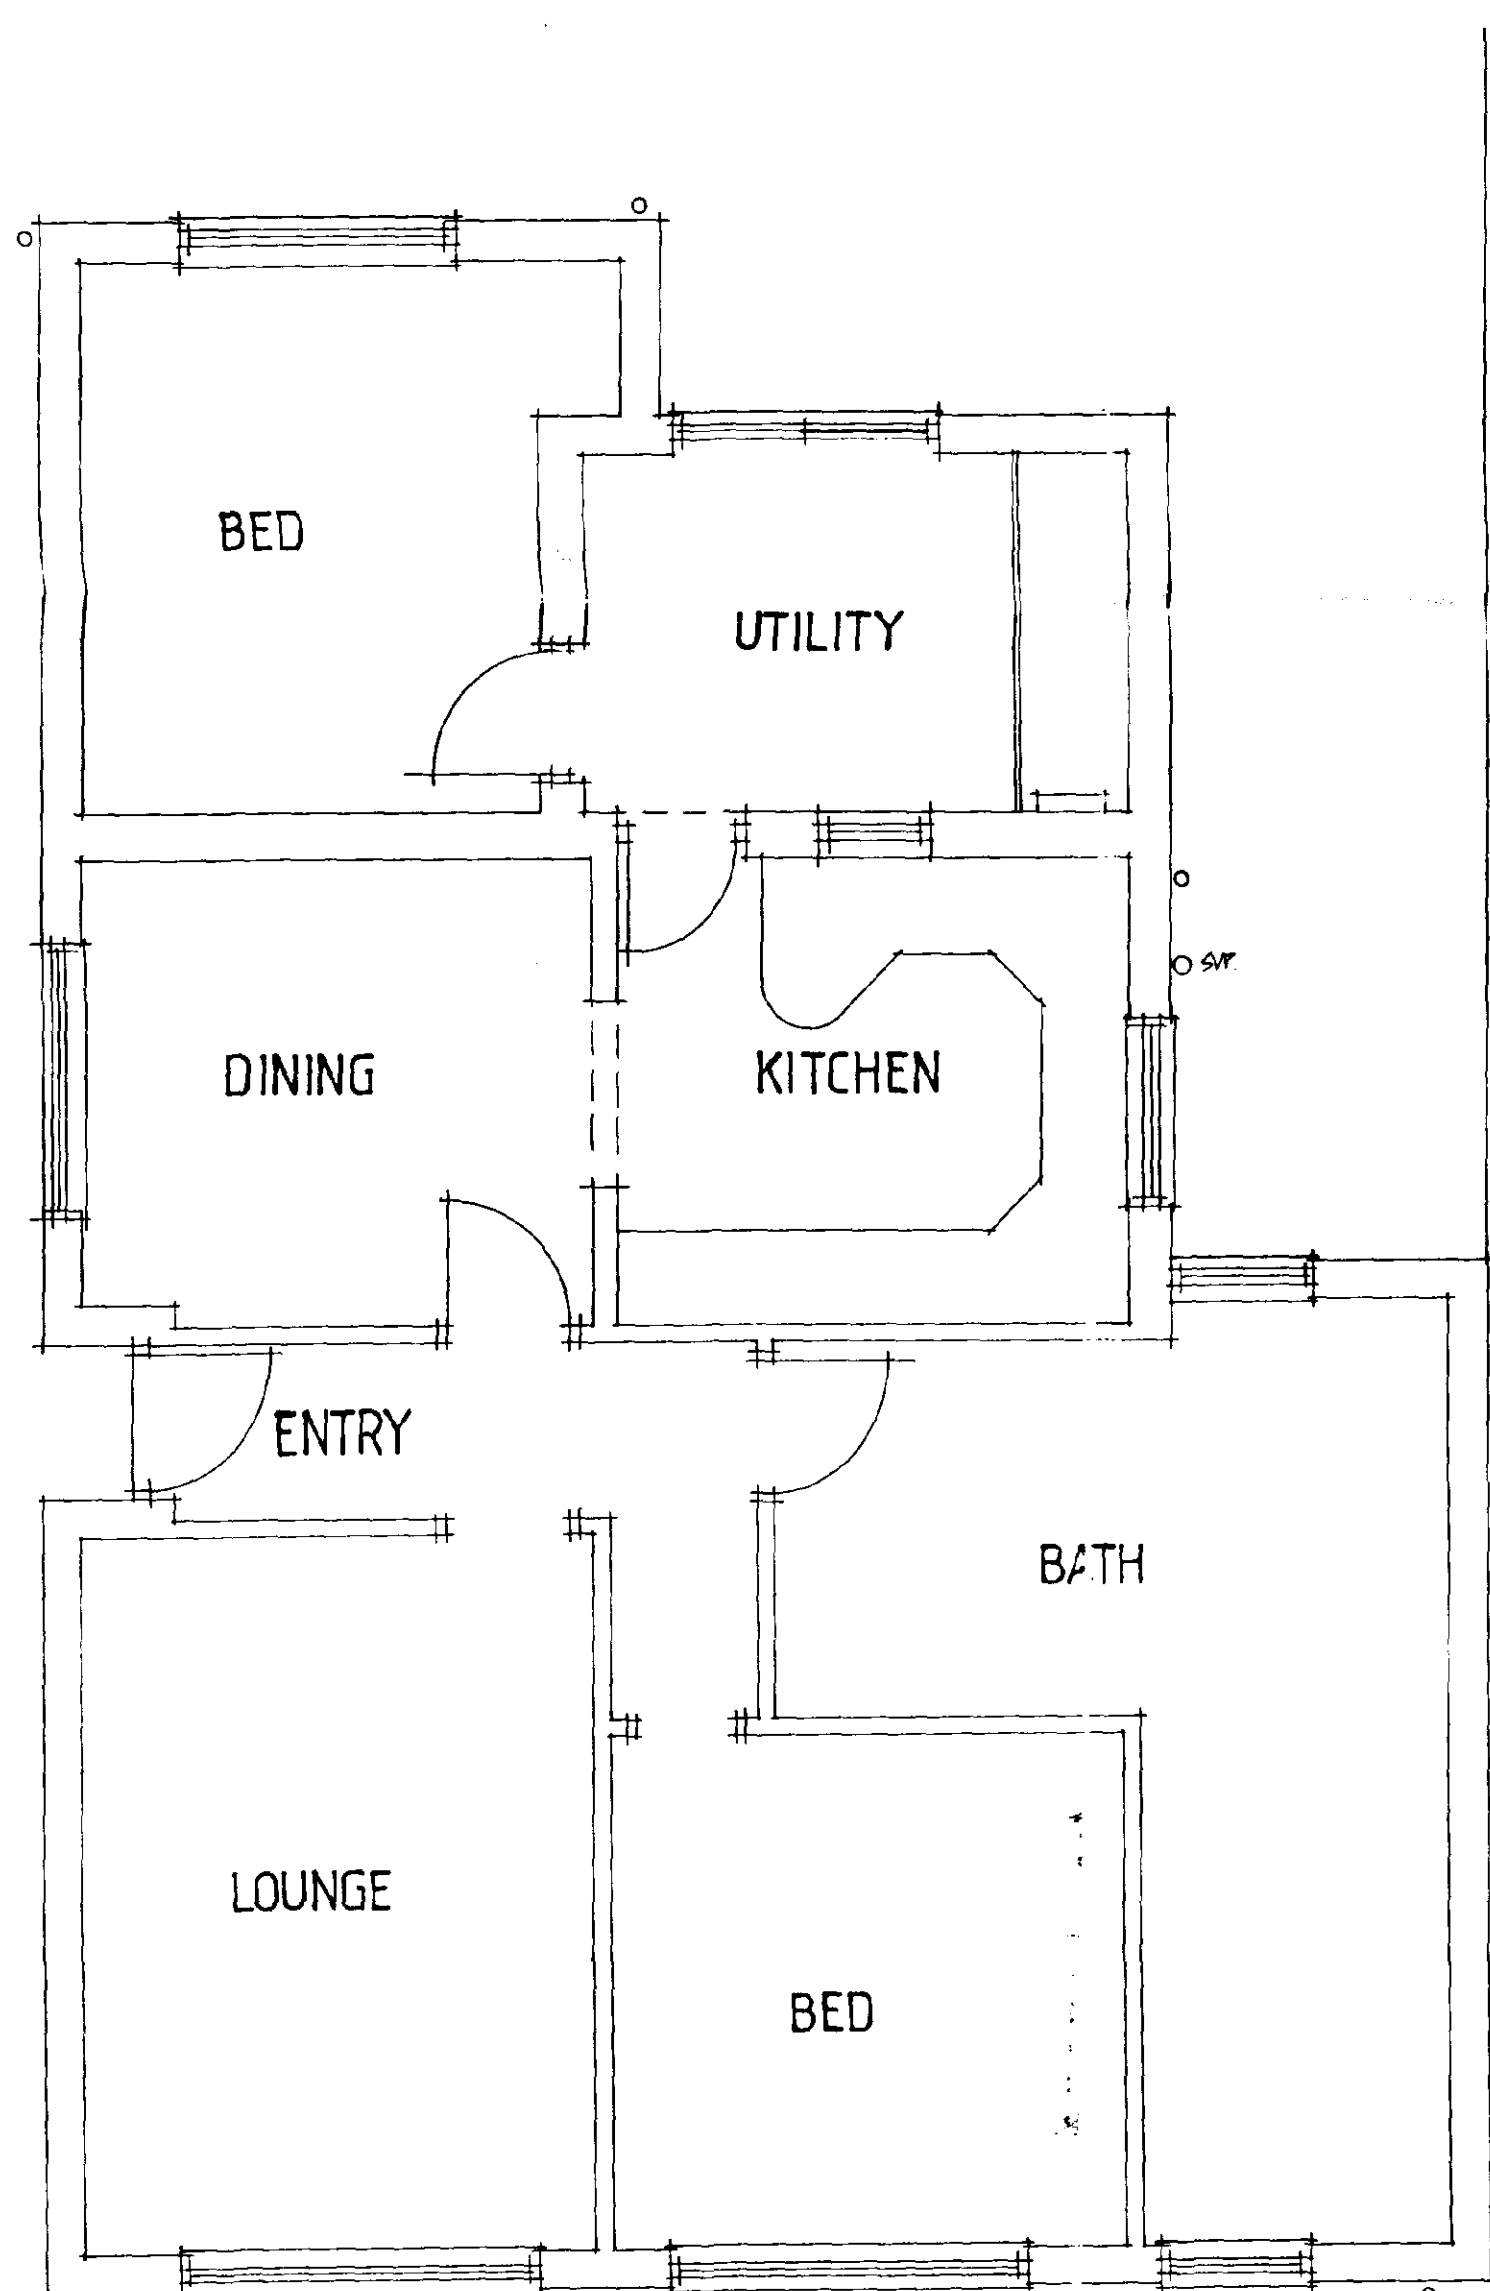


FLOOR PLAN

DETERMINED
PLAN

SOUTH HOLLAND DC
HOUSING & PLANNING
11 OCT 2000
Ref: 1236/00

Peter Humphrey Associates
ARCHITECTURAL DESIGN & CONSTRUCTION

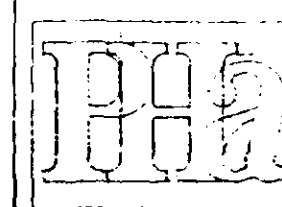


Peter Humphrey Associates
INCORPORATED
By Lock
Cambridge Road, 1111
Telephone 0115 2620
Fax 0115 2621

PROJECT
SURVEY DRAWING
Nº3 FEN GATE
MOULTON CHAPEL, SPALDING.


CLIENT MRS LOCKIE
DATE 11 OCT 2000
REVISION 2041~1

British Institute of
Architectural Technicians


COPYRIGHT THIS DRAWING MUST NOT BE REPRODUCED, LOANED, COPIED, OR
DO NOT SCALE FROM THIS DRAWING

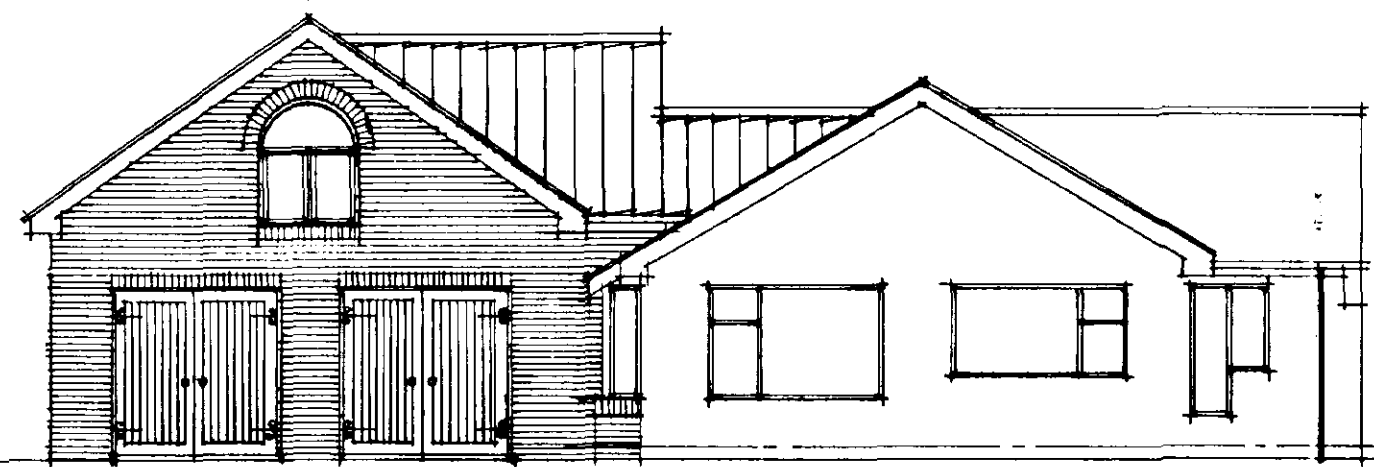


FRONT
scale 1:100

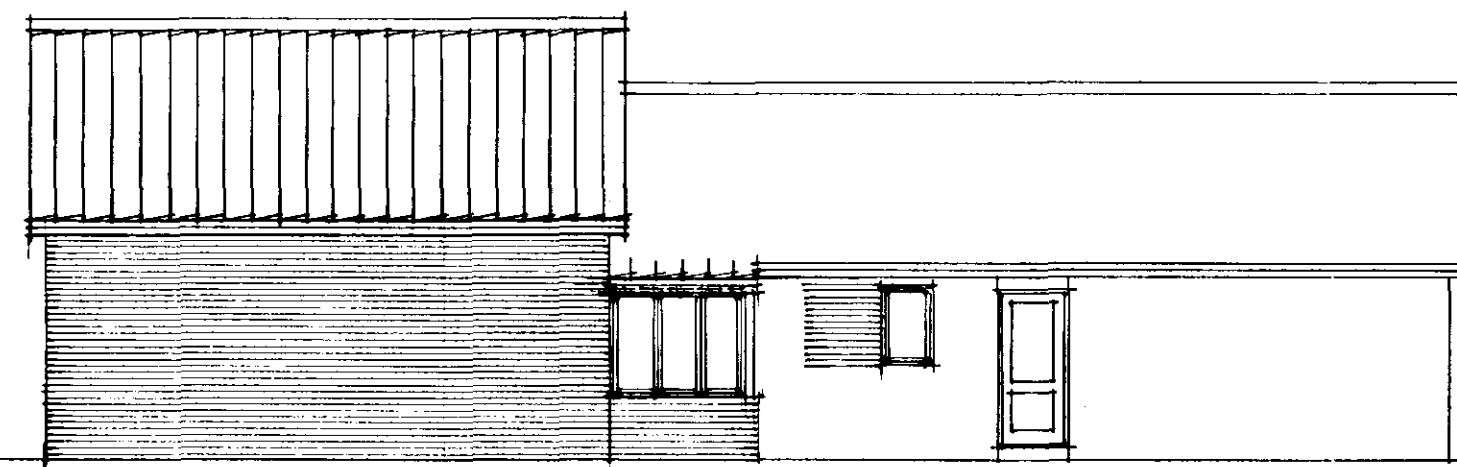


SIDE

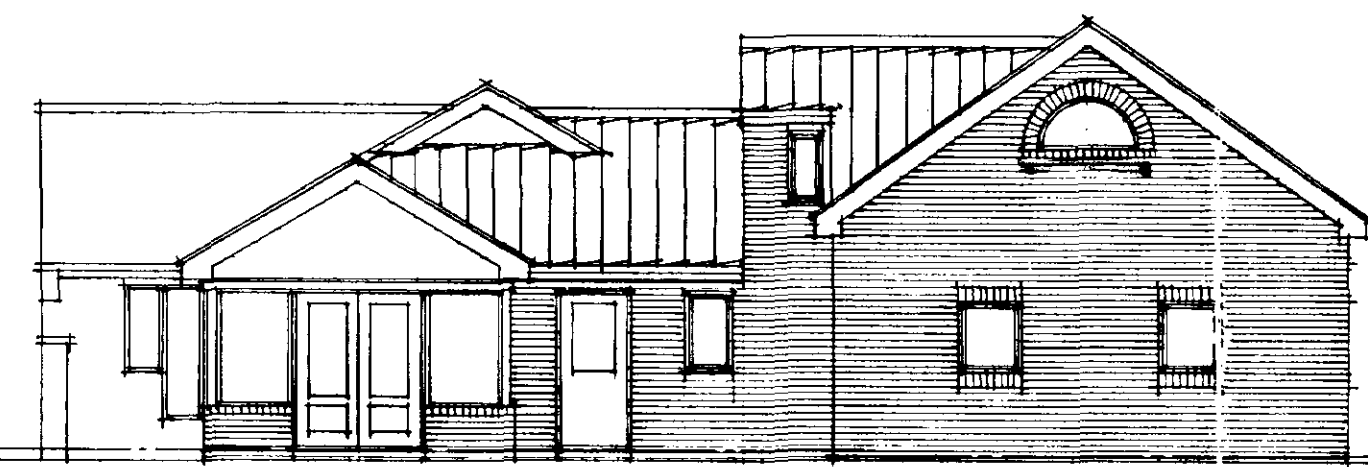


REAR

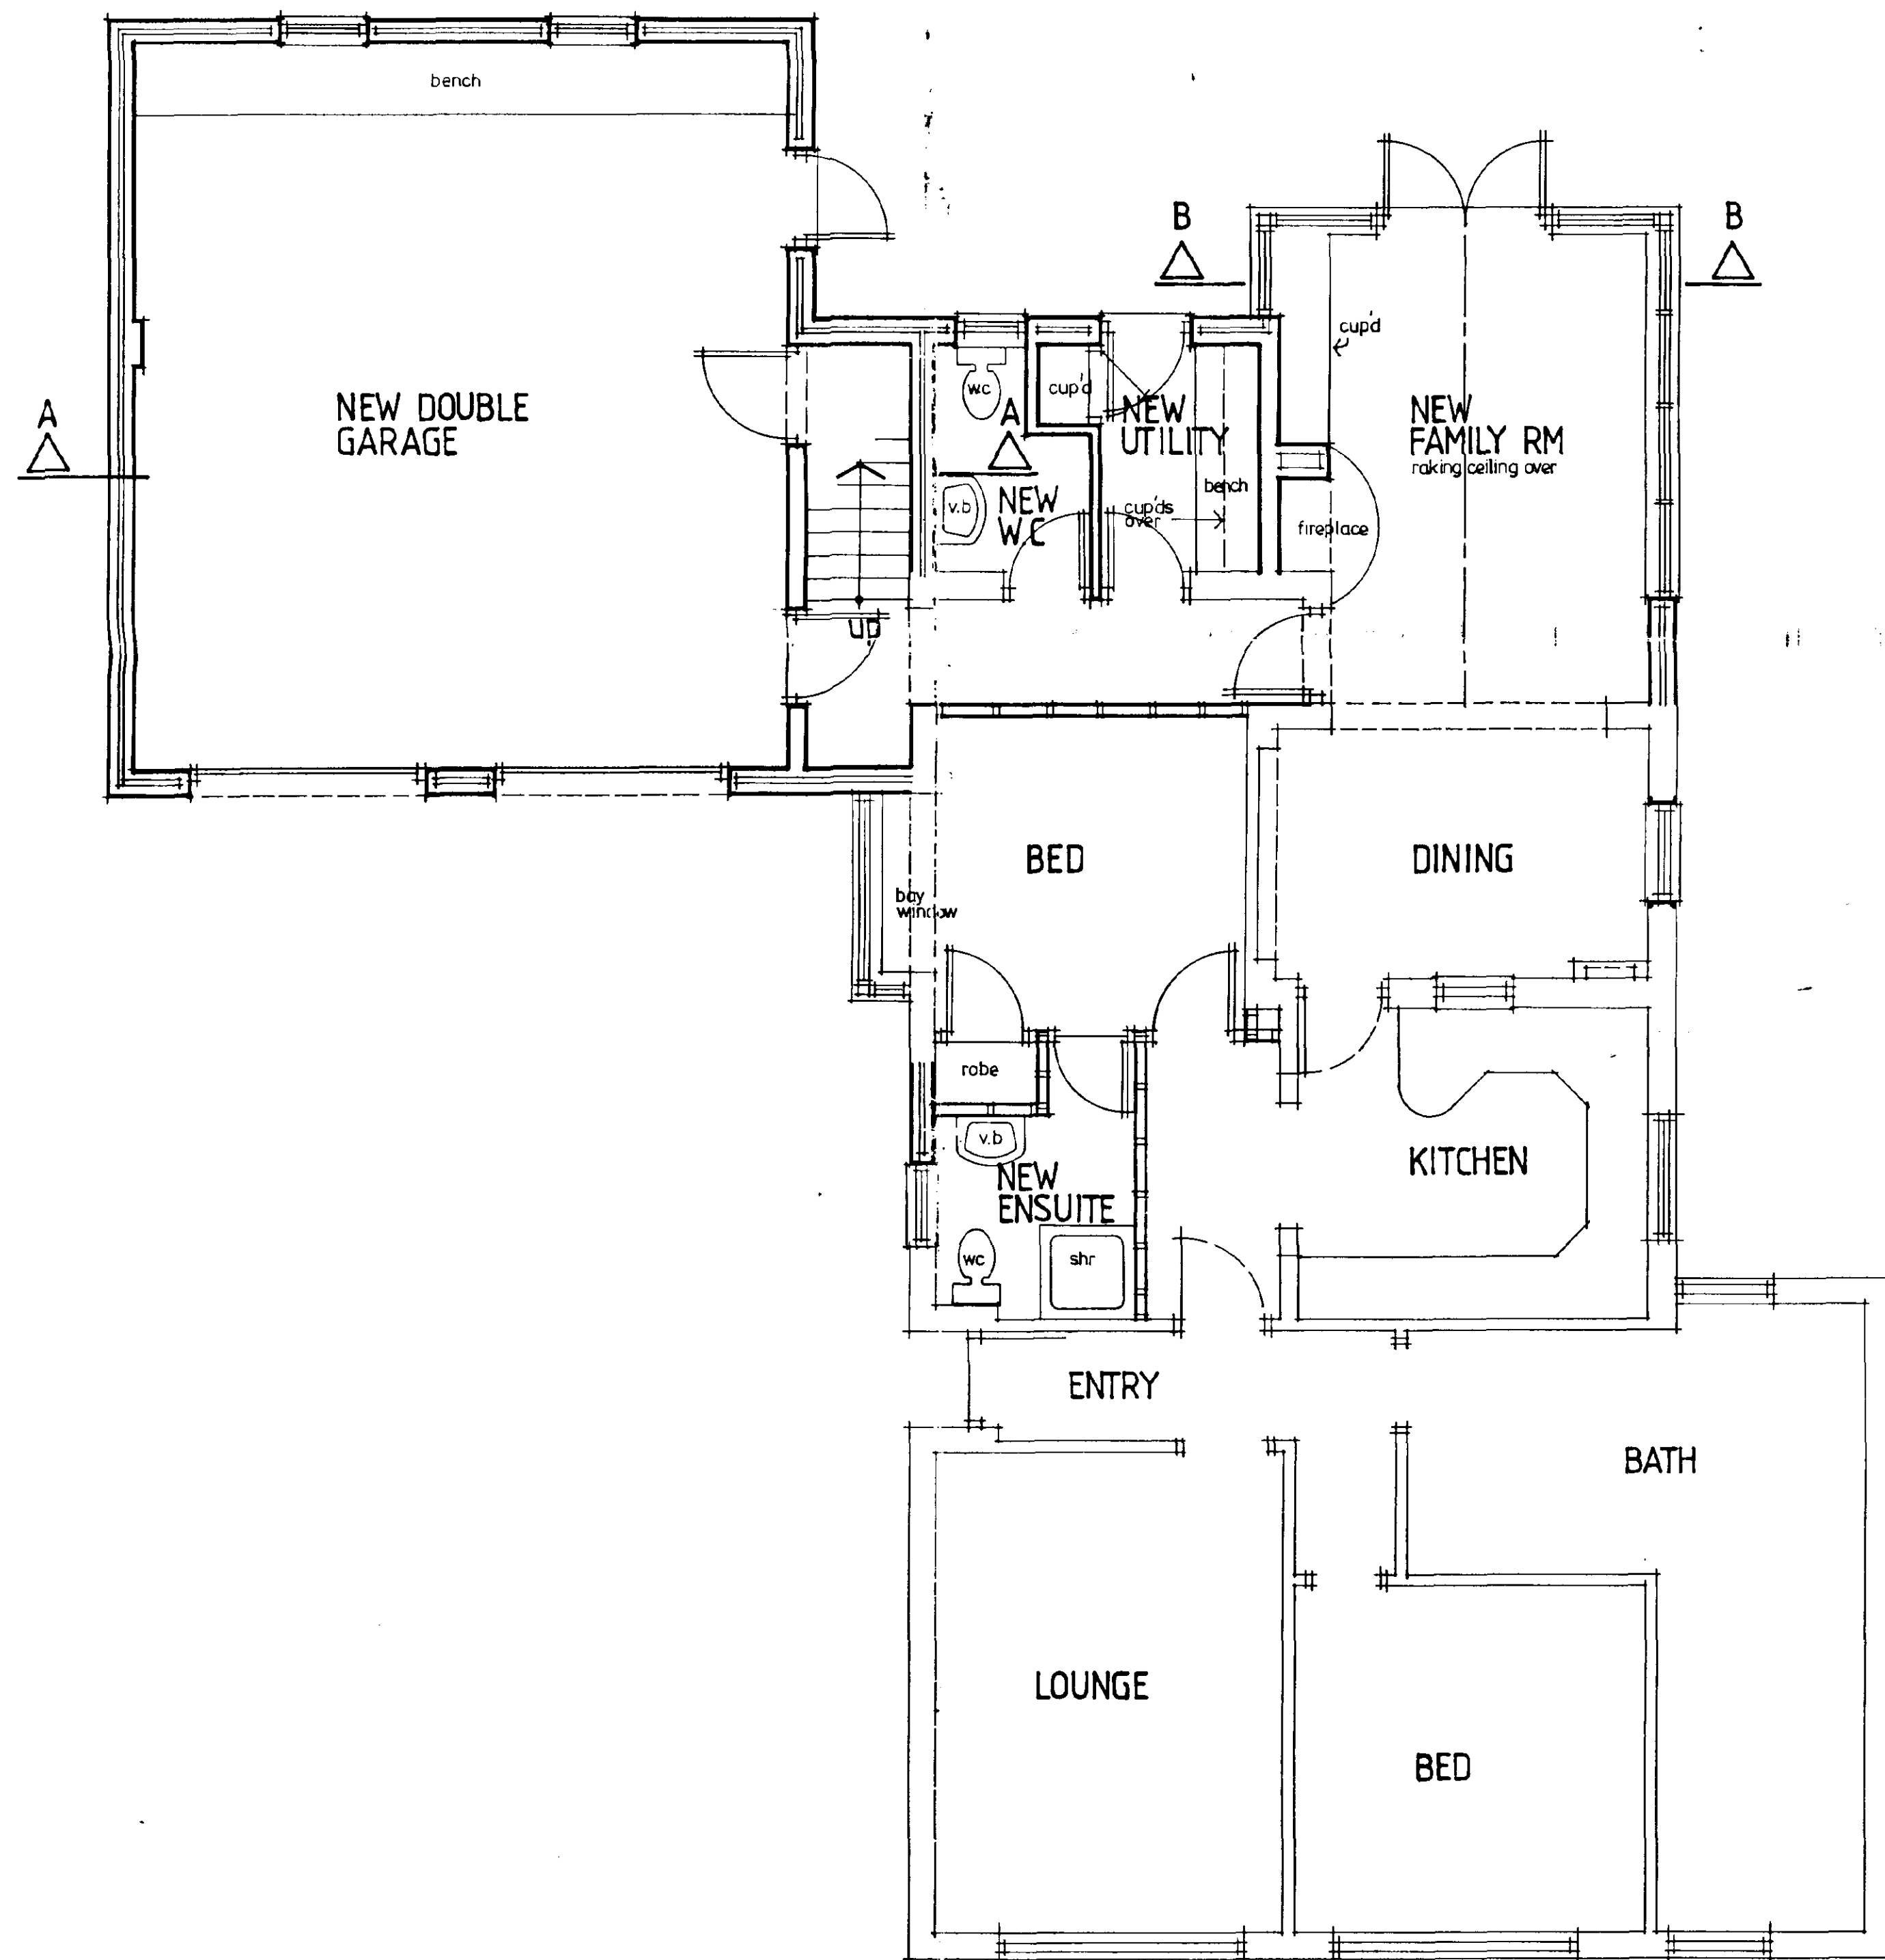

FLOOR PLAN
scale 1:50

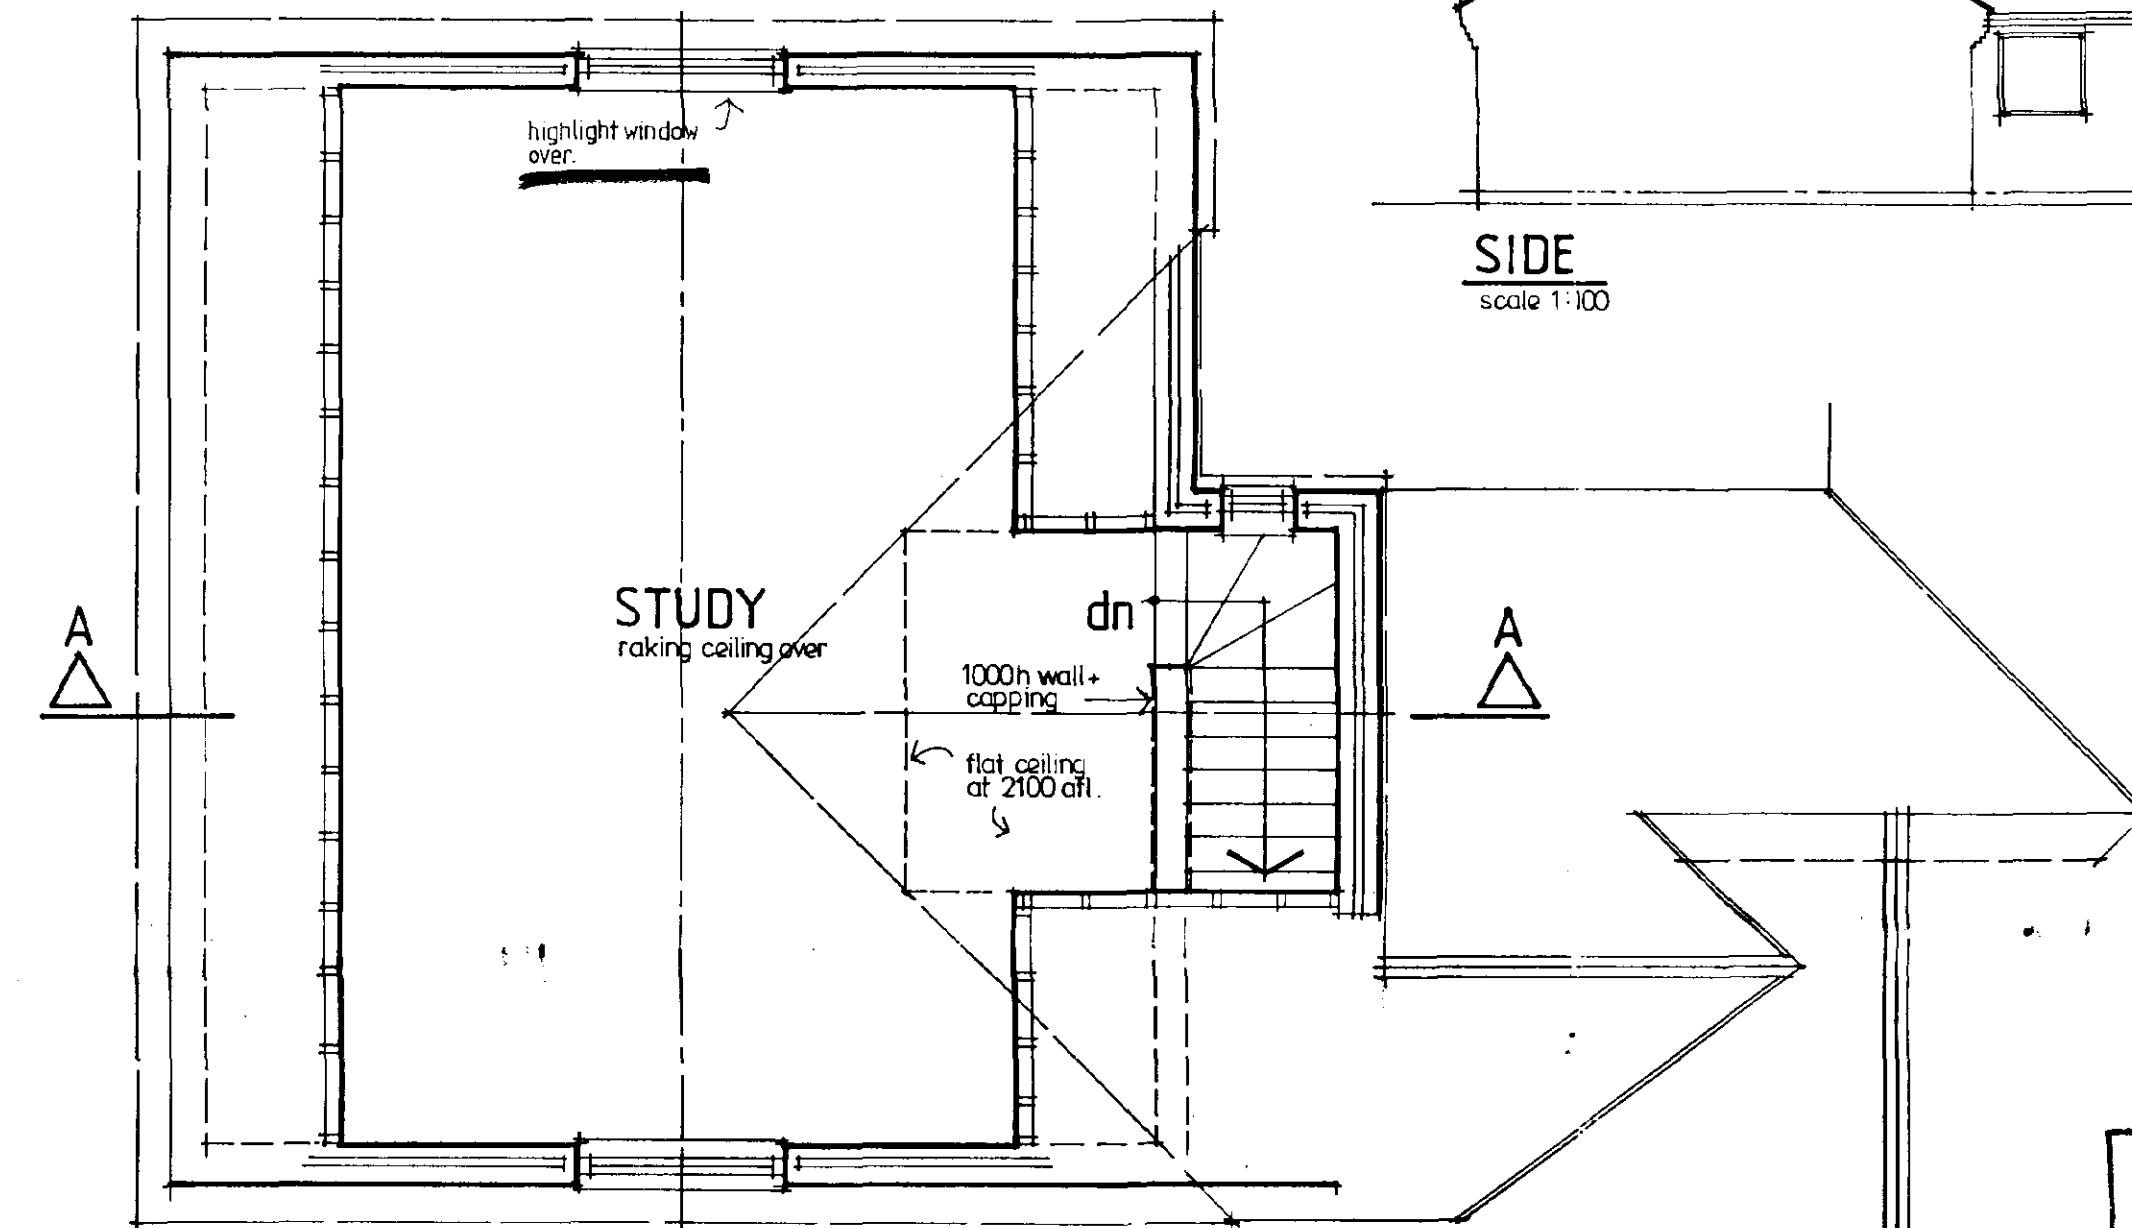

LOFT PLAN
scale 1:50

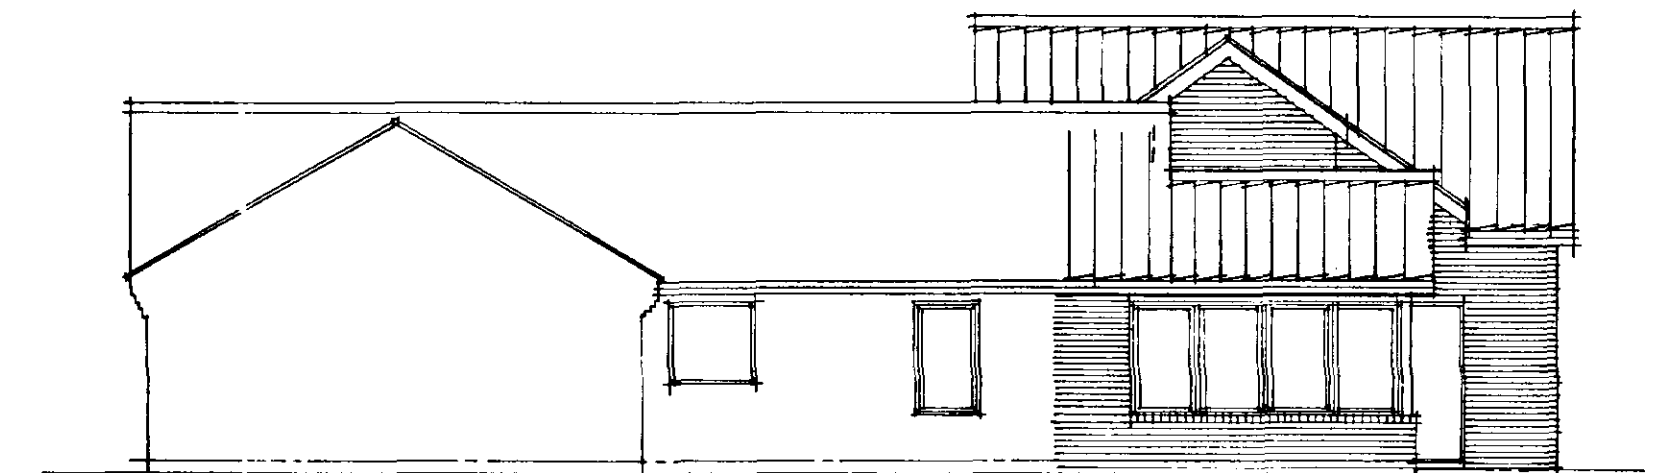


SIDE
scale 1:100


SOUTH HOLLAND DC
HOUSING & PLANNING
19 DEC 2000
Ref: H1311236100

APPROVED PLAN
Ref.

DETERMINED
PLAN

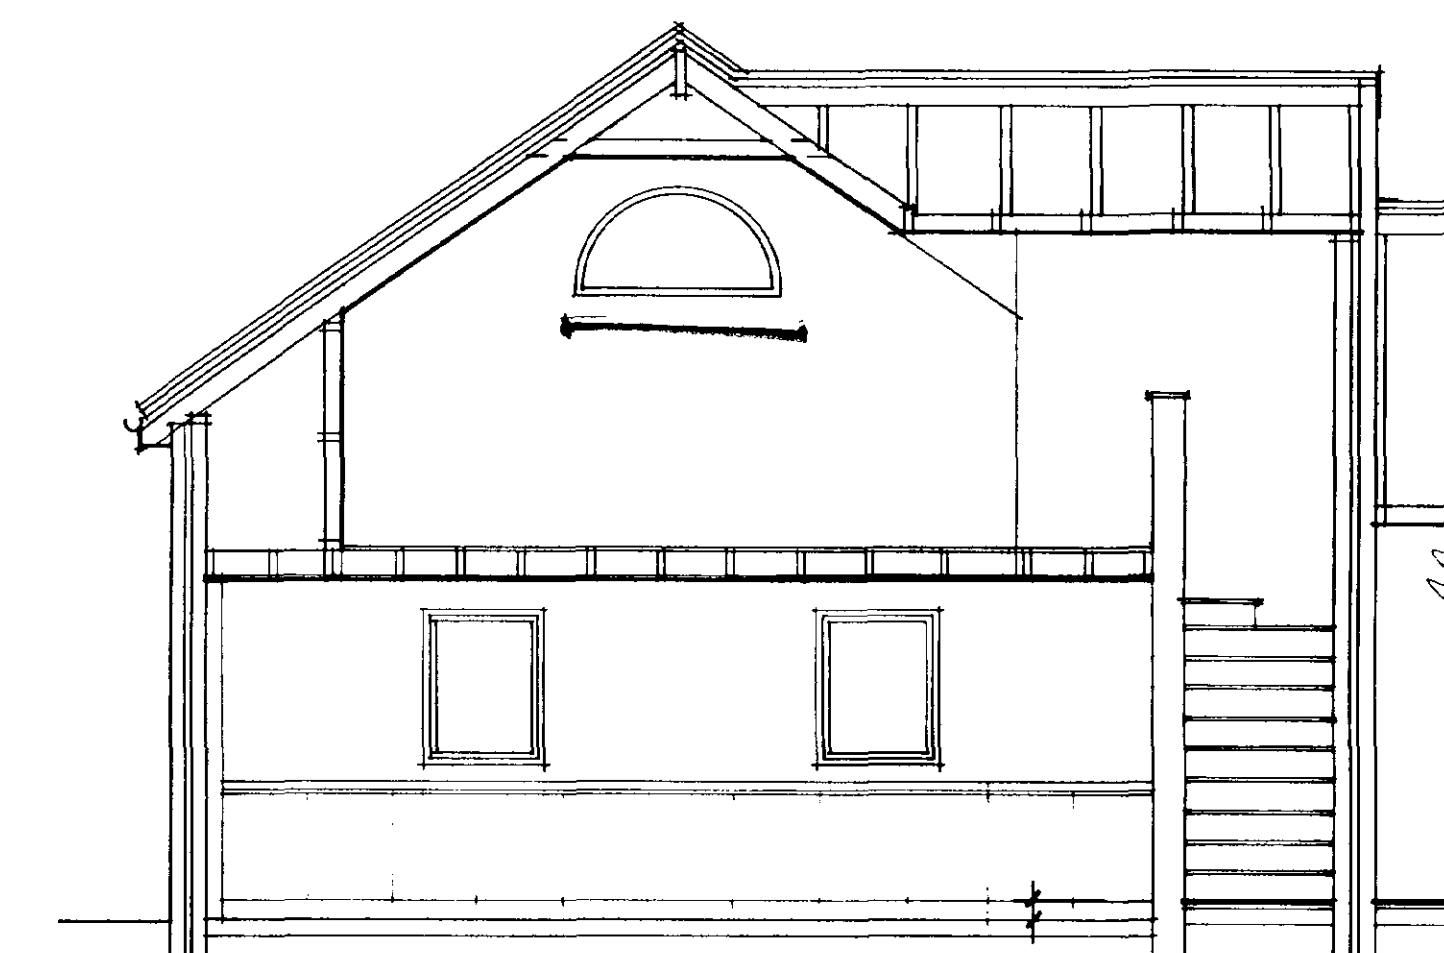

SECTION ON A-A
scale 1:50

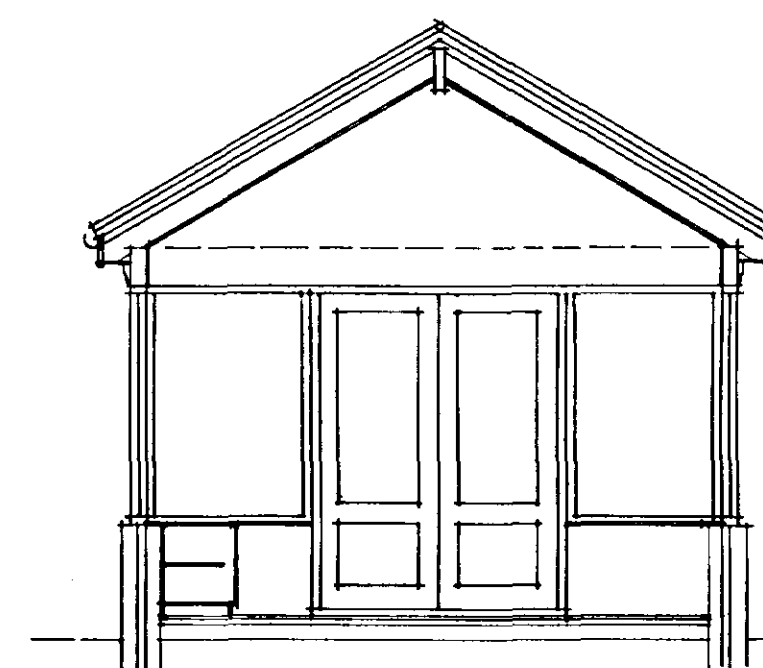

SECTION ON B-B

Peter Humphrey Associates
ARCHITECTURAL DESIGN AND BUILDING


PROJECT:
PROPOSED ADDITIONS / ALTERATIONS
AT 3 FEN GATE, MOULTON CHAPEL,
SPALDING.

CLIENT: MRS LOCKIE


DATE	SCALE	JOB No
		2041 ~ 2
DATE REVISED	DETAILS	

DO NOT SCALE FROM THIS DRAWING
COPYRIGHT: THIS DRAWING MUST NOT BE ISSUED, LOANED OR COPIED
WITHOUT THE CONSENT OF PETER HUMPHREY ASSOCIATES


Peter Humphrey Associates
ARCHITECTURAL DESIGN AND BUILDING
TELEPHONE 01945 466 966
32 OLD MARKET WIGBECH CAMBS PE15 1ND
E MAIL ENQUIRIES@PHARCHITECTURAL.CO.UK

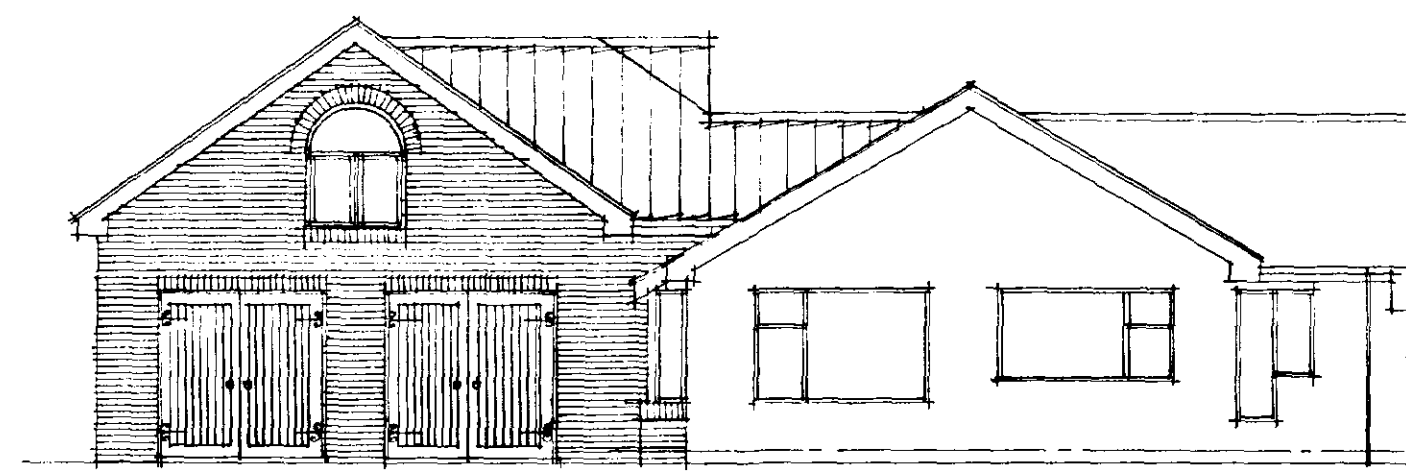

FRONT
scale 1:100

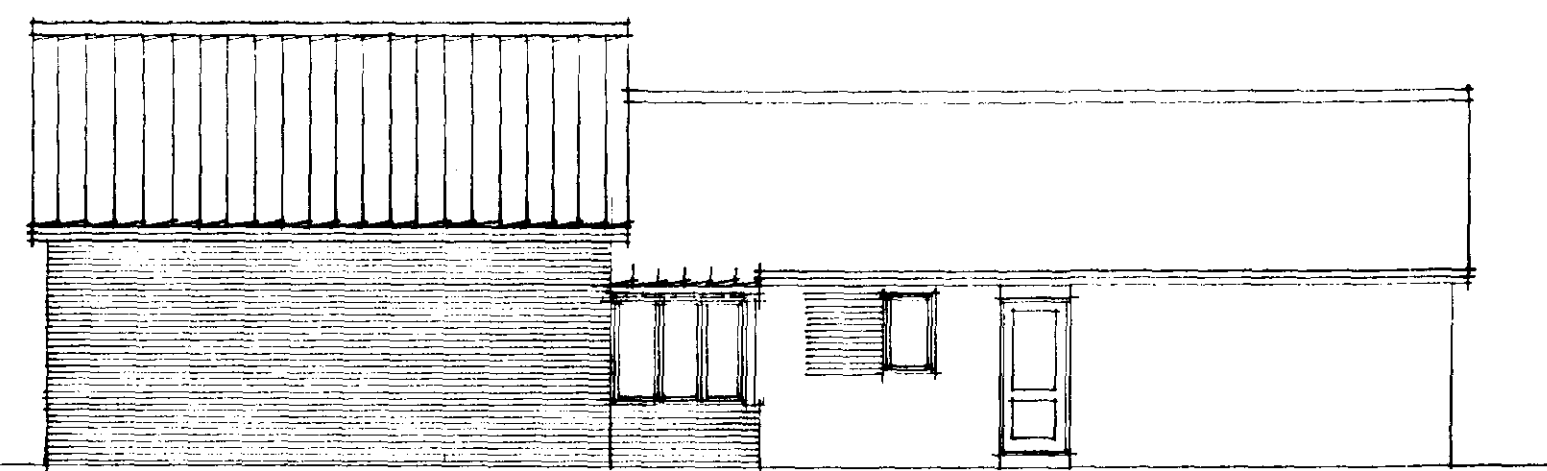


SIDE

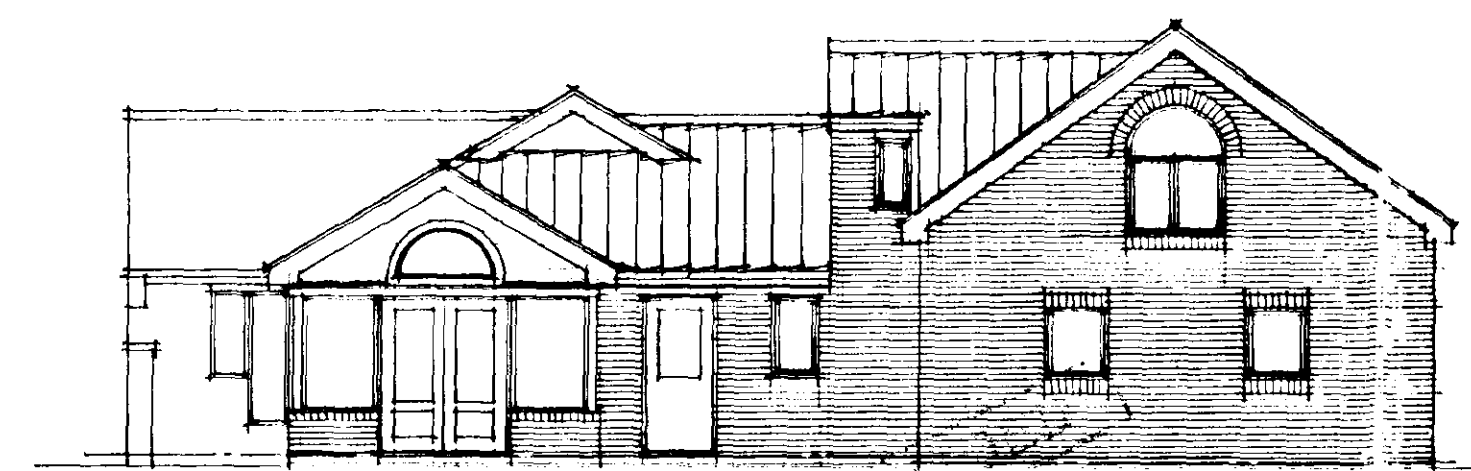


REAR


SUPERSEDED

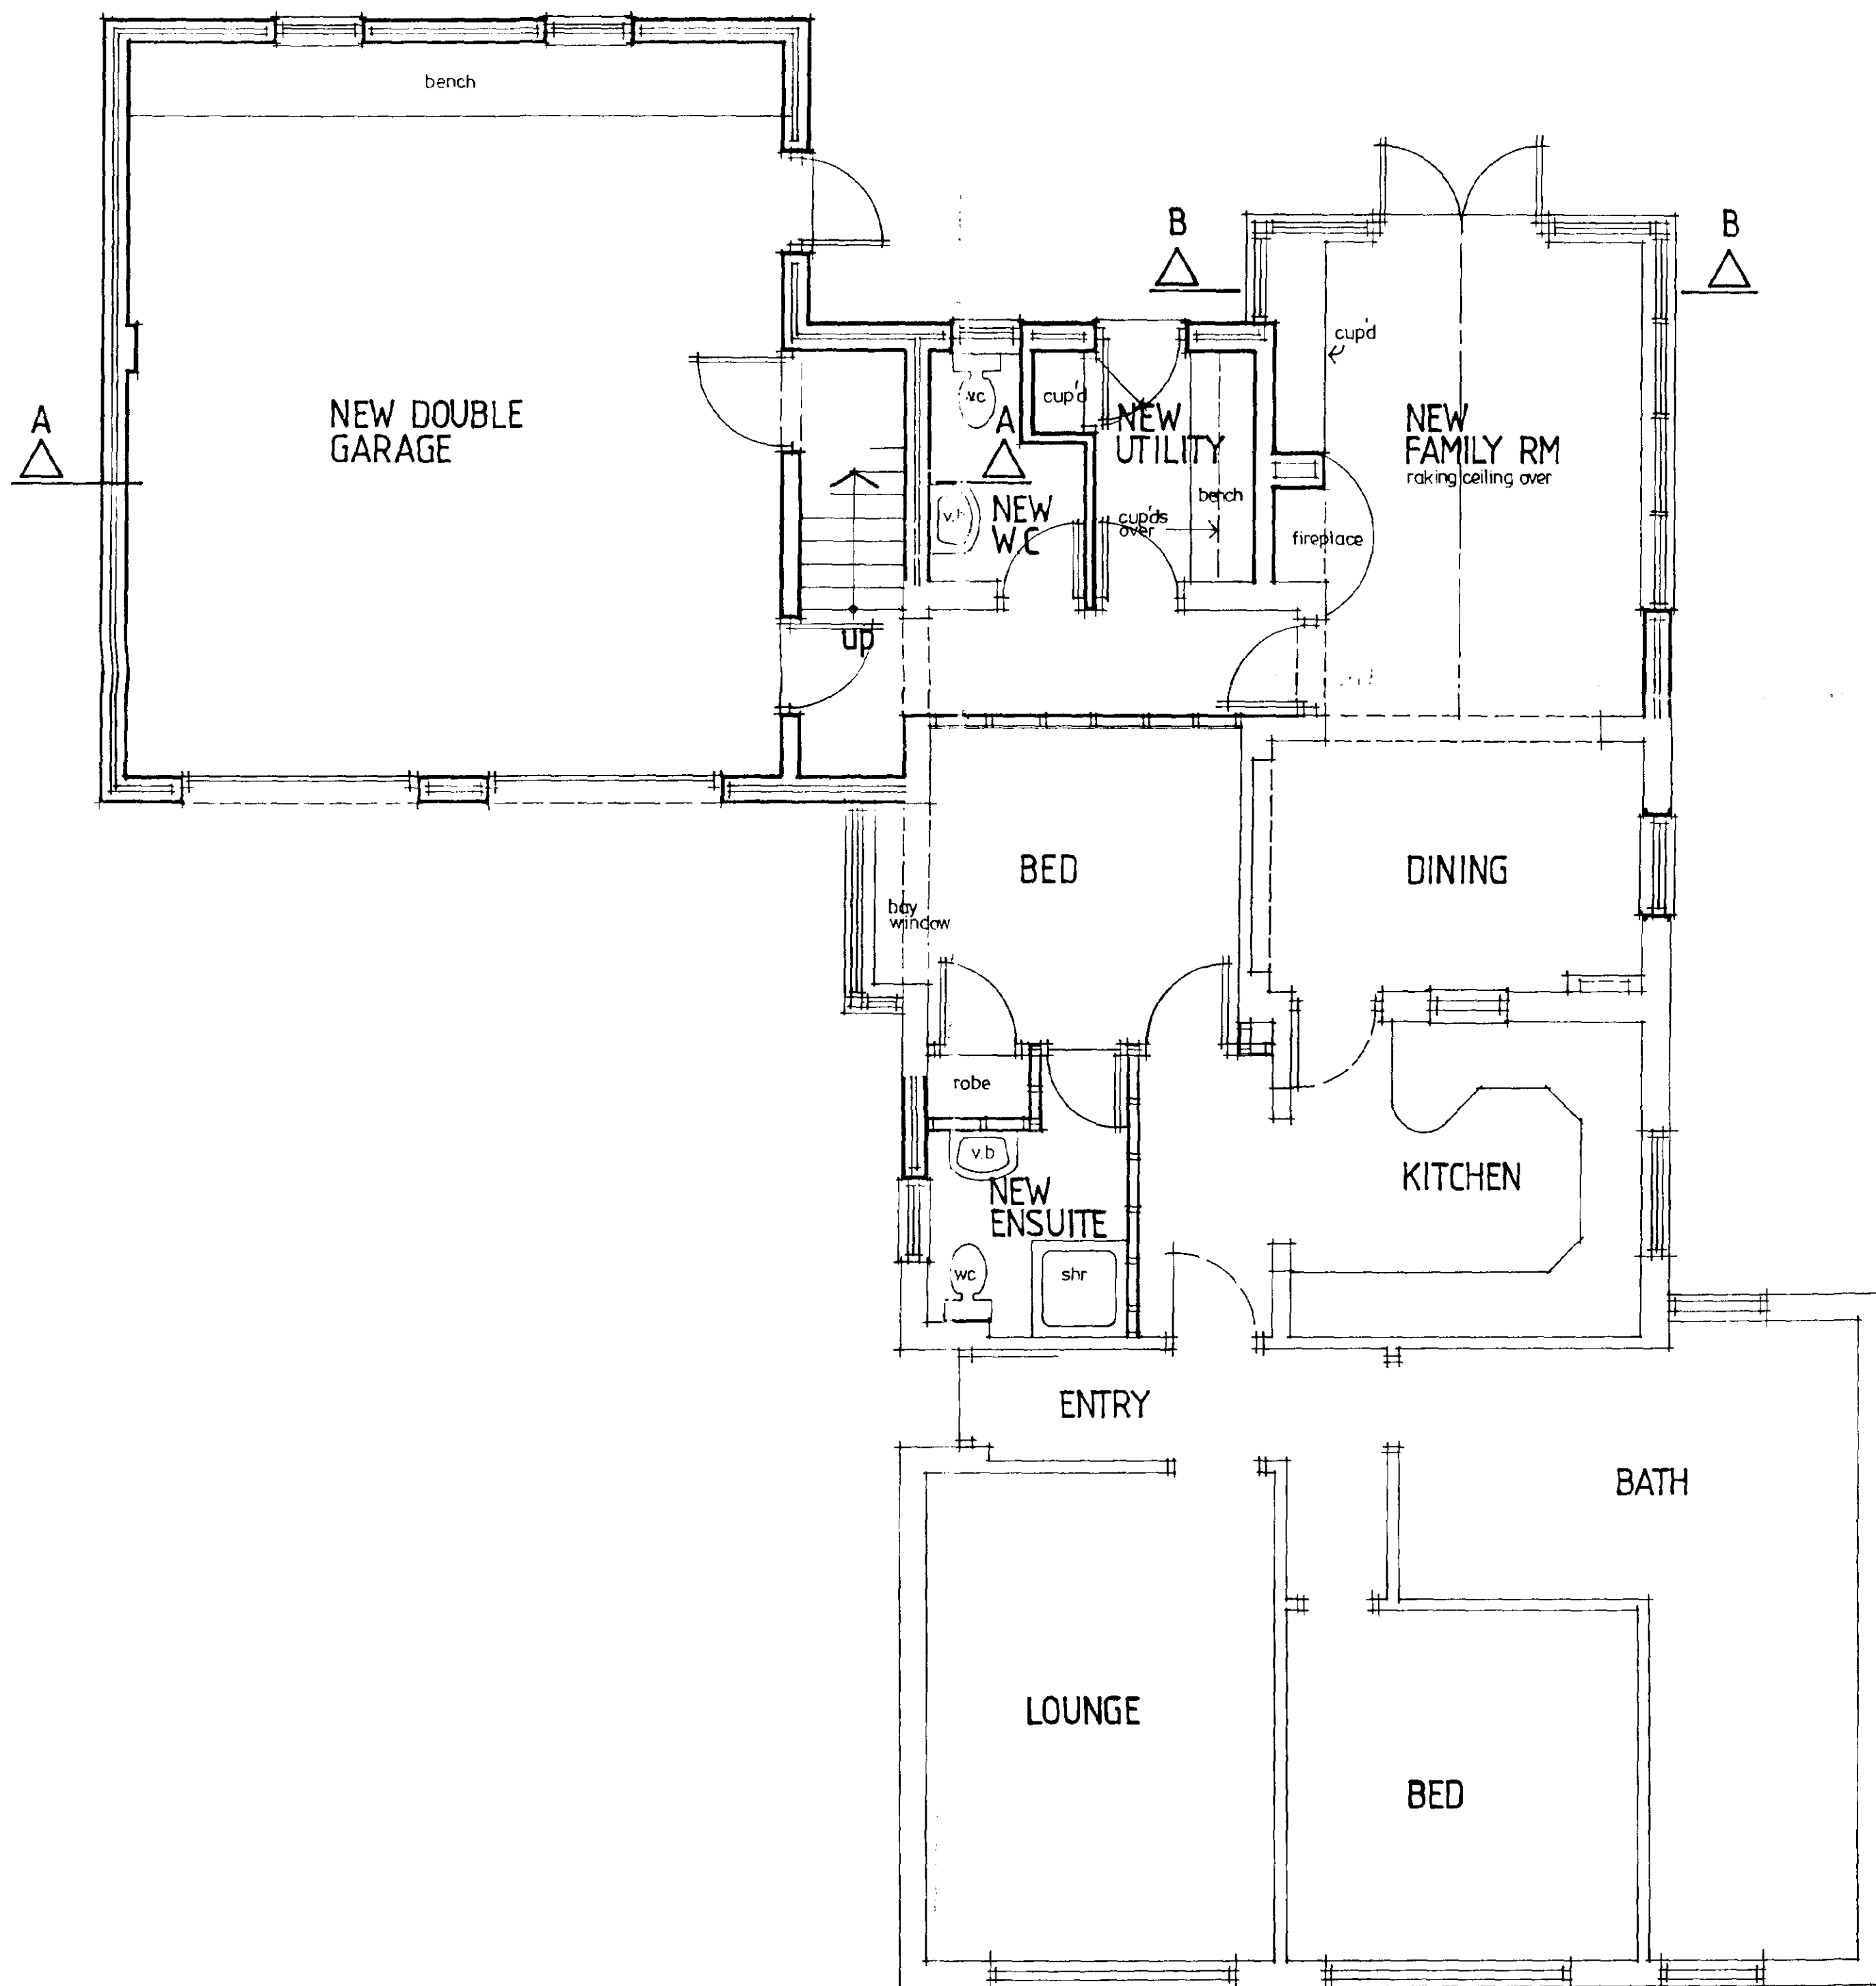

FLOOR PLAN
scale 1:50

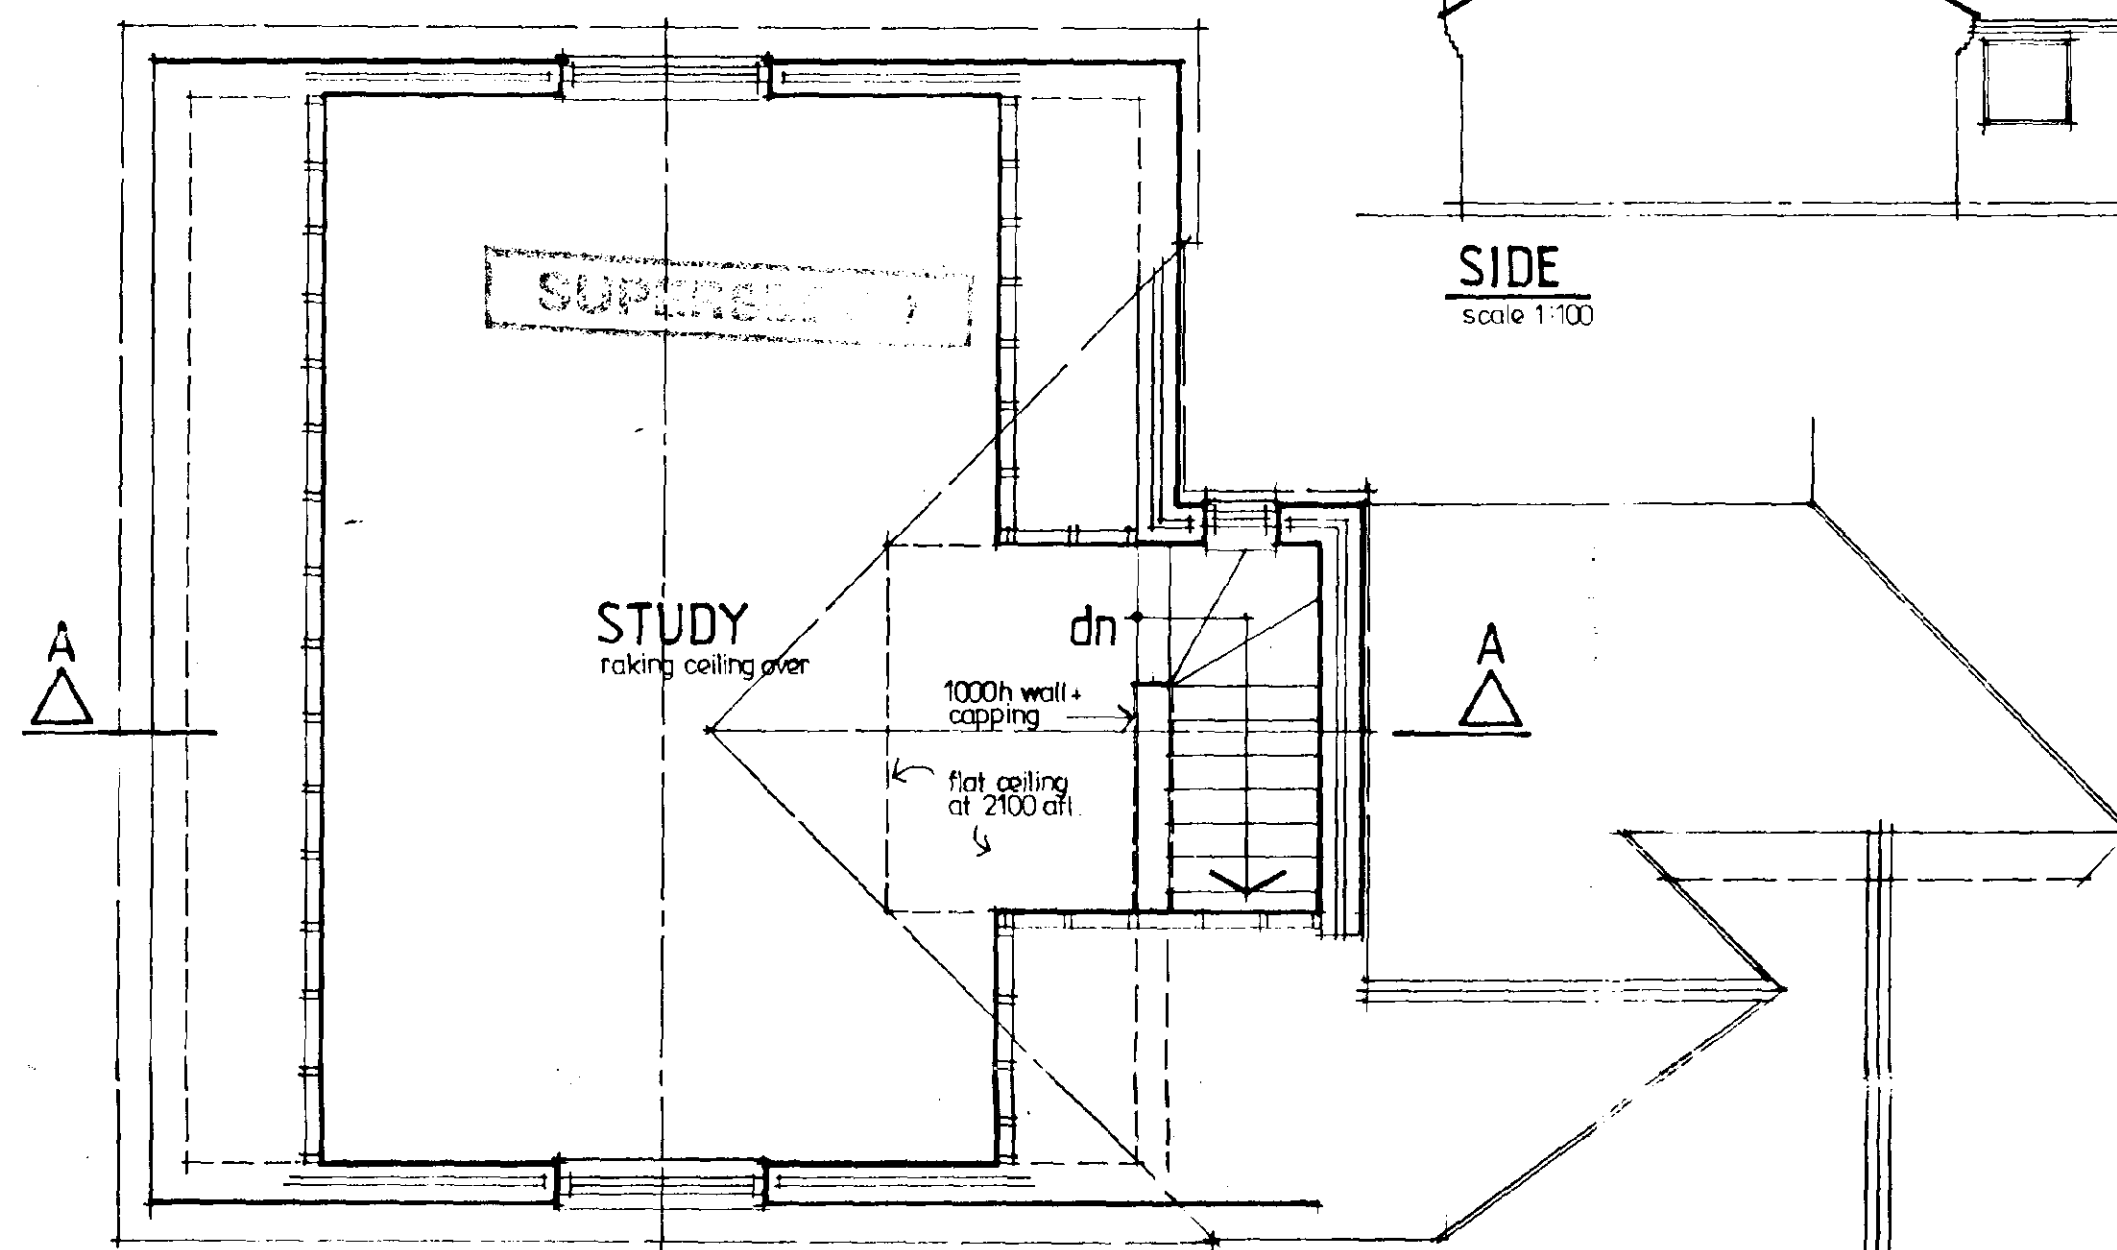


LOFT PLAN
scale 1:50

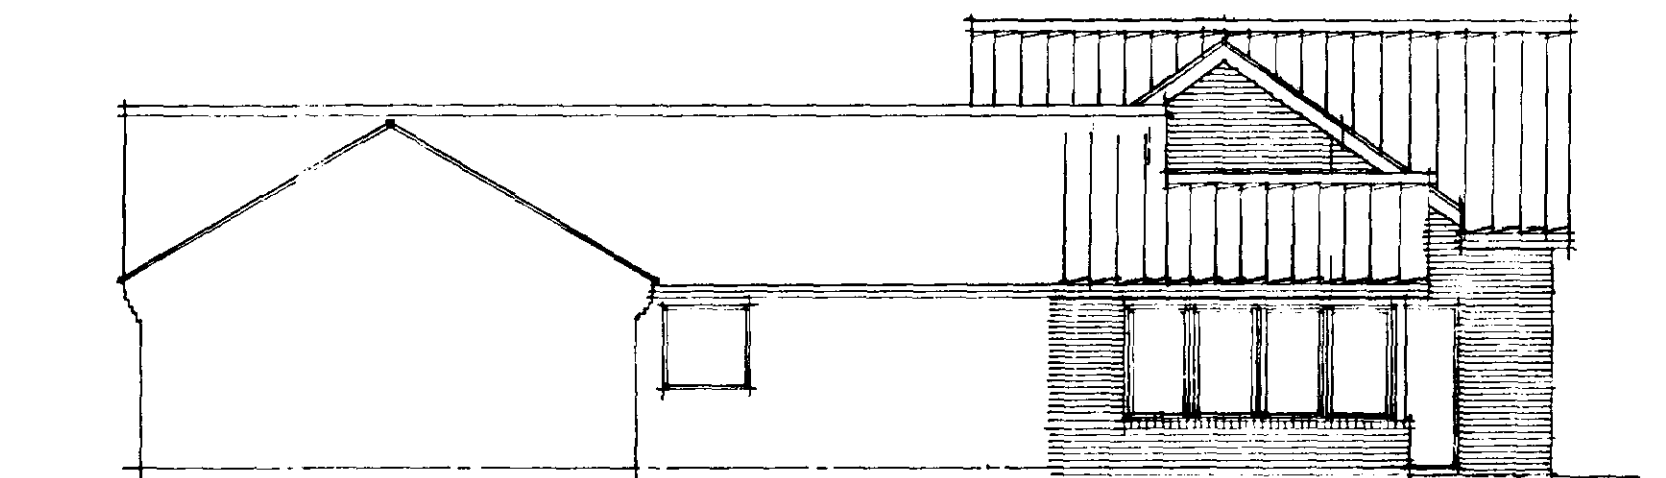


SIDE
scale 1:100

SUPERSEDED

1238/00

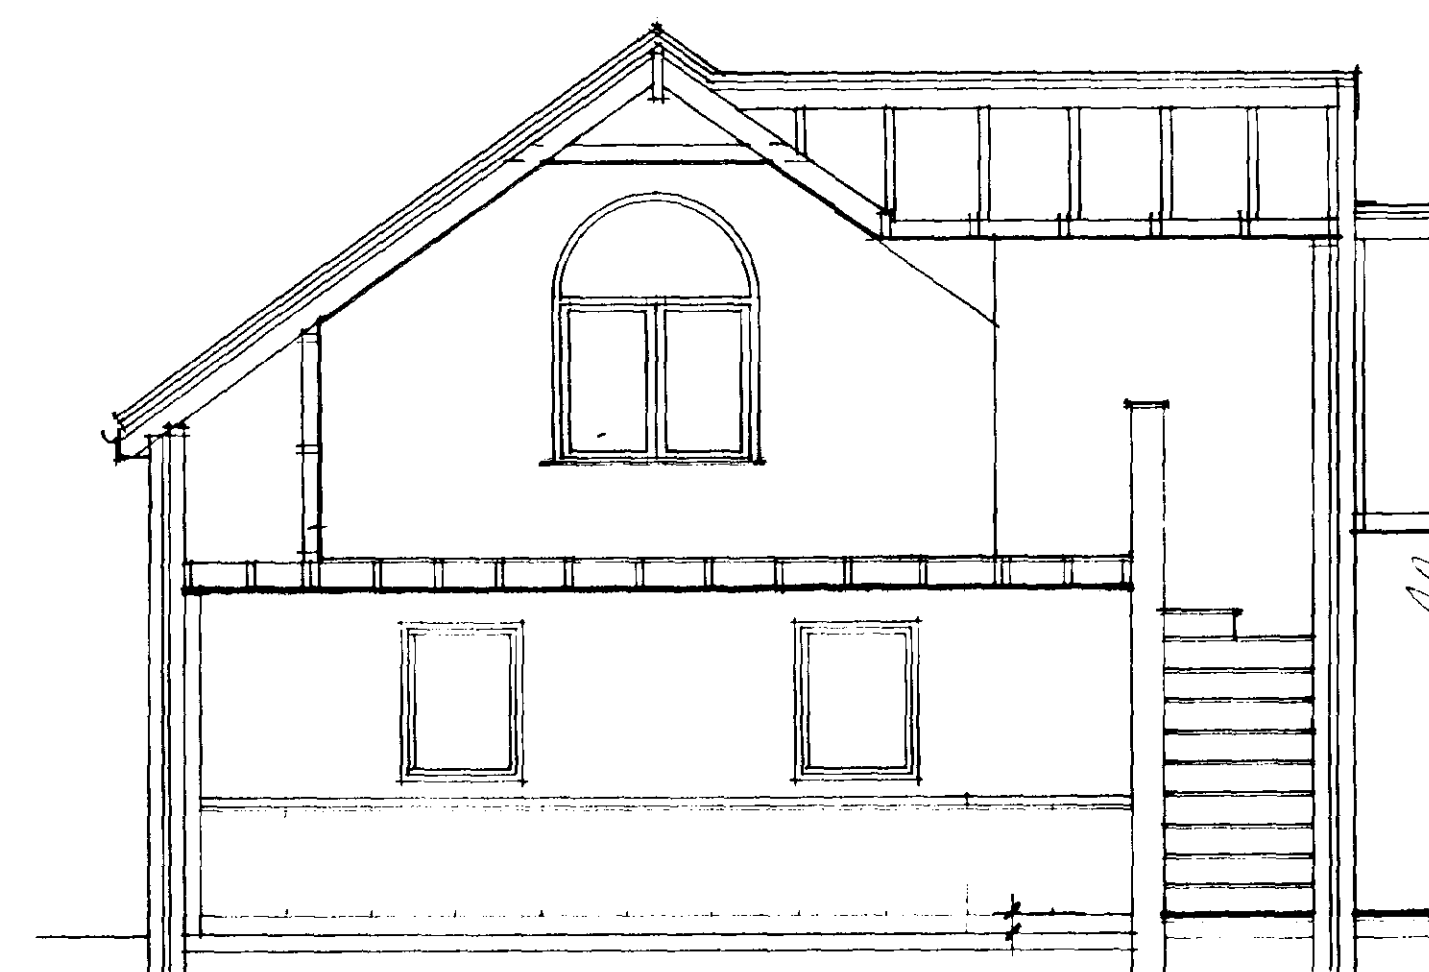

SECTION ON A-A
scale 1:50

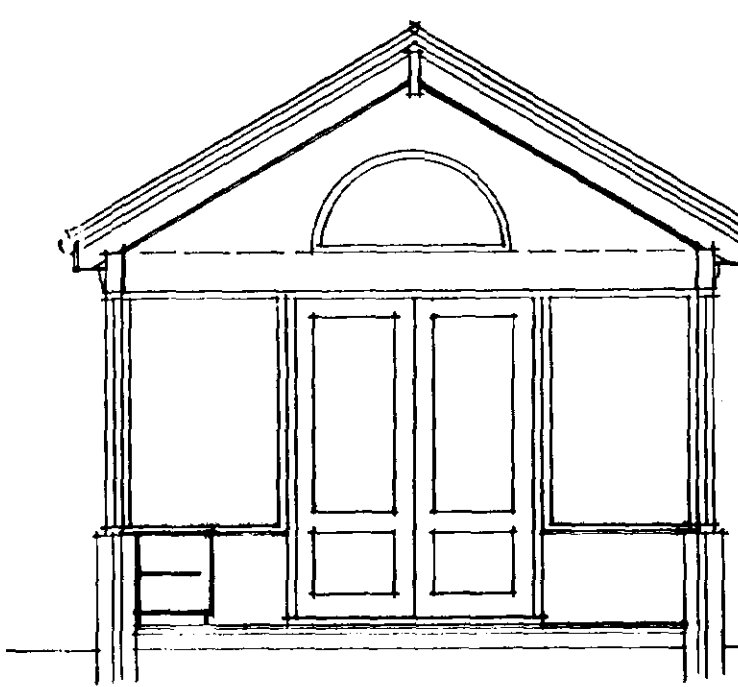

SECTION ON B-B

Peter Humphrey Associates
ARCHITECTURAL DESIGN AND BUILDING

PROJECT
PROPOSED ADDITIONS / ALTERATIONS
AT 3 FEN GATE, MOULTON CHAPEL,
SPALDING.

CLIENT
MRS LOCKIE

DATE
SCALE
JOB NO. 2041 ~ 2

DATE REVISED
DETAILS

DO NOT SCALE FROM THIS DRAWING
COPYRIGHT THIS DRAWING MUST NOT BE REPRODUCED OR USED IN ANY MANNER WITHOUT THE CONSENT OF PETER HUMPHREY ASSOCIATES

Peter Humphrey Associates
ARCHITECTURAL DESIGN AND BUILDING
TELEPHONE 01945 476 966
38 OLD MARKET, WILTON, CAMBS, CB23 3JH
E MAIL: PETER@PETERHUMPHREY.CO.UK