


DO NOT SCALE THIS DRAWING. THE CONTRACTOR IS DEEMED TO HAVE CHECKED ALL DIMENSIONS ON SITE AND REPORT ANY DISCREPANCIES TO OGLESBY & LIMB LTD.
THE CONTENTS OF THIS DRAWING ARE COVERED BY COPYRIGHT AND REMAIN THE PROPERTY OF OGLESBY & LIMB LTD. WRITTEN APPROVAL MUST BE OBTAINED FROM OGLESBY & LIMB LTD PRIOR TO DUPLICATION OR REPRODUCTION OF THIS DRAWING OR ITS CONTENTS.
ANY DIMENSIONS NOT SHOWN ARE TO BE CHECKED AND AGREED WITH OGLESBY & LIMB LTD.

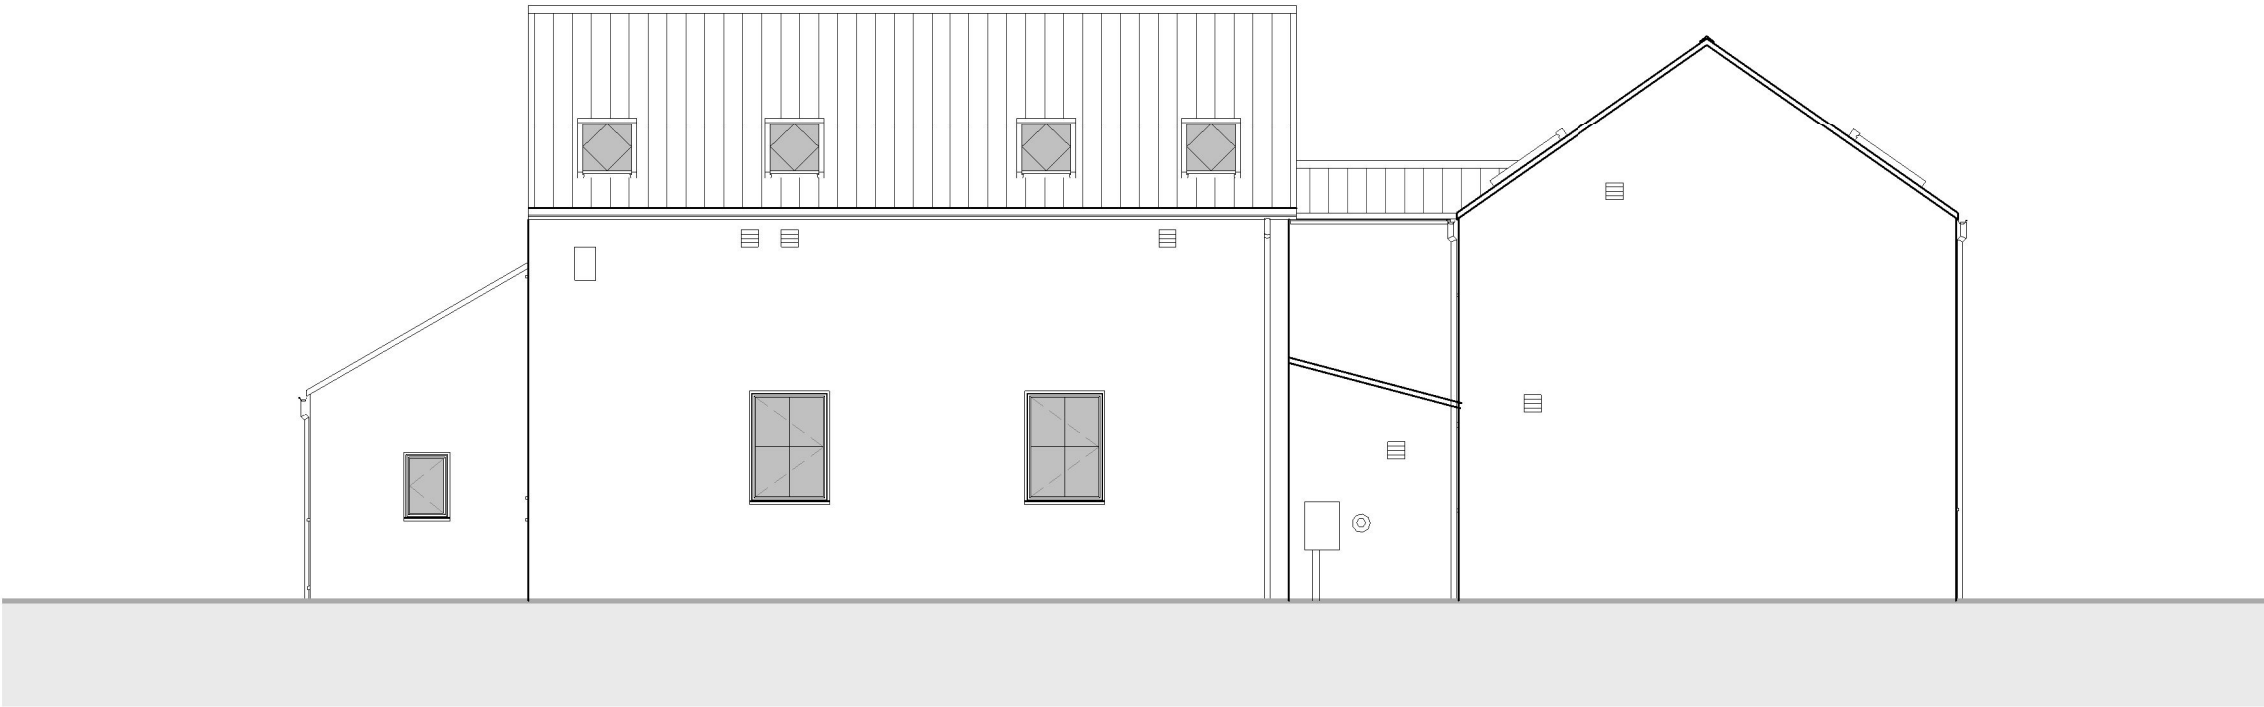


North Elevation as existing
Scale 1 : 100




South Elevation as existing
Scale 1 : 100




East Elevation as existing
Scale 1 : 100

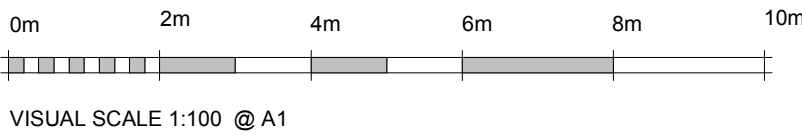


West Elevation as existing
Scale 1 : 100

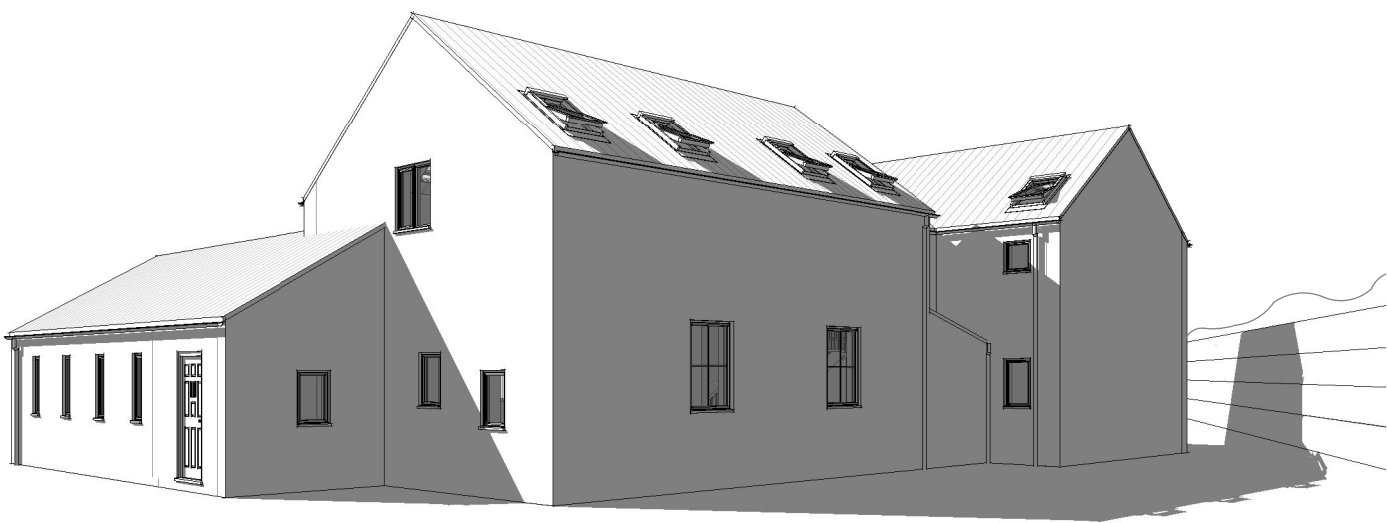

Low Level Perspective View From N/E as existing

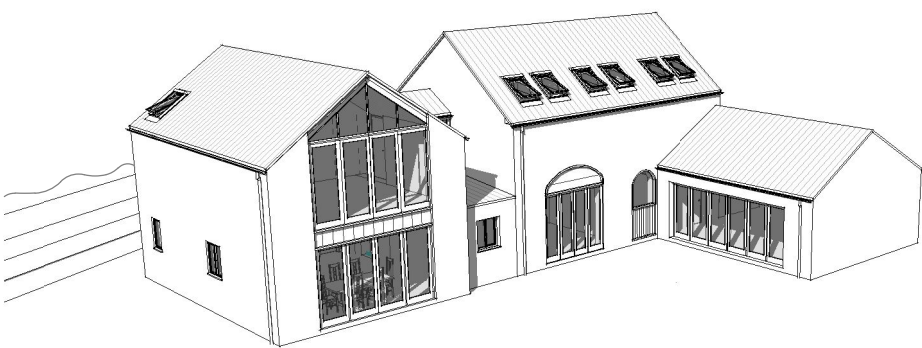

High Level Perspective View From S/W as existing

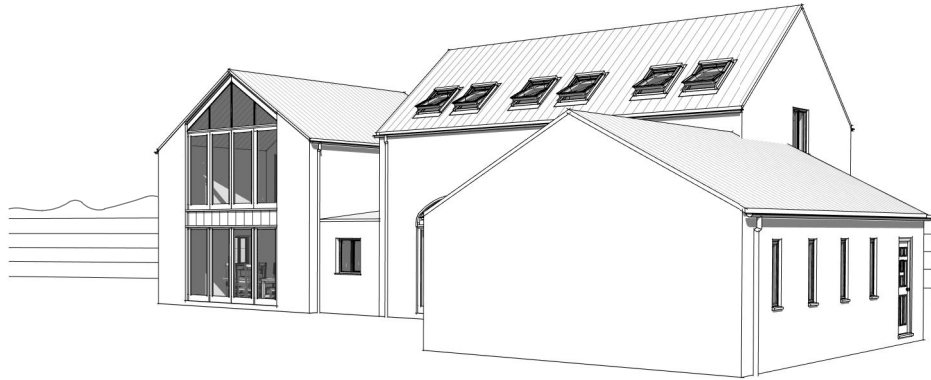

Low Level Perspective View From S/E as existing



Low Level Perspective View From South as existing

X	XX.XX.XX	Xxxxx	XXX
Ref.	Date	Description	Initial

Oglesby & Limb Ltd

Chartered Architect

Suite 1, Market Chambers
12 Market Place, Spalding, Lincs
PE11 1SL

Tel: 01775 761196

e-mail: design@o-l-ltd.co.uk

Client:

Kirk Homes Ltd

Project:

The Old Coach House
Moulton

Drawing Title:

Elevations & Perspective Views
as existing

GENERAL ISSUE

Date:	JAN 2019	Scale:	as shown @ A1
Drawn by:	RDL	Checked by:	AJO

Drawing Number:

A1336-08

Rev: