




DO NOT SCALE THIS DRAWING. THE CONTRACTOR IS DEEMED TO HAVE CHECKED ALL DIMENSIONS ON SITE AND REPORT ANY DISCREPANCIES TO OGLESBY & LIMB LTD.
THE CONTENTS OF THIS DRAWING ARE COVERED BY COPYRIGHT AND REMAIN THE PROPERTY OF OGLESBY & LIMB LTD. WRITTEN APPROVAL MUST BE OBTAINED FROM OGLESBY & LIMB LTD PRIOR TO DUPLICATION OR REPRODUCTION OF THIS DRAWING OR ITS CONTENTS.
ANY DIMENSIONS NOT SHOWN ARE TO BE CHECKED AND AGREED WITH OGLESBY & LIMB LTD.

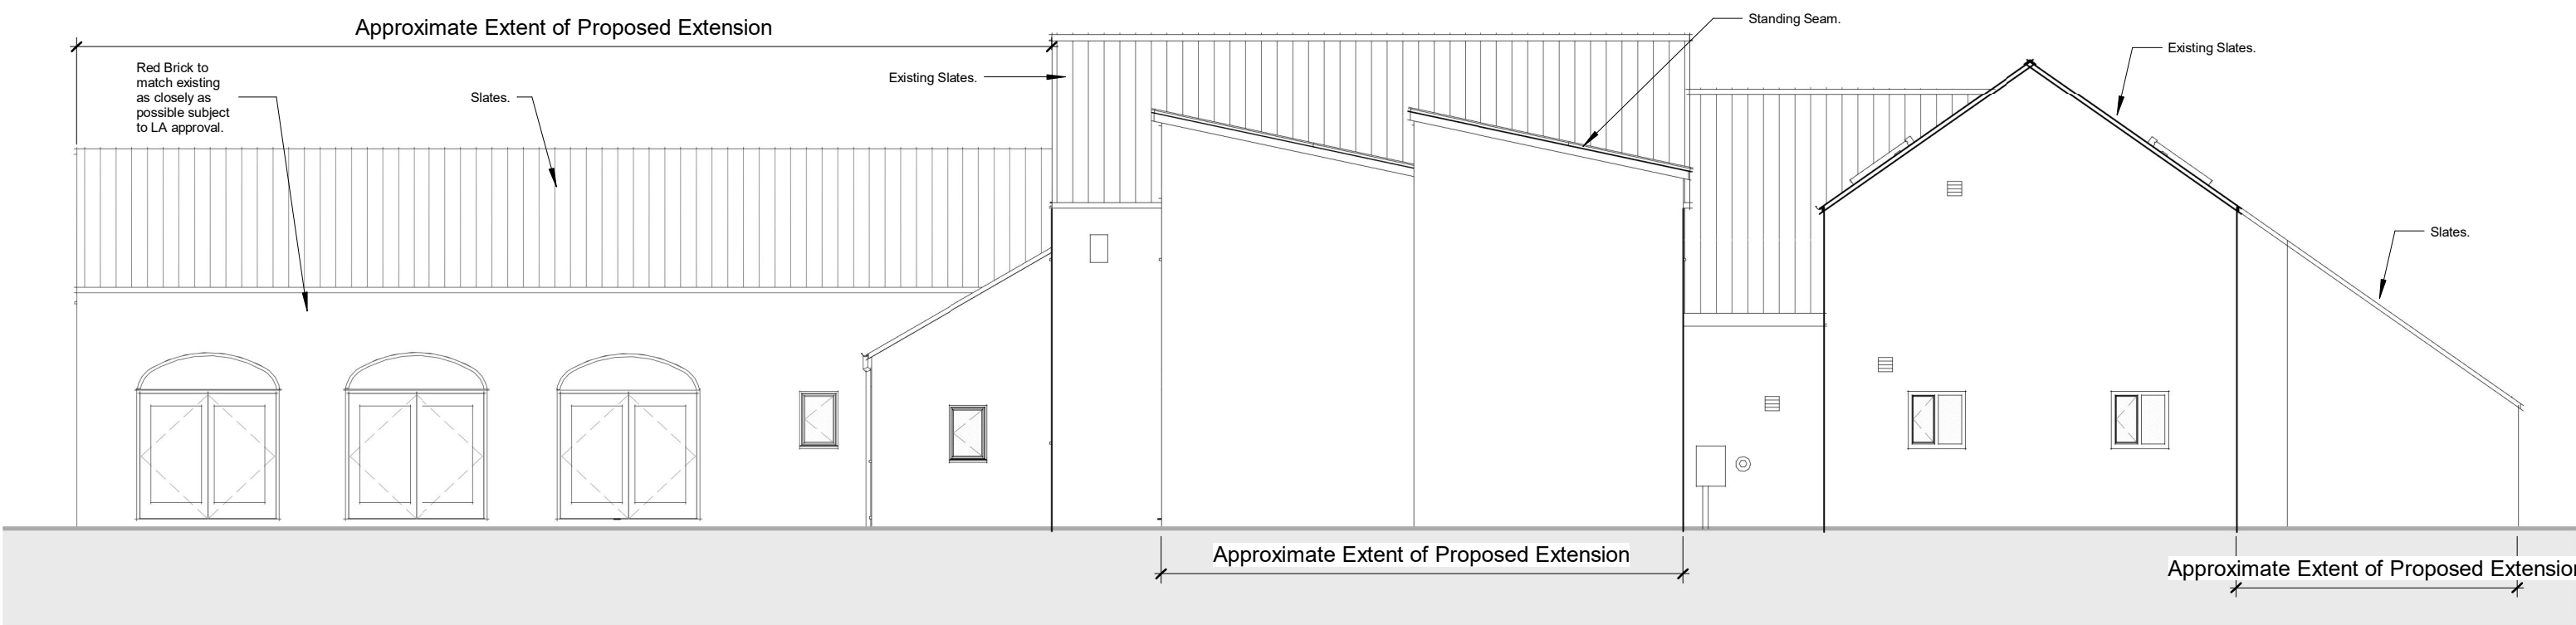



North Elevation as proposed
Scale 1 : 100

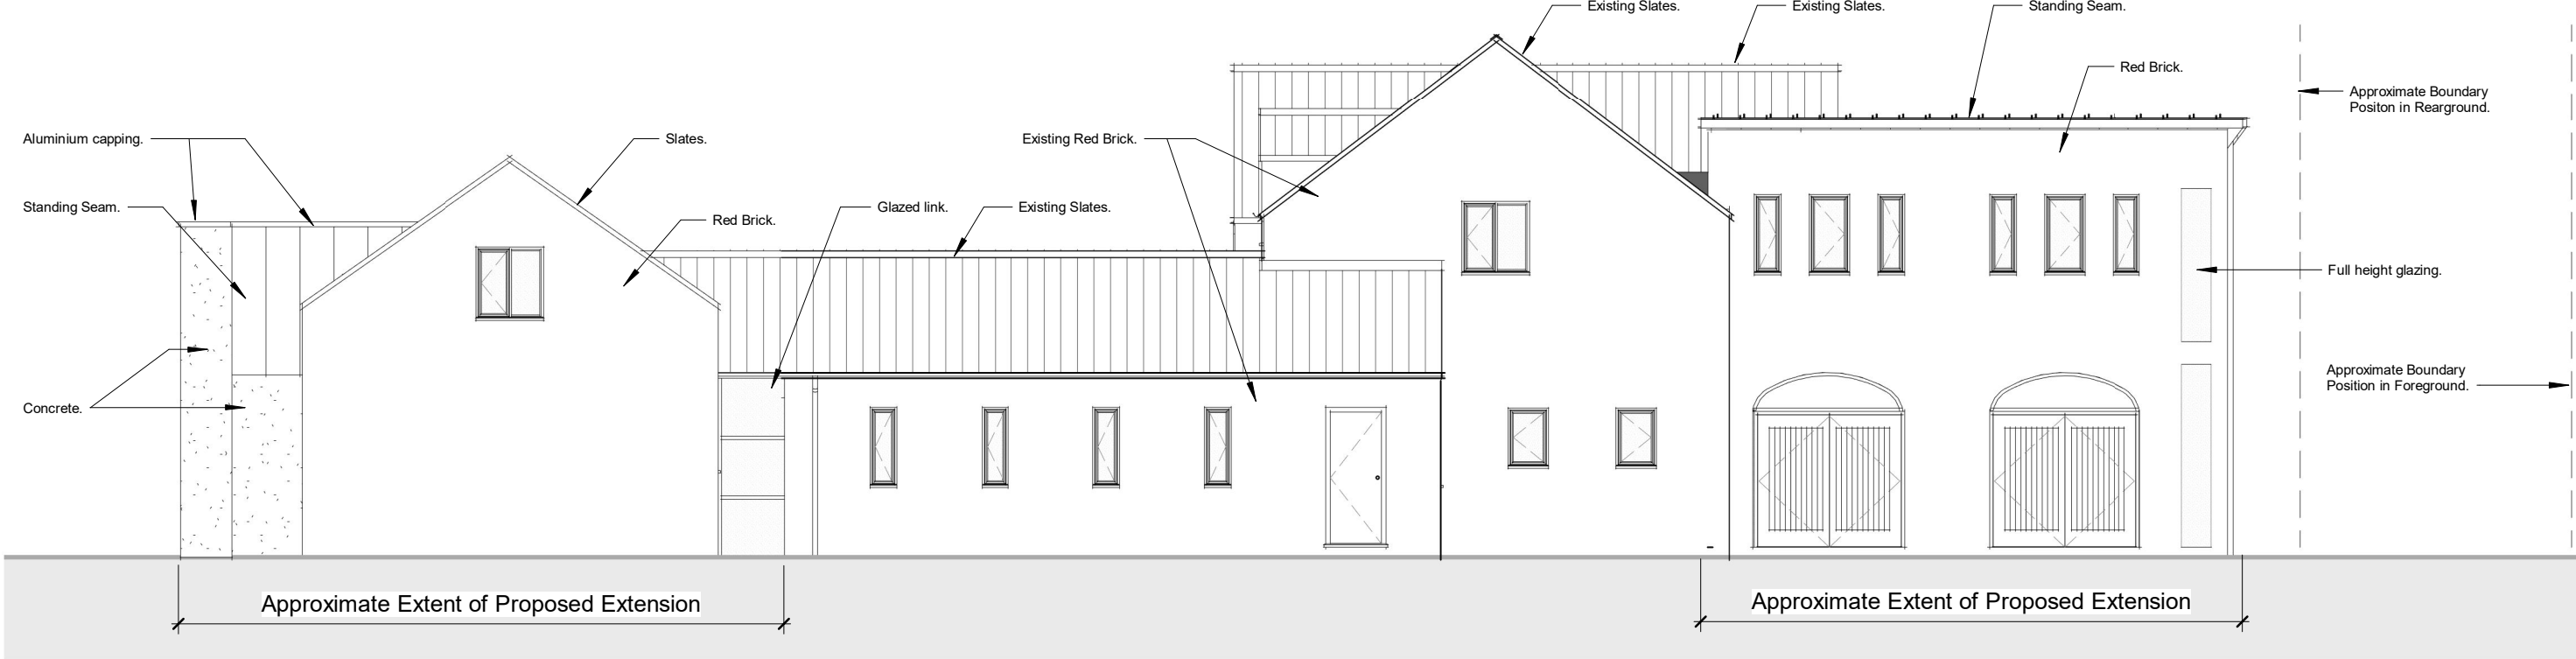

East Elevation as proposed
Scale 1 : 100

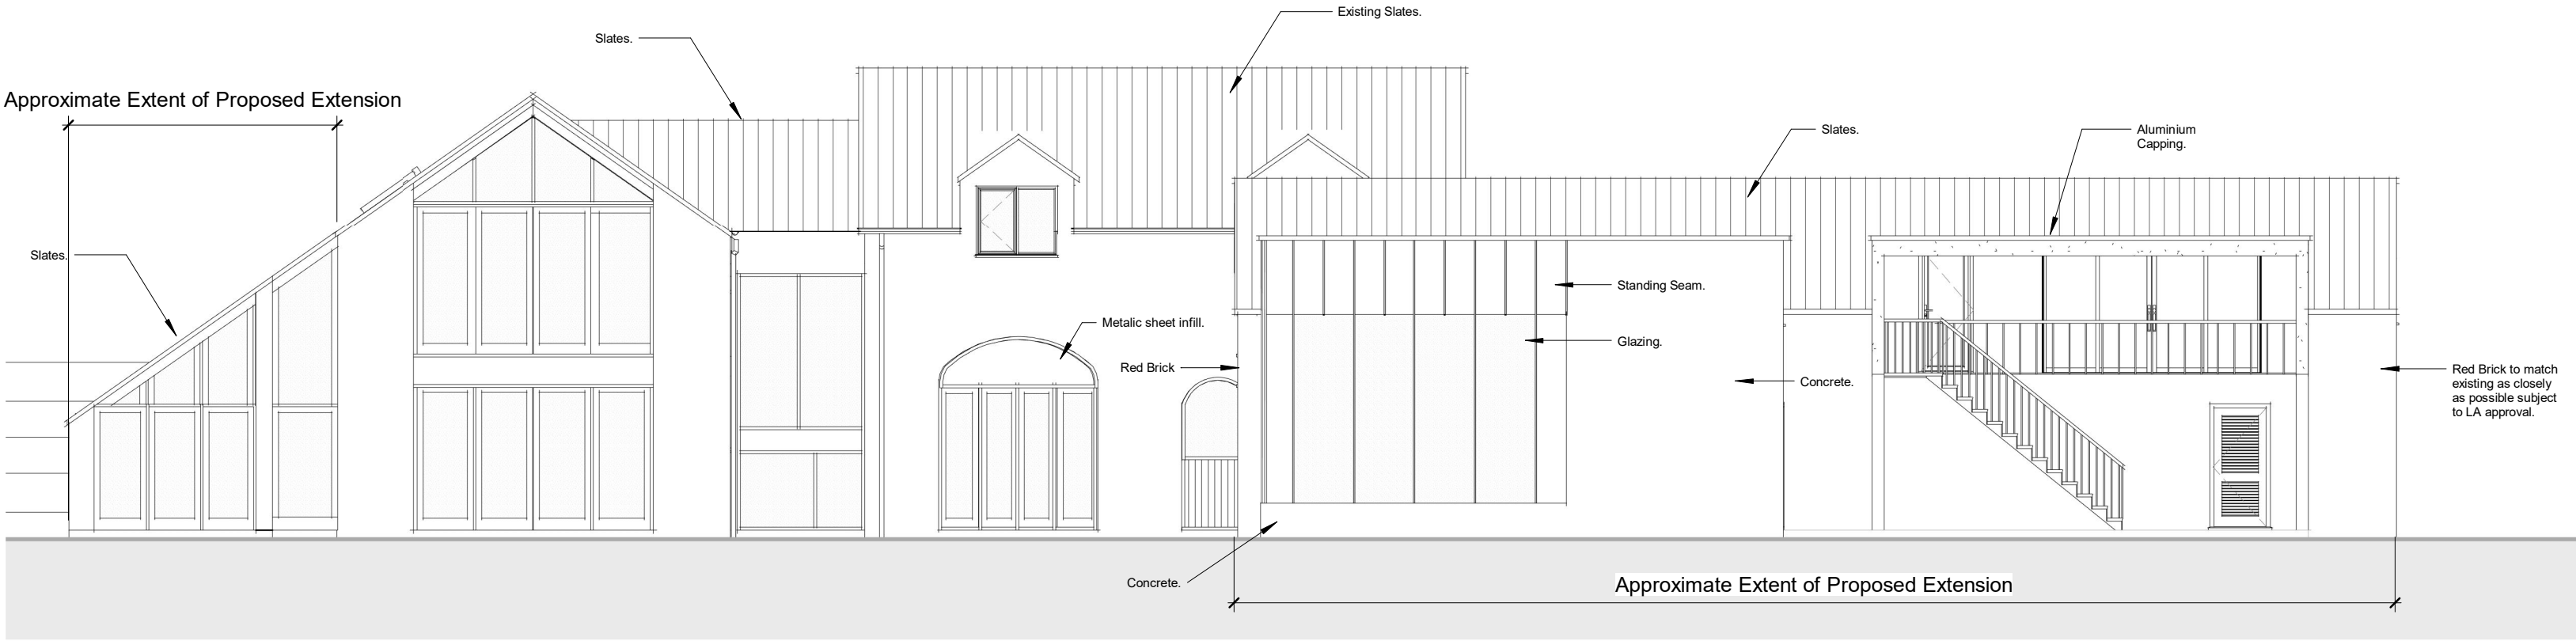

South Elevation as proposed
Scale 1 : 100

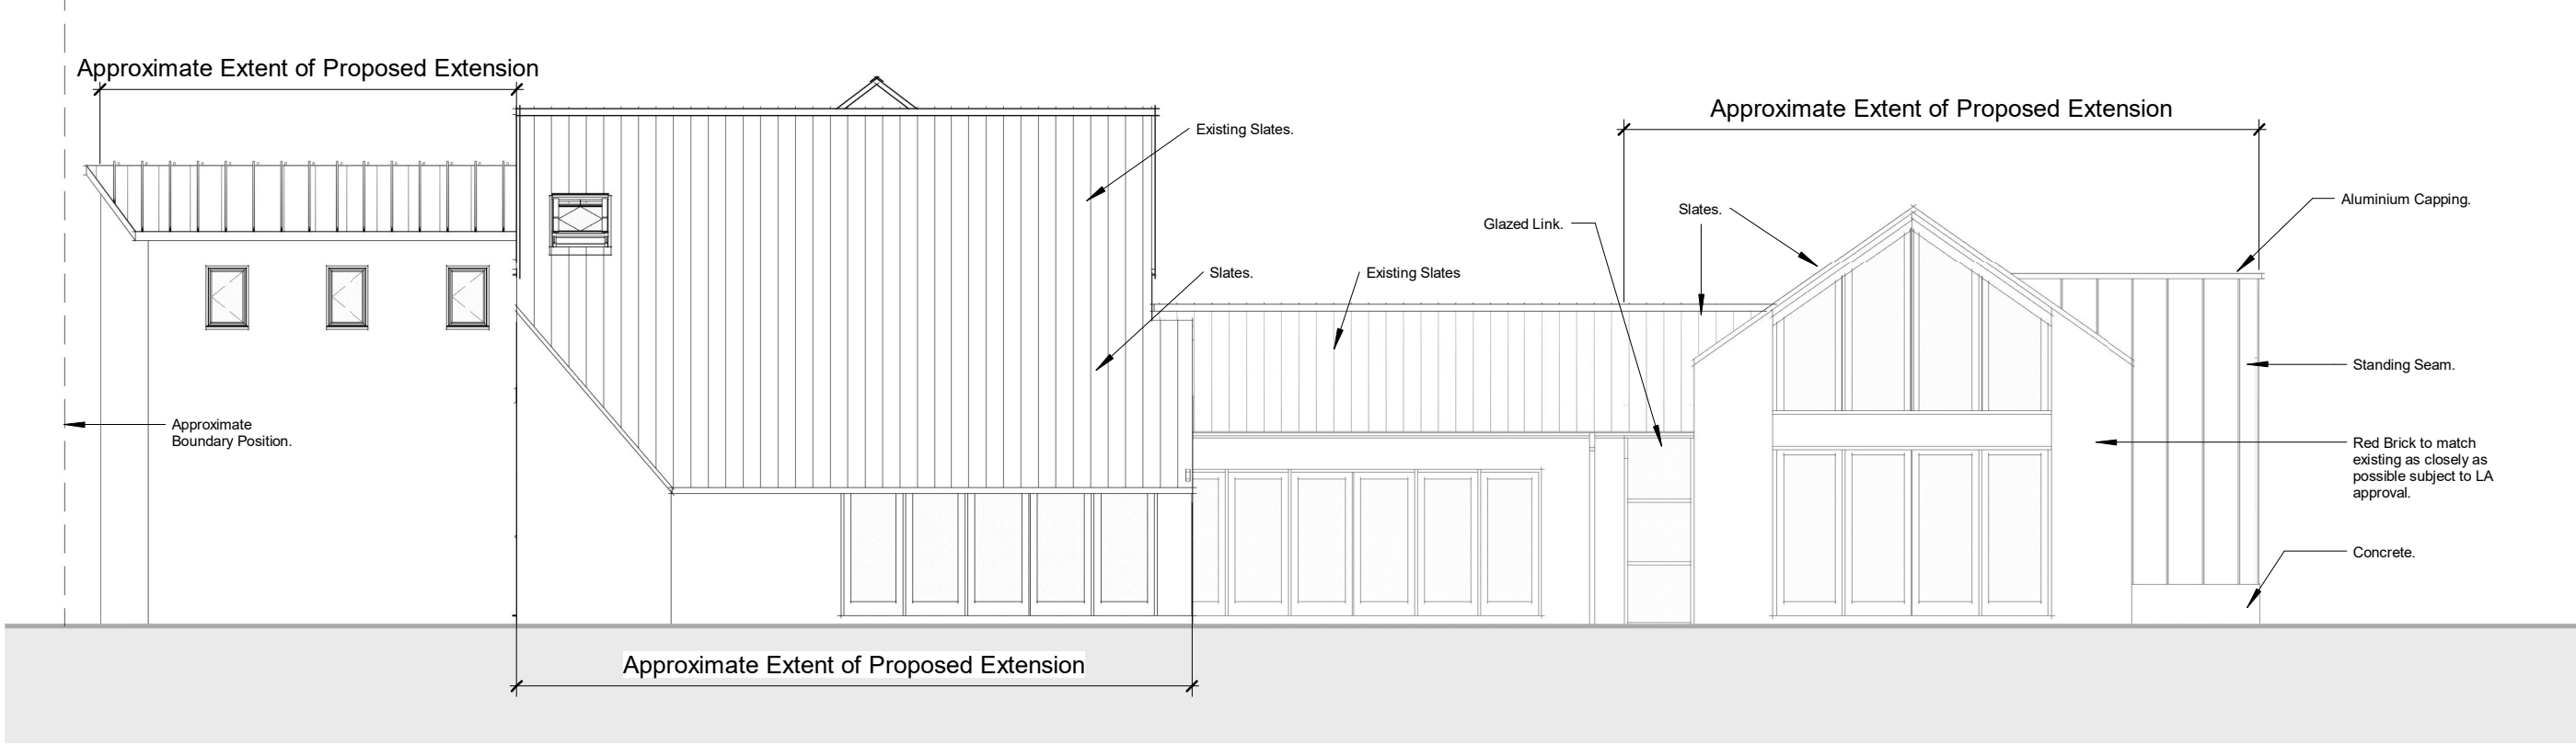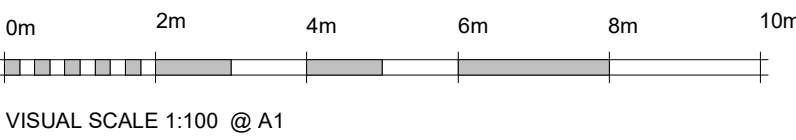

West Elevation as proposed
Scale 1 : 100

X	XX.XX.XX	Xxxx	XXX
Ref.	Date	Description	Initial

Oglesby & Limb Ltd
Chartered Architect
Suite 1, Market Chambers
12 Market Place, Spalding, Lincs
PE11 1SL
Tel: 01775 761196
e-mail: design@o-l-ltd.co.uk



Client:
Kirk Homes Ltd

Project:
**Proposed Residential
Extension of The Old
Coach House, 107 High
Road, Moulton, Spalding,
Lincs, PE12 6PD**

Drawing Title:
**Elevations & Perspective Views
as proposed**

PLANNING APPLICATION ISSUE

Date:	DEC 2019	Scale:	as shown @ A1
Drawn by:	RDL	Checked by:	AJO

Drawing Number:	Rev:
A1336-13	-



High Level Perspective View From S/W as proposed
Scale : NTS



Low Level Perspective View From S/E as proposed
Scale : NTS



Low Level Perspective View From N/E as proposed
Scale : NTS



Low Level Perspective View From South as proposed
Scale : NTS