


DO NOT SCALE THIS DRAWING. THE CONTRACTOR IS DEEMED TO HAVE CHECKED ALL DIMENSIONS ON SITE AND REPORT ANY DISCREPANCIES TO OGLESBY & LIMB LTD.
THE CONTENTS OF THIS DRAWING ARE COVERED BY COPYRIGHT AND REMAIN THE PROPERTY OF OGLESBY & LIMB LTD. WRITTEN APPROVAL MUST BE OBTAINED FROM OGLESBY & LIMB LTD PRIOR TO DUPLICATION OR REPRODUCTION OF THIS DRAWING OR ITS CONTENTS.
ANY DIMENSIONS NOT SHOWN ARE TO BE CHECKED AND AGREED WITH OGLESBY & LIMB LTD.

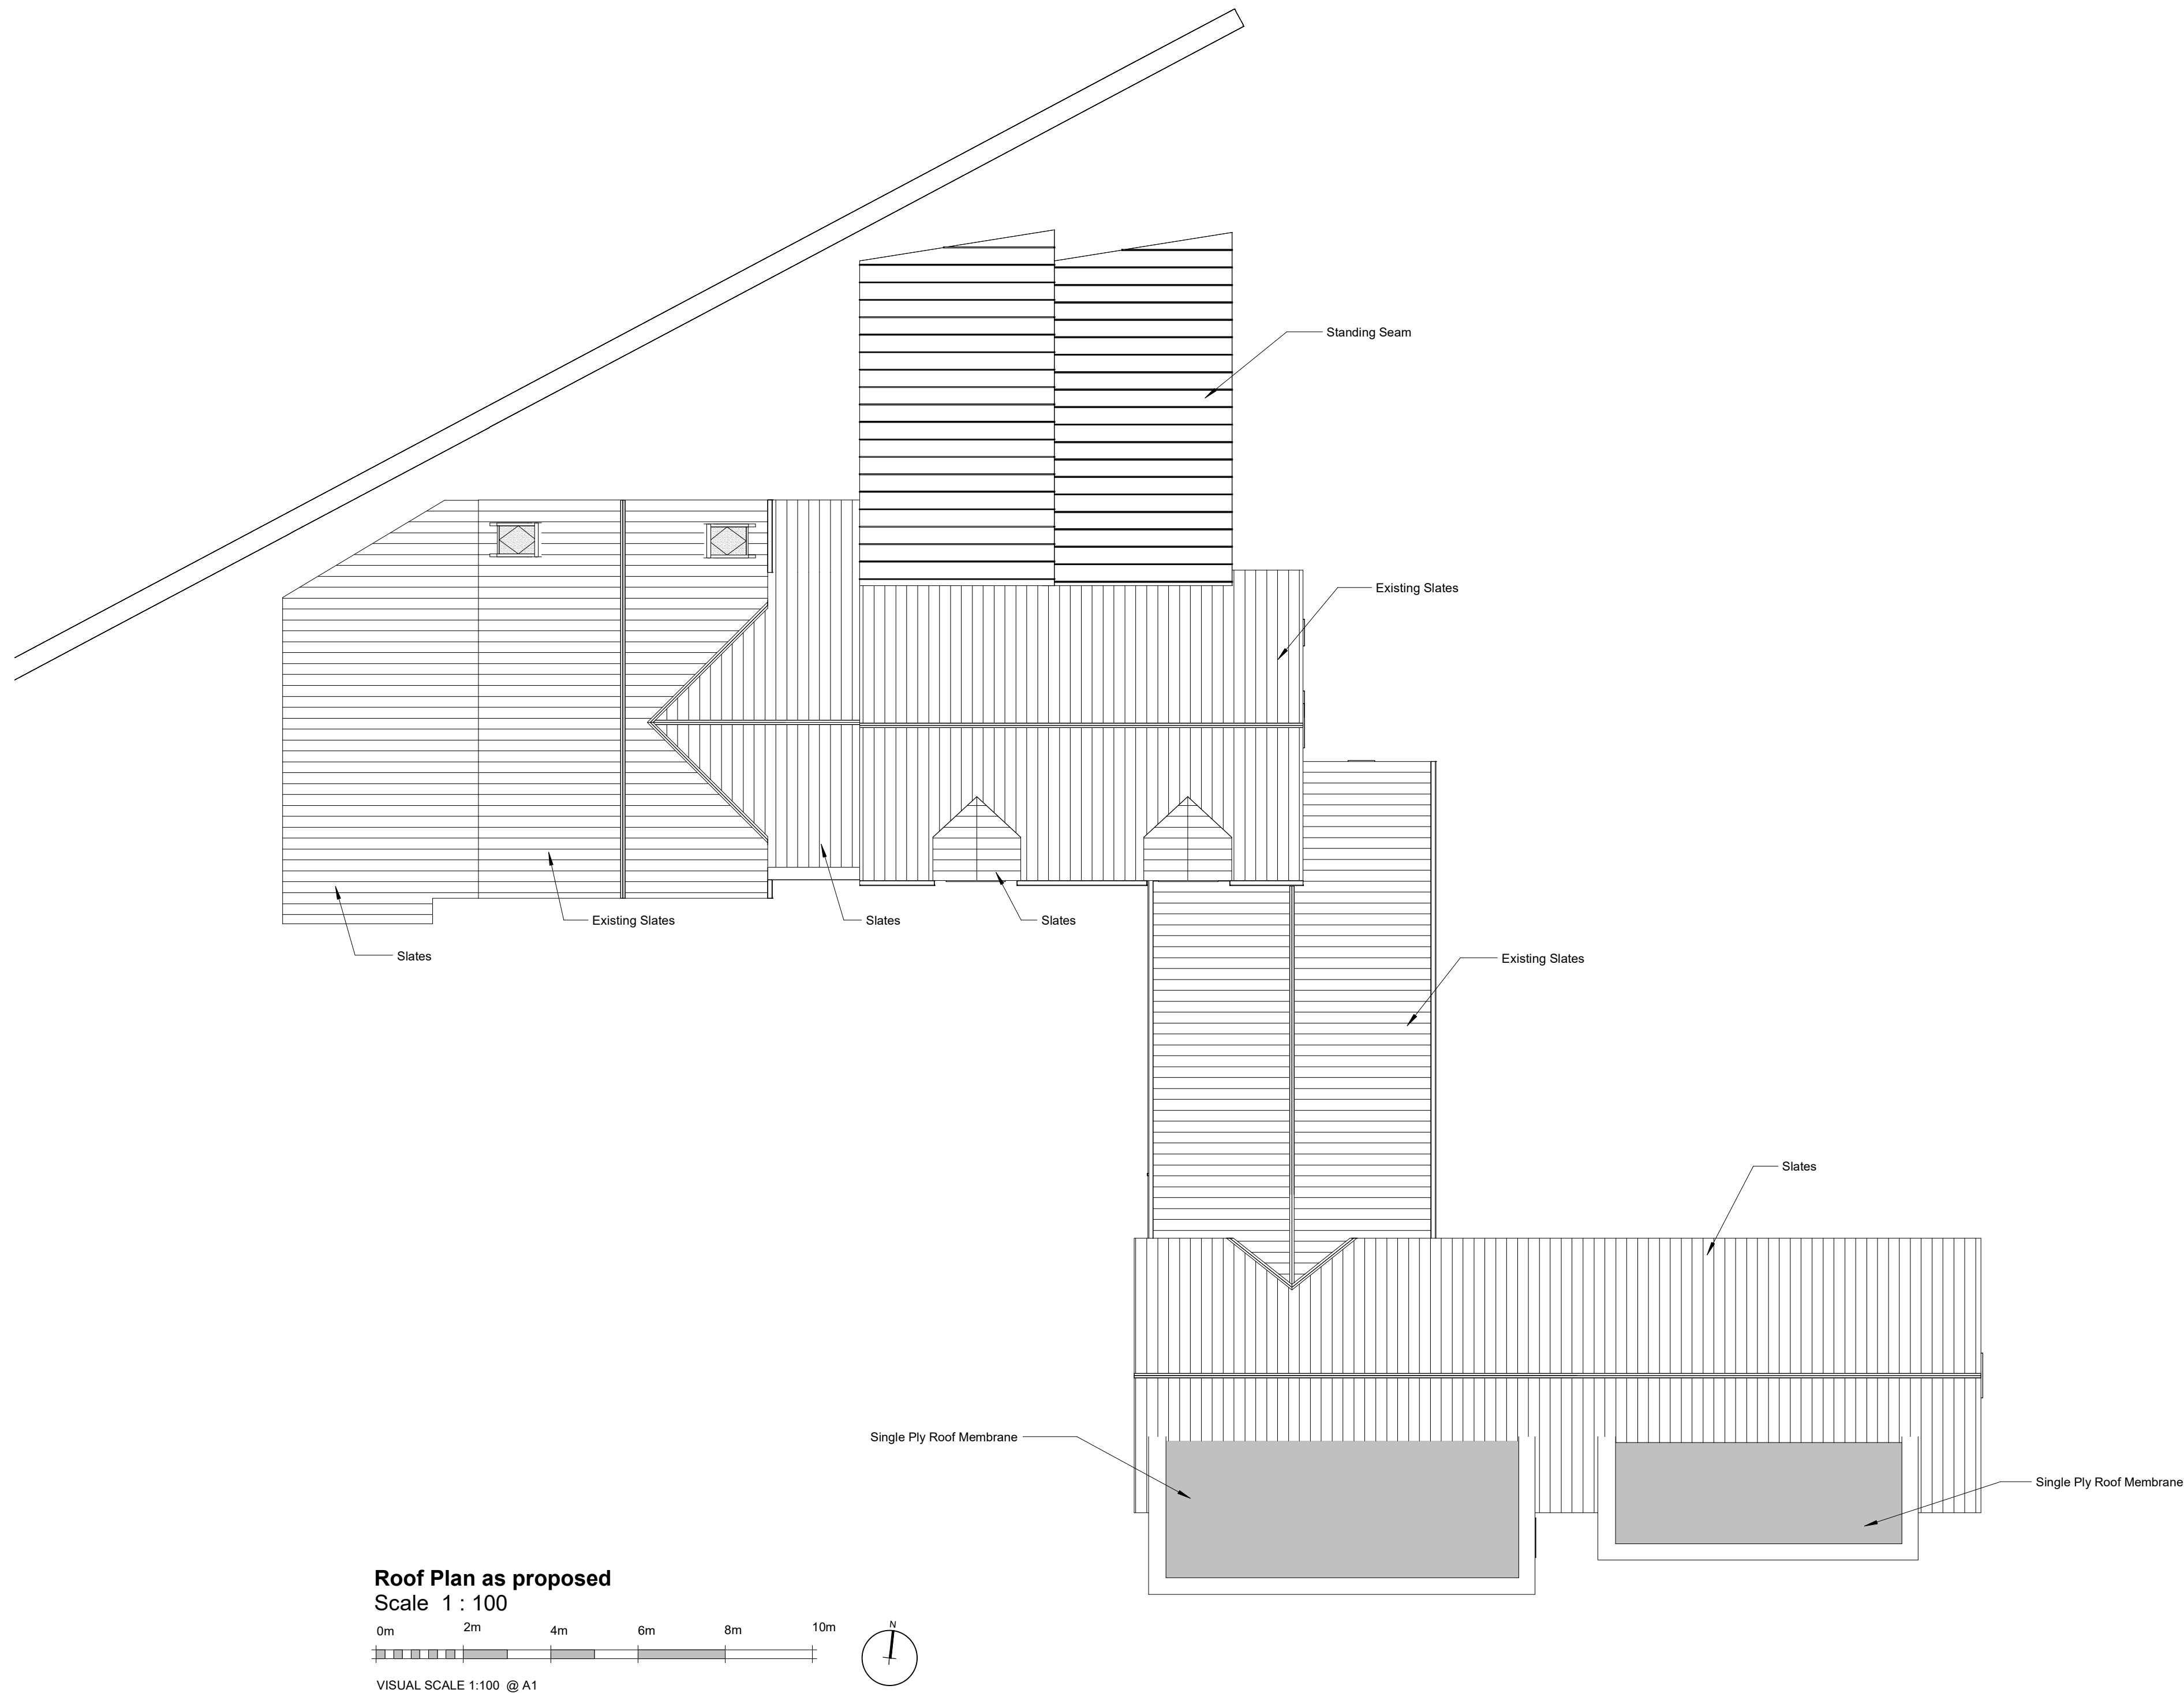

X	XX.XX.XX	Xxxxx	XXX
Ref.	Date	Description	Initial

Oglesby & Limb Ltd

Chartered Architect

Suite 1, Market Chambers
12 Market Place, Spalding, Lincs
PE11 1SL

Tel: 01775 761196

e-mail: design@o-l-ltd.co.uk

Client:

Kirk Homes Ltd

Project:

**Proposed Residential
Extension of The Old
Coach House, 107 High
Road, Moulton, Spalding,
Lincs, PE12 6PD**

Drawing Title:

Roof Plan as proposed

PLANNING APPLICATION ISSUE

Date:	DEC 2019	Scale:	as shown @ A1
Drawn by:	RDL	Checked by:	AJO

Drawing Number:

A1336-14

Rev: