



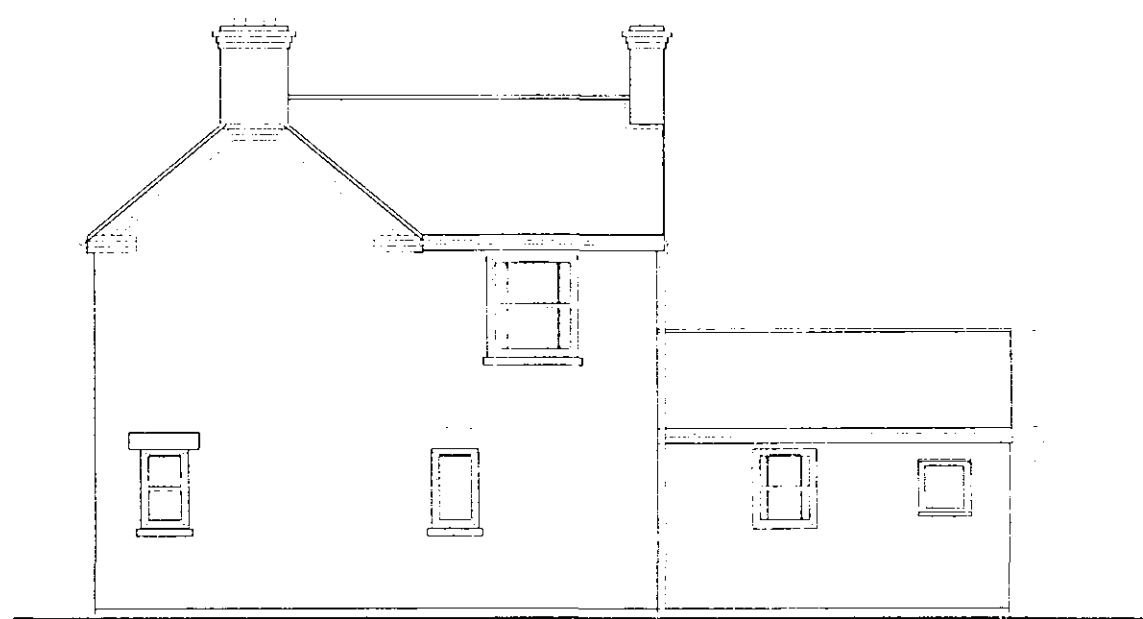


FRONT ELEVATION




SIDE ELEVATION

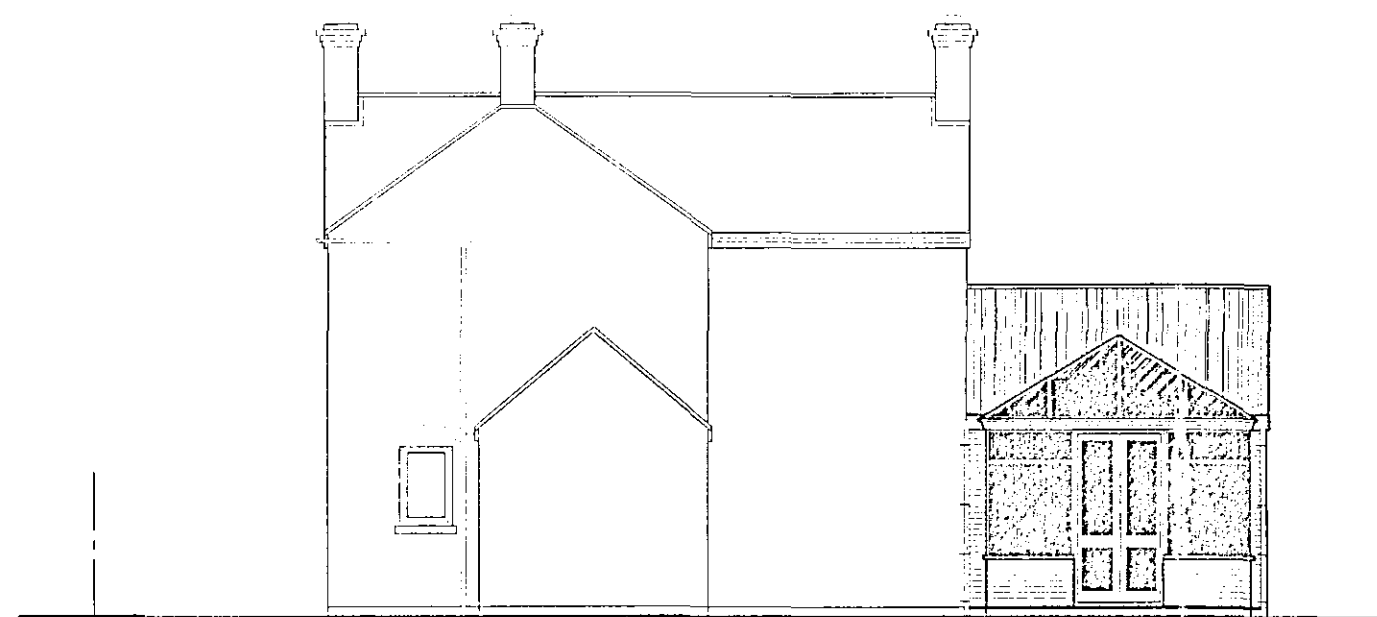

REAR ELEVATION

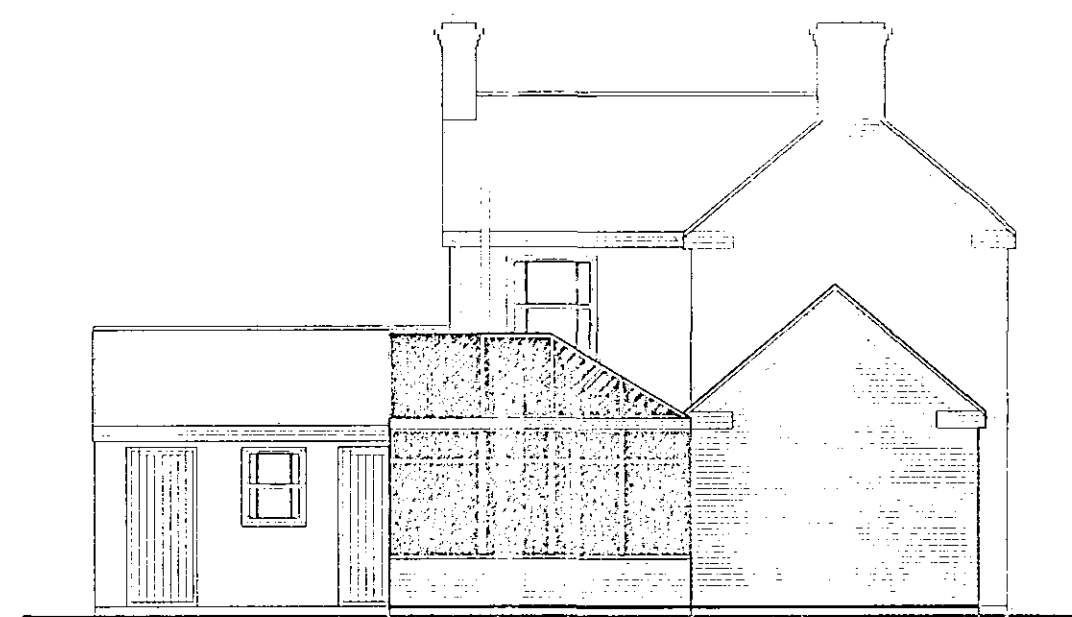

SIDE ELEVATION

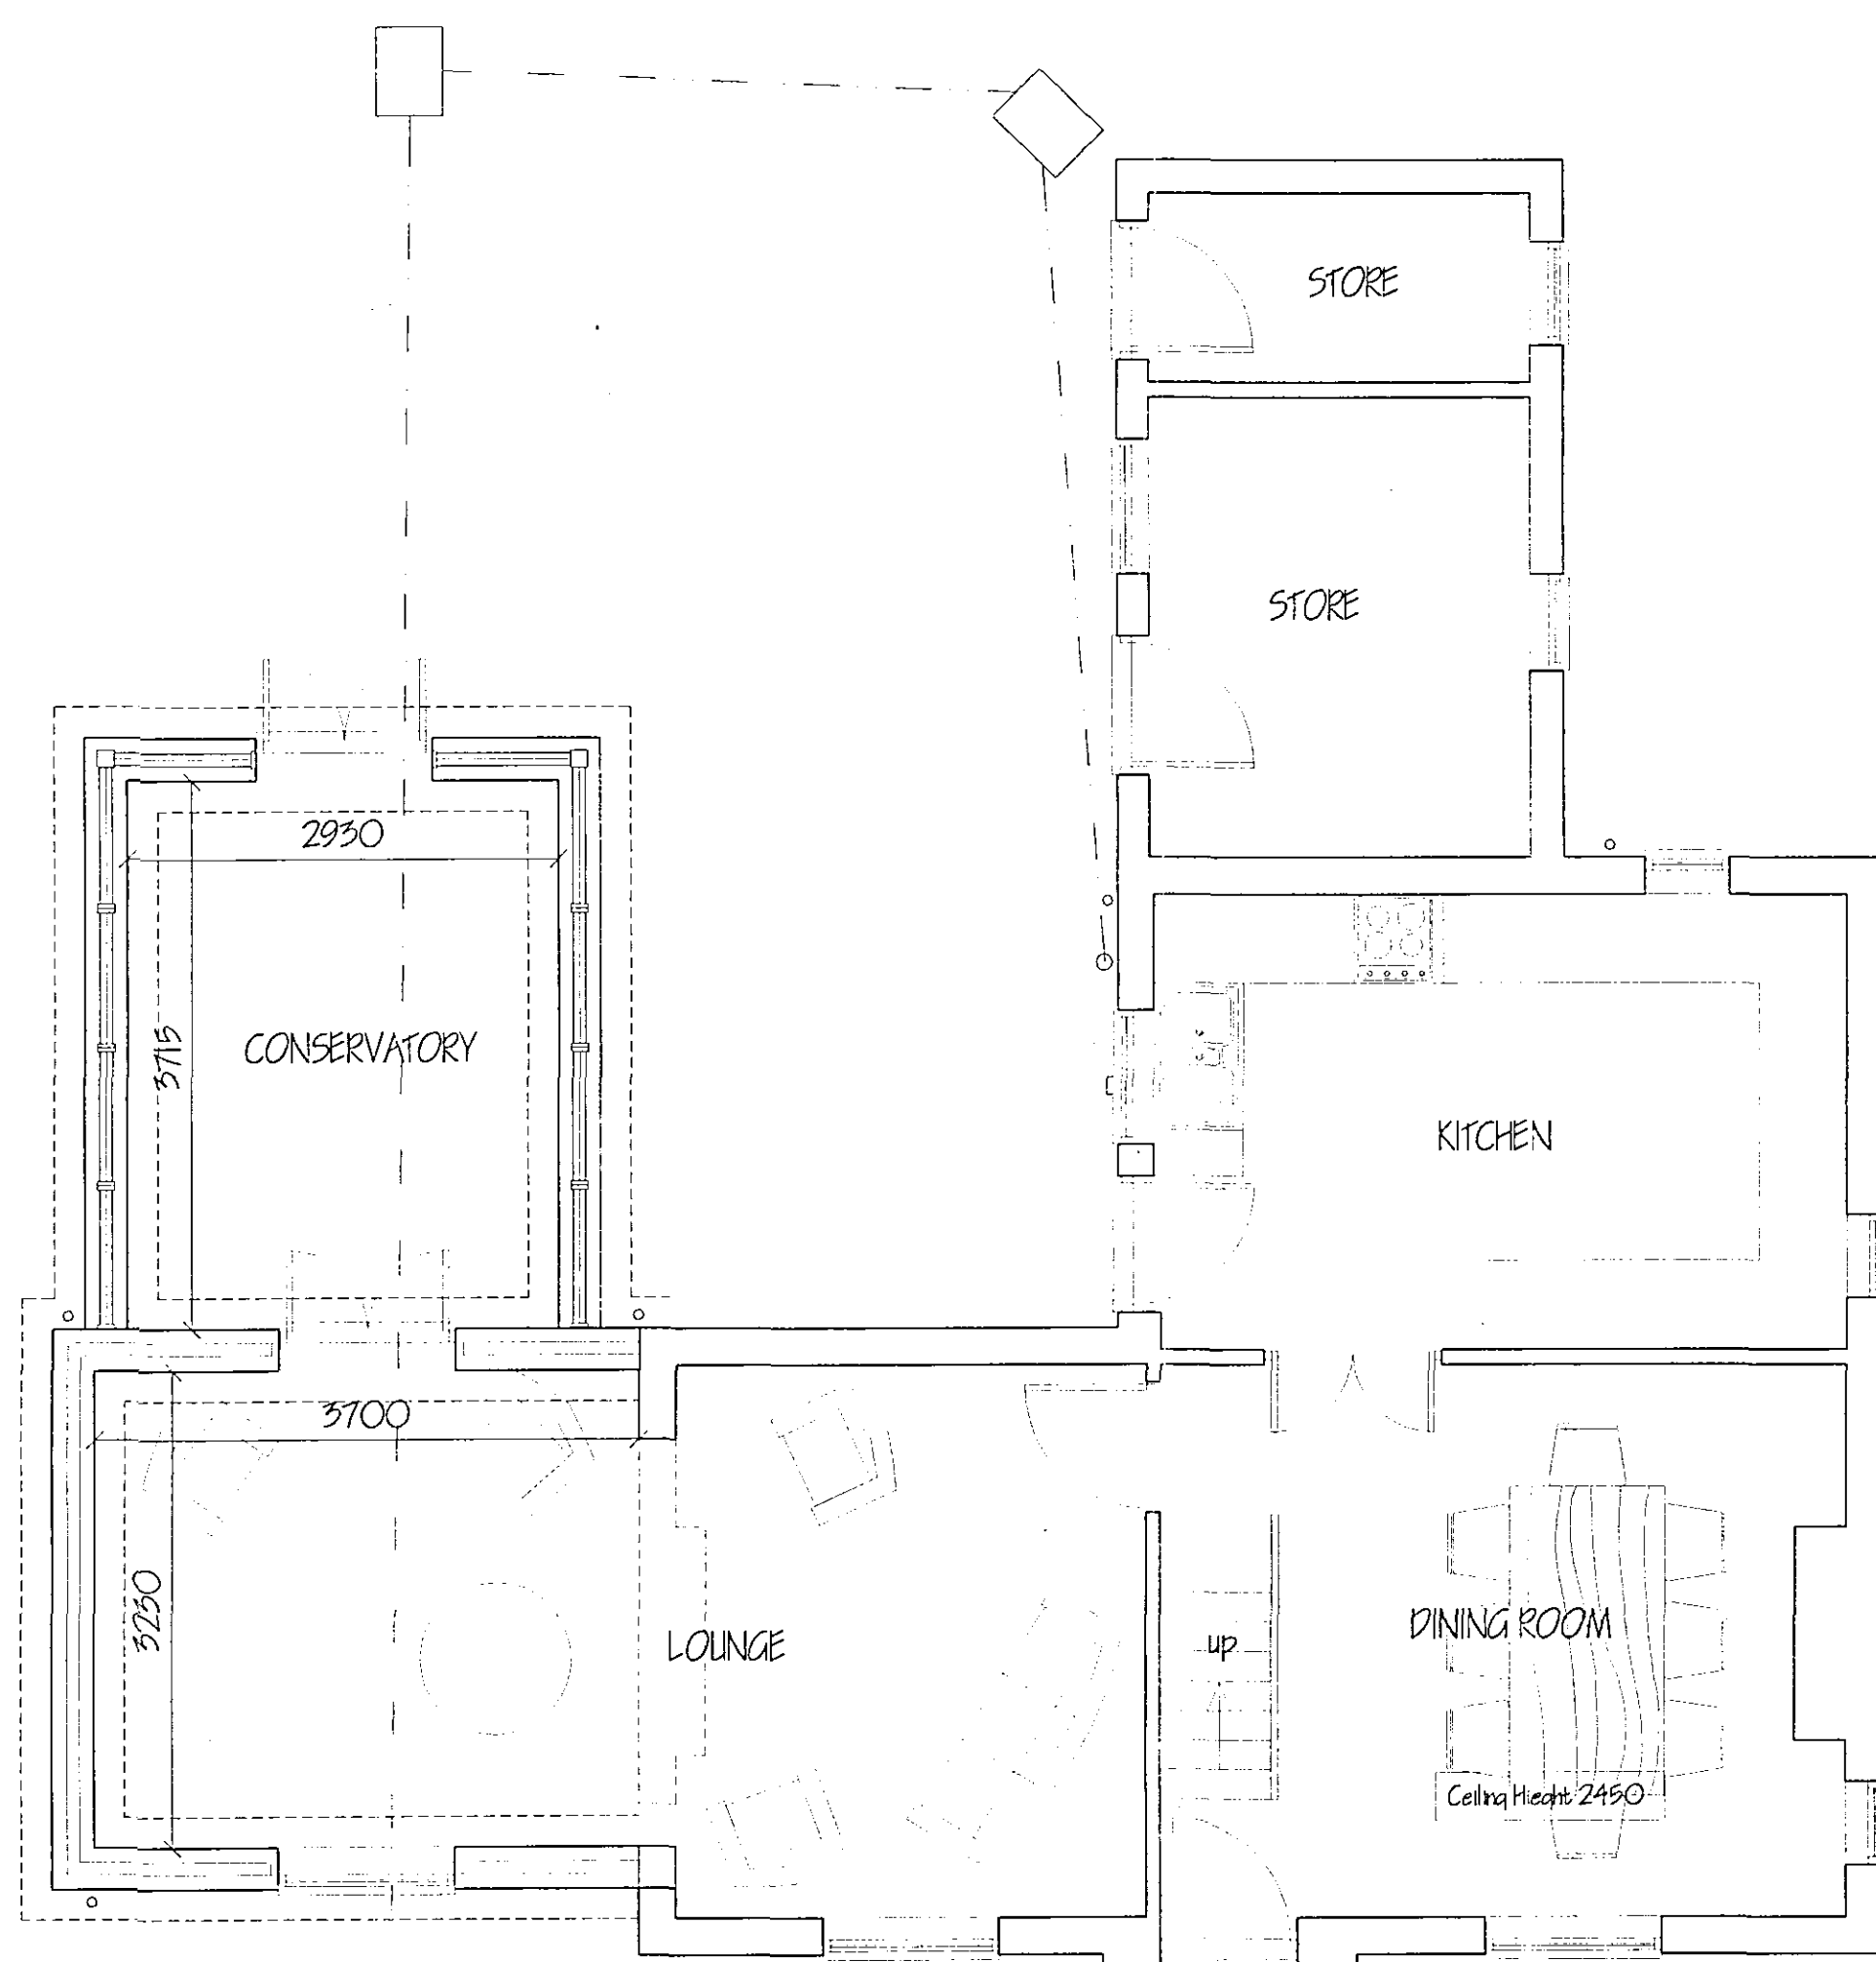

GROUND FLOOR PLAN

SHDC
PLANNING & DEVELOPMENT
20 OCT 2003
Ref. 1260/03

DETERMINED
PLAN

A		CLIENTS APPROVING	DATE
REF. / REVISION			
CH. R. MERCHANT & M LONG OFFICE FIVE ARCHITECTURAL, STRUCTURAL AND LAND DRAINAGE CONSULTANTS Unit 4, Wrights Works 12A Park Road, Holbeach, Spalding, Lincs, PE12 7EE Tel: 01403 420000 Fax: 01403 425744 E-Mail: C. R. Merchant @ merchant. PD. Co. UK			
Project EXTENSION & ALTERATIONS, 80 ROMAN ROAD, HOLLTON CHAPEL, SPALDING, Lincs.			
Client MR. & MRS. D. RAIN.			
Drawing FLOOR PLANS & ELEVATIONS - PROPOSED			
Job Ref.	Drawing No.		
680-05	02A		
Date	Drawn		
JUNE '03	GRM		
Scales 1/50 1/100			
DO NOT SCALE FROM THIS DRAWING This drawing is copyright and may not be altered, amended, photocopied or used for any other purpose without the prior written consent of the Designer. The Designer undertakes to make all alterations or amendments to this drawing in accordance with the instructions of the Client. The Designer is not responsible for any errors or omissions in this drawing. The Client is responsible for the accuracy of the information provided to the Designer. 