


DO NOT SCALE THIS DRAWING. THE CONTRACTOR IS DEEMED TO HAVE CHECKED ALL DIMENSIONS ON SITE AND REPORT ANY DISCREPANCIES TO OGLESBY & LIMB LTD.
THE CONTENTS OF THIS DRAWING ARE COVERED BY COPYRIGHT AND REMAIN THE PROPERTY OF OGLESBY & LIMB LTD. WRITTEN APPROVAL MUST BE OBTAINED FROM OGLESBY & LIMB LTD PRIOR TO DUPLICATION OR REPRODUCTION OF THIS DRAWING OR ITS CONTENTS.
ANY DIMENSIONS NOT SHOWN ARE TO BE CHECKED AND AGREED WITH OGLESBY & LIMB LTD.

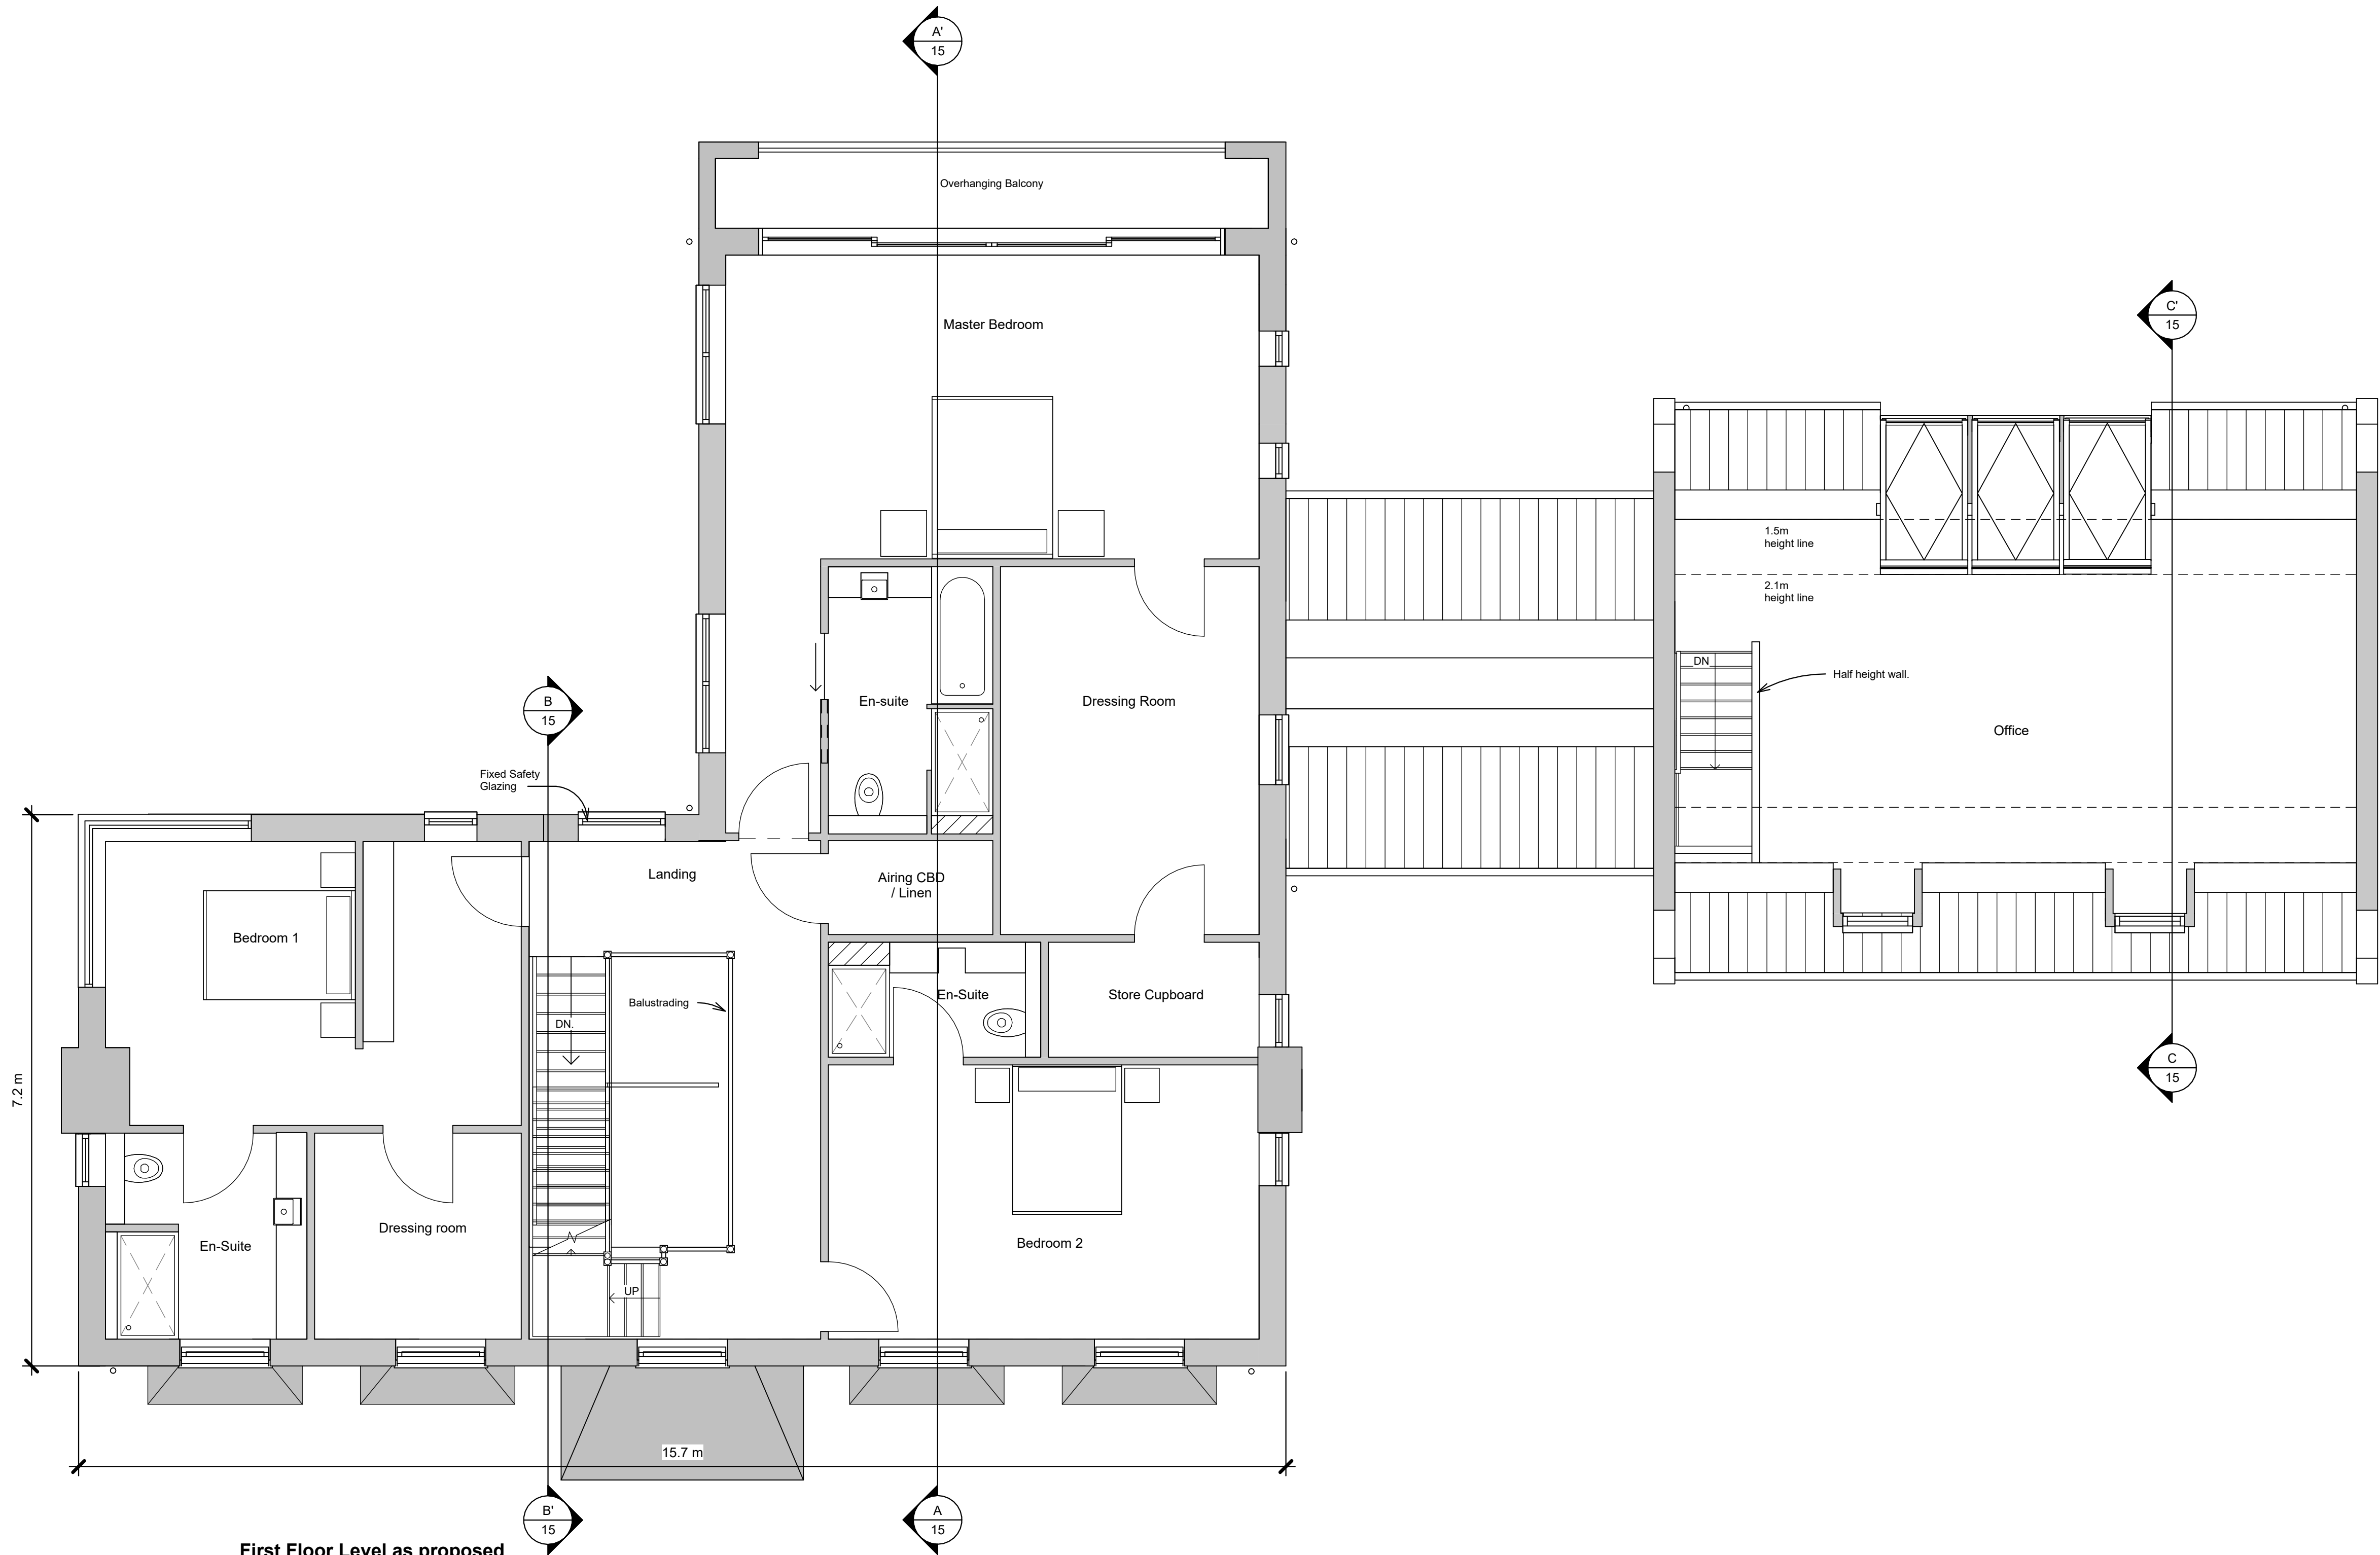

First Floor Level as proposed
Scale 1 : 50
0m 1m 2m 3m 4m 5m
VISUAL SCALE 1:50 @ A1

P1	04.12.2021	Drawing updated to planning application issue status.	RDL
Ref.	Date	Description	Initial

Oglesby & Limb Ltd

Chartered Architect

Suite 1, Market Chambers
12 Market Place, Spalding, Lincs
PE11 1SL

Tel: 01775 761196

e-mail: design@o-l-ltd.co.uk

Client:
MR W Ravell

Project:
Proposed new dwelling at Eaugate Road, Moulton Chapel, Spalding, PE12 0XJ

Drawing Title:

First Floor Plan as proposed

PLANNING APPLICATION ISSUE

Date:	NOV 2021	Scale:	as shown @ A1
Drawn by:	RDL	Checked by:	AJO

Drawing Number:	A1490 - 12	Rev:	P1
-----------------	-------------------	------	-----------