

OPEN FIELDS

JERSEY
COTTAGE

EXISTING
O' BLDG

EXISTING
STABLES

PROPOSED DOUBLE
GARAGE

PROPOSED
EXTENSION

SADEWAT
D R I V E

PADDOCK

EX. HOUSE

EXISTING
SEPTIC TANK

EXISTING ACCESS

VERGE



R O M A N B A N K



TO MOUNTON
SEAS END

SHDC	
Planning & Development	
13 Dec 1992	
Ref	1277/02


BLOCK PLAN.

SCALE 1:500.

 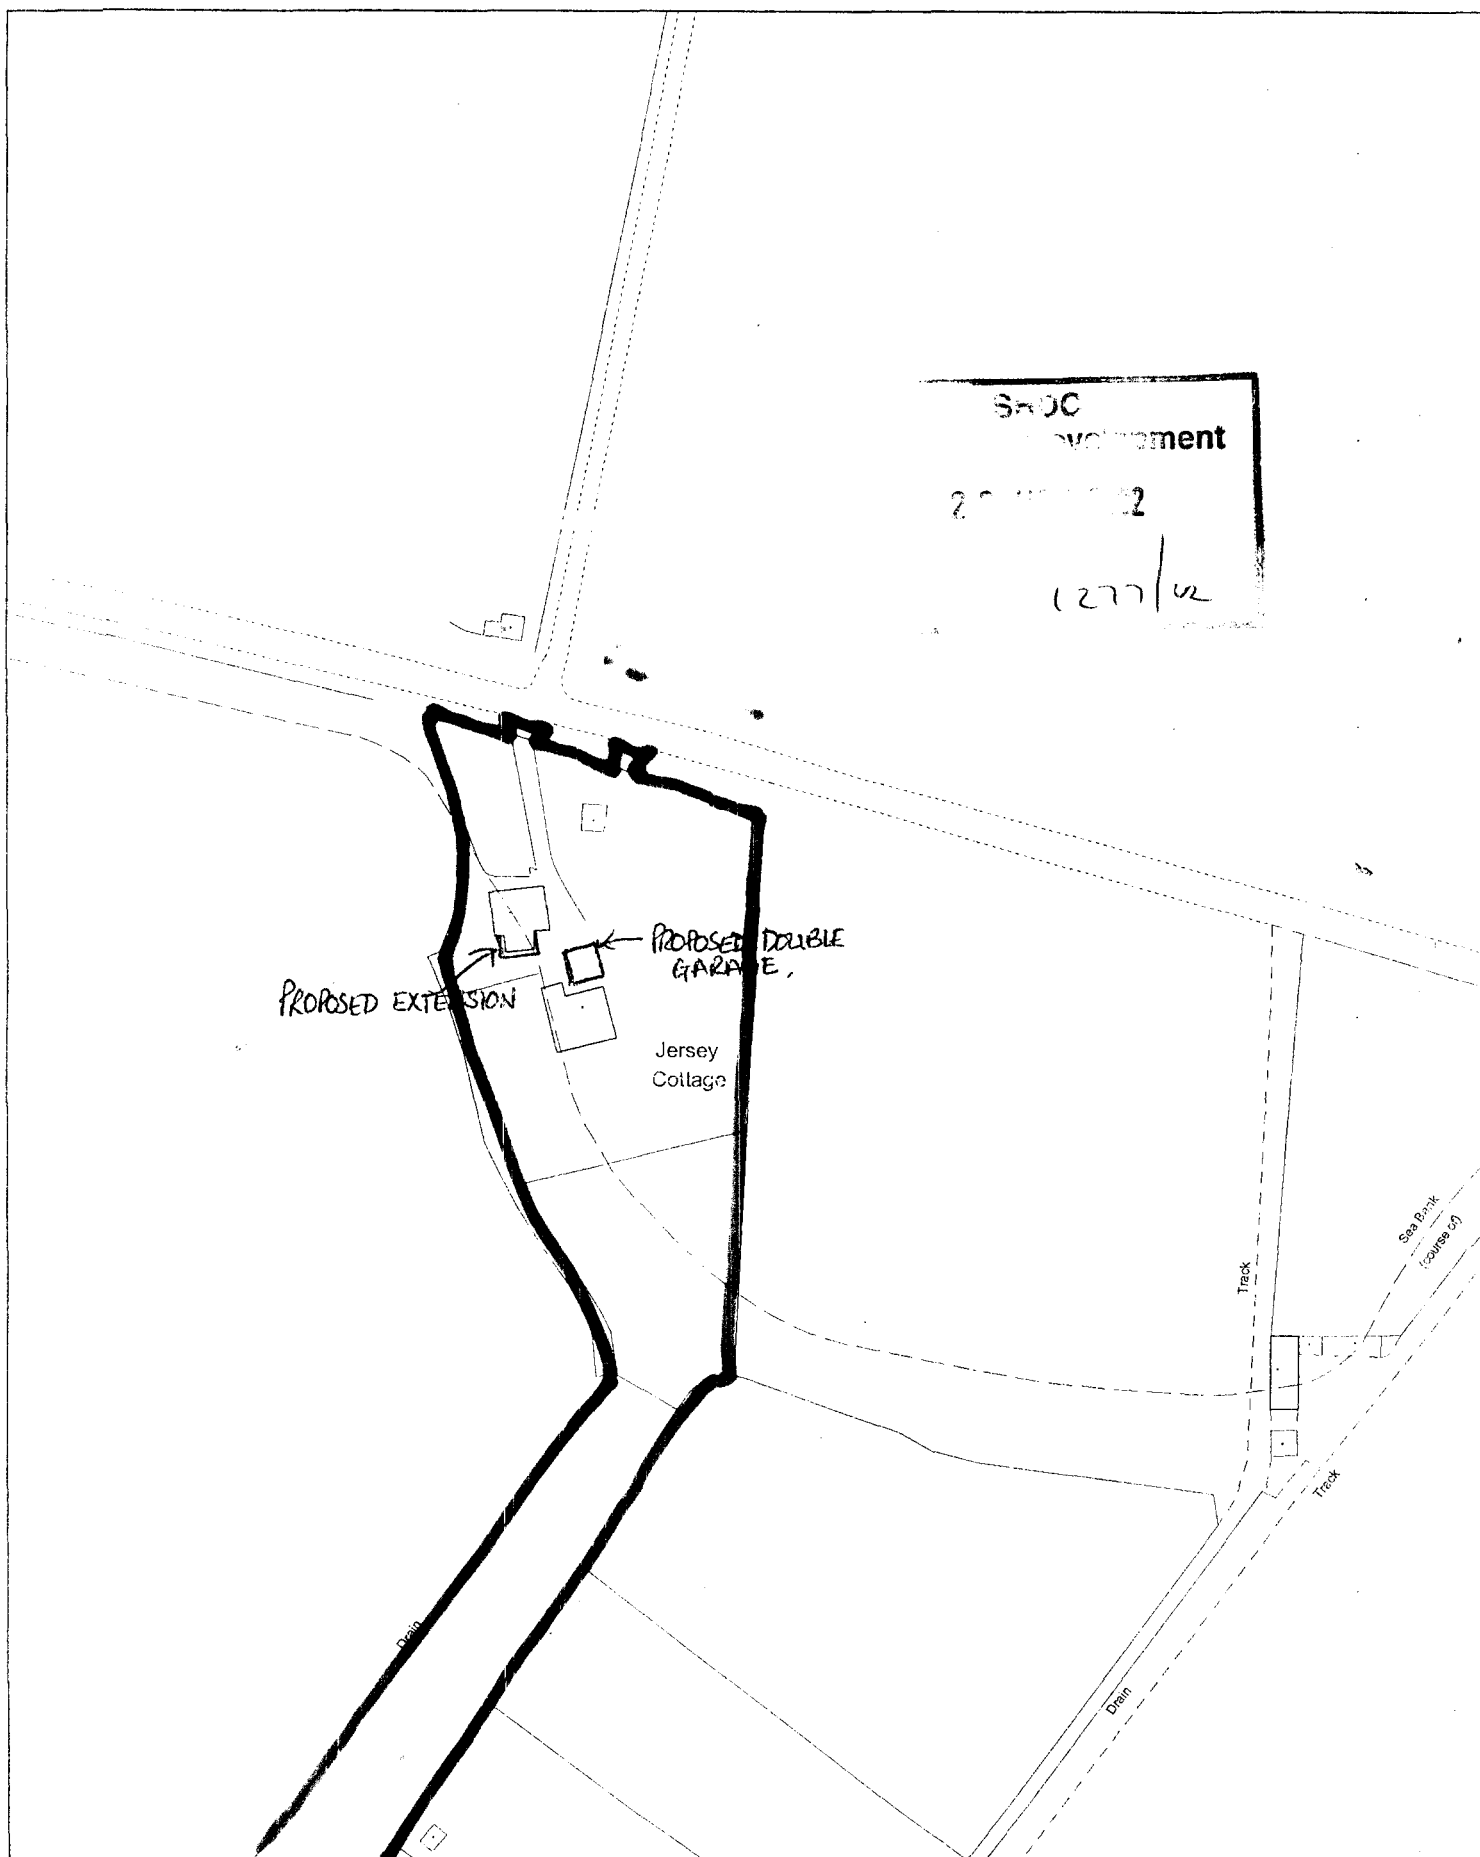


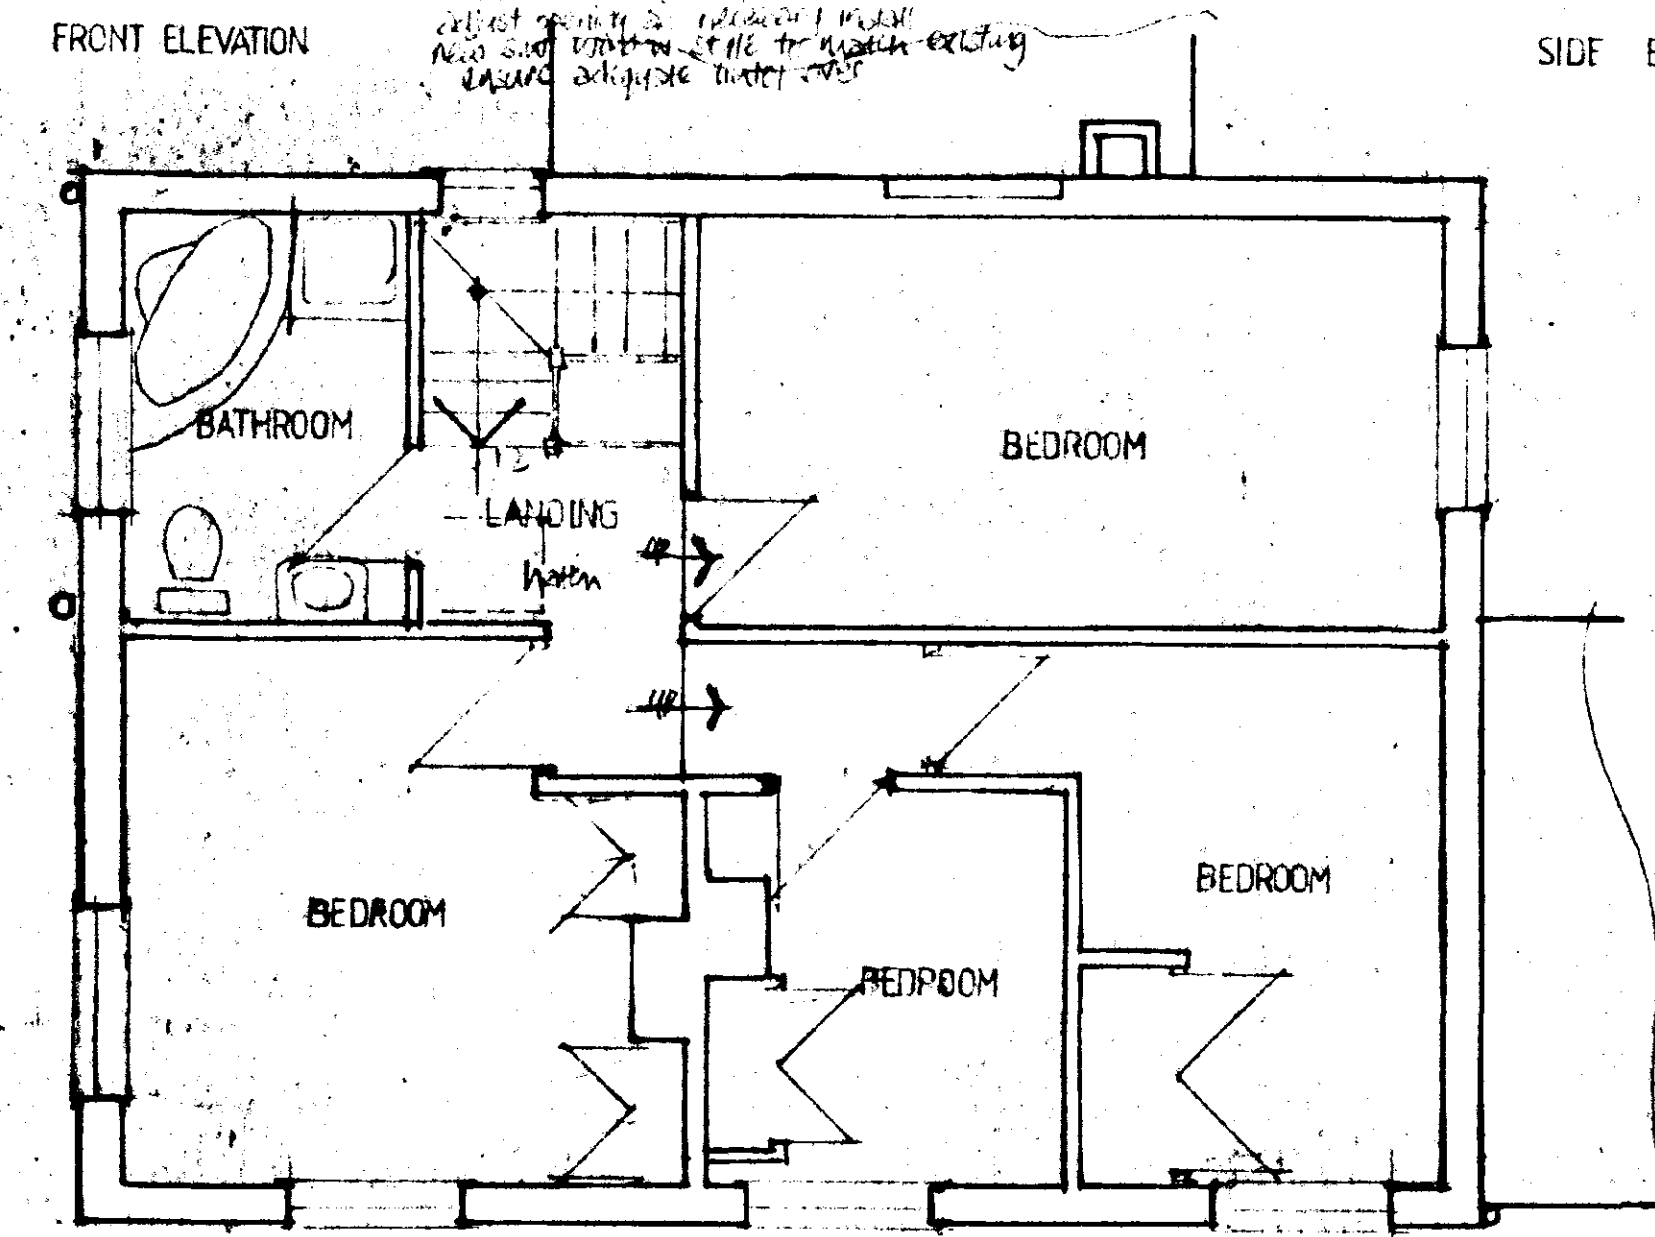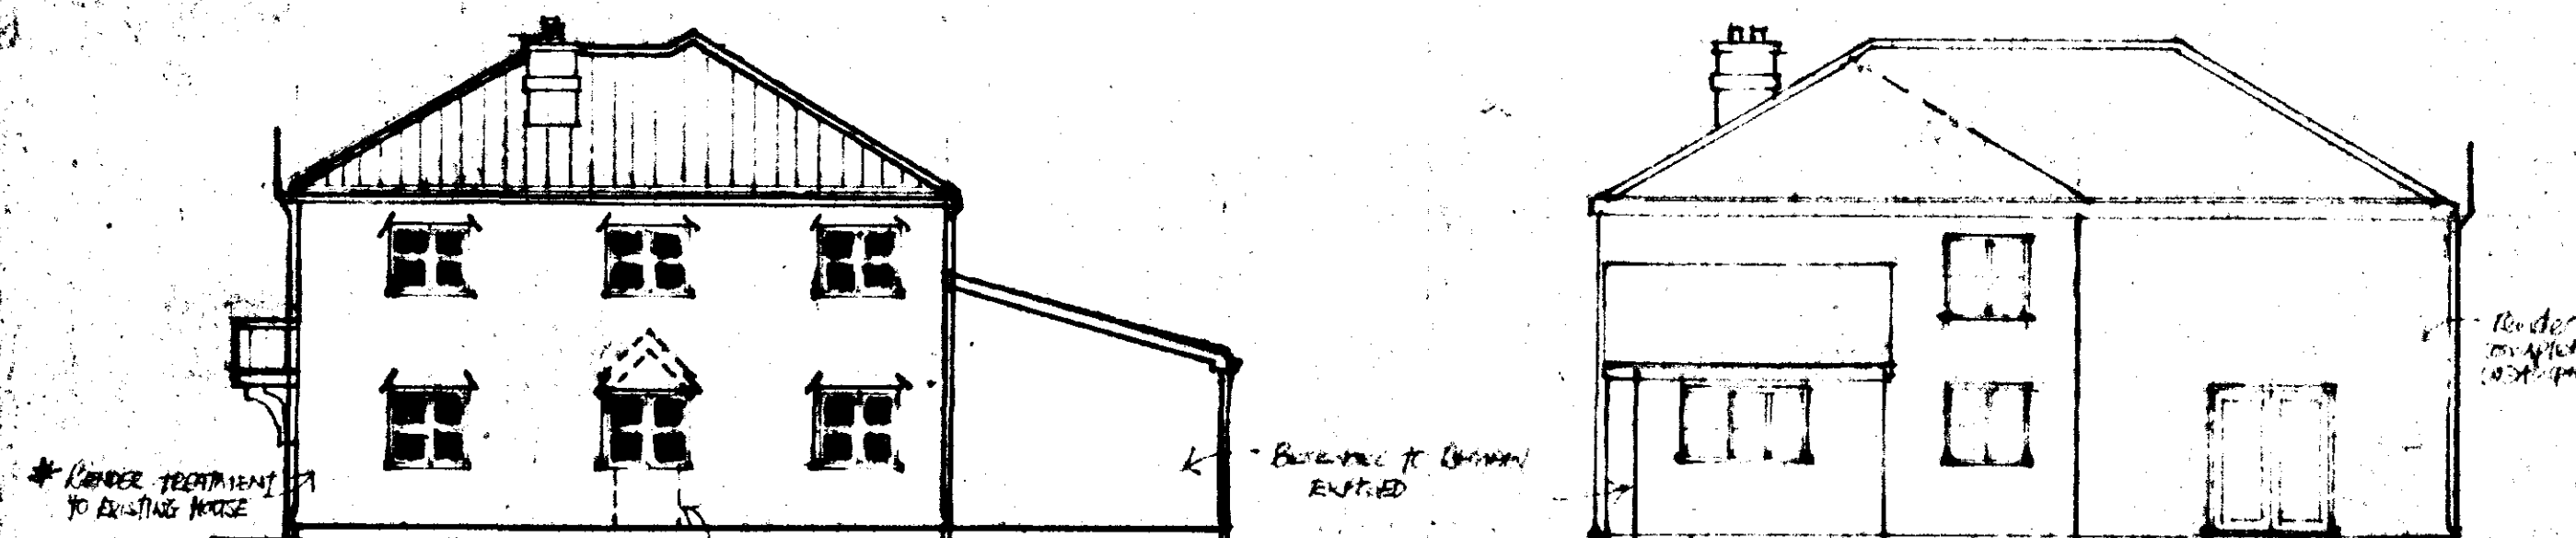


FIRST FLOOR LAYOUT EXISTING -

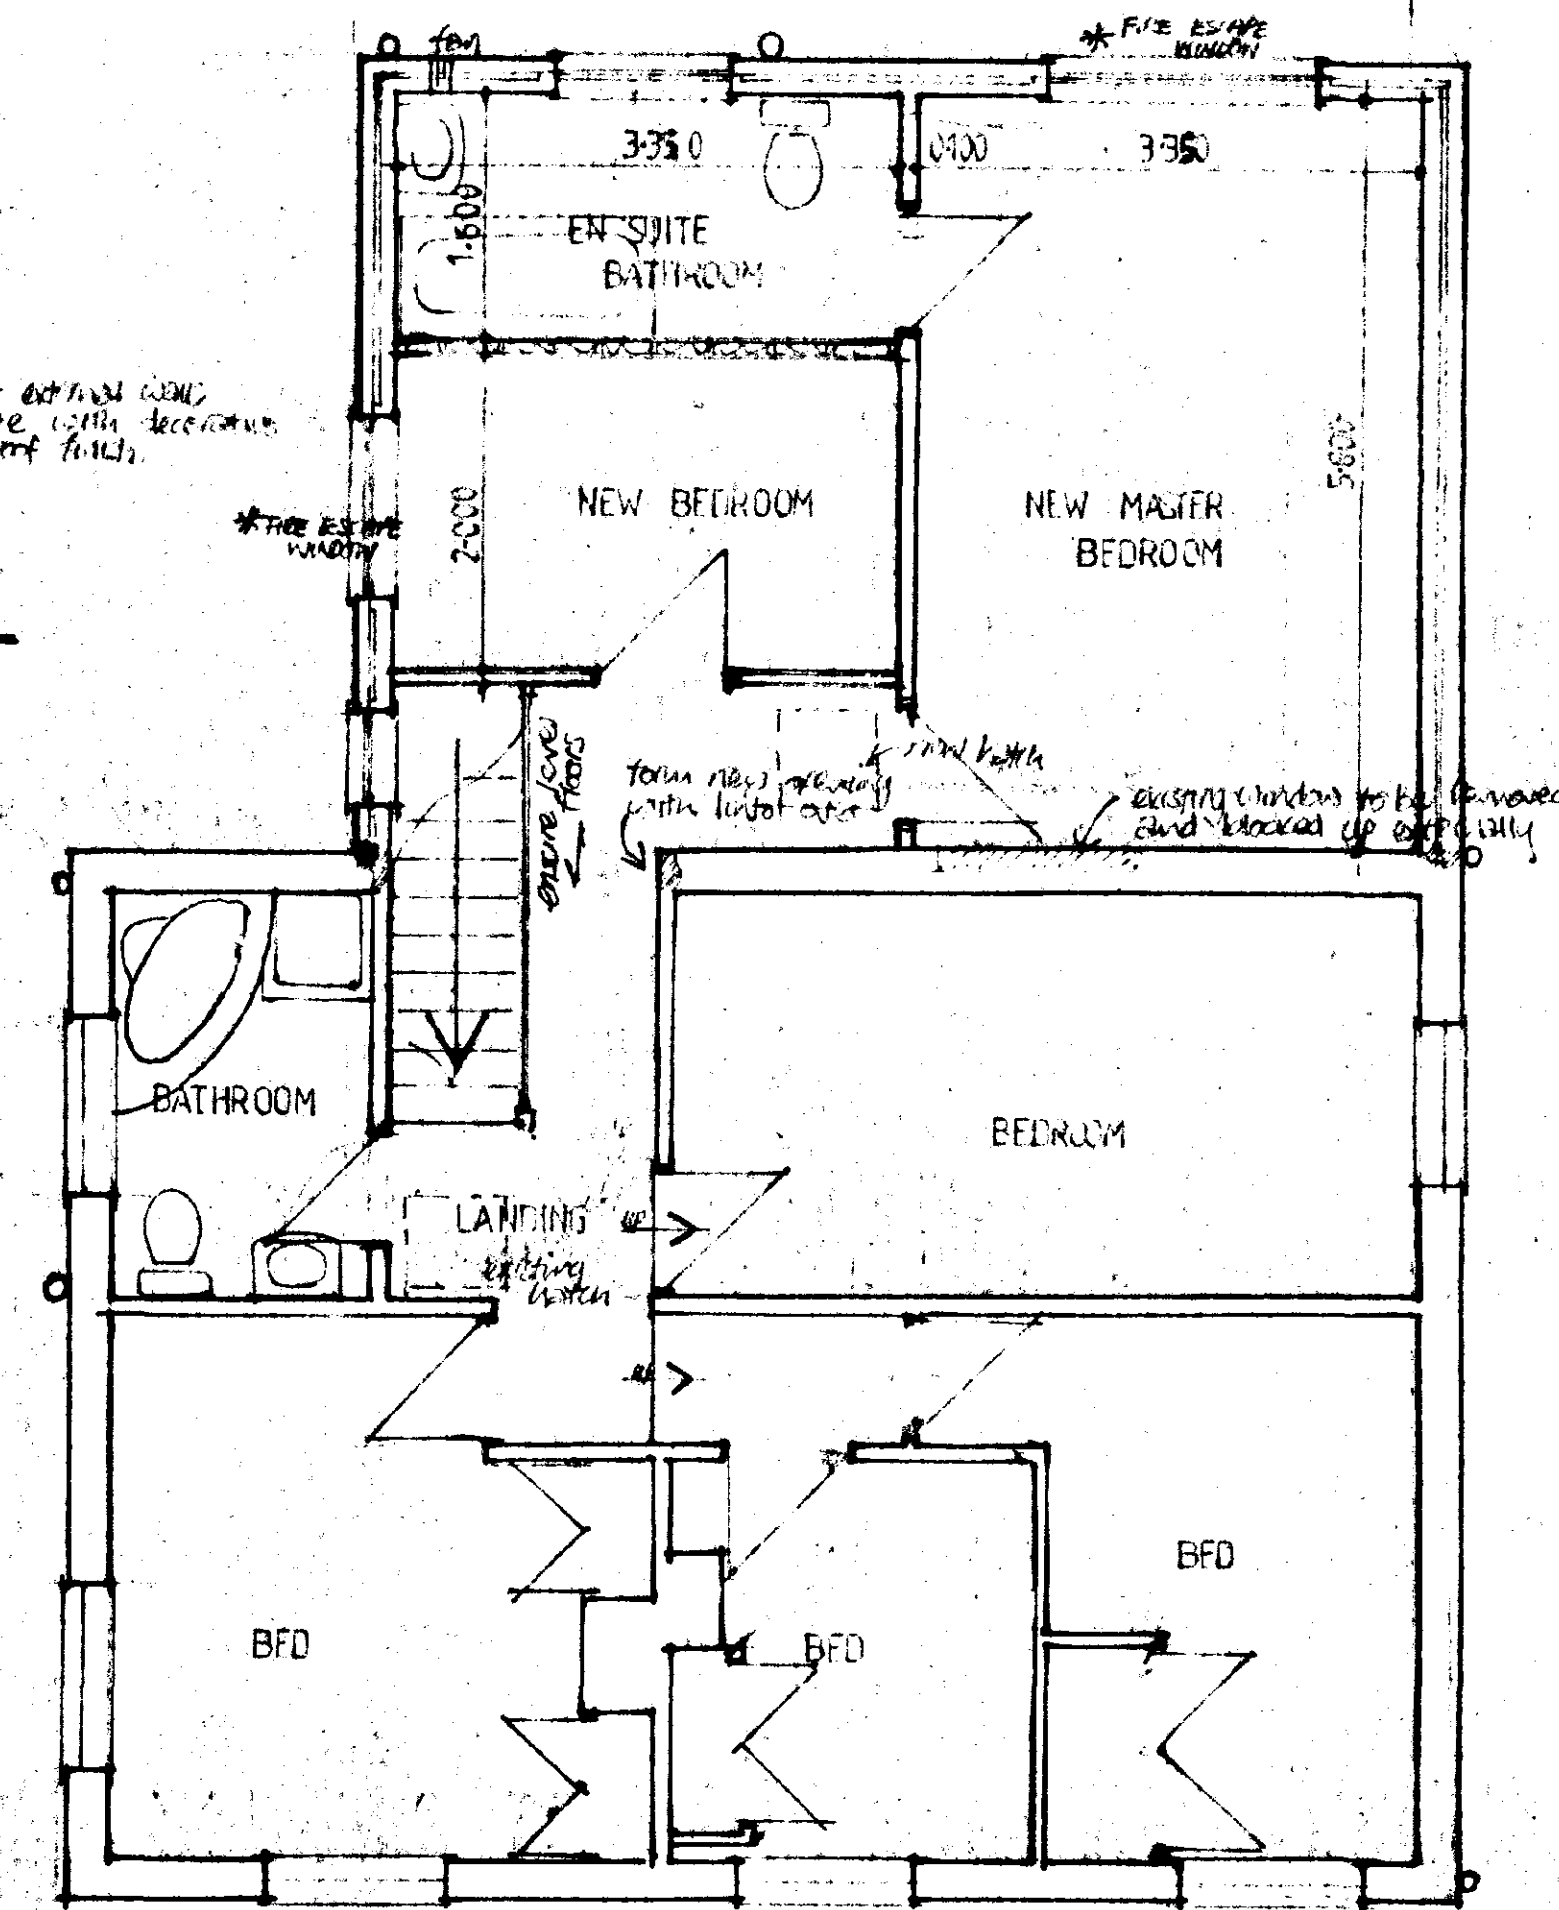


FIRST FLOOR LAYOUT PROPOSED

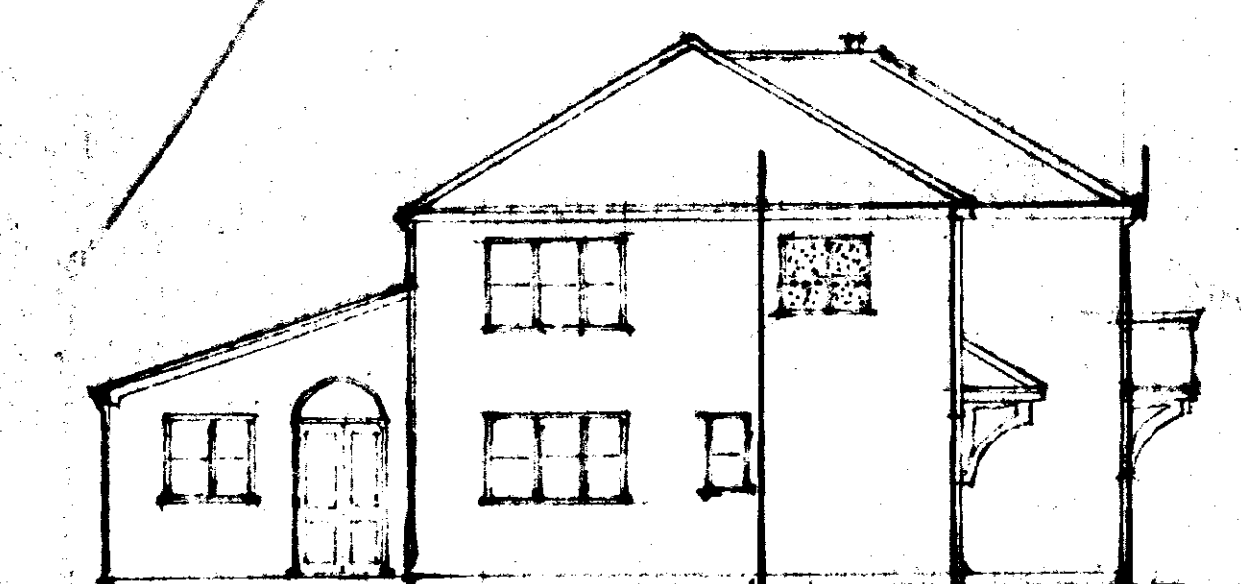


REAR ELEVATION

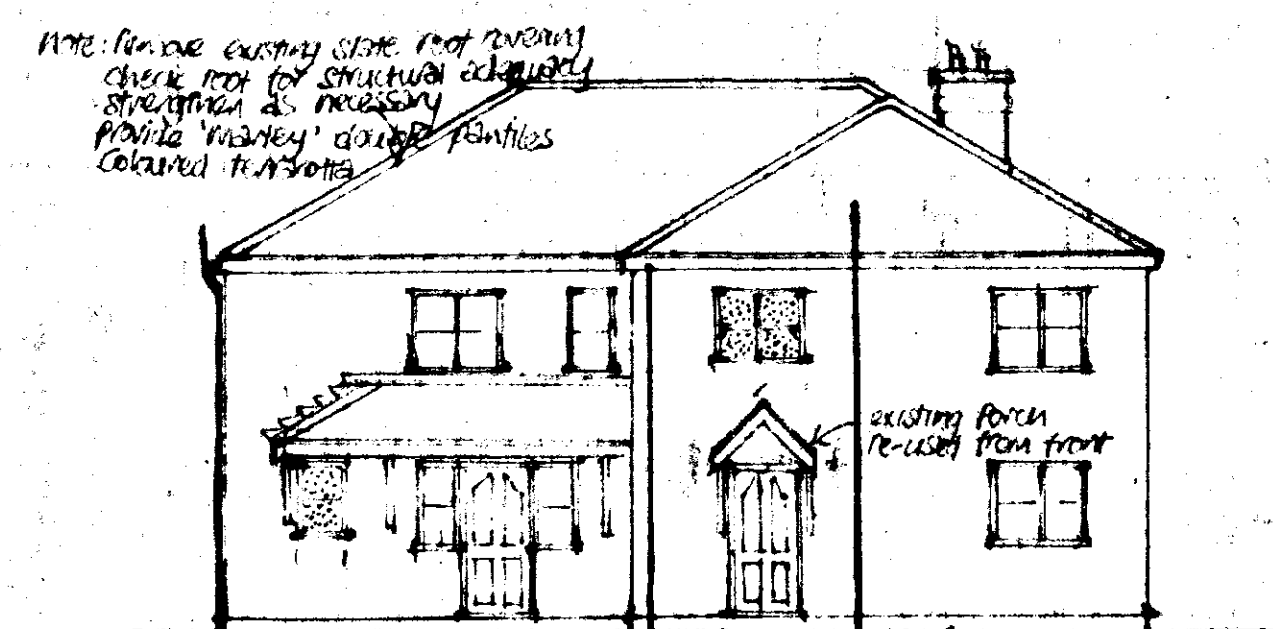


SIDE ELEVATION

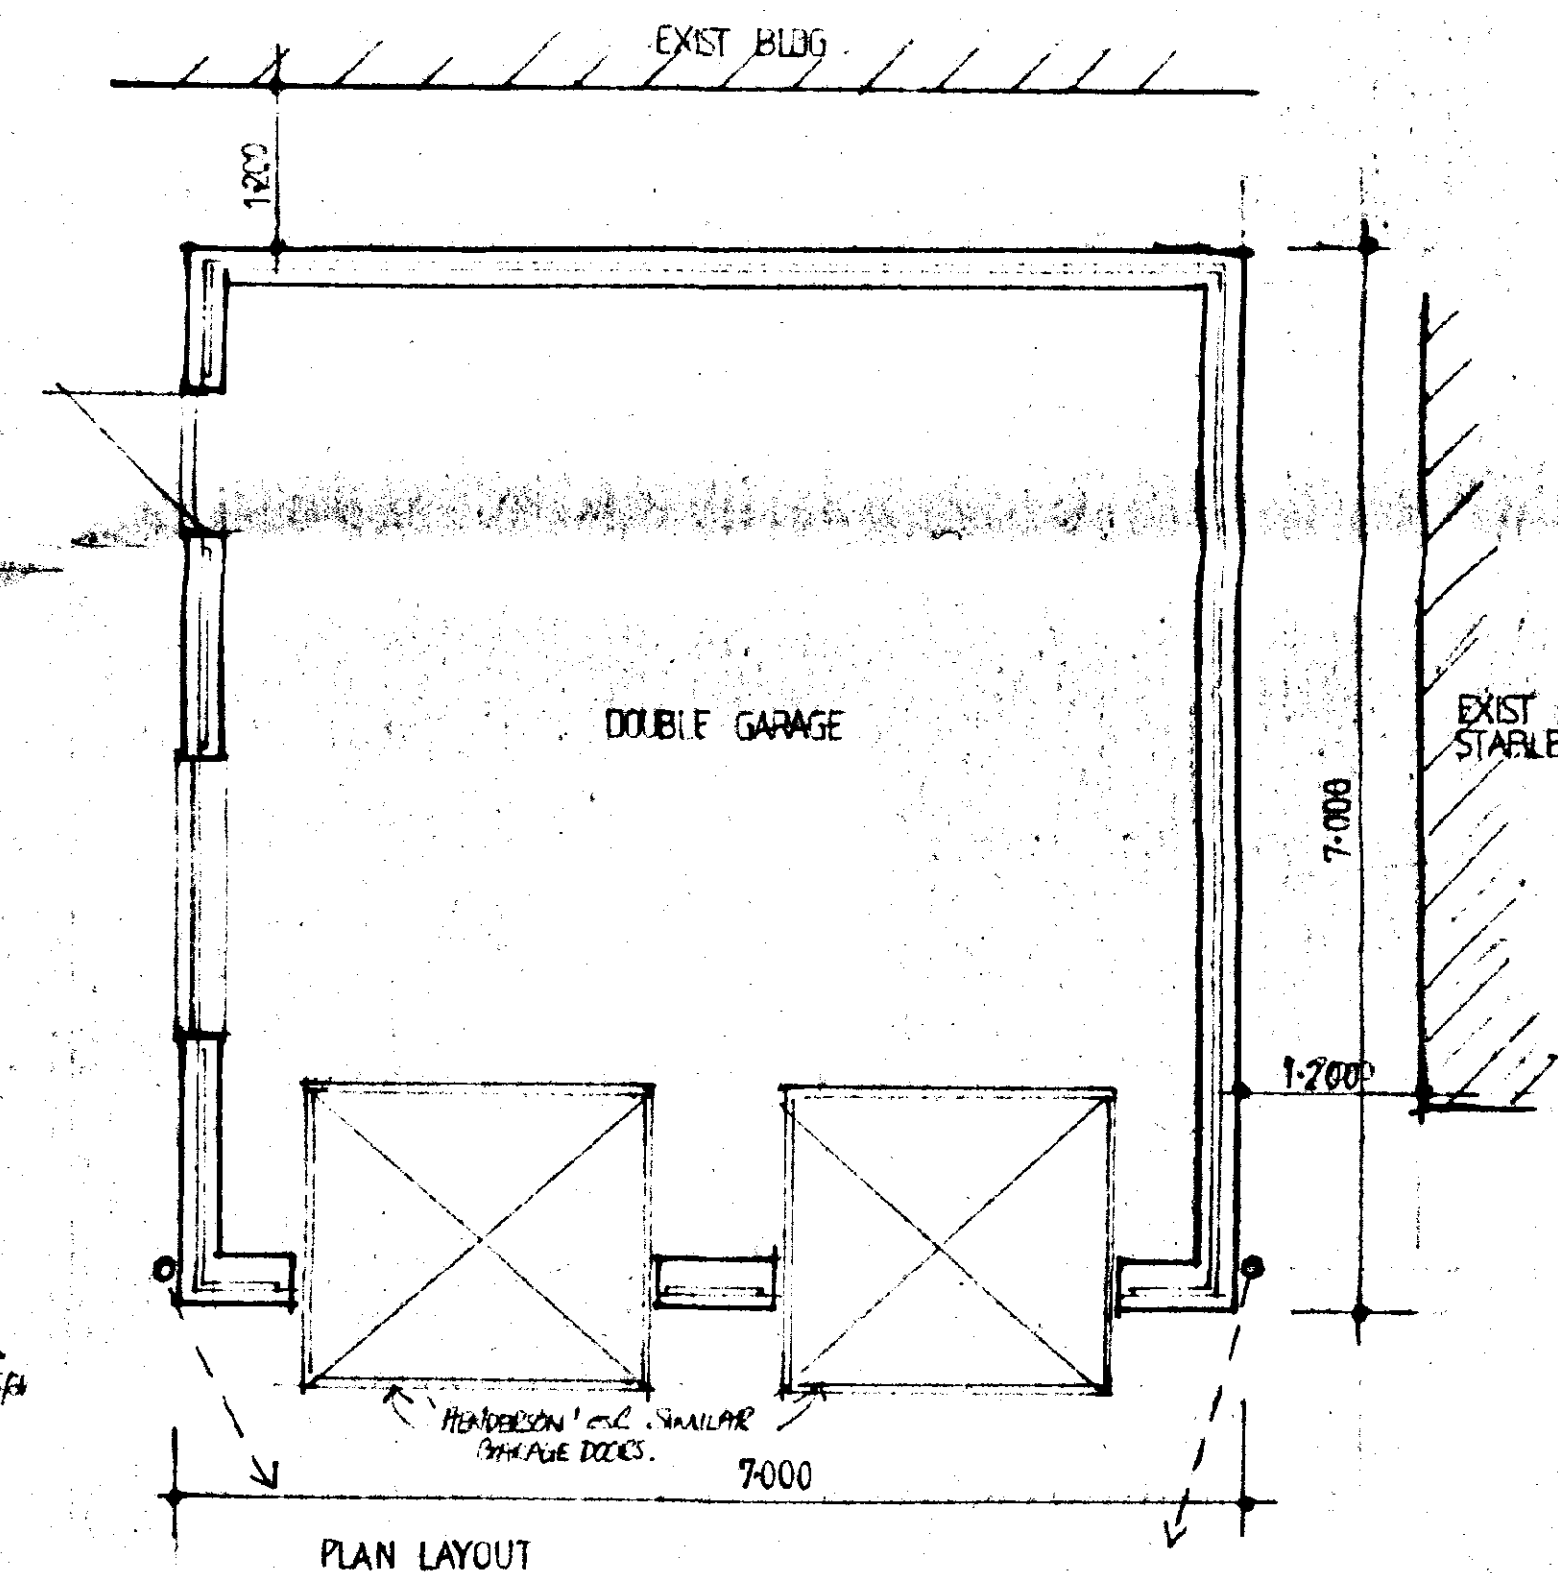

PLAN LAYOUT

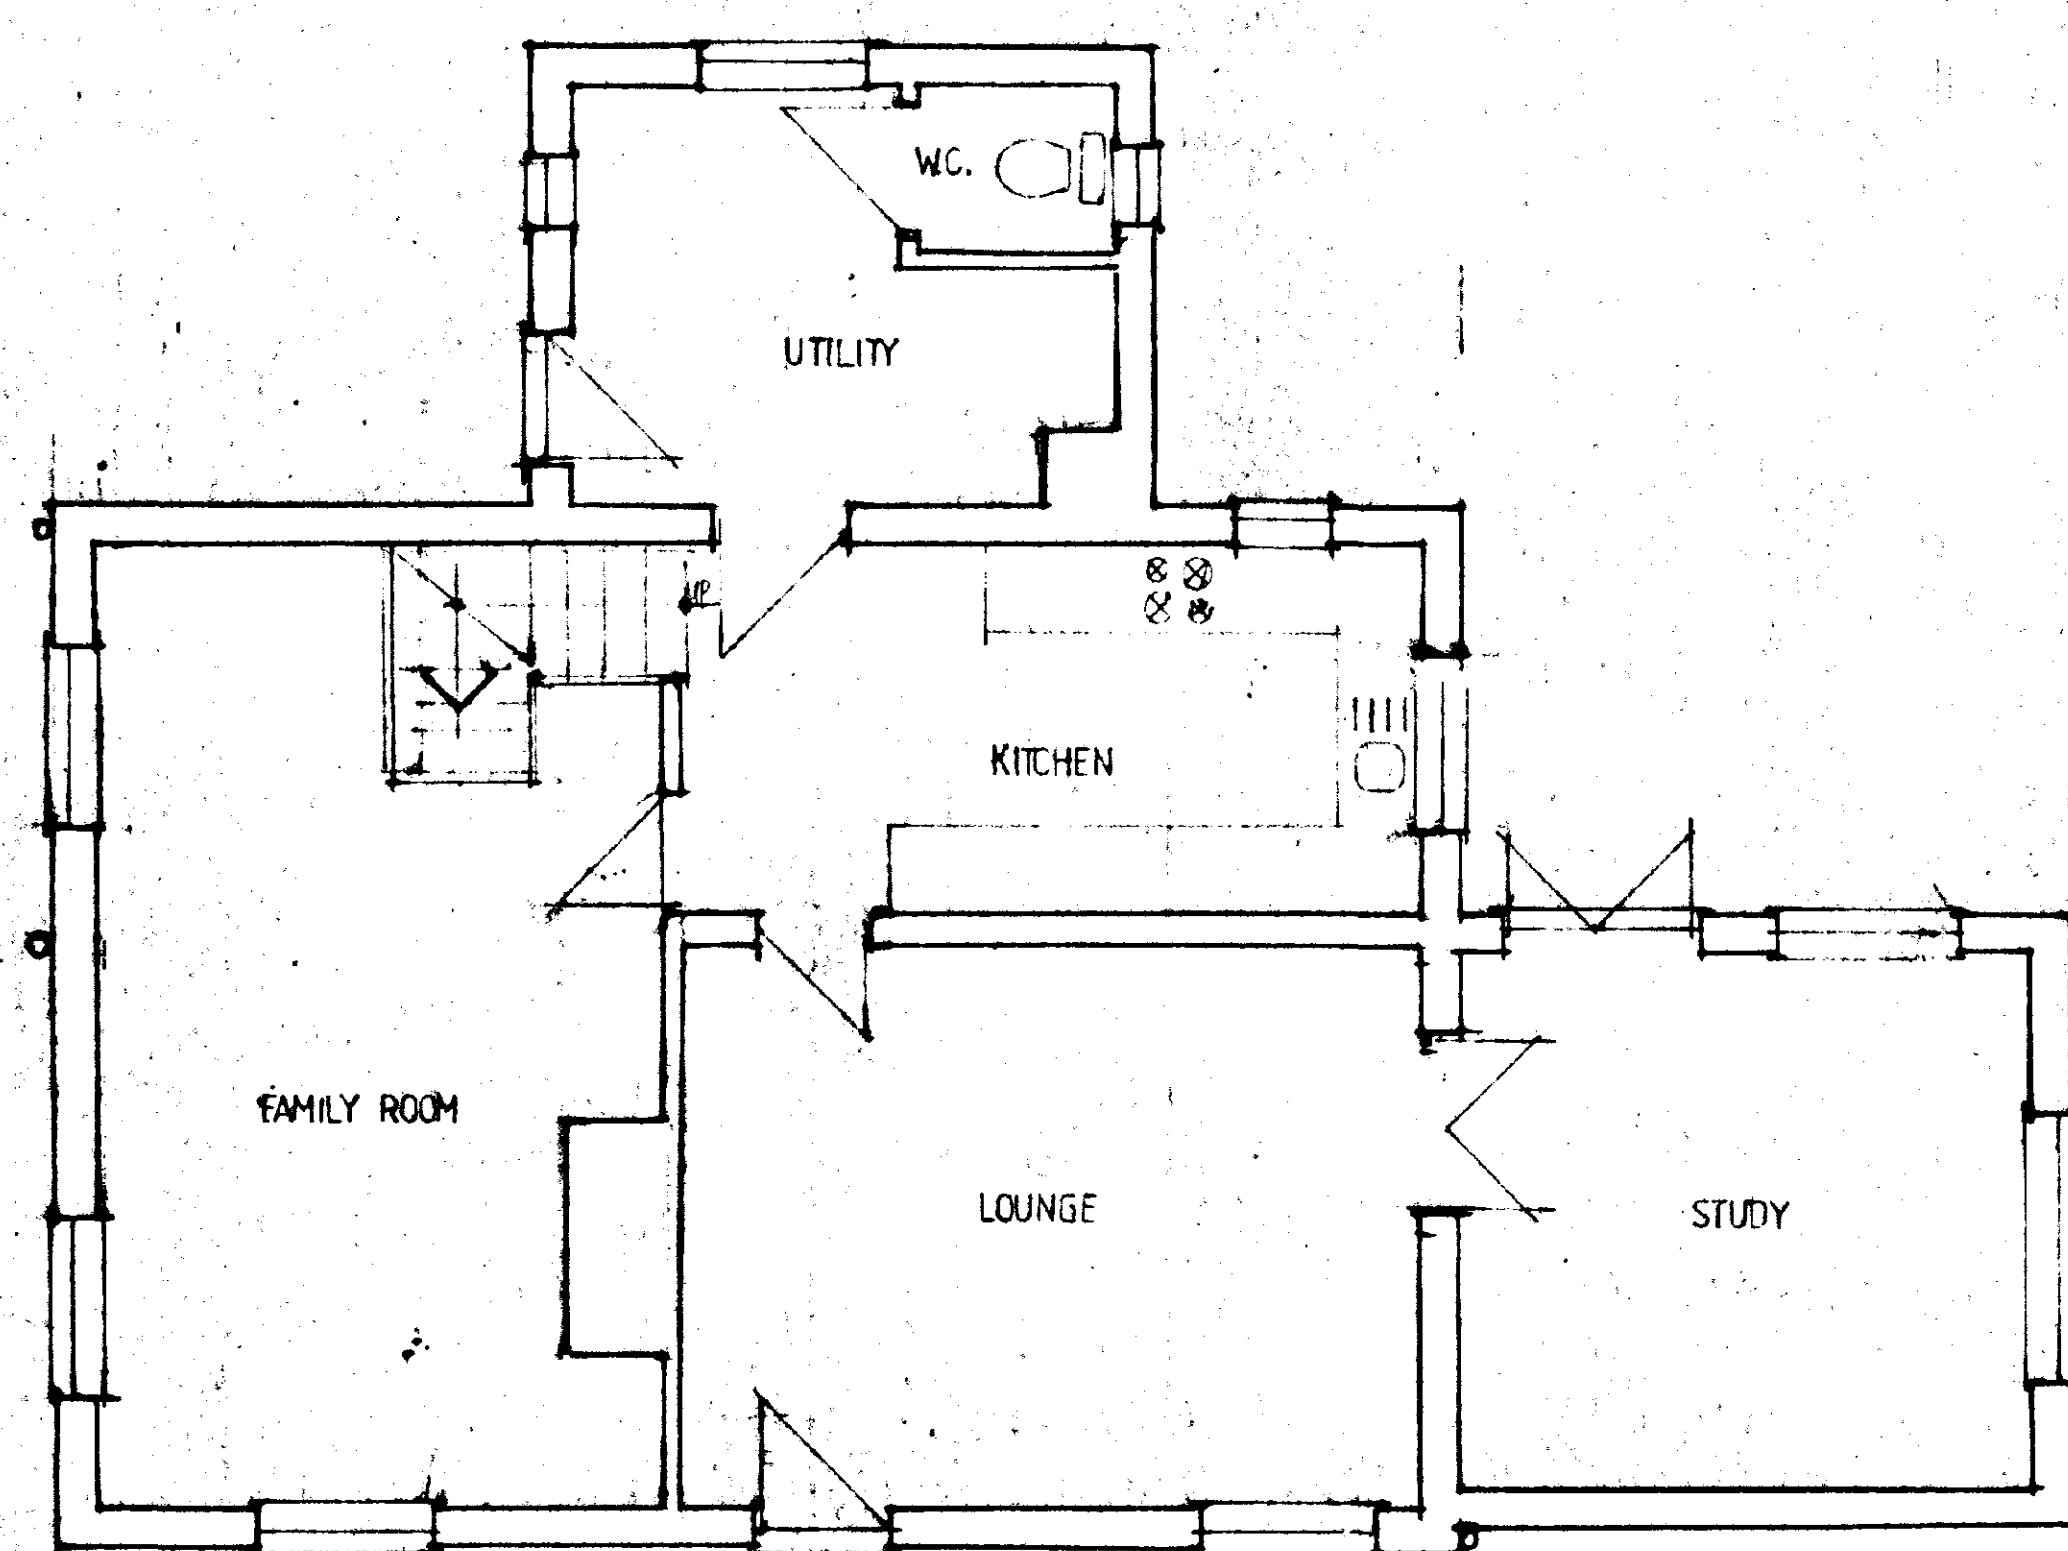

GROUND FLOOR PLAN EXISTING

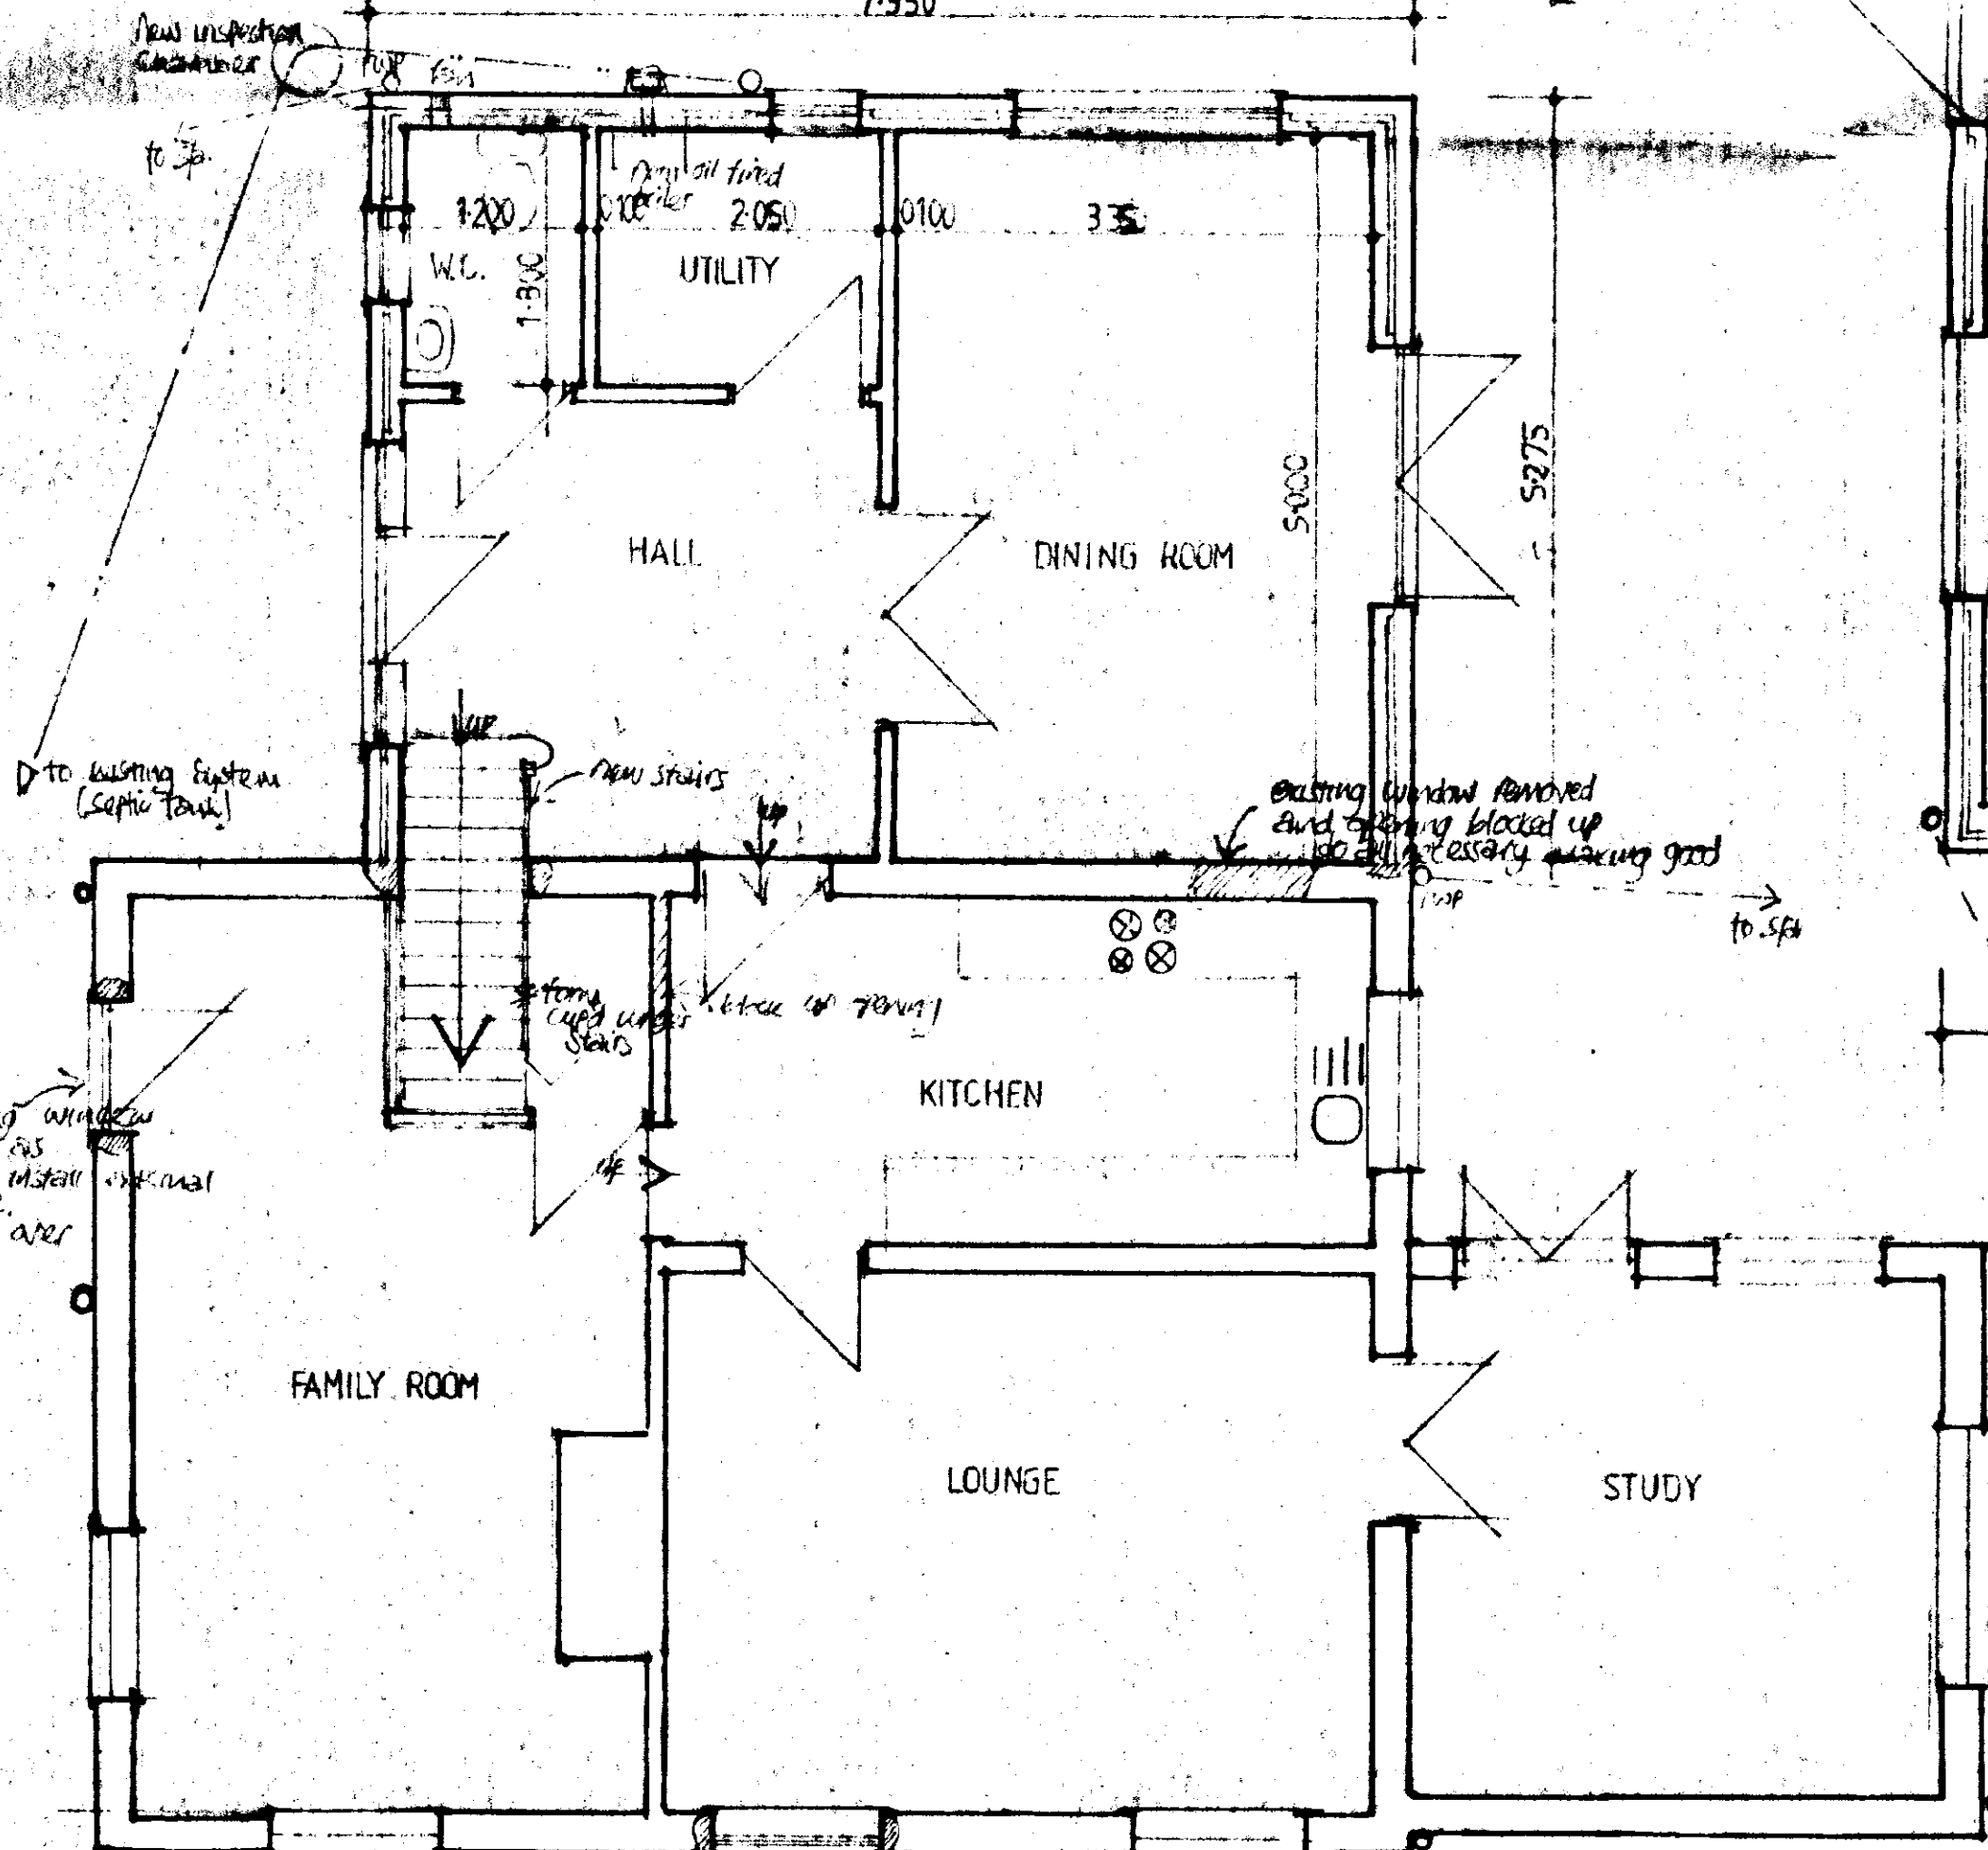

GROUND FLOOR PLAN PROPOSED

PROJECT: PROPOSED TWO STOREY EXTENSION TO REAR OF HOUSE AND DETACHED DOUBLE GARAGE
 SITE: 'JERSEY COTTAGE', ROMAN BANK, MOULTON SEAS END, Lincs.
 CLIENT: MR W.F. WHITMAN.

SCALE: 1:50, 1:100 DATE: NOV. 02.

SHDC
 Planning & Development
 22 NOV 2002
 DETERMINED PLAN
 Ref: 127/02