



Contractor to check all Dimensions on site prior to ordering materials / commencing work.Do Not Scale from this Drawing - If in doubt then please ask

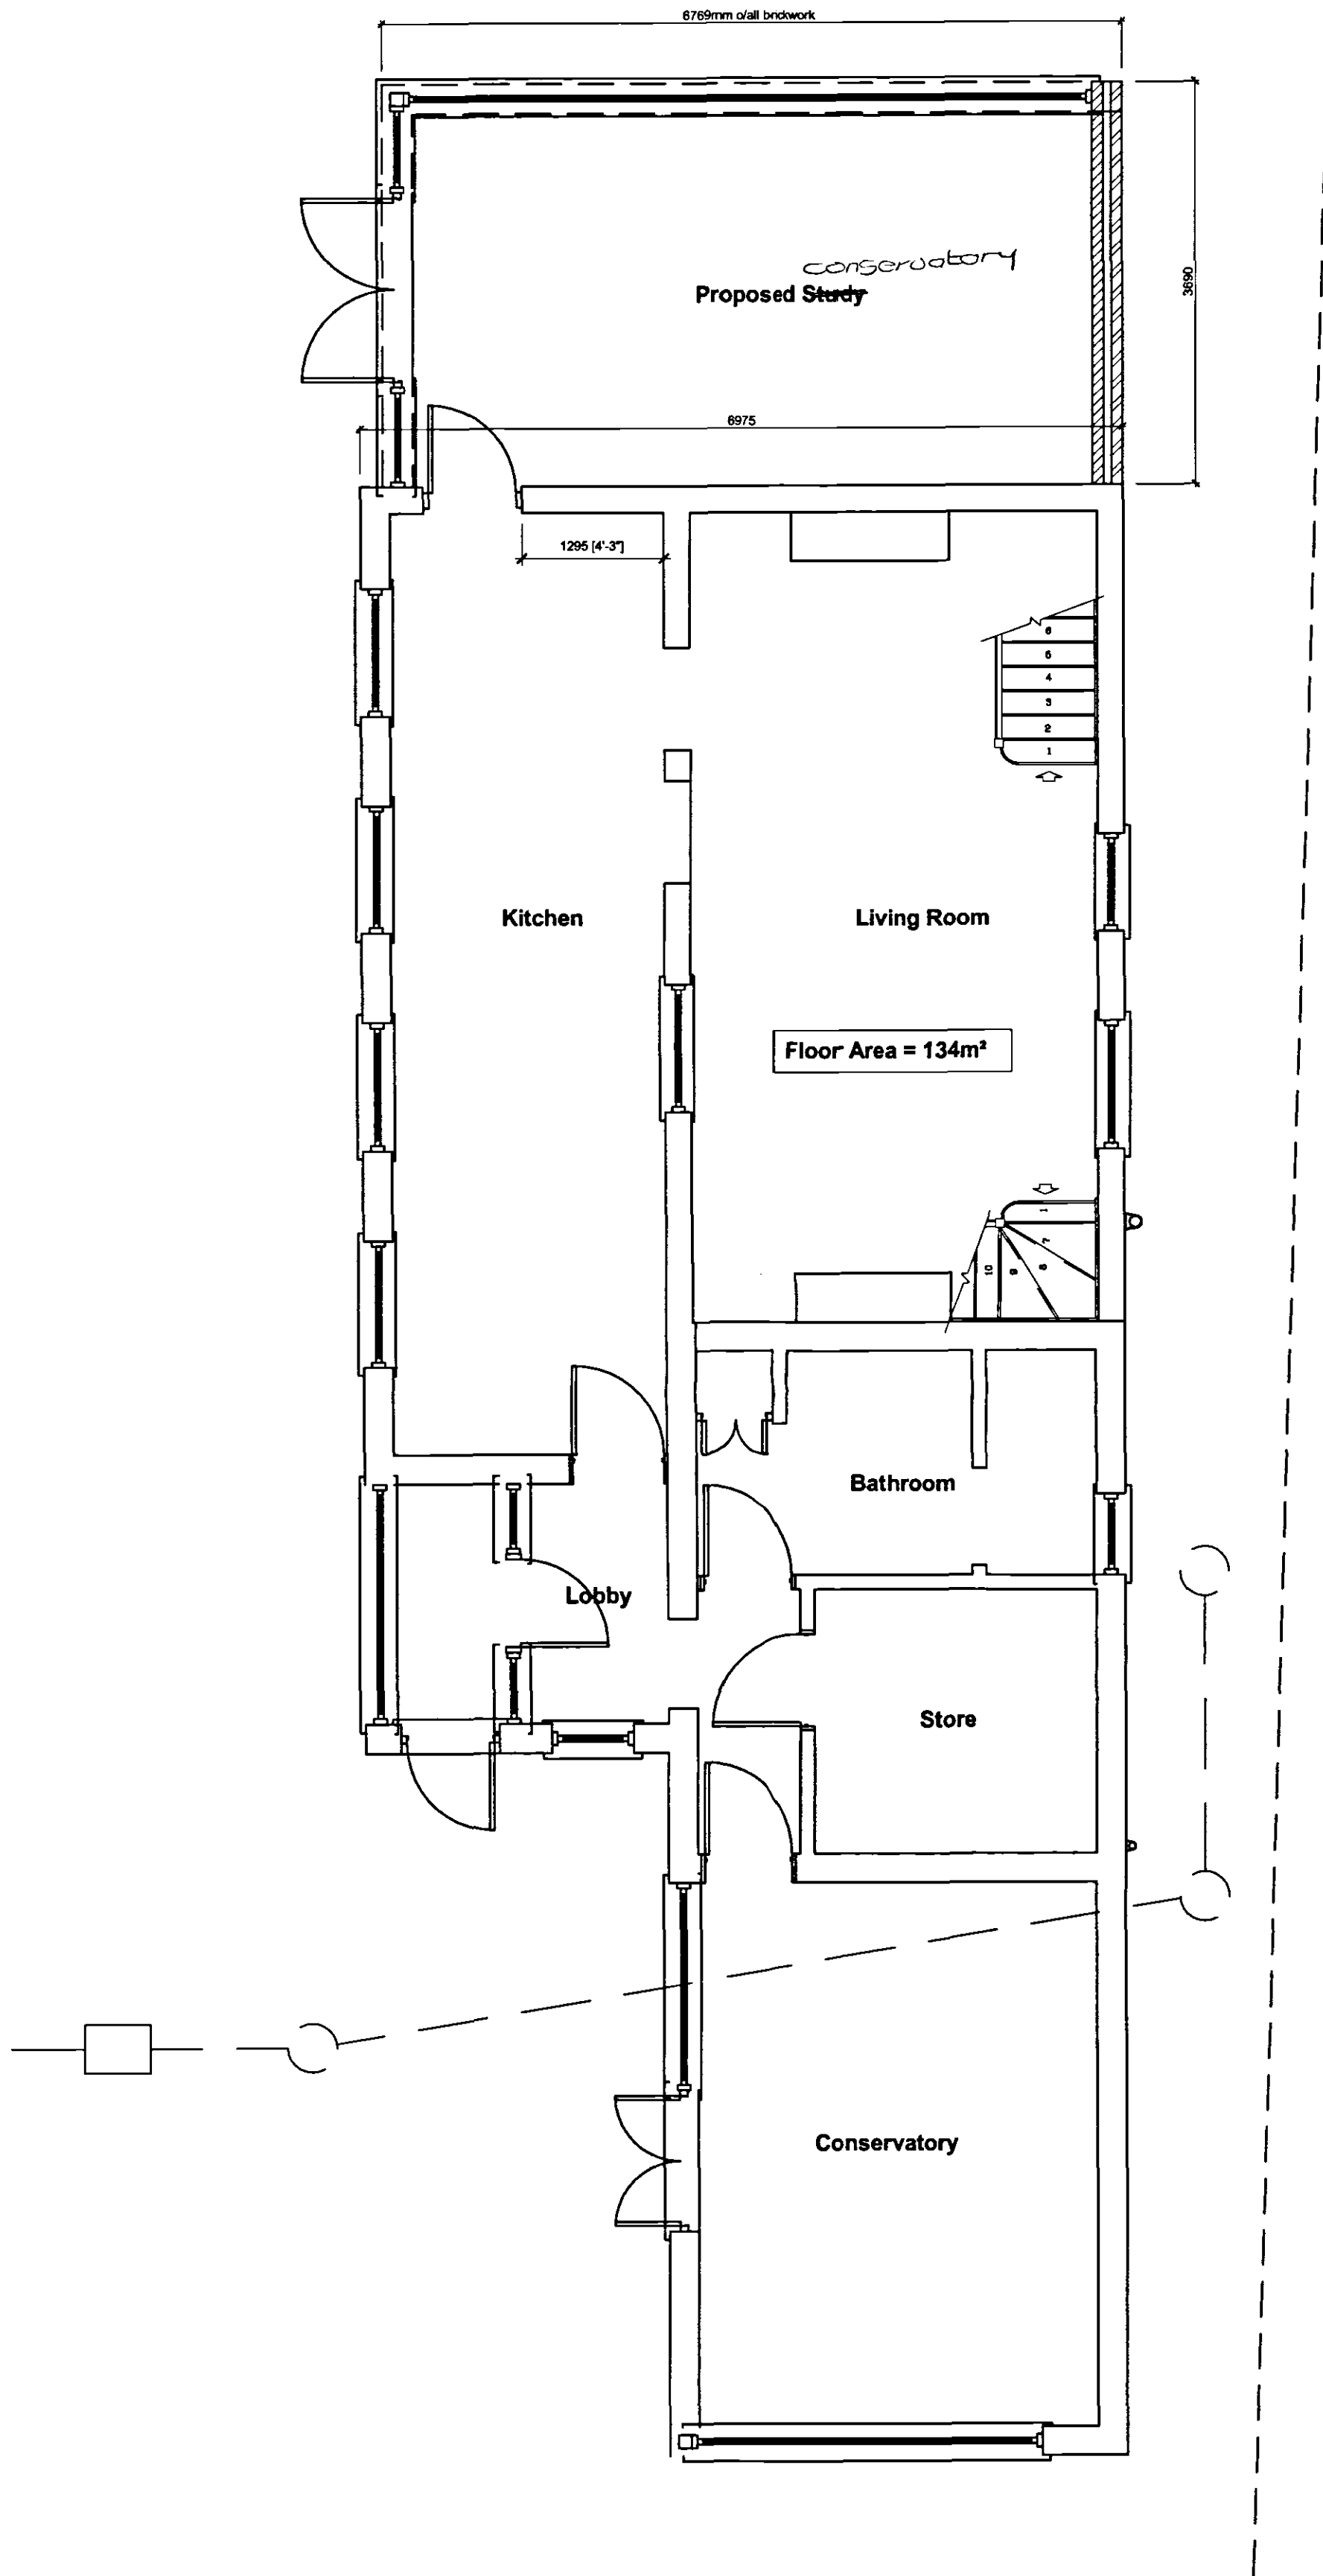


Proposed Ground Floor Plan
Scale 1:50



Proposed Side Elevation
Scale 1:100

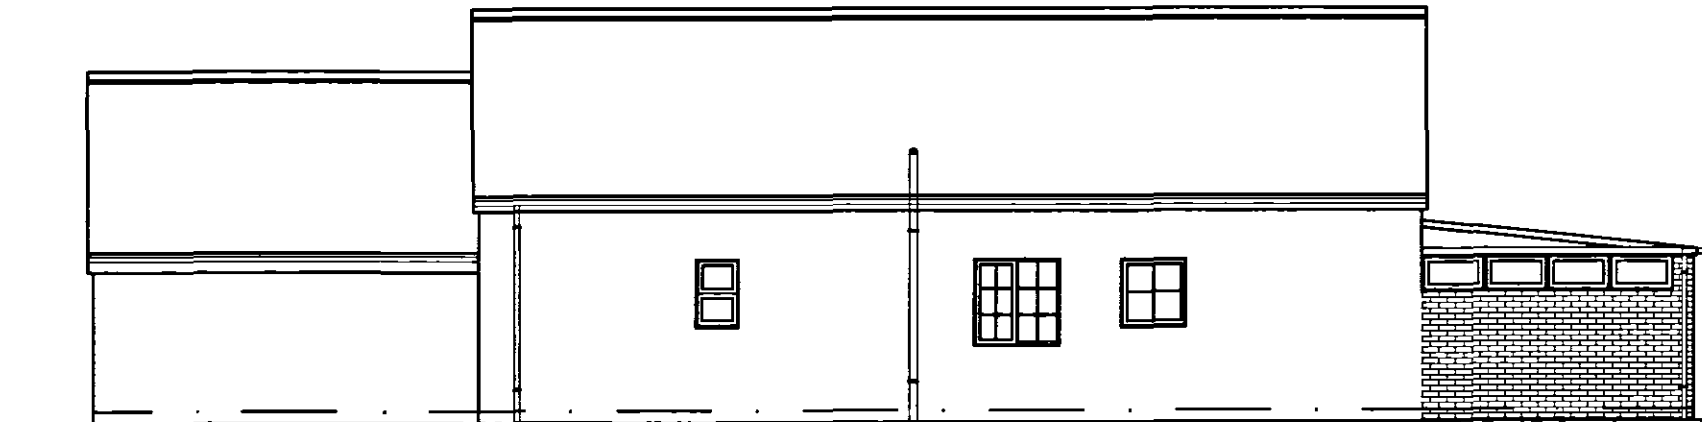

Proposed Side Elevation
Scale 1:100

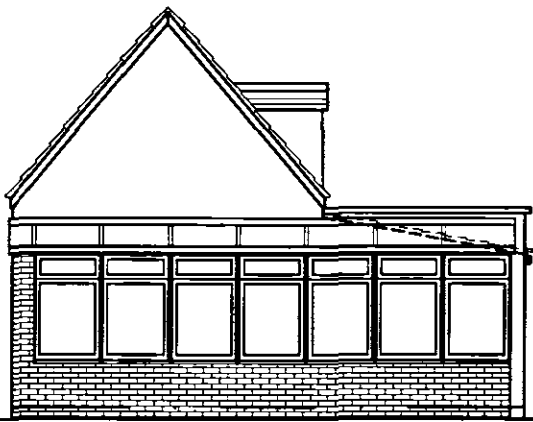

Proposed Front Elevation
Scale 1:100

rev "B" - 27.09.07 - Existing Brickwork Dimension added
rev "A" - 25.09.07 - Amended to suit Clients comments

GENERAL CONDITIONS
Contractors are responsible for checking all dimensions on site when work commences and before ordering any materials. Any discrepancies should be brought to the attention of the Client for remedial action before commencing further.

All details shown are based on typical site conditions for that area, any abnormal conditions should be brought to the attention of the Client and Local Authority.

The notes shown are mainly to cover the requirements of Building Regulations and should not be treated as full specification.

No allowance has been made for any Structural Calculations, a "SAP" calculation, Soil Investigation or Flood Risk Assessment if deemed necessary then these will be a chargeable extra. All steel beam sizes shown on drawing are all subject to confirmation from Structural Engineer.

All materials not specified to be of a standard suitable for the work proposed and be fit for purpose. All work to be in accordance with good building practice and all necessary BS codes for Workmanship on Building Sites.

Client :
Mr & Mrs P Crewe
The White House
81 Seas End Road
Moulton Seas End
PE12 6LD

Site :
**Proposed
Conservatory**



2 Red Lion Street
Spalding
PE 11 1 SX
Tel / Fax: 01775 768 921
Mobile : 07815 112 058
e-mail: jason@remwaydesign.co.uk

Date : mar07 Scale : As Noted

Drawing No:
1463 - 02 "B"

DETERMINED
PLAN

SHDC
Planning & Development
09 OCT 2007
Ref: 1352/07

SHDC
Planning & Development
09 OCT 2007
Ref:

PLEASE NOTE:
Due to some of the structure being removed / unexcavated or otherwise inaccessible the notes / specifications of existing materials are subject to confirmation of site when it is feasible to remove the relevant areas of construction