

**RICHARD C.F. WAITE ARCHITECT**  
34 BRIDGE STREET, KING'S LYNN  
TEL: 01553 772656


Proposed Replacement Dwelling at Hog's Gate, Moulton.

For Mr. H. Baker.


Scale : 1:500

Drawing No. 1/933/2

Ref 1353/03  
Ref 12/12/03

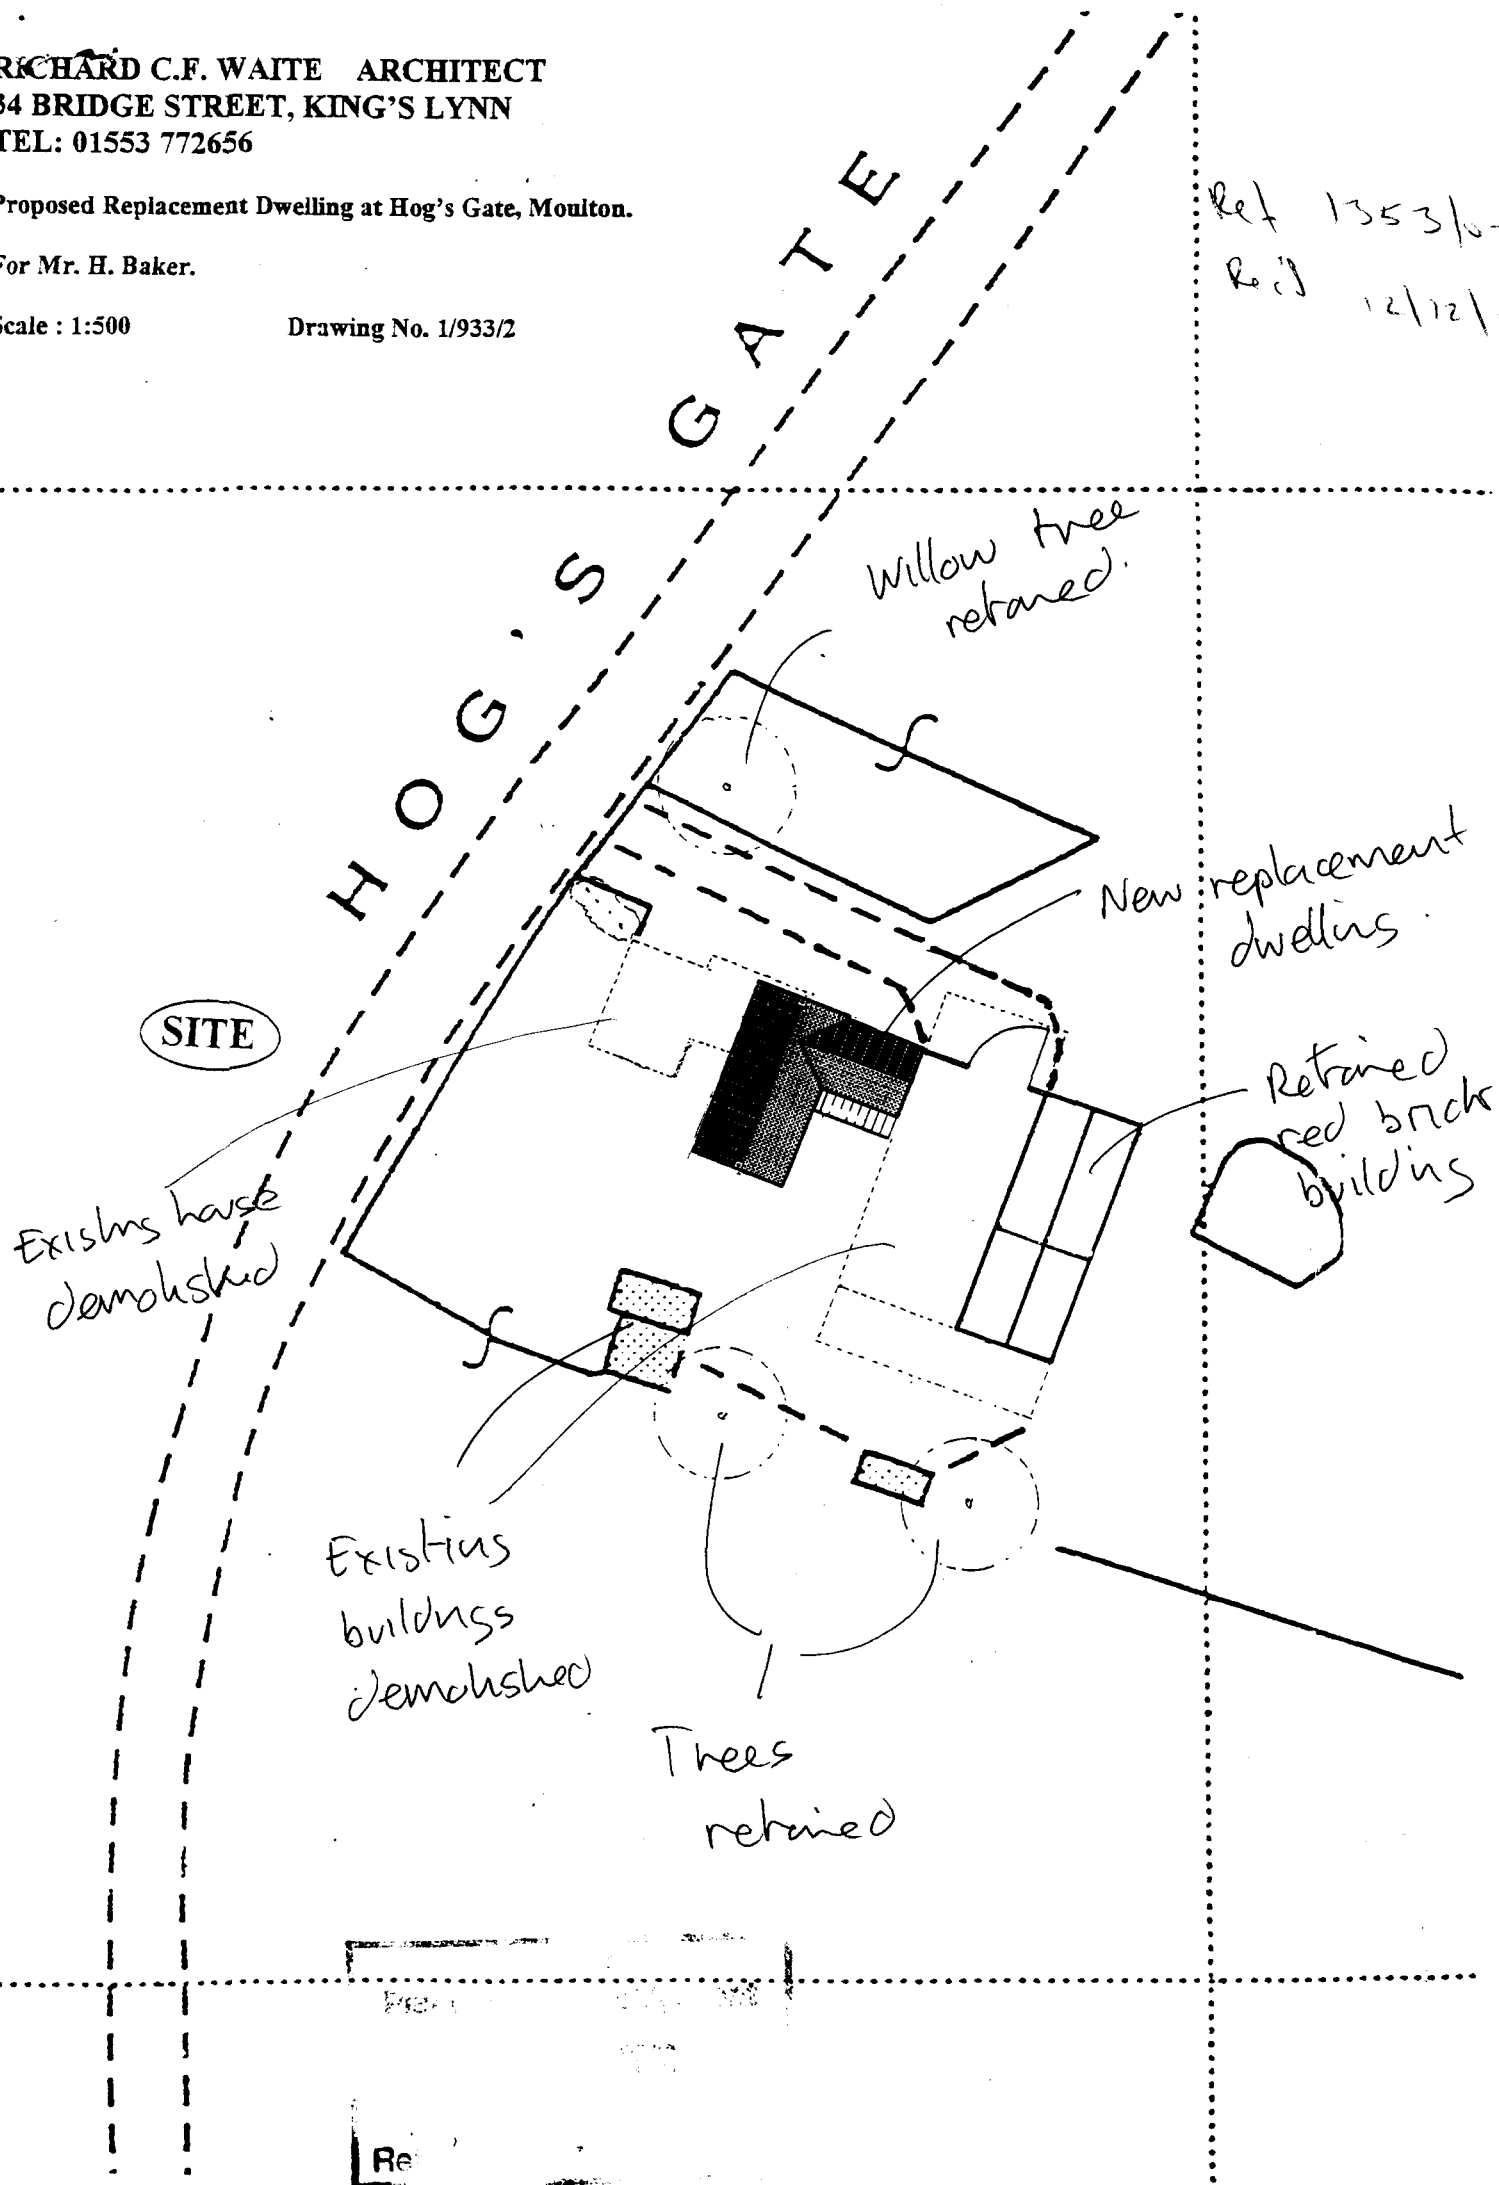

Rosewell  
Swain's Hall  
Rose Cottage

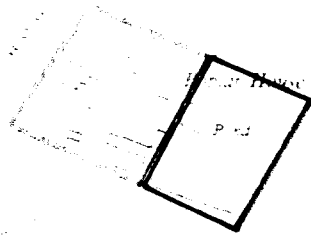

R.D. Bdy  
Del

SHOC  
Planning & Development  
18 Dec 2007  
Ref 1353/02  
Dy

Drain

Stone

White House

Stone  
Stone

Harrington Cottages

B.M. 1473

6213  
20

1312  
1-35

G.P.  
11

Nursery

0707  
3-35


1:2500


HOGGS GATE + 11

Planning Development


12 DEC 2002

1353102

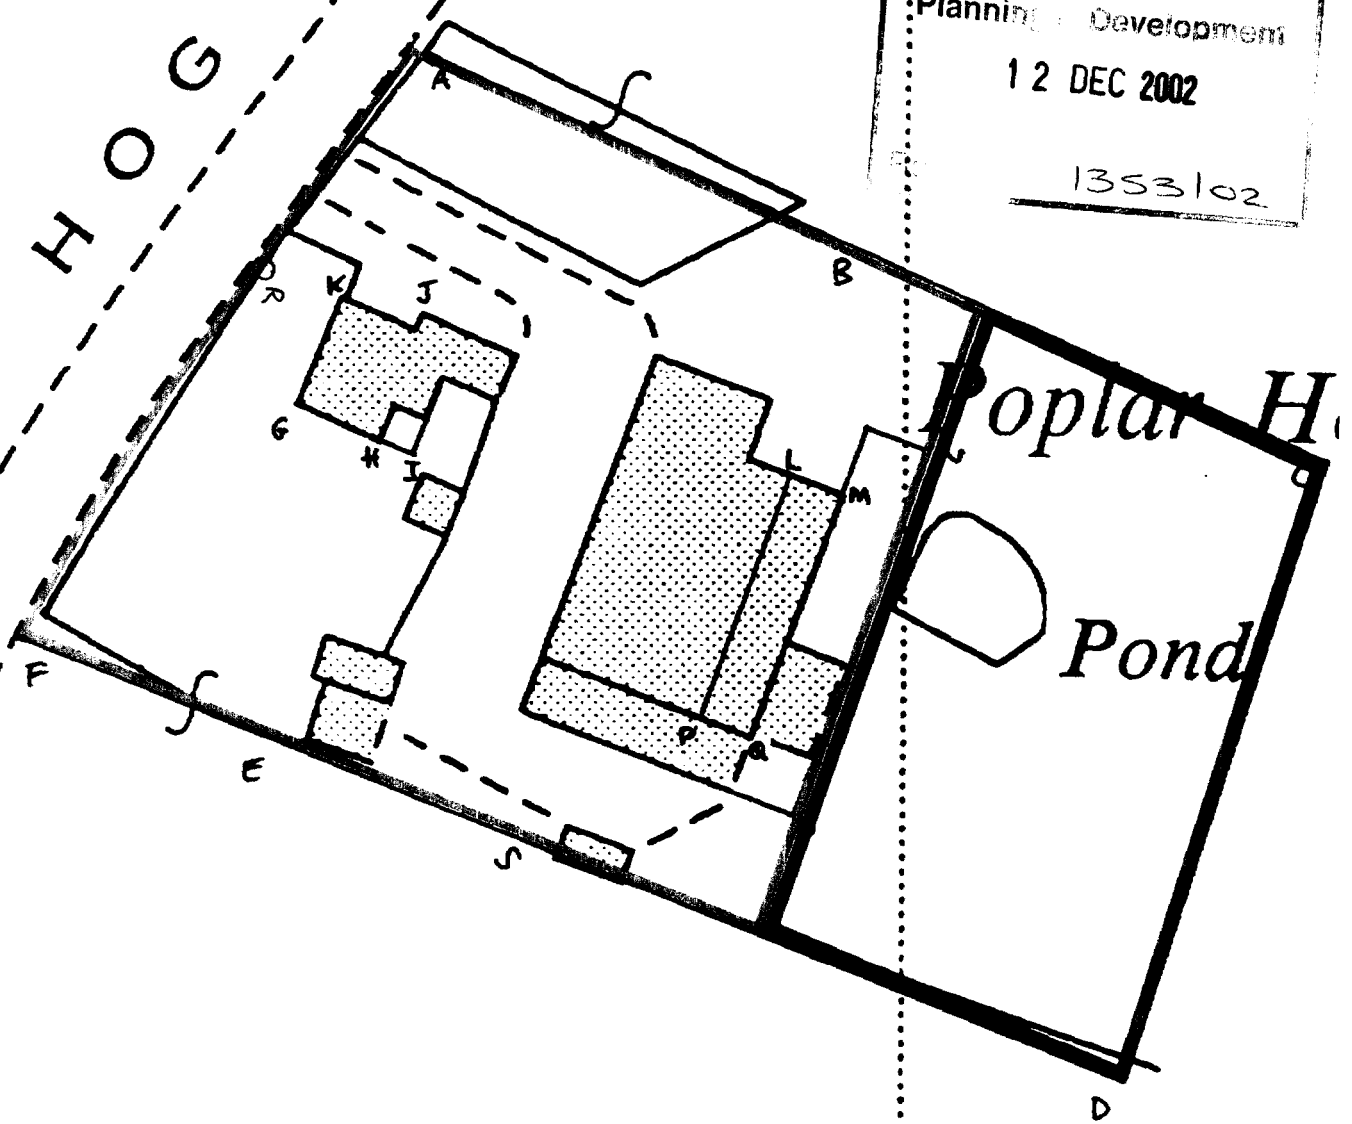


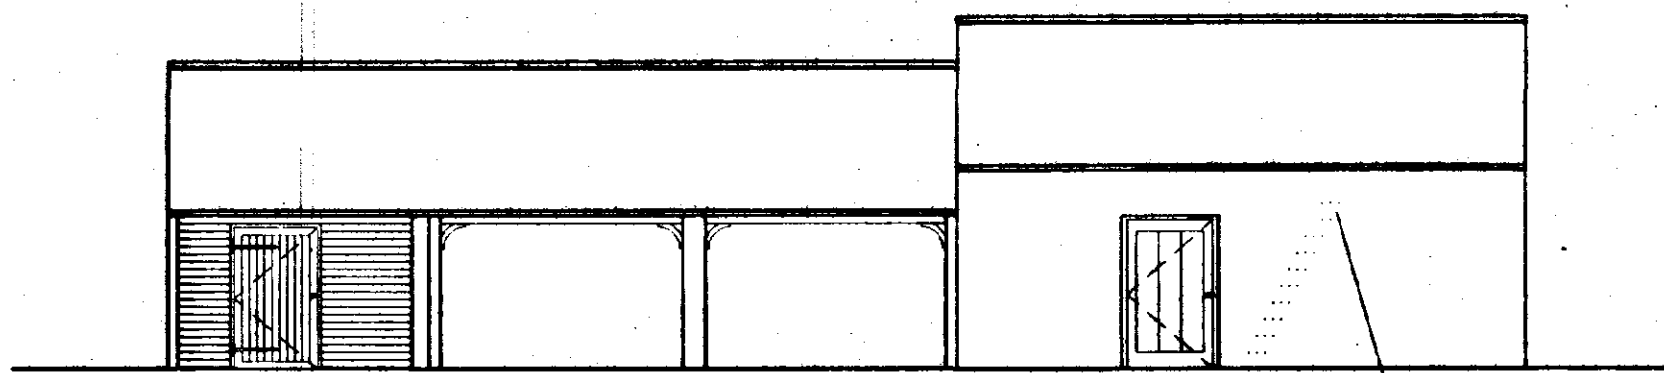


FRONT ELEVATION

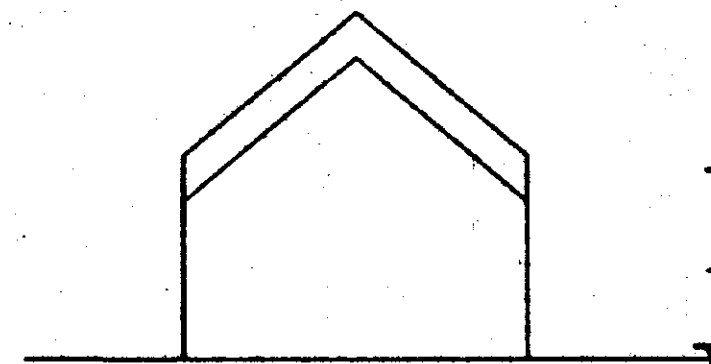


SIDE ELEVATION

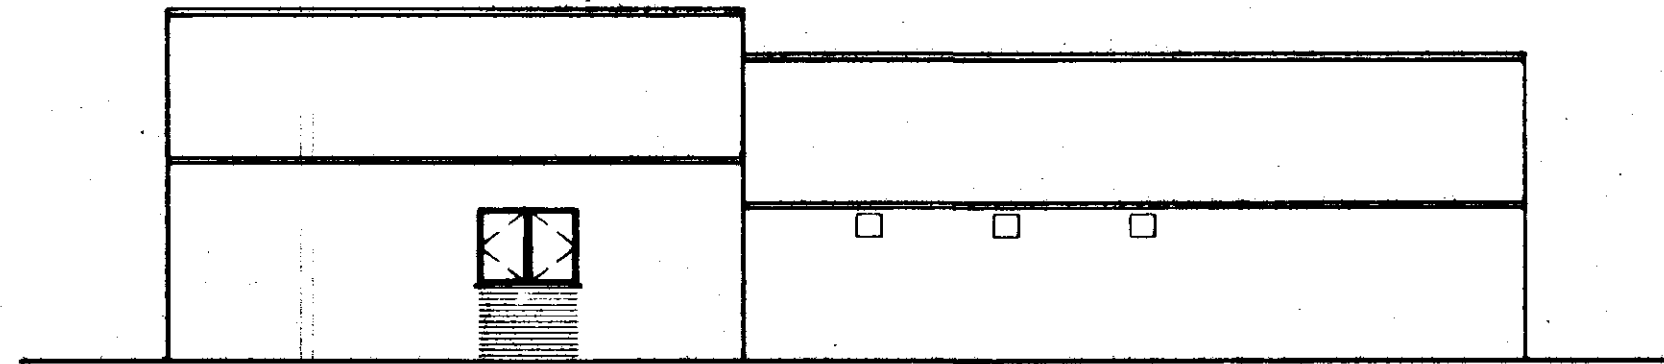


REAR ELEVATION

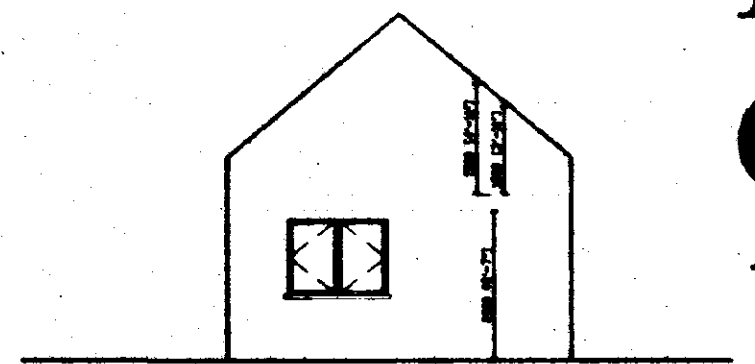


SIDE ELEVATION

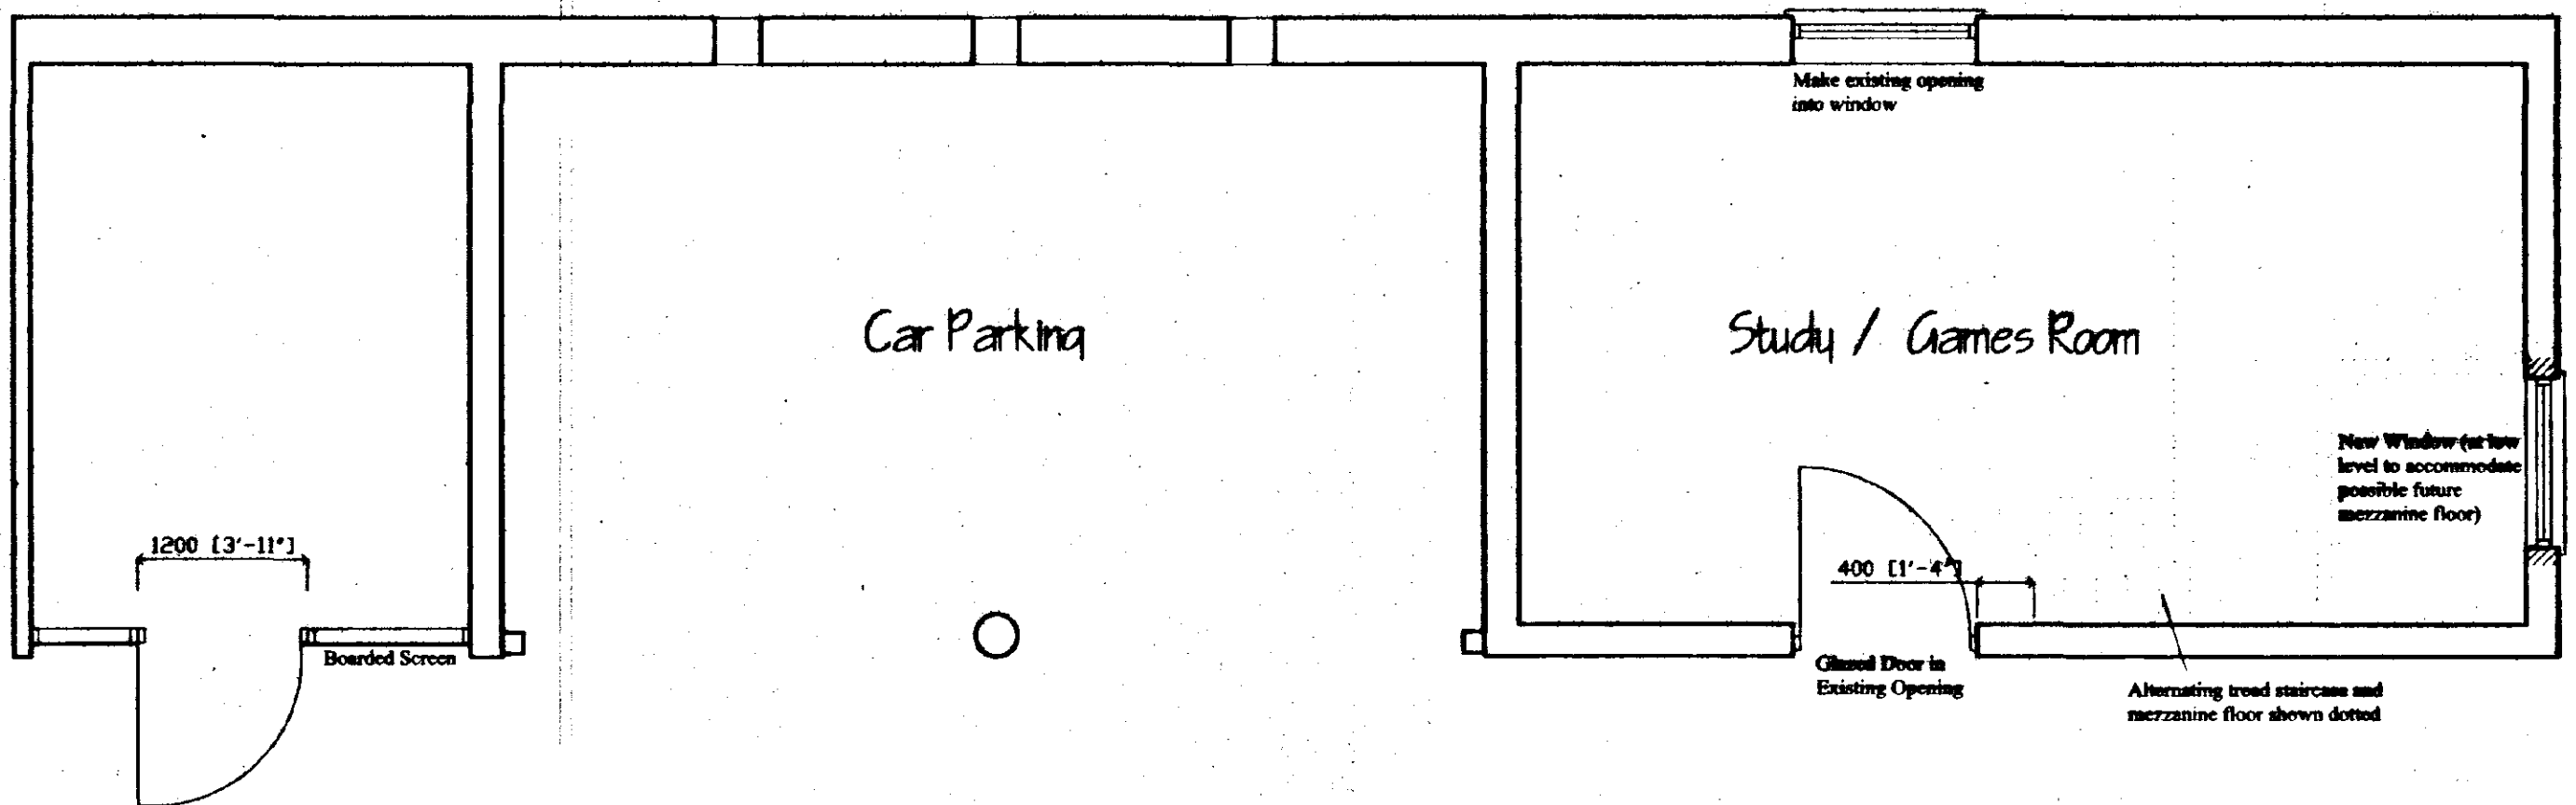


OUTBUILDING PLAN 1:50

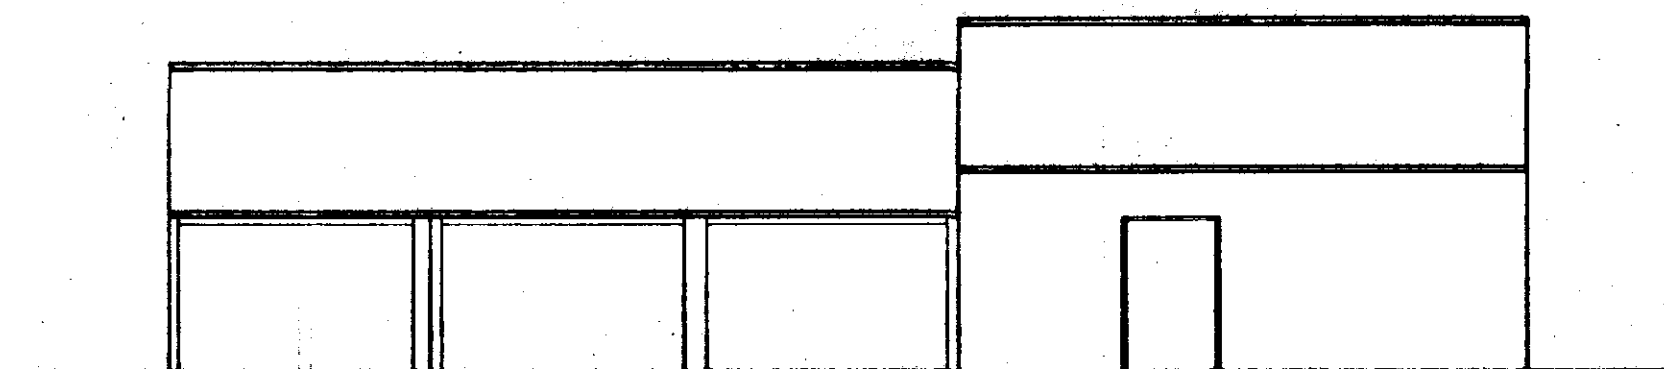


FRONT ELEVATION

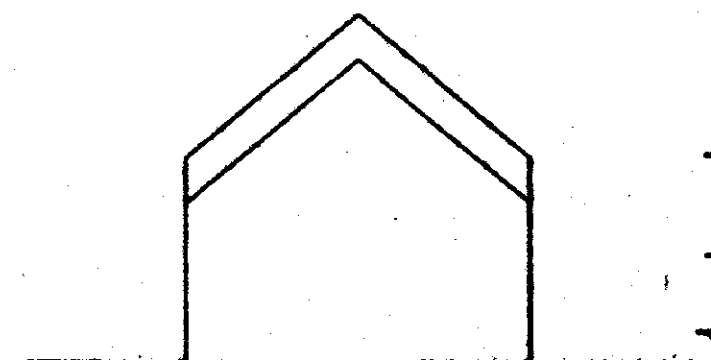


SIDE ELEVATION

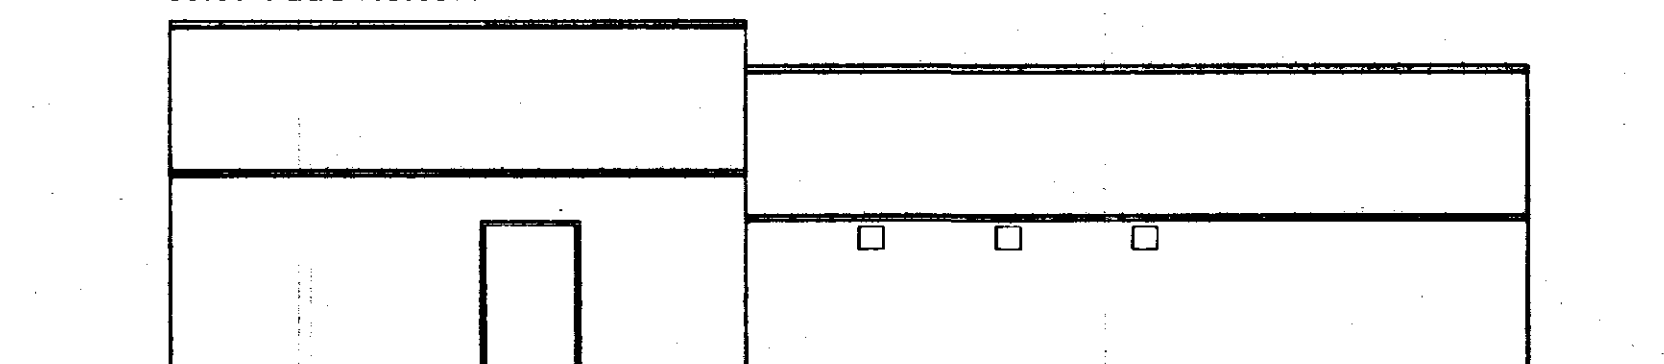

REAR ELEVATION

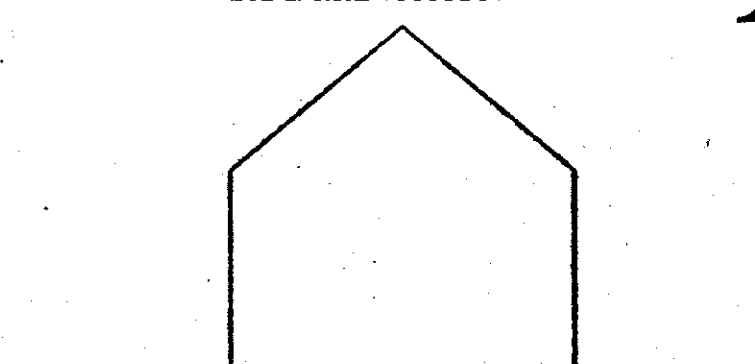

SIDE ELEVATION

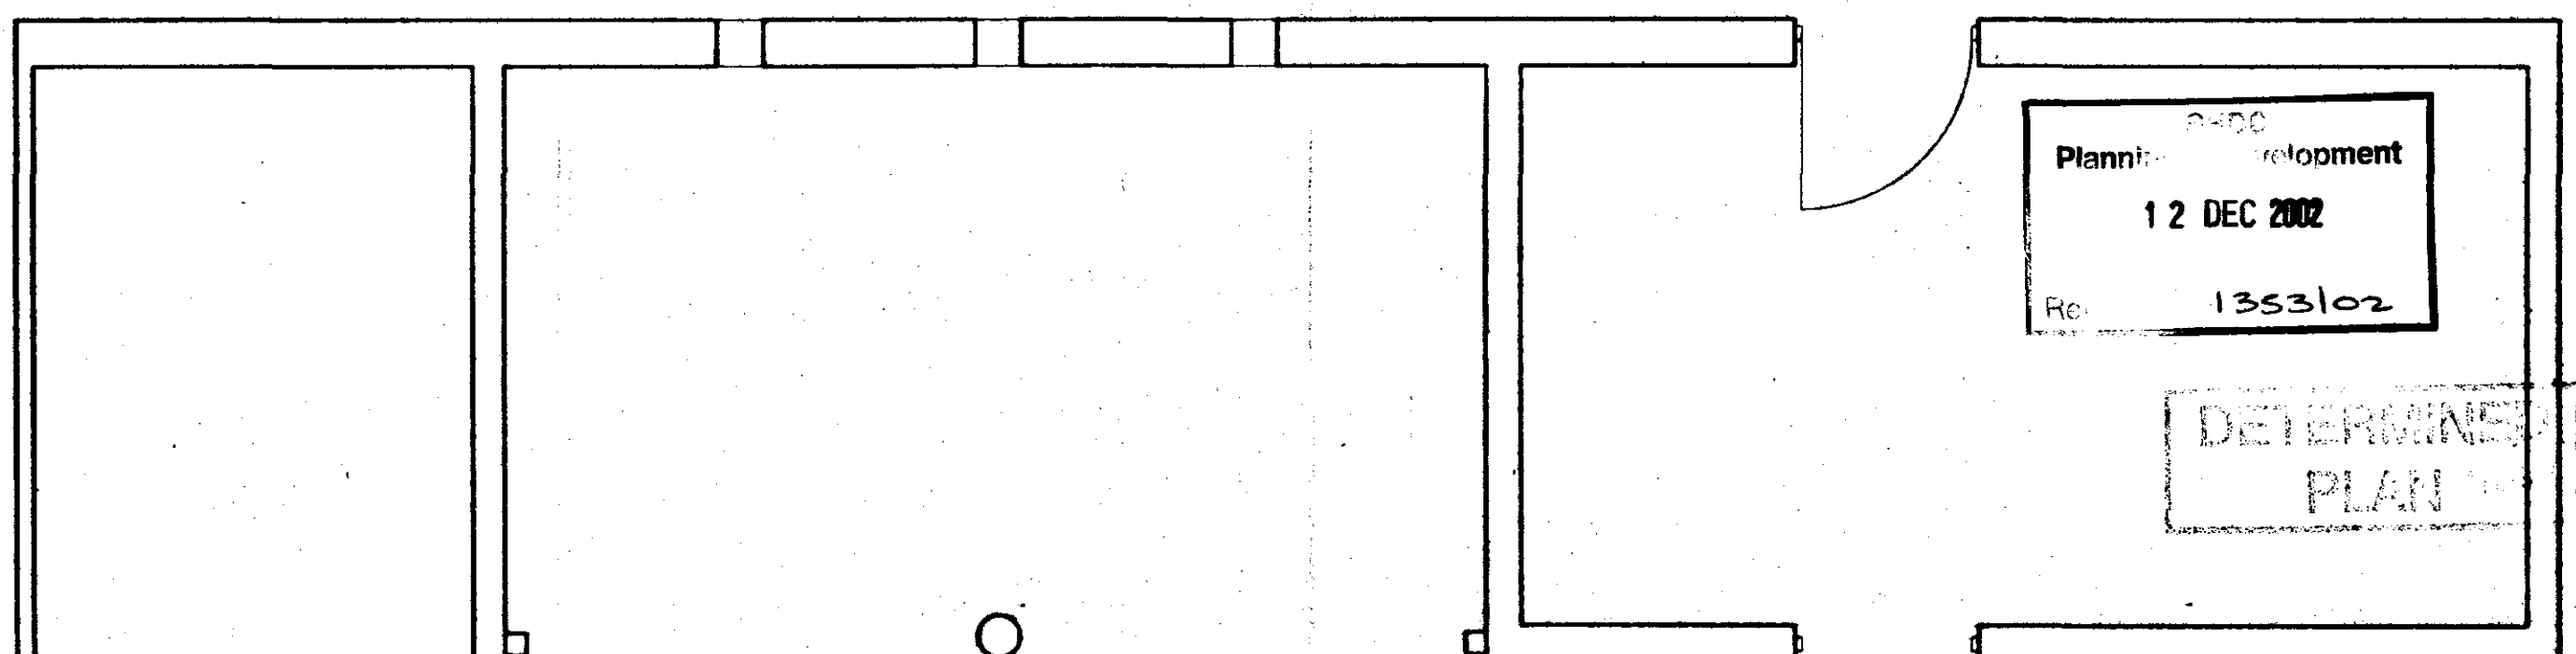

OUTBUILDING PLAN 1:50

PRELIMINARY DRAWING : SUBJECT TO FORMAL SURVEY & CHECKING

**RICHARD C.F. WAITE ARCHITECT**

34 • Bridge • Street • Kings Lynn • Norfolk • Tel: (01553) 772656

Existing & Proposed Plans and Elevations of Outbuilding at Moulton.

For Mr. & Mrs. H. Baker


This drawing is subject to amplification from further construction information. Any discrepancy found on drawing to be notified to Architect immediately. All foundations to be modified to suit ground conditions & structural requirements after site investigation by others. No dimensions or sizes to be scaled from this drawing. All sizes or dimensions to be checked before construction. This drawing is copyright & must not be copied without consent.

Scale: 1:50/1:100

Drawn: DRF

Date: 21-10-02


1/933/3

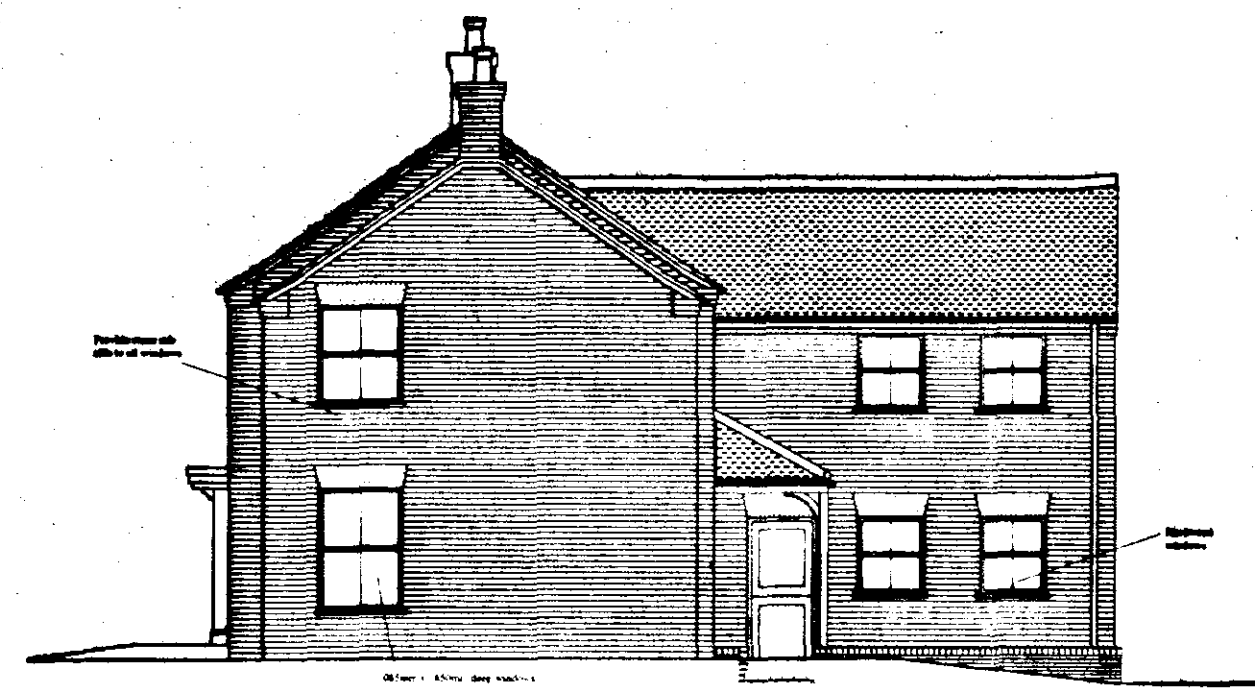

SIDE ELEVATION




REAR ELEVATION

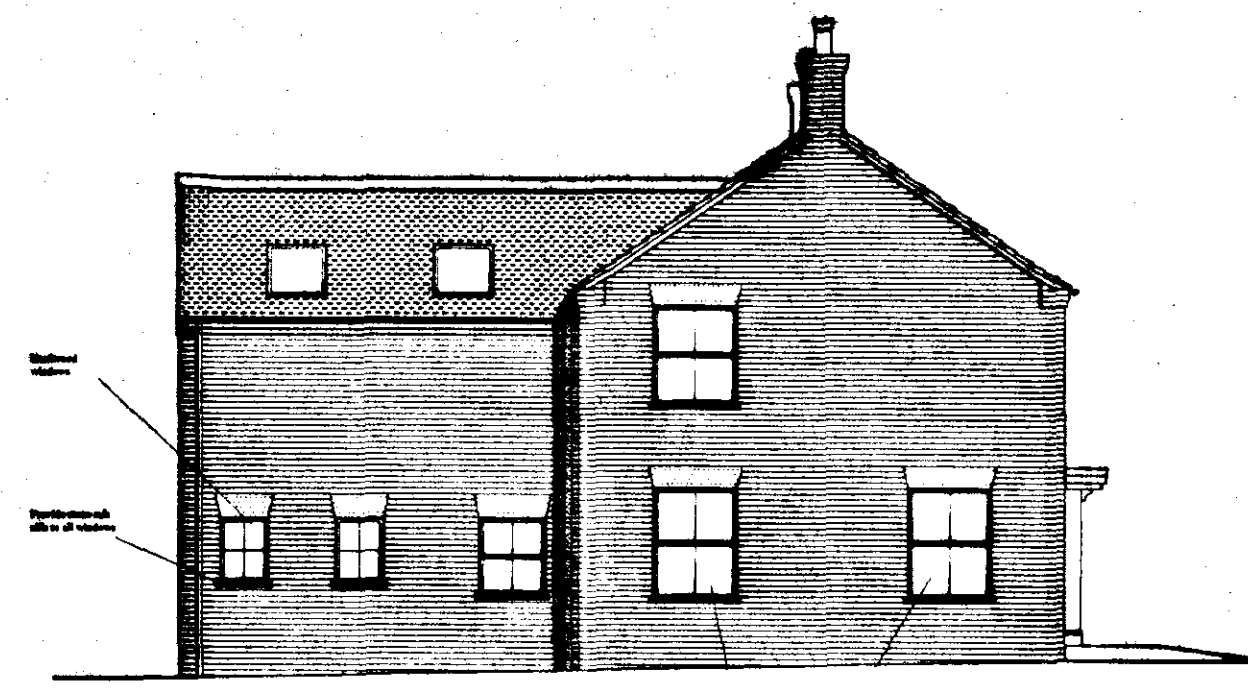


SIDE ELEVATION




FRONT ELEVATION

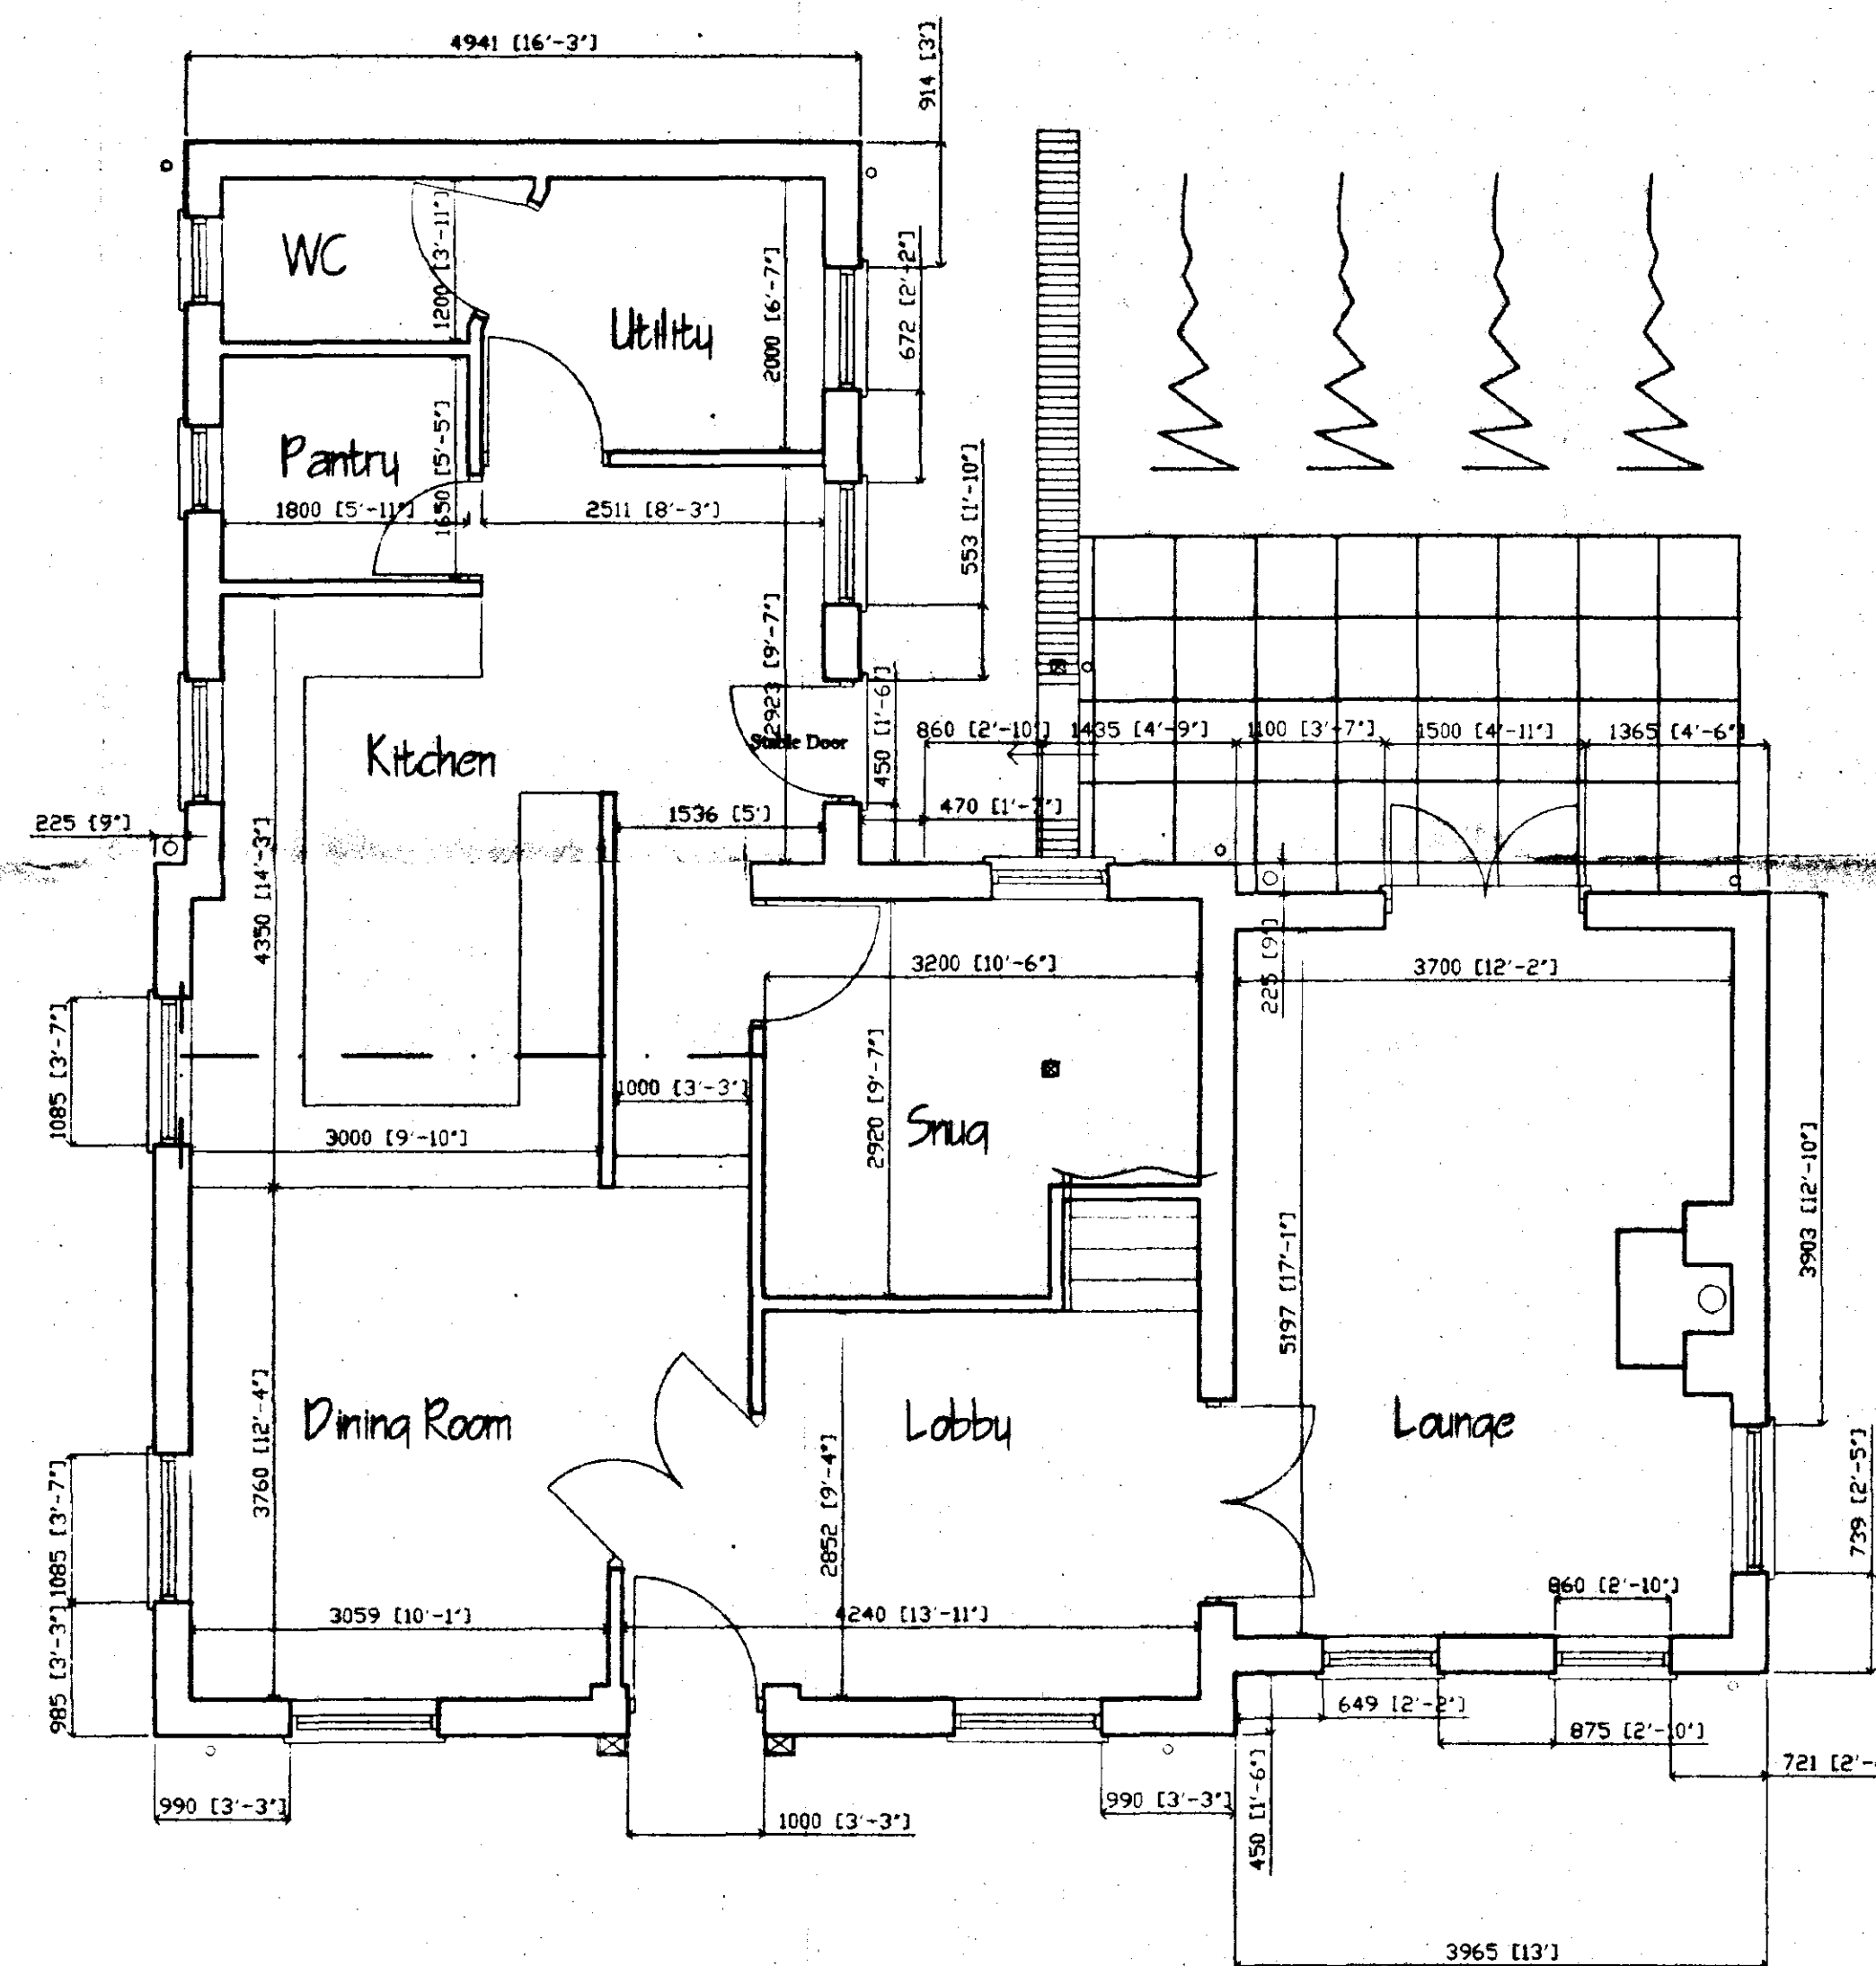

GROUND FLOOR PLAN

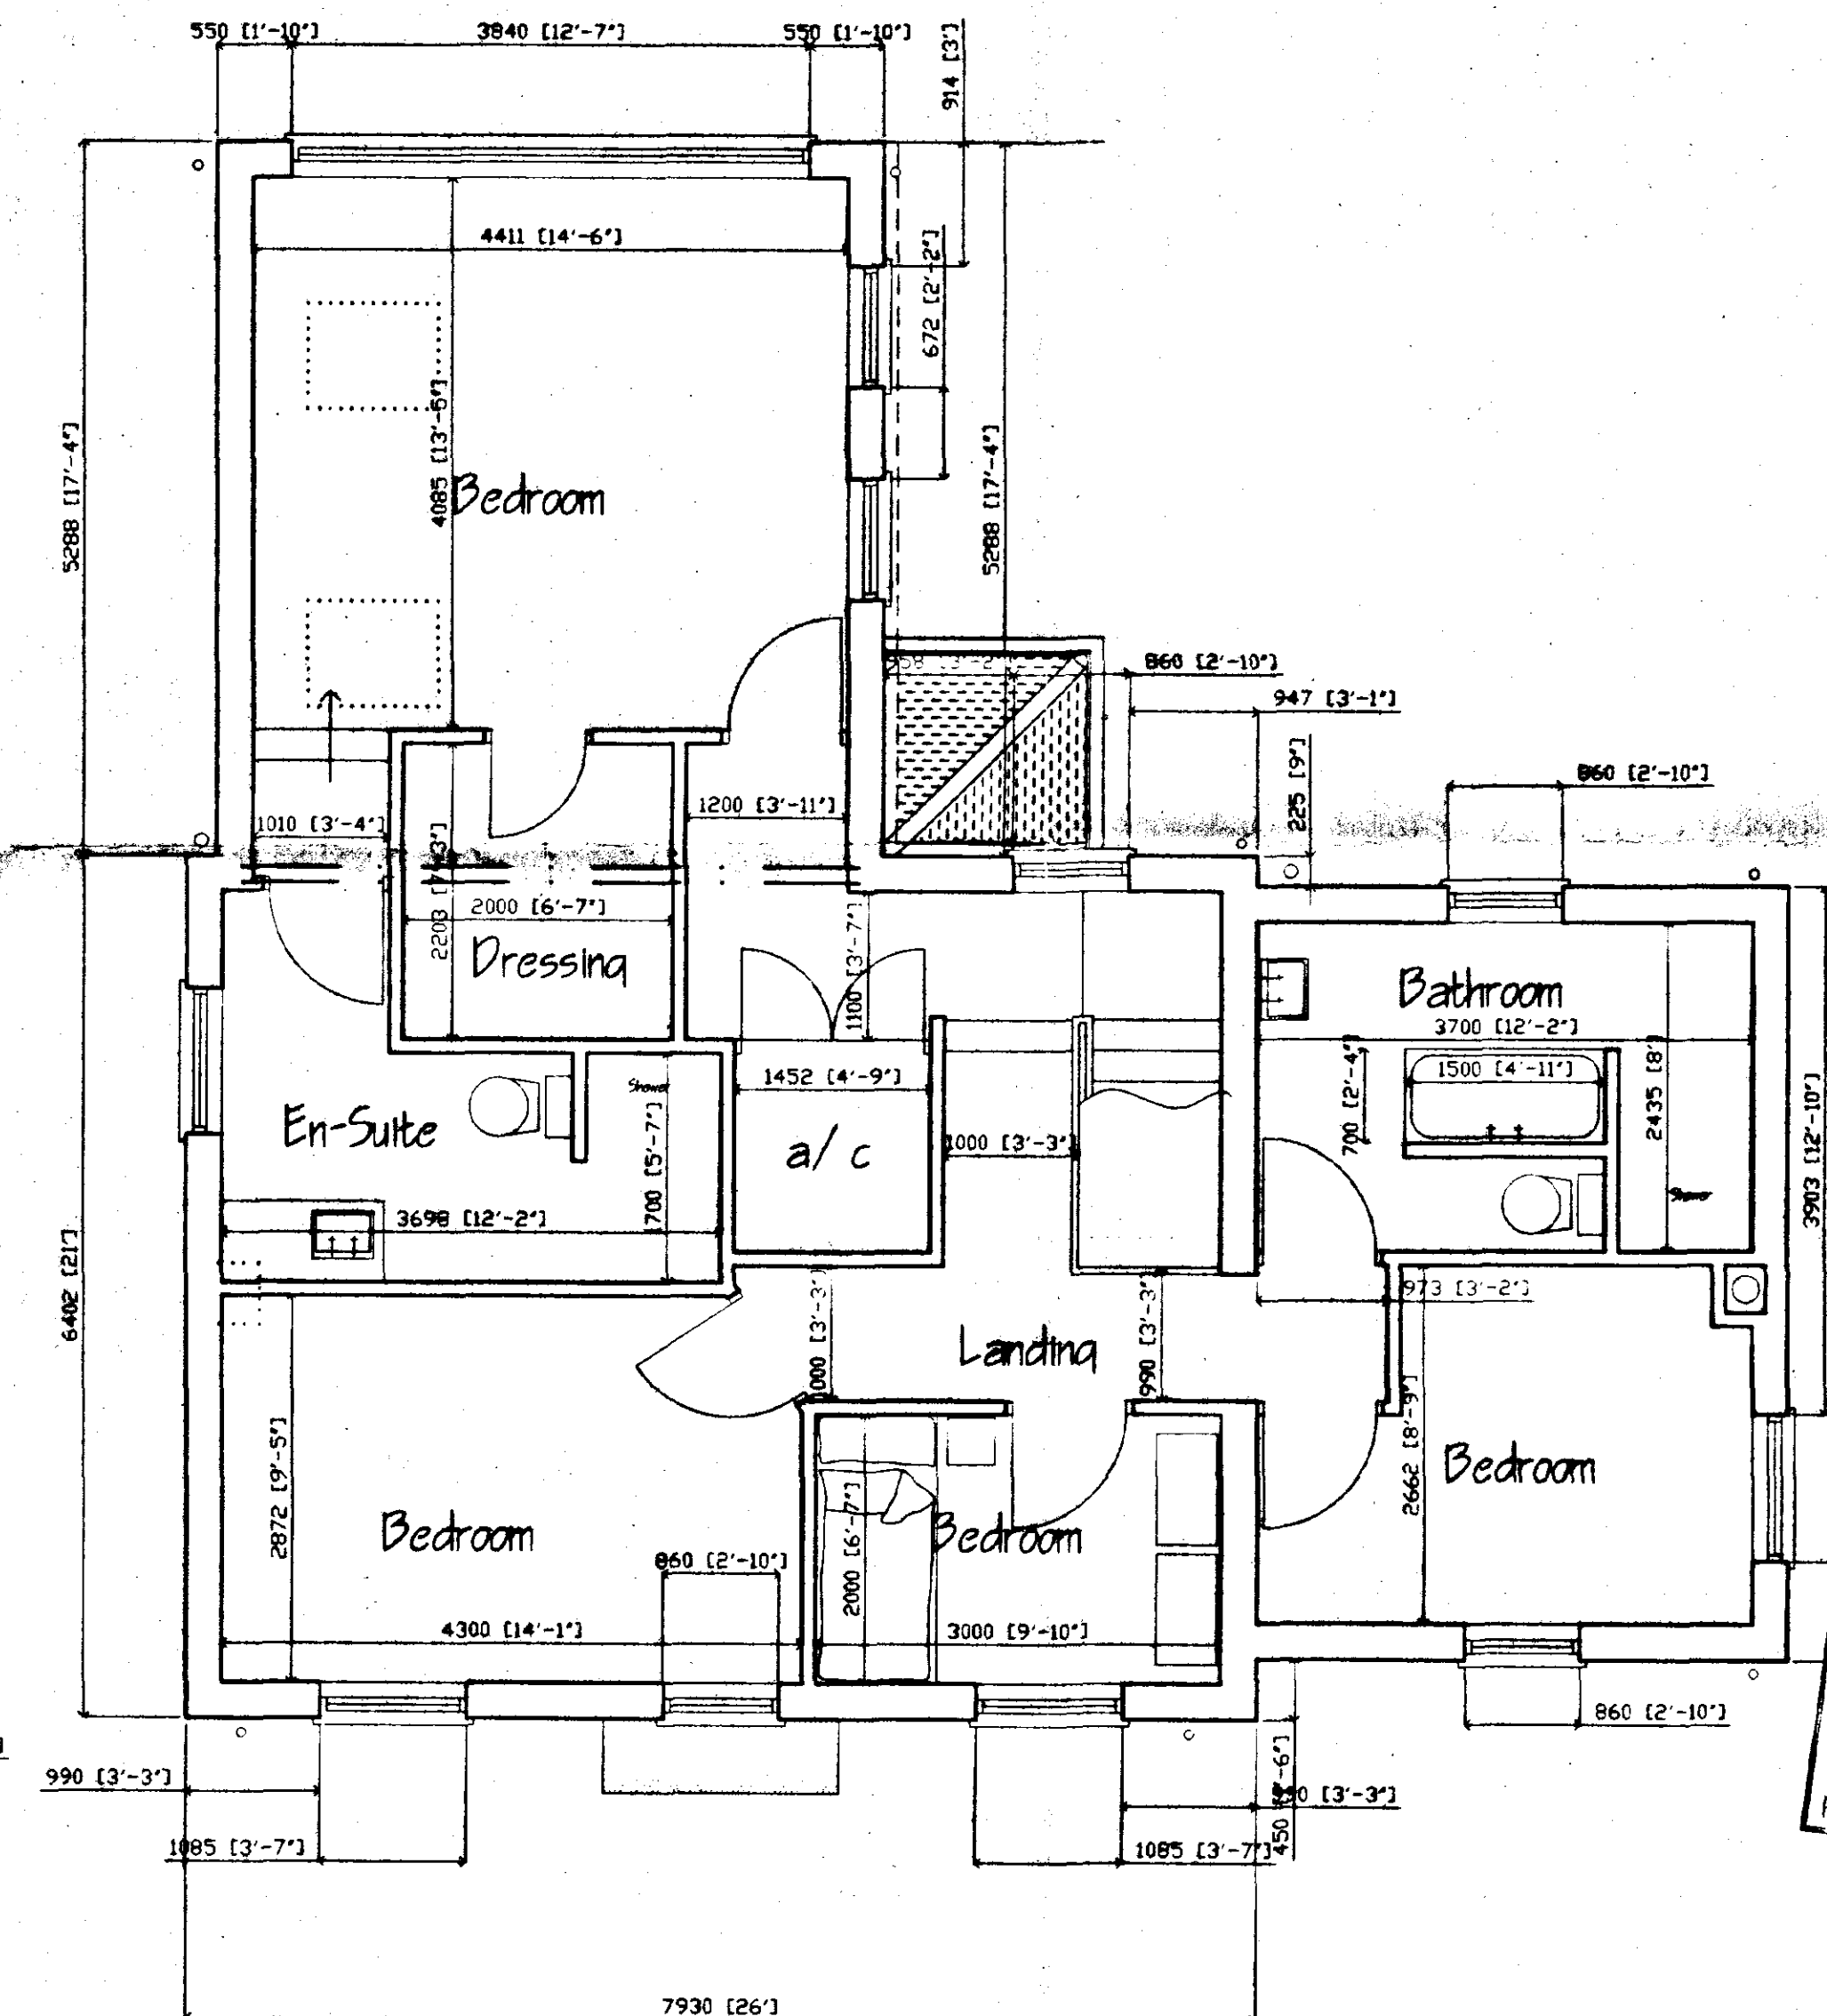

FIRST FLOOR PLAN

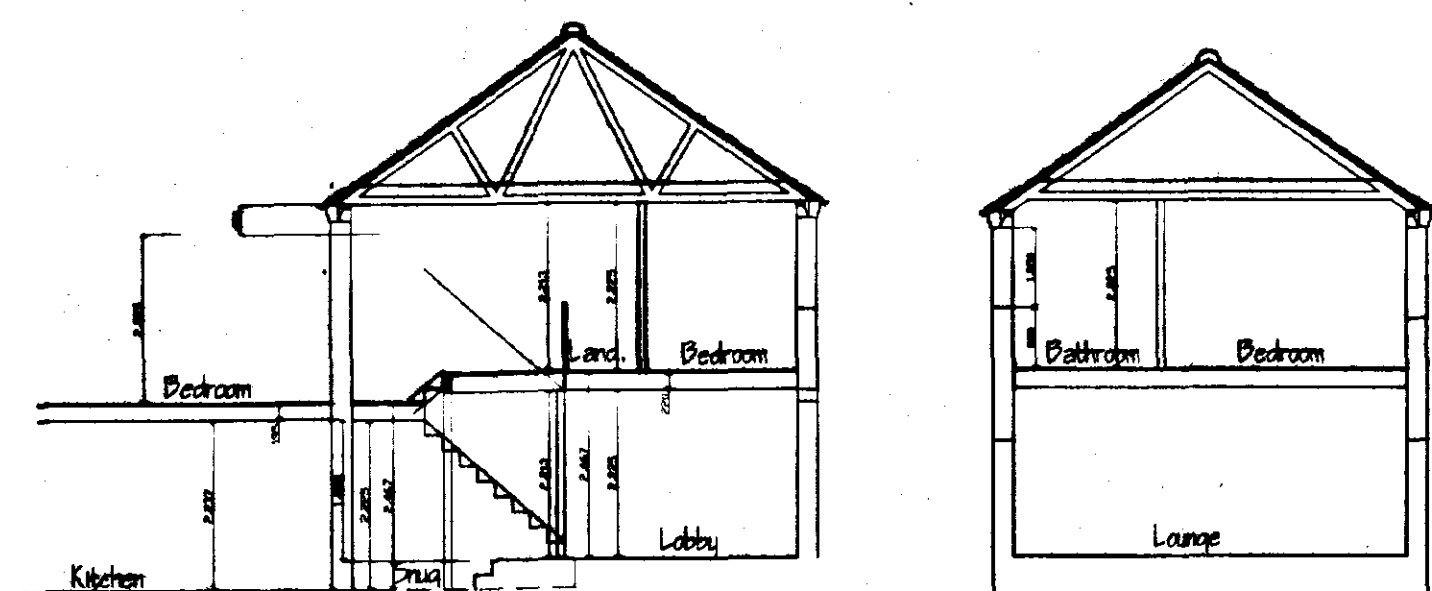

TYPICAL SECTIONS 1:100

DC  
Planning & Development  
12 DEC 2002  
1353102

DETERMINED  
PLAN

PRELIMINARY DRAWING : SUBJECT TO AGREEMENT & APPROVAL

- |                                                         |              |
|---------------------------------------------------------|--------------|
| F. INCREASED WINDOWS SHOWN (1085mm WIDTH)               | DRF 05-12-02 |
| E. CLIENTS AMENDMENTS MADE                              | DRF 26-11-02 |
| D. BRICKWORK OVER TRIANGULAR WINDOW AMENDED             | DRF 06-11-02 |
| C. CLIENTS REQUESTED ALTERATIONS MADE                   | DRF 21-10-02 |
| B. PROPOSAL REDUCED IN SIZE                             | DRF 03-10-02 |
| A. HOUSE MIRRORED + ADJUSTMENTS MADE & ELEVATIONS ADDED | DRF 27-09-02 |

**RICHARD C.F. WAITE ARCHITECT**

34 • Bridge • Street • Kings Lynn • Norfolk • Tel: (01553) 772656

This drawing is subject to amplification from further construction information. Any discrepancy found on drawing to be notified to Architect immediately. All foundations to be modified to suit ground conditions & structural requirements after site investigation by others. No dimensions or sizes to be scaled from this drawing. All sizes or dimensions to be checked before construction. This drawing is copyright & must not be copied without consent.

Proposed Plans and Elevations of  
House at Moulton.  
Sketch Proposal.  
For Mr. & Mrs. H. Baker  
Scale: 1:50/1:100  
Drawn: DRF  
Date: 26-09-02  
1/9331/F