



TO BE READ IN CONJUNCTION WITH CONSTRUCTION NOTES AND STRUCTURAL CALCULATIONS.

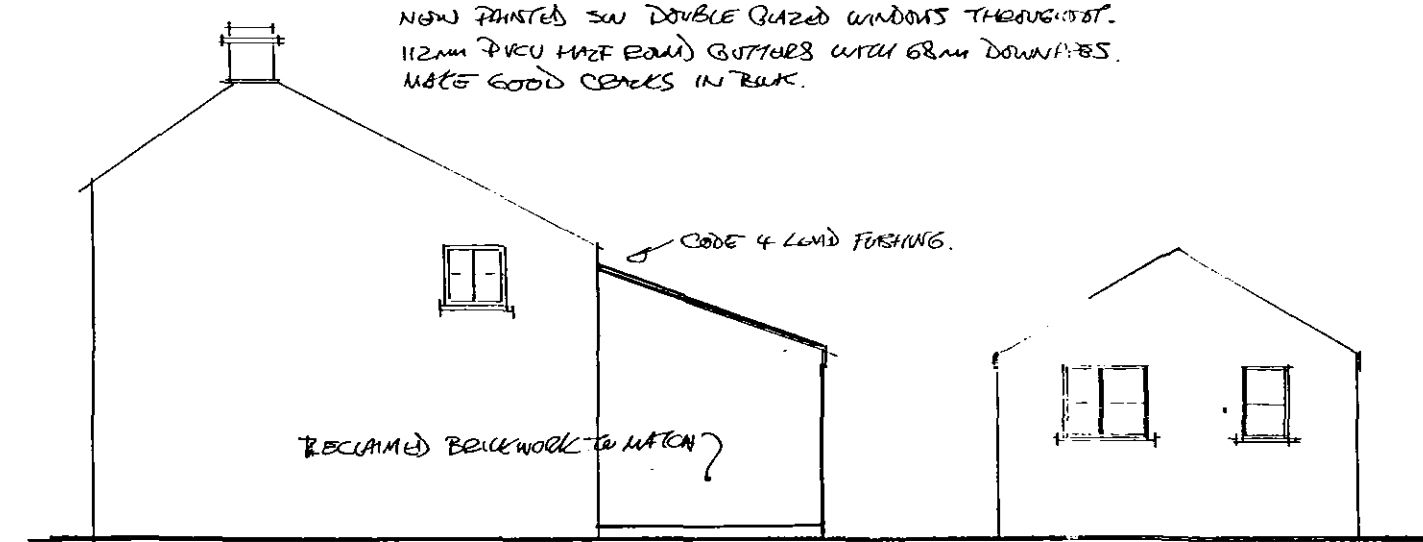

FRONT ELEVATION




SOUTH ELEVATION

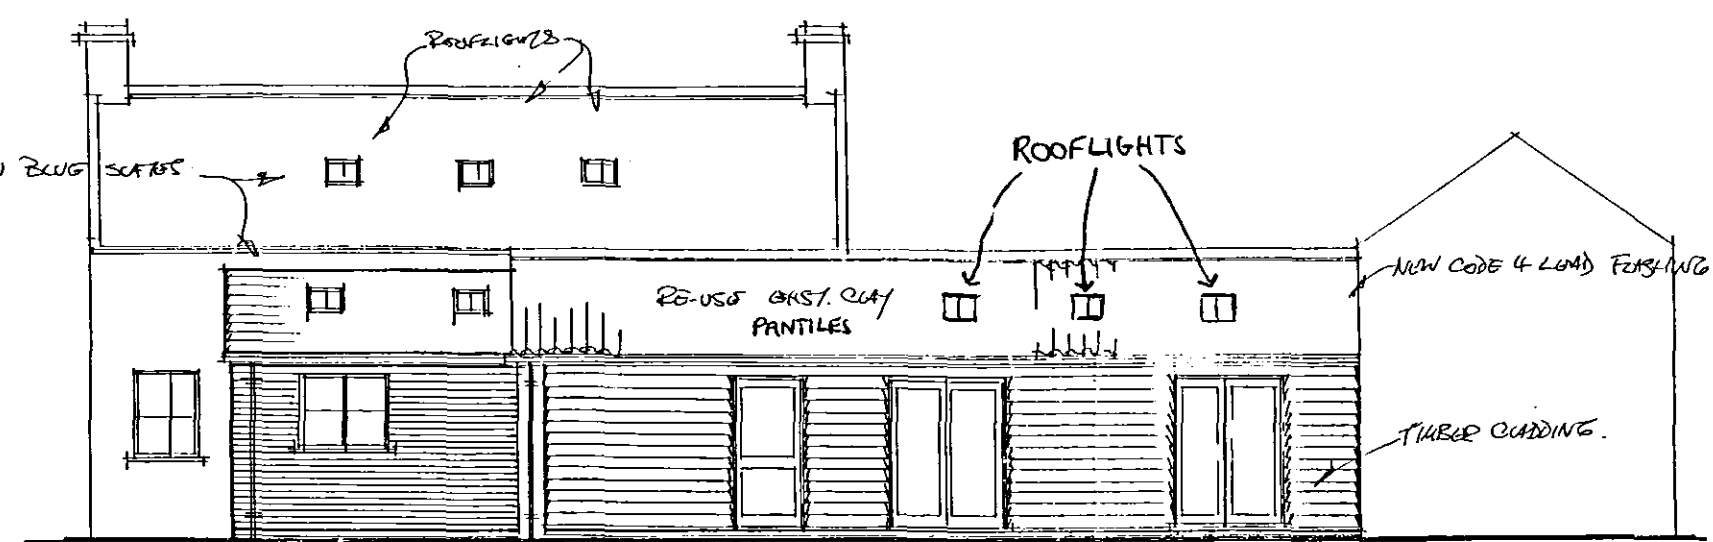


REAR ELEVATION




NORTH ELEVATION

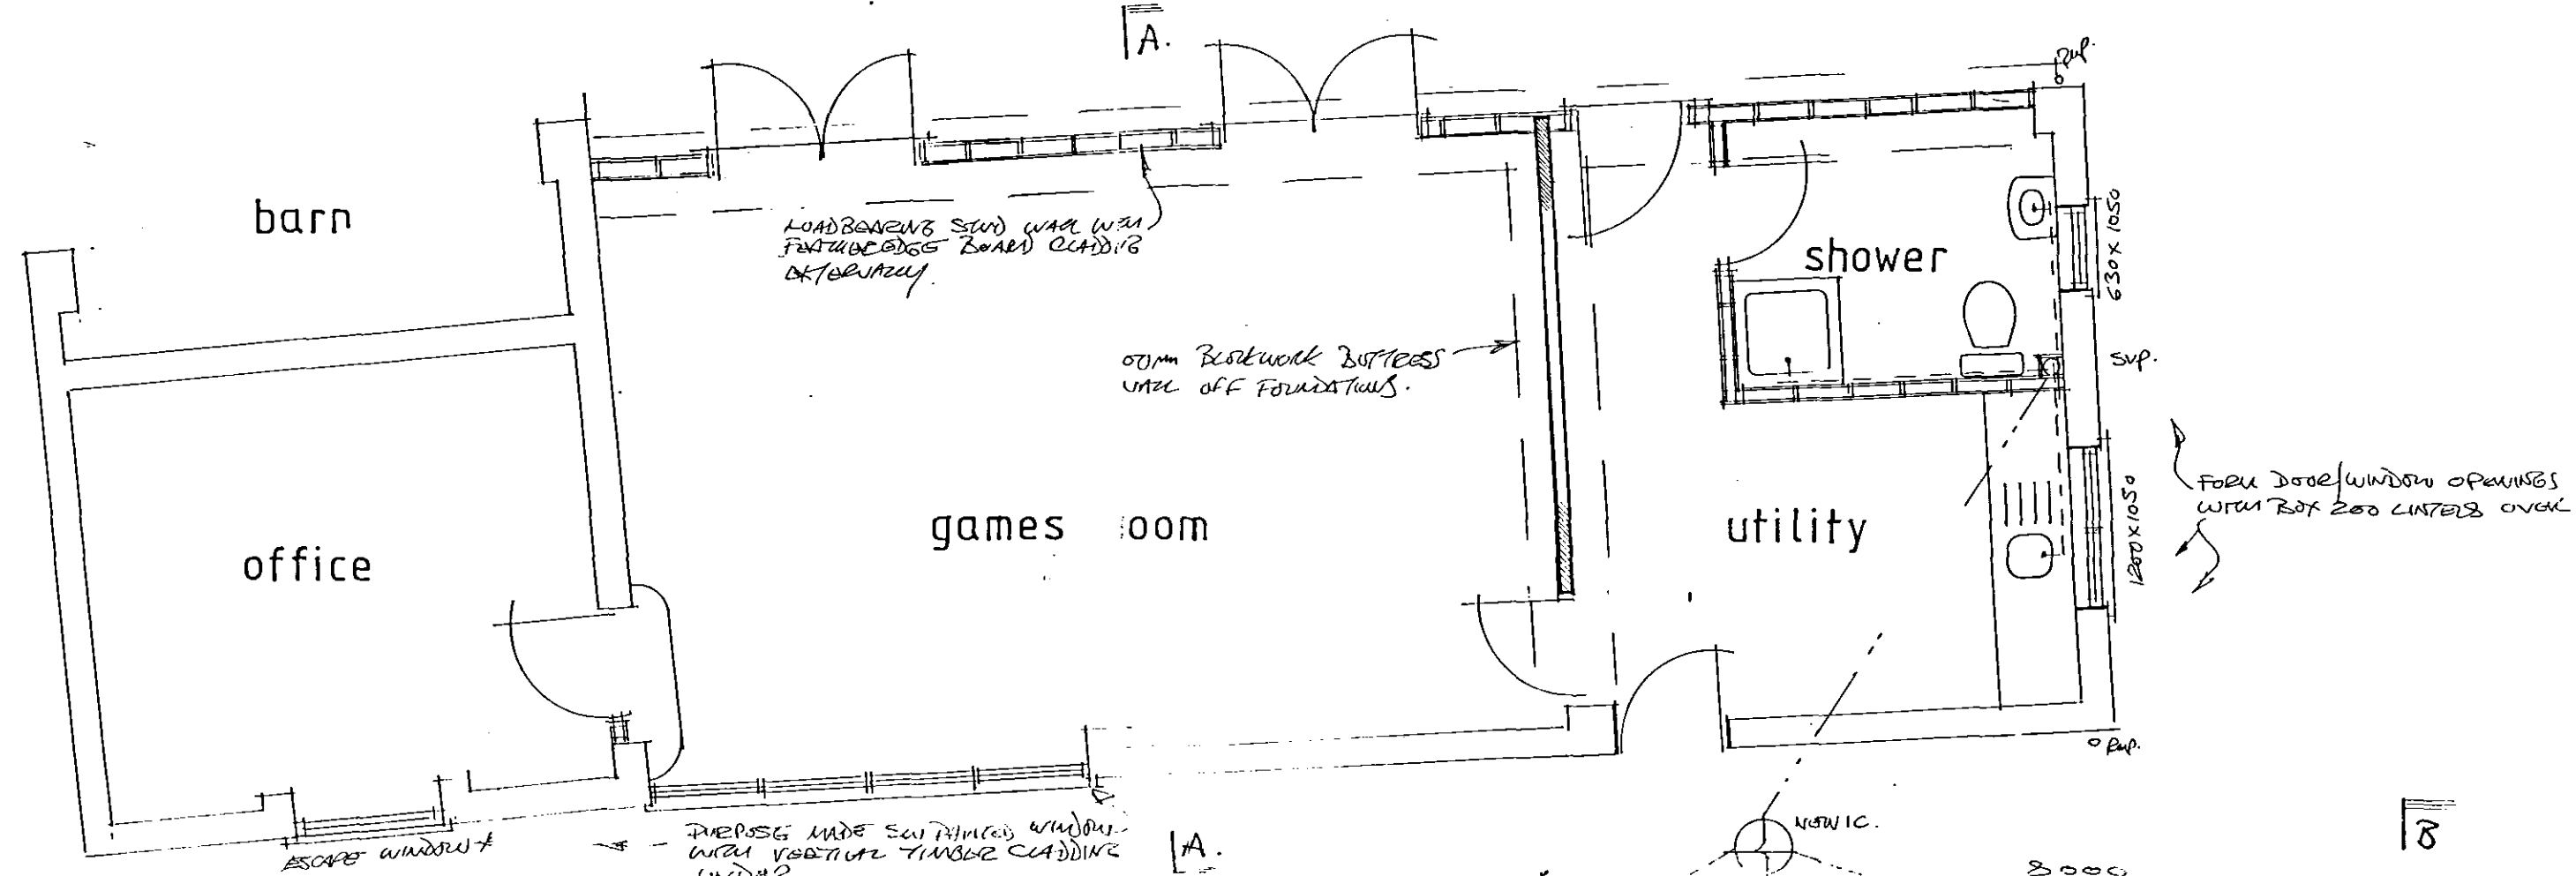

FIRST FLOOR PLAN

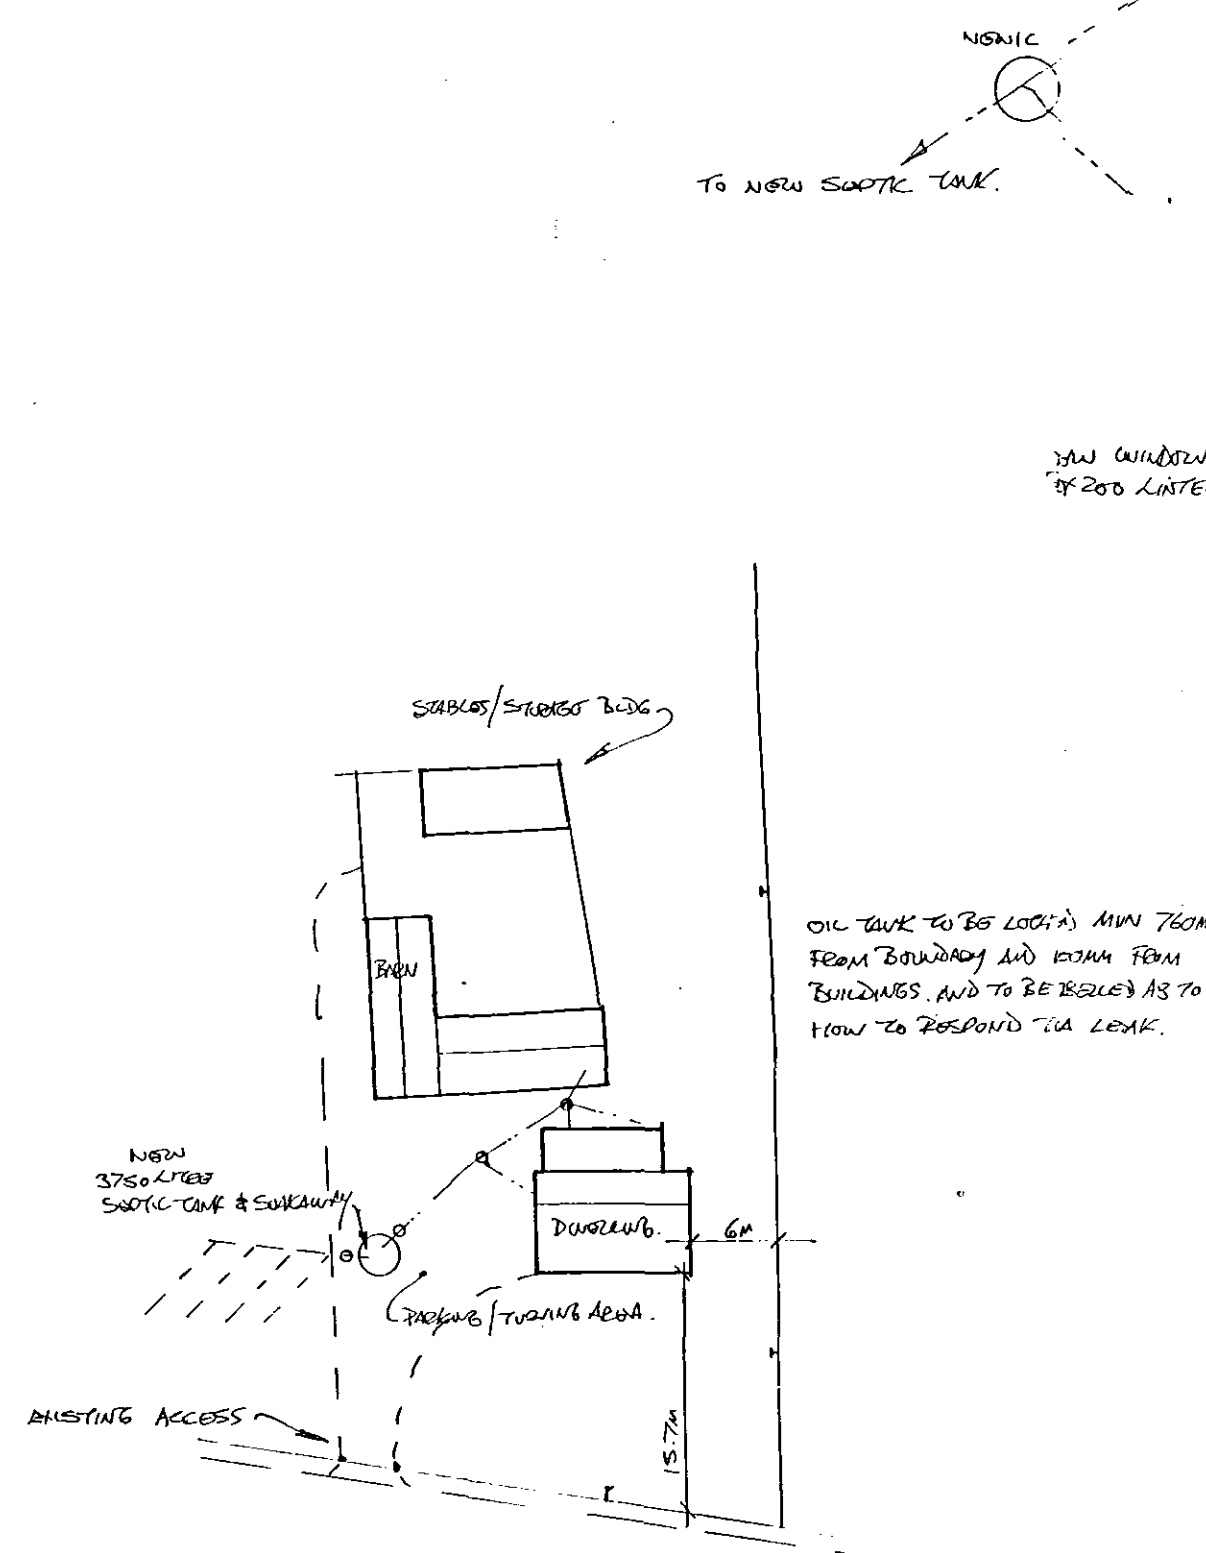

1:500 BLOCK PLAN

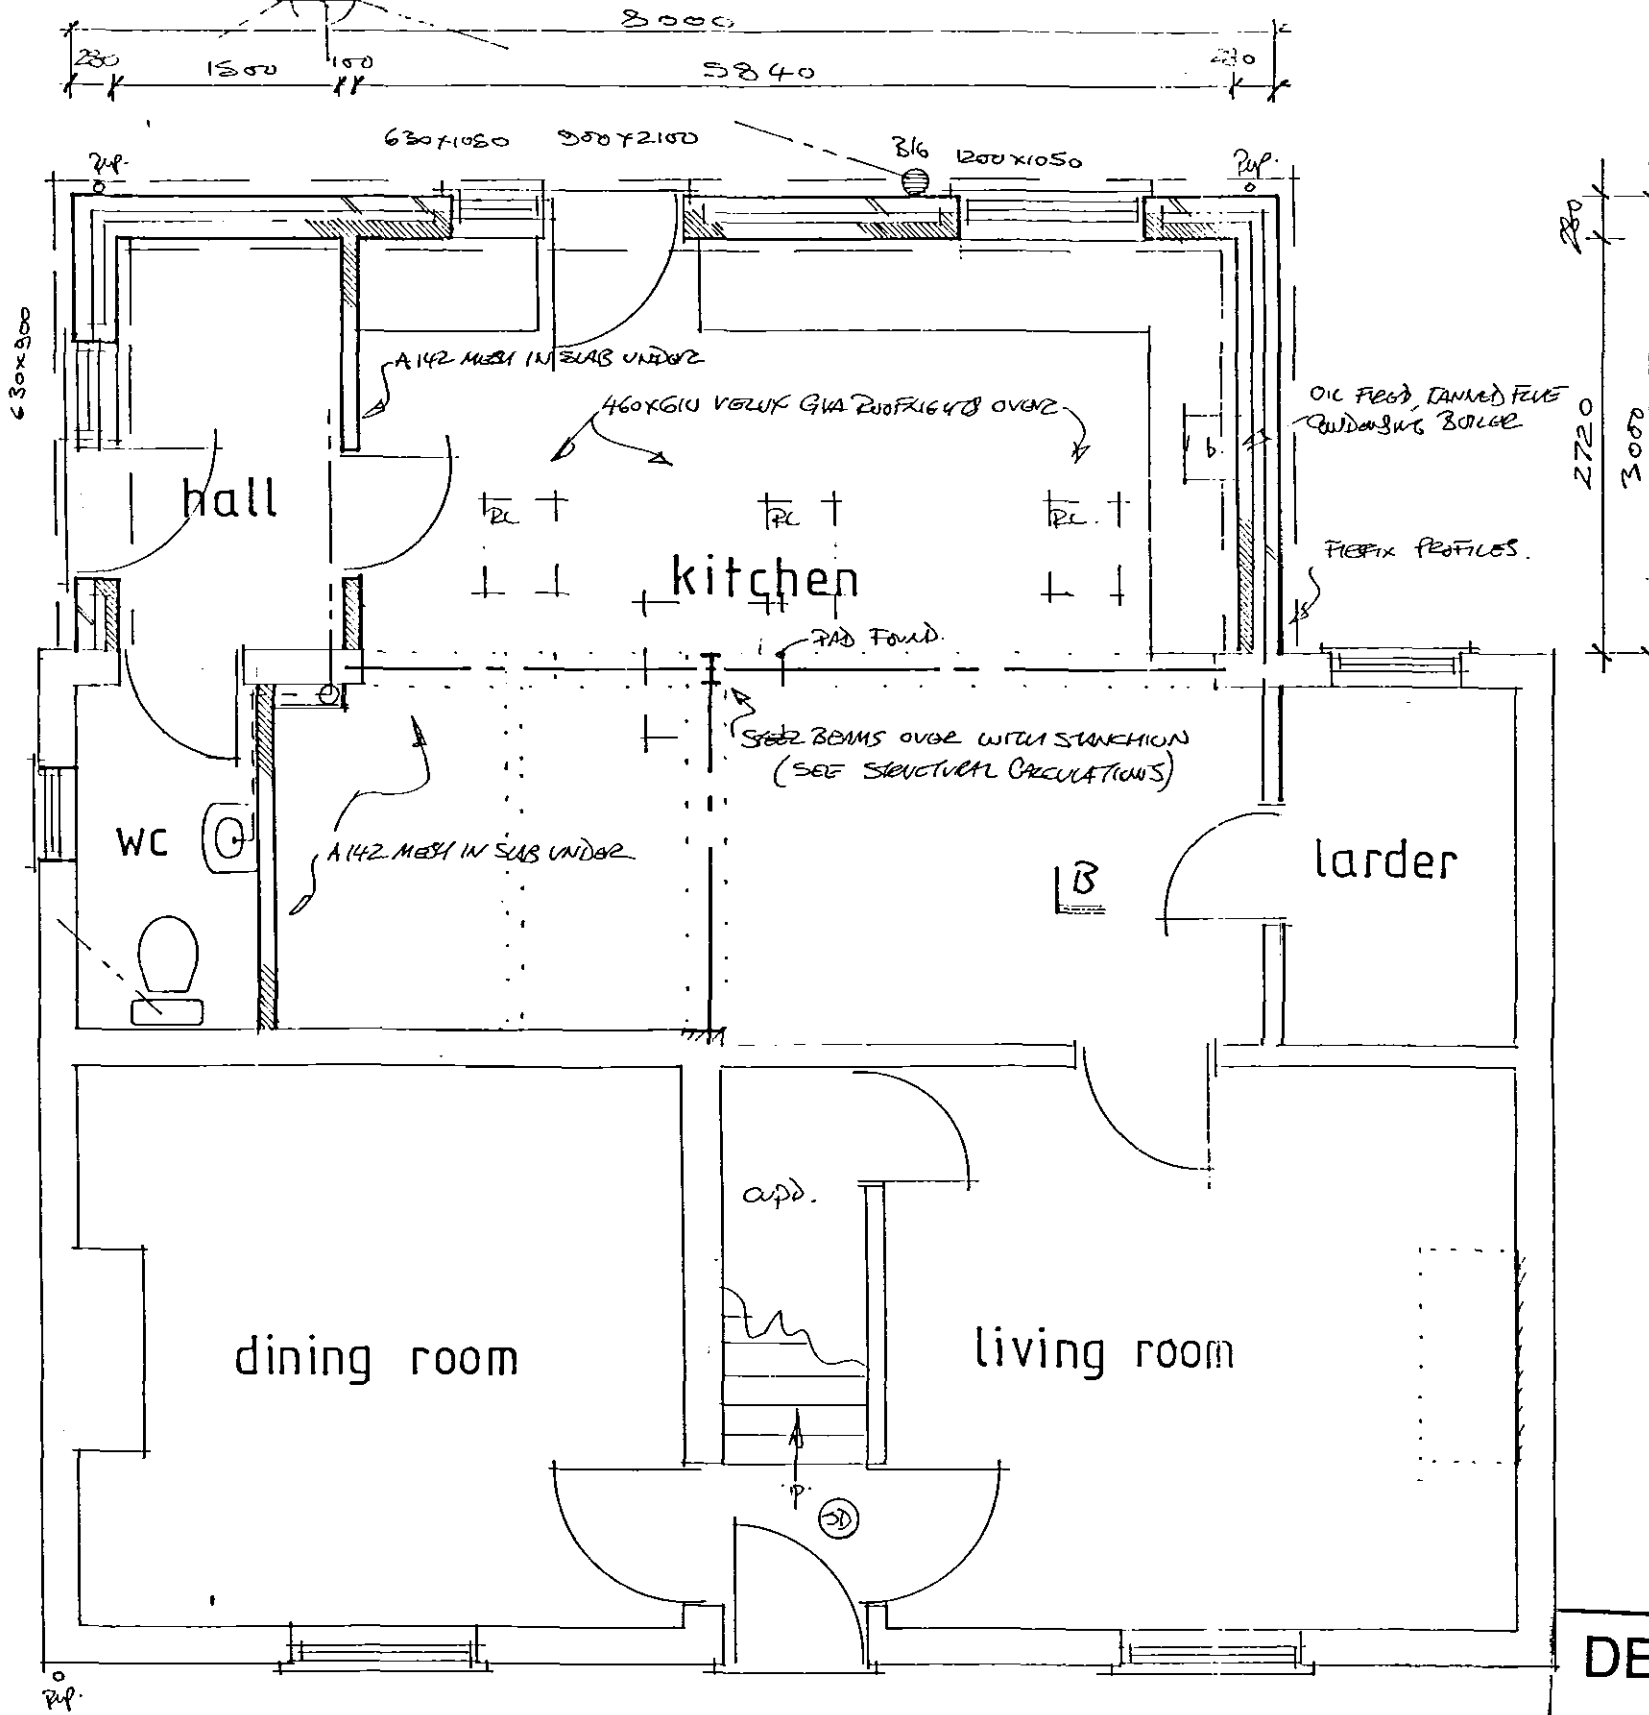

GROUND FLOOR PLAN

NOTES:  
All dimensions must be checked on site and not scaled from this drawing.

|   |          |                                        |
|---|----------|----------------------------------------|
| 6 | 25/10/06 | ADDITIONAL WORK TO BE DONE TO THE BARN |
| D | 10/11/06 | REVISION TO THE BARN WORK              |
| C | 12/11/06 | REVISION TO THE BARN WORK              |
| B | 14/11/06 | REVISION TO THE BARN WORK              |
| A | 21/11/06 | REVISION TO THE BARN WORK              |

© Copyright  
A1  
Robert Barwell  
Architectural Design  
P.O. Box 67  
Bourne Lincs  
PE10 9XY  
Tel No: 01778 5741868  
17 NOV 2005  
REF: 1367106

Client  
P. NOBLE & P. CLARK  
Job Title  
ALTERATIONS AND EXTENSION AT  
CHESTNUT FARM,  
SEAR END ROAD,  
MOULTON.

Drawing Title  
PROPOSED PLANS AND  
ELEVATIONS

DETERMINED  
PLAN

|          |              |
|----------|--------------|
| Scale    | 1:50, 1:100  |
| Date     | FEBRUARY 106 |
| Drawn by | Barwell      |
| Dwg. No. | 06/0532/2    |