





EAST ELEVATION

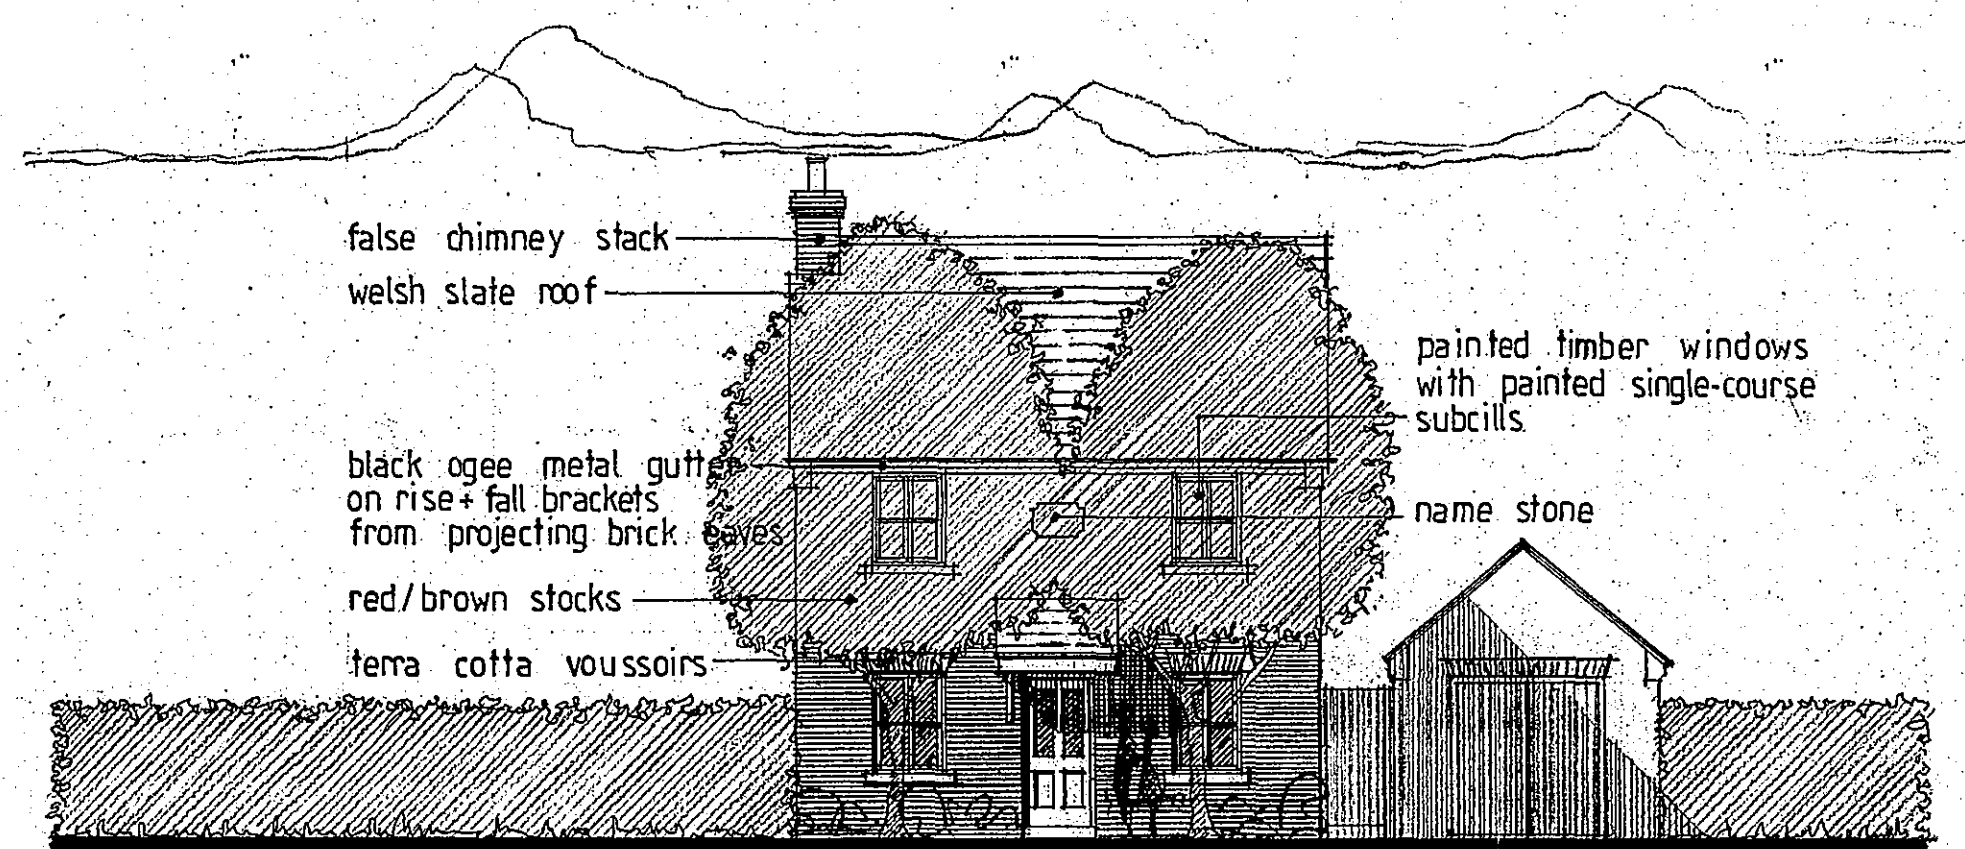

SOUTH ELEVATION

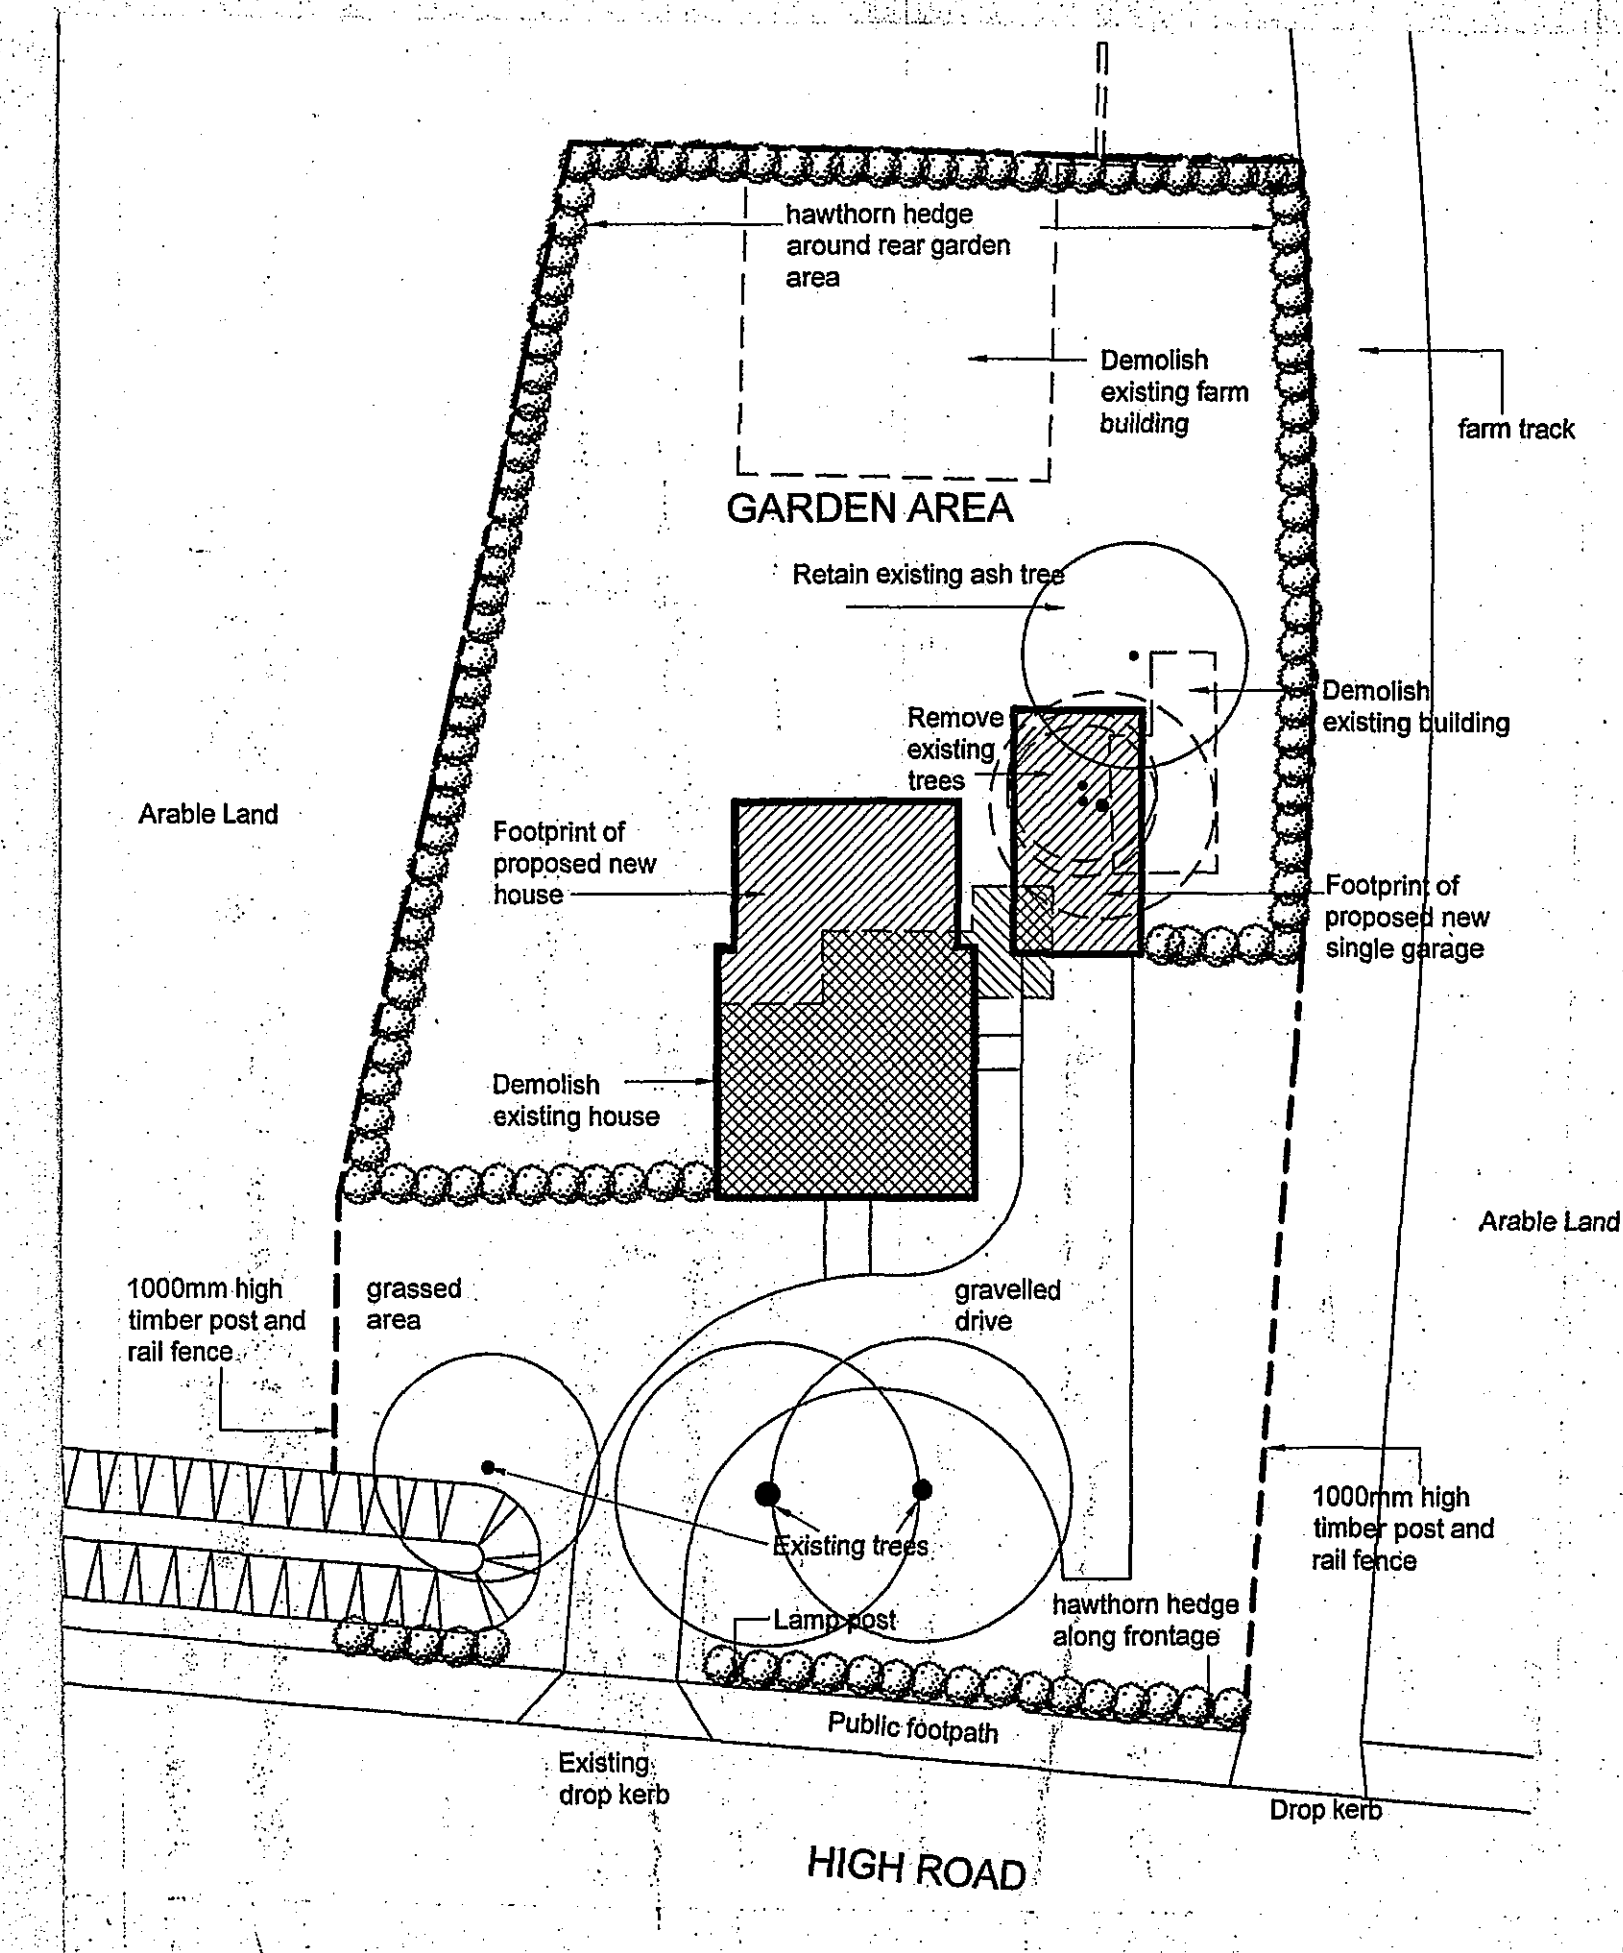


SITE PLAN 1:200


SHDC
Planning & Development
20 OCT 2005
Ref: 1432/05




WEST ELEVATION

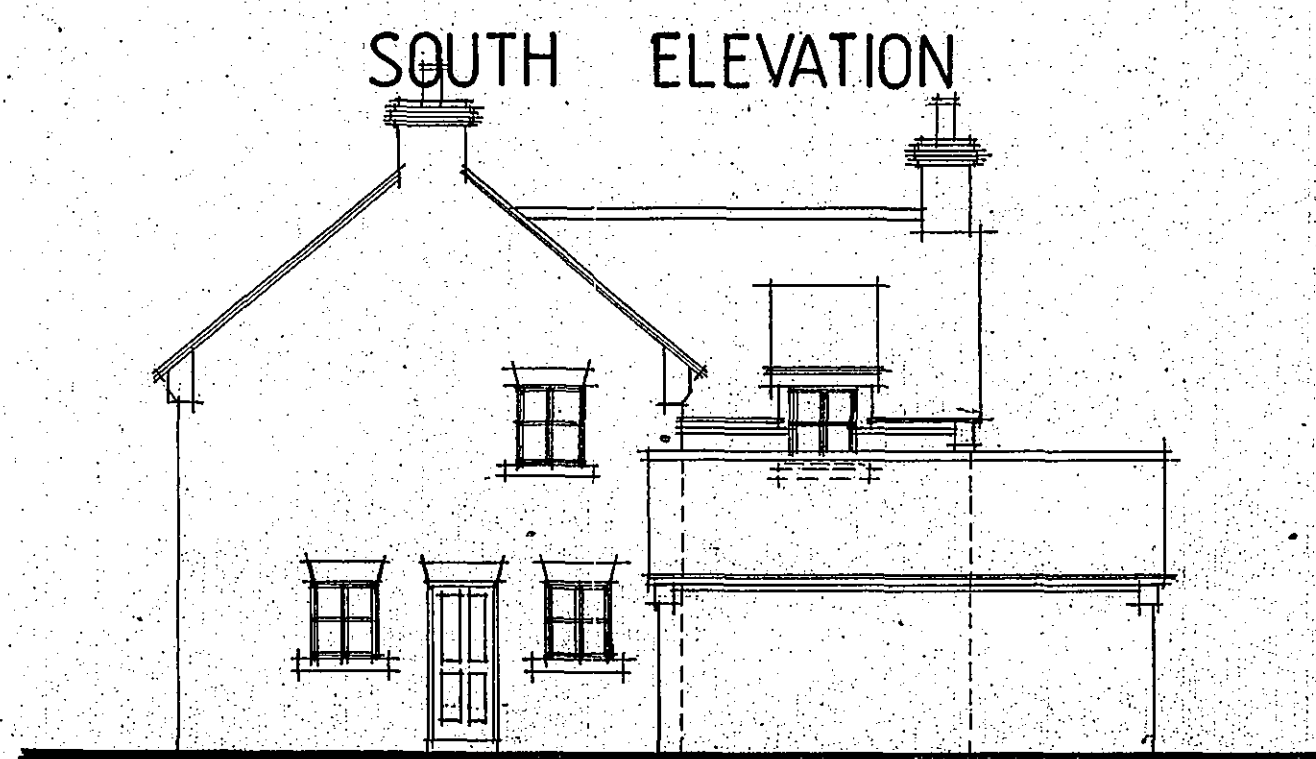

NORTH ELEVATION

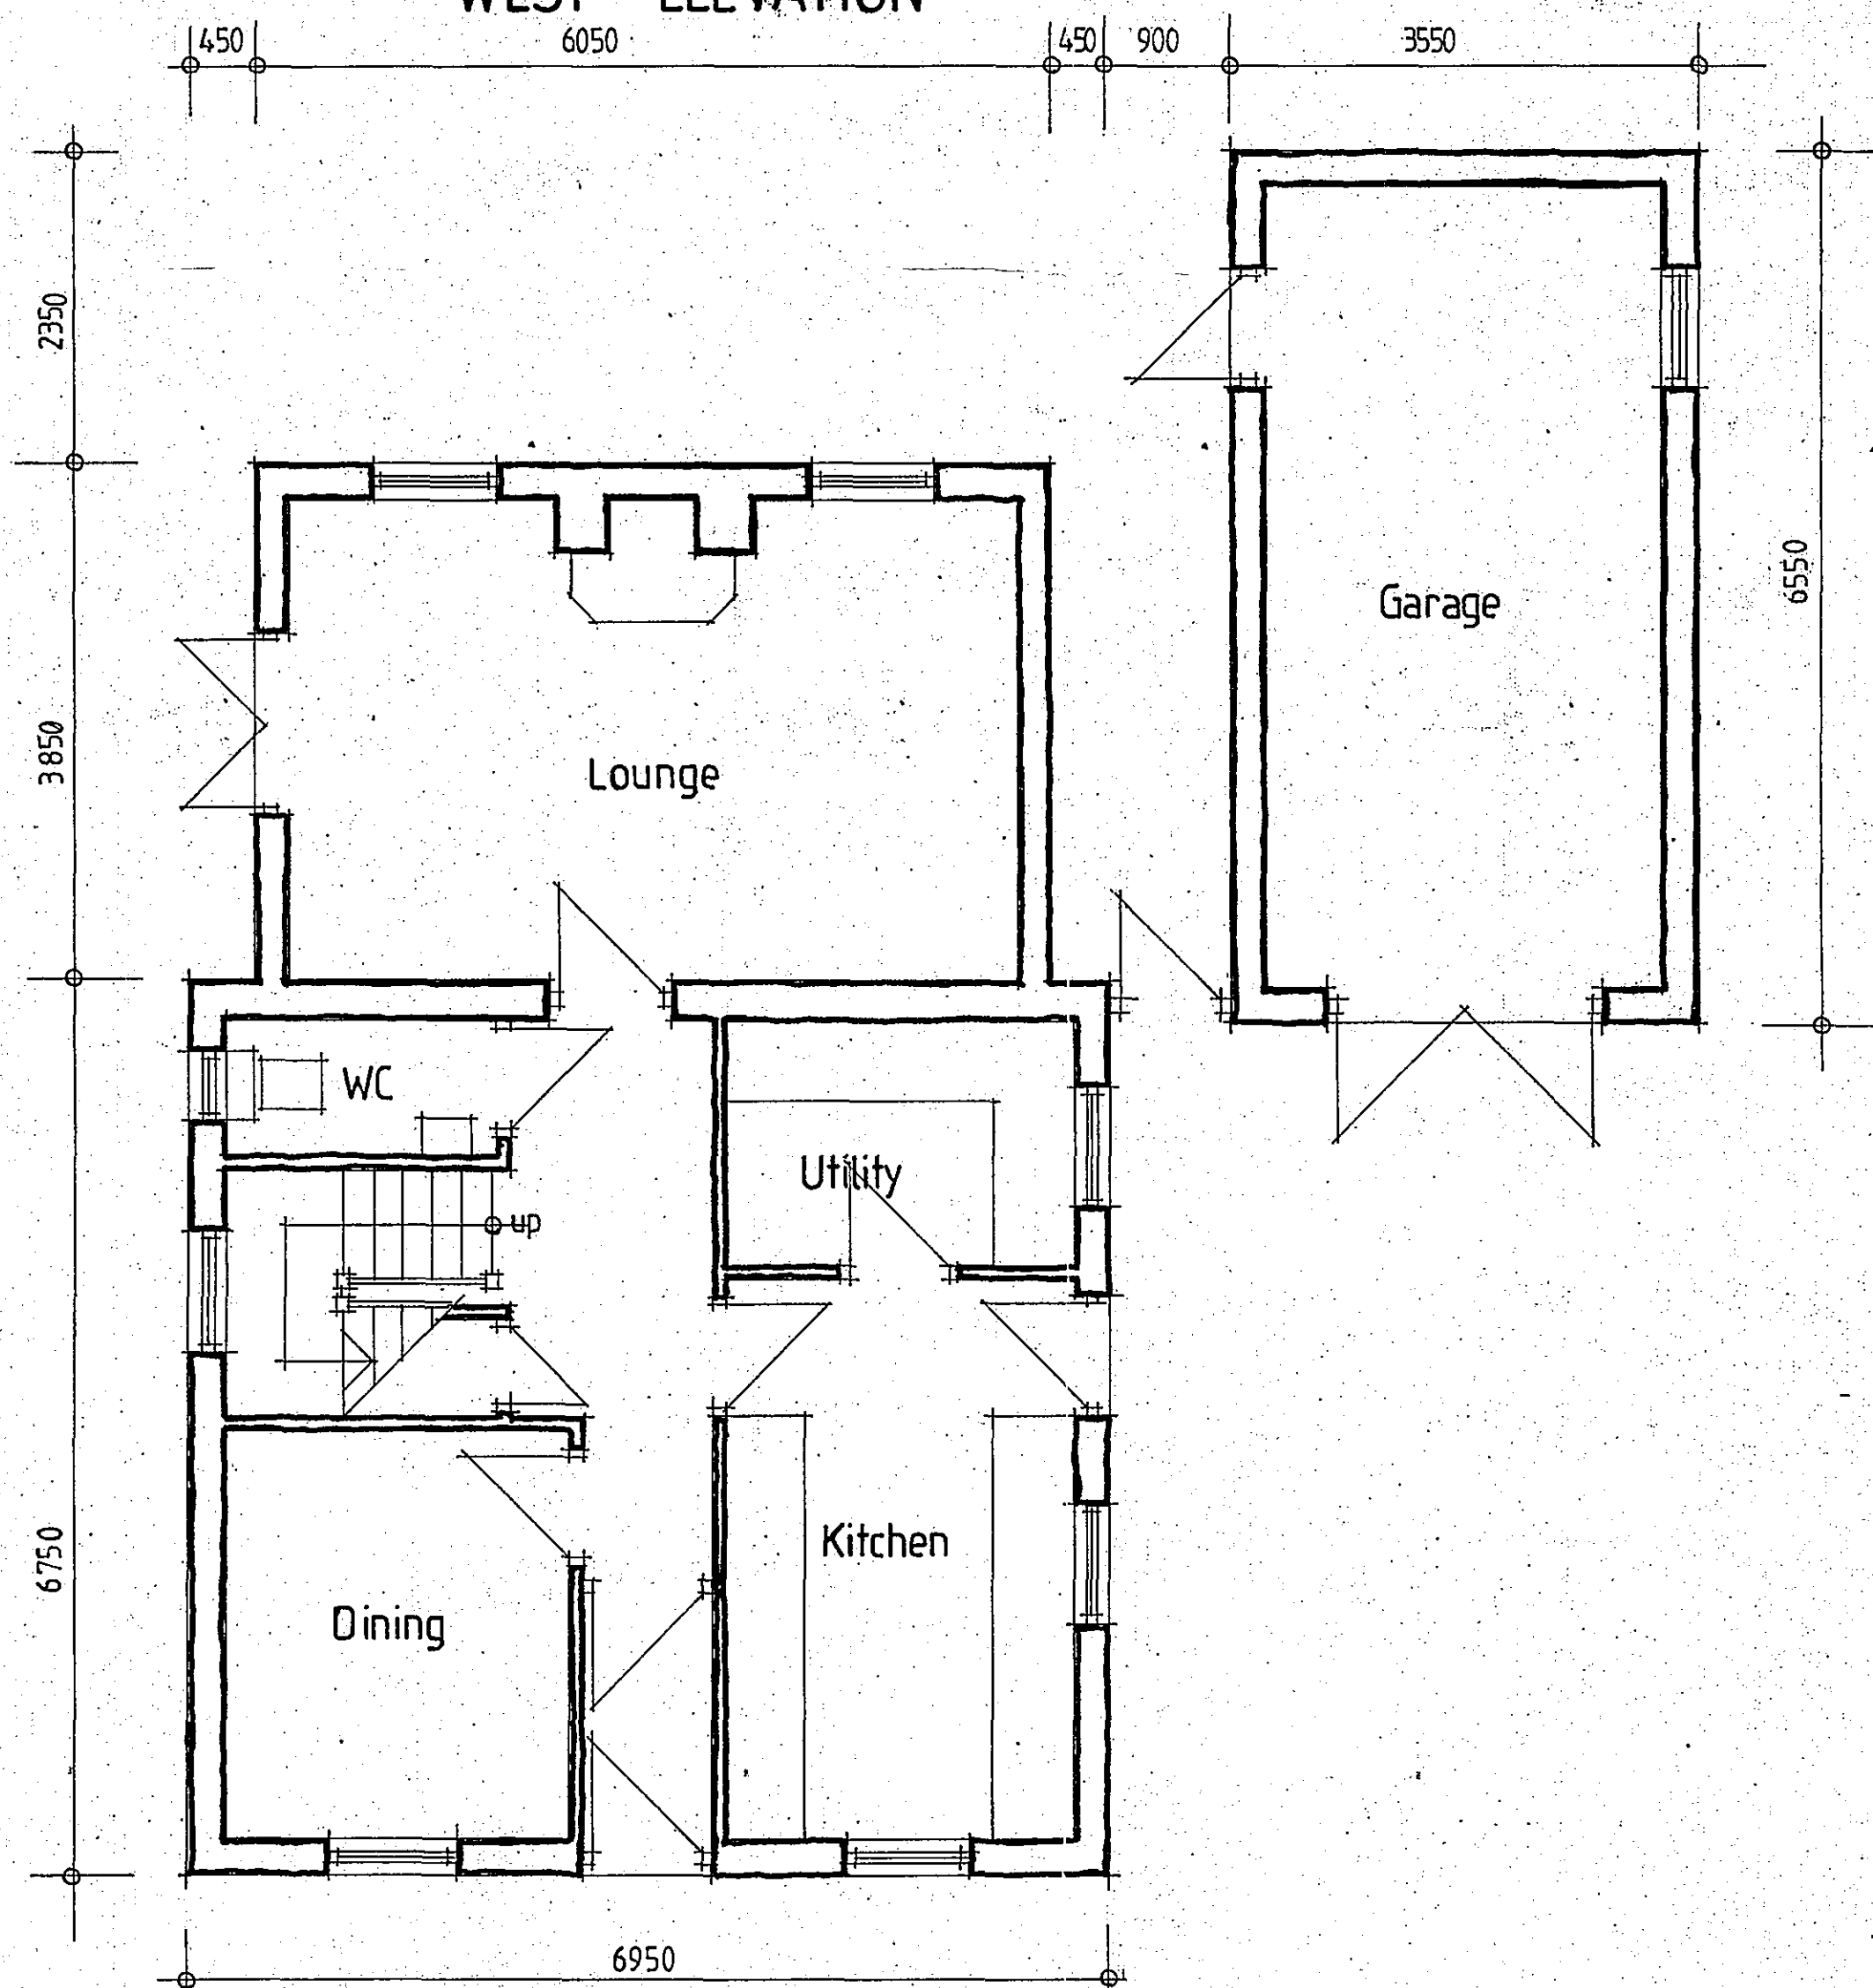

GROUND FLOOR PLAN

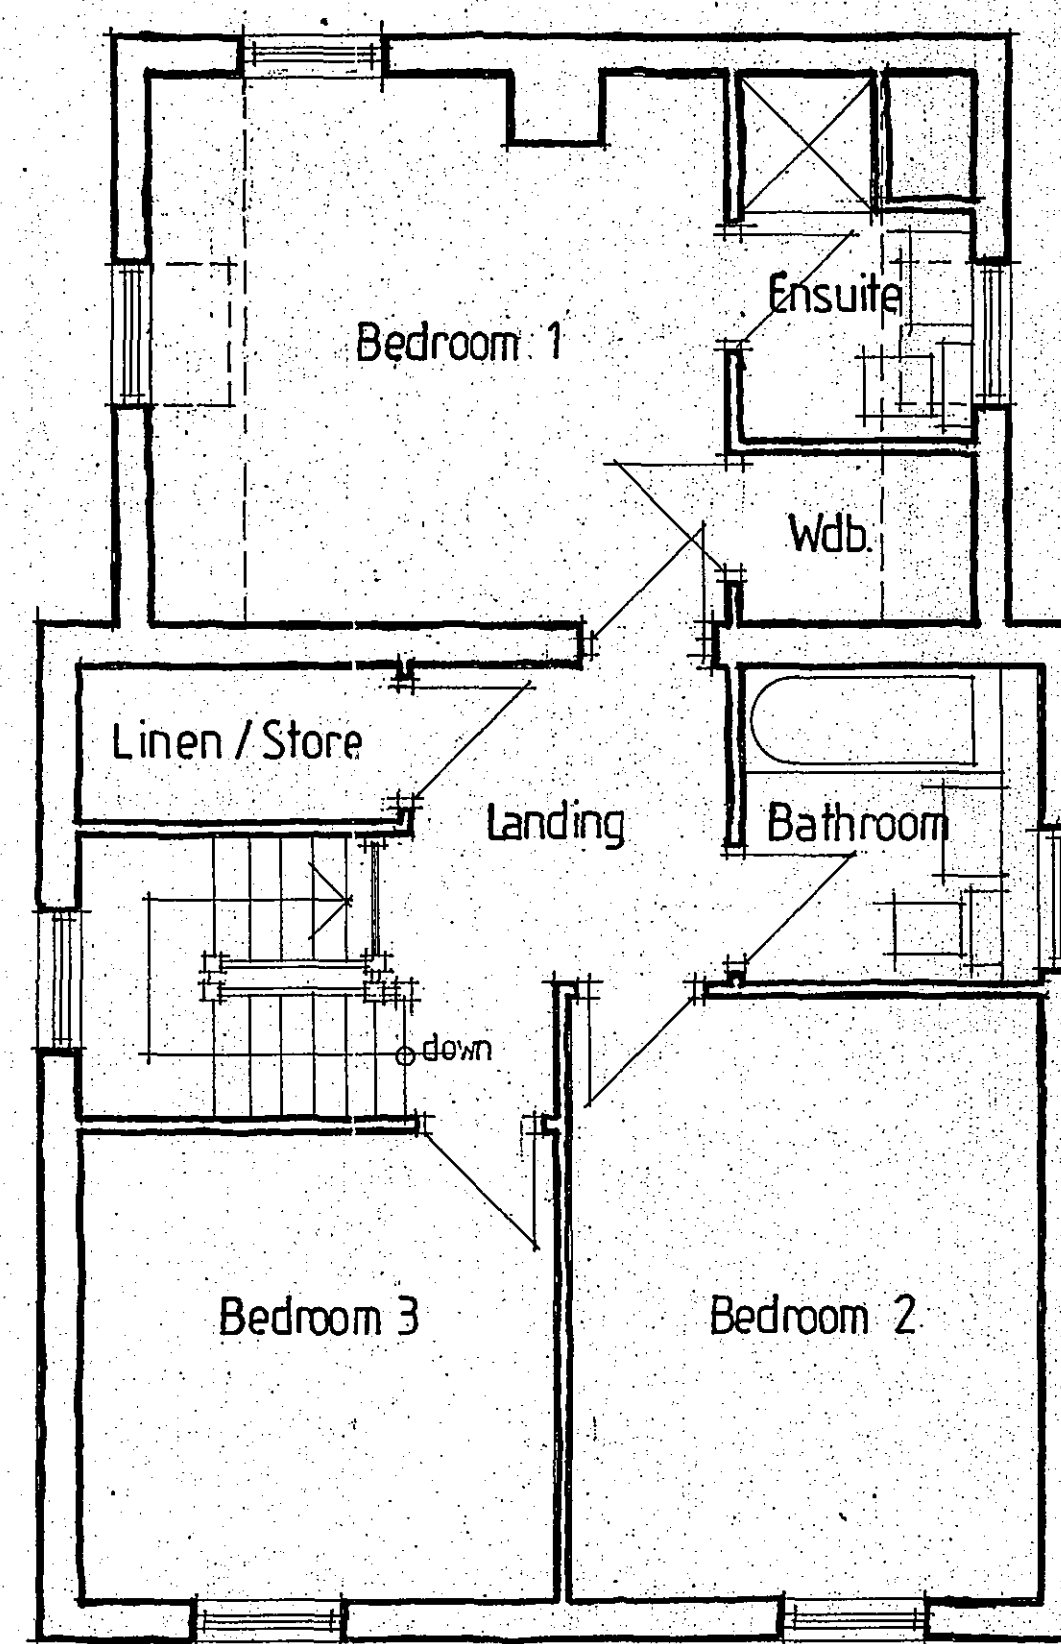

FIRST FLOOR PLAN

**DETERMINED
PLAN**

TREVOR A CLAY R.I.B.A. CHARTERED ARCHITECT 14 OLD FENDIKE ROAD WESTON HILLS SPALDING LINCOLNSHIRE PE12 6DD		
Project: REPLACEMENT DWELLING AT HIGH ROAD MOULTON FOR THE EXECUTORS OF MR R M OLDERSHAW		
Drawing: PLANNING APPLICATION DRAWING		
Date: 18 October 05	Proj No: 03/127/PA	
Scale: 1:50/100/200	Dwg. No: 008	Rev: