
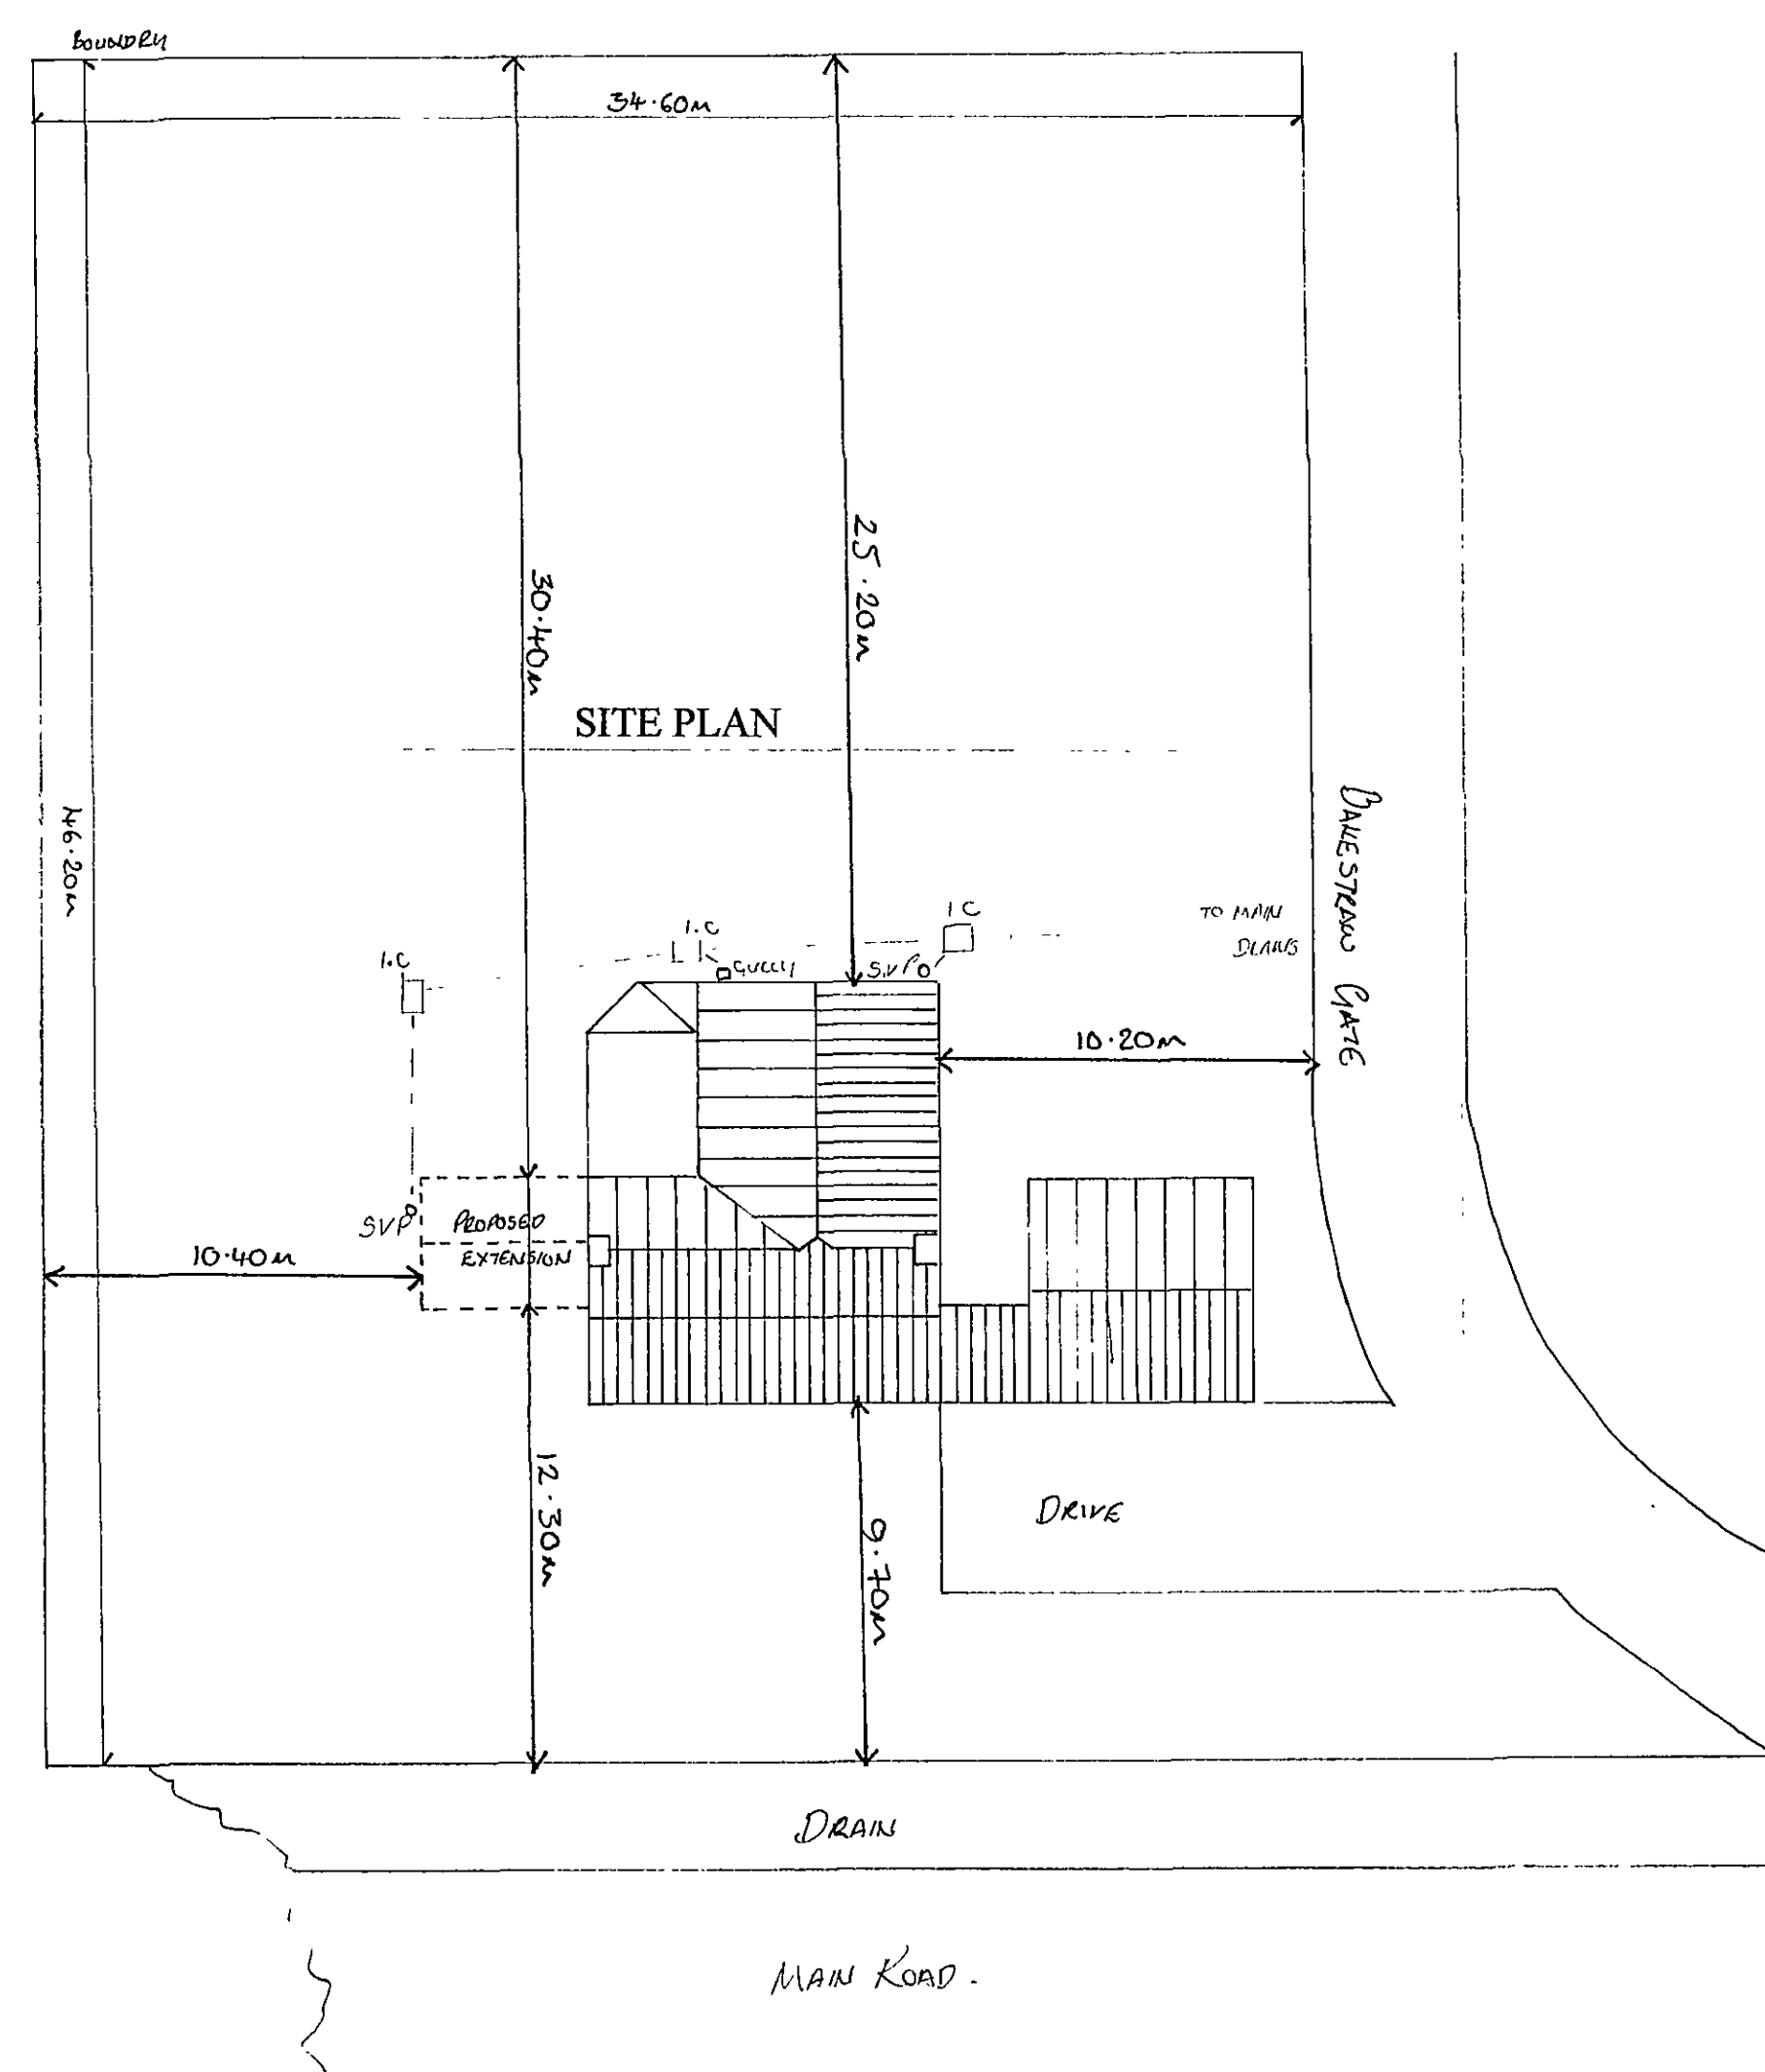
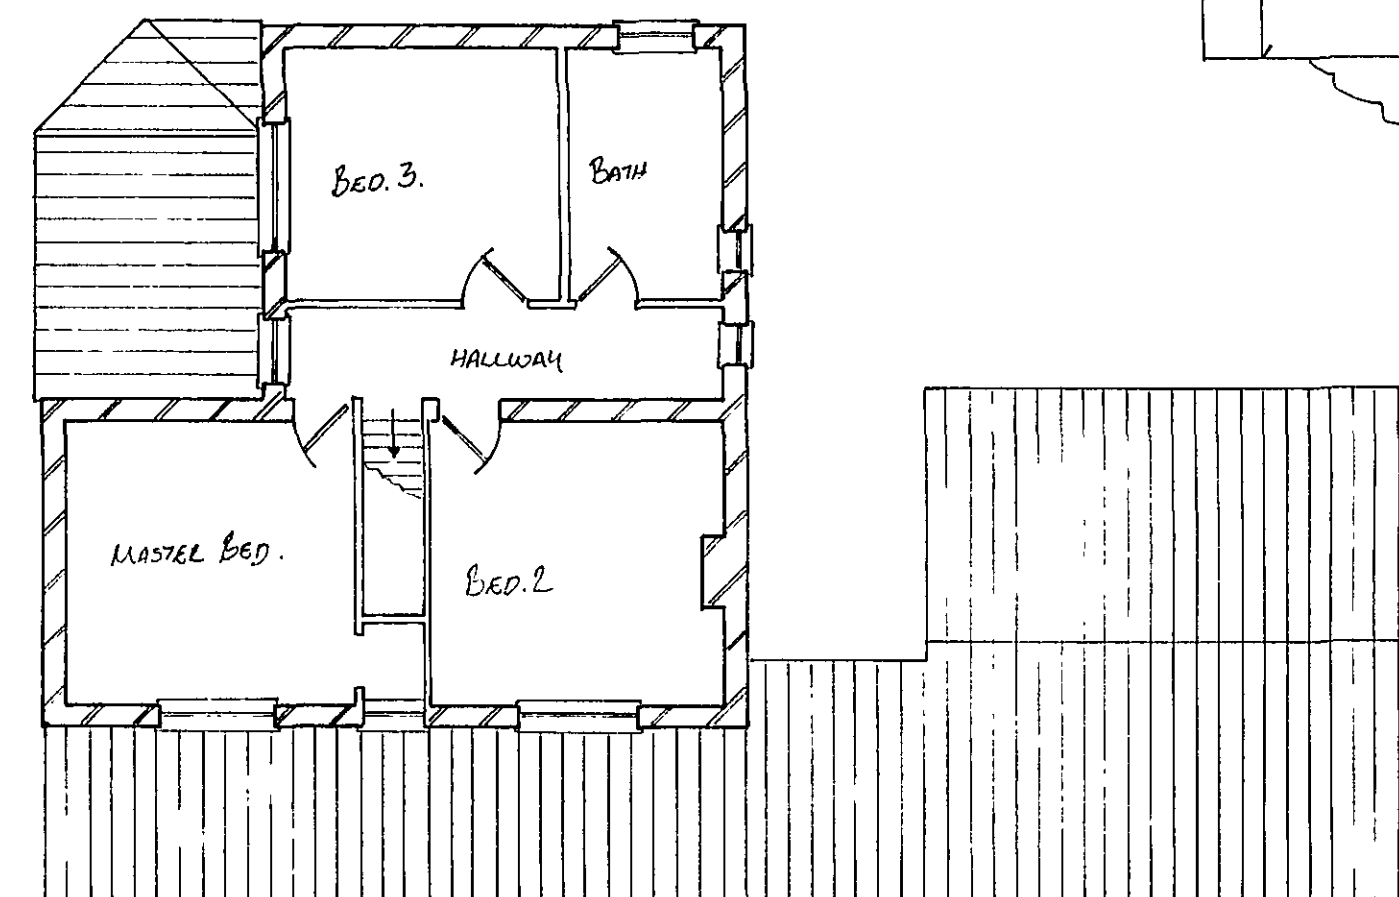
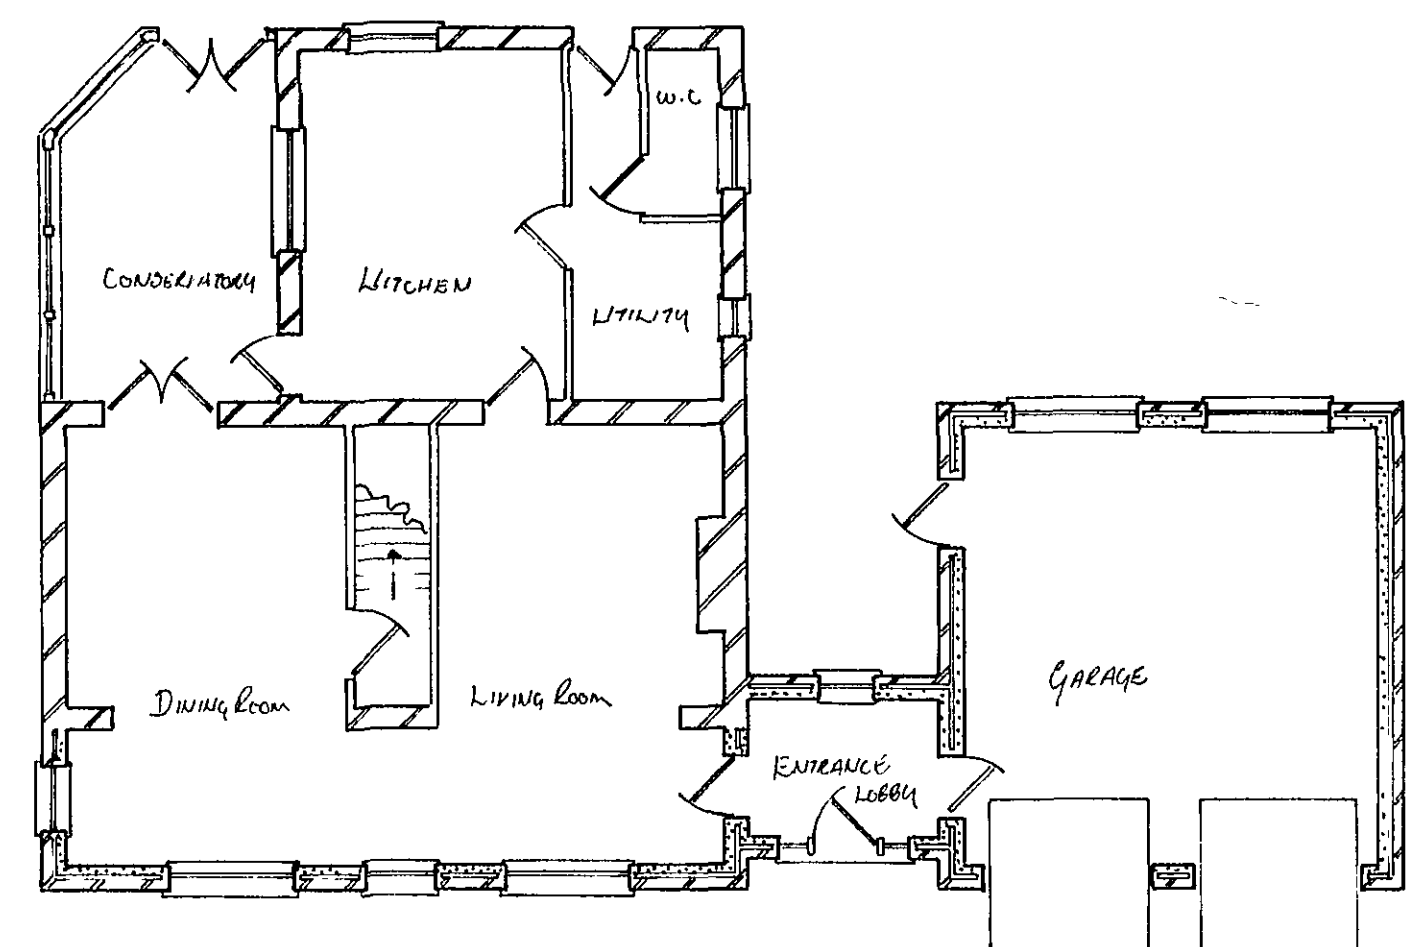
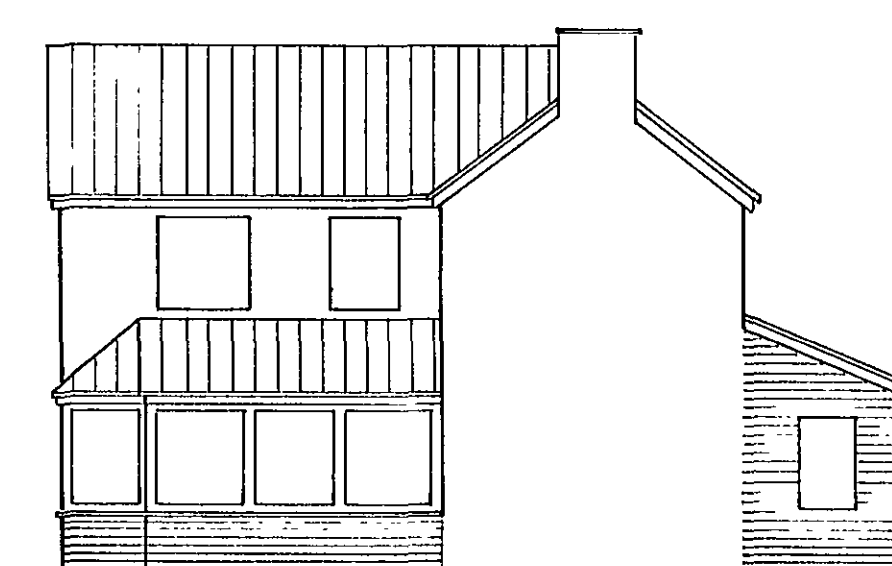
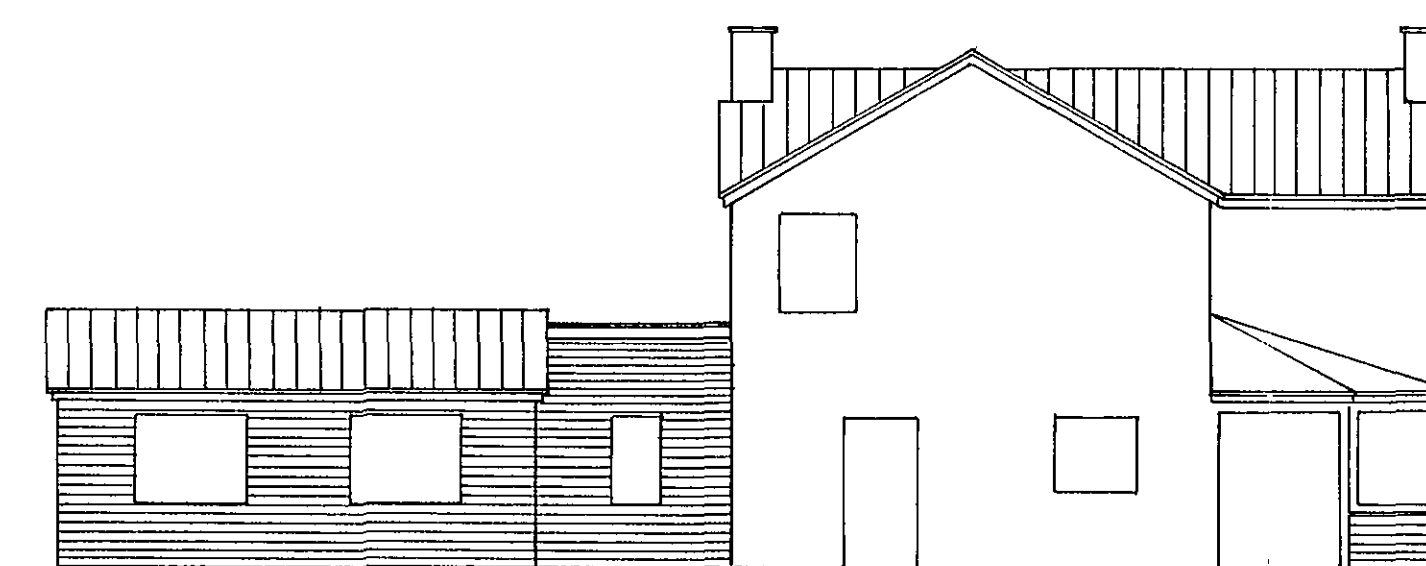
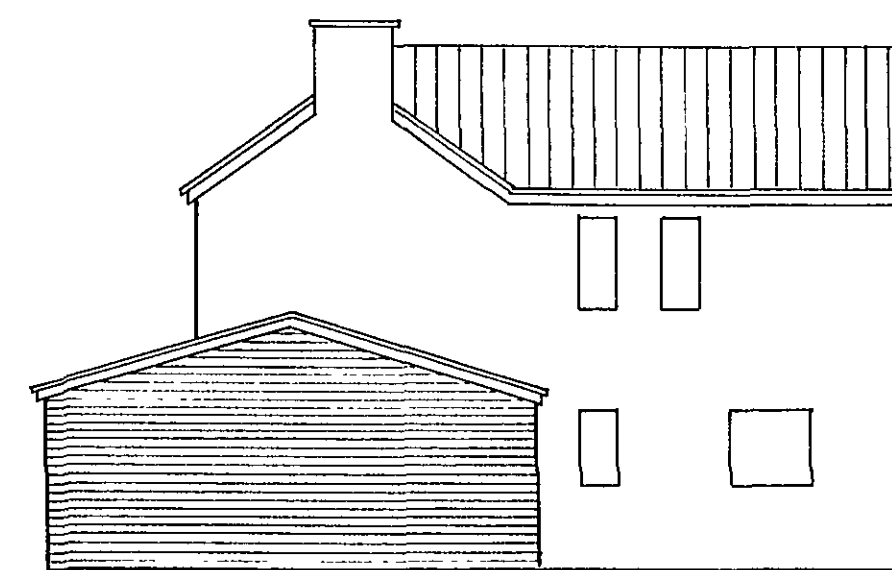


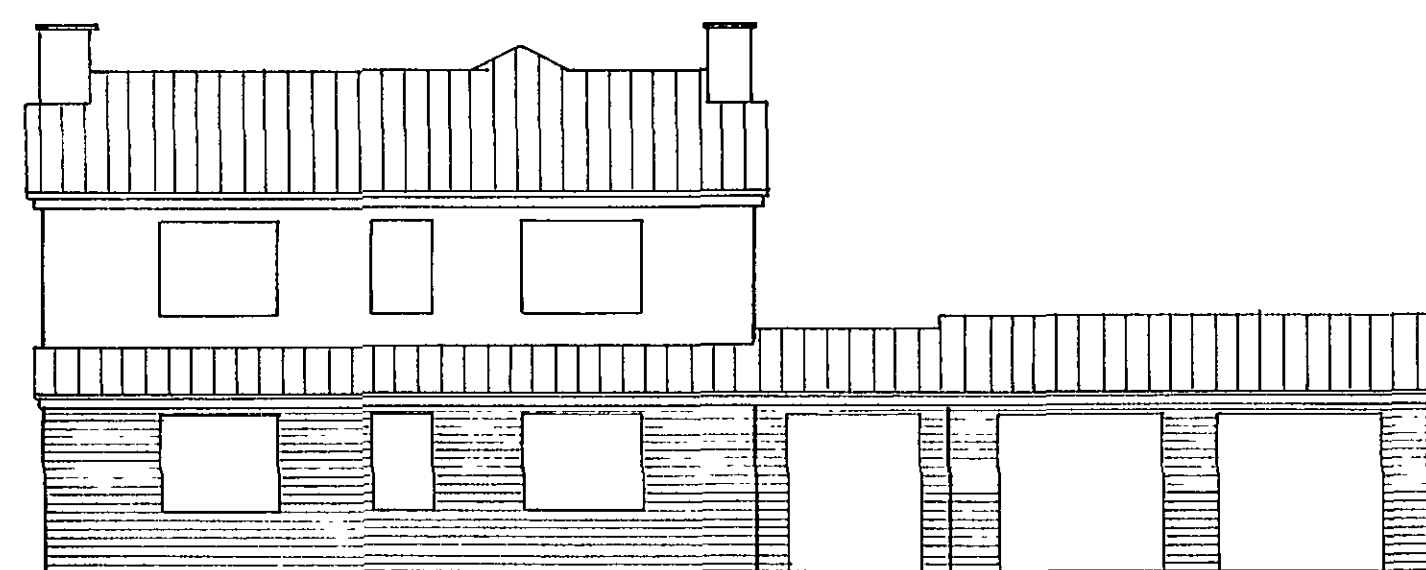

BRIEF

To add a two storey brick and block Wall constructed extension to the Left hand side (as viewed from main Road) of the existing property. This Is to provide a study/ ground floor bedroom on the ground Floor and a dressing room and Shower room to the master bedroom On the first floor.

A new door will be opened up on
The ground floor gable end to allow
Entrance into the office/bedroom, with
A 900mm opening doorway to allow
For wheelchair access.

A new door will be opened up on
The first floor gable end to allow
Entrance into the dressing room and
Through to the shower room beyond.

CONSTRUCTION OF EXISTING DWELLING

Two storey part of dwelling being
Brick construction with slate roof.
Exterior walls pebble dash rendered
Garage and single storey consisting
Of brick and block cavity wall
Construction with concrete interlocking
Roof tiles.



Although every effort has been made to scale these drawings and to apply correct measurement, it is advised to check all details on site before any work is carried out.

1. Existing ground plan scale 1:100
2. Existing first floor plan scale 1:100
3. Existing front elevation scale 1:100
4. Existing side elevation scale 1:100
5. Existing rear elevation scale 1:100
6. Existing side elevation scale 1:100
7. Site plan scale 1:200
(dotted line denotes proposed extension)
8. Proposed ground floor scale 1:50
FRONT ELEVATION

DATE 30.10.2007

CLIENT:-

MR&MRS TUDOR
POETS CORNER
BAKESTRAW GATE
MOULTON
NR. SPALDING
PE12 6QQ
01406 371 405

PAGE 1.

Planning & Development
- 5 NOV 2007
Ref: 1467/07

40

DL

DL

PORDRIC J CLAY
ARCHITECTURAL DESIGN
55 **WILLESBY ROAD, SPLADING**
LINCOLNSHIRE. PE11 2AX
01775 762918, 07950 120023